City Council
Meeting Agenda

Tuesday, June 9, 2026

City Council Chambers
City Hall, One Twin Pines Lane, Belmont, California

General order of Business

1. CALL TO ORDER
2. ROLL CALL
3. ITEMS BEFORE 7:00 PM
4. PLEDGE OF ALLEGIANCE
5. REPORT FROM CLOSED SESSION
6. SPECIAL PRESENTATIONS
7. PUBLIC COMMENTS ON ITEMS NOT ON THE AGENDA
8. COUNCILMEMBER ANNOUNCEMENTS
9. CONSENT BUSINESS
10. PUBLIC HEARINGS
11. GENERAL BUSINESS - none
12. BRIEF VERBAL REPORTS FROM MEMBERS AND STAFF
13. MATTERS OF INTEREST/CLARIFICATION
14. ADJOURNMENT

City Council
Julia Mates, Mayor
Cathy Jordan, Vice Mayor
Robin Pang-Maganaris, Councilmember
Gina Latimerlo, Councilmember
Tom McCune, Councilmember

Staff
Afshin Oskoui, City Manager
Scott Rennie, City Attorney
Ken Stenquist, Police Chief
Grace Castaneda, Finance Director
Ann Ritzma, Interim Admin Services Director
Carlos deMelo, Community Development Director
Kevin Kobayashi, Parks and Recreation Director
Edric Kwan, Public Works Director
Jozi Plut, City Clerk

MEETING ATTENDANCE:
Council meetings, unless otherwise noted, are broadcast live to Belmont residents on

1. Comcast Cable Channel 27
2. Streamed live via the City's website at www.Belmont.gov
3. ZOOM https://belmont-gov.zoom.us/ **Meeting ID: 95745673035**
4. Attend the meeting in the Council Chambers, Belmont City Hall 2nd floor

PUBLIC COMMENT:

- Public in the Council Chamber present the Clerk a request to speak slip found at the table at the rear of the chamber.
- If participating virtually use the Raise Hand feature to request to speak.
    - For dial- in comments, call *67 1-(669) 900-6833 (your phone number will appear on the live broadcast if *67 is not dialed prior to the phone number)
    - enter **Meeting ID: 95745673035**, and press *9 to request to speak

All public comments are subject to a **3-minute time limit** unless otherwise determined by the Chair.

To submit a written public comment:
E-mail cclerk@belmont.gov before the Council discusses the item, noting the agenda topic or number in the subject line. Comments received up to three hours before the meeting will be distributed to the Council and included in the record but not read aloud during the meeting..

The Mayor has the authority to rule any speaker out of order, including speakers during the Public Comment period; If the subject raised is not within the subject matter jurisdiction of the City Council, during a public hearing or a general business item if the speaker is not presenting testimony or evidence relevant to the matter or if the speaker becomes disruptive to the proceedings and conduct of the meeting.

The Mayor also has the authority to order any person who willfully interrupts the meeting to be removed. All persons are expected to always conduct themselves with civility and courtesy. All persons giving comments shall speak directly to the Council and address issues, not individuals. Personal attacks, cursing and outbursts from the audience in support or opposition to a speaker are not tolerated to foster an environment where everyone feels welcome to speak.

LEVINE ACT:

The Levine Act (California Government Code Section 84308) limits campaign contributions that may be made to elected or appointed City officials (including councilmembers and the mayor) and certain candidates for elective city offices. The Act prohibits an agent of a party from contributing any amount to councilmember while a proceeding for a contract valued at $50,000 or more, permit, license, or other entitlement for use is pending that does not solely involve purely ministerial decisions. The Act also prohibits parties and participants in the above entitlement proceedings from contributing more than $500 during the proceeding and for 12 months after the proceeding and requires disclosure of the prohibited contributions. The Act prohibits certain officials, including local elected officials, from taking part in an entitlement proceeding if the official has received a contribution exceeding $500 from a party or participant in the proceeding within the preceding 12 months. An official is also prohibited from accepting, soliciting, or directing a contribution exceeding $500 from a party or participant in the proceeding for 12 months after a final decision is rendered in such a proceeding. The law is complex, and this brief description is not legal advice. If you or an agent have made any campaign contributions to a councilmember in the 12 months before a proceeding in which you have an interest or you are contemplating making a contribution within the 12 months after such a proceeding, you are urged to review the Levine Act and consider consulting an attorney. The California Fair Political Practices Commission (FPPC) is responsible for administering the Levine Act. More information about the Act and its implementing regulations can be found on the FPPC's website here: https://www.fppc.ca.gov/learn/pay-to-play-limits-and-prohibitions.html

ACCESSIBILITY

If you need assistance to participate in this meeting, please contact the City Clerk at (650) 595-7413. Notification 48 hours prior to the meeting will enable the City to make reasonable arrangements to ensure accessibility to this meeting.

AGENDA POSTING: I declare a copy of this agenda was posted at City Hall, One Twin Pines Lane, and the City's website www.Belmont.gov Date: Time: /s/:

City of Belmont

City Council Regular Meeting Agenda
June 9, 2026
City Council Chambers
City Hall, One Twin Pines Lane, Belmont, California

NOTICE REGARDING MEETING SCHEDULE
The City Council may meet prior to 7:00 PM for Study Sessions, Closed Sessions, or other Special Topics. All other business will commence at 7:00 PM as a time-certain agenda item.

1. CALL TO ORDER

2. ROLL CALL

3. ITEMS BEFORE 7:00 PM

A. CLOSED SESSION (6:30 PM)

i. CONFERENCE WITH LEGAL COUNSEL - EXISTING LITIGATION
Government Code Section 54956.9(d)(1), One case: Belmont Village Community Association v. City of Belmont, San Mateo Superior Court No. 26-CIV-00463

ii. CONFERENCE WITH LEGAL COUNSEL - ANTICIPATED LITIGATION
Government Code Section 54956.9(d)(2)): Claim of Ashley and Anthony Jarc (April 14, 2026)

iii. EXISTING LITIGATION
Gov. Code Section 54956.9)(D)(1): County of San Mateo, et al. v. State of California, et al., San Francisco Superior Court Case No. CPF-25-519270; consideration of litigation status, strategies, and options, including possible dismissal of suit.

B. STUDY SESSION - none
The public will have an opportunity to address the City Council concerning this item.

C. SPECIAL SESSION/OTHER TOPICS - none

ITEMS STARTING AT 7:00 PM

4. PLEDGE OF ALLEGIANCE

5. REPORT FROM CLOSED SESSION

6. SPECIAL PRESENTATIONS

A. Proclamation Oberserving Pride Month

B. Proclamation Observing Juneteenth Independence Day

7. PUBLIC COMMENTS ON ITEMS NOT ON THE AGENDA
This portion of the meeting is reserved for persons wishing to address the Body on any City matter not on the agenda. The period for public comment at this point in the agenda is limited to 15 minutes, with a maximum of 3 minutes per speaker. Speakers who requested but did not receive an opportunity to speak during this comment period will be given an opportunity to address the Body later in the meeting. State law prohibits the Body from acting on non-agenda items.

8. COUNCILMEMBER ANNOUNCEMENTS

9. CONSENT BUSINESS

Consent business items are considered to be routine in nature and will be enacted by one motion. There will be no separate discussion on these items unless a member or staff request specific items to be removed for separate action. The City Attorney will read the title of ordinances to be adopted.

A. Approval of Minutes

Recommendation: Consider modifications and approve minutes.
Attachments:
CC 4.14.2026 Minutes

B. 2026 Sanitary Sewer and Storm Drain Rehabilitation Project – Bid Authorization

Recommendation: Adopt a Resolution approving plans and specifications; authorizing advertisement for sealed bids; authorizing the City Manager to execute a construction contract with the lowest responsible and responsive bidder for the 2026 Sanitary Sewer and Storm Drain Rehabilitation Project (City Contract Number 2026-646) in the amount not to exceed Engineer's Estimate of $3,450,000 plus a ten percent construction contingency of $345,000, for a total construction authorization not to exceed $3,795,000; and approving a task order with Tanner Pacific, Inc. for construction management services in an amount not to exceed $259,738.
Attachments:
Staff Report
Resolution
TPI Proposal
Specifications
Project Plans

C. 2026 Pavement Rehabilitation Project – Plans and Specifications Approval, Bid and Construction Award Authorization

Recommendation: Adopt a resolution approving plans and specifications; authorizing advertisement for sealed bids; authorizing the City Manager to execute a construction contract with the lowest responsible and responsive bidder in an amount not to exceed $2,838,828.23, plus a ten percent construction contingency, for the 2026 Pavement Rehabilitation Project (City Contract Number 2026-647).
Attachments:
Staff Report
Resolution
Specs
Plans

D. OpenGov Asset Management Software 3-year Agreement

Recommendation: Adopt a resolution authorizing the City Manager to execute a 3-year subscription with Vertosoft for OpenGov Asset Management software, including implementation services, for an amount not to exceed $432,763.31.
Attachments:
Staff Report
Resolution
Agreement
Quote SOW

E. Procurement of Legal Services from Best Best & Krieger

Recommendation: Adopt a resolution authorizing the City Attorney to procure legal services from Best Best & Krieger.

Attachments:

Staff Report

Resolution

F. Consents to Potential Conflict of Interest and Common Interest Agreement

Recommendation: Adopt a resolution authorizing the City Attorney to execute:

(1) A consent agreeing to the representation by Goldfarb & Lipman LLP of the City of Belmont related to the Island Parkway development project notwithstanding a potential conflict of interest.

(2) A consent agreeing to the representation by Jarvis Fay LLP of the City of Redwood City related to the Island Parkway development project notwithstanding a potential conflict of interest.

(3) A comment interest agreement between Belmont and Redwood City related to the Island Parkway development project.

Attachments:

Staff Report

Resolution

Consent Potential Conflict of Interest

Consent Potential Conflict of Interest - Jarvis Fay

10. PUBLIC HEARINGS

A. Proposed Increases to Sewer Service Charges Effective Fiscal Years 2026-27, 2027-28, and 2028-29

Recommendation: Hold a Public Hearing and, 1) If protest is not made by the owners of a majority of separate parcels of property, adopt a resolution (Attachment A) increasing the City's sewer charges effective fiscal years 2026-27, 2027-28, and 2028-29; and, 2) If protest is made by the owners of a majority of separate parcels of property, the City should stop further proceedings of the rate proposal and direct staff to mprepare man annual report of City sewer service charges based on current service reates.

Attachments:

Staff Report

Resolution

2026 Comprehensive Sewer Rate Study

Proposition 218 Notice

B. Public Hearing – Annual Report for Collection of Sewer Service Fees for Fiscal Year 2026-2027

Recommendation: 1. Hold a public hearing to consider protests for collecting the fees on the tax roll; and

2. Unless there is a majority protest, overrule objections and adopt a resolution approving the annual report for collection on the tax roll of sewer services fees charged to parcels to fund the operation and maintenance of the City's sewer collection system.

Attachments:

Staff Report

Resolution

Sewer Service Charges Fiscal Year 2026-2027

C. Public Hearing – Annual Report for Collection of Sewer Treatment Facility Charges for FY 2026-27

Recommendation: 1. Hold a public hearing to consider protests to collecting the fees on the tax roll; and

2. Unless there is a majority protest, overrule objections and adopt a resolution approving the annual report for collection on the tax roll of the sewer treatment facility fees charged to parcel owners to fund the City of Belmont's share of the Silicon Valley Clean Water (SVCW) sewer treatment plant and conveyance system.

Attachments:

Staff Report

Resolution

Sewer Treatment Facility Charges Fiscal Year 2026-2027

D. Public Hearing – Annual Report for Collection of Storm Drainage Fees for Fiscal Year 2025-2026

Recommendation: 1. Hold a public hearing to consider protests to collecting the fees on the tax roll; and

2. Unless there is a majority protest, overrule objections and adopt a resolution approving the annual report for collection on the tax roll of storm drainage fees charged to parcel owners to fund the City of Belmont's National Pollutant Discharge Elimination System (NPDES) Storm Water Compliance Program for FY 2026-2027.

Attachments:

Staff Report

Resolution

Non-Point Source Storm Drainage Fees

E. Adopt Budget and Related Items for Fiscal Year 2026-27

Recommendation: Adopt resolutions approving the Fiscal Year 2026-27 Budget, approving the Appropriations Limit and authorizing the Special Library Tax, and updating the Council Technology Reimbursement Policy.

Attachments:

Staff Report

Resolutions

Technology Reimbursement Policy Update Resolution

Technology Reimbursement Redline

11. GENERAL BUSINESS - none

General Business items are considered separately, typically in the order listed. The chair will call for public comment on each item when the body considers the item.

12. BRIEF VERBAL REPORTS FROM MEMBERS AND STAFF

A. **Verbal report from Councilmembers on Intergovernmental (IGR) and Subcommittee Assignments**

B. **Verbal report from City Manager**

13. MATTERS OF INTEREST/CLARIFICATION

Items in this category are for discussion and direction to staff only. However, Council/Board may take final action on an item if there is no need for additional staff analysis.

14. ADJOURNMENT

City council Regular Meeting Minutes
City Council Chambers, City Hall, One Twin Pines Lane, Belmont, California

April 14, 2026

NOTICE REGARDING MEETING SCHEDULE

1. **CALL TO ORDER**
   COUNCILMEMBERS: McCune, Latimerlo, Jordan, Pang-Maganaris, Mates

2. **ROLL CALL**

3. **ITEMS BEFORE 7:00PM – None**
   A. CLOSED SESSION
   B. STUDY SESSION
   C. SPECIAL SESSION/OTHER TOPICS

ITEMS STARTING AT 7:00 PM

4. **PLEDGE OF ALLEGIANCE**
   Led by Mayor Mates.

5. **REPORT FROM CLOSED SESSIONS – None**

6. **SPECIAL PRESENTATIONS**
   A. **Belmont Teen Services Updates**
   Parks & Recreation Supervisor Moran provided an update on teen Services in Belmont.

   B. **Proclamation recognizing Parks, recreation, and Culture Director Brigitte Shearer Upon Her Retirement**
   Mayor Mates read the proclamation and presented it to Ms. Shearer. Council congratulated Mr. Shearer on her retirement.
   Public Comments by family member and Guliano Carlini.
   C. **Peninsula Clean Energy (PCE) Presentation**
   Peninsula Clean Energy representative Christin Andrew Schwin provided an overview of the agency and its work over the past 10 years. She explained that Peninsula Clean Energy will transition to the name "WestLight" to reflect a broader and more inclusive identity as the organization expands partnerships beyond San Mateo County.
   D. **Proclamation Observing April 2025 National Poetry Month**
   Mayor Julia Mates read the proclamation and presented it to Belmont Senior Librarian David Vargas, representing the Belmont Library.
   Mr. Vargas provided comments on Belmont's Poetry Contest, which launched the City's first Poet Laureate program in 2016.
   E. **Proclamation Observing Earth Day**
   Mayor Mates read the proclamation.
   F. **Proclamation Observing Arbor Day**
   Mayor Mates read the proclamation.

DRAFT

7. **PUBLIC COMMENTS ON ITEMS NOT ON THE AGENDA**
Shau Yu provided comments regarding the intersection of Pullman and Ralston Ave.

8. **COUNCILMEMEBER ANNOOUNCEMENTS**
Councilmembers made announcements on upcoming community events.

9. **CONSENT BUSINESS**
   - **A. Monthly Financial Report – January 2026**
   - B. **Approval of Minutes** for February 24, 2026, March 10, 2026, March 31, 2026 Joint Meeting (Commission Orientation)
   - **C. Fire Station No. 14 Fence & Automatic Gate Resolution 2026-16** approve the plans and specifications, authorize advertisement for sealed bids, and authorize the City Manager to negotiate and execute a construction contract with the lowest responsive and responsible bidder for the Fire Station No. 14 Fence and Automatic Gate Project (City Contract Number 2025-642) in an amount not to exceed $175,000 plus a ten percent construction contingency; and (2) approve a supplemental appropriation of $142,000 from the Belmont Fire Protection District Fund to the Capital Improvement Program (CIP) Station 14 Gate Project (Project No.8121).
   - **D. Approval of an Administrative Amendment to the Peninsula Clean Energy Joint Powers Agreement to Reflect the Agency's Name Change to West Light Energy** **Resolution 2026-17** approving an amendment to Paragraph 2.2 of the Peninsula Clean Energy Authority Joint Powers Agreement to reflect the new agency name previously approved by the Peninsula Clean Energy Authority Board of Directors on October 23, 2025.
   - **E. San Juan Pump Station and Force Main Rehabilitation Project Resolution 2026-18** approving plans and specifications; authorizing advertisement for sealed bids; authorizing the City Manager to negotiate and execute a construction contract with the lowest responsible and responsive bidder for the San Juan Pump Station and Force Main Rehabilitation Project (City Contract Number 2026-645) in the amount of $6,280,000 for a total not-to-exceed 6,908,000, including a 10% construction contingency; and approving a task order with Tanner Pacific, Inc. for construction management services in an amount not to exceed $1,265,000.
   - F. **Belmont Creek Habitat Maintenance and Monitoring Project– Amendment #1** Authorize the City Manager to negotiate and execute Amendment #1 with Hanford ARC for the Belmont Creek Habitat Maintenance and Monitoring Project for the installation of animal exclusion caging around new plantings in the amount not to exceed $29,009, for a total contract amount not to exceed $96,809, and authorize the City Manager to negotiate and execute additional contract amendments up to a total contract amount not to exceed $106,809, if needed.
   - **G. Parking and Traffic Safety Committee – Cipriani Elementary School Loading Zone** approve the Parking and Traffic Safety Committee (PTSC) recommendation times and reconfigure the curb space from angled to parallel parking to provide ten parking spaces.

DRAFT

H. **Hillcrest Sinkhole Emergency Repair Project**
Resolution 2026-19 ratifying the existence of an emergency that required the immediate repair of four sinkholes and related stormwater infrastructure within an easement near Hillcrest Drive; ratifying the City Manager's authorization to proceed with the emergency work without competitive bidding; ratifying the City Manager's execution of a contract with Casey Construction, Inc. in the amount

I. **730 El Camino Real – Termination of 1995 Regulatory Agreement**
Resolution 2026-20 terminating the Regulatory Agreement and Declaration of Restrictive Covenants (Regulatory Agreement) dated March 1, 1995, and recorded March 13, 1995, between The Belmont Redevelopment Agency and Mercy Housing California for the property at 730 El Camino Real and authorizing the City Manager to execute all documents necessary to effectuate its termination.

Council discussion ensued on Items E and G on the Consent Business.

Comments provided by an unidentified Zoom Caller.

ACTION: On a motion made by Councilmember Pang-Maganaris and seconded by Councilmember McCune, the Consent Business was approved by a roll call vote. (5-0).

10. PUBLIC HEARINGS

A. R000369-021726Comprehensive Sewer Rate Study and Proposed Sewer Charges for Fiscal Years 2026-27, 2027-28, and 2028-29

Shawn Koorn provided an overview of the sewer rate study, proposed sewer rates, and the Proposition 218 process related to the required public hearing. He explained that the proposed rates are cost-based, proportional, and developed using cost-of-service principles that reflect the City's sewer system and customer characteristics. He stated that the proposed rates balance the financial needs of the sewer utility with impacts to customer bills and recommended approval of the proposed rates, including no rate increase for FY 2026-27 and FY 2027-28, a 3.0% increase in FY 2028-29, and resetting the winter water flow adjustment factor to 0.0%.

Council discussion ensued.

Mayor Mates opened the public hearing, no members of the public come forward to speak.
Mayor Mates closed the public hearing.

Council deliberated on modifying the proposed sewer rate increases.

Public comment received after close of hearing; caller did not identify themselves.

ACTION: On a motion by Councilmember McCune, seconded by Councilmember Pang-Maganaris, Resolution 2026-21 was amended to set the proposed sewer rate increase at 1.0% for FY 2026-27, FY 2027-28, and FY 2028-29, instead of no increase for FY 2026-27 and FY 2027-28 and a 3.0% increase in FY 2028-29.

Resolution 2026-21 proposes sewer charges for Fiscal Years 2026-27, 2027-28, and 2028-29, sets a Proposition 218 hearing for June 9, 2026, directs staff to provide notice of the hearing as required by law, and adopts protest procedures.

11. GENERAL BUSINESS

A. Age-Friendly City Action Plan Update

Parks & Recreation Supervisor Fuhrman provided a presentation on the progress of the City's Age-Friendly Action Plan. She noted that the Action Plan, based on community priorities, is intended to be a living document that will continue to evolve to ensure its relevance and effectiveness in supporting older adults in the community.

Public comments provided by Guliano Carlini and an unidentified Zoom caller.

This item was informational only and no action was taken.

12. BRIEF VERBAL REPORTS FROM MEMBERS AND STAFF

A. Verbal report from Councilmembers on Intergovernmental (IGR) and Subcommittee Assignments

Councilmembers reported on their assignments.

B. **Verbal Report from City Manager**

City Manager Oskoui reiterated his appreciation to City staff for their continued dedication and the work performed in service to the Belmont community.

13. MATTERS OF INTEREST/CLAFIFICATIONS – None

14. ADJOURMENT at 9:42 PM.

Submitted by,
Mara Perez, Deputy City Clerk

DRAFT

STAFF REPORT

Meeting Date:	June 9, 2026
Agency:	City of Belmont
Staff Contact:	Bozhena Palatnik, Senior Civil Engineer, Public Works, (650) 595-7463, bpalatnik@belmont.gov
Agenda Title:	2026 Sanitary Sewer and Storm Drain Rehabilitation Project – Bid Authorization
Agenda Action:	Resolution

Recommendation

Adopt a Resolution approving plans and specifications; authorizing advertisement for sealed bids; authorizing the City Manager to execute a construction contract with the lowest responsible and responsive bidder for the 2026 Sanitary Sewer and Storm Drain Rehabilitation Project (City Contract Number 2026-646) in the amount not to exceed Engineer's Estimate of $3,450,000 plus a ten percent construction contingency of $345,000, for a total construction authorization not to exceed $3,795,000; and approving a task order with Tanner Pacific, Inc. for construction management services in an amount not to exceed $259,738.

Strategic Focus Area

Infrastructure and Mobility

Background

As part of the current Five-Year Pavement Plan for FY24-25 through FY28-29, the City's Pavement Rehabilitation Program has identified and scheduled thirteen streets for pavement reconstruction in the summer of 2026 that are in poor condition and require a significant amount of rehabilitation work. To avoid cutting into newly paved roads, all existing sanitary and storm sewer pipes, drain inlets, and manholes located under these streets were proactively inspected and evaluated, and several sanitary sewer mains were identified for replacement or repair prior to this year's pavement project. Additionally, several other sanitary sewer and storm sewer mains in poor condition throughout the City were identified and included in this project as well.

Analysis

MNS Engineers, Inc. is serving as the project engineer of record, as authorized by City Council on August 26, 2025, has completed the preparation of the Plans and Specifications (Attachments B and C) for construction of the subject improvements. The construction scope of work includes replacement of approximately 989 linear feet of sanitary sewer pipe using trenchless methods; replacement of 1,850 linear feet of sanitary sewer pipe using open trench methods; reconnection of sewer laterals; rehabilitation of manholes; open trench spot repairs; lining of storm drain pipes located within easements; and replacement of storm drain inlets. The bid opening is scheduled for early July and construction is anticipated to start in August and finish in November 2026. Construction activities will be closely coordinated with the 2026 Pavement Rehabilitation Project (City Contract Number 2026-647).

City staff solicited proposals from its on-call consultant firms to provide construction management and inspection services to support the project. Tanner Pacific, Inc. (TPI) was selected based on its demonstrated experience managing similar underground utility projects and its ability to support the required construction schedule. TPI's fee proposal (Attachment D) for construction management, inspection, engineering support, and quality assurance services is $259,738.

This project is categorically exempt from the California Environmental Quality Act (CEQA) pursuant to Section 15301(c), which applies to maintenance, repair, or minor alteration of existing facilities.

Alternatives

1. Take no action.
2. Refer back to staff for further information.

Attachments

A. Resolution
B. Project Plans
C. Project Specifications
D. TPI Proposal for Construction Management and Inspection Services

Fiscal Impact

☐ No Fiscal Impact

☒ Funding Source Confirmed:	The construction estimated cost of $3,450,000 plus a ten percent construction, plus $259,738 of construction management/inspection services, totals $4,054,738. Funding in the amount of $350,000 will come from the Capital Improvement Program (CIP) Measure I Storm Drain Program Project No. 6020 (Account # 399-3-730-6020-9030) funded by Measure I Fund, $250,000 will come from the CIP Storm Drain Rehabilitation Program Project No. 6001(Account #399-3-730-6001-9030) funded by Storm Drainage Fund, and $3,454,738 will come from the CIP Residential Gravity Replacement Improvements Project No. 7074 (Account #399-3-730-7074-9030) funded by the Sewer Collections Fund.

Source:	**Purpose:**	**Public Outreach:**
Staff	Council Vision/Priority	Posting of Agenda

RESOLUTION NO. 2026 –

A RESOLUTION OF THE CITY COUNCIL OF THE CITY OF BELMONT APPROVING PLANS AND SPECIFICATIONS; AUTHORIZING ADVERTISEMENT FOR SEALED BIDS; AUTHORIZING THE CITY MANAGER TO NEGOTIATE AND EXECUTE A CONSTRUCTION CONTRACT WITH THE LOWEST RESPONSIBLE AND RESPONSIVE BIDDER FOR THE 2026 SANITARY SEWER AND STORM DRAIN REHABILITATION PROJECT (CITY CONTRACT NUMBER 2026-646) IN THE AMOUNT NOT TO EXCEED $3,450,000 PLUS A TEN PERCENT CONSTRUCTION CONTINGENCY; AND APPROVING A TASK ORDER WITH TANNER PACIFIC, INC. FOR CONSTRUCTION MANAGEMENT SERVICES IN AN AMOUNT NOT TO EXCEED $259,738

WHEREAS, the Department of Public Works and MNS Engineers, Inc. have completed preparation of plans and specifications for the 2026 Sanitary Sewer and Storm Drain Rehabilitation Project, CCN 2026-646; and,

WHEREAS, the project is categorically exempt from the California Environmental Quality Act (CEQA) under the CEQA Section 15301(c) because the project performs the maintenance, repair or minor alteration of existing facilities; and,

WHEREAS, the project was budgeted from the Capital Improvement Program (CIP) Measure I Storm Drain Program Project No. 6020 (Account # 399-3-730-6020-9030), the CIP Storm Drain Rehabilitation Program Project No. 6001(Account #399-3-730-6001-9030), and the CIP Residential Gravity Replacement Improvements Project No. 7074 (Account #399-3-730-7074-9030); and,

WHEREAS, the construction phase of the project is estimated to be $3,450,000 plus a ten percent construction contingency; and,

WHEREAS, Tanner Pacific, Inc. was selected to provide the City with construction management and inspection services for an amount not to exceed $259,738.

NOW, THEREFORE, the City Council of the City of Belmont resolves as follows:

SECTION 1. Approves plans and specifications, authorizes the advertisement for sealed bids, and authorizes the City Manager to execute a construction contract with the lowest responsible and responsive bidder for an amount not to exceed $3,450,000 plus a ten percent construction contingency for the 2026 Sanitary Sewer and Storm Drain Rehabilitation Project, City Contract Number 2026-646.

SECTION 2. The City Manager is authorized to execute a Task Order with Tanner Pacific, Inc. to provide construction management and inspection services for an amount not to exceed $259,738 for the 2026 Sanitary Sewer and Storm Drain Rehabilitation Project, City Contract Number 2026-646.

* * *

ADOPTED June 9, 2026 by the City of Belmont City Council by the following vote:

Ayes:
Noes:
Absent:
Abstain:

ATTEST:

City Clerk

Mayor

APPROVED AS TO FORM:

City Attorney

TANNER PACIFIC

751 Laurel Street, Suite 609
San Carlos, CA 94070

May 18, 2026

Bozhena Palatnik, PE
Senior Engineer
Public Works Department
City of Belmont
One Twin Pines Lane, Suite 385 Belmont, CA 94002

Subject: Construction Management and Inspection Service for the City of Belmont
Project: 2026 Sanitary Sewer and Storm Drain Rehabilitation Project
City Contract 2026-646

Dear Ms. Palatnik,

Tanner Pacific, Inc. is pleased to submit the following proposal to provide Pre-Construction, Construction Management, and Inspection services for the 2026 Sanitary Sewer and Storm Drain Rehabilitation Project. Our proposed scope of services and budget are attached, as requested.

The City of Belmont seeks a trusted, responsive partner to help guide this high-profile project to a successful outcome. TPI has the available resources, experience working as a trusted partner with the City of Belmont, and a proven track record of successfully providing full CM and Inspection services on a variety of similar, complex projects. As an added benefit, we can share resources between this project and the San Juan Pump Station Project to conserve budget.

Based on discussions with the City, we have included part-time inspection services for the project. Should this project take longer than anticipated, we will need to discuss an amendment to our budget for the extra time.

Please contact me at (925) 260-0727 or jbrosnan@tannerpacific.com with any questions regarding this proposal. We appreciate this opportunity to provide continued services to the City of Belmont.

Sincerely,
Tanner Pacific, Inc.

J.D. Brosnan, P.E.
Director of Construction Management Services

Attachments
Exhibit I: Scope of Services
Exhibit II: Proposed Work Hours and Budget

EXHIBIT 1

City of Belmont
2026 Sanitary Sewer and Storm Drain Rehabilitation Project
Tanner Pacific, Inc.
Proposed Scope of Services
Pre-Construction, Construction Management & Inspection

I. Construction Manager (CM)
  A. Project Responsibilities
    1. Construction Administration
      a. Provide administrative services on a part-time basis to manage all documentation and communications throughout the project duration including preconstruction tasks, plans and specification review, as requested.
    2. Meetings
      a. Prepare Agendas, facilitate and provide record of discussions for all project related meetings including the Pre-Construction meeting.
    3. Submittals
      a. Receive all submittals, manage routing through the online Procore system and coordinate all comments between MNS and the City.
    4. Requests for Information (RFI)
      a. Receive all requests for information (RFIs) from the Contractor and determine if the request is a valid RFI. If not, Tanner Pacific will return the RFI to the Contractor.
      b. Route all other RFIs to MNS and the City.
      c. Review the response, verify acceptability of response and transmit the RFI response to the Contractor.
    5. Change Order Preparation, Negotiation & Processing
      a. Assist the City in preparing change requests. Work with all parties to negotiate an equitable resolution.
      b. Prepare all documentation to adjust the original contract for any and all time and cost impacts.
    6. Field Orders (FO) and Field Directives (FD)
      a. In the event that the Contractor encounters a time sensitive problem where it is not practical to take time to negotiate a settlement, the CM will issue a FO. All work done under a FO will be completed on a time and material basis. The CM and the City will execute the FO.
    7. Progress Payments
      a. Assist the City with review and processing of the monthly progress payments.

8. Scheduling
    a. Document and transmit the City's written comments to the Contractor on the project schedule.

II. Field Inspection
A. Project Responsibilities
    1. Field Observation (When in the field)
        a. Provide part-time, as-needed field observation services to monitor compliance with Contract Documents.
        b. Prepare a daily observation report documenting all observed field activities, field crews, Contractor equipment, and field problems. Information in the report will only reflect observations for the time the inspector was on site.
        c. Maintain the database, implemented by Tanner Pacific, for daily observation reports and photographs.
        d. Provide photographic documentation of the Project prior to construction and maintain photographs of observed field activities for status monitoring of the project.
        e. Tanner Pacific will not be responsible for information, photos or other actions that take place when our inspector is not on site.

III. Special Inspections, Testing **(City to contract these services)**
A. Schedule and coordinate special inspections materials testing, as needed. At a minimum:
    a. Backfill sampling and compaction testing
    b. Concrete quality, if needed
B. The City will contract for all other design-related services.

IV. Project Closeout
A. The Contractor will furnish record drawings, which Tanner Pacific will review for accuracy and completeness.
B. Tanner Pacific will forward accepted Record Drawings to MNS and the City to prepare the final Record Drawings.
C. Final Inspection and Punch List.
    1. The City and Shaaf and Wheeler (if necessary) will participate and provide input on final inspection.
    2. Tanner Pacific will compile and issue the punch list with input from the City and MNS.
    3. Tanner Pacific to provide the City with notification when all Punch List items are complete, so the City may formally accept the project for record purposes.
D. Tanner Pacific to provide the City with project documentation electronically.

V. Warranty Coordination
A. The City will coordinate warranty work after the start of the warranty period.

City of Belmont
2026 Sanitary Sewer and Storm Drain Rehabilitation Project
City Contract Number 2026-646
Construction Management/Inspection Services
Proposed Work Hours and Budget
Tanner Pacific, Inc.

15-May-26

Personnel/Service	Hours and Hourly Rates				Pre-Construction	Construction					Close-Out
	Months	Hours	Rate	Amount	Jul-26	Month 1	Month 2	Month 3	Month 4	Month 5	Jan-27
Tanner Pacific Labor											
Pre-Construction											
Project Advisor/Principal		2	$ 300	$ 600	2						
CM/PM		16	$ 288	$ 4,608	16						
Office Engineer		40	$ 185	$ 7,400	40						
Inspector		30	$ 235	$ 7,050	30						
Phase I Subtotal		88		**$ 19,658**							
Construction											
Project Advisor/Principal		4	$ 300	$ 1,200		2			2		
CM/PM		200	$ 288	$ 57,600		20	40	40	40	40	20
Office Engineer		440	$ 185	$ 81,400		80	80	80	80	80	40
Inspector		408	$ 235	$ 95,880		80	80	80	80	80	8
Construction Subtotal		1,052		**$ 236,080**							
Other Direct Costs											
Inspector Vehicle	2.5		$1,600	$ 4,000		0.5	0.5	0.5	0.5	0.5	
ODC Subtotal				**$ 4,000**							
Total		1,140		**$ 259,738**							

Notes and Assumptions:

Start of Services	Jun-2026
Construction NTP	1-Aug-26
Close Out	Jan-2027

1. Budget is based on the service start dates laid out above.
2. TPI rates include normal operating and home office expenses such as telephone, computers, in-house reproduction. The budget does not include any expenses for a field trailer.
3. Budget is based on the construction duration shown above, assumed to be 100 working days. Time extensions will require an amendment to cover the additional costs.
4. Pre-construction hours shown for pre-construction are for document review, setup of pre-construction meeting, constructability review for the 90% plans.
5. Services are provided on an hourly basis. Tanner Pacific, Inc. has no obligation to provide services above the budget without a fee adjustment.
6. This estimate is being provided based on 90% construction documents without a firm date for start of services.
7. Project involves construction work which may continue beyond scheduled work hours. This budget does not include OT. OT rates are 1.5 times the standard hourly rate.
8. Inspector hourly wages are subject to California Prevailing Wage and assumes normal working hours and no work on Holidays.
9. An escalation rate of up to 5% will be applied to proposed Billing Rates for the prior year on January 1st of each subsequent year of the contract.
10. All Subconsultants invoiced at cost plus 10 percent markup.

CITY OF BELMONT
CONTRACT DOCUMENTS

2026 SANITARY SEWER AND STORM DRAIN REHABILITATION PROJECT

Contract Number 2026-646

Approved by _____

DENNY PHAN, PE – City Engineer

INVITATION FOR SEALED BIDS

The City of Belmont invites sealed bids for public project construction described as: **2026 Sanitary Sewer and Storm Drain Rehabilitation Project, City Contract Number 2026-646**. The public project construction is more specifically defined in the Contract Documents, but generally includes the following items of work: Repair of existing sewer mains including laterals by open trench, spot repair or pipe bursting construction methods. Repair of existing sewer manholes. Repair of existing storm drain pipelines by spot repair and CIPP construction methods and other items as identified in the Contract Documents (the "Work").

1. SOURCE OF PROJECT FUNDS: This Project **DOES NOT** involve federal funds.

2. PRE-BID CONFERENCE: None

3. BID SUBMITTAL, WITHDRAWAL, IRREVOCABILITY: Bids must be submitted on the bid forms supplied by the City. In order to maintain physical distancing requirements, the Contractors are requested to drop off sealed bids at the EOC room (Suite 210) at the Belmont City Hall located at 1 Twin Pines Lane, Belmont, CA 94002 (hereinafter the City) on July 8, 2026, between 1:30 PM – 2:00 PM local time. Any mailed delivery of sealed bid proposals must be confirmed with the City of Belmont, City Clerk's Office at (650) 595-7414, jplut@belmont.gov The Bids will be publicly open at 2:00 PM on July 8, 2026 ("Bid Deadline"), at the EOC Room (Suite 210). Bids received after the bid deadline will not be accepted. It is the bidder's responsibility to ensure that its bid package is duly delivered. Bidders are solely responsible for the cost of preparing their bids. No bidder may withdraw its bid for a period 60 days after the date set for bid opening, except as provided in Public Contract Code Section 5101 *et seq.*

4. ENGINEER'S ESTIMATE: The Engineer's estimated total construction cost for this Contract is $3,450,000. This estimate is intended to serve merely as a guideline of the magnitude of work. Neither the bidders nor the contractor shall be entitled to claims because of any inaccuracy in the estimated cost range.

5. CONTRACT TIME; LIQUIDATED DAMAGES: The construction Work is to be completed within a total of 100 working days. The City will assess liquidated damages in the amount of $4,500 for each and every working day of delay in finishing the work in excess of the contract construction time.

6. REQUIRED CONTRACTOR'S LICENSE(S): Under Business & Professions Code Section 7028.15 and Public Contract Code Section 3300, all bidders must possess proper licenses for the performance of the work contemplated by the Project except as provided herein. Failure to possess the specified license(s) at the time of bidding will render the bid non-responsive. Contractors must possess a valid California class A contractor's license for this contract. Firms bidding as a joint venture must secure a joint venture license before award of this contract. Firms bidding on projects involving federal funds must secure a license before award of this contract.

7. DEPARTMENT OF INDUSTRIAL RELATIONS REGISTRATION REQUIRED: As provided in Labor Code Section 1771.1, the Bidder and all subcontractors listed on the bid proposal must be registered with the Department of Industrial Relations under Labor Code section 1725.5 at the time the bid is submitted, except as provided herein. Failure to be timely registered will render the bid non-responsive. If submitting a bid as part of a joint venture authorized by Business and Professions Code Section 7029.1 or for a Project involving federal funds, the Bidder's registration may be secured up to the time of contract awarded. No contractor or subcontractor may be awarded a contract for the project unless registered with the Department of Industrial Relations under Labor Code section 1725.5. This project is subject to compliance monitoring and enforcement by the Department of Industrial Relations.

8. CONTRACT DOCUMENTS: Bidders may obtain the bidding documents including Plans and

Specifications in electronic format at Peninsula Builders Exchange, or local Plan Rooms. Hard copy bid documents are not available at this time.

9. BONDS AND INSURANCE: Bid security in the amount of ten percent (10%) of the Bid Amount must accompany the Bid in accordance with Public Contract Code Section 20170. After award of the contract, the successful bidder must provide security for faithful performance and labor and materials (payment bond) as well as proof of insurance, in accordance with the requirements set forth in the Contract Documents. Bonds must be executed by a surety possessing a valid certificate of authority issued by the California Department of Insurance.

10. SECURITIES SUBSTITUTION: At the request and expense of the Contractor to whom the Contract is awarded, securities in a form approved by the City will be permitted in substitution for money withheld by the City to ensure performance under the Contract, as provided in Public Contract Code Section 22300.

11. PREVAILING WAGE: This project is a public work under Labor Code Section 1770, *et seq*., and the successful bidder will be required to comply with certain labor standards and employment requirements including payment of the prevailing wage rates in effect on the date this Invitation for Sealed Bids was first published. Copies of the prevailing wage rates can be viewed at: http://www.dir.ca.gov/DLSR/PWD/ and are on file with the Engineer at the address identified below, and shall be made available to any interested party upon request.

12. SHORING AND BRACING: If the construction involves trenches or open excavations, which are five feet or deeper, each bid submitted in response to this Invitation for Sealed Bids must contain, as a bid item adequate sheeting, shoring, and bracing, or equivalent method, for the protection of life and limb in trenches and open excavation which shall conform to applicable safety orders, as required by Labor Code Section 6707.

13. SPECIFIC BRAND NAME MATERIALS: None

14. WAIVER OF IRREGULARITIES. The City reserves the right, in its sole discretion, to reject any or all Bids, to waive minor irregularities or defects in bidding and to reject nonconforming, nonresponsive or conditional bids.

INQUIRIES: If any bidder has questions regarding this Project, contact the Engineer: Bozhena Palatnik, One Twin Pines Lane, Suite 385, Belmont, CA 94002, Phone: (650) 595-7463, bpalatnik@belmont.gov. Any questions addressing the interpretation or clarification of the Contract Documents shall be in writing.

INSTRUCTIONS TO BIDDERS

1. OBTAINING COPIES OF CONTRACT DOCUMENTS

1.1. Bidders may obtain complete electronic set of the Contract Documents at the local Planrooms, for the purchase sum stated therein.

1.2. Each bidder shall use a complete set of Contract Documents in preparing its bid.

1.3. The Contract Documents are more particularly defined in the Construction Agreement.

1.4. The City makes copies of the Contract Documents available, on the above terms, for the sole purpose of obtaining Bids for the Work and does not confer a license or grant permission for any other use of the Contract Documents.

2. INTERPRETATION OR CORRECTION OF CONTRACT DOCUMENTS

2.1. Bidder must, before submitting its Bid, carefully study and compare the components of the Contract Documents and must examine the Project Site, the conditions under which the Work is to be performed, and the local conditions.

2.2. In the event Bidder has any question as to the meaning of any part of the Contract Documents, or Bidder finds any error, omission, inconsistency, or ambiguity in the Contract Documents, Bidder must make a written Request for Clarification before submitting its Bid. Requests for clarification or interpretation of the Contract Documents must be addressed only to the Engineer. It is the Bidder's responsibility to ensure that any such request is submitted to the City in a timely manner, in order to allow the City to issue a written Addenda.

2.3. If necessary, the City will make clarifications, interpretations, corrections, and changes to the Contract Documents by Addenda issued as provided in Section 4 of these Instructions to Bidders, below.

2.4. Purported clarifications, interpretations, corrections, and changes to the Contract Documents made in any other manner are not binding on the City, and Bidders may not rely upon them

2.5. The plans and specifications, including drawing, plans, maps, diagrams and other graphic representations of the project, show conditions as they are believed by City to exist on the site, but the conditions shown do not constitute a representation by City that they actually exist. Utilities (underground or above-ground), buildings, structures and other improvements may be within or adjacent to the project site. These may or may not be included in the project's plans and specifications.

2.6. Submission of a bid shall constitute a representation by bidder that they have visited and examined the project site, and examined the plans and specifications. Bidder is relying on their own examination and knowledge of the site and plans in making their bid and not on any representation

by City. No claim for additional compensation shall be allowed that is based upon a failure to examine or lack of knowledge of, the work site or contract documents.

3. PREFERENCE FOR MATERIALS

3.1. In accordance with Public Contract Code Section 3400, except as otherwise specified on the Invitation for Sealed Bids, the City will not limit the bidding, directly or indirectly, to any one specific concern. Whenever any particular material (including product, thing, equipment, or service) is indicated in the Contract Documents by patent, proprietary or brand name, or by name of manufacturer, such wording is used for the purpose of facilitating its description and shall be deemed to be followed by the words "or equal." A listing of materials is not intended to be comprehensive, or in order of preference.

3.2. Unless a successful bidder (the Contractor) submits a request for substitution of "equal" materials in accordance with the requirements of the Contract Documents, and unless the City approves the substitution in accordance with the requirements of the Contract Documents, the Contractor shall furnish and install the specified material for the Bid Amount and within the Contract Time.

4. ADDENDA

4.1. Addenda will only be issued in writing to the local Planrooms.

4.2. Each Bidder shall be responsible for ascertaining, prior to submitting its Bid, that it has received all issued Addenda. City makes no guarantee that all Bidders will receive all the Addenda. Copies of Addenda will be made available for inspection at the office where Contract Documents are on file for inspection, as indicated on the Invitation for Sealed Bids.

4.3. Addenda withdrawing the Invitation for Sealed Bids or postponing the Bid Deadline may be issued any time before the Bid Deadline. However, if any Addenda results in a material change (addition or deletion) to the Contract Documents, the Bid Deadline will be extended by the City by not less than 72 hours, as provided in Public Contract Code Section 4104.5.

4.4. Each Bidder must acknowledge receipt of all Addenda on the Bid Form. Failure to acknowledge receipt of Addenda may render the bid non-responsive.

5. FILLING IN BID FORMS BY BIDDERS

5.1. All bids must be prepared on the forms provided by the City and submitted in accordance with these Instructions to Bidders. The documents required to be submitted in the bid package are as follows:

5.1.1. Bid

5.1.2. Equal Employment Opportunity Certification (Federal funded projects only)

5.1.3. Bidder's Non-collusion Affidavit

5.1.4. Debarment and Suspension Certification

5.1.5. Bidder's Security

5.1.6. Bidder's Statement of Responsibility

5.1.7. Any other information required by the Invitation For Sealed Bids

5.2. All blanks on the Bid Forms shall be filled in by typeface or printed legibly in ink.

5.3. Interlineations, alterations, and erasures must all be individually initialed by the Bidder.

5.4. Bidder shall acknowledge receipt of all Addenda on the Bid.

5.5. Bidder shall not modify or qualify the Bid Forms in any manner.

5.6. The Bid Forms shall be signed by a person or persons legally authorized to bind Bidder to the Contract. The individuals signing each document must warrant that they are authorized to bind the legal entity of the Bidder.

5.7. Qualifying Experience for Pipe Bursting contractor/subcontractor.

5.8. Qualifying Experience for cured in place pipe contractor/subcontractor.

6. DESIGNATION OF SUBCONTRACTORS

6.1. The Bidder must comply with the Subletting and Subcontracting Fair Practices Act as set forth in Public Contract Code Section 4100 *et seq.* (hereinafter referred to as the "Subcontracting Act"). Any reference in these Contract Documents to the requirements of the Subcontracting Act are for the Bidder's reference, and do not limit the Bidder's or Contractor's obligations under law.

6.2. No contractor or subcontractor may be listed on a bid proposal for or work on a public works project unless registered with the Department of Industrial Relations under Labor Code section 1725.5 or submitting a bid as part of a joint venture authorized by Business and Professions Code Section 7029.1 or by Public Contract Code Section 10164 and 20103.5, provided the contractor is registered to perform public work under Section 1725.5 at the time the contract is awarded.

6.3. The Bidder must list, in the Bid:

6.3.1. The name and location of the place of business of each subcontractor who will perform work or labor or render service to the Bidder in or about the construction of the Work for this Project, or a subcontractor licensed by the State of California who, under subcontract to the Bidder, specially fabricates and installs a portion of the Work or improvements according to detailed drawings contained in the plans and specifications, in an amount in excess of the minimum threshold of the Subcontracting Act. Generally, the minimum threshold is one-half of one percent (0.5%) of Bidder's Bid Amount; however, if the contract is for the construction of streets (including highways or bridges), the minimum threshold is the greater of: (a) one-half of one percent (0.5%) of Bidder's Bid Amount, or (b) ten thousand dollars ($10,000).

6.3.2. The portion of the Work which will be done by each subcontractor described in Instructions To Bidders subsection 6.3.1.

6.4. The Bidder must list only one subcontractor for each portion of the Work as is defined by the Bidder in the Bid.

6.5. The Bidder must not list any subcontractor who is ineligible under Labor Code Sections 1777.1 and 1777.2, and Public Contract Code Section 6109.

6.6. The Bidder is subject to the penalties set forth in the Subcontracting Act if the Bidder lists in its Bid another contractor who will in turn sublet portions constituting the majority of Work covered by the prime contract.

6.7. If the Bidder fails to specify a subcontractor, or if the Bidder specifies more than one subcontractor for the same portion of the Work, the Bidder agrees that it is fully qualified to perform that portion itself, and that the Bidder must perform that portion itself.

6.8. If, after award of the Contract, the successful Bidder ("Contractor") subcontracts, except as provided in the Subcontracting Act, the Contractor is subject to the penalties set forth in the Subcontracting Act. If the Contractor violates any provisions of the Subcontracting Act, the Contractor violates the Contract and the City may either cancel this Contract or assess a penalty to the Contractor in accordance with the terms of the Subcontracting Act.

7. BID SECURITY

7.1. Each Bid shall be accompanied by Bid Security, in the amount of ten percent (10%) of the Bid Amount, as security for Bidder's obligation to enter into a Contract with the City on the terms stated in the Bidding Documents. Bid Security shall be in one of the following forms: cash, a cashier's check made payable to the City of Belmont, a certified check made payable to the City of Belmont, or a Bid Bond executed by an admitted surety insurer in the form contained in the Bidding Documents.

7.2. If a Bid Bond is submitted, and an attorney-in-fact executes the Bid Bond on behalf of the surety, a notarized and current copy of the power of attorney shall be affixed to the Bid Bond. The surety issuing the Bid Bond shall meet the requirements set by California law.

7.3. The City reserves the right to retain the Bid Security of all bidders until the occurrence of one of the following:

7.3.1. The successful Bidder has properly and timely executed and submitted all items required by Instructions To Bidders Section 13, including the Agreement.

7.3.2. The time period for the City's review of Bids as specified in Instructions To Bidders Section 9 has expired.

7.3.3. The Bids have been rejected by the City.

8. SUBMISSION OF BIDS

8.1. All Bid Forms (using the forms supplied by the City, as defined in Instructions to Bidders Section 5), including all documents required to be submitted with the Bid, shall be enclosed in a sealed opaque envelope with the following address and identification on the face. If the Bid is sent by mail, the sealed envelope shall be enclosed in a separate mailing envelope.

(Name of Bidder)
Sealed Bid Proposal for City Contract No. 2026-646
2026 Sanitary Sewer and Storm Drain Rehabilitation Project
City of Belmont

8.2. Bids may be mailed or delivered by messenger. It is the Bidder's responsibility alone to ensure that the Bid is received at the place (and before the Bid Deadline) specified in the Invitation for Sealed Bids. Any Bid received after the exact time of the Bid Deadline will be returned unopened.

8.3. Oral, telephonic, facsimile, telegraphic, or electronically transmitted Bids are invalid and will not be accepted.

9. WITHDRAWAL OF BIDS

9.1. After a Bid is received by the City, the Bid may be withdrawn only by a written request signed by the Bidder. In order to cause a withdrawal of the Bid, the request must be received by the City at the place (and before the Bid Deadline) specified in the Invitation for Sealed Bids.

9.2. No oral request for withdrawal will be considered. No oral or written request for modification will be considered.

9.3. The withdrawal of a Bid shall not prejudice the right of the Bidder to submit a new Bid, provided the new Bid is submitted in accordance with these Bidding Requirements.

9.4. After the Bid Deadline, a bidder may not withdraw its bid for a period of at least sixty (60) calendar days following the Bid Deadline, subject to the exceptions stated in this section 9.

9.4.1. The sixty (60) day review period may be extended upon the written request by the Engineer, and written approval by the affected Bidders.

9.4.2. If a bidder is not the low monetary bidder, a bidder may make a written request (no earlier than five working days after the Bid Opening) for an early release of bid security. The Engineer is authorized to release a bidder's bid security if the Engineer determines, in his/her sole discretion, that the bid is not likely to be recommended to the Awarding Body for award (based on the dollar amount of the bid in excess of the estimated project cost, or based on the number of responsive bidders with a lower monetary bid).

9.5. A Bidder shall be permitted to withdraw a Bid after the Bid Deadline only if the Bidder establishes, to the satisfaction of the Engineer, all of the elements identified in Public Contract Code Section 5103, including the following:

9.5.1. A clerical error was made by the Bidder in filling out the Bid; and the error was not due to error in judgment or to carelessness in inspecting the site of the Work, or in reading the plans or specifications.

9.5.2. The clerical error caused the Bid to be materially different than the Bidder intended the Bid to be.

9.5.3. The Bidder gave the City written notice within five working days, excluding Saturdays, Sundays, and state holidays, after the opening of the Bids of the mistake, specifying in the notice in detail the nature of the mistake and how the mistake occurred.

10. BID OPENING AND REVIEW OF BIDS BY THE CITY

10.1. Bids submitted in accordance with the requirements of the Bidding Documents, and received on or before the Bid Deadline in accordance with the requirements of the Invitation for Sealed Bids, will be opened publicly, and the dollar amounts of each bid will be read aloud.

10.2. The City reserves the right to:

10.2.1. reject all Bids;

10.2.2. reject any Bid not accompanied by the required Bid Security or any other item required by the Bidding Documents, or a Bid which is in any other way incomplete or irregular; and,

10.2.3. waive irregularities in a Bid, and to award the Contract to the Lowest Responsible Bidder (as determined by the City), only if the irregularities are non-material and inconsequential.

11. CITY'S DETERMINATION OF LOWEST RESPONSIBLE BIDDER

11.1. The term "Lowest Responsible Bidder" means the "Lowest Monetary Bidder" whose Bid is "responsive," and who is "responsible" to perform the Work required by the Contract Documents, as those terms are defined by State law, including Public Contract Code Sections 20161, *et seq*, and 22030 *et seq*. This Section 11 summarizes the procedure by which the City will determine the "Lowest Responsible Bidder" in accordance with State law.

11.2. The City shall determine the "Lowest Monetary Bidder" on the basis of the Bid Amount, in accordance with the calculation criteria set forth on the Bid.

11.3. After the "Lowest Monetary Bidder" has been determined, the Lowest Monetary Bidder's Bid will be evaluated by the Engineer in order to determine whether or not that Bid is "responsive." The term "responsive" is defined by State law, but generally means that the Bid has been prepared and submitted in accordance with the requirements of the Bidding Requirements.

11.4. If the Lowest Monetary Bidder's Bid is responsive, that Bidder's qualifications will be evaluated by the Engineer to determine whether or not the Bidder is "responsible" to perform the Work required by the Contract Documents. The Engineer shall review "responsibility" of Bidders based upon the City's analysis of the information submitted on the Bidder's Statement of Responsibility (as a part of the Bid Forms) in accordance with the criteria set forth in Instructions To Bidders Section 12.

11.5. If the Engineer finds that the Lowest Monetary Bidder submitted a responsive Bid, and that the Bidder is responsible, then that Bidder will be deemed the apparent "Lowest Responsible Bidder".

11.6. If the Engineer finds that the Lowest Monetary Bidder's Bid is not responsive, or that the Lowest Monetary Bidder is not responsible, then the Engineer may review the responsiveness and responsibility of the next Low Monetary Bidder. If the Engineer finds that the next Low Monetary Bidder is responsive and responsible, then that next Low Monetary Bidder shall be deemed the apparent "Lowest Responsible Bidder. This process may continue until the Engineer finds the Lowest Monetary Bidder which is also responsive and responsible. In the event that one or more Low Monetary Bidders are found by the Engineer to be non-responsive or non-responsible, those Bidders will be given notice and a reasonable opportunity to present additional relevant evidence to the Engineer, within five working days after the Bidder receives the notice.

11.7. No Bid shall be binding upon the City until after the Contract is signed by both the Contractor and the City. The City may investigate the responsibility and qualifications of all Bidders to whom the award is contemplated for a period not to exceed sixty (60) days after the Bid opening. The sixty (60) day review period may be extended upon the written request by the Engineer and written approval by the affected Bidders.

11.8. Bid Protest. The City will issue a Notice of Intent to Award before the actual award. Any Bid protest must be submitted in writing to the Engineer before 5:00 p.m. of the fifth (5^{th}) calendar day following posting of a Notice of Intent to Award for Construction in the City Hall Lobby. City will use reasonable efforts to deliver by email a copy of the Notice of Intent to Award to all Bidders who submitted Bids and provided an email address no later than one working day after its issuance, although any delay or failure to do so will not extend the Bid protest deadline described above. The following conditions will apply to all protests.

11.8.1. The initial protest document must be in writing, contain a complete statement of the legal ground for the protest; all the relevant facts to the protest; and the form of relief requested and the legal basis for such relief.

11.8.2. The protest must refer to the specific portion of the document that forms the basis for the protest.

11.8.3. The protest must include the name, address and telephone number of the protesting party or the person representing the protesting party. If an email address is available, it should also be included.

11.8.4. The party filing the protest must concurrently transmit a copy of the initial protest document and any attached documentation to all other parties with a direct financial interest that may be adversely affected by the outcome of the protest.

11.8.5. The procedure and time limits set forth in this paragraph are mandatory and are Bidders sole and exclusive remedy in the event of Bid protest. Bidders failure to comply with these procedures shall constitute a waiver of any right to further pursue the Bid protest, including filing a Government Code Claim or legal proceedings. A Bidder may not rely on a protest submitted by another Bidder, but must timely pursue its own protest. The City will respond to any properly submitted protest within fifteen (15) calendar days and shall provide a hearing

to the protesting bidder but only if the hearing is requested by the protesting bidder in the protest. The City's decision on the protest shall be final.

12. CITY'S DETERMINATION OF RESPONSIBILITY

12.1. The term "responsible" is defined by California law, but generally means that the Bidder is able to demonstrate that it possesses: (1) the capacity to perform the Work required by the Contract Documents with respect to financial strength, resources available, and experience; and (2) the integrity and trustworthiness to complete performance of the Work in accordance with the Contract Documents. The City may consider the following factors, in relation to the Work to be performed for this Project, in determining whether nor not a Bidder is "responsible":

12.1.1. Demonstrated financial strength including, but not limited to, resources available, bonding capacity, and available insurance.

12.1.2. Demonstrated safety record including, but not limited to, Experience Modification Rate.

12.1.3. Successful completion of projects of similar scope and size. In reviewing this factor, the City may consider elements including, but not limited to, contract amount of completed projects, experience on public works projects, experience implementing prevailing wage certified payroll requirements, timeliness of performance, and, if necessary, evaluation of Bidder's work by previous cities, clients, design professionals, or subcontractors.

12.1.4. Sufficiency of contract administration and construction management systems including, but not limited to, proposed scheduling tools, proposed subcontract forms, proposed progress payment applications, and proposed certification of payroll documents.

12.1.5. History of claims, litigation, and termination or disqualification from projects.

12.2. The City will make its determination of responsibility based upon information submitted by Bidders contained in the "Bidders Statement of Responsibility," included in the Bid Forms, and, if necessary, interviews with previous cities, clients, design professionals, or subcontractors with whom the Bidder has worked. If a non-responsive or non-responsible Bidder submits additional evidence pursuant to Instructions To Bidders Section 11, then that additional evidence shall be considered by the Engineer in making a determination of the Lowest Responsible Bidder.

13. AWARD OF CONTRACT

13.1 After the determination as to which Bidder is the Lowest Responsible Bidder, the City will issue a Notice of Award to the Lowest Responsible Bidder. No contractor or subcontractor may be awarded a contract for the project (awarded on or after April 1, 2015) unless registered with the Department of Industrial Relations under Labor Code section 1725.5. Within seven (7) calendar days after receipt of the Notice of Award, Bidder shall submit to the City all of the following properly signed items:

13.1.1. Two originals of the Agreement signed by Bidder.

13.1.2. Documentation of authority of individual or individuals to sign the Agreement on behalf of Bidder.

13.1.3. The Improvement Security required by Agreement Section 13.

13.1.4. Proof of Insurance required by Agreement Section 14.

13.1.5. Documentation of payment of City of Belmont business tax as provided in Agreement Section 12.

13.1.6. Copy of Contractor's State Contractor's License.

13.1.7. Identification of Contractor's Authorized Representative required by Agreement Section 6.

13.1.8. For joint ventures, proof of Department of Industrial Relations Registration for the Contractor and each subcontractor.

14. FORFEITURE OF BID SECURITY

In the event that Bidder does not properly and timely execute and submit the items set forth in subsection 13.1, above, the Bid Security shall be forfeited to the City and the City may award the Contract to next Lowest Responsible Bidder. The forfeited Bid Security may be utilized by the City in accordance with Public Contract Code Sections 20170 through 20174.

BID

BID TO: Belmont City Clerk
One Twin Pines Lane
Belmont, California 94002

BID FROM: _____
Insert Full Legal Name of Bidder (Firm Submitting Bid)

NOTE: All portions of these Bid Forms (including the Bid, Bidder's Non-Collusion Affidavit, Bidder's Statement of Responsibility, and Bid Bond or alternative bidder's security) must be properly completed, signed, and submitted with the Bid. Failure to do so may result in the Bid being deemed non-responsive by the City.

1. **SCOPE OF BID.** Bidder hereby offers to furnish for the above referenced Project all labor (including supervision), materials and equipment (whether or not permanent or temporary, and whether or not actually incorporated into the Work), utilities (including water, sanitary facilities, electricity, fuel, light, heat, and telephone), tools, transportation, and services necessary to complete the Work on this Project in accordance with the Contract Documents and to complete all requirements of the Contract Documents for the amounts quoted in this Bid (including the costs of any and all applicable taxes, patent rights, royalties, licenses, and permits), as modified pursuant to the terms of the Contract Documents. Bidder will not withdraw its Bid for at least sixty (60) calendar days after the Bid Deadline, unless otherwise extended by the written agreement of the City and Bidder. If Bidder is selected as the Lowest Responsible Bidder, Bidder shall, within seven (7) calendar days after receipt of Notice of Award, sign and deliver to the City all documents identified in Section 13 of the Instructions to Bidders (including the Agreement, performance bond, payment bond, and proof of insurance). Time is of the essence. If awarded the Contract, Bidder agrees to complete the Work within the time specified in the Invitation For Sealed Bids.

2. **ADDENDA.** Bidder shall insert, in the blank lines below (or additional pages, if needed), each Addenda received by the Bidder, and incorporated herein by reference into this Bid. Bidder hereby acknowledges receipt of the following Addenda (Addendum No. and Date Issued):

Addendum No.	Date Issued
_____	_____
_____	_____
_____	_____
_____	_____

3. **BID AMOUNT**.

3.1. **Estimated Quantities.** Since the amounts identified in the Bid Spreadsheet (Section 4, below) are estimates for the purpose of comparing bids, the City reserves the right to increase or decrease the

quantities to reflect the actual amount of work to be performed by the Contractor in accordance with the requirements of the Contract Documents.

3.2. **Unit Price Bids.** For each bid item identified in the Bid Spreadsheet (Section 4, below), the Bidder shall provide a bid item unit price and a bid item extension (bid item unit price multiplied by bid item estimated quantity equals bid item extension). In case of a math error or ambiguity, bid item unit prices shall prevail over the bid item extensions.

3.3. **Total Bid Amount.** The Bidder shall identify the Total Bid Amount, which shall equal the sum of all bid item extensions and bid alternates. The total bid amount shall include the total of all bid schedules. In case of a math error or ambiguity, bid item extensions shall prevail over the Total Bid Amount. The Total Bid Amount shall be the total dollar amount bid by the Bidder, for the Bidder's performance of all Work in accordance with the Contract Documents (and payment of all Bidder's costs required therefor, whether or not specifically identified herein). The Total Bid Amount may also be referred to in the Contract Documents as the Contract Amount.

3.4. **Alternate Bids.** Alternate bids proposed by the Bidder shall not be considered by the City.

4. **BID SPREADSHEET.** Bidder hereby offers to provide to the City the Work required by the Contract Documents (as defined in Agreement Section 2), for the amounts quoted in this Bid, as follows. Bidder shall complete bid schedule, the total bid amount shall constitute the total of all Bid Item Extensions.

No.	Description	QTY	Unit	Unit Cost
1	Mobilization (Recommend not to Exceed 5% of Total Base Bid)	1	LS	$
2	Traffic Control	1	LS	$
3	Erosion Control	1	LS	$
4	Handling of Sewage Flows/Sewage Bypassing	1	LS	$
5	OSHA Requirements – Shoring, Confined Space, Etc.	1	LS	$
6	Utility Potholing	1	LS	$
7	Sanitary Sewer Spot Repair	29	EA	$
8	Open Cut Construction	1,827	LF	$
9	Pipe Bursting Construction	989	LF	$
10	Sewer Lateral Reconnection, Open Cut Construction	50	EA	$
11	Sewer Lateral Reconstruction, Pipe Bursting Construction	15	EA	$
12	Remove Manhole Rungs	23	EA	$
13	Rechannel Manhole Base and Coat Manhole Interior	24	EA	$
14	Repair Storm Drain by Spot	1	LS	$

	Repair Construction, Harbor Blvd.			
15	Repair Storm Drain by Spot Repair Construction, Monroe Ave.	1	LS	$
16	Repair Storm Drain by CIPP Construction, Monroe Ave. to Lyon Ave.	1	LS	$
17	Repair Storm Drain by CIPP Construction, Wooster Ave.	1	LS	$
18	Construct Access for Storm Drain Repair, Arbor Ave.	1	LS	$
19	Repair Storm Drain by CIPP Construction, Terrace Ave. to Arbor Ave.	1	LS	$
20	Install Slurry Seal Type II with 2.5% Latex	55,000	SF	$
21	Restore Curb, Gutter, Sidewalk, O'Neill Ave.	1	LS	$
22	Restore Curb, Gutter, Sidewalk, Broadway Alley	1	LS	$
23	Pre-Installation Cleaning and Video Inspection of Pipeline	9,023	LF	$
24	Post-Installation Video Inspection of Pipeline	9,023	LF	$

TOTAL BID AMOUNT $_____

5. **BID SECURITY.** Bidder must attach Bid Security in the amount of ten percent (10%) of the Bid Amount (see Section 7 of the Instructions to Bidders).

6. **LIST OF SUBCONTRACTORS**.

6.1. Bidder will use Subcontractors for the Work:

YES_____ NO_____

6.2. If yes, the Bidder hereby certifies that the following is a list of all subcontractors which the Bidder is required by law to name in its bids. Generally, bidders are required to identify each subcontractor performing more than one half of one percent of the work. However, more particular requirements are contained in the Subletting and Subcontracting Fair Practices Act, Public Contract Code Sections 4100 *et seq*. (the "Subcontracting Act"), summarized in Section 6 of the Instructions to Bidders.

6.3. Bidders are reminded of the severe penalties imposed by the Subcontracting Act for a failure to list all required subcontractors (Work Activity, Name, and Address) on this sheet. Bids will not be found non-responsive for omission (at time of bid) of additional information regarding estimated dollar amount of subcontracted work or subcontractor license number. However, bidders shall submit all information required by this sheet by no later than 24 hours after written request by the City.

6.4. ALL BIDDERS ARE HEREBY NOTIFIED THAT: the successful bidder will be required to perform not less than ***fifteen*** percent (***15%***) of the Work with the successful bidder's own organization. A failure of the Bid to establish compliance with this requirement may render the bid non-responsive, or it may result in a determination of bidder non-responsibility based on a failure to demonstrate adequate resources available to perform the Work.

Subcontracted work activity	Subcontractor name including address (City and State)	Est. $ amt. of subcontracted work	Subcontractor License no.	DIR #
_____	_____	$_____	_____	_____
_____	_____	$_____	_____	_____

NOTE: Provide additional sheets if required. (copy of this sheet is acceptable)

7. REPRESENTATIONS OF BIDDER.

7.1. By submitting this Bid, Bidder declares under penalty of perjury the following representations are true and correct:

7.1.1. Bidder has read and understands all requirements of the Contract Documents, and this Bid is made in accordance with those requirements. The Contract Documents are more particularly defined in the Agreement, and generally include: all Bidding Documents (including the Invitation For Sealed Bids, these Instructions to Bidders, Supplemental Instructions to Bidders, Addenda [if any], and Bid Forms), the Agreement, the Specifications (including the General Conditions, Special Provisions , the, and the Technical Specifications), the Exhibits (including bonds), and the Drawings (also defined as "Plans").

7.1.2. Any questions by the Bidder regarding the meaning of any part of the Contract Documents have been submitted, in writing, by the Bidder to the City, in accordance with Section 2 of the Instructions to Bidders.

7.1.3. Bidder has visited and examined the Project site of the proposed work, and Bidder is familiar with all the conditions related to the proposed work, including the availability of labor, materials (including transportation, handling, delivery, and storage), equipment, and utilities (including water and electricity), and is familiar with local conditions (including weather, road access and truck routes, and surface and subsurface conditions) as related to requirements of the Contract Documents.

7.1.4. The Bid is based upon the materials, equipment, and systems required by the Bidding Documents without exception.

7.1.5. The Contract Time, as specified in the Invitation For Sealed Bids, is reasonable for performing the Work and that Contractor is able to perform the Work within the Contract Time.

7.1.6. Bidder has the expertise and financial capacity to perform and complete all obligations required by the Contract Documents.

7.1.7. Bidder is aware of and, if awarded the Contract, will comply with applicable legal requirements, including all City Regulations (including payment of City business license tax) in its performance of the Work.

7.1.8. The Bidder shall comply with the requirements of the Labor Code, including Sections 1770 *et seq.*, and the Bidder shall comply with the General Prevailing Wage Determination Made by the Director of Industrial Relations that is in effect on the date of the Invitation for Sealed Bids. The prevailing wage rate schedule is on file with the Engineer and will be made available for review upon request.

7.1.9. Bidder certifies that, for the excavation of any trench of a depth of five feet or more, its bid includes the cost for adequate sheeting, shoring, and bracing or equivalent method (including costs of design), for the protection of life or limb, which shall conform to applicable safety orders, in accordance with Labor Code Sections 6705 and 6707.

7.2. In accordance with Business and Professions Code Section 7028.15, Bidder certifies, under penalty of perjury, that the information contained in this subsection 7.2, below, is true and correct. Any bidder who is not licensed in accordance with the Business and Professions Code, and in

accordance with the Invitation For Sealed Bids, shall be considered non-responsive and shall be rejected by the City.

7.2.1. State Contractor's License No. and Class _____.

7.2.2. Original date license issued, and License expiration date _____.

7.2.3. DIR Number _____.

7.3. As required by Government Code Section 4552, in submitting a Bid to the City, Bidder offers and agrees that, if the Bid is accepted, it will assign to the City all rights, title and interest in and to all causes of action it may have under Section 4 of the Clayton Act (15 U.S.C., Section 15) or under the Cartwright Act (Chapter 2 [commencing with Section 16700] of Part 2 of Division 7 of the Business and Professions Code), arising from purchases of goods, materials, or services by Bidder for the sale to City pursuant to the Bid. Such assignment shall be made and become effective at the time City tenders final payment to Bidder.

7.4. Bidder acknowledges that, unless the bidder submits a request for substitution of "equal" materials in accordance with the requirements of the Agreement, and unless the City approves the substitution in accordance with the requirements of the Contract Documents, the Contractor shall furnish and install the specified material for the Bid Amount.

IN WITNESS WHEREOF, the individuals signing this Bid represent and warrant that they have the right, power, legal capacity, and authority to sign this Bid on behalf of the Bidder, and have caused this Bid to be executed by setting hereto their names, titles, and signatures at _____ County, in the State of _____.

BIDDER: _____
(Signature) (Date)

_____
(Name and Title of Signatories)

_____
(Legal Name of Bidder, including type of organization, e.g., corp. or partnership)

_____
(Bidder's Street and Mailing Address)

_____
(City, State, Zip Code)

_____ _____
(Telephone Number) (Email Address)

EQUAL EMPLOYMENT OPPORTUNITY CERTIFICATION

The bidder _____ and proposed subcontractor hereby certifies that it has _____, has not ____ participated in a previous contract or subcontract subject to the equal opportunity clause, as required by Executive Orders 10925, 11114 or 11246, and that where required, filed with the Joint Reporting Committee, the Director of the Office of Federal Contract Compliance, a Federal Government contracting or administering agency, or the former President's Committee on Equal Employment Opportunity, all reports due under the applicable filing requirements.

NOTE: The above certification is required by the Equal Employment Opportunity Regulations of the Secretary of Labor (41 CFR 60-1.7(b)(1)) and must be submitted by bidders and proposed subcontractors only in connection with contracts and subcontracts that are subject to the equal opportunity clause. Contract and subcontracts which are exempt from the equal opportunity clause are set forth in 41 CFR 60-1.5. (Generally only contracts or subcontracts of $10,000 or under are exempt).

Currently, Standard Form 100 (EEO-1) is the only report required by the Executive Orders or their implementing regulations.

Proposed prime contractors and the subcontractors who have participated in a previous contract or subcontract subject to the Executive Orders and have not filed the required reports should note that 41 CFR 60.1.7(b)(1) prevents the award of contract or subcontracts unless such Contractor submits a reporting covering the delinquent period or such other period specified by the Federal Highway Administration or by the Director, Office of Federal Contract Compliance, U.S. Department of Labor.

The bidder must place a checkmark after "has" or "has not" in one of the blank spaces provided. The above Certification is part of this Proposal. Signing this Proposal on the signature portion thereof shall also constitute an endorsement and execution of the certification. Bidders are cautioned that making a false certification may subject the certifier to criminal prosecution.

NON-COLLUSION DECLARATION

(Title 23 United States Code Section 112 and
Public Contract Code Section 7106)

The undersigned declares:

I am the _____ of _____, the party making the foregoing bid.

The bid is not made in the interest of, or on behalf of, any undisclosed person, partnership, company, association, organization, or corporation. The bid is genuine and not collusive or sham. The bidder has not directly or indirectly induced or solicited any other bidder to put in a false or sham bid. The bidder has not directly or indirectly colluded, conspired, connived, or agreed with any bidder or anyone else to put in a sham bid, or to refrain from bidding. The bidder has not in any manner, directly or indirectly, sought by agreement, communication, or conference with anyone to fix the bid price of the bidder or any other bidder, or to fix any overhead, profit, or cost element of the bid price, or of that of any other bidder. All statements contained in the bid are true. The bidder has not, directly or indirectly, submitted his or her bid price or any breakdown thereof, or the contents thereof, or divulged information or data relative thereto, to any corporation, partnership, company, association, organization, bid depository, or to any member or agent thereof, to effectuate a collusive or sham bid, and has not paid, and will not pay, any person or entity for such purpose.

Any person executing this declaration on behalf of a bidder that is a corporation, partnership, joint venture, limited liability company, limited liability partnership, or any other entity, hereby represents that he or she has full power to execute, and does execute, this declaration on behalf of the bidder.

I declare under penalty of perjury under the laws of the State of California that the foregoing is true and correct and that this declaration is executed on _____ [date], at _____[city], _____[state].

BIDDER: _____
(Signature) (Date)

_____
(Printed or Typed Name and Title of Signatories)

_____
(Legal Name of Bidder)

DEBARMENT AND SUSPENSION CERTIFICATION

Title 49, Code of Federal Regulations, Part 29

The bidder, under penalty of perjury, certifies that, except as noted below, he/she or any other person associated therewith in the capacity of owner, partner, director, officer, manager:

- Is not currently under suspension, debarment, voluntary exclusion, or determination of ineligibility by any Federal agency;
- Has not been suspended, debarred, voluntarily excluded or determined ineligible by any Federal agency within the past 3 years;
- Does not have a proposed debarment pending; and
- Has not been indicted, convicted, or had a civil judgment rendered against it by a court of competent jurisdiction in any matter involving fraud or official misconduct within the past 3 years.

If there are any exceptions to this certification, insert the exceptions in the following space.

Exceptions will not necessarily result in denial of award, but will be considered in determining bidder responsibility. For any exception noted above, indicate below to whom it applies, initiating agency, and dates of action.

The above Certification is part of this Proposal. Signing this Proposal on the signature portion thereof shall also constitute an endorsement and execution of the certification. Bidders are cautioned that making a false certification may subject the certifier to criminal prosecution.

BIDDER'S STATEMENT OF RESPONSIBILITY

(Must be executed by Bidder and submitted with Bid)

1. **SCOPE OF THIS STATEMENT OF RESPONSIBILITY.** In order to allow the City to make a determination of the Bidder's responsibility, the Bidder shall provide the information required herein as a part of its Bid.
   1.1. **City's Right to Use the Bidder's Statement of Responsibility.** The City shall use the information required by this Statement of Responsibility for the sole purpose of determining the Bidder's "responsibility." While the City conducts its deliberative process to determine whether a bidder is "responsible," the City will not disclose "confidential" information (as identified by the Bidder pursuant to paragraph 1(b), below) unless otherwise compelled by a court order. However, if there is a challenge regarding the City's determination of whether a Bidder is "responsible," the City shall have the right to use any and all information contained herein in support of the City's determination, and the Bidder waives any claim against the City for the City's use of information for this intended purpose.
   1.2. **Bidder's Obligation to Identify Confidential Information.** If a Bidder believes that any portion of this Statement of Responsibility is "confidential" and not legally subject to public disclosure in accordance with the requirements of the California Public Records Act (Government Code Sections 6250, *et seq*), the Bidder shall: (1) clearly mark the relevant portions of the Statement of Responsibility as "Confidential"; and (2) upon request from the City, identify the legal basis for exception from disclosure under the Public Records Act; and (3) the Bidder shall defend, indemnify, and hold harmless the City regarding any claim by any third party for the public disclosure of the "Confidential" portion of the Statement of Responsibility; and (4) if the Bidder fails to identify information as "Confidential," or if the Bidder fails to defend and indemnify the City regarding any claim by any third party for the public disclosure of a "Confidential" portion of the Statement of Responsibility, the Bidder shall hold the City harmless and waive any claim against the City for any damages allegedly related to any public disclosure of any portion of the Statement of Responsibility.
   1.3. **Additional Pages.** If additional pages are required to respond to any of the questions set forth in this Statement of Responsibility, the Bidder shall describe and list the additional pages in Section 16, below.

2. **EXPERIENCE**
   2.1. How many years has the Bidder been performing work as a contractor under the present business name?
   2.2. If any of the experience listed in this document refers to work performed under a different name, list the different business names and describe the relationship to the present business name on a separate page (list the additional pages in Section 13 below).

3. **CURRENT WORK IN PROGRESS**
   3.1. For how many construction projects is the Bidder under contract to perform (which are currently under construction)? _____
   3.2. What is the total dollar amount of the construction contracts listed in Subsection 3.1?
   _____
   3.3. What is the total bonding capacity of the Bidder? _____
   3.4. How many construction contracts listed in 3.1 are:
      3.2.1. in an amount of 50% or less of the Total Bid Amount? _____
      3.2.2. in an amount between 50% and 100% of the Total Bid Amount? _____
      3.2.3. in an amount between 100% and 150% of the Total Bid Amount? _____
      3.2.4. in an amount over 150% of the Total Bid Amount? _____

3.5. List the name of the project (with Contract Amount and Anticipated Completion Date), the name of the City/Client entity, and a City/Client contact person (with name and telephone number), for three current active projects referred to in Section 3.4:

3.5.1. Project Name _____

Contract Amount _____
Anticipated Completion Date _____

City/Client Entity _____
City/Client Contact _____
(Name and Phone) _____

3.5.2. Project Name _____

Contract Amount _____
Anticipated Completion Date _____

City/Client Entity _____
City/Client Contact _____
(Name and Phone) _____

3.5.3. Project Name _____

Contract Amount _____
Anticipated Completion Date _____

City/Client Entity _____
City/Client Contact _____ (Name and Phone) _____

4. COMPLETED WORK

Provide the requested information set forth below for the: (1) three most recent projects completed of a similar character to this Project (performed as a general contractor); and (2) three most recent public works projects completed (performed as a general contractor).

4.1. Three most recent projects completed of a similar character to this Project:

4.1.1. Project Name: _____

Project Description:_____
_____
_____

Contract Amount _____

Date Completed:_____

Owner: _____

Contact Person: _____

Contact Person's Phone Number: _____

4.1.2. Project Name _____

Project Description _____
_____

Contract Amount: _____

Date Completed: _____

Owner: _____

Contact Person: _____

Contact Person's Phone Number: _____

4.1.3. Project Name: _____

Project Description: _____
_____
_____

Contract Amount: _____

Date Completed: _____

Owner: _____

Contact Person: _____

Contact Person's Phone Number: _____

4.2. Three most recent public works project (City, State, County) completed:

4.2.1. Project Name: _____

Project Description: _____
_____
_____

Contract Amount: _____

Date Completed: _____

Public Agency: _____

Agency Contact Person: _____

Contact Person's Phone Number: _____

4.2.2. Project Name: _____

Project Description: _____
_____
_____

Contract Amount: _____

Date Completed: _____

Public Agency: _____

Agency Contact Person: _____

Contact Person's Phone Number: _____

4.2.3. Project Name: _____

Project Description: _____
_____
_____

Contract Amount: _____

Date Completed: _____

Public Agency: _____

Agency Contact Person: _____

Contact Person's Phone Number: _____

5. CLAIMS HISTORY

5.1. Has any claim been made against your company in the past five years, which has resulted in arbitration or litigation?_____

5.2. Has your company made any claim against any City or client in the past five years, which has resulted in arbitration or litigation?_____

5.3. If you answered "yes" to subsections 5.1 or 5.2 above, describe the claim(s) using the format below: (use additional sheets if necessary).

5.3.1. Project Name _____

Claim Amount _____

Other Party Entity Name _____
Other Party Contact _____

(Name and Phone) _____

6. Describe the claim(s) on a separate sheet (see Section 14, below).

7. **CONTRACT TERMINATION**

7.1. Has your company ever been terminated by a City or client, or rejected from bidding on a public works project in the last five (5) years? _____. If yes, identify each and provide an explanation below:

7.2. Project Name _____

City/Client Entity Name _____ City/Client Contact
(Name and Phone) _____

Date of Termination/Rejection _____

Explanation _____
_____
_____

8. If more than one (1), describe on additional sheet (see Section 14, below).

9. **COMPLETION BY SURETY**

9.1. Has your company ever failed to satisfactorily complete a construction contract, or has a surety ever completed any portion of a construction contract of your company within the last five (5) years?
_____. If yes, provide an explanation below:

9.2. Project Name _____

Surety Contact
(Name and Phone) _____

Date Surety Took Over _____

Explanation _____
_____
_____

10. If more than one (1), describe on additional sheet (see Section 13, below).

11. **STORM WATER BEST MANAGEMENT PRACTICES**

11.1. Has bidder violated the Storm Water Best Management Practices for illegal or improper discharge(s) into storm drain systems two (2) or more times within the past five (5) years?

☐ Yes
☐ No

Note: This question refers to your firm's violation of sewer overflow to the storm drain system that was required to be reported to the State Water Board.

12. **SEWER AND WATER CROSS-CONTAMINATION**

12.1. Has work performed by the bidder resulted in cross-contamination with water and sewer facilities within the past five (5) years?

☐ Yes
☐ No

13. **OCCUPATIONAL SAFETY AND HEALTH ADMINISTRATION (OSHA) COMPLIANCE**

13.1. Has the federal Occupational Safety and Health Administration cited and assessed penalties against your firm for any "serious," "willful" or "repeat" violations of its safety or health regulations in the past five (5) years?

☐ Yes
☐ No

If "Yes," attach a separate signed page describing the citations, including information about the dates of the citations, the nature of the violation, the project on which the citation(s) was or were issued, the amount of penalty paid, if any. If the citation was appealed to the Occupational Safety and Health Appeals Board and a decision has been issued, state the case number and the date of the decision.

14. **PUBLIC WORKS CONTRACTS**

14.1. In the last five (5) years has your firm been denied an award of a public works contract based on a finding by a public agency that your company was not a responsible bidder?

☐ Yes
☐ No

If "Yes," explain on a separate signed page. Identify the year of the event, the owner, the project, and the basis for the finding by the public agency.

15. **ADDITIONAL DOCUMENTS**

In order to allow the City to make a determination of the Bidder's responsibility, the Bidder may be required to submit additional documents.

16. **ADDITIONAL PAGES**

The Bidder declares that the pages listed in this Subsection were added and included with these Bid Documents in order to accurately respond to the Bidding Requirements. The following descriptions include the general nature of the additional information. If no additional pages are submitted, write "None" on the blank line.

_____

_____

_____

17. **QUALIFYING EXPERIENCE FOR AND PIPE BURSTING**

The Contractor must have completed at least three (3) projects installing at least 4,000 linear feet of new 8-inch or larger pipe in the US within the past three (3) years using pipe bursting construction method. Contractor shall submit the following minimum information for at least three (3) projects performed by the contractor/subcontractor performing all pipe bursting installation work, to meet the requirements herein.

Any failure to submit and meet these minimum experience qualifications with the bid will render the bid non responsive.

Projects submitted for qualification which were not installed under the contractor's or subcontractor's license used to bid will not be considered.

This information shall be submitted with the Contractor's Bid:

17.1. Three most recent projects completed of a similar character to this Project:

17.1.1. Project Name: _____

Project Owner, Contact Person, Address, and Phone Number:

_____

_____

_____

Project Location: _____

Date Completed: _____

New Pipe Size(s) (inches): _____

Quantity of pipe 8-inch or larger installed (lineal feet): _____

17.1.2. Project Name: _____

Project Owner, Contact Person, Address, and Phone Number:

_____

_____

_____

Project Location: _____

Date Completed: _____

New Pipe Size(s) (inches): _____

Quantity of pipe 8-inch or larger installed (lineal feet): _____

17.1.3. Project Name: _____

Project Owner, Contact Person, Address, and Phone Number:

_____

_____

_____

Project Location: _____

Date Completed: _____

New Pipe Size(s) (inches): _____

Quantity of pipe 8-inch or larger installed (lineal feet): _____

18. QUALIFYING EXPERIENCE FOR CURED IN PLACE PIPE (CIPP)

The contractor/subcontractor performing all CIPP work must have completed at least three (3) projects containing a total of 4,000 linear feet of 8-inch or larger CIPP in wastewater or storm collection systems in the US within the past three (3) years. The curing method used on the submitted experience shall match the curing method identified in the Technical Specifications Section 330140 to be considered qualifying experience. Contractor shall submit the following minimum information for at least three (3) projects performed by the contractor/subcontractor performing all CIPP work, to meet the requirements herein.

Any failure to submit and meet these minimum experience qualifications with the bid will render the bid non responsive.

Projects submitted for qualification which were not installed under the contractor's or subcontractor's license used to bid will not be considered.

This information shall be submitted with the Contractor's Bid:

18.1. Three most recent projects completed of a similar character to this Project:

18.1.1. Project Name: _____

Project Owner, Contact Person, Address, and Phone Number:

_____

_____

_____

Project Location: _____

Date Completed: _____

Pipe Size(s) (inches): _____

Quantity(ies) of Qualifying CIPP Installed (lineal feet): _____

CIPP Manufacturer and Product Name: _____

Method of Curing Used: _____

18.1.2. Project Name: _____

Project Owner, Contact Person, Address, and Phone Number:

_____

_____

_____

Project Location: _____

Date Completed: _____

Pipe Size(s) (inches): _____

Quantity(ies) of Qualifying CIPP Installed (lineal feet): _____

CIPP Manufacturer and Product Name: _____

Method of Curing Used: _____

18.1.3. Project Name: _____

Project Owner, Contact Person, Address, and Phone Number:

_____

_____

_____

Project Location: _____

Date Completed: _____

Pipe Size(s) (inches): _____

Quantity(ies) of Qualifying CIPP Installed (lineal feet): _____

CIPP Manufacturer and Product Name: _____

Method of Curing Used: _____

19. PENALTY OF PERJURY

Bidder hereby declares and certifies under penalty of perjury under the laws of the State of California that the information contained herein is true, correct, and complete.

IN WITNESS WHEREOF, the undersigned represent and warrant that they have the right, power, legal capacity and authority to sign this document on behalf of the Bidder, and have caused this document to be executed by setting hereto their names, titles and signatures.

BIDDER: _____
(Signature) (Date)

_____
(Printed or Typed Name and Title of Signatories)

_____
(Legal Name of Bidder)

BID BOND Bond No. _____

WHEREAS, ("Principal") submitted a Bid to the City of Belmont ("City") for the Project identified on this Bond, and the terms of the Bid require the Principal to submit bidder's security.

NOW, THEREFORE, Principal and _____ ("Surety"), are hereby held and firmly bound unto the City in the amount of ten percent (10%) of the Bid Amount set forth in the Principal's Bid (the terms and conditions of which are incorporated herein by reference) for the above referenced Project, for payment of which Principal and Surety hereby bind themselves, their heirs, executors, administrators, successors, and assigns, jointly and severally, firmly by these presents.

THE CONDITION OF THIS OBLIGATION IS SUCH THAT, if Principal's Bid is rejected by the City, or if Principal's Bid is accepted by the City and the Principal properly executes and submits to the City the Agreement and all required documents (including the Faithful Performance Bond, the Labor and Material Bond, and the proof of insurance), then this obligation shall be null and void; otherwise it shall be and remain in full force and effect.

The Surety hereby agrees, for value received, that its obligations under this bond shall in no way be impaired or modified by an agreement between the City and the Principal to extend the time within which the City may accept the Principal's Bid, and the Surety hereby waives notice of any such extension.

In the event suit is brought upon this bond, the surety shall pay reasonable attorneys' fees and costs incurred by the prevailing parties in such suit, which fees and costs shall be in addition to the face amount of the bond.

IN WITNESS WHEREOF, the undersigned represent and warrant that they have the right, power, legal capacity, and authority to enter into and execute this document on behalf of the Principal and the Surety, and have caused this document to be executed by setting hereto their names, titles, and signatures.

Principal	**Surety**
_____	_____
By: _____	By: _____
Title: _____	Title: _____
Date:	Date: _____
	Address for Notices to Surety: _____
	_____
	_____

NOTE: NOTARY ACKNOWLEDGMENT FOR SURETY AND SURETY'S POWER OF ATTORNEY MUST BE ATTACHED.

CONSTRUCTION AGREEMENT

This Construction Agreement (hereinafter "Agreement") is made and entered into by and between the CITY OF BELMONT, a municipal corporation (hereinafter "City"), and [***INSERT LEGAL NAME OF CONTRACTOR***name of business and description of legal entity, i.e., LLC, Partnership, Corporation, etc.] (hereinafter "Contractor").

RECITALS

A. In accordance with the applicable provisions of State law, including the California Public Contract Code, and local law, including the Belmont City Code, the City issued an invitation for competitive bids for this Project.

B. In response to the invitation for bids, the Contractor submitted the Bid Forms (with a Bid Amount of $_____), which are incorporated herein by reference, which were found by the City to be responsive to the invitation for bids.

C. After reviewing all bids submitted in response to the invitation for bids, the City found the Contractor to be the Lowest Responsible Bidder, and the Awarding Body awarded this Agreement to the Contractor on _____ [***INSERT DATE OF AWARD***].

D. The Project is more specifically described in the Contract Documents, but generally includes the following items of work: Repair of existing sewer mains including laterals by open trench, spot repair or pipe bursting construction methods. Repair of existing sewer manholes. Repair of existing storm drain pipelines by spot repair and CIPP construction methods and other items as identified in the Contract Documents (the "Work").

NOW THEREFORE, THE PARTIES MUTUALLY AGREE AS FOLLOWS:

1. **SCOPE OF WORK.** The Contractor shall perform, or cause to be performed, the Work described in the Contract Documents (hereinafter "Work"), to the satisfaction of the City Engineer, and subject to the final acceptance by the City.

2. **CONTRACT DOCUMENTS.**

2.1. **List of Contract Documents.** The Contract Documents consist of this executed Agreement; all Bidding Documents (including the Invitation for Bids, Instructions to Bidders, Supplemental Instructions to Bidders, Bid Forms, and Addenda (if any) as identified below); the Specifications (including General Conditions, Special Provisions, and all documents incorporated by reference therein, including City Standard Specifications, and Caltrans Standard Specifications), and the

Technical Specifications; the Drawings (also referred to as "Plans"); and the Exhibits (including bonds).

2.2. **Precedence of Contract Documents.** In the event of a conflict between component parts of the Contract Documents, the document highest in precedence shall control. The precedence shall be as follows: [***SPECIFICALLY IDENTIFY EACH INCORPORATED DOCUMENT, PARTICULARLY THE PLANS, AND ELIMINATE UNUSED PARTS***]

2.2.1. Agreement, as amended by contract change orders

2.2.2. All Bidding Documents, as amended by Addenda

2.2.3. Technical Specifications

2.2.4. Special Provisions.

2.2.5. General Conditions

2.2.6. City Standard Specifications.

2.2.7. Caltrans Standard Specifications (Standard Specifications for Construction of Local Streets and Roads, State of California, July 2025).

2.2.8. Drawings (also referred to as Plans)

2.2.9. Standard Plans and Standard Details

2.3. **Addenda.** The following Addenda are hereby incorporated into the Contract Documents:

No.	Date of Issue:
____	_____
____	_____
____	_____

3. **CONTRACT TIME**.

3.1. After Contractor has provided to City all documents identified in the Instructions to Bidders and the Notice of Award (in a form satisfactory to the City, and in accordance with the requirements of the Contract Documents), City shall schedule the mandatory pre-construction conference, and Contractor shall attend and participate in the pre-construction conference.

3.2. After the pre-construction conference, the City shall issue a Notice to Proceed to Contractor. The Notice to Proceed will identify the date on which the "Contract Time" commences, and this date may be referred to as the "Contract Commencement Date." Contractor is authorized to commence Work on the Contract Commencement Date, and Contractor must commence the Work no later than seven days after the Contract Commencement Date. The Work must be diligently prosecuted and all of the Work must be substantially completed within the Contract Time specified

in the Invitation For Bids. Time is of the essence in the performance of all obligations under these Contract Documents, and all timing requirements must be strictly adhered to unless otherwise modified by the City in accordance with the Contract Documents. The Contractor must submit all requests for extensions of time to the City, in writing, no later than ten (10) working days after the start of the condition which purportedly caused the delay, and not later than the date on which performance is due.

3.3. Within the time set forth in the Special Provisions (or, if no time is specified in the Special Provisions, with seven (7) calendar days after written request from the City), Contractor shall submit to the City all required documents, including the following:

3.3.1. Contractor's safety program, and identification of Contractor's safety officer.

3.3.2. Contractor's cost distribution schedule of prices (schedule of values).

3.3.3. Contractor's Construction Schedule.

3.3.4. Contractor's schedule of submittals.

3.3.5. Copies of all required documentation for each subcontractor, including: State Contractor's License, identification of each subcontractors' authorized representative, copy of contract between Contractor and each subcontractor.

4. **CONTRACT AMOUNT.** City shall pay to Contractor, for the performance of the Work, the Contract Amount identified in the Bid Documents, subject to adjustment of estimated quantities (to reflect actual work performed by the Contractor), and as modified according to the terms of the Contract Documents. The Contractor's compensation shall include all costs incurred by the Contractor in the performance of the Work, including: furnishing all labor (including supervision), materials (including the costs of any and all applicable taxes, patent rights, royalties, licenses, and permits), equipment, tools, transportation, and services necessary to complete the Work (including costs to protect the Work, and all damages to the Work prior to acceptance of the Work by the City, unless otherwise specifically provided in the Contract Documents). The Contract Amount identified in the Bid Documents is $3,450,000.

5. **LIQUIDATED DAMAGES.** If Contractor fails to complete the Work within the Contract Time, Contractor shall pay to the City, as liquidated damages and not as a penalty, the sum specified in the Invitation for Bids for each calendar day after the expiration of the Contract Time that the Work remains incomplete. The City and Contractor agree that in the event the Work is not completed within the Contract Time, the City's damages would be extremely difficult or impracticable to determine and therefore the City and Contractor agree that the amount stated herein is a reasonable estimate of the amount of such damages. The City may deduct any liquidated damages owed to the City, as determined by the City, from any payments otherwise payable to Contractor under this Contract. Nothing contained herein shall limit the City's rights or remedies against Contractor for any default other than failure to complete the Work within the Contract Time. This provision for liquidated damages shall not be applicable nor act as a limitation upon the City if Contractor abandons the Work. In such event, Contractor shall be liable to the City for all losses incurred.

6. **CONTRACTOR REPRESENTATIVE.** At all times during the progress of the Work, Contractor shall have a competent supervisor, foreman, or superintendent (hereinafter "Contractor

Representative") on site with authority to act on behalf of the Contractor. The Contractor Representative shall be authorized by the Contractor to sign, send, and receive all notices contemplated or required by the Contract Documents, and authorized to direct all Work being performed by (or on behalf of) the Contractor. The Contractor shall, at all times, keep the City Engineer informed in writing of the name and telephone number of the Contractor Representative. Throughout the term of this Contract, Contractor Representative shall meet and confer with the City Engineer in a good faith effort to resolve any outstanding issues related to performance required by the Contract Documents. The Contractor shall, at all times, keep the City Engineer informed in writing of the names and telephone numbers of all subcontractors performing the Work.

7. **ACCESS TO THE SITE.** In order to permit the City to inspect the Work, the Contractor shall, at all times, provide to the City (including agencies and entities designated by the City) proper and safe access to the Project site, and all portions of the Work, and to all shops wherein portions of the Work are in preparation.

8. DOCUMENTATION AND RECORD KEEPING.

8.1. **Contractor's Project Records.** Contractor's Project records shall include all of Contractor's accounting records, employment records, and project work records for all employees, subcontractors, and suppliers, including: the Contract Documents, one record copy of the plans and specifications, change orders, requests for clarifications, instructions from the City, contracts with suppliers and subcontractors, correspondence, submittals, samples, shop drawings, invoices, receipts, vouchers, purchase orders, notes, daily logs, and memoranda relating to the Work.

8.2. **Contractor's Maintenance of Project Records.** Contractor shall keep and preserve Project records in accordance with generally accepted accounting principles and state law requirements. During performance of the Work, Contractor shall keep all of Contractor's Project records in a secure location at the Project Site. After completion of the Work, Contractor shall maintain the Project records for no less than four years after final completion of the Work.

8.3. **Audit by the City.** All of Contractor's Project records, as identified above, shall be made available to the City (including agencies and entities designated by the City), and the Contractor shall provide copies of the Contractor's records upon request by the City.

9. **RESPONSIBILITY OF CONTRACTOR AND SUBCONTRACTORS**.

9.1. Contractor is an independent contractor and is solely responsible for all acts of its employees, agents, or subcontractors, including any negligent acts or omissions. Contractor is not City's employee and Contractor shall have no authority, express or implied, to act on behalf of the City as an agent, or to bind the City to any obligation whatsoever, unless the City provides prior written authorization to Contractor.

9.2. For each subcontractor performing any portion of the Work for this Project, the Contractor shall include a provision in the subcontract documents incorporating by reference the requirements of these Contract Documents, to require the subcontractor to comply with the requirements of these Contract Documents as related to the portion of the Work performed by the subcontractor. This requirement shall specifically include: indemnification of the City (Agreement Section 16),

business tax compliance (Agreement Section 12), insurance (Agreement Section 14), and nondiscrimination and compliance with law (Agreement Section 11.1).

10. **CONFLICTS OF INTEREST.** Contractor (including its employees, agents, and subcontractors) shall not maintain or acquire any direct or indirect interest that conflicts with the performance of this Agreement. In the event that Contractor maintains or acquires such a conflicting interest, any contract (including this Agreement) involving Contractor's conflicting interest may be terminated by the CITY.

11. **LEVINE ACT DISCLOSURE.** Contractor must disclosure on a form approved by the City whether Contractor or its agents have made contributions to one or more City officials that are subject to the requirements of the Levine Act (Calif. Gov't Code § 84308(e) or the regulations of the Fair Political Practices Commission that implement the Act (Title 2 Calif. Code of Regs., §18438.8(b)). If at any time during the term of this Agreement the total contributions to a City official by Contractor and its agents exceed $250, Contractor must promptly disclosure the contributions by submitting a supplement written disclosure.

12. **COMPLIANCE WITH LAW.** The Contractor shall comply with all applicable legal requirements including all federal, state, and local laws (including ordinances, resolutions, and City Regulations), whether or not said laws are expressly stated in this Agreement.

12.1. **Nondiscrimination.** Contractor shall comply with all applicable federal, state, and local laws regarding nondiscriminatory employment practices, whether or not said laws are expressly stated in this Agreement. Contractor shall not discriminate against any employee or applicant because of race, color, religious creed, national origin, physical disability, mental disability, medical condition, marital status, sexual orientation, or sex.

12.2. **Labor Compliance.** Contractor must comply with all applicable federal, state, and local laws regarding labor compliance, including, but not limited to, all applicable provisions related to working hours, the payment of prevailing wages, travel and subsidence payments, apprentices, payroll records, and labor code penalties (as required by California Labor Code Sections 1720 through 1861, and as outlined in the General Conditions). Copies of the prevailing wage rates are on file with the City Engineer, and shall be made available to any interested party upon request. See General Conditions Section 19 for more detail.

12.3. **Department of Industrial Relations Registration**. No contractor or subcontractor may be listed on a bid proposal for or work on a public works project unless registered with the Department of Industrial Relations under Labor Code section 1725.5 or submitting a bid as part of a joint venture authorized by Business and Professions Code Section 7029.1 or by Public Contract Code Section 10164 and 20103.5, provided the contractor is registered to perform public work under Section 1725.5 at the time the contract is awarded.

12.4. **Subcontractor Eligibility.** Contractor acknowledges that under Public Contract Code Section 6109 no contractor or subcontractor who is ineligible to bid or work on, or be awarded, a public works project under Labor Code Section 1777.1 or 1777.7 may bid on, be awarded, or perform work as a subcontractor on, a public works project. Contractor is prohibited from performing work

on a public works project with a subcontractor who is ineligible to perform work on the public works project under Labor Code Section 1777.1 or 1777.7.

13. **PERMITS AND LICENSES.** The Contractor must obtain and maintain all necessary permits and licenses for the performance of the Work.

13.1. **Belmont Business License Tax.** Contractor must apply for and pay the business tax and registration tax for a business license, in accordance with the Belmont City Code.

13.2. **Fees, Royalties, and Patents.** Contractor must pay all license fees and royalties related to or necessary for the Work and assume all costs incident to the use in the performance of the Work or the incorporation in the Work of any invention, design, process, product, or device that is the subject of patent rights or copyrights held by others.

14. **IMPROVEMENT SECURITY.** Concurrently with the execution of this Agreement by the Contractor, and before the commencement of any Work, the Contractor shall furnish improvement security, in a form substantially the same as that set forth in the Exhibits, attached hereto, or in an alternate form authorized by state law and approved by the City, in the following amounts:

14.1. **Faithful Performance** security in the amount of 100 % of the Contract Amount to secure faithful performance of this Agreement (until the date on which the City accepts the Work as complete).

14.2. **Labor and Material** security in the amount of 100% of the Contract Amount to secure payment by the Contractor to laborers and materialmen (until the date on which claims are required to be made by laborers and materialmen pursuant to law).

14.3. **Warranty** security in the amount of 10% of the Contract Amount to secure faithful performance of this Agreement (from the date on which the City accepts the Work as complete until one year thereafter).

15. **INSURANCE**.

15.1. Contractor must, throughout the duration of this Agreement, maintain insurance to cover Contractor (including its agents, representatives, subcontractors, suppliers, and employees) in connection with the performance of work under this Agreement, including against claims for injuries to persons or damages to property which may arise from or in connection with the performance of the work.

15.2. Contractor must at a minimum maintain the following types of insurance indicated by the check box next to the insurance type. Contractor must fully comply with the City's insurance specifications in Exhibit A "*Insurance Standards for Construction*", attached to this Agreement. City may modify these requirements, including limits, based on the nature of the risk, prior experience, insurer, coverage, or other special circumstances.

☒ **Workers Compensation (WC)**

☒ **Commercial General Liability (CGL)**

☐ The CGL limit level is modified as follows: _____.

☒ **Employers Liability (EL)**

☐ The EL limit level is modified as follows: _____.

☒ **Automobile Liability (AL)**

☐ The AL limit level is modified as follows: _____.

☒ **Professional Liability (PL)**

☐ The PL limit level is modified as follows: _____.

☒ **Pollution Legal Liability (PLL), Asbestos Legal Liability (ALL), Errors and Omissions (EO)**.

☐ The PLL/ALL/EO limit level is modified as follows: _____ _____.

☒ **Builder's Risk (Course of Construction).**

15.3. Contractor waives any right to subrogation against the City, its officers, elected officials, employees, agents, or volunteers which any insurer of Contractor may acquire against the City by virtue of the payment of any loss under such insurance.

16. **REPORTING DAMAGES.** If any damage (including death, personal injury or property damage) occurs in connection with the performance of this Agreement, Contractor must immediately notify the City Risk Manager's office by email at finance@belmont.gov, and Consultant shall promptly submit to the City's Risk Manager and the City's Authorized Representative, a written report (in a form acceptable to the City) with the following information: (a) name and address of the injured or deceased person(s), (b) name and address of witnesses, (c) name and address of Consultant's insurance company, and (d) a detailed description of the damage and whether any City property was involved.

17. **RESPONSIBILITY FOR LOSS**.

17.1. The City and its elected officials, officers, employees, agents and volunteers, shall not be answerable or accountable in any manner: for any loss or damage that may happen to the work or any part thereof; for any loss or damage to any of the materials or other things used or employed in performing the work; for injury to or death of any person (including but not limited to workers or the public) from any cause whatsoever; or for damage to property from any cause whatsoever.

17.2. The Contractor shall be responsible for any liability imposed by law and for injuries to or death of any person (including but not limited to workers and the public) or damage to property resulting from defects or obstructions or from any cause whatsoever during the progress of the work or at any time before its completion and final acceptance. The Contractor shall indemnify and save harmless the City of Belmont and its elected officials, officers, employees, agents and volunteers from all claims, suits or actions of every name, kind and description brought for, or on account of, injuries to or death of any person (including but not limited to employees of Contractor, of subcontractor, or of any other person, firm or entity and the public) or damage to property arising

from any cause whatsoever during the progress of the work or at any time before its final completion and acceptance. Contractor's indemnification shall specifically include, but not be limited to, all claims arising out of: contract claims, property damage, personal injury, and any infringement of patent rights or copyrights incidental to the use in the performance of the Work or resulting from the incorporation in the Work of any invention, design, process, product, or device not specified in the Contract Documents. Contractor's indemnification shall include any and all costs, expenses, court costs, attorneys' fees and liability incurred by the City in enforcing the provisions of this section, and in defending against such claims, whether the same proceed to judgment or not. Contractor shall reimburse City for any expenditures City incurs by reason of such matters. The duty of the Contractor to indemnify and save harmless includes the duties to defend as set forth in Section 2778 of the Civil Code. This indemnification shall survive termination of the Contract.

The Contractor waives any and all rights to any type of express or implied indemnity against the City, and its officers, officials, agents, employees and volunteers. It is the intent of the parties that the Contractor shall indemnify and hold harmless the City, and its elected officials, officers, agents, employees and volunteers from any and all claims, suits, or actions arising from any cause whatsoever as set forth above regardless of the existence or degree of fault or negligence on the part of the City, the Contractor, the subcontractor or employee of any of these, other than the sole negligence, active negligence or willful misconduct of the City, and its elected officials, officers, agents, employees and volunteers.

17.3. In addition to any remedy authorized by law, so much of the money due the Contractor under and by virtue of the Agreement as shall be considered necessary by the City may be retained by the City until disposition has been made of such suits or claims for damages as aforesaid.

17.4. Neither the elected officials, officers, agents, employees not volunteers of City, nor any officer or employee of any county, city or district shall be personally responsible for any liability arising under or by virtue of the Agreement.

17.5. Nothing in the Agreement is intended to make the public or any person a third party beneficiary under this Contract, nor is any term and condition or other provision of the Agreement intended to establish a standard of care owed to the public or any member thereof. Attention is directed to Section 15 "Insurance" for the Contractor's responsibility for providing and maintaining insurance.

18. **ACCEPTANCE OF WORK.** Before acceptance of the Work by the City, the Contractor shall be solely responsible for maintaining the quality of the Work, and maintaining safety at the Project site. The Contractor's obligation to perform the Work shall not be satisfied until after the City Engineer has made a written determination that all obligations of the Agreement have been satisfied and all outstanding fees and charges have been paid, and the City has accepted the Work as complete.

19. **WARRANTY.**

19.1. **Quality of Work.** Contractor warrants to the City that all materials and equipment used in or incorporated into the Work will be of good quality, new, and free of liens, claims, and security interests of third parties; and that the Work will be of good quality and free from defects; and that the Work will conform with the requirements of the Contract Documents.

19.2. **Documentation of Warranty.** If required by the City Engineer, Contractor shall furnish satisfactory evidence as to the kind and quality of materials and equipment. If required by the Contract Documents, the Contractor shall provide a written warranty from the manufacturer or supplier.

19.3. **Warranty Period.** The Contractor shall warrant the quality of the Work, in accordance with the terms of the Contract Documents, for the "Warranty Period." The Warranty Period shall be a one year period (unless a longer period of time is specified in the Contract Documents) commencing as follows: (a) for any Work not identified as incomplete in the Certificate of Substantial Completion, commencing on the date of Substantial Completion; and (b) for any Work that is identified as incomplete in the Certificate of Substantial Completion, commencing on the date of Final Completion.

19.4. **Default During Warranty Period.** In the event that (during the Warranty Period) any portion of the Work is determined by the City Engineer to be defective as a result of an obligation of the Contractor under this Agreement (including any faulty workmanship or material, or any failure of the Work to operate in accordance with the requirements of the Contract Documents), the Contractor shall be in default.

20. **DEFAULT**.

20.1. **Notice of Default**. In the event that the Contractor is in default of this Agreement, as defined in this section, the City Engineer shall provide written notice to the Contractor and the Contractor's surety (if any) in which the default is described.

20.2. **Circumstances Constituting Default**. Contractor shall be in default of this Agreement if the City Engineer determines that any one of the following conditions exists:

20.2.1. Contractor fails to perform any portion of the Work in accordance with the timing requirements of the Construction Schedule.

20.2.2. Contractor abandons the Project site.

20.2.3. Contractor fails to replace or repair any damage caused by Contractor or its agents, representatives, contractors, subcontractors, or employees in connection with performance of the Work.

20.2.4. Contractor fails to supply workers, subcontractors, or other personnel with the skills, certifications, or licenses required by the Contract Documents.

20.2.5. Contractor violates any legal requirement related to the Work.

20.2.6. Contractor is insolvent, files for bankruptcy, makes a general assignment for the benefit of its creditors, or fails to pay its debts as they become due.

20.2.7. Contractor fails to perform any portion of the Work in accordance with the requirements of the Contract Documents.

20.3. **City Remedies**. The City may, in the discretion of the City Engineer, take any or all of the actions identified in this subsection, if the Contractor fails to: (a) promptly commence, and

diligently and continuously prosecute the cure of the default, or (b) within ten (10) days, cure the default, or provide adequate written assurance to the satisfaction of the City Engineer that the cure will be promptly commenced and diligently prosecuted to its completion:

20.3.1. Demand the Contractor to complete performance of the Work (including repair, or removal and replacement, of nonconforming Work).

20.3.2. Issue a Notice of Suspension of Work, by which the Contractor shall suspend all Work except for those portions of the Work authorized by the Notice, and for which the Contractor shall not be entitled to any adjustment of the Contract Amount or Contract Time. Notwithstanding the timing requirements of this Section 19.3, if the City Engineer determines that a default may have a potentially adverse impact on the safety of persons or property (including but not limited to a failure by the Contractor to maintain documentation of insurance or improvement security as required by this Agreement), the City Engineer may immediately issue a Notice of Suspension of Work in accordance with this subsection.

20.3.3. Cure the default and charge the Contractor for all costs resulting therefrom, including administrative costs (including City staff costs, City consultant costs, and attorney's fees) and interest in an amount equal to seven percent (7 %) per annum from the date of default, which charge may be deducted by the City from amounts otherwise payable to the Contractor.

20.3.4. Remove the Contractor from the site and demand the Contractor's surety (if any) to complete performance of the Work.

20.3.5. Take possession of the Project site and all materials, supplies, equipment, tools, and construction equipment and machinery thereon owned by Contractor; accept the assignment of any or all of the subcontracts; and then complete the Work by any method the City may deem expedient. If requested by the City, Contractor shall remove any part or all of Contractor's materials, supplies, equipment, tools, and construction equipment and machinery from the Project site within seven (7) days of such request; and if Contractor fails to do so, the City may remove or store, and after ninety (90) days sell, any of the same at Contractor's expense.

20.3.6. Terminate the Contract.

20.4. **Termination for Default**. In the event that the Contract is terminated by the City in accordance with this section:

20.4.1. Contractor shall not be entitled to receive any further payment until the expiration of thirty-five (35) days after Final Completion and acceptance of all Work by the City

20.4.2. If the unpaid balance of the Contract Amount (to which the Contractor is otherwise entitled in accordance with the Contract) exceeds the cost of completing the Work (including all additional costs and expenses made necessary thereby, plus all losses sustained, including any liquidated damages provided under the Contract Documents), such excess shall be paid to Contractor. If the cost of completing the Work exceeds the unpaid balance of the Contract Amount, Contractor shall pay such excess to the City.

20.4.3. No termination or action taken by the City after termination shall prejudice any other rights or remedies of the City provided by law or by the Contract Documents upon such termination; and the City may proceed against Contractor to recover all losses suffered by the City.

21. **NOTICES.** All notices or demands which the Contract Documents contemplates or requires shall be in writing and shall be delivered to the respective party as set forth in this section. Communications shall be deemed to be effective on the first to occur of: (a) actual receipt by a party's Authorized Representative; (b) actual receipt at the address designated below; or (c) three working days following the deposit in the United States Mail of registered or certified mail, sent to the address designated below. The Authorized Representative of either party may modify their respective contact information identified in this section by providing notice to the other party.

TO: City of Belmont	**To: Contractor**
Attn: Bozhena Palatnik	Attn:
Senior Civil Engineer	
One Twin Pines Lane, Suite	
Belmont, CA 94002	

22. **HEADINGS.** The heading titles for each paragraph of the Contract Documents are included only as a guide to the contents and are not to be considered as controlling, enlarging, or restricting the interpretation of the Contract Documents.

23. **SEVERABILITY.** If any term of the Contract Documents (including any phrase, provision, covenant, or condition) is held by a court of competent jurisdiction to be invalid or unenforceable, the Contract Documents shall be construed as not containing that term, and the remainder of this Agreement shall remain in full force and effect; provided, however, this section shall not apply to the extent that enforcement of the Contract Documents without the term would be grossly inequitable under all the circumstances or would frustrate the purposes of the Contract Documents.

24. **INTERPRETATION OF CONTRACT DOCUMENTS**.

24.1. **Governing Law, Jurisdiction, and Venue.** The interpretation, validity, and enforcement of the Contract Documents shall be governed by and construed under the laws of the State of California. Any suit, claim, or legal proceeding of any kind related to this Agreement shall be filed and heard in a court of competent jurisdiction in the County of San Mateo.

24.2. **Industry Standards.** When Contract terms have a customary technical or trade meaning, the terms shall be interpreted in accordance with that meaning.

24.3. **Standard Specifications and Codes.** References to any regulations (including: standard specifications, manuals or codes of a technical society, organization or association; or laws or regulations of any governmental authority) shall mean the regulations in effect at the time of the Bid Opening, unless otherwise specifically identified in the Contract Documents.

25. **ATTORNEY'S FEES.** In the event any legal action is commenced to enforce the Contract Documents, the prevailing party is entitled to reasonable attorney's fees, costs, and expenses incurred, not to exceed $10,000.

26. **ASSIGNMENT AND DELEGATION**.

26.1. **Assignment of The Contract Documents.** The Contract Documents, and any portion thereof, shall not be assigned or transferred, nor shall any of the Contractor's duties be delegated, without the written consent of the City. Any attempt to assign or delegate the Contract Documents without the written consent of the City shall be void and of no force or effect. A consent by the City to one assignment shall not be deemed to be a consent to any subsequent assignment.

26.2. **Antitrust Claims.** As required by the instructions to bidders and Government Code Section 4552, the Contractor hereby agrees to assign to the City, all rights, title, and interest in and to all causes of action it may have under Section 4 of the Clayton Action (15 U.S.C. Section 15) or under the Cartwright Act (Chapter 2 [commencing with Section 16700] of Part 2 of Division 7 of the California Business and Professions Code), arising from purchases of goods, services, or materials pursuant to the public works contract or the subcontract. This assignment shall be made and become effective at the time the City tenders final payment to the Contractor, without further acknowledgment by the parties. The Contractor further warrants that all goods, services, and materials provided to the City in accordance with this Contract are free and clear of all liens and encumbrances.

27. **MODIFICATIONS.** The Contract Documents may not be modified orally or in any manner other than by an agreement of the parties, in writing, in accordance with requirements of the Contract Documents.

28. **WAIVERS.** Waiver of a breach or default under the Contract Documents shall not constitute a continuing waiver or a waiver of a subsequent breach of the same or any other provision of the Contract Documents.

29. **CONFLICTS.** If any conflicts arise between the terms and conditions of this Agreement and the terms and conditions of the attached exhibits or any documents expressly incorporated, the terms and conditions of this Agreement shall control.

30. **ENTIRE AGREEMENT.** The Contract Documents, including all documents incorporated herein by reference, comprise the entire integrated understanding between the City and Contractor concerning the Work to be performed for this Project. The Contract Documents supersede all prior negotiations, agreements, and understandings regarding this matter, whether written or oral. The Contract Documents are complementary; what is called for in one is binding as if called for by all. To the extent that portions of the Contract Documents are not attached to this Agreement, they shall be deemed incorporated herein by reference.

31. **SIGNATURES.** The individuals executing this Agreement represent and warrant that they have the right, power, legal capacity, and authority to enter into and to execute the Contract Documents on behalf of the respective legal entities of the Contractor and the City. The Contract Documents shall inure to the benefit of and be binding upon the parties hereto and their respective successors and assigns.

IN WITNESS WHEREOF the City and the Contractor do hereby agree to the full performance of the terms set forth herein.

CITY OF BELMONT	**CONTRACTOR**
By: _____	By: _____
Afshin Oskoui, City Manager	_____
	(print name) (print title)
Date: _____	Date: _____
APPROVED AS TO FORM	By: _____
	_____
_____	(print name) (print title)
Scott M. Rennie, City Attorney	Date: _____
FUNDING VERIFIED	
_____	
Grace Castaneda, Finance Director	

INSTRUCTIONS FOR SIGNATURES – DO NOT INCLUDE WITH SIGNED CONTRACT

****

[PLEASE SELECT THE APPROPRIATE SIGNATURE BLOCK FROM THE FOLLOWING SAMPLES]

CORPORATIONS

XYZ Land Development Inc,

a California corporation

By: _____

Its: _____

[needs to be officer from the operations side:

President, CEO, Vice President]

By: _____

Its: _____

[needs to be officer from the finance side: Treasurer, CFO, Secretary]

One corporate signature is acceptable if the person is an officer if the signature is notarized (although we would like you to ask for a corporate resolution showing that person is authorized to sign). A single signature where the person is not a corporate officer – eg general manager, etc – must be supported by a corporate resolution indicating that person has been delegated authority to sign contracts on behalf of the corporation

GENERAL PARTNERSHIPS

XYZ Land Development,

a California general partnership

By: _____

Its: General Partner

LIMITED PARTNERSHIPS

XYZ Land Development, LLP,

A California limited partnership

By: _____

Its: General Partner

[need limited partnership agreement or certificate filed with state showing the person or entity is the general partner]

In many cases the general partner will be a corporation so the signature block would look like this:

XYZ Land Development, LP,

A California limited partnership

By: ABC Developers, Inc,

a California corporation

Its: General Partner

By: _____

Its: President, CEO, VP

By: _____

Its: Secretary, Treasurer, CFO

LIMITED LIABILITY COMPANY

XYZ Land Development, LLC,

a California Limited Liability Company

By: _____

Its: Managing Member

[we need to see the operating agreement or certificate filed with secretary of state showing the person or entity is the managing member]

If the Managing Member is not an individual, but is a business entity then you would indent the signature block for the appropriate persons to sign as in the example for the limited partnership above.

Exhibit A

Insurance Standards for Construction

(Cover Sheet)

PERFORMANCE BOND **Bond No. _____**

WHEREAS,_____ ("Principal") has entered into an "Agreement" with the City of Belmont ("City") for the Project identified on this Bond, the terms and conditions of which are incorporated herein by reference; and the terms of the Agreement require the Principal to submit performance security.

NOW, THEREFORE, Principal and _____ ("Surety"), are hereby held and firmly bound unto the City in the amount of $_____, for payment of which Principal and Surety hereby bind themselves, their heirs, executors, administrators, successors, and assigns, jointly and severally, firmly by these presents.

THE CONDITION OF THIS OBLIGATION IS SUCH THAT, if Principal (or its heirs, executors, administrators, successors, or assigns approved by the City) performs the covenants, conditions, and obligations of the Agreement, including the obligation to indemnify, defend, and hold harmless the City, then this obligation shall be null and void; otherwise it shall be and remain in full force and effect.

The Surety's obligation under this bond shall arise after the City has provided written notice to the Surety, at the address set forth below, of the Principal's default under the Agreement, and the Principal's failure to cure the default in accordance with the terms of the Agreement.

The Surety hereby agrees, for value received, that its obligations under this bond shall in no way be impaired or modified by any modification to the Agreement by the City and the Principal, and the Surety hereby waives notice of any such modification.

In the event suit is brought upon this bond, the surety shall pay reasonable attorneys' fees and costs incurred by the prevailing parties in such suit, which fees and costs shall be in addition to the face amount of the bond.

IN WITNESS WHEREOF, the undersigned represent and warrant that they have the right, power, legal capacity, and authority to enter into and execute this document on behalf of the Principal and the Surety, and have caused this document to be executed by setting hereto their names, titles, and signatures.

Principal	**Surety**
_____	_____
By: _____	By: _____
Title: _____	Title: _____
Date:	Date: _____
	Address for Notices to Surety: _____
	_____
	_____

NOTE: NOTARY ACKNOWLEDGMENT FOR SURETY AND SURETY'S POWER OF ATTORNEY MUST BE ATTACHED.

PAYMENT BOND

Bond No. _____

WHEREAS, _____("Principal") has entered into an "Agreement" with the City of Belmont ("City") for the Project identified on this Bond, the terms and conditions of which are incorporated herein by reference; and the terms of the Agreement require the Principal to submit payment (labor & material) security for the benefit of all "Claimants"; and the term "Claimants" is defined as any of the persons named in California Civil Code Section 3181, or their assigns.

NOW, THEREFORE, Principal and _____ ("Surety"), are hereby held and firmly bound unto the City, and all Claimants, in the amount of $_____, for payment of which Principal and Surety hereby bind themselves, their heirs, executors, administrators, successors, and assigns, jointly and severally, by these presents.

THE CONDITION OF THIS OBLIGATION IS SUCH THAT, if the Principal (or its heirs, executors, administrators, successors, or assigns approved by the City) and all of its subcontractors pay: (a) all Claimants, and (b) all amounts due under the California Unemployment Insurance Code with respect to work or labor performed under the Agreement, and (c) all amounts required to be deducted, withheld, and paid over to the California Employment Development Department from the wages of employees of the Principal and its subcontractors pursuant to California Unemployment Insurance Code Section 13020 with respect to such work and labor; then this obligation shall become and be null and void; otherwise it shall remain in full force and effect.

The Surety's obligation under this bond shall arise, and the Surety shall make appropriate payments, after the Surety has received written notice, at the address set forth below, of the Principal's failure to make payment in accordance with the obligations of the Agreement or this bond. This bond shall inure to the benefit of the City and Claimants, as to give a right of action to any Claimant or their assigns in any suit brought upon this bond. In the event suit is brought upon this bond, the surety shall pay reasonable attorneys' fees and costs incurred by the prevailing parties in such suit, which fees and costs shall be in addition to the face amount of the bond. The Surety hereby agrees, for value received, that its obligations under this bond shall in no way be impaired or modified by any modification to the Agreement by the City and the Principal, and the Surety hereby waives notice of any such modification.

IN WITNESS WHEREOF, the undersigned represent and warrant that they have the right, power, legal capacity, and authority to enter into and execute this document on behalf of the Principal and the Surety, and have caused this document to be executed by setting hereto their names, titles, and signatures.

Principal	**Surety**
_____	_____
By: _____	By: _____
Title: _____	Title: _____
Date:	Date: _____
	Address for Notices to Surety: _____
	_____
	_____

NOTARY ACKNOWLEDGMENT FOR SURETY AND SURETY'S POWER OF ATTORNEY MUST BE ATTACHED.

MAINTENANCE BOND

(To be executed after acceptance of project by the City Council)

KNOW ALL MEN BY THESE PRESENTS, that we, _____ as Principal, and _____, as Surety, are held and firmly bound unto the City of Belmont (hereinafter called the Obligee), in the penal sum of _____ Dollars ($_____) for the payment of which, well and truly to be made, we do hereby bind ourselves, our heirs, executors, administrators, successors and assigns, jointly and severally, firmly by these presents.

WHEREAS, Principal has heretofore entered into a contract with the Obligee for the _____Project, City Contract No._____; and,

WHEREAS, the work called for under the contract has now been completed and accepted by Obligee;

NOW, THEREFORE, THE CONDITIONS OF THIS OBLIGATION IS SUCH, that if the Principal shall for a period of one (1) year from and after the date of the completion and acceptance of the contract indemnify the Obligee against any loss or damage directly arising by reason of any defect in the material or workmanship that may be discovered within the period aforesaid, then this obligation shall be void; otherwise to remain in full force and effect.

All suits at law or proceedings in equity to recover on this bond must be instituted within twelve (12) months after the expiration of the maintenance period provided for herein.

Principal: _____	Surety: _____
Corporate Seal (where appropriate)	Corporate Seal (where appropriate)
_____	_____
Authorized Signature	Authorized Signature
_____	_____
Printed name and title	Printed name and title
_____	_____
Date	Date
_____	_____
Street Address	Street Address
_____	_____
City, State, Zip Code	City, State, Zip Code

ALTERNATIVE CLAUSES

1. **Identification of Plans.** The Contract Documents are more particularly defined in the Agreement, and generally include: all Bidding Documents (including the Invitation For Bids, these Instructions to Bidders, Addenda [if any], and Bid Forms), the Agreement, the Specifications (including the General Conditions, the Special Provisions, and the Technical Specifications), the Exhibits (including bonds), and the Drawings (also referred to as "Plans"). The Plans specifically include the following documents: 31 SHEETS OF DRAWINGS PREPARED BY MNS Engineers Inc., DATED May 2026.

2. **Truck Routes.** Pursuant to City ordinances, use only authorized truck routes. Additional information is listed below:

   The following truck traffic routes shall be limited to a maximum gross weight, including load, of THIRTEEN (13) Tons:
   - All of Ralston Avenue

The maximum combined total vehicle weight, plus load, on all remaining streets shall not exceed Eight (8) Tons.

REQUIREMENT FOR PUBLIC NOTIFICATION
If more than fifty (50) yards of material will be hauled, the permit applicant shall be required to notify all property owners within a three hundred (300) foot radius of the date and time that the hauling will take place. (Belmont City Code Section 14-94(f)).

Alternate Improvement Security Clauses for Agreement Section 13:

Warranty security in the amount of 10 % of the Contract Amount (in the form of the Faithful Performance security) to secure faithful performance of this Agreement (from the date on which the City accepts the Work as complete until one year thereafter).

Alternate Insurance Clauses for Agreement Section 14:

Risk Management may require additional insurance coverage (e.g., $3,000,000 for commercial general liability).

Deductibles and Self-Insured Retentions. Any deductibles (including any self-insured retentions) must be declared to and approved by the City.

If the amount of the deductible for commercial general liability is greater than $_____, the Contractor shall either: reduce the deductible to an amount less than or equal to $_____, or the Contractor shall procure a bond in an amount sufficient to guarantee payment of claims within the deductible amount (including losses and related investigations, administration and defense expenses).

If the amount of the deductible for property insurance is greater than $_____, the Contractor shall either: reduce the deductible to an amount less than or equal to $_____, or the Contractor shall

procure a bond in an amount sufficient to guarantee payment of claims within the deductible amount (including losses and related investigations, administration and defense expenses).

Alternative Clauses 1 of 1

GENERAL CONDITIONS

CITY OF BELMONT
CITY CONTRACT NUMBER 2026-646
2026 SANITARY SEWER AND STORM DRAIN REHABILITATION PROJECT

G.C. 1 STANDARD SPECIFICATIONS

The Standard Specifications for Public Works Construction "Greenbook" (2024) in conjunction with The State of California Department of Transportation Standard Specifications "Caltrans Standard Specifications" (2025) shall be the referenced standard specifications for this contract. All work shall conform to the aforementioned standard specifications, including General Conditions, Special Provisions and Technical Specifications, unless otherwise specified in the Contract Documents.

G.C. 2 DEFINITIONS

"City of Belmont," the "Contractor," and the "Contract Documents" are identified in the Standard Contract Agreement. The "City of Belmont" and the "Contractor" include their authorized representatives and are treated throughout as if each were singular in number and neuter in gender. "Contractor" includes its surety. Whenever in the Standard Specifications and Contract Documents the following terms are used, they shall be understood to mean and refer to the following:

A. Agency/City The City of Belmont, California

B. Engineer The Director of Public Works and his authorized representatives.

G.C. 3 ENGINEER

The Engineer shall act as the City's representative during the construction period. He shall determine the amount, quality, acceptability and fitness of parts of the work and interpret the Contract Documents. The Engineer will make visits to the site and determine if the work is proceeding in accordance with the Contract Documents. No act or omission of the Engineer shall relieve the Contractor of the duty to proceed with the work in strict conformity with the Contract Documents.

At least one week prior to the start of work, the Contractor shall furnish to the Engineer a Schedule of Work showing the Contractor's planned sequence of operations. Such schedule shall be subject to the review and approval of the Engineer. No work shall be done until the Contractor and the Engineer have agreed to the schedule to be followed by the Contractor.

Upon request, the Engineer shall reduce to writing any oral order, objection requirement or determination. All communications to the City by the Contractor shall be via the Engineer. Whenever the Engineer's approval is requested, it shall be in writing only.
In accordance with Belmont's Construction Noise Ordinance, work within the City's right of way shall be done during normal working hours of 8 am to 5 pm, Monday through Friday.

The Contractor shall hand deliver written notification to the Engineer prior to any emergency overtime, weekend or holiday. The sum of the City Inspector's pay for inspection of overtime weekend or holiday work performed will be deducted from any moneys due to the Contractor.

Overtime is defined as work in excess of 8 hours in a day. The Contractor, and not the Engineer, shall be responsible for the construction means, controls, techniques, sequences, procedures and construction safety.

As stated elsewhere, amounts shown in the Proposal and Contract as to quantities are estimates only. From time to time, the Engineer shall direct the Contractor as to the prosecution of the work in such manner as to increase or decrease such estimates as to the work actually to be done. The Contractor shall comply with such instructions and shall be paid only for work actually done based on the unit prices set out in the Contract.

G.C. 4 AWARD AND EXECUTION OF CONTRACT

The right is reserved to reject any bids if the Engineer is not satisfied that the bidder is fully qualified to carry out the terms of the Contract.

G.C. 5 PROTECTION

At his expense the Contractor shall:

A. Protect all utilities from damage and not disturb such utilities without approval of the governing agency. Contact Underground Service Alert (USA) at 1-800-227-2600 at least 48 hours prior to commencing excavations.

B. Work with the respective utility companies to assure proper reconnection and relocation of such services. The Contractor is expected to include the cost of working with these utility companies in the price bid for the work involved.

C. Take every precaution against injuries to persons or damage to property.

D. Comply with regulations governing the use of the property. The Contractor shall furnish the City with a copy of written permission from the property owner to the Contractor prior to using private property for any storage of materials, equipment or debris.

E. Store and suitably protect its apparatus, equipment, materials, and supplies in an orderly fashion on site.

F. Place on the work only such loads as are consistent with the safety of the work.

G. Effect all cutting, fitting, or patching or its work required to make it conform to the Plans and Specifications and interrelated with other improvements but, except with the consent of the Engineer, shall not cut or otherwise alter existing improvements.

H. Protect and preserve established benchmarks and monuments, make no changes in the location of such without the prior written approval of the City, and replace and relocate any which may be lost or destroyed or which require shifting because of necessary changes in grades or locations. All replacement and relocation work shall be accomplished only after approval of the City and under the direct supervision and instructions of the Engineer.

I. Before final payment, remove all surplus material, false work, temporary structures, debris, and similar matter resulting from its operation from the site and put the site in an orderly condition.

J. Construct, operate and maintain all passageways, guard fences, lights, barricades and other facilities required for protection by state or municipal laws and regulations and local conditions during the course of the work.

K. Guard the City's property from injury or loss.

L. Take all reasonable precautions for dust and noise control and generally conduct operations so as not to constitute a nuisance.

M. Protect existing signs, fences, asphalt pavement, concrete curb, and gutter and other highway facilities which may be encountered in the roadway. The replacement or repair of any facilities which the City deems necessary as a result of the Contractor's operations shall be done by the Contractor at its own expense and to the satisfaction of the City.

G.C. 6 VALUE ENGINEERING

The City is receptive to proposals from the Contractor identifying ways to reduce project costs and will share 50% of the cost savings with the Contractor if the proposal is accepted. The City encourages the Contractor to submit cost saving proposals on construction methods, products or materials that are equal to, or better than, what is specified by the project plans or specifications. The City is not obligated to accept and implement the proposal; however, if the City does accept the proposal for implementation, the City will share 50% of the cost savings with the Contractor. The cost savings shall be limited to the project for which the proposal is made. The City retains the right to implement the Contractor's proposal on future projects without obligation to sharing the future cost savings. The cost saving/value engineering program is administered by the City in accordance with California Public Contract Code Section 7101.

G.C. 7 CHANGES IN THE WORK

The City shall have the right to make any reasonable changes in the project plans or quantities determined to be necessary or expedient. In case such changes increase or diminish the work shown, the Contractor shall be paid for the work actually done at a mutually agree upon adjustment to the Contract price, based upon the accepted Bid Proposal or according to the provisions of Paragraph 7, Changes in Work. The Contractor shall not be entitled to extra payment, nor shall any claim be made on account of anticipated profits on the work that may be omitted.

G.C. 8 CHANGES IN CONTRACT PRICES

Whenever corrections, alterations, or modifications of the work under this Contract are ordered by the Engineer and increase the amount of work to be done, such added work shall be known as extra work; and when such corrections, alterations, or modifications decrease the amount of work to be done, such subtracted work shall be known as work omitted.

The difference in cost of the work affected by such change will be added to or deducted from the amount of said Contract price, as the case may be, by a fair and reasonable valuation, which shall be determined in one or more of the following ways:

a. By agreed lump sum
b. By agreed unit prices
c. By Force Account

If neither a nor b methods can be agreed upon and the Contractor receives written order to make such changes, the Contractor shall be compensated by Force Account for his actual necessary costs, including labor, material, and equipment rental, as determined by the Engineer, plus a negotiated

fixed fee for profit and such overhead items as home and branch office expenses, general expenses, general superintendence, indirect labor, and licenses. The negotiated fixed fee shall not exceed fifteen percent (15%) of actual necessary direct costs.

In addition to the actual cost of labor, the amount due the Contractor shall include the cost of compensation insurance, contributions made to the State as required by the provisions of the Unemployment Reserve Act, Chapter 352, Statutes of 1935, as amended; and for taxes paid the Federal Government, as required by the Social Security Act, approved August 14, 1935, as amended to date, plus other payments the Contractor must make to, or on behalf of, the workers.

For use of equipment owned by the Contractor, the rental rates therefore shall be based upon the current prices prevailing in the locality, not to exceed the rates promulgated by the California (State) Department of Transportation in effect at the time the work was performed.

It is understood that labor, materials, and equipment may be furnished by the Contractor, or by the subcontractor, or by others on behalf of the Contractor. When the work is performed by other than the Contractor's organization, the Contractor shall reach an agreement with such other forces as to the distribution of payments made for such, and no additional payment therefore will be made by the City.

When Force Account work is performed by a bona fide and approved subcontractor, the negotiated fixed fee markup is limited to ten percent (10%) for the subcontractor, and five percent (5%) for the prime Contractor, on the performing subcontractor's actual costs, and no markup will be allowed for any intermediary subcontractor between the performing subcontractor and the prime Contractor.

All labor furnished on Force Account work shall be adjusted daily upon report sheets, furnished by the Contractor and signed by both parties, which daily report sheets hall thereafter by considered the true record of Force Account labor provided.

In order that a proper estimate may be made by the Engineer of the net cost of labor and materials entered into Force Account work, in accordance with the procedure hereinbefore stated, the Contractor shall furnish weekly an itemized statement of materials and labor supplied together with the cost of such material and the wages paid, and shall furnish vouchers for quantities and prices of such labor, material, or work. In case the Contractor fails to comply with the above provisions, he shall have no claim for compensation against the City.

City reserves the right to contract with any person or firm other than the Contractor for any or all extra work. The Contractor's attention is especially called to the fact that he shall be entitled to no claim for damages for anticipated profits on any portions of work that may be awarded to others.

When the Contractor considers that any changes ordered involve extra work that the Engineer has not recognized as such, he shall immediately notify the Engineer in writing as to when and where alleged extra work is to be performed. If the Engineer directs by written order that the alleged extra work be performed, the Contractor shall comply, and shall make claim for compensation therefore each month not later than the 20th day of the month during which the work claimed to be extra work was performed, and he shall submit a weekly complete statement of materials used and expenses incurred on account of extra work performed, showing allocation of all materials and expenses. All such claims shall state the date of the Engineer's written order.

Unless such notification is made in writing and unless complete statements of materials used and expenses incurred on account of such alleged extra work are furnished as above required, the Contractor shall not be entitled to consideration for payment for alleged extra work, and any future claims for compensation for such alleged extra work shall be invalidated.

G.C. 9 BRAND OR TRADE NAME - SUBSTITUTE OF EQUALS

Reference is made in Section 3400 of the California Public Contracts Code, which is by this reference incorporated herein with like effect as if here set forth in full.

If a potential bidder believes he knows of an equal to a specified brand or trade name which is not mentioned in the Contract Documents, then such potential bidder may so advise the Engineer of such fact, giving all relevant information. If appropriate, an Addendum will be issued as to the alleged equal provided that such issuance may be accomplished at least 5 days before the time fixed for opening bids.

Unless the subject article or product is expressly designated for matching others in use in a particular public improvement either completed or in the course of completion, any bidder may, as part of its bid proposal, include a request for substitution of an item equal to any specified brand or trade name. At the preconstruction meeting, the Contractor may submit to the Engineer data substantiating such a request, and the difference, if any, in cost. The Engineer shall promptly investigate the request and make a recommendation to the City as to equality.

The City shall promptly determine where the substitute is equal in every respect to the item specified, and approve or deny the request accordingly, and shall notify the Engineer of the determination made, who shall advise the Contractor in writing of the decision. Unless the request is granted, substitution will not be permitted. In accordance with Section 3400 of the California Public Contracts Code, the Contractor shall be provided a period of not less than 35 days after the award of contract for submission of data substantiating a request for a substitution of “an equal” item.

Nothing herein shall authorize a change in the Contract price or prevent the use of change order in the manner provided elsewhere in the Contract Documents.

G.C. 10 FINAL INSPECTION, ACCEPTANCE AND NOTICE OF COMPLETION

Upon written notice from the Contractor that the entire work required by the Contract Documents is complete and that all submittals required by him are made, and after the Contractor has delivered the bonds, certificates of inspection, proof of insurance, guarantees, warranties, releases, and other documents, all as required by the Contract Documents or by law, a post construction conference will be held to review the work and resolve any unsettled matters. Present at the conference shall be the Engineer, the Inspector, the Contractor, and the Contractor’s Superintendent. Following this conference, Engineer will make a final inspection, the Contractor, and the City will notify the Contractor in writing of any deficiencies in the submittals and other documents required of him. The Contractor promptly shall make such corrections as are necessary to remedy all defects or deficiencies. After the Contract has completed any such corrections to the satisfaction of the City, the City will issue a written final acceptance of the work and file any notice of completion required by law or otherwise.

Final Inspection will be in two phases: a semi-final inspection by the Construction Inspector and the Contractor; and a final inspection, including representatives of the City, the Contractor, and any State or County agency. At the conclusion of the semi-final inspection, the Construction Inspector will provide the Contractor, in writing, a "punch list" of items requiring completion of remedial work. The Contractor shall rectify all matters on the "punch list" before making his formal request, in writing, for Final Inspection. Upon completion of the final inspection, if further completion or remedial work is determined to be necessary, the Engineer shall transmit to the Contractor a final list of items for remedial attention. After final inspection, the City Council will adopt a resolution determining that the contract work, or designated phases thereof, is substantially complete and is accepted.

G.C. 11 GUARANTEE AND WARRANTY OF WORK

The Contractor shall submit all products and materials to be used to the Engineer for approval. The Contractor shall provide a list of submittals at the pre-construction conference.

Notwithstanding inspections and acceptance by the City of work furnished under this contract, the Contractor warrants to the City that all materials and equipment furnished under the contract, including that provided pursuant to change orders, will be of good quality and new, that the work will be free from defects in material or workmanship and that the work will conform to the requirements of the Contract Documents. Work not conforming to these requirements, including substitutions not properly approved and authorized, may be considered defective.

This warranty by the Contractor is in addition to any warranties or guarantees required by the special provisions or technical specifications for specified items of equipment or materials. This warranty shall be in effect notwithstanding any disclaimers, or limiting or conditional terms contained such separate warranties furnished by manufacturers or suppliers.

If, within one year after the date of final acceptance of the work by the City, any of the work is found not to be in accordance with the Contract Documents the Contractor shall correct it promptly after written notice from the City to do so, and pay for any damage to other property resulting from such non-conforming work. If the Contractor fails to make the repairs or replacements promptly, or in any emergency when delay could cause risk or damage or loss, the City may have the non-conforming work removed, replaced or corrected at the expense of the Contractor and his surety. If the amount of the performance bond is insufficient to cover such work, the Contractor shall be liable to pay any such deficiency on demand by the City. Nonconforming work which is remedied under this Section shall be subject to an extended warranty obligation for a period of one year after the non-conforming work has been remedied.

All workmanship performed, and materials/equipment installed, as part of this contract shall be guaranteed for a period of one year, commencing upon issuance of the Notice of Completion for the work under this contract.

G.C. 12 CITY'S RIGHT TO STOP WORK OR TERMINATE THE CONTRACT

The City, without prejudice to such other right, remedy or relief it may be entitled to, may by giving ten (10) days notice to the Contractor, terminate the employment of the Contractor and it his right to proceed, if:

A. The Contractor shall be adjudged bankrupt or make an assignment for the benefit of creditors.

B. A receiver or liquidator is appointed for the Contractor or any of its property.

C. The Contractor shall refuse or fail after Notice of Warning from the City by the Engineer to supply sufficient properly skilled workmen or suitable materials.

D. The Contractor fails to prosecute the work with such diligence as will insure its completion within the stipulated time period.

E. The Contractor shall fail to make payments to persons supplying labor or materials for the work.

F. The Contractor does not comply with applicable law or instructions of the Engineer.

G. The Contractor is otherwise guilty of a substantial violation of any provision of the Contract Documents.

If the City determines that the Contractor has failed to perform any of its obligations under the Standard Contract Agreement or to otherwise comply with the Standard Contract Agreement, then, in addition to all other remedies provided by law, City may terminate the Standard Contract Agreement immediately upon written notice to the Contractor provided, however, that if the City's determination of the Contractor's failure to perform under or comply with the Standard Contract Agreement can be cured by Contractor within thirty (30) days from the date that City discovers Contractor's failure to perform or comply, then the City may provide Contractor with a notice of Contractor's failure to perform or comply and provide Contractor with a definite period of time, to be specified in the notice and not to exceed a maximum period of thirty (30) days from the date of the notice, to cure. Failure to perform or comply to City's satisfaction within the definite time period specified in the notice are grounds for termination by City.

The City Manager is empowered to terminate the Standard Contract Agreement and issue the notices provided for in this Section on behalf of City. In the event of termination, the Contractor shall immediately cease all work being performed under the Standard Contract Agreement. Termination of the Standard Contract Agreement by City shall constitute the withdrawal of any consent or authorization of City for Contractor to perform any construction or other work under the Standard Contract Agreement in the public right-of-way or on public property, excepting only that work necessary to leave all work site areas in a clean and safe condition.

The City's right to terminate may be for the entire work, or at the City's option, as to any portion thereof as to which delay shall have occurred or breach or miscompliance related, and may thereupon take possession of the entire work or portion thereof. In such case, the Contractor shall not be entitled to receive any further payment until the work is finished. If the unpaid balance shall exceed the expense of completion, and other damage, expense or loss of the City occasioned by the Contractor's failure to properly perform, the Contractor shall pay such excess. If such expense and damage exceeds the unpaid balance, the Contractor is liable to the City for the excess. If the City elects to proceed under this Section, it may take possession of and utilize in completing the work such materials, supplies, pain and equipment on site which may be necessary or convenient for the purpose of completing the work. The City is expressly granted the right, acting via an Engineer or otherwise, to operate equipment and machinery on site for the purpose of determining whether it has a basis for proceeding under this Section.

G.C. 13 PAYMENT AND MONTHLY ESTIMATES

1. Schedules, Reports and Records As stated in Section 9-2 of the Standard Specification for Public Works Construction "Greenbook" (latest edition), the Contractor is required to submit to

the Engineer for approval, a schedule of values for bid items. Lump Sum bid items are to be broken out into appropriate segments to create the schedule. This is to be integrated with the project work schedule and submittal schedule. These schedules will be used in the evaluation of Contractor Progress Payment Requests to the City.

2. Pay Period On or immediately after the first day of each month, the Contractor is to submit to the Engineer a "Request For Progress Payment." This request is to be for work performed and for materials on the site up to and including the last day of the month. The Request For Progress Payment is to be submitted on a "Payment Application and Certificate" form (CP-14).

3. Retentions Pursuant to Section 9-3.2 of the Specifications, 5 percent of each month's amount earned by the Contractor will be retained by the City until 50 percent of the contract work is completed. At that point, at the Engineer's discretion, if work is proceeding satisfactorily, retention may be discontinued except for the amount previously retained. Pursuant to Section 9-3.2 of the Standard Specification for Public Works Construction "Greenbook" (latest edition), the Contractor may elect to place sufficient acceptable securities with the City or in an escrow account, in lieu of the Engineer's retention of the funds. Earnings from such an escrow account shall accrue to the benefit of the Contractor. All procedures and documentation shall be as provided by State Law.

4. Preparation and Processing of Monthly Progress Payment Requests Each monthly progress payment shall be submitted on a copy of the form "Payment Application and Certificate" (CP-14). It shall be prepared and certified by the Contractor and submitted to the Engineer, on or immediately following the last day of the month. It shall include the Contractor's itemization, prepared in a format approved by the Engineer and including the approved schedule of values. The "Payment Application and Certificate" (Form CP-14) shall be signed by an authorized representative of the Contractor.

Preparation of the request for progress payment should be preceded by consultation between the Contractor and the Engineer to determine acceptable percentages of completion for items in the Schedule of Values for which work has been performed. The extension of the total amount due per Schedule Item should agree with the percentage of completion. This may necessitate expressing the percentage figure to four decimal places.

Pursuant to Section 9-3.3 of the Specifications, requests for payments for materials on the site shall be accompanied by invoices, bills of sale, delivery tickets or other documentation that establishes the City's title and the value of materials for which payment is requested.

Requests for payment of Change Orders authorized by the City shall be accompanied by signed daily work orders for labor, equipment and materials if performed on a time and material basis. These are to be submitted on "Cost of Work Record" forms (CP-18).

The Engineer will review the request, check all mathematical entries, percentages and extension, and when satisfactory, will transmit the Form CP-14 to the Director of Public Works with recommendation for payment. Upon approval, the Engineer will submit, the progress payment request to the City's Finance Department for payment to the contractor. Payment will then be issued to the Contractor by the City, with retention of a portion of the funds by the City, as indicated above. If a retention securities escrow account has been established, the City will make 100% payment of the approved monthly progress payment.

Upon satisfactory completion of the Contract work, and official acceptance by the City, the retained amount will be paid to the Contractor by City, or the City will authorize the release of impounded securities to the Contractor, all subject to the provisions of Section 9-3.1 of the Specifications.

G.C. 14 FAILURE TO COMPLETE THE WORK IN THE TIME AGREED UPON

It is agreed by the parties to the Contract that time is of the essence; and that in the case all the work is not completed before or upon the expiration of the time limit set forth, damage will be sustained by the City and it is, therefore, agreed that the Contractor will pay to the City as damages the amount of the actual damage as determined, due to the failure to complete the work in the time agreed upon. In addition, the City shall have the right to charge to the Contractor and to deduct from payments for the work the actual cost to the City of engineering, inspection, superintendence, and other overhead expenses, which are directly chargeable to the contract and which accrue during the period of such delay, except that the cost of final surveys and preparation of the final estimate shall not be included in such charges. The expenses and damages described above shall be deducted from any money due the Contractor under this contract; the Contractor and his sureties shall be liable for any such excess cost.

The Contractor shall not be deemed in breach of its contract and no forfeiture due to delay shall be made because of any delays in the completion of the work due to unforeseeable causes beyond the control and without the fault or negligence of the Contract, provided the Contractor requests an extension of time in accordance with the procedures set forth in Section 6-6 of the Standard Specification for Public Works Construction "Greenbook" (latest edition). Unforeseeable causes of delay beyond the control of Contractor shall include acts of God, acts of a public enemy, acts of the government, fires, floods, epidemics, quarantine restrictions, strikes, freight embargoes, and weather, or delays caused by failure of the City or the owner of a utility to provide for removal or relocation of existing utility. Failure of the Contractor, its agent, servants, employees, officers, subcontractors, directors, or of any party contracting to perform part or all of the work or to supply any equipment or materials shall not be excusable delays. Excusable delays (those beyond Contractor's control) shall not entitle the Contractor to any additional compensation. The sole remedy of the Contractor shall be to seek an extension of time.

G.C. 15 FINAL ACCEPTANCE, RECORDING AND PAYMENT

Upon determination by the Engineer that the contract work, or a designated phase thereof, is substantially complete and usable for its intended purpose, the City may issue a "Notice of Substantial Completion" to the Contractor. Substantial completion shall not constitute final acceptance of the work, nor shall it relieve the Contractor of its obligation to complete punch list items, submit required closeout documents, execute final change orders, provide releases, submit record drawings/as-builts, or satisfy any other remaining requirements of the Contract Documents.

The acceptance and closeout process is as follows:

1. When the Contractor believes the contract work, or a designated portion thereof, is substantially complete and usable for its intended purpose, the Contractor shall submit a written request for Substantial Completion. Upon review, if the Engineer determines that

the work satisfies the requirements for Substantial Completion, the Engineer may issue of a "Notice of Substantial Completion" to the Contractor.

2. Upon issuance of the "Notice of Substantial Completion," the Contractor's required one-year warranty period, or as described in the Contract Documents, shall commence for the substantially completed work or designated portion thereof, and the City may assume operational responsibility for and use of the completed facilities. The Contractor shall remain responsible for protecting the work, correcting defective work, completing punch list items, and satisfying all remaining Contract requirements. Achievement of Substantial Completion shall establish the date for determining compliance with Contract Time requirements, except for separately specified closeout obligations that remain applicable after issuance of the "Notice of Substantial Completion".

3. Following issuance of the "Notice of Substantial Completion," the Contractor shall complete all remaining closeout requirements within sixty (60) calendar days, unless otherwise extended in writing by the Engineer. Closeout requirements may include, but are not limited to, completion of punch list items, execution of final change orders, submittal of required releases, delivery of record drawings/as-builts, warranties, manuals, certifications, final quantity documentation, and submittal of the final invoice.

4. Upon completion of all punch list items and closeout requirements to the satisfaction of the Engineer, the Engineer may recommend to the City Manager and City Council that the contract work, or designated phase thereof, is complete and ready for final acceptance by the City. Final acceptance and release of payment may be withheld if unresolved claims, disputed compensation requests, or unexecuted change orders remain, as permitted under the Contract Documents.

5. Following City Council adoption of a resolution accepting the completed contract work, or designated phase thereof, the City Clerk will file a "Notice of Completion" with the County Recorder of the County of San Mateo.

6. The City may continue to make progress payments for properly completed and accepted work in accordance with the Contract Documents, less any retention and amounts otherwise held under the Contract Documents. Issuance of the "Notice of Substantial Completion" shall not, by itself, require release of retention or payment of amounts otherwise withheld or retained by the City.

7. A period of thirty-five (35) calendar days will elapse from the date of filing of the "Notice of Completion of Contract" with the County Recorder before final payment of retained amounts will be made to the Contractor.

8. If no stop notices are received by the City within the stated thirty-five (35) calendar day period, the City will issue final payment of retained amounts for the contract work, or designated phase thereof, to the Contractor. If any stop notice is received by the City within the thirty-five (35) calendar day period, it will be referred to the City's legal

counsel, and final payment of retained amounts will be deferred or adjusted in accordance with the advice of legal counsel until such stop notice matter has been satisfactorily resolved.

G.C. 16 RESOLUTION OF DISPUTES

The City of Belmont incorporates the provisions of Chapter 1414 of the State Public Contract Code (A.B. No. 4165) as part of its plan and specifications for the resolution of construction claims through arbitration. A summary of its provisions are included in the modification to the Standard Specifications which the Contractor is directed to read. The Contractor is also directed to review the entire Statute, Chapter 1414, Section 20207.4 and Section 20104 of the Public Contract Code.

The City's records setting forth the fair and reasonable cost of repairing, replacing, rebuilding or reasonable cost of repairing, replacing, rebuilding or restoring any damage or defects when performed by one other than the Contractor shall be binding and conclusive as to the amount thereof upon the Contractor.

G.C. 16.1 CONTRACT INTERPRETATION BY THE ENGINEER

Questions regarding the meaning and intent of the Contract Documents shall be referred in writing by the Contractor to the Engineer. The Engineer will respond to the Contractor in writing with a decision.

G.C. 16.2 CLAIMS

G.C. 16.2.1 NOTICE

If the Contractor disagrees with the Engineer's decision in G.C.16.1, Contract Interpretation by the Engineer, or in any case, where the Contractor deems additional compensation or a time extension to the contract period is due him for work or materials not covered in the contract or which the Engineer has not recognized as extra work, the Contractor shall notify the Engineer, in writing, of his intention to make claim. Claims pertaining to decisions provided in G.C.16.1 shall be filed in writing to the Engineer within five (5) days of receipt of such decision. All other claims notices for extra work shall be filed in writing to the Engineer prior to the commencement of such work. Written notice shall use the words "Notice of Potential Claim." Such Notice of Potential Claim shall state the circumstances and the reasons for the claim, but need not state the amount.

Additionally, no claim for additional compensation or extension of time for a delay will be considered unless provisions of G.C.7, Changes in the Work; G.C.8, Changes in Contract Prices; and G.C.25, Termination of Contract by Contractor of these General Conditions, are complied with. No claim filed after the date of final payment will be considered.

It is agreed that unless notice is properly given, the Contractor shall not recover costs incurred by him as a result of the alleged extra work, changed work or other situation which had proper notice been given would have given rise to a right for additional compensation. The Contractor should understand that timely notice of potential claim is of great importance to the City, and is not merely a formality. Such notice allows the City to consider preventative action, to monitor the Contractor's increased costs resulting from the situation, to marshall facts, and to plan its affairs. Such notice by the Contractor, and the fact that the Engineer has kept account of the cost as aforesaid, shall not in any way be construed as proving the validity of the claim.

G.C. 16.2.2 SUBMISSION OF CLAIM COSTS

Within thirty (30) days after the last cost of work for which the Contractor contends additional compensation is due, but if costs are incurred over a span of more than 30 days, then within fifteen (15) days after the thirtieth day and every month thereafter, the Contractor shall submit to the Engineer the costs incurred for the claimed matter. Claims shall be made in itemized detail satisfactory to the Engineer in content, detail and format of presentation. If the additional costs are in any respect not knowable with certainty, they shall be estimated. If the claim is found to be just, it shall be allowed and paid for as provided in G.C.7, Changes in the Work.

G.C. 16.2.3 CLAIM MEETINGS

From time to time the Engineer may call special meetings to discuss outstanding claims. The Contractor shall cooperate and attend, prepared to discuss outstanding claims, making available the personnel necessary for claim resolution, and providing documents reasonably requested by the Engineer.

G.C. 16.3 RESOLUTION OF CLAIMS

For all contracts awarded during the effective dates of Public Contract Code Section 20104, where claims cannot be resolved between the parties, claims for three hundred and seventy-five thousand ($375,000) or less shall be resolved pursuant to the provisions of that code section, which is summarized in G.C.16.3.1 and 16.3.4 are applicable; however, G.C.16.3.5, Civil Action for claims less than $375,000 is not applicable.

G.C. 16.3.1 CLAIMS LESS THAN $50,000

1. For claims of less than fifty thousand dollars ($50,000), the Engineer shall respond in writing to written claims within 45 days of receipt of the claim in G.C.16.2, Claims, or may request, in writing, within 30 days of receipt of the claim, any additional documentation supporting the claim or relating to defenses or claims the City may have against the Contractor.

2. If additional information is thereafter required, it shall be requested and provided pursuant to this section, upon mutual agreement of the City and the Contractor.

3. The Engineer's written response to the claim, as further documents, shall be submitted to the Contractor within 15 days after receipt of the further documentation or within a period of time no greater than that taken by the Contractor in producing the additional information, whichever is greater.

G.C. 16.3.2 CLAIMS GREATER THAN $50,000

1. For claims of over fifty thousand dollars ($50,000), the Engineer shall respond in writing to all written claims within 60 days of receipt of the claim in G.C.16.2, Claims, or may request, in writing, within 30 days of receipt of claim, any additional documentation supporting the claim or relating to defenses or claims the City may have against the Contractor.
2. If additional information is thereafter required, it shall be requested and provided pursuant to this paragraph, upon mutual agreement of the City and the Contractor.
3. The Engineer's written response to the claim, as further documented, shall be submitted to the Contractor within 30 days after receipt of the further documentation, or within a period of time

no greater than that taken by the Contractor in producing the additional information or requested documentation, whichever is greater.

G.C. 16.3.3 CLAIM CONFERENCE

If the Contractor disputes the Engineer's written response, or if the Engineer fails to respond within the time prescribed, the Contractor may so notify the City, in writing, either within 15 days of receipt of the Engineer's response or within 15 days of the Engineer's failure to respond within the time prescribed, respectively, and demand an informal conference to meet and confer for settlement of the issues in dispute. Upon a demand, the City shall schedule a meet and conference within 30 days for settlement of the dispute.

G.C. 16.3.4 CLAIM FILING

If following the meet and conference described in G.C.16.3.3, Claim Conference, the claim or any portion remains in dispute, the Contractor may file a claim pursuant to Chapter 1 (commencing with Section 900) and Chapter 2 (commencing with Section 910) of Part 3 of Division 3.6 of Title 1 of the Government Code. For purposes of those provisions, the running of the period time within which a claim must be filed shall be tolled from the time the Contractor submits his or her written claim pursuant to G.C.16.2, Claims, until the time the claim is denied, including any period of time utilized by the meet and conference.

G.C. 16.3.5 CIVIL ACTIONS FOR CLAIMS LESS THAN $375,000

The following procedures are established for all civil actions filed to resolve claims for less than three hundred seventy five thousand dollars ($375,000).

1. Within 60 days, but not earlier than 30 days, following the filing or responsive pleading, the court shall submit the matter to non-binding mediation unless waived by mutual stipulation of both parties. The mediation process shall provide for the selection within 15 days by both parties of a disinterested third person as mediator, shall be commenced within 30 days of the submittal, and shall be concluded within 15 days from the commencement of the mediation unless a time requirement is extended upon a good cause showing to the court.

2. If the matter remains in dispute, the case shall be submitted to judicial arbitration pursuant to Chapter 2.5 (commencing with Section 1141.10) of Title 3 of Part 3 of the Code of Civil Procedure, notwithstanding Section 1141.11 of that Code. The Civil Discovery Act of 1986 (Article 3 (commencing with Section 2016) of Chapter 3 of Title 3 of Part 4 of the Code of Civil Procedure) shall apply to any proceeding brought under this subdivision consistent with the rules pertaining to judicial arbitration.

3. In addition to Chapter 2.5 (commencing with Section 1141.10) of Title 3 of Part 3 of the Code of Civil Procedure, (A) arbitrators shall, when possible, be experienced in construction law, and (b) any party appealing an arbitration award who does not obtain a more favorable judgment shall, in addition to payment of costs and fees under the chapter, also pay the attorney's fees on appeal of the other party.

G.C. 16.3.6 UNRESOLVED ISSUES

Unless this contract provides otherwise, all claims, counterclaims, disputes, and other matters in question between the City and the Contractor that are not resolved between the City and the Contractor and are not governed by Public Contract Code 20104 shall be decided by a court of

competent jurisdiction. Arbitration shall not be used for resolution of these disputes. Should either party to this Agreement bring legal action against the other, the case shall be handled in the California County where the work is being performed.

G.C. 16.4 RECORDS OF DISPUTED WORK

In proceeding with a disputed portion of the work, the Contractor shall keep accurate records of its costs and shall make available, to the Engineer, a daily summary of the hours and classification of equipment and labor utilized on the disputed work, as well as a summary of any materials or any specialized services which are used. Such information shall be submitted to the Engineer on a monthly basis, receipt of which shall not be construed as an authorization for or acceptance of the disputed work.

G.C. 17 DOCUMENTS OF CONTRACTOR

Upon demand, the Contractor shall make available to the City all documents in its possession relevant to the work accomplished or to be accomplished or any demand or claim of the Contractor as to the City. This includes copies of documents sent by the Contractor to others relevant to the work. The Contractor shall further make available to the City conformed copies of all documents submitted to the sureties who executed indemnification made to such surety by others for such purpose. The Contractor shall maintain in its possession all documents to the work for three years after Notice of Completion.

G.C. 18 PROJECT SAFETY AND RESPONSIBILITY OF CONTRACTOR TO ACT IN AN EMERGENCY

The Contractor shall take all responsible precautions for the safety of, and shall provide all reasonable protection to prevent damage, injury or loss to:

1. All employees on the work and all other persons and organizations who may be affected thereby.
2. All the work and all materials and equipment to be incorporated therein, whether in storage on or off the site, under the care, custody or control of the Contractor of any of its subcontractors or sub-subcontractors.
3. Other property at the site or adjacent thereto, including trees, shrubs, lawns, walks, pavements, roadways, structure and utilities not designated for removal, relocation, or replacement in the course of construction.
4. Vehicular and pedestrian traffic on or near the project site. These requirements shall apply continuously and not be limited to normal working hours.

The Contractor shall give all notice and comply with all applicable laws, ordinances, rules, regulations and lawful orders of any public authority bearing on the safety of persons or property or their protection from damage, injury or loss. Except where otherwise expressly required by applicable laws, the City may monitor the Contractor's compliance with any laws or regulations.

The Contractor shall erect and maintain, as required by existing conditions and progress of the work, all reasonable safeguards for safety and protection, including posting danger signs and other warnings against hazards, promulgating safety regulations and notifying owners and uses of adjacent utilities.

Full compensation for the work involved in carrying out the safety precautions shall be considered as included in the various items of work and no additional payment will be made therefor.

In case of an emergency which threatens loss or injury to property or life, the Contractor shall act without previous instructions as the situation may warrant. The Contractor shall notify the Engineer immediately thereafter. Any compensation for emergency work claimed by the Contractor, together with substantiating documentation, shall be submitted to the City via the Engineer.

G.C. 19 LABOR CODE

A. Public Works. The services to be performed under this contract are for "public works" within the meaning of Labor Code Section 1720. The Contractor must comply with the requirements applicable to public works contractors as contained in Chapter 1, Part 7, Division 2 of the California Labor Code (commencing with Section 1720) and as set forth in this section. *This contract is subject to compliance monitoring and enforcement by the Department of Industrial Relations.*

B. Hours of Labor. As required by Labor Code Section 1810 and 1813, the parties stipulate as follows. Eight hours labor constitutes a legal day's work. The Contractor shall forfeit, as penalty to the City, $25 for each workman employed in the performance of the Contract by the Contractor or by any subcontractor under him for each calendar day during which such workman is required or permitted to work more than eight hours in any one day and 40 hours in any one calendar week in violation of Labor Code Sections 1810 to 1815, except that work performed by employees of the Contractor in excess of eight hours per day and 40 hours during any one week shall be permitted upon compensation for all hours worked in excess of eight hours per day at not less than one-and-one-half times the basic rate of pay.

C. Prevailing Wage. Contractor must comply with the prevailing wage requirements of Labor Code Sections 1720 to 1780. D. Wage Rates.

1. In accordance with Labor Code Section 1773.2, the City has obtained from the Director of the California Department of Industrial Relations the general prevailing rate of per diem wages and the general prevailing rate for holiday and overtime work in the locality in which the work is to be performed for each craft, classification, or type of worker needed to execute the contract, a copy of which is hereby incorporated by reference. Copies of the prevailing rates of per diem wages are on file in City's office and are available to any interested party.

2. The Contractor must post a copy of the prevailing rate of per diem wages at each job site.

3. The term "per diem wages" is defined in Labor Code Section 1773.1. E. Failure to Pay Prevailing Wages.

1. In accordance with Labor Code Section 1775, the Contractor will forfeit as a penalty to the City an amount determined by the Labor Commissioner under Section 1775 for each calendar day or portion thereof for each workman paid less than stipulated prevailing wage rates for such work or craft in which such worker is employed for any work done under the Contract by

the Contractor or by any subcontractor under the Contractor in violation of the provisions of the Labor Code.

2. As required by Labor Code Section 1775, the parties stipulate that the contractor and subcontractors must comply with Section 1775, and in the event of non-compliance with payment of prevailing wages to workers, the contractor or subcontractor must pay the difference between the prevailing wage rates and the amount paid to each worker for each calendar day or portion thereof for which each worker was paid less than the prevailing wage rate to each worker.

3. The City will not recognize any claim for additional compensation because of the payment by the Contractor of any wage rate in excess of the prevailing wage rate set forth in the Contract. The possibility of wage increases is one of the elements to be considered by the Contractor in determining his bid, and will not under any circumstances be considered as the basis of a claim against the City on the Contract. F. Payroll Records.

1. The Contractor and each subcontractor must comply with Labor Code Section 1776 and all requirements of contractors stated therein for the maintenance, inspection and certification of payroll records.

2. *The Contractor and each subcontractor must furnish electronic certified payroll records directly to the Labor Commissioner.*

3. The Contract and each subcontractor must furnish certified payroll records to the City with each progress payment request.

4. The Contractor and each subcontractor who fails to timely furnish payroll records or make the records available for inspection will forfeit to the City the penalty for noncompliance set forth in Labor Code Section 1776 for their respective failure.

G. Apprentices. This subsection applies to contracts for Public Works involving $30,000 or more.

1. The contractor and each subcontractor must comply with the requirements for employment and compensation of apprentices as set for in Labor Code Section 1777.5. The prime Contractor is responsible for compliance with Labor Code Section 1777.5 for all apprenticeable occupations.

2. As required by Labor Code Section 1773.3, the City will send notice of the award of this Contract to the Division of Apprenticeship Standards within five days after award.

H. Discrimination. The contractor and each subcontractor must comply with the antidiscrimination requirements of Labor Code Section 1777.6. I. Worker's Compensation.

1. In accordance Labor Code Section 1860, the contractor and each subcontractor must secure the payment of workers' compensation for their employees as required by Labor Code Section 3700.

2. Before performing the work, the Contractor must sign and file with the City, the certification required by Labor Code Section 1861.

J. Excavation Plans. As required by Labor Code Section 6705, for all public works projects in excess of $25,000 that involve excavation or trenching to a depth of five feet or more, the Contractor must submit a detailed plan showing the design of shoring, bracing, sloping, or other provisions to be made for worker protection from the hazard of caving ground during the excavation or trenching. The plan must comply with the following provisions.

1. If the plan varies from the shoring system standards, the plan must be prepared by a registered civil or structural engineer.

2. A note must be included on the plan by the registered civil or structural engineer certifying that the plan complies with the CAL OSHA Construction Safety Orders or that the plan is not less effective than the shoring, bracing, sloping, or other provision of the Construction Safety Orders.

3. If the Engineer has investigated subsurface conditions in area where the work is to be performed, these investigations are identified in the Special Provisions and the records of the investigations are available for inspection in the Public Works Department. The plan will not be accepted by the City if the plan is based on subsurface conditions which are more favorable than those revealed by the Engineer's investigations, or if the plan is based on soils related design criteria which is less restrictive than the criteria set forth in the Engineer's report of investigations or subsurface conditions.

4. The detailed plan must include surcharge loads for nearby embankments and structures for spoil banks and for construction equipment and other construction loadings. The plan must indicate for all trench conditions, the minimum horizontal distances from the side of the trench at its top to the near side of the surcharge loads.

5. Nothing contained in this Section shall be construed to impose tort liability on the City or any of its employees or to relieve the Contractor of the full responsibility for providing shoring, bracing, sloping, or other provisions which are adequate for worker protection.

K. Subcontractor Eligibility. Contractor acknowledges that under Public Contract Code Section 6109 no contractor or subcontractor who is ineligible to bid or work on, or be awarded, a public works project under Labor Code Section 1777.1 or 1777.7 may bid on, be awarded, or perform work as a subcontractor on, a public works project. Contractor is prohibited from performing work on a public works project with a subcontractor who is ineligible to perform work on the public works project under Labor Code Section 1777.1 or 1777.7.

G.C. 20 SUPERVISION BY CONTRACTOR

The Contractor will supervise and direct the work competently and efficiently, devoting such attention thereto and applying such skills and expertise as may be necessary to perform the work in accordance with the Contract Documents. The Contractor will be solely responsible for the means, methods, techniques, sequences and procedures of construction. The Contractor shall be responsible to see that the finished work complies accurately with the Contract Documents. The Contractor will employ and maintain on the work site a qualified supervisor or superintendent who shall have been designated in writing by the Contractor as the Contractor's representative at the site. The supervisor shall have full authority to act on behalf of the Contractor and all communications given to the supervisor shall be as binding as if given to the Contractor. The supervisor shall be present on the work site at all times as required to perform adequate supervision

and coordination of the work. The Contractor shall not change job supervisor without written approval of the Engineer. Full compensation for conforming to the requirements of this Section shall be considered included in the contract prices paid for the various items of work and no additional compensation shall be allowed therefore.

G.C. 21 ALTERNATIVE METHODS OF CONSTRUCTION

Whenever the Contract Documents provide more than one method of construction or more than one specified type of construction equipment may be used to perform portions of the work and the Contract Documents leave the selection of the method of construction or the type of equipment to be used up to the Contractor, it is understood that the City does not guarantee that every such method of construction or the type of equipment can be successfully used throughout all or any part of any project. It shall be the Contractor's responsibility to select and use the alternative or alternatives which will satisfactorily perform the work under the conditions encountered. In the event some of the alternatives on any project or equipment specified cannot be utilized, the Contractor shall be responsible for completing the work in a satisfactory and workmanlike manner to provide the intended service and full compensation for any additional cost involved shall be considered as included in the contract price paid for the item of work involved and no additional compensation will be allowed therefore.

G.C. 22 PROJECT APPEARANCE

The Contractor shall maintain a neat appearance of the work. In any area visible to the public, broken concrete and debris developed during clearing and grubbing shall be disposed of concurrently with its removal. If stockpiling is necessary, the material shall be removed or disposed weekly.

Full compensation for conforming to the provisions in this Section not otherwise provided for shall be considered as included in prices paid for the various contract items of work involved and no additional compensation will be allowed therefore.

G.C. 23 INSURANCE HOLD HARMLESS

The Contractor shall, before the commencement of work herein specified, procure and maintain in full force and effect during the life of the contract, at its sole expense, insurance as described in Section 14 of the Construction Agreement.

G.C. 24 EQUAL EMPLOYMENT OPPORTUNITY

General: The Contractor shall not discriminate in its recruiting, hiring, promotion, demotion or termination practices on the basis of race, religious creed, color, national origin, ancestry, sex, age, physical handicap, medical condition, or marital status in the performance of this Contract and shall comply with the provisions of the California Fair Employment and Housing Act (commencing with Section 12900 of the Government Code), Federal Executive Order No. 11246 (30 Federal Register 12319), as amended, and all administrative rules and regulations issued pursuant to said Acts and Order. See particularly 41 Code of Federal Regulation (CFR) Chapter 60.

The Contractor shall require each of its subcontractors to comply with the preceding paragraph and shall include in each subcontract language similar to the preceding paragraph.

Each bidder shall submit with the bid proposal a fully executed Certificate of NonDiscrimination by Contractors. Bids will not be considered unless accompanied by the completed Certificate.

A. Transactions of $10,000 and Less

1. Contracts and subcontracts not exceeding $10,000 are exempt from the requirements of this clause.
2. No Contractor or subcontractor shall procure supplied and/or services in less than usual quantities to avoid applicability of the Equal Opportunity Clause. With respect to contracts and subcontracts for indefinite quantities, the Equal Opportunity Clause shall apply unless it is determined by the City that the amount to be ordered in any one year under such contract reasonably will be expected not to exceed $10,000.

B. Transactions in Excess of $10,000, but Less Than $50,000

1. Each prime contractor shall certify that it has in effect an affirmative action plan and agrees to comply with all state and federal laws and regulations concerning Fair Employment Practices.
2. The contractor shall maintain a written copy of its affirmative action plan and will furnish a copy to the City upon request by the City. The City reserves the right, during the life of this Contract, to require the contractor to complete an affirmative action compliance report furnished by the City setting definite goals and timetables and indicating progress in meeting the goals.

C. Transactions of $50,000 or More

1. Each prime contractor who has fifty or more employees and a contract of $50,000 or more shall develop and submit to the City within thirty days of award a written affirmative action compliance program including definite goals and timetables with proposed dates of compliance. The prime contractor shall make, as a condition of its subcontract, the same requirement of each subcontractor who has fifty or more employees and a subcontract of $50,000 or more. Each contractor shall include in its affirmative action compliance program a complete table of its employees' job classifications. This table must include, but need to be limited to, job titles, duties and rates of pay.
2. The contractor agrees to permit access to its records or employment advertisement, application forms and other pertinent data and records by the City or its designee and any state or federal agency having jurisdiction for the purposes of investigation to ascertain compliance with the Fair Employment Practices section of this contract.
3. The City shall have the right to assign an affirmative action representative to monitor the conduct of the contractor and subcontractors under this contract. The affirmative action representative shall have the right to enter the construction or manufacturing site to obtain information from persons performing work on the project, providing such inspection shall not in any way interfere with the progress of the work under contract.

G.C. 25 TERMINATION OF CONTRACT BY CONTRACTOR

The Contractor may terminate the contract upon ten (10) days calendar day's written notice to the City whenever (1) the entire work has been suspended in accordance with these provisions for sixty (60) consecutive calendar days through no fault or negligence of the Contractor, and notice

to resume work or to terminate the contract has not been received from the City within this time period; or (2) the City should fail to pay the Contractor any substantial sums due it in accordance with the terms of the contract and within the time limits prescribed. In the event of such termination, the Contractor shall have no claims against the City except for those claims specifically enumerated in these provisions and determined in accordance thereof.

SPECIAL PROVISIONS

CITY OF BELMONT
CITY CONTRACT NUMBER 2026-646
2026 SANITARY SEWER AND STORM DRAIN REHABILITATION PROJECT

Unless otherwise noted, Section Numbers used in these Special Provisions refer to corresponding Sections in "The GREENBOOK" Standard Specifications for Public Works Construction, 2024 Edition.

Where noted, certain other Section Numbers used in these Special Provisions refer to corresponding Sections in the State of California Department of Transportation 2025 Standard Specifications ("Caltrans Standard Specifications").

If General Conditions conflict with these Special Provisions, these Special Provisions and Technical Specifications shall prevail.

Full compensation for actions taken by the Contractor in order to comply with public health orders or advisories issued by local, County, State, or Federal government agencies shall be considered as included in the contract prices paid for the various items of work involved and no additional compensation will be allowed therefor The Health Orders can be accessed at the San Mateo County website at https://www.smchealth.org/coronavirus .

S.P. 2-1 WORK TO BE DONE

The Contractor shall furnish all materials, equipment, tools, labor and incidentals necessary to complete the work shown on the plans and described in the specifications in a satisfactory and workmanlike manner, as more particularly described herein. The Contractor shall declare any extra work at the time and may proceed with this work only after engineer's change order has been approved in writing by the Director of Public Works.

S.P. 2-4 COOPERATION AND COLLATERAL WORK

The City reserves the right to perform other and additional work, by contract or otherwise, at or near the site (including materials sites) at any time by the use of other forces. Should work be underway or subsequently undertaken within or adjacent to this project, the Contractor shall cooperate with all other Contractors or other forces and conduct this work so that the operations of both suffer the least interference and delay. If there should be any disagreement between the Contractors or the Contractor and the City as to the manner and order of performing work, such disagreement will be resolved by the Engineer, and his/her determination shall be final.

If the contract gives notice of other work that may affect the work of this contract, the coordination of the work shall be taken into account by the Contractor, and any resulting costs shall be considered as included in the contract items.

WORK NOT PAID FOR SEPARATELY

Full compensation for the following work shall be considered as included in the contact prices paid for the various items of work and no separate payment will be made therefor:

- Jobsite maintenance

- Street sweeping
- Protecting existing facilities
- Project Appearance
- Protection and restoration of existing improvements
- Protection of adjacent residential properties

Jobsite Maintenance

The Contractor shall perform daily clean-up operations to keep the jobsite and adjacent properties free from accumulation of waste materials and debris resulting from the Contractor's operations. The Contractor shall deposit waste material in on-site containers or at a legal disposal area away from the site at the end of each working day.

Nothing herein shall be construed as relieving the Contractor of responsibility for final cleanup of the site as provided in Section 4-1.13, "Cleanup", of the Caltrans Standard Specifications.

Surplus excavated material shall become the property of the Contractor and shall be disposed of outside the street right of way as required in the Caltrans Standard Specifications within 2 days of excavation. The depth of excavation shall be to such lines and grades required to reconstruct the street as shown on the plans or as directed by the Engineer.

The Contractor shall keep existing streets free from dirt and debris at all times. The Contractor shall be prepared to sweep surfaces immediately if deemed necessary by the Engineer for public safety and to avoid damage to properties. If streets are not satisfactorily cleaned within 12 hours from verbal notice by the Engineer, the City will issue s Stop Work Notice.

S.P. 4-2 PROTECTION

The Contractor is responsible for replacing damaged improvements on private property and within the street right-of-way including, but not limited to, shrubs, lawns, irrigation lines, and sidewalks, except that fences within the street right-of-way or easements may be removed only if approved by the Engineer in order to perform the work and allow the property owner to salvage materials in advance. Every effort must be made by the contractor to work around existing improvements.

Full compensation for conforming to the provisions in this section, not otherwise provided for, shall be considered as included in the contract prices paid for the various items of work involved and no additional compensation will be allowed therefor.

S.P. 6-1 CONSTRUCTION SCHEDULE AND COMMENCEMENT OF THE WORK

The Contractor shall provide a schedule of work and temporary traffic control plan (TTC Plan) ten (10) calendar days prior to the pre-construction conference and receive approval from the Engineer before starting any work. The construction schedule shall detail sufficient information to be used to notify homeowners of expected work in their area and to permit the City to schedule inspection and testing. Work shall begin within (7) seven calendar days after the Notice to Proceed is issued by the City.

A pre-construction conference will be held at the Belmont Public Works Department, 1 Twin Pines Lane, Suite 385, Belmont, California. The contractor is directed to arrange for the following:

A. Attendance

1. Contractor's Superintendent
2. Major Subcontractors
3. Others, as appropriate

B. Submittals:

1. Construction Schedule (Submit 10 calendar days in advance)
2. Temporary Traffic Control Plan (Submit 10 calendar days in advance)
3. General Notice to Residents
    a. Contractor's telephone number (including 24-hour emergency contact)
    b. Nature of work
    c. Expected duration
4. Staging and Storage Plan
5. All material submittals and planned storage of equipment and materials.
6. EEO, IIPP, and Safety Policy
7. Water Pollution Control Plan
8. Sanitary Sewer Overflow Emergency Response Plan
9. By-Pass Pumping Plan

Prior to commencing work, the Contractor shall submit to the Engineer a copy of his construction schedule. The Contractor shall submit an updated (written) copy of the construction schedule to the Engineer on a weekly basis, during construction, subject to approval. Updates of the Schedule to reflect actual progress shall not be considered revisions to the Schedule. Since scheduling is a dynamic process, revisions to activity durations and sequences are expected on a weekly basis.

The Contractor is required to obtain a Temporary Encroachment Permit from the Department of Public Works for any work or storage of material in the public right-of-way.

S.P. 6-2 PROSECUTION OF THE WORK

Working hours for this project shall be from 8:00 a.m. to 5:00 p.m. Monday through Friday unless otherwise noted and except for designated legal holidays.

The designated legal holidays are:

New Year's Day (January 1)

Martin Luther King's Birthday (third Monday in January)

Presidents' Day (third Monday in February)

Memorial Day (last Monday in May)

Independence Day (July 4)

Labor Day (first Monday in September)

Columbus Day (second Monday in October)

Veterans Day (November 11)

Thanksgiving Break (fourth Thursday and following Friday in November)

Christmas Day (December 25).

When a designated legal holiday falls on a Saturday, the preceding Friday shall be the designated legal holiday. When a designated legal holiday falls on a Sunday, the following Monday shall be the designated legal holiday.

S.P. 6-3 TIME OF COMPLETION

Total contract time (including the ninety working day Limited Notice-To-Proceed) for construction related work is 100 working days. Punchlist items are included in construction Contract time.

S.P. 6-9 LIQUIDATED DAMAGES

In accordance with Public Contracts Code, Section 10226, it is agreed by the parties to the contract that for each day, including weekends and holiday's that completion of the work, including Punchlist items is delayed beyond the specified time will cause damage to the City of Belmont. The Contractor shall forfeit and pay to the City $4,500.00 per day for each working day in excess of the construction contract time.

Liquidated damages shall not apply for excusable delay, as defined in Section GC-01. However, the Contractor shall not be entitled to additional compensation as a result of the completion date being extended due to excusable delay.

S.P. 302-10.4 PUBLIC CONVENIENCE AND TRAFFIC CONTROL

Safety throughout the site is the Contractor's responsibility. The Contractor shall provide a safe working environment for employees and the public, meeting all standards of the State of California. All differences in grade greater than four (4) inches in any vehicular travel area shall be ramped with temporary asphalt/cutback until such time as final paving takes place. All differences greater than one (1) inch in grade in pedestrian areas shall be considered a "trip hazard" and shall be ramped with temporary AC or other acceptable means until such time as final restoration takes place. All excavations shall be covered during "non- working hours." All excavations in vehicular areas shall be covered with 3/4" thick steel plates (minimum). Excavations in pedestrian areas shall be covered with plywood and barricades. All steel plates and plywood shall have a non-skid surface. All barricades on the project site shall be equipped with lights (in working condition).

Construction Area Signs

The Contractor shall furnish, install, maintain and remove construction an electronic changeable message sign on. The sign shall be placed on site at least 2 weeks prior to construction with an approved message and remain on site until the project is complete.

The cost for construction area signs as provided herein shall be considered as included in the contract lump sum (LS) price paid for "Pedestrian Control, Traffic Control, and Notifications".

Temporary Traffic Control

The Contractor shall notify the Engineer of his intent to begin work on each street at least five (5) days before work is begun on that street. The Contractor shall cooperate with local authorities relative to handling traffic through the area.

Notifications to the public shall be accomplished in the following manner:

1. General Notice, by mail, shall be sent to all residences along and adjacent to each street to be reconstructed 2 weeks in advance of commencement of work for that street. Such General Notice, by mail, shall be reviewed and approved by the Engineer prior to mailing. Contractor's emergency telephone number and contact individual shall be provided.

2. Contractor shall post "No Parking" signs along each street to be reconstructed at least forty-eight (48) hours in advance of commencement of work for that street; and shall arrange with the Police Department for removal of vehicles as required. "No Parking" signs may be posted without the approval of the Engineer. "No Parking" signs shall indicate the date, time (civilian hours), hours, and day of the week of the parking prohibition. The Contractor shall contact the Police Department to verify the posting of "No Parking" signs in advance.

Delays to the Contractor caused by the presence of parked vehicles will not be grounds for additional compensation or extension of time.

The minimum width of a temporary traffic lane shall be 10 feet, unless otherwise permitted by the Engineer. The full width of the traveled way shall be open for use by public traffic when construction operations are not actively in progress. No parking will be permitted in the construction area. Personal vehicles of the Contractor's employees shall not be parked on the traveled way, including any section closed to public traffic.

Temporary Traffic Control Plans

The Contractor shall provide a temporary traffic control plan (TTC Plan) for each street ten (10) calendar days prior to pre- construction conference and receive approval from the Engineer prior to commencement of work. Each TTC Plan shall clearly show how the Contractor proposes to handle both vehicular and pedestrian traffic during construction for each street.

Each TTC Plan shall include details such as follows:

A. Work area and operations for which the traffic control is proposed.

B. Hours of the day and proposed dates that the plan will be in effect.

C. Salient dimensions and features of the existing roadways.

D. Location, width, direction and turning movements of traffic for proposed traffic revisions.

E. Type, location, reference distances, spacing, etc. for such items as signs, cones, barricades, arrow boards and flagmen.

F. Conformance to the California Manual on Uniform Traffic Control Devices, (January 18, 2026).

G. Conformance to the order of work requirements in these Special Provisions.

H. Conformance to all the applicable traffic control requirements specified in these Special Provisions.

I. Any alterations to a TTC Plan, proposed lane closures, before or after initial implementation, shall be approved in advance by the Engineer.

J. Traffic shall be maintained by complying with the approved TTC Plan and alterations, if any.

Contractor shall notify Belmont Police Dispatch (650-595-7400) and Engineer's representative on a daily basis (as needed) at the beginning of each shift to inform them of **ANY** lane closure and at the end of each shift to inform them of the street opening to through traffic. Note: Contractor shall provide access for emergency vehicles at all times during his operations.

Full compensation for conforming to the provisions in this section shall be considered as included in the contract lump sum (LS) price paid for "Pedestrian Control, Traffic Control, and Notifications" and no additional compensation will be allowed therefor.

TECHNICAL SPECIFICATIONS

FOR

CONSTRUCTION OF

2026 SANITARY SEWER AND STORM DRAIN REHABILITATION PROJECT

FOR

CITY OF BELMONT, CALIFORNIA

CITY CONTRACT NO. 2026-646

JUNE 1, 2026

LIST OF TECHNICAL SPECIFICATIONS

DIVISION 01: GENERAL REQUIREMENTS
01 11 00 Coordination of Work Permits, and Regulations
01 22 00 Bid Item Descriptions
01 33 00 Submittals
01 51 00 Construction Facilities and Temporary Controls
01 55 26 Traffic Regulation
01 74 10 Cleaning During Construction and Final Cleaning

DIVISION 02: EXISTING CONDITIONS
02 01 20 Protecting Existing Underground Utilities
02 32 19 Potholing
02 41 00 Piping and Materials Demolition
02 53 10 Sewer Laterals
02 54 00 Sewer Bypassing
02 77 00 Sanitary Sewer Testing

DIVISION 03: CONCRETE
03 05 00 General Concrete Construction

DIVISION 9: FINISHES
09 90 00 Wastewater Structures Coating

DIVISION 31: EARTHWORK
31 23 16 Trenching, Backfilling, and Compaction
31 32 19 Filter Fabric

DIVISION 32: EXTERIOR IMPROVEMENTS
32 12 16 Asphalt Concrete Paving
32 16 13 Concrete Curbs, Gutter, and Sidewalk
32 17 23 Traffic Striping and Markings

DIVISION 33: SITE UTILITIES
33 01 31 Sanitary Sewer and Strom Drain Systems Television Inspection
33 01 40 Cured in Place Pipe Lining
33 31 12 PVC Gravity Sewer Pipe
33 31 18 HDPE Piping and Accessories for Pipe Bursting
33 31 19 Pipe Bursting

END OF TABLE OF CONTENTS

THIS PAGE LEFT INTENTIONALLY BLANK

SEALS PAGE

PROJECT SPECIFICATIONS PREPARED UNDER THE DIRECTION OF:

CIVIL

PROFESSIONAL'S NAME: NICHOLAS A. BOSWELL

COMPANY: MNS ENGINEERS INC.

ADDRESS: 2025 GATEWAY PLACE,
SUITE 328
SAN JOSE, CA 95110

PHONE NUMBER: (805) 448-4227



THIS PAGE INTENTIONALLY LEFT BLANK

SECTION 011100 COORDINATION OF WORK, PERMITS, AND REGULATIONS

1.01 DESCRIPTION

This section generally describes the Project and includes work by others, work sequence and schedule, Contractor's use of premises, maintenance and operation of existing facilities, permits, and regulations.

1.02 GENERAL NATURE OF WORK

The work involves replacement, repair, and rehabilitation of sanitary sewer pipeline segments and associated appurtenances to replace existing deteriorated sewer mains, including rehabilitation of manholes, lateral reconnections, and surface restoration. Construction of the sewer segments includes a combination of open cut, pipe bursting, and spot repair methods. The work also includes repair and rehabilitation of existing storm drain pipelines by a combination of spot repair and CIPP rehabilitation.

The work shall follow the City of Belmont Standard Specifications, the Standard Specifications for Public Works Construction, and the State of California, Business, Transportation, and Housing Agency, Department of Transportation, current edition Standard Specifications.

1.03 LOCATION OF PROJECT SITE

The work is located at 24 different areas. The sites are located in the City of Belmont as identified on Drawing Sheet Index and shown on Drawing G-03.

1.04 WORK BY OTHERS

A. The following construction contracts are planned by the Owner which may restrict access to and full use of the site:

- City of Belmont 2026 Road Paving Project:

  The work of the 2026 Road Paving Project will overlap with work for the 2026 Sanitary Sewer and Storm Drain Rehabilitation Project. Specifically at the following project Sites:

  - El Verano Way
  - Fernwood Way
  - 5th Avenue
  - Sunnyslope Avenue
  - College Way
  - Phyllis Court
  - Korbel Way

At the start of work the Contractor shall prioritize completion of the above project sites to allow for sewer repairs in advance or road repaving.

1.05 WORK SCHEDULE AND SEQUENCE

A. Work Schedule and Sequence after Notice to Proceed

The Contractor will have 100 working days to complete work from NTP. Work permitted by the City of Belmont shall follow the permit requirements with respect to schedule.

Following notice to proceed, construction shall proceed with no more than 6 sites being constructed simultaneously. Work tasks and requirements include:

TASK	NAME	WORK ITEMS
1	Safety Training and Submittals/Shop Drawings/Final Permits Acquisition	1. Submit shop drawings and required plans for Owner review and approval. 2. Complete required safety training for all employees and subcontractors working at the site. 3. Obtain necessary permits and approvals.
2	Mobilization	Per Contractor. Contractor must make submittals per Contract Documents for approval prior to mobilization.
3	Potholing	Complete potholing within 30 calendar days from NTP.
4	Repair Sewers at Sites to be Subsequently Paved by the City's 2026 Paving Project	Per City of Belmont Encroachment Permit. Contractor shall prioritize completion of the sewer repairs at the following sites, in advance of the City's paving Project: College Way, Phyllis Court, Korbel Way, Sunnyslope Avenue, 5th Avenue, Fernwood Way, and El Verano Way.
5	Repair Sewers at Sites Located Near Schools	Per City of Belmont Encroachment Permit. Sites Located Near a School: Complete work during school holiday or summer break, where possible.
5	Construction of Remaining Sites	Per Contractor schedule Per City Requirements
6	Final Testing and Commissioning, Final Punch List	Per Contractor schedule
7	Demobilization	Per Contractor schedule

1.06 CONTRACTOR'S USE OF PREMISES

The Contractor shall confine construction activities to the project limits, which shall consist of the right-of-way, easements and/or property owned by the City, without exception, unless otherwise authorized in writing by the City. Without prior approval of the Owner, no storage of materials and equipment will be allowed to remain within the right-of-way during non-working hours, on the weekends, or during holidays.
Each day after the completion of the construction operations, unless otherwise approved by the Owner, the project limits shall be secured and made accessible to the public. All excess materials and equipment not protected by traffic control devices (such as k-rails) shall be relocated to a staging area or demobilized. Trench spoils shall be off-hauled daily and open excavations shall be protected with steel plates.

Personnel of Contractor and Subcontractors shall not occupy, live upon, or otherwise make use of the project site during any time that work is not being performed at the site, except as otherwise provided for in the Contract Documents for issues such as site security.

1.07 EXISTING IMPROVEMENTS AND FACILITIES

Some work is in conflict with existing public and private facilities. Prior to bid the Contractor shall visit each site, document the conditions, and include the price to remove and replace existing facilities in conflict with the work in kind in the appropriate bid item. No additional cost will be allowed for replacement of existing facilities post bid.
Contractor shall protect in place, or remove and replace, existing improvements which may be damaged by the Contractor’s operations. Existing improvements may include, but are not limited to fencing, trees, irrigation lines, irrigation control wiring, landscaping, pavement, drainage devices, lighting, roads and roadway markings, and pedestrian walkways. Any damage to existing facilities, landscaping, or irrigation shall be corrected by the Contractor to original condition at no cost to the City.
The Contractor shall maintain operation of all existing utilities in the project area throughout construction.

1.08 PERMITS

A. The Contractor shall prepare and submit construction traffic control plans and sewage bypassing plans certified by a professional engineer as required for acquisition of project permits.

B. Traffic control plans and sewage bypassing plans must be approved by the City prior to beginning construction activities.

C. A no cost temporary encroachment permit is needed from the City for Construction. The Contractor shall provide all information needed to obtain the final permits needed for construction, shall pay for, and shall obtain the final permits, prior to beginning construction activities. The Contractor shall follow the requirements of the permit at all times for construction.

D. Obtain and pay the fees, if any, for the following permits or agreements. Contact the permitting agencies listed below for current fees associated with each permit. Pay the associated fee and obtain each permit, if not owned already:

Site(s) a	Name or Type of Permit	Agency Name, Address, Telephone Number
All Sites	Encroachment Permit. Contractor to submit Traffic Control Plans and Sewage Bypassing Plans to City for review and approval.	City of Belmont Public Works Department Pworks@belmont.gov 650-595-7425 1 Twin Pines Lane, Belmont CA 94002
All Sites	Permit to Discharge Groundwater to the Sanitary Sewer Collection System	City of Belmont Public Works Department Pworks@belmont.gov 650-595-7425 1 Twin Pines Lane, Belmont CA 94002
All Sites	Water Permit and Water Meter Contractor shall obtain a permit, water meter, and backflow preventer from MPWD for all water required from the City fire hydrants during construction. A fee and a deposit will be required.	Mid-Peninsula Water District (MPWD) mpwd@midpeninsulawater.org 650-591-8941 1075 Old County Rd # A, Belmont, CA 94002

E. The permits contain requirements that affect the cost of Project work and some permanent permits require supplementary work permits and fees to execute construction. This includes preparation of construction specific traffic control plans. Comply with the permit requirements and obtain and pay the fees involved with the supplementary work permits as applicable.

1.09 LICENSES

A. The prime contractor and subcontractors shall obtain and pay for a City of Belmont Business License.

1.10 CULTURAL RESOURCES

A. In accordance with Public Resources Code 5097.94, if human remains are found, the State coroner must be notified within 24 hours of the discovery. If the coroner determines that the remains are not recent, the coroner will notify the Native American Heritage Commission in Sacramento to determine the most likely descendent for the area. The designated Native American representative shall then determine in consultation with the property owner the disposition of the human remains.

1.11 PUBLIC NOTIFICATION PLAN

A. Prepare and submit a Public Notification Plan specific to each site for City review and approval and for City right-of-way permit acquisitions.

END OF SECTION

THIS PAGE LEFT INTENTIAONLLY BLANK

SECTION 012200 BID ITEM DESCRIPTIONS

Compensation for all work specified to be performed under this contract and shown on the plans will be made under payment items listed herein and shown on the Bid Schedule. The contract prices for the said payment items shall be full compensation for all the costs connected there with including all labor, materials, tools, equipment, and incidentals furnished and doing all the work involved in completing the items of work including final cleanup as specified herein. It is the intent of this contract that the sum of all prices listed in the Bid Schedule shall represent the total lump sum cost of all work shown on the plans and specified herein. Where items of work are not specifically defined in the schedule or included in the bid items, these items shall be included in those bid items which are most closely related to the required work.

Separate payment will not be made for any item which is not specifically set forth in the bid items contained in the Proposal, unless as approved extra work per the general conditions. Therefore, the Contractor's entire compensation for doing all work in accordance with the Contract Documents shall be included in the prices stated in the Proposal.

Bid List

EXHIBIT A

No.	Description	QTY	Unit	Unit Cost
1	Mobilization (Recommend not to Exceed 5% of Total Base Bid)	1	LS	$
2	Traffic Control	1	LS	$
3	Erosion Control	1	LS	$
4	Handling of Sewage Flows/Sewage Bypassing	1	LS	$
5	OSHA Requirements – Shoring, Confined Space, Etc.	1	LS	$
6	Utility Potholing	1	LS	$
7	Sanitary Sewer Spot Repair	29	EA	$
8	Open Cut Construction	1,827	LF	$
9	Pipe Bursting Construction	989	LF	$
10	Sewer Lateral Reconnection, Open Cut Construction	50	EA	$
11	Sewer Lateral Reconstruction, Pipe Bursting Construction	15	EA	$
12	Remove Manhole Rungs	23	EA	$
13	Rechannel Manhole Base and Coat Manhole Interior	24	EA	$
14	Repair Storm Drain by Spot Repair Construction, Harbor Blvd.	1	LS	$
15	Repair Storm Drain by Spot	1	LS	$

	Repair Construction, Monroe Ave.			
16	Repair Storm Drain by CIPP Construction, Monroe Ave. to Lyon Ave.	1	LS	$
17	Repair Storm Drain by CIPP Construction, Wooster Ave.	1	LS	$
18	Construct Access for Storm Drain Repair, Arbor Ave.	1	LS	$
19	Repair Storm Drain by CIPP Construction, Terrace Dr. to Arbor Ave.	1	LS	$
20	Install Slurry Seal Type II with 2.5% Latex	55,000	SF	$
21	Restore Curb, Gutter, Sidewalk, O'Neill Ave.	1	LS	$
22	Restore Curb, Gutter, Sidewalk, Broadway Alley	1	LS	$
23	Pre-Installation Cleaning and Video Inspection of Pipeline	9,023	LF	$
24	Post-Installation Video Inspection of Pipeline	9,023	LF	$

Bid Item Descriptions

Bid Item 1 – Mobilization (Recommended Not Exceed 5% of Total Base Bid)

This amount is recommended not to exceed five percent (5%) of the total bid price for the work. Should the lump sum price proposed in the bid schedule exceed 5%, any excess over 5% shall be paid as part of the final progress payment. Overhead and profit shall not be allowed as a line item, but shall be prorated over other items of work.

This bid item shall include, but is not limited to, payment for obtaining all bonds, all Contractor acquired permits, licenses, agreements, certifications, notices of intent, and temporary easements; acquisition of project permits, moving onto the site of all equipment, materials and staff including obtaining and set up of Contractor's staging area/yard; furnishing and erecting all needed construction facilities, fencing, project signage, project security, demobilization, preconstruction photographs, video recording of surface features, progress schedules and reports, contract meetings, and preparation of record drawings. No payment for mobilization, or any part thereof, will be approved for payment under the contract until all applicable mobilization items listed above have been completed.

Bid Item 2 – Traffic Control

This bid item shall be lump sum. Payment for this item will be prorated over the course of the project based on percentage complete of all items, excluding bid item 1, for the purpose of the calculation.

The Contractor shall prepare site-specific traffic control plans for each project site and any additional traffic control plans or details required. This bid item includes, but is not limited to, preparing detailed traffic control plans; placing, maintaining, adjusting, and removing temporary traffic control measures, such as, but not limited to, flags, cones, barricades, crash barriers, signs, and flaggers (personnel dedicated to controlling and managing traffic), lighted arrow boards, signs, detours, lighting, pedestrian and traffic ramps, trench plates, temporary striping, K-rails, pavement markers, traffic signal loops and temporary detection devices, and all incidentals necessary for worker, pedestrian and traffic protection, including furnishing all equipment, materials and personnel associated therewith, and in accordance with the project technical specifications including any other work necessary to complete this task not included in other bid items. Traffic control shall be provided for all project work areas and shall be provided for the duration of the project.

Bid Item 3 – Erosion Control

This bid item shall be lump sum. Payment for this item will be prorated over the course of the project on a percentage complete basis of all items, excluding Bid Item 1, for the purposes of calculation.

This item includes, but is not limited to, preparing and implementing an erosion control plan, specific to each site, as required for City approval and permit acquisition, and include furnishing all labor, materials, tools, and equipment, incidentals, and doing all work for design, installation, and maintenance of the erosion control systems and compliance with Construction Best Management Practices as identified on Drawing G-3 (Stormwater Pollution Prevention Notes) including any other work necessary to complete this task not included in other bid items.

Bid Item 4 – Handling of Sewage Flows/Sewage Bypassing

This item is a lump sum bid for furnishing and installing the temporary sewage bypass and connections. Payment for this item will be prorated over the course of the project based on percentage complete of all items, excluding Bid Items 1, for the purpose of the calculation. The bid price shall include, but is not limited to, all costs for specified bypassing and changeover plans, pumps and pumping, pipe, fittings, excavation, backfill, and compaction, per the plans and in accordance with the Technical Specifications.

Bid Item 5 – OSHA Requirements – Shoring, Confined Space, Etc.

This bid item shall be lump sum. Payment for this item will be prorated over the course of the project based on percentage complete of all items, excluding Bid Items 1, for the purpose of the calculation.

The Contractor shall comply with OSHA requirements for project shoring work and confined space entry as well as applicable City, County, State, and Federal regulations regarding sheeting, shoring, and bracing. This bid item includes, but is not limited to, all excavation support measures required including but not limited to design, installing and removing of shoring and bracing required to stabilize and prevent movement of existing ground and to protect and provide for the safety of the contractor's workers due to sudden collapse or movement of the existing ground, during excavation and trenching operations, including furnishing all equipment, materials and personnel associated therewith, and in accordance with the project technical specifications and California Labor Code 6700-6708 including any other work necessary to complete this task not included in other bid items.

Bid Item 6 – Utility Potholing

This item is a lump-sum bid for materials, labor, and equipment necessary to provide project utility potholing complete. This work shall include, but not be limited to, all costs for utility location, excavation and road repair per the permit requirements, and final reporting, as shown in the plans and described in the Technical Specifications.

Bid Item 7 – Sanitary Sewer Spot Repair

This bid item shall be paid at the unit price bid per sewer spot repair completed. See Detail 3 Drawing D-01.

The bid item includes furnishing all equipment, materials, and personnel for the installation sewer pipeline by spot repair construction including but not limited to: preparing submittals; furnishing pipe materials; locating and protecting existing utilities; water line protection; saw cutting; removing and disposing of asphalt; trenching; spoil handling and disposing; dust controlling; dewatering the trench as needed; excavating and disconnecting service laterals; removing and disposing of sewer pipe; installing sewer pipe; furnishing and installing appropriate couplings, adapters, and fittings to connect to existing sewer; furnishing and installing buried warning tape; testing; preparing and compacting pipe sub base; placing of foundation materials; placing and compacting pipe bedding; placing and compacting trench backfill; paving; resetting surface features disturbed by the work; and cleaning in accordance with the contract documents including any other work necessary to complete this task not included in other bid items.

Bid Item 8 – Open Cut Construction

This bid item shall be paid at the unit price bid per foot of installed pipe measured from the upstream point of connection to the downstream point of connection.

The bid item includes furnishing all equipment, materials and personnel for the installation sewer pipeline by open cut construction including but not limited to: preparing submittals; furnishing pipe materials; locating and protecting existing utilities; water line protection; survey monument restoration, saw cutting; removing and disposing of asphalt; trenching; spoil handling and disposing; dust controlling; dewatering the trench as needed; excavating and disconnecting

service laterals; removing and disposing of sewer pipe; installing sewer pipe; furnishing and installing appropriate couplings, adapters, and fittings to connect to existing sewer; furnishing and installing buried warning tape; testing; preparing and compacting pipe sub base; placing of foundation materials; placing and compacting pipe bedding; placing and compacting trench backfill; paving; resetting surface features disturbed by the work; and cleaning in accordance with the contract documents including any other work necessary to complete this task not included in other bid items.

Bid Item 9 – Pipe Bursting Construction

This bid item shall be paid at the unit price bid per foot of installed pipe by pipe bursting construction measured from the exterior connecting surface of manhole to exterior connecting surface of manhole.

The bid item includes furnishing all equipment, materials and personnel for the installation of high-density polyethylene (HDPE) gravity sewer pipe by pipe bursting including but is not limited to: preparing submittals; furnishing pipe materials, locating and protecting existing utilities, water line protection; survey monument restoration, saw cutting; surface demolition; excavating for pits; water line protection; locating active and inactive laterals, excavating and disconnecting all service laterals before pipe bursting; temporarily supporting existing utilities in excavations; removing and proper disposing of asphalt; spoil handling and disposing; excavating in pit areas, placing foundation materials; connecting and sealing pipe ends in structures; dust controlling, dewatering the excavation as needed; abandoning inactive laterals; furnishing and installing couplings, adapters, and fittings to connect to the sewer; testing; backfilling and compacting, surface restoration and paving in accordance with the contract documents including any other work necessary to complete this task not included in other bid items.

Bid Item 10 – Sewer Lateral Reconnection, Open Cut Construction

This bid item shall be paid at the unit price bid per each sanitary sewer service lateral reconnected on sewers replaced by open cut construction from the main line, regardless of length. See Details 1, 3, and 4 Drawing D-02.

The bid item includes furnishing all equipment, materials and personnel to remove and replace the lateral including but not limited to: preparing submittals; protecting utilities; water line protection; saw cutting, removing and disposing of asphalt; trenching; removing and disposing of soil, dewatering the trench as needed; locating and exposing the lateral; removing all roots in portions of the lateral to remain between property line and main; removing existing lateral piping as necessary for the work; furnishing and installing lateral pipe connection to the main line, placing and compacting pipe sub base; placing and compacting pipe bedding; placing and compacting trench backfill; surface restoration and paving, including repairs to other surface features disturbed by the work in accordance with the contract documents including any other work necessary to complete this task not included in other bid items.

Bid Item 11 – Sewer Lateral Reconnection, Pipe Bursting Construction

This bid item shall be paid at the unit price bid per each sanitary sewer service lateral reconnected on sewers replaced by pipe bursting construction from the main line, regardless of length. See Detail 2 Drawing D-02.

The bid item includes furnishing all equipment, materials and personnel to remove and replace the lateral including but not limited to: preparing submittals; protecting utilities; water line protection; saw cutting, removing and disposing of asphalt; trenching; removing and disposing of soil, dewatering the trench as needed; locating and exposing the lateral; removing all roots in portions of the lateral to remain between property line and main; removing existing lateral piping as necessary for the work; furnishing and installing lateral pipe connection to the main line, placing and compacting pipe sub base; placing and compacting pipe bedding; placing and compacting trench backfill; surface restoration and paving, including repairs to other surface features disturbed by the work in accordance with the contract documents including any other work necessary to complete this task not included in other bid items.

Bid Item 12 – Remove Manhole Rungs

This bid item shall be paid at the unit price bid per each existing manhole that rungs are removed from regardless of depth or configuration. Table 1 Drawing D-03 identifies manholes to have rungs removed. The work includes furnishing all equipment, materials and personnel to remove manhole rungs from manholes per Detail 8 Drawing D-02 including, but not limited to: preparing submittals, interior manhole cleaning; and removal of rungs in accordance with the contract documents including any other work necessary to complete this task that is not included in other bid items.

Bid Item 13 – Rechannel Manhole Base and Coat Manhole Interior

This bid item shall be paid at the unit price bid per each existing manhole that is rechanneled and coated regardless of depth or configuration. Table 1 Drawing D-03 identifies manholes to be rechanneled and coated. The work includes rechanneling the manhole base per Detail 1 Drawing D-03 including cutting or chipping to penetrate existing manhole to accept new sewer pipe; demolishing of flow channels inside manholes; reconstructing new flow channels within manholes; demolition and reconstruction of existing bench; including furnishing all equipment, materials and personnel needed. The bid item includes furnishing all equipment, materials and personnel for recoating the manhole interior per Detail 8 Drawing D-02 including but not limited to preparing submittals, interior manhole cleaning; recoating the interior of the manhole, and testing in accordance with the contract documents including any other work necessary to complete this task that is not included in other bid items.

Bid Item 14 – Repair Storm Drain by Spot Repair Construction, Harbor Blvd.

This bid item shall be lump sum. Payment for this item will be prorated over the course of the site's spot repair work, for the purpose of the calculation.

The bid item includes two spot repairs to the storm drain pipeline at Harbor Blvd. and includes furnishing all labor, materials, tools, equipment, and incidentals necessary to complete the Work

involved including but is not limited to: preparing submittals; furnishing pipe materials; protecting and supporting existing utilities; saw cutting, removing and proper disposing of asphalt; trenching; spoil handling and proper disposing; dust controlling; dewatering the trench as needed; removing and properly disposing of existing storm drain pipe; installing storm drain pipe; furnishing and installing appropriate couplings, adapters, and fittings to connect to existing storm drain; furnishing and installing buried warning tape; preparing and compacting pipe sub base; placing of foundation materials; placing and compacting pipe bedding; placing and compacting trench backfill regardless of material; surface restoration and paving in accordance with the contract documents including any other work necessary to complete this task not included in other bid items.

Bid Item 15 – Repair Storm Drain by Spot Repair Construction, Monroe Ave.

This bid item shall be lump sum. Payment for this item will be prorated over the course of the site's spot repair work, for the purpose of the calculation.

The bid item includes one spot repair to the storm drain pipeline at Monroe Ave. and includes furnishing all labor, materials, tools, equipment, and incidentals necessary to complete the Work involved including but is not limited to: preparing submittals; furnishing pipe materials; protecting and supporting existing utilities; saw cutting, removing and proper disposing of asphalt; trenching; spoil handling and proper disposing; dust controlling; dewatering the trench as needed; removing and properly disposing of existing storm drain pipe; installing storm drain pipe; furnishing and installing appropriate couplings, adapters, and fittings to connect to existing storm drain; furnishing and installing buried warning tape; preparing and compacting pipe sub base; placing of foundation materials; placing and compacting pipe bedding; placing and compacting trench backfill regardless of material; surface restoration and paving in accordance with the contract documents including any other work necessary to complete this task not included in other bid items.

Bid Item 16 – Repair Storm Drain by CIPP Construction, Monroe Ave. to Lyon Ave.

This bid item shall be lump sum. Payment for this item will be prorated over the course of the site's CIPP lining and repair work, for the purpose of the calculation.

This bid item includes furnishing all labor, materials, tools, equipment, and incidentals necessary to complete the Work involved to rehabilitate the storm drain pipeline via installation of liner within existing storm drain pipeline using the cured in place pipe (CIPP) method including but is not limited to: preparing submittals, furnishing and installing pipe materials, cleaning the pipeline, connecting and sealing pipe ends at the start and terminus of the work, furnishing and installing pipe liner. The storm drain may include defects that may hinder liner installation. The bid item includes repairs of the host storm drain in advance of the CIPP lining as needed to allow for CIPP lining. CCTV video files are available for select project storm drains. Prior to construction bid the contractor shall review the available CCTV video files to understand the condition of the pipeline and to quantify the effort needed to rehabilitate the pipeline by CIPP lining. The lump sum bid price shall be complete for the lining and repair work including

furnishing all equipment, materials and personnel in accordance with the contract documents including any other work necessary to complete this task that is not included in other bid items.

Bid Item 17 – Repair Storm Drain by CIPP Construction, Wooster Ave.

This bid item shall be lump sum. Payment for this item will be prorated over the course of the site's CIPP lining and repair work, for the purpose of the calculation.

This bid item includes furnishing all labor, materials, tools, equipment, and incidentals necessary to complete the Work involved to rehabilitate the storm drain pipeline via installation of liner within existing storm drain pipeline using the cured in place pipe (CIPP) method including but is not limited to: preparing submittals, furnishing and installing pipe materials, cleaning the pipeline, connecting and sealing pipe ends at the start and terminus of the work, furnishing and installing pipe liner. The storm drain may include defects that may hinder liner installation. The bid item includes repairs of the host storm drain in advance of the CIPP lining as needed to allow for CIPP lining. CCTV video files are available for select project storm drains. Prior to construction bid the contractor shall review the available CCTV video files to understand the condition of the pipeline and to quantify the effort needed to rehabilitate the pipeline by CIPP lining. The lump sum bid price shall be complete for the lining and repair work including furnishing all equipment, materials and personnel in accordance with the contract documents including any other work necessary to complete this task that is not included in other bid items.

Bid Item 18 – Construct Access for Storm Drain Repair, Arbor Ave.

This bid item shall be lump sum. Payment for this item will be prorated over the course of the work for the purpose of the calculation.

This bid item includes furnishing all labor, materials, tools, equipment, and incidentals necessary to provide access to Storm Drain Node (SD Node) 505 located in Arbor Ave. in advance of the storm drain repair by CIPP lining including but is not limited to: preparing submittals; furnishing pipe materials; protecting and supporting existing utilities; saw cutting, removing and proper disposing of asphalt; trenching; spoil handling and proper disposing; dust controlling; dewatering the trench as needed; removing and properly disposing of existing storm drain node and pipe; installing storm drain node and pipe; furnishing and installing appropriate couplings, adapters, and fittings to connect to existing storm drains; furnishing and installing buried warning tape; preparing and compacting pipe sub base; placing of foundation materials; placing and compacting pipe bedding; placing and compacting trench backfill; surface restoration and paving in accordance with the contract documents including any other work necessary to complete this task not included in other bid items.

Bid Item 19 – Repair Storm Drain by CIPP Construction, Terrace Dr. to Arbor Ave.

This bid item shall be lump sum. Payment for this item will be prorated over the course of the site's CIPP lining and repair work, for the purpose of the calculation.

This bid item includes furnishing all labor, materials, tools, equipment, and incidentals necessary to complete the Work involved to rehabilitate the storm drain pipeline via installation of liner within existing storm drain pipeline using the cured in place pipe (CIPP) method including but is not limited to: preparing submittals, furnishing and installing pipe materials, cleaning the pipeline, connecting and sealing pipe ends at the start and terminus of the work, furnishing and installing pipe liner. The storm drain may include defects that may hinder liner installation. The bid item includes repairs of the host storm drain in advance of the CIPP lining as needed to allow for CIPP lining. CCTV video files are available for select project storm drains. Prior to construction bid the contractor shall review the available CCTV video files to understand the condition of the pipeline and to quantify the effort needed to rehabilitate the pipeline by CIPP lining. The lump sum bid price shall be complete for the lining and repair work including furnishing all equipment, materials and personnel in accordance with the contract documents including any other work necessary to complete this task that is not included in other bid items.

Bid Item 20 – Install Slurry Seal Type II with 2.5% Latex

This bid item shall be paid at the unit price bid per square foot of the actual pavement area slurry sealed and includes restoring permanent striping and pavement markings impacted by the project. Striping and pavement markings impacted by the work shall be entirely replaced, partial replacement will not be accepted. Slurry seal quantity listed in bid schedule assumes all sites including spot repair, pipe bursting, or open trench construction. Limits of slurry seal shall be as indicated on Drawing G-02 and per the technical specifications Section 321216. No payment shall be made for any area requiring re-application of slurry due to damage of slurry, prior to acceptance of Work. No payment shall be made for application of slurry outside the limits of the requirements of the Contract documents, unless authorized in writing by the City.

Slurry seal work shall be coordinated with the City's paving project being completed at the same time as the sewer and storm drain repair project. As directed by the Construction manager, the Contractor may be asked to exclude or add additional slurry seal to the limits of slurry seal work.

Bid Item 21 – Restore Curb, Gutter, Sidewalk, O'Neill Ave.

This bid item shall be lump sum. Payment for this item will be prorated over the course of the curb, gutter, and sidewalk repairs at O'Neill Ave (Drawing C-09), for the purpose of the calculation.

This bid item includes furnishing all labor, materials, tools, equipment, and incidentals necessary to complete the Work involved to remove and replace in kind any curb, gutter, and sidewalk that is required to repair the sewer main including but not limited to in kind landscaping and irrigation restoration, utility protection, demolition, hauling, disposal, forming, rebar placement, concrete placement, concrete finishing and site clean-up. This bid item includes complete restoration of curb, gutter, and sidewalk tiles impacted by the project. Partial replacement will not be accepted.

Bid Item 22 – Restore Curb, Gutter, Sidewalk, Broadway Alley.

This bid item shall be lump sum. Payment for this item will be prorated over the course of the curb, gutter, and sidewalk repairs at the Broadway Alley (Drawing C-10), for the purpose of the calculation.

This bid item includes furnishing all labor, materials, tools, equipment, and incidentals necessary to complete the Work involved to remove and replace in kind any curb, gutter, and sidewalk that is required to repair the sewer main including but not limited to utility protection, demolition, hauling, disposal, forming, rebar placement, concrete placement, concrete finishing and site clean-up. This bid item includes complete restoration of curb, gutter, and sidewalk tiles impacted by the project. Partial replacement will not be accepted.

Bid Item 23 – Pre-Installation Cleaning and Video Inspection of Pipeline

This bid item shall be paid at the unit price bid per linear foot of cleaning and CCTV inspection completed.

This bid item includes, but is not limited to: cleaning and video inspecting of all storm drain and sewer pipelines repaired or replaced by the project regardless of installation or repair method including for CIPP rehabilitation, pipe bursting rehabilitation, open cut rehabilitation, or spot repair rehabilitation to assure that existing pipe conditions are acceptable for CIPP or pipe bursting rehabilitation, identifying and determining locations and extents of spot repairs required, and to locate all active and inactive service line connections; provision of two copies of video on two computer flash drives to the Engineer; providing a push camera available for use at all times during the project; using push camera to inspect otherwise inaccessible locations or as directed by the Engineer; providing pan and tilt camera that pans no less than 225 degrees and rotates 360 degrees for close up viewing; bypassing and rerouting as required; including furnishing all equipment, materials, and personnel associated therewith, and in accordance with the contract documents. Note: CCTV videos shall begin at the upstream node or manhole and continue to the downstream node or manhole. Payment will not provided for incomplete and/or segmented videos.

Bid Item 24 – Post-Installation Video Inspection of Pipeline

This bid item shall be paid at the unit price bid per linear foot of CCTV inspection completed.

This bid item includes, but is not limited to, color video inspection of all completed storm drain and sewer segments with pan and tilt camera that pans no less than 225 degrees and rotates 360 degrees for close up viewing of the completed work; close up views of all joints and restored service connections; provision of two copies of video on two computer flash drives to the Engineer; bypassing and rerouting as required; including furnishing all equipment, materials and personnel associated therewith, and in accordance with the contract documents. Note: CCTV videos shall begin at the upstream node or manhole and continue to the downstream node or manhole. Payment will not provided for incomplete and/or segmented videos.

END OF BID ITEM DESCRIPTIONS

SECTION 013300 SUBMITTALS

PART 1 - GENERAL

1) Shop Drawings

a) Submit shop drawings in accordance with the contract General Conditions.

b) The use of contract drawing reproductions for shop drawings is subject to rejection.

c) Submit shop drawings electronically in PDF format compatible with Adobe Acrobat Version 25. Pages shall be scanned at a resolution necessary for legibility. Scans shall be in color where necessary for clarity. Shop drawings shall be submitted electronically to the construction manager per the General Conditions and Section 013300 Parts 2 and 3.

d) If the Contractor submits shop drawings of equipment by manufacturers other than those listed in the specifications, provide the following information with the submittal: The name and address of at least three companies or agencies that are currently using the equipment.

(1) The name and telephone number of at least one person at each of the above companies or agencies whom the Owner may contact.

(2) A description of the equipment installed at the above locations. The description shall be in sufficient detail to allow the Owner to compare it with the equipment proposed to be installed in this project.

e) For materials originating outside of the United States for which tests are required, provide recertification and retesting by an independent domestic testing laboratory.

f) For submittals requiring review of physical items, submit three (3) hard copies of the transmittal along with the three (3) examples of the physical item to the Owner in person or by mail.

2) Submittal Requirements

a) Make submittals promptly in such sequence as to cause no delay in the work. Schedule submission a minimum of 14 calendar days before reviewed submittals will be needed.

b) Submittals shall contain:

i) The date of submission and the dates of any previous submissions.

ii) The project title and number.

iii) Contract identification.

iv) The names of:

(1) Contractor.

(2) Supplier.

(3) Manufacturer.

v) Identification of the product, with the specification section number.

vi) Field dimensions, clearly identified as such.

vii) Relationship to adjacent or critical features of the work or materials.

viii) Identification of deviations from contract documents.

ix) Identification of revisions on resubmittals.

x) A 5-inch by 5-inch blank space for Engineer's stamps.

xi) Contractor's stamp, initialed or signed, shall certify Contractor's review of submittal, verification of products, field measurements and field construction criteria, and coordination of the information within the submittal documenting the product meets the requirements of the work and of the contract documents.

3) Submittal Format

a) Each submittal shall have a transmittal form with the date, submittal number, specification number, contractor contact information and product manufacture contact information.

b) Unless otherwise requested by the Owner, submittals shall be provided electronically in PDF format. Shop drawings shall be submitted electronically to the Construction Manager per the General Conditions Section 3.13 Submittals.

c) Where product data from a manufacturer is submitted, clearly mark which model is proposed, with all pertinent data, capacities, dimensions, clearances, diagrams, controls, connections, anchorage, and supports. Present a sufficient level of detail for assessment of compliance with the contract documents. All information not related or not used for this project shall be lined out and noted as not used for this project on the submittals.

d) Each submittal shall be assigned a unique number. Submittals shall be numbered sequentially. The submittal numbers shall be clearly noted on the transmittal. Original submittals shall be assigned a numeric submittal number. Resubmittals shall bear a numeric system which consists of the number assigned to the original submittal for that item followed by a number to represent it is a subsequent submittal of the original. For example, if Submittal 25 requires a resubmittal, the first resubmittal will bear the designation "25-1" and the second resubmittal will bear the designation "25-2" and so on.

e) Disorganized submittals not meeting the requirements above will be returned without review.

4) Resubmittals

Resubmittal of submittals will be reviewed and returned in the same review period as for the original submittal. It is considered reasonable the Contractor shall make a complete and acceptable submittal by the second submission of a submittal item. The Owner reserves the right to withhold monies due to the Contractor to cover additional costs of any review beyond the second submittal.

5) Contractor's Jobsite Drawings

Provide and maintain on the jobsite one complete set of prints of all drawings which form a part of the contract. Immediately after each portion of the work is installed, indicate all deviations from the original design shown in the drawings either by additional sketches or ink thereon. Upon completion of the job, deliver this record set to the Owner.

The Contractor shall keep copies of all approved shop drawings onsite and have this information available for Owner's review upon request.

END OF SECTION

THIS PAGE LEFT INTENTIONALLY BLANK

SECTION 015100 CONSTRUCTION FACILITIES AND TEMPORARY CONTROLS

1.01 CONSTRUCTION WATER

A. Related Work Specified Elsewhere:

1. Trenching, Backfill and Compaction: 312316

2. General Concrete Construction: 030500

B. The Contractor shall make his own arrangements for developing water sources and supply labor and equipment to collect, load, transport, and apply water as necessary for compaction of materials, concrete construction operations, testing, dust control, and other construction use. Water shall be clean and free from objectionable deleterious amounts of acids, alkalis, salts, or organic materials. Refer to Section 011100 for directions.

C. Payment for all costs connected with utilization of the developed water sources shall be made by the Contractor. Include the cost of construction water in the appropriate bid item to which it is appurtenant. The cost will include full compensation for furnishing all labor, materials, tools, equipment, work necessary to develop a sufficient water supply, and furnishing the necessary equipment for applying the water as described in these specifications.

1.02 ELECTRICAL POWER-CONSTRUCTION PHASE

The Contractor shall provide portable power for the construction of the project. The cost of power shall be included in the appropriate bid items to which it is appurtenant and shall include full compensation for furnishing all labor, materials, tools, and equipment required to obtain and distribute power for construction purposes.

1.03 STORM WATER POLLUTION CONTROL

The Contractor shall perform storm water pollution control to prevent construction operations from discharging sediment into the storm drain collection system. For each work site the Contractor shall design, construct and maintain BMPS for the duration of the Work to prevent discharge of sediment into the storm drain collection system. As part of the permit approval process, Contractor prepared plans for construction and maintenance of BMPS will be included in the ROW Permit submittal packages.

1.04 DUST CONTROL

The Contractor shall perform dust control operations to prevent construction operations from producing dust in amounts harmful to persons or causing a nuisance to persons living nearby or occupying buildings in the vicinity of the work. Use water or dust preventative to control dust.

1.05 FIRE DANGER

The Contractor shall minimize fire danger in the vicinity of and adjacent to the construction site. Provide labor and equipment to protect the surrounding private property from fire damage resulting from construction operations.

1.06 MANDATORY SAFETY TRAINING

The Contractor, all employees, and all subcontractors scheduled to perform work at the project site shall participate in a mandatory safety training program conducted by the Contractor prior to performing any work at the site.

1.07 TRAFFIC CONTROL PLAN

The Contractor shall prepare and submit a traffic control plan for review and approval prior to the pre-construction meeting.

1.08 ACCESS AND PARKING AREAS

The Contractor shall confine construction activities to the Project limits; which shall consist of the right-of-way, easements and/or property owned by the City, without exception, unless otherwise authorized in writing by the Owner. Without prior approval of the Owner, no storage of materials and equipment will be allowed to remain within the right-of-way during non-working hours, on the weekends, or during holidays.
Each day after the completion of the construction operations, unless otherwise approved the Owner, the project limits shall be secured and made accessible to the public. All excess materials and equipment not protected by traffic control devices (such as k-rails) shall be relocated to a staging area or demobilized. Trench spoils shall be off-hauled daily and open excavations shall be protected with steel plates.

A. Personnel of Contractor and Subcontractors shall not occupy, live upon, or otherwise make use of the project site during any time that work is not being performed at the site.

B. The Contractor and his employees will be permitted to park their vehicles on the site in legally approved parking areas. Parking areas shall be approved by the Owner prior to starting work at each site.

END OF SECTION

SECTION 015526 TRAFFIC REGULATION

1.01 DESCRIPTION

This section describes procedures for traffic regulation during construction in public streets and highways.

1.02 STANDARD SPECIFICATIONS

Wherever reference is made to the State Specifications and Plans, such reference shall mean the State of California, Business, Transportation, and Housing Agency, Department of Transportation current edition Standard Specifications.

1.03 SUBMITTALS

The Contractor shall develop, obtain approval for, and implement their traffic control plans needed for construction. Not less than 14 working days prior to start of construction operations, the Contractor shall submit, as required, traffic control plans and details, prepared, signed, and sealed by a California licensed engineer to the City for approval and permit acquisition. No work shall begin involving or requiring traffic control until a traffic control plan is approved by the City.

1.04 GENERAL

A. The Contractor shall provide safe and continuous passage for pedestrian, bicycle, and vehicular traffic at all times.

B. The Contractor shall control traffic at those locations indicated and in conformance with the approved traffic control plans and specifications.

C. The Contractor shall furnish, construct, maintain, and remove detours, road closures, traffic signal equipment, lights, signs, barricades, fences, k-rail, flares, solar-powered flashing arrow signs, miscellaneous traffic devices, flagmen, drainage facilities, paving, and such other items and services as are necessary to adequately safeguard the public from hazard and inconvenience. All such work shall comply with the ordinances, directives, and regulations of authorities with jurisdiction over the public roads in which the construction takes place and over which detoured traffic is routed by the Contractor. After devices have been installed, maintain and keep them in good repair and working order until no longer required. Replace such devices that are lost or damaged, to such an extent as to require replacement, regardless of the cause of such loss or damage.

D. Prior to the start of construction operations, the Contractor shall notify the adjacent schools, police, and fire department in whose jurisdiction the project lies, giving the expected starting date, completion date, and the names and telephone numbers of two responsible persons who may be contacted at any hour in the event of a condition requiring immediate emergency service to remove, install, relocate, and maintain warning devices. In the event these persons do not promptly respond or the authority

deems it necessary to call out other forces to accomplish emergency service, the Contractor will be held responsible for the cost of such emergency service.

E. The Contractor shall provide a minimum of 48 hours' notice to the City for any work which may affect signal loops, equipment, or devices. In the event that any underground utilities, traffic devices, pipes, or conduits are damaged and require emergency repair by the City, all costs incurred by the City in making such repairs, plus 15% for administration costs, shall be paid by the Contractor.

F. The Contractor shall post temporary "No Parking - Tow Away" signs 72 hours prior to work in areas where parking is normally permitted. The City Department of Public Works shall be notified 72 hours prior to the posting of any temporary parking restrictions along the pipeline route.

G. The Contractor shall coordinate the relocation of public bus and school bus routes, bus stops, and trash collection services with the agencies listed on the plans in advance of construction activity.

H. The Contractor shall post construction information signs required by the City ROW permit and City requirement a minimum of two weeks prior to construction.

I. The Contractor shall notify each postal address at least two working days prior to restricting parking along the project route via first class United States mail of the nature and duration of the parking restriction.

1.05 TRAFFIC CONTROL DEVICES AND SIGNS

A. Traffic control devices and temporary striping shall conform to the latest edition of the Manual of Uniform Traffic Control Devices (MUTCD). Construction signs shall conform to the latest edition of the FHA publication “Standard Highway Signs” and the State of California Sign Specification Sheets.

B. The placement of construction signing, striping, barricades, and other traffic control devices used for handling traffic and public convenience shall conform to the MUTCD and “Work Area Traffic Control Handbook” (WATCH), latest edition, and City Standard Plans.

C. Signs shall be reflectorized when they are used during hours of darkness. Cones and portable delineators used for night lane closures shall have reflective sleeves. Equipped with barricades used in the diversion of traffic with flashers if in place during hours of darkness.

D. During the duration of a detour, the Contractor shall cover existing signs not in accordance with the traffic control plan. Relocate existing signs that are in force to provide visibility from all relocated traffic lanes.

1.06 TEMPORARY STEEL PLATE BRIDGING

A. When backfilling operations of an excavation in the traveled way, whether transverse or longitudinal, cannot be properly completed within a workday, the Contractor shall provide steel plate bridging with a nonskid surface and shoring to preserve unobstructed traffic flow. In such cases, the following conditions shall apply:

1. Steel plates used for bridging shall extend a minimum of 12 inches beyond the edges of the trench.

2. Install steel plate bridging to operate with minimum noise.

3. Shore the trench to support the bridging and traffic loads.

4. Use temporary paving with cold asphalt concrete to feather the edges of the plates if plate installation by Method 2 is used.

5. Secure bridging against displacement by using adjustable cleats, shims, or other devices.

B. The Contractor shall install steel plate bridging and shoring using either Method 1 or 2:

1. Method 1 (For Speeds More Than 45 mph): The pavement shall be cold planed to a depth equal to the thickness of the plate and to a width and length equal to the dimensions of the plate.

2. Method 2 (For Speeds 45 mph or Less): Attach approach plate(s) and ending plate (if longitudinal placement) to the roadway by a minimum of two dowels predrilled into the corners of the plate and drilled 2 inches into the pavement. Butt subsequent plates to each other. Compact fine graded asphalt concrete to form ramps, maximum slope 8.5% with a minimum 12-inch taper to cover all edges of the steel plates. When steel plates are removed, backfill the dowel holes in the pavement with either graded fines of asphalt concrete mix or concrete slurry.

C. The Contractor shall maintain the steel plates, shoring, and asphalt concrete ramps.

D. The following table shows the required thickness of steel plate bridging required for a given trench width:

Trench Width (feet)	Minimum Plate Thickness (inches)
1	1/2
1 ½	3/4
2	7/8
3	1
4	1 1/4

E. For spans greater than 4 feet, the Contractor shall prepare a structural design by a registered civil engineer and submit to the Owner for review.

F. The Contractor shall design steel plate bridging for HS20-44 truck loading per Caltrans Bridge Design Specifications Manual. Maintain on the steel plate a nonskid surface having a minimum coefficient of friction equivalent to 0.35 as determined by California Test Method No. 342. The Contractor may use standard steel plate with known coefficient of friction equal to or exceeding 0.35.

1.07 VEHICULAR AND BICYCLE TRAFFIC CONTROL

A. The Contractor shall accomplish construction in phases by detouring traffic from its normal patterns as shown in the drawings or per the Contractor provided traffic control designs. Restore traffic to normal patterns in each phase before proceeding to the next phase.

B. The Contractor shall transition traffic lane transitions from permanent lanes to construction zone patterns in accordance with the requirements for the normal posted speed limit and as shown in the drawings.

C. Unless otherwise shown in the drawings or allowed by the City within whose jurisdiction the work is being performed, the Contractor shall limit construction activities to 8 a.m. to 6 p.m., or sunset, whichever is earlier, Monday through Friday. Return roadways and sidewalks to unrestricted vehicle and pedestrian usage when construction is not underway.

D. During the peak traffic volume hours of the day on weekdays only, the Contractor shall limit construction activities within the construction zone to those hours specified by the City which will not impact the free movement of vehicular traffic in its detoured pattern. Construction equipment or trucks shall not use or travel adjacent to traffic lanes during these time periods.

1.08 PEDESTRIAN TRAFFIC CONTROL

A. The Contractor shall maintain and delineate a minimum of one 4-foot-wide pedestrian walkway along each public street at all times during construction. Maintain existing pedestrian accesses at intersections at all times. When existing crosswalks are blocked

by construction activity, install signs directing pedestrian traffic to the nearest alternative crosswalk.

B. The Contractor shall erect a fence or provide other means of securement to preclude unauthorized entry to any excavation during all nonworking hours on a 24-hour basis including weekends and holidays. Said fence shall be a minimum of 7 feet high around the entire excavation, consisting of a minimum 9-gauge chain-link type fence fabric and shall be sturdy enough to prohibit toppling by children or adults. There shall be no openings under the wire large enough for any child to crawl through. Lock any gates if no adult is in attendance. Place warning signs spaced on 50-foot centers on the outside of the fence with the statement "DEEP HOLE DANGER."

1.09 ACCESS TO ADJACENT PROPERTIES

A. The Contractor shall maintain reasonable access from public streets to adjacent properties at all times during construction. Prior to restricting normal access from public streets to adjacent properties, notify each property owner or responsible person, informing them of the nature of the access restriction, the approximate duration of the restriction, and the best alternate access route for that particular property.

B. To minimize access restriction to these driveways, the Contractor shall either backfill, compact, and provide temporary pavement or provide steel plates sufficient to support vehicular traffic across the trench in front of these driveways except when actual construction is being performed in the driveway area.

1.10 PERMANENT TRAFFIC CONTROL DEVICES

A. Existing permanent traffic control signs, barricades, and devices shall remain in effective operation unless a substitute operation is arranged for and approved as a portion of vehicular traffic control above. Traffic signal modification and restoration work shall be in accordance with Section 86 of the State Specifications.

B. The Contractor shall maintain daily liaison with the Owner in regard to traffic diversion at signalized intersections.

C. The Contractor shall contact the Owner 48 hours prior to work affecting traffic signal phasing or vehicular detection loops.

D. Traffic Control Detection Loops: The Contractor shall completely replace traffic control detection loops which are cut, removed, or otherwise disturbed for construction of the pipeline to the original position or as directed by the Owner immediately after the specific stage affecting loops is completed. Check new loops for continuity from the traffic signal cabinet to assure splicing and signal operation is correct.

E. The Contractor shall replace traffic signal conduits damaged to the nearest pull box, including new wire, back to the terminal, and/or back to the signal controller to the

satisfaction of the owning agency before proceeding to the next construction stage. Splicing is not permitted. Report all such damage immediately to the Owner.

F. Restriping of Streets: Permanent restriping shall be in accordance with the requirements of the agencies having jurisdiction. The Contractor shall place and remove temporary striping required for traffic control during construction by sandblasting. Temporary striping includes any striping required on any pavement replaced prior to the final surface course. Replace any damaged or obliterated raised pavement markers in accordance with the standards of the agency having jurisdiction.

END OF SECTION

SECTION 017410 CLEANING DURING CONSTRUCTION AND FINAL CLEANING

1.01 GENERAL

A. This section includes cleaning during construction and final cleaning on completion of the work.

B. At all times, the Contractor shall maintain areas covered by the contract and adjacent properties and public access roads free from accumulations of waste, debris, and rubbish caused by construction operations.

C. The Contractor shall conduct cleaning and disposal operations to comply with local ordinances and antipollution laws. Do not burn or bury rubbish or waste materials on project site. Do not dispose of volatile wastes, such as mineral spirits, oil, or paint thinner, in storm or sanitary drains. Do not dispose of waste into streams or waterways.

D. The Contractor shall use only cleaning materials recommended by manufacturer of surface to be cleaned.

1.02 CLEANING DURING CONSTRUCTION

A. During execution of work, the Contractor shall clean the site, adjacent properties, and public access roads and dispose of waste materials, debris, and rubbish to assure that buildings, grounds, and public properties are maintained free from accumulations of waste materials and rubbish.

B. The Contractor shall wet down dry materials and rubbish to lay dust and prevent blowing dust.

C. The Contractor shall provide containers for collection and disposal of waste materials, debris, and rubbish.

D. The Contractor shall cover or wet excavated material leaving and arriving at the site to prevent blowing dust. Clean the public access roads to the site of any material falling from the haul trucks.

1.03 FINAL CLEANING

A. At the completion of work and immediately prior to final inspection at each site, the Contractor shall clean the entire project site as follows.

B. Clean, sweep, wash, and polish all work and equipment including finishes.

C. Repair, patch, and touch up marred surfaces to match adjacent surfaces.

D. Broom clean paved surfaces; rake clean landscaped areas.

E. Remove from the site temporary structures and materials, equipment, and appurtenances not required as a part of, or appurtenant to, the completed work.

END OF SECTION

SECTION 020120 PROTECTING EXISTING UNDERGROUND UTILITIES

PART 1 - GENERAL

1.01 DESCRIPTION

This section includes Contractor requirements for materials and procedures for protecting existing underground utilities.

1.02 RELATED WORK SPECIFIED ELSEWHERE

A. Trenching, Backfilling, and Compacting: 312316

B. Potholing: 023219

PART 2 - MATERIALS

2.01 REPLACEMENT IN KIND

Except as indicated below or as specifically authorized by the Owner, the Contractor shall reconstruct utilities with new material of the same size, type, and quality as that removed.

PART 3 - EXECUTION

3.01 GENERAL

A. The Contractor shall replace in kind street improvements, such as curbs and gutters, barricades, traffic islands, signalization, fences, signs, etc., that are cut, removed, damaged, or otherwise disturbed by the construction.

B. Where utilities are parallel to or cross the construction but do not conflict with the permanent work to be constructed, the Contractor shall follow the procedures given below and as indicated in the drawings. The Contractor shall notify the utility owner 48 hours in advance of the crossing construction and coordinate the construction schedule with the utility owner's requirements. For utility crossings not shown in the drawings, refer to the General Conditions and the instructions of the Owner for guidance.

C. The Contractor shall determine the true location and depth of utilities and service connections which may be affected by or affect the work. Determine the type, material, and condition of these utilities. In order to provide sufficient lead-time to resolve unforeseen conflicts, order materials and take appropriate measures to ensure that there is no delay in work.

D. The Contractor shall pothole and locate utilities 400 feet in advance of the pipeline construction.

3.02 PROCEDURES

A. Protect in Place: The Contractor shall protect utilities in place, unless abandoned, and maintain the utility in service, unless otherwise specified in the drawings or in the specifications.

B. Remove and Reconstruct: Where so indicated in the drawings or as required by the Owner, the Contractor shall remove the utility and, after passage, reconstruct it with new materials. Provide temporary service for the disconnected utility.

3.03 COMPACTION

A. Utilities Protected in Place: The Contractor shall backfill and compact under and around the utility so that no voids are left.

B. Utilities Reconstructed: Prior to replacement of the utility, the Contractor shall backfill the trench and compact to an elevation 1 foot above the top of the ends of the utility. Excavate a cross trench of the proper width for the utility and lay, backfill, and compact.

3.04 THRUST BLOCKS ON WATERLINES

A. The Contractor's attention is called to thrust blocks for waterlines throughout the project whose thrust is in the direction of the new excavation and, therefore, may be affected by the construction. The Contractor shall protect thrust blocks in place or shore to resist the thrust by a means approved by the utility owner’s representative and reconstruct. If the thrust blocks are exposed or rendered to be ineffective in the opinion of the utility owner's representative, reconstruct them to bear against firm unexcavated or backfill material.

B. The Contractor shall provide firm support by backfilling that portion of the trench for a distance of 2 feet on each side of the thrust block to be reconstructed from the pipe bedding to the pavement subgrade, with either:

1. Sand-cement slurry (94 pounds of cement per cubic yard).

2. The native material compacted to a relative compaction of 95%.

C. The Contractor shall then excavate the backfill material for construction of the thrust block.

D. The Contractor shall test compaction of the backfill material before pouring any concrete thrust block. Use Class A concrete per Section 030500 for reconstruction.

END OF SECTION

SECTION 023219 POTHOLING

PART 1 - GENERAL

1.01 DESCRIPTION

A. This section details requirements for underground utility location by potholing.

1.02 SUBMITTALS

A. The Contractor shall submit a request for premarking of utilities in pothole locations at least five calendar days prior to the commencement of field activities.

B. The Contractor shall submit a traffic control/protection plan at least fourteen (14) calendar days prior to the commencement of field activities.

C. The Contractor shall submit proposed method of potholing, including description of equipment to be used, and schedule for potholing for approval at least seven calendar days prior to the commencement of field activities. Obtain Owner's approval of pothole locations prior to commencement of field activities.

D. The Contractor shall submit field logs to the Owner within two working days after the completion of pothole excavations at each site. Include dates of potholing operations and any additional discovered information or pertinent data. Include for each pothole excavation field log:

1. Pothole number.

2. Date of pothole.

3. Depths to top and bottom of utility (measured from existing grade over utility at pothole).

4. Size, materials, and type of located utility.

5. Miscellaneous Contractor's notes.

E. The Contractor shall submit temporary steel cap and/or steel plate bridging shop drawings at least seven calendar days prior to the commencement of field activities.

F. The Contractor shall submit sand-cement slurry mix design at least seven calendar days prior to the commencement of field activities.

G. The Contractor shall submit asphalt concrete mix design at least seven calendar days prior to the commencement of field activities.

1.03 PROCEDURES

A. Subsurface utility-locating (potholing) services shall conform to CI/ASCE 38-02. For the purpose of this scope, “locate” means to obtain the horizontal and vertical position of the utility line by excavating a circular test hole or narrow trench. The Contractor shall construct test holes using vacuum excavation or comparable nondestructive equipment in a manner that will cause no damage to the utility.

B. Subsurface utility locating shall consist of test hole excavations. The Contractor shall pothole all critical utility crossings that may impact the work and at locations indicated on the plans. Narrow trench excavations (slot potholes) may be required at locations approved by the Owner or to locate multiple parallel utilities.

1.04 TIME OF COMPLETION/SCHEDULE

The Contractor shall diligently prosecute the potholing work to completion before the expiration of 30 working days immediately following the date of the project kick-off meeting.

1.05 STANDARD SPECIFICATIONS

Wherever reference is made to the Public Works Specifications such reference shall mean the Standard Specifications for Public Works Construction (SSPWC), current edition.

PART 2 - MATERIALS

2.01 SAND-CEMENT SLURRY BACKFILL AT TEST HOLES AND AT EXPLORATORY TRENCHES

Sand-cement slurry backfill shall consist of two sacks of Type I or II portland cement added per cubic yard of imported sand and sufficient water for workability.

2.02 ASPHALT CONCRETE PAVEMENT REPAIR AT EXPLORATORY TRENCHES AND AT TEST HOLES

A. Asphalt concrete paving shall conform to Type A in Section 39 of the State Specifications or III-C2-AR-4000 as listed in Section 400-4 of the Public Works Specifications.

B. Asphalt shall be Performance Grade PG 64-10-R0 per Section 92 in the State Specifications. Asphalt content in the pavement shall be 5.5% to 6.0%.

C. Areas to be paved shall receive prime coat. Prime coat shall be medium curing (MC-70) in accordance with Section 203-2 of the Public Works Specifications.

D. Aggregate shall be in accordance with Section 400-1 of the Public Works Specifications.

E. Paving thickness shall match existing plus 1 inch.

PART 3 - EXECUTION

3.01 POTHOLING OPERATIONS

A. The Contractor shall backfill and repair test hole excavations immediately after obtaining the measurement data. Backfill and repair trench excavations requiring use of temporary steel plate bridging within four working days.

B. Promptly provide notice to the Owner for scheduling field survey activities. Advise Owner of number of pothole excavations completed and number remaining.

C. Underground Service Alert Requirements: The Contractor shall comply with Underground Service Alert requirements for notification prior to excavation. Contact Underground Service Alert at 811 no less than two and no more than ten days prior to the start of exploratory excavation. Verify whether or not a representative of each utility or agency will be present during excavation and coordinate with said individual(s). Take any precautions required by the utility Owner.

D. The Contractor shall conduct potholing operations in a manner that minimizes the damage potential to existing underground utilities in order to ensure that the existing facilities will remain in operation without interruption.

E. The Contractor shall coordinate and cooperate with and facilitate field data collection by Contractor's surveyor. Pothole excavations shall sufficiently expose subsurface utilities to allow surveyor to easily determine and measure the following data:

1. Elevation at top and bottom of utility.

2. Elevation of existing grade over utility at pothole.

3. Coordinates at surface, which are tied to the project plan coordinate system.

4. Outside diameter of utility or width of duct banks.

5. Utility material and condition.

F. Location and Depiction of Existing Utilities: Pothole maps for subsurface utility locating shall be present and utilized during potholing activities. The plans shall be compared to utility/agency paint markings following Underground Service Alert notification as well as locations premarked by the Contractor's surveyor. If discrepancies are found between

the plans and paint markings, promptly notify the Owner prior to commencement of any excavation.

3.02 TRAFFIC CONTROL

The Contractor shall furnish, install, maintain, and remove necessary traffic signs, barricades, lights, signals, cones, pavement markings, and other traffic control devices. Perform traffic control in accordance with the approved Traffic Control Plan and the Work Area Traffic Control Handbook (WATCH) promulgated by the, APWA, latest edition and OSHA Regulations for Construction Projects.

3.03 EXCAVATION

A. The Contractor shall protect utilities or underground structures from damage during potholing. Immediately report any damaged utilities to the affected utility's owner and the Owner. Repair immediately any damaged utilities in accordance with the respective utility owner's requirements. Neatly cut and remove existing pavement. Excavate test holes in such a manner as to prevent any damage to wrappings, coatings, or other protective coverings, utilizing vacuum excavation or hand digging.

B. Methods: Backhoe excavation is not permitted except for trench excavations**.** Use the following methods for pothole excavations:

1. Hand Digging: Hand digging is the method of excavating a pothole by manual means with hand-held, nonmechanical equipment such as a shovel.

2. Vacuum Excavation: Vacuum excavation shall consist of air or water pressure to break up the soil and a vacuum device to collect the spoil. The Contractor shall determine if air or water vacuum excavation shall be used depending upon specific site and environmental characteristics. Soil type such as heavy clay may require water vacuum excavation. Utilize air vacuum excavators if mud from water vacuum excavators cannot be disposed properly. Use air vacuum excavators if damage to utilities, such as cutting through cables, will occur with the use of water vacuum excavators.

a. Air: Air vacuum excavators shall utilize a high velocity air stream to penetrate, expand, and break up the soil. Remove the loosened particles of soil and rock from the excavation through the use of a vacuum.

b. Water: Water vacuum excavation systems shall excavate the pothole using high-pressure water to reduce and loosen the soil. Remove the wet soil and mud slurry to a spoil tank using a vacuum.

C. Size of Test Hole Excavation: Maximum test hole size shall be 8 inches in diameter at surface.

D. Size of Exploratory Trench Excavation: Trench width and length shall be as approved by the Owner. Trench depth shall be as required to accurately locate subsurface utilities.

3.04 POTHOLE REPAIR

A. After excavating a test hole or trench, the Contractor shall provide and install a temporary steel cap (over test hole) or temporary steel plate bridging (over trench) to facilitate data gathering by the Contractor's surveyor.

B. Following data gathering by surveyor, the Contractor shall remove temporary steel caps and/or steel plate bridging, and backfill excavation with approved material as follows:

1. Test Hole Excavations: Sand-cement slurry backfill per Part 2 of this section. Bring to grade with asphalt cement pavement per Part 2 of this section. Match existing pavement thickness plus 1 inch.

2. Exploratory Trenches: Backfill per Part 2 of this section. Match existing pavement thickness plus 1 inch.

C. The finished surface of the repair shall be of like material and constructed to the same finished grade as the adjacent pavement. The finished surface shall be such that it does not allow water to pond. There shall be no discernable difference in surface level at the joint between the existing pavement and the completed repair.

3.05 DISPOSAL OF CUTTINGS

The Contractor shall dispose of cuttings off-site.

END OF SECTION

THIS PAGE IS LEFT INTENTIONALLY BLANK

SECTION 024100 PIPING AND MATERIALS DEMOLITION

PART 1 - GENERAL

1.01 DESCRIPTION

This section describes demolition, removal, and abandonment of existing piping.

1.02 RELATED WORK SPECIFIED ELSEWHERE

A. Protecting Existing Underground Utilities: 020120.

B. Trenching, Backfill, and Compaction: 312316.

PART 2 - MATERIALS

Refer to other sections of these specifications for material to be used as replacements for removal or abandoned piping.

PART 3 - EXECUTION

3.01 GENERAL

Perform removal, abandonment, and demolition work specified and indicated in the drawings. Prepare remaining surfaces to receive new scheduled and specified materials and finishes or finish to match adjacent surfaces if no additional work is scheduled or indicated.

3.02 CONCRETE REMOVAL

A. Initially cut concrete with pneumatic pavement cutter or other equipment at the limits of the excavation and remove the concrete.

B. Make arrangements for and dispose of the removed concrete.

3.03 REMOVAL AND REPLACEMENT

A. Remove facilities indicated by the drawings.

3.04 ABANDONMENT

Abandon in place existing piping and structure indicated in the drawing.

3.05 SHUTDOWNS OF EXISTING PIPING UTILITIES

Isolate utilities affecting demolition work. Schedule shutdowns with the Owner's Representative; notify the Owner's Representative three working days in advance of any

shutdown that is required to perform the work. The Owner will open/close valves on piping required for the shutdowns.

3.06 TEMPORARY SUPPORT OF EXISTING EXPOSED PIPING

A. Provide temporary supports for existing piping that must be kept in service during demolition of adjacent piping or other existing work in the project. Do not block access to the adjacent valves, equipment, or access with the temporary supports.

B. If multiple pipes or piping systems are supported on common or shared pipe supports or suspension units, provide temporary support of piping while the common or shared supports or suspension units are demolished and replaced.

3.07 ABANDONING PIPING

Abandon the piping shown in place where shown on the Plans. Completely fill the pipeline with one sack concrete slurry.

3.08 PATCHING

A. Patching shall mean the restoration of a surface or item to a condition as near as practicable to match the existing adjoining surfaces unless otherwise noted, detailed, or specified.

B. Patching includes cleaning of soiled surfaces.

3.09 DEMOLITION

A. Existing structures, pipes, pavements, curbs, and other items are to be removed, altered, salvaged, and disposed of as specified herein or indicated in the drawings. Remove and dispose of all portions of these items that interfere with project construction.

B. Remove and dispose offsite facilities to be demolished in their entirety including belowground footings, foundations, and other associated appurtenances, as shown in the drawings or as specified herein. Backfill and compact all site areas disturbed by demolition work with structural fill material in accordance with Section 312316.

C. Perform the work in a manner that will not damage parts of the structure not intended to be removed or to be salvaged for the Owner. If, in the opinion of the Owner's Representative, the method of demolition used may endanger or damage parts of the structure or affect the satisfactory operation of the facilities, promptly change the method when so notified by the Owner's Representative. No blasting will be permitted.

D. Equipment, material, and piping, except as specified to be salvaged for the Owner, or removed by others, within the limits of the demolition, excavations, and backfills, will become the property of the Contractor and shall be removed from the project site. The

salvage value of this equipment, materials, and piping shall be reflected in the contract price of the demolition work.

E. Do not reuse material salvaged from demolition work on this project, except as specifically shown.

END OF SECTION

THIS PAGE LEFT INTENTIONALLY BLANK

SECTION 025310 SEWER LATERALS

PART 1 GENERAL

1.01 SUMMARY

A. Section Includes: Reconnection of existing sanitary sewer laterals to sewer mains as shown on the Contract Drawings.

B. Related Sections:

1. Section 312316 - Trenching, Backfilling, and Compaction

2. Section 330140 - Cured in Place Pipe Lining

3. Section 333112 - PVC Gravity Sewer Pipe

4. Section 333118 – HDPE Piping and Accessories for Pipe Bursting

5. Section 333119 – Pipe Bursting

1.02 SUBMITTALS

A. Products Data:

1. Lateral pipe materials

2. Coupling materials

PART 2 PRODUCTS

2.01 MATERIALS

A. Lateral Materials in Pipe Bursting Locations: Electrofusion wye saddles per Section 333118.

B. Lateral Materials in Non Pipe Bursting Locations: Sewer laterals shall be PVC, conforming to the requirements of Section 333112.

C. Couplings: Banded rubber coupling shall be of a variety designed to couple the new PVC with the existing pipe material. Connections to new PVC pipe shall be Mission MR ARC couplings or approved equal.

PART 3 EXECUTION

3.01 PREPARATION

A. General:

1. Contractor shall CCTV inspect existing sewer lines to confirm location of lateral connections prior to excavating in conformance with Section 330131.

2. Laterals indicated on the Contract Plans to be replaced, repaired, reinstated, and abandoned are based on review of existing CCTV data and information provided by the City. Some of the previously reviewed data may not be complete, accurate, and may be dated; therefore, the Contractor is responsible for identifying all active, inactive, and capped laterals. All inactive or capped laterals shall not be replaced or reinstated. If the Contractor is unable to determine if a lateral is inactive the Contractor shall coordinate with the City to determine if the lateral should be replaced/reinstated or abandoned.

3. Laterals in Locations where CIPP Lining is Performed:

   a. Contractor shall "Repair" all laterals as indicated on the plans. Lateral repair shall be performed as identified on the plans.

   b. Existing laterals that are not shown to be "Repaired" on the plans that are damaged, protruding, and non-factory saddles or wyes shall be repaired per the drawings.

   c. All active laterals shall be reinstated.

3.02 INSTALLATION

A. Lateral Reconnection:

1. Excavate and backfill lateral in conformance with Section 312316.

2. Reconnect sanitary sewer lateral in conformance with the Contract drawings.

B. Connections shall be made only in the presence of the City inspector, and no connection work shall proceed until the inspector has given notice to proceed. If progress is inadequate during the connection operations to complete the connection in the time specified, the engineer shall order necessary corrective measures. All costs for corrective measures shall be paid by the Contractor.

C. The Contractor shall furnish all pipe and materials including furnishing all labor and equipment necessary to make the connections, all required excavation, backfill, pavement replacement, lights, and barricades, and may be required to include a water truck, high line hose, and fittings as part of this equipment for making the connections. In addition, the Contractor shall assist the City in alleviating any hardship incurred during the shutdown for connections. Standby equipment or materials may be required by the inspector.

D. The Contractor shall de-water existing mains, as required, in the presence of the inspector.

E. Connections shall be made with as little change as possible in the grade of the pipeline. If the grade of the existing pipe is below that of the new pipeline, a sufficient length of the new line shall be deepened so as to prevent the creation of any high spot or abrupt changes in grade of the new line. Where the grade of the existing pipe is above that of the new pipeline, the new line shall be laid at specified depth, except for the first joint adjacent to the connection, which shall be deflected within the allowances of the pipe manufacturer as necessary to meet the grade of the existing pipe. If sufficient change in direction cannot be obtained by the limited deflection of the first joint, a fitting of the proper angle shall be installed.

F. New pipelines shall not be connected to existing facilities until the new pipelines have been successfully tested and accepted by the City inspector.

G. All lateral connections shall conform to Contract Plans and as specified herein.

END OF SECTION

THIS PAGE LEFT INTENTIONALLY BLANK

SECTION 025400 SEWER BYPASSING

PART 1 – GENERAL

1.01 WORK INCLUDED

A. Sewer flow control is required to perform sewer line replacements and modifications, closed circuit television inspection, and sewer line testing. Flow control is required for all sewer line replacements or modifications and when sewer line flow is greater than one-third of the pipe diameter when inspecting pipe. The Contractor is responsible for dewatering existing mains as required for construction.

1.02 SUBMITTALS

A. A Flow Control Plan shall be submitted in accordance with Section 013300 and approved a minimum of forty-eight (48) hours prior to controlling flow. The Plan shall include, at a minimum:

1. Detailed procedure for handling peak flow including pipeline alignments, pump locations, discharge manhole, etc.

2. Bypassing schedule.

3. Listing and informational drawings of proposed equipment including plugs, bypass pumps, hoses, including sizes, capacities, power requirements, and material types.

4. Plan for notifying sewer customers.

5. Operation plan.

6. Emergency procedures plan.

7. Spill containment plan.

1.03 JOB CONDITIONS

A. The Contractor shall notify the Owner immediately if unusual or unexpected conditions are encountered. Discontinue Work until Owner provides notification to resume Work.

B. Contractor shall plan the Work and arrange the Work schedules to minimize the length of the time sewer service is interrupted.

1.04 QUALITY ASSURANCE

A. Adequate numbers of skilled workman who are thoroughly trained and experienced in the necessary crafts and who are completely familiar with the specific requirements and the methods needed for proper performance of the Work in this section shall be provided and used to complete the work. Equipment adequate in size, capacity and numbers to accomplish the Work in a timely manner shall be provided and used to complete the Work.

B. Contractor shall provide a qualified on-the-job supervisor of all Work and workmen to assure the Work meets all requirements of the Contract.

PART 2 - PRODUCTS

2.01 FLOW CONTROL SYSTEMS

A. The Contractor shall be responsible for dewatering of existing mains as required for construction.

B. The Contractor shall provide adequate capacity and sized equipment to handle estimated flows. Equipment shall be capable of handling a minimum of 150 percent of the estimated peak flow. Estimated peak dry weather flow is estimated to be 200 GPM. Peak wet weather flow rates are estimated to be 800 GPM.

C. Plugs shall include connections for pressure gauges and air hoses and shall include flow through capability. Plugs shall be mechanical type with rubber gaskets or, shall be pneumatic type with rubber boots.

D. Discharge piping shall be HDPE or DIP and shall be leak free, with butt-fused (HDPE) or rubber gasketed (DIP) joints. Discharge piping may be reused on subsequent placements if approved by the Owner. Lay flat piping will not be permitted unless authorized in writing by the Owner.

E. Flexible discharge piping of lay flat piping may be used for low pressure flow control and low flow conditions, as determined by the Construction Manager and approved in writing by the Owner.

F. Bypass pumps shall be fully automatic self-priming units. Pumps shall be designed to handle a minimum of three (3") inch diameter solid and shall be capable for running dry for long periods of time without pump/ motor failure. Engines shall be low noise type (max seventy (75) decibels at thirty (30') feet). The Contractor shall provide one stand-by pump of each type utilized for the work.

G. The Contractor shall maintain additional pumps on-site, which can be quickly activated in the event of a pump failure. Redundant pumps shall have equivalent or greater capacity than operational pumps.

PART 3 – EXECUTION

3.01 GENERAL

A. The Contractor shall secure approval of traffic control plans prior to working in roadways.

B. The Contractor shall install barriers, signs and other devices to identify and protect the work site and all adjacent areas.

C. The Contractor shall notify all properties which will potentially have sewer service disruptions due to the planned work activities.

D. The Contractor shall notify the Owner a minimum of forty-eight (48) hours prior to implementing the system.

E. The Contractor shall operate and maintain the system seven (7) days per week and twenty-four (24) hours per day, no exceptions. A qualified system operator shall be on-site at all times bypass pumping systems are in operation.

F. The Contractor shall eliminate all flow from sewer line sections where point repairs, service connections, manhole construction, pipe replacement or rehabilitation are to occur.

G. The Contractor shall remove flow control equipment and accessories after work is completed and pipe section is placed back into service, with approval of the Owner.

3.02 PLUGGING AND BLOCKING

A. A sewer line plug shall be inserted into the lines upstream of the line section being worked. Secondary plugs are required where pipe diameters exceed ten (10") inches.

B. Plugs shall be designed so that all or any portion of the sewage can be released. During TV inspection, testing and sealing operations, flow shall be reduced to within the limits specified.

C. After the Work has been completed, flow shall be restored to normal in controlled, gradual manner such that downstream surcharging is prevented.

D. Temporary plugs shall be removed at the end of each day if the downstream pipe sections are capable of handling the restored flow.

3.03 PUMPING AND BYPASSING

A. When pumping and bypassing is required, the Contractor shall supply the pumps, conduits, and other equipment to divert the flow of sewage around the line section in which Work is to be performed.

B. Bypass pumping shall be performed in a manner that will not damage public or private property or create a nuisance.

C. Dumping sewage on private or public property in any form or fashion is strictly prohibited.

D. Contractor is responsible for all power requirements for bypass pumps and standby units.

E. Service for disconnected sewer service connections shall be maintained in a manner approved by the Owner.

3.04 FLOW CONTROL PRECAUTIONS

A. When flow in a sewer line is plugged, blocked, or bypassed; sufficient precautions shall be taken to protect the sewer lines from damage that might result from sewer surcharging.

B. Contractor is solely responsible for any damage to public or private property and any claims resulting from the damage, which are a result of a failure of the flow control system.

C. Precautions must also be taken to ensure that sewer flow control operations do not cause flooding or damage to public or private property being served by the sewers involved.

3.05 QUALITY CONTROL AND MAINTENANCE OF SYSTEMS

A. General:

1. Contractor shall perform pressure and leakage tests of the system using clean water prior to bypass operations. Tests shall be performed at a minimum of 1.5 times the maximum working pressure of the system.

2. Pressure and leakage tests shall be witnessed by the Owner.

B. Inspection and Maintenance:

1. Contractor shall inspect bypass system a minimum of every two (2) hours to ensure it is operating correctly.

2. Contractor shall ensure that the system is properly maintained, and an operator is on hand at all times when pumping operations are occurring.

C. Cleaning:

1. Prior to tearing down and moving the system to a different location, all sewage within the system must be flushed to an existing operable sanitary sewer main.

2. Areas disturbed by the operation must be cleaned and restored, including pavements, to a condition as good as or better than prior to the operation taking place.

3.06 ADDITIONAL RESPONSIBILITIES OF THE CONTRACTOR

A. In the event of any Contractor-related overflow or interruption/backup of customer service, the Contractor shall immediately notify the Engineer and Owner. The Contractor shall contain and eliminate the overflow/interruption.

B. The Contractor shall be responsible for any fines levied by others, reimbursement of any agency incurred costs, damage, cleanup, restoration of flow and any disruption of service costs to property owners as a result of the Contractor's work. This in addition to any and all costs incurred by the property owner.

C. The Contractor shall respect the rights of property owners, and not enter upon private property without obtaining permission from the owner of the property.

D. For manholes located in easements of private property, the Contractor shall provide the residents with 24-hour advanced notice for easement access prior to entering the property, unless the resident provides immediate permission.

3.07 CLEAN-UP

A. Clean-up and final completion of Work.

1. Upon acceptance of the Work, the Contractor shall restore the Project areas affected by the operations.

2. Removal and replacement of fences, damage repair to yards and landscaping, lawns, sidewalks, driveways, roads, other utilities, etc. due to movement of by-pass pumping equipment, excavating or other equipment and/or erection of equipment and/or any other activities associated with the Work shall be the sole responsibility and the sole cost of the Contractor unless specifically designated for payment under the Contract Unit Price Schedule.

END OF SECTION

THIS PAGE LEFT INTENTIONALLY BLANK

SECTION 027700 SANITARY SEWER TESTING

PART 1 GENERAL

1.01 SUMMARY

A. Section Includes:

1. Testing of sanitary sewer systems.

B. Related Sections:

1. Section 312316 - Trenching, Backfilling, and Compaction

2. Section 330131 - Sanitary Sewer and Strom Drain Systems Television Inspection

3. Section 330140 - Cured in Place Pipe Lining

4. Section 333112 - PVC Gravity Sewer Pipe

5. Section 333118 - HDPE Piping and Accessories for Pipe Bursting

6. Section 333119 – Pipe Bursting

1.02 REFERENCES

A. American Society for Testing and Materials (ASTM):

1. C 969 – Standard Practice for Infiltration and Exfiltration Acceptance Testing of Installed Precast Concrete Pipe Sewer Lines

2. C 1091-03a – Test Method for Hydrostatic Infiltration Testing of Vitrified Clay Pipe Lines

3. F 1417 – Standard Practice for Installation Acceptance of Plastic Non-pressure Sewer Lines Using Low-Pressure Air

4. F 2164 – Standard Practice for Field Leak Testing of Polyethylene (PE) and Crosslinked Polyethylene (PEX) Pressure Piping Systems Using Hydrostatic Pressure

5. D 3034 – Specification for Type PSM Poly (Vinyl Chloride) (PVC) Sewer Pipe and Fittings

6. F 1667 – Guide for Construction Procedures for Buried Plastic Pipe

B. Uni-Bell PVC Pipe Association

1. B-6 – Recommended Practice for low Pressure Air Testing of Installed Sewer Pipe

PART 2 PRODUCTS

2.01 GENERAL

A. Mandrels, temporary plugs, bypass pumping, low-pressure testing equipment and all other necessary materials shall be provided by the Contractor, subject to the City's approval. All testing shall be performed by the Contractor in the presence of the City's representative. No materials shall be used which would be injurious to the public, personnel, adjacent improvements, or the pipeline.

2.02 PRESSURE GAUGES

A. Pressure gauges shall be laboratory-calibrated test gauges and shall be recalibrated by a certified laboratory prior to the leakage test. Gauge shall be easy to read in no more than one (1) pound per square inch (psi) increments and have a maximum full-scale range of five (5) psi.

PART 3 EXECUTION

3.01 PIPE SHAPE AND DEFLECTION TESTING FOR GRAVITY SEWER

A. Deflection testing shall be performed after the trench has been completely backfilled and compacted.

B. Newly installed pipe (6) inches in diameter or larger gravity sewer pipe shall be tested for deflection, joint displacement, or other obstruction by passing a rigid mandrel through the pipe.

C. The mandrel shall be a full circle, rigid, non-adjustable, an odd-numbered leg (9 leg minimum), approved by the Engineer as to design and manufacturer. Mandrel size shall meet the minimum requirements set forth in ASTM D 3034 and ASTM F 679. The circular cross section of the mandrel shall have a diameter of at least ninety five percent (95%) of the specified average inside diameter of the pipe and the minimum length of the circular portion of the mandrel shall be equal to the nominal diameter of the pipe.

D. Where obstructions and excessive deflection are encountered by the mandrel, the Contractor shall remove, replace, and retest the deficient section. Re-rounding will not be allowed.

3.02 LEAKAGE TESTING FOR GRAVITY SEWER

A. Pipe leakage testing shall be performed after the pipe has been installed and prior to replacing laterals in accordance with ASTM F1417.

B. Testing shall be performed in the presence and under the direction of the City or its appointed Representative, prior to re-connecting laterals.

C. All plugs shall be adequately braced and restrained to support the full load developed. No workers shall be allowed in the excavation or manhole while the line is under pressure. The Contractor shall make provisions for reading the pressure at the ground surface and for safely releasing the air pressure without entering the manhole or excavation.

D. If any leaks are found, the air pressure shall be released, the leaks eliminated, and the test procedure re-started.

E. The following procedure shall be used for air testing:

1. Plug all pipe outlets with suitable test plugs. Brace each plug securely.

2. If the pipe to be tested is submerged in groundwater, insert a pipe probe by boring or jetting into the backfill material adjacent to the center of the pipe, and determine the pressure in the probe when air passes slowly through it. This is the backpressure due to groundwater submergence over the end of the probe. All gauge pressures in the test shall be increased by this amount.

3. Add air slowly to the portion of the pipe being tested until the internal pressure is raised to 4.0 psig.

4. After an internal pressure of 4.0 psig is obtained, allow at least two (2) minutes for air temperature to stabilize, adding only the amount of air required to maintain pressure between 3.5 to 4.0 psig. After two (2) minute period, disconnect the air supply.

5. Check exposed pipe and plugs for abnormal leakage by coating with a soap solution. If any leakage is observed, bleed off air and make necessary repairs.

6. Begin the test period. In no case shall the air pressure within the line be less than 3.5 pounds per square inch at the beginning of the test period.

7. Main Sewers:

   a. If the pressure drop during the required test period equal to or less than 1 psi (6.9 kPa), the line has passed. If the pressure drop is greater than 1 psi (6.9 kPa) during the test time, the line has failed the test.

   b. The required test time shall be based on the diameter and length of pipe to be tested and in accordance with the following:

Minimum Test Time for Various Pipe Sizes			
Nominal Pipe Size (inches)	Minimum Time (min:sec)	Length for Min. Time (ft)	Test Time (sec/1 ft.)
6	5:40	398	0.854
8	7:34	298	1.520
10	9:26	239	2.374
12	11:20	199	3.418
15	14:10	159	5.342
18	17:00	133	7.692

   c. At the City's option, one half of the test time specified above may be used with a maximum pressure drop of 0.5 psi (3.45kPa).

F. TEST REPORT: Contractor shall prepare and submit a report detailing all pipes tested. The report shall include the pipe location, pipe size, upstream and downstream manhole ID, testing date, testing pressure, pressure drop, test time, and test date. The report shall be submitted to the City within one week of performing the test. The City will review the report and if acceptable the City will sign the report for acceptance of the test.

3.03 ALLOWABLE PIPELINE SAG FOR GRAVITY SEWER

A. For new gravity sewer piping installed with open trench construcion, if it is determined that a sag is present during the post-installation CCTV inspection and the sag depth is equal to or greater than ten (10) percent of the new pipe inside diameter, the contractor shall repair the sag at no additional cost to the City.

B. The Contractor shall re-perform testing as specified herein and post-installation CCTV inspection after the pipeline sag has been repaired. All costs associated with re-testing and re-inspection of the pipeline shall be borne by the Contractor.

3.04 MANHOLE TESTING

A. All new concrete manholes shall be vacuum tested by the Contractor for leakage after installation and prior to backfilling. Testing shall be performed in the presence and under the direction of the City or its appointed Representative.

B. Prior to vacuum testing, all manholes shall be visually inspected. All defects shall be repaired by the Contractor, with grout, to the satisfaction of the City or the City's Representative.

C. All pipes entering the manhole shall be sealed at a point outside the manhole walls so as to include testing of the pipe/manhole joints.

D. A vacuum of ten (10) inches of mercury shall be drawn on the manhole, the valve on the vacuum line of the test hood closed and the vacuum pump shut off. The manhole shall be deemed to have passed the test if the vacuum drop is less than one (1) inch of mercury during the required test period. The minimum duration of the test period shall be based on the inside diameter of the manhole and shall conform to the following table:

Vacuum Test Time for Manholes	
Manhole Inside Diameter (inches)	Test Time (seconds)
48	60
60	75

E. If the manhole does not pass the vacuum testing, then the Contractor shall either replace the manhole or make the necessary repairs and re-test at no additional Cost to the City.

F. TEST REPORT: Contractor shall prepare and submit a report detailing all manholes tested. The report shall include the manhole location, manhole ID, testing date, testing pressure, pressure drop, test time, and test date. The report shall be submitted to the City within one week of performing the test. The City will review the report and if acceptable the City will sign the report for acceptance of the test.

3.05 CCTV VIDEO INSPECTION

A. All new gravity sewer mains and storm drains shall be visually inspected using CCTV video inspection in accordance with specification Section 330131.

END OF SECTION

SECTION 030500 GENERAL CONCRETE CONSTRUCTION

PART 1 - GENERAL

1.01 DESCRIPTION

This section includes materials, installation, and testing of formwork, reinforcing steel, joints, concrete, and finishing and curing for general concrete construction.

1.02 SUBMITTALS

A. Submit shop drawings in accordance with the General Conditions and Section 013300.

B. Prepare concrete and mortar mix designs and laboratory 7-day and 28-day compressive tests or submit test reports of 7- and 28-day compressive tests of the mix where the same mix has been used on two previous projects. Submit mix design in writing for review by the Project Manager at least 15 days before placing of any concrete.

PART 2 - MATERIALS

2.01 REINFORCING STEEL

A. Reinforcement shall conform to ASTM A615 or A706, Grade 60.

B. Fabricate reinforcing in accordance with the current edition of the Manual of Standard Practice, published by the Concrete Reinforcing Steel Institute. Bend reinforcing steel cold.

C. Deliver reinforcing steel to the site bundled and with identifying tags.

2.02 STEEL JOINT DOWELS

A. Steel expansion joint dowels shall conform to one of the following:

1. Steel bar dowels with a 12-mil-thick epoxy coating. Steel bar dowels shall conform to ASTM A36 or ASTM 615, plain rounds, Grade 40. Epoxy coating shall be in conformance with ASTM A775.

2. Stainless steel bar dowels conforming to ASTM A276, Type 302.

B. Exposed portion of expansion joint dowels shall be thoroughly greased prior to casting of adjoining wall or slab.

2.03 WELDED WIRE REINFORCEMENT

Welded wire reinforcement shall conform to ASTM A185.

2.04 TIE WIRE

Tie wire shall be 16 gauge minimum, black, soft annealed.

2.05 BAR SUPPORTS

Bar supports in beams and slabs exposed to view after form stripping shall be galvanized and plastic coated. Use concrete supports for reinforcing in concrete placed on grade.

2.06 BAR COUPLERS

Reinforcing steel bar splicing couplers shall be a mechanical type as manufactured by Dayton Barsplice Inc. or equal. Use couplers that do not reduce tensile or ultimate strength of bars.

2.07 JOINT SEALANT FOR CONCRETE STRUCTURES

A. Joint sealant shall be a multipart, gray, nonstaining, nonsagging, gun grade polyurethane sealant, which cures at ambient temperature to a firm, flexible, resilient, tear-resistant rubber. Sealant shall comply with ASTM C920, Type M, Grade P, Class 25 for horizontal joints and Grade NS, Class 25 for vertical joints and be recommended by the manufacturer for continuous immersion in water.

Characteristic or Parameter	Technical Requirements
Pot life	1 to 3 hours
Hardness	35 Shore A, ±5, ASTM D2240
Elongation	650%, ASTM D412
Tensile strength	200 psi, ASTM D412
Peel strength on concrete	No adhesion loss at 25 pounds
Temperature service range	40°F to 167°F
Immersion in water	Continuous

B. Sealant shall be Tremco Vulkem 227 or Sikaflex-2CNS (for Grade NS, Class 25), Sikaflex-2CSL of Sika Corporation or Vulkem 245 (for Type M, Grade P, Class 25), or equal. Troweling of sealants into joints will not be permitted.

2.08 BACKING ROD FOR EXPANSION JOINTS

Backing rod shall be an extruded closed-cell polyethylene foam rod, such as Minicel backer rod, manufactured by Industrial Systems Department, Plastic Products Group of Hercules, Inc., Middletown, Delaware; Ethafoam SB, as manufactured by Dow Chemical Company, Midland, Michigan; or equal. The rod shall be 1/4 inch larger in diameter than the joint width. Where possible, provide full-length sections for the joint; minimize splices. Apply backup rod and bond breaker tape in expansion joints.

2.09 BOND BREAKER TAPE

Bond breaker tape shall be an adhesive-backed glazed butyl or polyethylene tape that will adhere to the premolded joint material or concrete surface. The tape shall be the same width as the joint. The tape shall be compatible with the sealant.

2.10 PREFORMED CONTROL JOINT

Preformed control joint shall be a one-piece, flexible, PVC joint former, such as Kold-Seal Zip-Per Strip KSF-150-50-50, manufactured by Vinylex Corp., Knoxville, Tennessee, or a one-piece steel strip with preformed groove, such as Keyed Kold Retained Kap, manufactured by Burke Concrete Accessories, Inc., San Mateo, California, or equal. Provide the preformed control joint material in full-length unspliced pieces.

2.11 CEMENT

A. Use domestic portland cement that conforms to ASTM C150, Type V.

B. Use only one brand of cement in any individual structure. Use no cement that has become damaged, partially set, lumpy, or caked. Reject the entire contents of the sack or container that contains such cement. Use no salvaged or reclaimed cement.

C. Maximum tricalcium aluminate shall not exceed 8%. The maximum percent alkalies shall not exceed 0.6%.

2.12 AGGREGATES

Aggregates shall be natural rock, sand, or crushed natural rock and shall comply with ASTM C33. Aggregates shall be free from any substances that will react with the cement alkalies, as determined by Appendix X-1 of ASTM C33.

2.13 WATER AND ICE

Use water and ice that is clean and free from objectionable quantities of organic matter, alkali, salts, and other impurities that might reduce the strength, durability, or otherwise adversely affect the quality of the concrete. Water shall not contain more than 500 mg/L of chlorides or more than 500 mg/L of sulfate.

2.14 CONCRETE ADMIXTURES

A. Class A concrete shall contain an air-entraining admixture conforming to ASTM C260. Admixtures shall be Master Builders MB-AE 90, Sika AER, or equal.

B. Class A concrete shall contain a water-reducing admixture conforming to ASTM C494, Type A. It shall be compatible with the air-entraining admixtures. The amount of admixture added to the concrete shall be in accordance with the manufacturer's

recommendations. Admixture shall be Master Builders Pozzolith polymer-type normal setting, Plastocrete 161 or Plastiment, Sika Chemical Corporation, or equal.

C. Do not use any admixture that contains chlorides or other corrosive elements in any concrete. Admixtures shall be nontoxic after 30 days.

2.15 GROUT

A. Nonshrink grout shall conform to ASTM C1107 and to these specifications. Use a nongas-liberating type, cement base, premixed product requiring only the addition of water for the required consistency. Grout shall be UPCON High Flow, Master Flow 928, or equal. Components shall be inorganic.

B. Ordinary type grout (dry pack) shall consist of one-part portland cement to two parts sand (100% passing a No. 8 sieve). Add sufficient water to form a damp formable consistency.

C. Expansive Grout: Premixed, cementitious mixture with a minimum 28-day strength of 3,500 psi. Provide air-entraining admixture as recommended by the manufacturer.

D. Epoxy Grout:

1. Mix the two components of epoxy bonding compound in compliance with the manufacturer's instructions.
2. Use sand that is oven dry and meets the following gradation requirements for epoxy grout:

Sieve Size	**No. 8**	**No. 50**	**No. 100**
% Passing	100	30 ±15	5 ±5

2.16 GROUT BEDDING FOR HORIZONTAL JOINTS

The grout placed on horizontal construction joints shall be a mixture of cement, sand, and water in the same proportions and strength used in the overplaced concrete with coarse aggregate omitted.

2.17 REPAIR MORTAR

A. Mortar used for repair of concrete voids shall be made of the same materials as used for concrete, except that the coarse aggregate shall be omitted, or the mortar shall consist of not more than one part cement to two and one-half parts sand by damp loose volume. The quantity of mixing water shall be no more than necessary for handling and placing.

B. Materials for repair of major defects or cracks shall be in accordance with “Repair of Defects and Cracks” specified in Part 3.

2.18 BONDING COMPOUND

A. Epoxy bonding compound shall be Sikadur 32 Hi-Mod, Sika Chemical Corporation, Lyndhurst, New Jersey; Concresive by BASF; Euco Epoxy 452 by Euclid Chemical Company; or equal.

B. Nonepoxy bonding compound shall be Weldcrete by Larsen Products Corp., Link by Sta-Dry Manufacturing Corp., Euco Weld by Euclid Chemical Co., or equivalent. The compound shall be rewettable for up to two weeks.

2.19 CONCRETE MIX DESIGN

A. Conform to ASTM C94, except as modified by these specifications.

B. Air content as determined by ASTM C231 shall be 4% ±1%.

C. Maximum water-cement ratio for Class A concrete = 0.45 by weight.

D. Use classes of concrete as described in the following table:

Class	Type of Work	28-Day Compressive Strength (in psi)	Minimum Cement Content (in lbs per C.Y.)
A	Concrete for all structures and concrete not otherwise specified. Concrete fill at structure foundations, cradle, supports across pipe trenches, and reinforced pipe encasement.	4,000	564
B	Pavement or Driveways	3,000	500
C	Floor grout and miscellaneous unreinforced concrete.	2,000	376

2.20 CURING COMPOUND

A. Curing compound shall be compatible with required finishes and coatings and shall meet the State of California Clean Air Quality Standards.

2.21 MATS, PAPER, AND SHEETING FOR CURING

A. Burlap mats shall conform to AASHTO M182.

B. Sisal-kraft paper and polyethylene sheets shall conform to ASTM C171.

2.22 REINFORCING DOWEL ADHESIVE

Dowel anchor adhesive shall be HIT-RE 500-SD by Hilti; Sikadur 31, Hi-Mod Gel by Sika; or equal.

PART 3 - EXECUTION

3.01 FORM TOLERANCES

A. Failure of the forms to produce the specified concrete surface and surface tolerance shall be grounds for rejection of the concrete work. Rejected work shall be repaired or replaced at no additional cost to the City.

B. The following table indicates tolerances or allowable variations from dimensions or positions of structural concrete work:

	Maximum Tolerance (inch)
Sleeves and inserts	+1/4 -1/4
Projected ends of anchors	+1/4 -0.0
Anchor bolt setting	+1/4 -1/4
Finished concrete, all locations	+1/4 -1/4 in 10 feet

The planes or axes from which the above tolerances are to be measured shall be as follows:

Sleeves and inserts:	Centerline of sleeve or insert.
Projected ends of anchors:	Plane perpendicular to the end of the anchor as located in the drawings.
Anchor bolt setting:	Centerline of anchor bolt.
Finish concrete:	The concrete surface as defined in the drawings.

Where equipment is to be installed, comply with manufacturer's tolerances if more restrictive than above.

3.02 FORM SURFACE PREPARATION

A. Clean form surfaces to be in contact with concrete of foreign material prior to installation.
B. Coat form surfaces in contact with concrete with a release agent prior to form installation.

3.03 FORM REUSE

Reuse only forms that provide a uniform surface texture on exposed concrete surfaces. Apply light sanding or other surface treatment between uses for uniform texture. Plug unused tie rod holes with corks, shave flush, and sand the concrete surface side. Do not patch forms other than filling tie rod holes, except in the case of Class II forms. Do not use metal patching discs on Class I forms.

3.04 REMOVAL OF FORMS

A. Forms and shoring for elevated structural slabs or beams shall remain in place until the concrete has reached a compressive strength equal to the specified 28-day compressive strength as determined by test cylinders. Do not remove supports and reshore. The following table indicates the minimum allowable time after the last cast concrete is placed before forms, shoring, or wall bracing may be removed:

Sides of footings and encasements	24 hours
Walls, vertical sides of beams, girders, columns, and similar members not supporting loads	48 hours
Slabs, beams, and girders	10 days (forms only)
Shoring for slabs, beams, and girders	Until concrete strength reaches specified 28-day strength
Wall bracing	Until top or roof slab concrete reaches specified 28-day strength

B. Do not remove forms from concrete that has been placed with outside air temperature below 50°F without first determining if the concrete has properly set without regard for time. Do not apply heavy loading on green concrete. Immediately after forms are removed, the surface of the concrete shall be carefully examined and any irregularities in the surface shall be repaired and finished as specified.

3.05 FORMED OPENINGS

Openings shall be of sufficient size to permit final alignment of pipes or other items without deflection or offsets of any kind. Allow space for packing where items pass through the wall to ensure watertightness. Provide openings with continuous keyways and water stops. Provide a slight flare to facilitate grouting and the escape of entrained air during grouting. Provide formed openings with reinforcement as indicated in the typical structural details. Reinforcing shall be at least 2 inches clear from the opening surfaces and encased items.

3.06 EMBEDDED ITEMS

Set anchor bolts and other embedded items accurately and hold securely in position until the concrete is placed and set. Check all special castings, channels, or other metal parts

that are to be embedded in the concrete prior to and again after concreting. Check nailing blocks, plugs, and strips necessary for the attachment of trim, finish, and similar work prior to concreting.

3.07 BEVELED EDGES (CHAMFER)

Form 3/4-inch beveled edges on exposed concrete edges and corners, beam soffit corners, and where indicated in the drawings. Reentrant corners in concrete members shall not have fillets, unless otherwise shown in the drawings. The top edges of slabs, walkways, beams, and walls may be beveled with an edging trowel in lieu of using chamfer strips.

3.08 EXPANSION JOINTS

Provide expansion joints with continuous edge reservoirs, which shall be filled with a joint sealant. Leave the material used for forming the reservoirs in place until immediately before the grooves are cleaned and filled with joint sealant. After removing edge forms from the reservoir, remove grout, loose concrete, and fins; then sandblast the slots. Allow the reservoirs to become thoroughly dry; then blow out the reservoirs and immediately prime and fill with the expansion joint sealant and backup materials. The primer used shall be supplied by the same manufacturer supplying the joint sealant.

3.09 TIME BETWEEN POURS

At least two hours shall elapse after depositing concrete in the columns or walls before depositing in beams, girders, or slabs supported thereon. Place beams, girders, brackets, column capitals, and haunches monolithically as part of the floor or roof system, unless otherwise indicated in the drawings.

3.10 INSTALLATION OF PREMOLDED JOINT FILLER

Install in joint accurately as shown. Attach to concrete with a bonding agent recommended by the joint sealant and joint filler manufacturer for compatibility.

3.11 INSTALLATION OF JOINT SEALANTS

A. Immediately before installing the joint sealant, clean the joint cavity by sandblasting or power wire brushing. Install bond breaker tape per manufacturer's instructions.

B. After the joints have been prepared as described above, apply the joint sealant. Apply the primer, if required, and joint sealant only with the equipment and methods recommended by the joint sealant manufacturer. Application criteria for the sealant materials, such as temperature and moisture requirements and primer cure time, shall be in accordance with the recommendations of the sealant manufacturer.

C. Apply masking tape along the edges of the exposed surface of the exposed joints. Trowel the joints smooth with a tuck-pointing tool wiped with a solvent recommended by the sealant manufacturer.

D. After the sealant has been applied, remove the masking tape and any sealant spillage.

3.12 INSTALLATION OF STEEL EXPANSION JOINT DOWELS

Install parallel to wall or slab face, perpendicular to the joint face, and in true horizontal position. Secure tightly in forms with rigid ties. Orient dowels to permit joint movement.

3.13 PLACING REINFORCEMENT

A. Place reinforcing steel in accordance with the Recommended Practice for Placing Reinforcing Bars 10th Edition, published by the Concrete Reinforcing Steel Institute.

B. Place reinforcing in accordance with the following, unless otherwise indicated:

1. Reinforcement indicated in the drawings is continuous through the structure to the farthest extent possible. Terminate bars and hooks 2 inches clear from faces of concrete.

C. Reinforcing steel, before being positioned and just prior to placing concrete, shall be free from loose mill and rust scale and from any coatings that may destroy or reduce the bond. Clean reinforcing steel by sandblasting or wire brushing and remove mortar, oil, or dirt to remove materials that may reduce the bond.

D. Do not straighten or rebend reinforcing steel in the field.

E. Position reinforcing steel in accordance with the drawings and secure by using annealed wire ties or clips at intersections and support by concrete or metal supports, spacers, or metal hangers. Do not place metal clips or supports in contact with the forms. Bend tie wires away from the forms to provide the specified concrete coverage. Bars, in addition to those shown in the drawings, which may be found necessary or desirable by the Contractor for the purpose of securing reinforcement in position shall be provided by the Contractor at his own expense.

F. Place reinforcement a minimum of 2 inches clear of any metal pipe or fittings.

G. Secure reinforcing dowels in place prior to placing concrete. Do not press dowels into the concrete after the concrete has been placed.

H. Roll wire mesh used for reinforcement flat before placing concrete. Support and tie wire mesh to prevent movement during concrete placement.

I. Position dowels for masonry walls to occur at reinforced block cells.

3.14 SITE-MIXED CONCRETE

Conform to ACI 304.

3.15 READY-MIXED CONCRETE

Conform to ASTM C94.

3.16 PLACING CONCRETE

Conform to ACI 304.

3.17 PUMPING CONCRETE

Conform to ACI 304.2R-91.

3.18 WEATHER REQUIREMENTS

A. Conform to ACI 305 for placing during hot weather.

B. Conform to ACI 306 for placing during cold weather.

3.19 BONDING TO OLD CONCRETE

Coat the contact surfaces of structural sections with epoxy bonding compound. The method of preparation and application of the bonding compound shall conform to the manufacturer's printed instructions and recommendations for specific application for this Project.

3.20 CONCRETE FINISHES

A. Complete concrete surfaces in accordance with the following schedule:

Finish Designation	Area Applied
F-4	Exterior and interior surfaces to be coated.

A. Finish F-4: Repair defective concrete, remove fins, fill depressions 1/16 inch or deeper, fill tie holes, remove mortar spatter, and remove bulges higher than 1/16 inch.

3.21 CURING CONCRETE

A. Conform to ACI 308.

B. Water cure with burlap mats unless optional curing methods are permitted.

C. It is the responsibility of the Contractor to select the appropriate curing method in response to climatical and/or site conditions occurring at the time of concrete placement. Take appropriate measures as described in ACI 305 and 306 for protecting and curing concrete during hot and cold weather.

3.22 REPAIR OF DEFECTS AND CRACKS

A. Do not repair defects until concrete has been evaluated by the Project Manager.

B. Surface Defects:

1. Repair surface defects that are smaller than 1 foot across in any direction and are less than 1/2 inch in depth.

2. Repair by removing the honeycombed and other defective concrete down to sound concrete, cut or grind edges perpendicular to the surface and at least 3/8 inch deep, abrasive clean and thoroughly dampen the surface, work into the surface an epoxy bonding agent, and fill the hole with one part cement to one-part fine sand. Match the finish on the adjacent concrete, and cure as specified.

C. Severe Defects:

1. Repair severe defects that are larger than surface defects but do not appear to affect the structural integrity of the structure.

2. Repair by removing the honeycombed and other defective concrete down to sound concrete, make edges of the repair area perpendicular to the surface, as required above, sandblast the sound concrete surface, coat the exposed surfaces with epoxy bonding compound, place nonshrink grout, match the finish on the adjacent concrete, and cure as specified.

D. Repair minor cracks in concrete structures that are wider than 1/10 inch by cutting out a square edged and uniformly aligned joint 3/8 inch wide by 3/4 inch deep, preparing exposed surfaces of the joint, priming the joint, and applying polyurethane joint sealant.

E. If the cracks are major or affect the hydraulic capacity or function of the element, the Project Manager may require the concrete to be repaired by epoxy injection.

F. Major Defects and Cracks: If the defects affect the structural integrity of the structure or if patching does not satisfactorily restore quality and appearance to the surface, the Project Manager may require the concrete to be removed and replaced, complete.

3.23 CONCRETE TESTING

A. Provide concrete testing. Test samples at a minimum frequency of 1 mix per day or per every 50 CY placed.

END OF SECTION

THIS PAGE LEFT INTENTIONALLY BLANK

SECTION 099000 WASTEWATER STRUCTURES COATING

PART 1 GENERAL

1.01 SUMMARY

A. Section Includes:

1. Coating of sanitary sewer manholes as indicated on the contract drawings.

B. Related Sections

1. Section 030500 – General Concrete Construction

1.02 REFERENCE STANDARDS

A. American Society for Testing and Materials (ASTM)

1. D570 - Standard Test Method for Water Absorption of Plastics

2. D638 - Standard Test Method for Tensile Properties of Plastics

3. D695 - Standard Test Method for Compressive Properties of Rigid Plastics

4. D790 - Standard Test Method for Flexural Properties of Unreinforced and Reinforced Plastics and Electrical Insulating Materials

5. D4258 - Standard Practice for Surface Cleaning Concrete for Coating

6. D4259 - Standard Practice for Abrading Concrete

7. D7234 - Standard Test Method for Pull-Off Adhesion Strength of Coatings on Concrete Using Portable Pull-Off Adhesion Testers

B. National Association of Corrosion Engineers (NACE)

C. Society for Protective Coatings (SSPC):

1. SP1 - Solvent Cleaning

2. SP13 - Surface Preparation of Concrete

D. American Concrete Institute (ACI)

1. RAP-3 – Spall Repair by Low Pressure Spraying

2. 546R – Concrete Repair Guide

1.03 SUBMITTALS

A. The Contractor shall furnish detailed data pertaining to the surfaces of the structure(s) to be rehabilitated, the rehabilitation product, surface preparation, and installation for review.

B. Letter from the Coatings Manufacturer certifying the Coatings Installer as factory trained and qualified.

C. Test reports from an independent testing laboratory confirming chemical resistance of coating for chemicals common to wastewater facilities.

PART 2 PRODUCTS

2.01 CEMENTITIOUS COATING

A. Manhole Coating

1. Coating material furnished under this specification shall be a prepackaged mortar mix, including all cement, aggregates and required additives.

2. The chemical composition of the cement portion as well as the aggregates of the mortar mix shall be as follows:

Al_2O_3	CaO	$FeO+Fe_2O_3$	SiO_2
39-44%	35-40%	9-15%	4-9%

3. The design properties of the mortar mix shall be as follows:

Compressive Strength (ASTM C109)	>5,000 psi >7,000 psi	24 hours 28 days
Flexural Strength (ASTM C293)	>600 psi >1,300 psi	24 hours 28 days
Splitting Tensile Strength (ASTM C496)	> 550 psi	24 hours
Bond Strength (ASTM C882)	>2,000 psi	28 days
Shrinkage at 28 days (ASTM C157)	<0.07% cured @ 90% relative humidity	
Freeze/Thaw after 100 Cycles(ASTM C666)	No visible damage after 100 cycles	

4. Mix shall have been successfully used on at least 25 similar projects over a minimum of five (5) years

5. Mix shall be designed to withstand long-term exposure to hydrogen sulfide with pH values of 2 or lower.

6. Water used in mixing shall be clean, potable water, free of oil, acid, alkali and other material that may be detrimental to the performance of the mix.

7. Mix shall be one of the following approved products:

    a. SewperCoat PG

    b. Raven 705CA

    c. Parsons CA Liner

    d. Mainstay ML-CA

    e. Or Equal

B. Hydraulic cement

1. Hydraulic cement shall be used to plug voids, major cracks, and locations showing signs of infiltration.

2. Hydraulic cement shall be one of the approved products:

    a. Parson Quick Plug

    b. Parson RPM

    c. Mainstay ML-10

    d. Or Equal

PART 3 EXECUTION

3.01 GENERAL

A. All materials shall be delivered to the site in the manufacturer's sealed containers. Each container shall be labeled by the manufacturer, and the label shall be intact upon delivery.

B. Installation shall be in conformance with the manufacturer’s recommendations unless otherwise noted herein.

C. All protective coating materials shall be used within the manufacturer's recommended shelf life.

D. Storage: Coating materials shall be protected from exposure to inclement weather, and shall be thoroughly stirred, strained, and kept at a uniform consistency during application.

E. Mixing:

    1. Coatings of different manufacturers shall not be mixed together.

    2. Mixing of multi-component coating systems shall be performed in accordance with Manufacturer’s recommendations. Components must be mixed in complete batches only and used immediately.

F. Bench:

    1. Where indicated on drawings, a new bench and trough shall be formed prior to coating.

G. Ladder Rungs:

    1. Ladder Rungs shall be cut off flush to manhole wall prior to coating.

3.02 SURFACE PREPARATION

A. Remove roots.

B. All oil, grease, and form release and curing compounds shall be removed by detergent cleaning in accordance with SSPC-SP1 before abrasive blast cleaning. Surface preparation shall be performed in accordance with the latest editions of the following standards:

1. ASTM D4258: Standard Practice for Surface Cleaning Concrete for Coating

2. ASTM D4259: Standard Practice for Abrading Concrete

C. Concrete surfaces and deteriorated concrete surfaces to be coated or lined shall be abrasive blast cleaned in accordance with SSPC-SP13 to remove existing coatings, laitance, deteriorated concrete, and to roughen the surface equivalent to the surface of the No. 60 grit flint sandpaper (surface profile of 2.5 to 4 mils).

D. Repair any cracks, bug holes, spalled areas, holes, leaks, or evidence of leaks with mortar or grout as recommended by the coating manufacturer.

E. Unless required for proper adhesion, surfaces shall be dry prior to coating. The presence of moisture shall be determined with a moisture detection device such as Delmhorst Model DB, or equal.

F. All surfaces to be coated shall be completely dry, clean, and contaminant-free prior to application.

G. Additional surface preparation per the epoxy coating manufacturer's recommendations.

3.03 APPLICATION OF MATERIALS

A. Coating shall be applied by a Manufacturer approved installer.

B. Coating shall be applied by spray methods in accordance with the manufacturer requirements and as follows:

1. Material shall not be applied to frozen surfaces or surfaces that may freeze within 24 hours of application

2. Application shall be at an angle as near perpendicular to the sub-surface as practicable with the application nozzle held 1 foot from the sub-surface. If nozzle flow is non-uniform and slugs, sand spots and wet sloughs result, the nozzle shall be directed away from the work area until the faulty conditions are corrected.

C. Coatings shall be applied to all walls, benches, and inverts.

3.04 FIELD TESTING

A. Proper, safe access shall be provided in locations where requested by the Engineer to facilitate inspection. Additional illumination shall be furnished when the Engineer requests. Proper ventilation and atmospheric monitoring shall be provided as well as all other safety equipment and precautions required by OSHA for a safe inspection in all areas.

B. All manholes shall be visually inspected by the Contractor and by the City's inspector. Any leakage into the manhole shall be identified and repaired by the Contractor.

C. The City will conduct coating thickness measurements. Contractor shall recoat any areas found deficient in thickness.

D. Material Property Testing:

1. The City may elect to perform cementitious material property testing.

2. Contractor shall provide the City with 2-inch sample cubes as requested by the City. Samples shall be sprayed from a nozzle in the presence of the City. The City will arrange for and pay for independent laboratory testing for compression strength per ASTM C-109.

3.05 ADJUSTMENT AND CLEANING

A. At the completion of the Work, Contractor shall remove all material and debris associated with the Work of this Section.

B. At the completion of the Work, Contractor shall clean all surfaces to which coatings were applied, as well as all adjacent, uncoated surfaces in a manner acceptable to the Engineer.

C. Coatings shall be protected from damage until Final Acceptance

of all Work in the area that was coated. Coatings damaged in any manner by Contractor prior to Final Acceptance of all Work in that area shall be repaired or replaced in a manner acceptable to the Engineer at no additional cost to the Owner.

D. Just prior to Final Acceptance of all Work in the area that was coated, Contractor shall clean all coatings, as recommended by the manufacturer, to provide a finished product acceptable to the Owner.

END OF SECTION

PAGE LEFT INTENTIONALLY BLANK

SECTION 312316 TRENCHING, BACKFILLING, AND COMPACTING

PART 1 - GENERAL

1.01 DESCRIPTION

This section includes Contractor requirements for materials, testing, and installation for pipeline trench excavation, backfilling, and compacting.

1.02 RELATED WORK SPECIFIED ELSEWHERE

Protecting Existing Underground Utilities: 020120

Asphalt Concrete Paving: 321216

PVC Gravity Sewer Pipe: 333112

1.03 SUBMITTALS

The Contractor shall submit a report from a testing laboratory verifying that material conforms to the gradation specified.

The Contractor shall submit method(s) of compaction including removal sequence of shoring where used.

1.04 TESTING FOR COMPACTION

A. The Contractor will test for compaction as described below.

B. Determine the density of soil in place by the sand cone method, ASTM D1556 or by nuclear methods, ASTM D6938. Compaction tests will be performed for each lift or layer. A minimum of one test shall be performed every 100 linear feet of pipeline installed by open trench construction. The Owner may require additional tests if the installed material appears variable.

C. Determine laboratory moisture-density relations of soils by ASTM D1557. If nuclear methods are used for in-place density determination, the compaction test results for maximum dry density and optimum water content shall be adjusted in accordance with ASTM D4718. This will be required for determination of percent relative compaction and moisture variation from optimum.

D. Determine the relative density of cohesionless soils by ASTM D4253 and D4254.

E. Sample backfill materials per ASTM D75.

F. "Relative compaction" is the ratio, expressed as a percentage, of the in-place dry density to the laboratory maximum dry density.

G. Compaction shall be deemed to comply with the specifications when no more than one test of any three consecutive tests falls below the specified relative compaction. The Contractor shall pay the costs for any retesting or additional testing of work not conforming to the specifications.

H. Where compaction tests indicate a failure to meet the specified compaction, the Contractor will take additional tests every 25 feet in each direction until the extent of the failing area is identified. Rework the entire failed area until the specified compaction has been achieved.

PART 2 - MATERIALS

2.01 MATERIALS

1. TRENCH ZONE BACKFILL – (Roadway)

Trench zone backfill in roadways is to be placed in the trench zone and shall consists of Class 2 Aggregate Base 3/4-inch-maximum size per Section 26 of the Caltrans Standard Specifications compacted to 95% relative compaction per Detail 1 Drawing D-01. Material shall be placed to the limits indicated in the drawings.

2. TRENCH ZONE BACKFILL – (Unpaved)

Trench zone backfill in unpaved areas is to be placed in the trench zone and shall consists of Class 2 Aggregate Base 3/4-inch-maximum size per Section 26 of the Caltrans Standard Specifications compacted to 90% relative compaction or approved native material compacted to 90% relative compaction per Detail 1 Drawing D-01. Material shall be placed to the limits indicated in the drawings.

2.02 PIPE ZONE MATERIAL

Pipe zone material shall be placed in the pipe zone and shall consists of ¾” crushed rock compacted to 85% relative density or sand compacted to 90% relative compaction per Detail 1 Drawing D-01. Material shall be placed to the limits indicated in the drawings.

2.03 EARTHWORK MATERIALS

1. Structural Fill

Structural fill is material that is to be placed beneath manhole structures to the limits indicated in the drawings. Material shall consist of ¾” crushed rock placed to the limits shown per Detail 6 Drawing D-02. Rock shall be placed in maximum 6” lifts.

2. Fill

Fill material is material that is to be placed in locations that are not to be constructed as structural fill. Fill material shall be native material.

3. Controlled Low-Strength Material (CLSM)
CLSM shall consist of

Cement	50 – 100 Lb. / Cu.Yd
Fly Ash, Class F	10 – 2000 Lb / Cu.Yd
Fine Aggregate	2600 – 3100 Lb / Cu.Yd
Water	325 – 580 Lb. Cu.Yd
Strength @ 28 Days	50 – 100 PSI

4. Water for Compaction

Water shall be free of organic materials and shall have a pH of 7.0 to 9.0, a maximum chloride concentration of 500 mg/L, and a maximum sulfate concentration of 500 mg/L. The Contractor shall provide all water needed for earthwork. Provide temporary piping and valves to convey water from the source to the point of use.

PART 3 - EXECUTION

3.01 SLOPING, SHEETING, SHORING, AND BRACING OF TRENCHES

Trenches shall have sloping, sheeting, shoring, and bracing conforming with 29CFR1926, Subpart P--Excavations, CAL/OSHA requirements, and the General Provisions.

3.02 SIDEWALK, PAVEMENT, AND CURB REMOVAL

The Contractor shall cut bituminous and concrete pavements regardless of the thickness and curbs and sidewalks prior to excavation of the trenches with a pavement saw or pavement cutter. Width of the pavement cut shall be at least equal to the required width of the trench at ground surface. Haul pavement and concrete materials from the site and dispose in compliance with all applicable laws and regulations. Do not use for trench backfill.

3.03 TRENCH EXCAVATION

A. The Contractor shall excavate the trench to the lines and grades shown in the drawings with allowance for pipe thickness, sheeting and shoring if used, and for pipe base or special bedding. If the trench is excavated below the required grade, refill any part of the

trench excavated below the grade at no additional cost to the Owner with ¾" crushed rock.

B. Trench widths in the pipe zone shall be as shown in the drawings. The Contractor shall comply with 29CFR Part 1926 Subpart P--Excavations. Trench width at the top of the trench will not be limited except where width of excavation would undercut adjacent structures and footings. In such case, width of trench shall be such that there is at least 2 feet between the top edge of the trench and the structure or footing.

3.04 TRENCH EXCAVATION IN BACKFILL AND EMBANKMENT AREAS

A. The Contractor shall construct and compact the embankment to an elevation of 1-foot minimum over the top of the largest pipe or conduit to be installed.

B. The Contractor shall excavate trench in the compacted backfill or embankment.

3.05 LOCATION OF EXCAVATED MATERIAL

A. During trench excavation, the Contractor shall place the excavated material only within the working area. Do not obstruct any roadways or streets. Do not place trench spoil over pipe, buried utilities, manholes, or vaults. Conform to federal, state, and local codes governing the safe loading of trenches with excavated material.

B. The Contractor shall place trench spoil sufficiently far from excavations as to avoid trench instability.

C. The Contractor shall locate trench spoil piles at least 15 feet from the tops of the slopes of trenches. Do not operate cranes and other equipment on the same side of the trench as the spoil piles.

3.06 DEWATERING

The Contractor shall provide and maintain means and devices to remove and dispose of water entering the trench excavation during the time the trench is being prepared for the pipe laying, during the laying of the pipe, and until the backfill at the pipe zone has been completed. These provisions shall apply during both working and nonworking hours, including lunchtime, evenings, weekends, and holidays. Dispose of the water in a manner to prevent damage to adjacent property and in accordance with regulatory agency requirements. Do not drain trench water through the pipeline under construction.

If groundwater will be discharged to the sanitary sewer system the Contractor shall coordinate, pay for, and obtain a permit from the City to discharge groundwater to the collection system.

3.07 INSTALLING BURIED PIPING

A. The Contractor shall grade the bottom of the trench to the line and grade to which the pipe is to be laid, with allowance for pipe thickness. Remove hard spots that would prevent a uniform thickness of bedding. Place the specified thickness of pipe base material over the full width of trench. Grade the top of the pipe base ahead of the pipe laying to provide firm, continuous, uniform support along the full length of pipe, and compact to the relative compaction specified herein. Before laying each section of the pipe, check the grade and correct any irregularities.

B. The Contractor shall excavate bell holes at each joint to permit proper assembly and inspection of the entire joint. Fill the area excavated for the joints with the bedding material specified or indicated in the drawings for use in the pipe zone.

C. The Contractor shall inspect each pipe and fitting before lowering the buried pipe or fitting into the trench. Inspect the interior and exterior protective coatings. Patch damaged areas in the field with material recommended by the protective coating manufacturer. Clean ends of pipe thoroughly. Remove foreign matter and dirt from inside of pipe and keep clean during and after installation.

D. The Contractor shall handle pipe in such a manner as to avoid damage to the pipe. Do not drop or dump pipe into trenches under any circumstances.

E. After pipe has been bedded, the Contractor shall place pipe zone material simultaneously on both sides of the pipe, in maximum 8-inch lifts, keeping the level of backfill the same on each side. If no pipe zone material is specified or indicated, use imported sand. Carefully place the material around the pipe so that the pipe barrel is completely supported and no voids or uncompacted areas are left beneath the pipe. Use particular care in placing material on the underside of the pipe to prevent lateral movement during subsequent backfilling.

F. The Contractor shall compact each lift to the relative compaction specified herein.

G. The Contractor shall push the backfill material carefully onto the backfill previously placed in the pipe zone. Do not permit free-fall of the material until at least 2 feet of cover is provided over the top of the pipe. Do not drop sharp, heavy pieces of material directly onto the pipe or the tamped material around the pipe. Do not operate heavy equipment or a sheepsfoot wheel mounted on a backhoe over the pipe until at least 3 feet or one-half of the internal diameter, whichever is greater, of backfill has been placed and compacted over the pipe.

H. When the pipe laying is not in progress, including the noon hours, the Contractor shall close the open ends of pipe. Do not allow trench water, animals, or foreign material to enter the pipe.

I. The Contractor shall keep the trench dry until the pipe laying and jointing are completed.

3.08 BACKFILL COMPACTION

Unless otherwise shown in the drawings or otherwise described in the specifications for the particular type of pipe installed, relative compaction in pipe trenches shall be as follows:

Pipe Zone: 90% relative compaction.

Backfill in Trench Zone Not Beneath Paving: 90% relative compaction. Compact backfill within embankment above the pipe zone to the same relative compaction as the adjacent embankment.

Backfill in Trench Zone to Street Zone in Paved Areas: 95% relative compaction.

A. The Contractor shall compact trench backfill to the specified relative compaction. Compact by using mechanical compaction or hand tamping. Do not use high-impact hammer-type equipment except where the pipe manufacturer warrants in writing that such use will not damage the pipe.

B. The Contractor shall compact material placed within 12 inches of the outer surface of the pipe by hand tamping only.

C. The Contractor shall not use any axle-driven or tractor-drawn compaction equipment within 5 feet of building walls, foundations, and other structures.

3.09 MATERIAL REPLACEMENT

The Contractor shall remove and replace any trenching and backfilling material that does not meet the specifications, at the Contractor's expense.

3.10 PLACING CLSM BACKFILL

The Contractor shall place CLSM backfill in a uniform manner that will prevent voids in or segregation of the material. Remove foreign material that falls into the excavation or trench. Do not commence backfilling over or place any material over the CLSM until at least four hours after placing the CLSM backfill.

END OF SECTION

SECTION 313219 FILTER FABRIC

PART 1 - GENERAL

1.01 DESCRIPTION

This section includes materials and installation of filter fabric and its maintenance until the bedding material cover is completed.

1.02 RELATED WORK SPECIFIED ELSEWHERE

A. Trenching, Backfilling, and Compacting: 312316.

1.03 SUBMITTALS

A. Submit shop drawings in accordance with the General Conditions and Section 013300.

B. Submit manufacturer's catalog data and a sample of the filter fabric.

C. Submit manufacturer's recommended installation instructions and details.

D. Submit mill certificate or affidavit signed by a legally authorized official from the company manufacturing the fabric. The mill certificate or affidavit shall attest that the fabric meets the chemical, physical, and manufacturing requirements stated in this specification.

PART 2 - MATERIALS

2.01 MANUFACTURERS

Products - Underdrains (AOS)			
Manufacturer/Supplier	**Product**	**Catalog No.**	**Woven/Non**
Mirafi Group Suite 500 3500 Parkway Lane Norcross, GA	Mirafi	500x	Woven

2.02 FILTER FABRIC

A. Filter fabric shall be a pervious sheet of woven or nonwoven plastic yarn. The filter fabric shall provide an apparent opening size (AOS) per ASTM D4751. The resistance to ultraviolet and heat may not be required in underdrains and certain other installations.

B. The plastic yarn shall meet the physical requirements specified in AASHTO M288.

C. Geotextiles shall meet the properties specified in AASHTO M288 as follows:

Service	Requirements
Subsurface drainage	Table 2
Stabilization	Table 4

D. Filter fabric shall not act as a wicking agent.

2.03 SECURING PINS

Securing pins shall be 3/16-inch-diameter steel, pointed at one end, and fabricated with a head to retain a steel washer having an outside diameter of no less than 1.5 inches. The lengths of the pins shall be no less than 6 inches.

PART 3 - EXECUTION

3.01 SHIPMENT, STORAGE, AND HANDLING

A. Protect the fabric from direct sunlight, ultraviolet rays, temperatures greater than 140°F, mud, dirt, dust, and debris at all times during shipment and storage. To the extent possible, wrap the fabric in a heavy-duty protective covering.

B. Store fabric on clean, dry surfaces, free of foreign substances such as grease, oil, paint, epoxy, cement, or any other substances which would have a deleterious effect on the fabric. When stored in outside areas, keep fabric 1-foot minimum above ground level. Keep the fabric in its protective covering until it is ready for installation. Cover opened rolls by a waterproof cover. Do not use hooks, tongs, or other sharp tools or instruments when handling fabric. Fabric may be unloaded or handled in one of the following ways:

1. By placing slings under the rolls.

2. By using a pole inserted through a hollow core, provided the pole extends 1-foot minimum beyond each end of the core and lifting and handling devices are attached to only that portion of the pole located outside the ends of the core.

3. By hand.

3.02 PROTECTION DURING INSTALLATION

Protect the geotextile during installation from clogging, tears, and other damage. Provide ballast (e.g., sand bags) to prevent uplift by wind. Do not leave the geotextile uncovered for more than 14 days after installation.

3.03 SUBGRADE PREPARATION

Prepare the surface to receive fabric to a smooth condition free of sharp objects, obstructions, depressions, debris, and soft or low-density pockets of material.

3.04 PLACEMENT OF GEOTEXTILE IN TRENCHES AND UNDER STRUCTURES

A. Install in accordance with AASHTO M288, Appendices A1 and A3 except as modified below.

B. Place filter fabric in the manner and at the locations shown in the drawings. Do not use fabric with defects, rips, holes, flaws, deterioration, or damage of any nature.

C. Handle and place filter fabric in accordance with the manufacturer's recommendations. Stretch, align, and place the fabric in a wrinkle-free manner.

D. Place fabric with the long dimension parallel to the trench and lay smooth and free of tension, stress, folds, wrinkles, or creases. Place the strips to provide a minimum width of 12 inches of overlap for each joint.

E. Insert securing pins with washers through both strips of overlapped fabric at not greater than 5-foot intervals along a line through the midpoint of the overlap.

F. Install additional pins regardless of location to prevent any slippage of the filter fabric. Place the fabric so that the upstream strip of fabric will overlap the downstream strip. Push each securing pin through the fabric until the washer bears against the fabric and secures it firmly to the foundation.

3.05 SEAMS FOR FILTER FABRIC USED IN TRENCHES AND UNDER STRUCTURES

Stitch fabric seams with thread meeting the chemical requirements for plastic yarn or bond by cementing or heat. Stitch fabric with yarn of a contrasting color. The size and composition of the yarn shall be as recommended by the fabric manufacturer. The stitches shall number 5 to 7 per inch of seam. Attach the sheets of filter fabric at the factory or another location to form sections not less than 3 feet wide. Test seams in accordance with method ASTM D1683, using 1-inch-square jaws and 12 inches per minute constant rate of traverse. The strengths shall be not less than 90% of the required tensile strength of the unaged fabric in any principal direction.

3.06 COVERING WITH CRUSHED ROCK

A. Schedule the work so that the covering of the fabric with the planned thickness of the specified material is accomplished within 30 days after placement of the fabric. Failure to comply shall require replacement of fabric.

B. Protect the filter fabric from damage due to the placement of riprap or other materials by limiting the height of drop of the material or by placing a 6 inch-cushioning layer of

sand on top of the fabric before dumping the material. Before placement of crushed rock, the Contractor shall demonstrate that the placement technique will prevent damage to the fabric.

3.07 COVERING WITH SOIL OR SAND

Do not cover geotextile prior to inspection by the Owner's Representative. Place cover soil or sand in a manner that prevents soil or sand from entering the geotextile overlap zone, prevents tensile stress from being mobilized in the geotextile, and prevents wrinkles from folding over onto themselves. On side slopes, place soil or sand backfill from the bottom of the slope upward. Do not drop cover soil or sand onto the geotextile from a height greater than 3 feet. Do not operate equipment directly on top of the geotextile. Use equipment with ground pressures less than 7 psi to place the first lift over the geotextile. Maintain a minimum of 12 inches of soil between full-scale construction equipment and the geotextile. Cover soil or sand material type, compaction, and testing requirements are described in Section 312316. Equipment placing cover soil shall not stop abruptly, make sharp turns, spin their wheels, or travel at speeds exceeding 5 mph.

3.08 INSTALLATION OF GEOTEXTILE FOR PERMANENT EROSION CONTROL

Install in accordance with AASHTO M288, Appendices A1 and A4.

3.09 INSTALLATION OF GEOTEXTILE FOR TEMPORARY SILT FENCE

Install in accordance with AASHTO M288, Appendices A1 and A5.

3.10 REPAIRING DAMAGED FABRIC

A. Protect the fabric at all times during construction from contamination by surface runoff. Remove and replace fabric so contaminated with uncontaminated fabric. Repair any damage to the fabric during its installation or during placement of crushed rock by the Contractor at his expense.

B. Repair fabric damaged during placing, in other than underdrain piping service, by placing a piece of fabric large enough to cover the torn or punctured area, meet the overlap requirement, and extend a minimum of 12 inches beyond the edge of the damaged area. Repair damaged sections of fabric used in underdrain piping by cutting out the damaged section over the full width of the spiral section and stitching a new fabric section in place for a minimum length of 18 inches.

C. Damage to the fabric resulting from the Contractor's vehicles, equipment, or operations shall be repaired by the Contractor at his expense.

D. Maintain a minimum of 6 inches of material between the fabric and Contractor's equipment, during spreading and compaction of the crushed rock. Where embankment material is to be placed on the filter fabric, maintain a minimum of 18 inches of

embankment material between the fabric and the Contractor's equipment. Do not operate or drive equipment or vehicles directly on the filter fabric.

END OF SECTION

THIS PAGE LEFT INTENTIONALLY BLANK

SECTION 321216 ASPHALT CONCRETE PAVING

PART 1 - GENERAL

1.01 DESCRIPTION

This section includes Contractor requirements for materials, testing, and installation of asphalt concrete pavement, aggregate base course, herbicide, tack coat, and slurry seal coat.

1.02 RELATED WORK SPECIFIED ELSEWHERE

A. Trenching, Backfilling and Compaction: 312316

B. Traffic Striping and Markings: 321723.

1.03 SUBMITTALS

A. The Contractor shall submit a report from a testing laboratory verifying that aggregate material conforms to the specified gradations or characteristics.

B. The Contractor shall submit manufacturer's certificate of compliance or product literature for the following materials:

1. Aggregate: Gradation.

2. Asphalt for Binder: Type and grade.

3. Prime Coat: Type and grade of asphalt.

4. Tack Coat: Type and grade of asphalt.

5. Seal Coat: Type and grade of asphalt.

6. Mixes: Conforms to job-mix formula.

7. Paint for traffic striping.

8. Pavement markers.

1.04 TESTING FOR COMPACTION

A. The Contractor will test for compaction including that for asphalt concrete paving. The Contractor shall be responsible for providing enough notice to schedule the Owner’s inspector to be on site, and the Contractor shall be responsible for paying any costs due to late cancellations. Test for compaction as described in Section 312316.

1.05 STANDARD SPECIFICATIONS

Wherever reference is made to the Caltrans Standard Specifications such reference shall mean the State of California, Business, Transportation, and Housing Agency, Department of Transportation Standard Specifications, current edition. Wherever reference is made to the Public Works Specifications such reference shall mean the Standard Specifications for Public Works Construction (SSPWC), current edition.

PART 2 - MATERIALS

2.01 ASPHALT CONCRETE PAVING

Asphalt concrete paving shall conform to Type A in Section 39 of the Caltrans Standard Specifications, having 1/2-inch-maximum medium grading.

2.02 AGGREGATE BASE COURSE

Aggregate base shall be Class 2 aggregate base, 3/4-inch-maximum size per Section 26 of the Caltrans Standard Specifications.

2.03 TACK COAT

Tack coat shall conform with Section 94, Grade SS1h in the Caltrans Standard Specifications.

2.04 ASPHALT

Asphalt shall be Performance Grade PG 64-10-R0 per Section 92 in the Caltrans Standard Specifications. Asphalt content in the pavement shall be 5.5% to 6.0%.

2.05 AGGREGATE FOR ASPHALT CONCRETE

Aggregate shall be Type A per Section 39-2.02 in the Caltrans Standard Specifications.

2.06 SLURRY SEAL COAT

The slurry seal shall be Type II composed of the following materials:

ASPHALTIC EMULSION: The emulsion shall be polymer modified Type PMCQS1h, containing 2-1/2% Latex additive. The cationic quick-setting asphaltic emulsion (CQS1h) shall conform to the provisions of Section 94 of the latest version of the State of California Standard Specifications.

The Latex to be used for modifier shall have properties and composition similar to “Ultrapave UP 65 K” Cationic Latex Asphalt Modifier, as manufactured by Textile Rubber & Chemical Co. of Ridgefield, Washington, or approved equal.

WATER: The water shall be free of harmful salts and contaminants.

WATER AND RETARDER: Water and retarder shall be used to ensure proper workability and to permit traffic on the slurry no more than three hours after placement without occurrence of bleeding, raveling, separation, or scalping.

AGGREGATE: The mineral aggregate shall consist of a non-plastic granular material such as rock dust or plaster sand, or any other material of similar quality and characteristics. The material shall be tough, durable, sound, and free from vegetable and other deleterious substances. The percentage composition by weight of the aggregate shall conform to the grading requirements for Type II in accordance with the provisions of Section 37-3.01D(4)(b) of the current version of the State of California Standard Specifications.

PART 3 - EXECUTION

3.01 PAVEMENT REMOVAL

A. The Contractor shall initially cut asphalt concrete pavement with pneumatic pavement cutter or other equipment at the limits of the excavation and remove the pavement. After backfilling the excavation, saw cut asphalt concrete pavement to a minimum depth of 2 inches at a point not less than 12 inches outside the limits of the excavation or the previous pavement cut, whichever is greater, and remove the additional pavement.

B. The Contractor shall saw cut concrete pavement, including cross gutters, curbs and gutters, sidewalks, and driveways, to a minimum depth of 1 1/2 inches at a point 1 foot beyond the edge of the excavation and remove the pavement. The concrete pavement may initially be cut at the limits of the excavation by other methods prior to removal and the saw cut made after backfilling the excavation. If the saw cut falls within 3 feet of a concrete joint or pavement edge, remove the concrete to the joint or edge.

C. The Contractor shall make arrangements for and dispose of the removed pavement per applicable laws and requirements.

D. Final pavement saw cuts shall be straight along both sides of trenches, parallel to the pipeline alignment, and provide clean, solid, vertical faces free from loose material. The Contractor shall saw cut and remove damaged or disturbed adjoining pavement. Saw cuts shall be parallel to the pipeline alignment or the roadway centerline or perpendicular to same.

3.02 CONNECTIONS WITH EXISTING PAVEMENT

Where new paving joins existing paving, the Contractor shall chip the existing surfaces 12 inches back from the joint line so that there will be sufficient depth to provide a minimum of 2 inch of asphalt concrete. Dispose of waste material offsite. Tack chipped areas prior to placing the asphalt concrete. Meet lines shall be straight and the edges

vertical. Paint the edges of meet line cuts with liquid asphalt or emulsified asphalt prior to placing asphalt concrete. After placing the asphalt concrete, seal the meet line by painting with a liquid asphalt or emulsified asphalt and then immediately cover with clean, dry sand.

3.03 PREPARATION OF SUBGRADE

A. The Contractor shall excavate and shape subgrade to line, grade, and cross section shown in the drawings. The subgrade shall be considered to extend over the full width of the base course.

B. The Contractor shall remove soft material disclosed by the subgrade preparation, replace with structural backfill material per Section 312316 or aggregate base course material, and recompact.

C. The Contractor shall scarify and compact the top 12 inches of subgrade to 95% relative compaction.

D. The finished subgrade shall be within a tolerance of ±0.08 of a foot of the grade and shall be smooth and free from irregularities and at the specified relative compaction.

3.04 INSTALLING WOOD HEADERS

The Contractor shall provide wood header at edges of paving except where paving is adjacent to concrete slabs, gutters, walks, existing paving, or structures.

3.05 PLACING AGGREGATE BASE COURSE

The Contractor shall place aggregate base course to the minimum thickness identified on plans. Compact to 95% relative compaction. Install in accordance with Section 26 of the Caltrans Standard Specifications.

3.06 COMPACTION OF AGGREGATE BASE AND LEVELING COURSES

Compaction and rolling shall begin at the outer edges of the surfacing and continue toward the center. The Contractor shall apply water uniformly throughout the material to provide moisture for obtaining the specified compaction. Compact each layer to the specified relative compaction before placing the next layer.

3.07 PLACING TACK COAT

The Contractor shall apply tack coat on surfaces to receive finish pavement per Section 39-4.02 in the Caltrans Standard Specifications. Apply tack coat to metal or concrete surfaces that will be in contact with the asphalt concrete paving.

3.08 PLACING ASPHALT PAVING

The Contractor shall place asphalt paving to a minimum thickness of 4 inches unless otherwise shown in the drawings. Install in accordance with Section 39-6 in the Caltrans Standard Specifications.

3.09 COMPACTION OF ASPHALT CONCRETE PAVING

The Contractor shall compact until roller marks are eliminated and a density of 92% minimum to 98% maximum has been attained per ASTM D2041.

3.10 APPLYING SLURRY SEAL COAT

The Contractor shall apply slurry seal to the below limits:

For Open Trench Construction: Slurry seal the entire street width from lip of gutter to lip of gutter, for the entire length of pipeline replacement to 5 feet past the end of work.

For Pipe Bursting Construction: At pit locations and at lateral connections where asphalt is replaced, slurry seal a rectangle that encompasses the work and that extends to 5 feet past the end of asphalt repair work.

At Manholes: At manholes where the frame and cover are to be replaced, slurry seal a rectangle that encompasses the work and that extends to 5 feet past the end of asphalt repair work.

Road Lettering, Striping, and Markings Impacted by Slurry Seal and/or Construction: Where slurry seal or construction affects existing road striping, markings, or crosswalk markings, the contractor shall replace the entirety of any striping, markings, and lettering impacted in accordance with the specifications. Replacement shall not be limited to the area impacted; the entire marking shall be replaced. Markings shall be entirely replaced with new thermoplastic markings

Following slurry seal, restore all striping, crosswalk marking, and pavement markers impacted by the project.

The Contractor shall immediately inform the Owner of any necessary asphalt patching or repairs, and all other roadway surface preparation work not included in these specifications, but is required in order to achieve the required quality of slurry seal work, at any project location. The Contractor shall allow a lag of two (2) weeks from completion of the roadway preparation (crack sealing and base repair) prior to slurry seal.

The slurry seal shall be mixed, spread, and placed in accordance with the provisions of Section 37 of the latest version of the State of California Standard Specifications with the following exceptions and additions:

The slurry seal mixture shall not be applied prior to 8:00 A.M. Also, the slurry seal mixture shall not be applied after 1:00 P.M., except if approved by the City Inspector. Approval of application after 1:00 P.M. will only be for the purpose of completing the section of work then underway. Beginning a new section of work after 1:00 P.M. will not be permitted. Slurry seal shall not be applied when the atmospheric temperature is less than 60°F, or more than 95°F, which prolongs the curing beyond a reasonable time.

Before placing the slurry seal, the pavement surface shall be cleaned by sweeping, draught or other means necessary to remove all loose particles of pavement, all dirt and all other extraneous material.

Immediately before commencing the slurry seal operations, all surface metal utility covers (including survey monuments) shall be protected to cover, seal or fill the joint between the frame and cover of the structure. Covers are to be uncovered and cleaned of slurry material by the end of the same workday. Contractor shall not open any sewer/storm manhole covers or monument covers.

Hand tools shall be available in order to remove spillage. Ridges or bumps in the finished surfaces will not be permitted. The mixture shall be uniform and homogeneous after spreading on the surface and shall not show separation of the emulsion and aggregate after setting. Any slurry which is rejected shall be repaired to the satisfaction of the Owner or shall be removed and replaced at no cost to the Owner.

Adequate means shall be provided to protect the slurry seal from damage from traffic until such time that the mixture has cured sufficiently so that the slurry seal will not adhere to and be picked up by the tires of the vehicles.

The slurry seal mixture shall be applied up to the lip of gutter; any overlap into the gutter is not to exceed two inches (2”) from the lip of gutter toward the face of curb. Any application or spillage beyond this two-inch limit shall be removed or cleaned up by the Contractor.

Roofing paper or a comparable substitute shall be used at all ends of slurry seal limits to provide for a clean, neat, and straight definition of the end of the slurry.

The spreader box shall be pulled at a rate NOT GREATER THAN 270 FEET PER MINUTE. Any areas slurried while the spreader box is exceeding 270 feet per minute will be considered out of specification and will not be paid for by the Owner.

A light sand blotter shall be spread by contractor where required by the Inspector to accommodate pedestrian traffic, to provide access to driveways, and to provide access across intersections on designated streets.

Any traffic control devices (barricades, cones, or signs) which are moved in the process of applying the slurry are to be returned to a proper position by the Contractor as soon as possible.

The rate of curing of the slurry seal shall be such that a street can be opened to traffic without any damage to the surfacing within six (6) hours after application if street is completed prior to 11:00 A.M., and within four (4) hours after application if street is completed after 11:00 A.M, unless otherwise restricted by traffic closure limitations. Until all streets slurry-sealed that day are opened to traffic, the Contractor shall respond and provide any necessary repairs to the slurried areas which are not properly setting up, and this response shall be within thirty (30) minutes of request for such assistance. The Contractor shall be responsible for any additional costs incurred by the Owner due to the failure of the Contractor to respond within thirty (30) minutes or the failure of a street being sufficiently cured to allow traffic as specified above.

Testing shall be undertaken by an independent, third party, testing laboratory/contractor qualified to perform sampling and testing in accordance with Section 37 of the Standard Specifications 2023 State of California. A testing firm will be hired by the Contractor.

3.11 SURFACE TOLERANCE

A. Finished grade shall not deviate more than 0.02 foot in elevation from the grade indicated in the drawings. Slopes shall not vary more than 1/4 inch in 10 feet from the slopes shown in the drawings.

B. After paving has been installed and compacted, the Contractor shall spray water over the entire paved area. Correct any areas where water collects and does not drain away.

END OF SECTION

THIS PAGE IS LEFT INTENTIONALLY BLANK

SECTION 321613 CONCRETE CURBS, GUTTERS, AND SIDEWALKS

PART 1 - GENERAL

1.01 DESCRIPTION

This section includes materials and installation of concrete curbs, gutters, and sidewalks.

1.02 RELATED WORK SPECIFIED ELSEWHERE

A. General Concrete Construction: 030500.

B. Trenching, Backfill, and Compaction: 312316.

1.03 SUBMITTALS

Submit one copy of a report from a testing laboratory verifying that crushed rock and aggregate material conforms to the specified gradations or characteristics.

1.04 TESTING FOR COMPACTION

A. The Contractor will test for compaction as described in Section 312316.

B. Determine the relative density of cohesionless soils by ASTM D4253 and D4254.

C. Sample backfill materials by ASTM D75.

D. "Relative compaction" is the ratio, expressed as a percentage, of the inplace dry density to the laboratory maximum dry density.

E. Compaction shall be deemed to comply with the specifications when no more than one test of any three consecutive tests falls below the specified relative compaction. The one test shall be no more than three percentage points below the specified compaction. The Contractor shall pay the costs of any retesting of work not conforming to the specifications.

1.05 STANDARD SPECIFICATIONS

Wherever reference is made in this section to the State Specifications, such reference shall be understood to mean the State of California, Business, Transportation, and Housing Agency, Department of Transportation Standard Specifications, 2025 edition.

PART 2 - MATERIALS

2.01 FORMS

A. Forms shall conform to the requirements of Section 030500. Provide stakes and bracing materials to hold forms securely in place.

B. Materials for sidewalk forms shall be 2-inch dressed lumber straight and free from defects, or standard metal forms. Where short-radius forms are required, 1-inch dressed lumber or plywood may be used. Provide stakes and bracing materials to hold forms securely in place.

2.02 CRUSHED ROCK BASE

Clean 3/4-inch and smaller crushed rock or crushed gravel, free from foreign material, and conforming to Class 2 aggregate base per Section 26, State of California Standard Specifications.

2.03 EXPANSION JOINT FILLER

Expansion joint filler shall be 1/2 inch thick for curbs and 1/4 inch thick for sidewalks and shall conform to premolded joint filler in Section 030500.

2.04 CONCRETE

Concrete shall be Class A per Section 030500, except that the maximum water-cement ratio for concrete in curbs and gutters shall be 0.55.

2.05 REINFORCING STEEL

Conform to Section 030500.

2.06 CURING COMPOUND

Curing compound shall be as specified in Section 030500.

2.07 EXCAVATION AND BACKFILL

Conform to Section 312316.

PART 3 - EXECUTION

3.01 PREPARATION OF SUBGRADE

Excavate and shape subgrade to line, grade, and cross-section. Compact subgrade until the top 12 inches are compacted to 90% relative compaction. Remove all soft material disclosed by compacting and replace with crushed rock base. The finished subgrade shall be within a tolerance of ±0.08 of a foot of the grade and cross-section shown and shall be smooth and free from irregularities at the specified relative compaction. The subgrade shall be considered to extend over the full width of the base course.

3.02 PLACING CRUSHED ROCK BASE

After the subgrade for curbs, sidewalks, and roadway slabs is compacted and at the proper grade, spread crushed rock base material. Sprinkle with water and compact. Top of the compacted gravel shall be at the proper level to receive the concrete. Compact crushed rock base to 90% relative density. Curbs and sidewalks shall receive 4 inches or more of compacted crushed rock base material.

3.03 SETTING FORMS

A. Conform to Section 030500.

B. Forms on the face of the curb shall not have any horizontal joints within 7 inches of the top of the curb. Brace forms to prevent change of shape of movement in any direction resulting from the weight of the concrete during placement. Construct short-radius curved forms to exact radius. Tops of forms shall not depart from gradeline more than 1/8 inch when checked with a 10-foot straightedge. Alignment of straight sections shall not vary more than 1/8 inch in 10 feet.

3.04 CURB CONSTRUCTION

A. Construct curbs to line and grade shown. Curbs shall conform to the details shown.

B. Construct ramps in accordance with the details and locations as shown in the drawings.

C. Place preformed asphalt-impregnated expansion joints at intervals not exceeding 45 feet or less than 15 feet, at the beginning and end of curved portions of the curb, at each change in thickness in section, at the end of curbs at buildings and other structures, and at connections to existing curbs.

D. Place contraction joints in the curb at uniform intervals not exceeding 15 feet. Contraction joints shall be of the open-joint type. Construct by inserting a thin, oiled steel sheet vertically in the fresh concrete to force coarse aggregate away from the joint. Insert the steel sheet the full depth of the curb. After initial set has occurred in the concrete and prior to removing the front curb form, remove the steel sheet with a sawing motion. Finish top of curb with a steel trowel and finish edges with a steel edging tool.

E. As soon as the concrete has set sufficiently to support its own weight, remove the front form and finish exposed surfaces. Finish formed face by rubbing with a burlap sack or similar device that will produce a uniformly textured surface, free of form marks, honeycomb, and other defects. Remove and replace defective concrete at the Contractor's expense. Upon completion of the finishing, apply curing compound to exposed surfaces of the curb. Curing shall continue for a minimum of five days.

F. Upon completion of the curing period, but not before seven days have elapsed since pouring the concrete, backfill the curb with earth free from rocks 2 inches and larger and other foreign material. Tamp backfill firmly in place.

G. Finished curb shall present a uniform appearance for both grade and alignment. Remove any section of curb showing abrupt changes in alignment or grade or that is more than 1/4 inch away from its location as staked and construct new curb in its place at no additional cost to the Owner.

3.05 SIDEWALK CONSTRUCTION

A. Sidewalks shall be 4 inches thick in walk areas and 6 inches thick in driveway areas, unless otherwise shown in the drawings. Walks shall slope 1/4 inch per foot away from structures, unless otherwise shown in the drawings.

B. At locations where the new sidewalk is to abut existing concrete, saw concrete for a depth of 2 inches, chip the old concrete down to sound material and a plane surface, clean the surface, and apply a neat cement paste just prior to pouring the new sidewalk.

C. Place preformed asphalt expansion joints at intervals not exceeding 45 feet or less than 15 feet, where the sidewalk ends at a curb, and around posts, poles, or other objects protruding through the sidewalk. Place expansion joints between sidewalks and buildings or other structures.

D. Place preformed asphalt expansion joint material between back of curbs and sidewalks.

E. Provide contraction joints transversely to the walks at locations opposite the contraction joints in the curb and at intervals along the sidewalk such that the distance between contraction joints does not exceed 1.5 times the sidewalk width. These joints shall be 3/16 inch by one-fourth of the slab thickness weakened plane joints. They shall be straight and at right angles to the surface of the walk.

F. Place, process, finish, and cure concrete in conformance with Section 030500.

G. Broom the surface with a fine-hair broom at right angles to the length of the walk and tool at all edges, joints, and markings. Mark the walks transversely at 5-foot intervals with a jointing tool. Upon completion of the finishing, apply a curing compound to exposed surfaces. Protect the sidewalk from damage.

H. Finished sidewalk shall present a uniform appearance for both grade and alignment. Remove any section of sidewalk showing abrupt changes in alignment or grade or that is more than 2 inches away from its location as shown in the drawings and construct new sidewalk in its place at no additional cost to the Owner.

END OF SECTION

SECTION 321723 TRAFFIC STRIPING, AND MARKINGS

PART 1 - GENERAL

1.01 DESCRIPTION

This section includes Contractor requirements for removal and installation of traffic markers, posts, pavement striping, pavement markings, raised pavement markers, and curb markings.

1.02 STANDARD SPECIFICATIONS

A. Wherever reference is made to the State Specifications, such reference shall mean the State of California, Business, Transportation, and Housing Agency, Department of Transportation Standard Specifications, current edition, and Standard Plans, current edition.

B. The Contractor shall conform to the City of Belmont Standard Plans, and the referenced Caltrans Standard Plans and Specifications.

1.03 SUBMITTALS

The Contractor shall submit complete package detailing the Contractor's plan for removal and installation of traffic markers, posts, pavement striping, pavement markings, raised pavement markers, and curb markings. Submittal shall include complete details for all products used and include detailed outline the Contractor approach for completion of work. The Contractor shall replace the entirety of any crosswalk markings, road striping, or other lettering impacted by construction trenching or slurry sealing in accordance with the specifications. Replacement shall not be limited to the area impacted; entire marking shall be replaced. Markings shall be entirely replaced with new thermoplastic markings to the approval of the City's construction manager.

PART 2 - MATERIALS

2.01 SIGNS AND ROADSIDE MARKERS

A. The Contractor shall conform to Section 56 of the Caltrans' Standard Specifications and the Caltrans' Standard Plans.

B. Signs or material shall conform in size and design to the latest editions of the FHA publication "Standard Highway Signs", the Caltrans' Sign Specification Sheets, and the California Manual on Uniform Traffic Control Devices (California MUTCD) and the Caltrans' Supplement thereto as to color, shape, and style of letters or symbols.

2.02 STRIPING AND PAVEMENT MARKING

A. Following application of slurry seal, the Contractor shall restore all striping, crosswalk markings, and pavement markers impacted by the project.

B. Traffic stripes and pavement markings, including legends, shall be thin-mil thermoplastic (sprayable).

C. For paint curb markings and median island markings, the Contractor shall use AQMD- or APCD-compliant paint material.

D. Striping and raised pavement markers shall comply with Caltrans' Standard Plans A20A, A20B, A20C, and A20D.

E. Pavement markings shall comply with Caltrans' Standard Plans A24A, A24B, A24C, A24D, and A24E.

2.03 PAINT

Paint shall be fast or rapid-dry type solvent as manufactured by TMT Pathway, Pervo, Bauer Paint Company, or equal and shall meet requirements of Air Quality Management District. Apply the paint at the rate recommended by the paint manufacturer.

2.04 THIN-MIL THERMOPLASTIC (SPRAYABLE)

A. Thin-mil thermoplastic traffic stripes and pavement markings shall conform to Sections 84-1 and 84-2 of the State Specifications.

B. The Contractor shall pre-mix glass beads within the thermoplastic material and apply immediately after spraying. The State Specification number for glass beads in Section 84-2.02 of the State Specifications is amended to read "8010-21C-22 (Type II)."

C. Thin-mil thermoplastic material shall conform to the requirements of State Specification No. PTH 392A.

2.05 RAISED PAVEMENT MARKERS

A. Raised pavement markers shall conform to Section 85 of the State Specifications. Reflective pavement markers shall have abrasion-resistant surfaces.

B. The Contractor shall use hot-melt bituminous adhesive for placement of pavement markers. The adhesive shall be an asphaltic material with homogeneously mixed filler.

2.06 GRAFFITI PROOFING

The reflective material and screening inks or overlay film shall be graffiti-proof. The method for graffiti proofing shall be F-cal by Nikkalite or equal. Neither the color nor

the reflective intensity of the finished sign shall be significantly diminished by the use of graffiti remover.

2.07 SIGNPOSTS

A. Signpost shall be square fit post. The bottom piece shall be a 30-inch-long eight-hole base manufactured of 12-gauge galvanized steel. The top piece shall be 2 inches by 2 inches with predrilled holes and manufactured of 14-gauge galvanized metal. Post height shall be as needed for the minimum clearance beneath the sign as specified in Caltrans' Standard Plan RS1.

B. The Contractor shall fasten signs to posts per Caltrans' Standard Plans RS2, RS3, and RS4.

PART 3 - EXECUTION

3.01 INSTALLATION OF SIGNS

A. The Contractor shall install new and relocate existing signs as noted in the drawings; protect-in-place existing signs, posts, and parking meters which are not to be removed; and replace any of these which are damaged during construction.

B. Signs installed in parkways, sidewalks, or pedestrian areas shall have a minimum of 7 feet of clearance from the bottom of the sign to the finished surface except when sign is installed on raised median island.

3.02 APPLICATION OF REFLECTIVE SHEETING

The Contractor shall apply reflective sheeting to the sign per the sheeting manufacturer's recommendations to produce a durable bond equal to or greater than the strength of the reflective sheeting. No air pockets or bubbles shall exist between the sheeting and the aluminum backing.

3.03 SPLICING (REFLECTIVE COATING)

No splice will be allowed other than that which occurs in the manufactured roll of reflective sheeting on panels with a minor dimension of 48 inches or less. On rectangular signs, the splice shall be horizontal. No finished sign shall have more than one splice, and no splice shall fall within 2 inches of the sign edge. When splices do occur, the adjoining reflective sheets shall be color matched under both incident and reflective light.

3.04 REMOVAL OF EXISTING SIGN AND POSTS

A. Signs designated in the drawings to be removed shall be salvaged and delivered to the City per the direction of the City's Construction Manager. The Contractor shall prevent additional damage to the signs during the removal, storage, and delivery process.

B. The Contractor shall remove posts without foundation completely. Backfill the hole to match existing.

C. For posts with foundation, The Contractor shall:

1. In parkway, remove post and foundation and backfill hole to match existing.

2. On sidewalk, remove post only to 2 inches below grade, backfill hole with concrete to match existing surface.

3.05 REMOVING EXISTING MARKINGS

A. The Contractor shall remove existing striping, pavement markings, curb marking, and raised pavement markings superseded by the drawings. Remove conflicting striping within limit of project.

B. Removal of stripes and markings shall be by sandblasting. The Contractor shall remove thermoplastic and pavement tape striping by grinding or abrasive blasting.

3.06 TEMPORARY STRIPING

A. The Contractor shall install temporary traffic striping within 24 hours after paving the street or on any unstriped lanes opened to traffic.

B. Temporary striping shall be per City of Sunnyvale Standard Plans or by installing reflectorized chip seal markers (single for 4-inch line, double for 8-inch line) at 24 feet on center.

3.07 FINAL STRIPING

A. Following slurry seal, the Contractor shall restore all striping and pavement markers impacted by the project.

B. Final stripes and legends, including limit lines, shall be striped within 72 hours after the street has received the final surface course and after temporary striping and markings have been removed.

C. The Contractor shall restripe any existing striping on cross streets that are disturbed by construction.

D. Striping and related signage shall be in place prior to opening the lane(s) to traffic.

E. The Contractor shall stripe crosswalks at signalized intersections with wheelchair ramps in conformance with Caltrans' Standard Plan A88A.

3.08 INSTALLATION OF THIN-MIL THERMOPLASTIC (SPRAYABLE)

A. The Contractor shall apply thin-mil thermoplastic material for traffic stripes by spray method in single uniform layer at the minimum thickness of 30 mils and not to exceed 45 mils.

B. The Contractor shall apply thin-mil thermoplastic material to the pavement at a temperature between 350ºF and 400ºF, unless the manufacturer recommends a different temperature.

3.09 INSTALLATION OF RAISED PAVEMENT MARKERS

A. The Contractor shall remove any existing raised pavement markers that do not conform to the channelization plans and repair any damaged pavement due to raised pavement marker removal to maintain a smooth and uniform surface. Replace any missing or broken raised pavement markers.

B. The Contractor shall install reflective raised pavement markers per the channelization plans in accordance with the State of California Standard Specifications, Caltrans' Standard Special Provisions, and City of Sunnyvale Standard Plans.

END OF SECTION

THIS PAGE IS LEFT INTENTIONALLY BLANK

SECTION 330131 SANITARY SEWER AND STORM DRAIN SYSTEM TELEVISION INSPECTION

PART 1 - GENERAL

1.01 DESCRIPTION

This section includes Contractor requirements for television inspection, digital audio-visual recording, and reports associated with inspection of sanitary sewers and storm drain pipelines.

1.02 RELATED WORK DESCRIBED ELSEWHERE

A. Cured-in-Place Pipe Lining: 330140.

B. PVC Gravity Pipeline Pipe: 333112.

C. HDPE Piping and Accessories for Pipe Bursting: 333118

1.03 DEFINITIONS

A. Television Inspection: Operation necessary to complete a true-color audio-visual inspection for verification of existing internal pipeline and storm drain line conditions. Furnish labor, materials, equipment, tools, and other incidental services for CCTV inspection.

B. MPEG: MPEG, which stands for Moving Pictures Expert Group, is the nickname given to a family of international standards fused for coding audio-visual information in a digital compressed format. For the purposes of this specification, digital audio-visual coding has a resolution of 352 pixels (x) by 240 pixels (y) and an interlaced frame rate of 30 frames per second. MPEG coding shall be named using the .mpg as the file extension.

PART 2 - MATERIALS

2.01 GENERAL

The Contractor shall furnish the television inspection studio, television camera, audio-visual digital encoding equipment/software, and other necessary equipment, materials, electricity, labor, technicians, as may be needed to perform the television inspection.

2.02 TELEVISION INSPECTION EQUIPMENT

A. The television inspection equipment shall be capable of inspecting a minimum of 1,000 feet of pipeline line, when entry into the pipeline can be accessed from the upstream and downstream manholes, inlets, or Contractor provided access. When entry is at one end only, the inspection equipment shall be capable of inspecting 750 feet by a self-propelled

unit. The inspection equipment shall be capable of clearly televising the interior of a 6-inch-diameter pipeline and larger sizes.

B. The Contractor shall transport the television equipment in a stable condition through the line to be inspected. Throughout the inspection, position the camera equipment with the camera directed along the longitudinal axis of the pipeline. When the television equipment is towed by winch and bond through the pipeline, the winches shall be stable with either locking or ratcheting drums. Winches shall be inherently stable under loaded conditions. The bonds shall be steel or of an equally nonelastic material to ensure the smooth and steady progress of the camera extension or traction through the pipeline. Prevent damage to the pipeline conduit during the television inspection. In the case where the Contractor, for any reason, causes damage such as would be caused by incorrect deployment of bonds or retrieval of lodged equipment, the cost of repair or remedy shall be borne by the Contractor.

2.03 TELEVISION CAMERA

A. The Contractor shall use a television camera specifically designed and constructed for pipeline inspection. The camera shall be waterproof and shall be operative in any conditions that may be encountered in the inspection environment. Provide a color pan and tilt camera to facilitate the inspection of service laterals, pipeline, and manhole defects. The television camera shall be capable of 360-degree rotational scan indicating salient defects. The tilt arc shall not be less than 225 degrees unless otherwise approved by the Owner. The adjustment of focus and iris shall provide a minimum focal range of 3 inches in front of the camera's lens.

B. The distance along the pipeline in focus from the initial point of observation shall be a minimum of twice the vertical height of the pipeline.

C. The illumination shall be such as to allow an even distribution of the light shadowing.

D. The view seen by the television camera shall be transmitted to a monitor of not less than 11 inches in size. The television camera shall be capable of receiving and transmitting a picture having not less than a resolution 352(x) by 240(y). The travel speed of the television inspection camera (through the sewer) shall be uniform and shall not exceed the maximum speed directed by the Owner 6 inches per second under normal conditions.

E. The Contractor shall test the television inspection equipment to verify the picture quality. Use the Macroni Regulation Chart No.1 or the equipment manufacturer's recommendation to clearly differentiate between the following colors: white, yellow, cyan, green, magenta, red, blue, and black.

F. The television inspection equipment shall be of such quality as to enable the following to be achieved:

1. Color: With the monitor adjusted for correct saturation, the six colors plus black and white shall be clearly resolved with the primary and complementary colors in order of decreasing luminance.

2. Linearity: The background grid shall show squares of equal size, without convergence/divergence over the whole of picture. The center circle shall appear round and have the correct height/width relationship (±5%).

3. Resolution: The live picture must be displayed on a digital or analog monitor capable of providing a clear, stable image free of electrical interference with minimum horizontal resolution not less than 352(x) by 240(y) lines.

4. Color Consistency: To ensure that the camera shall provide similar results when used with its own illumination source, the lighting shall be fixed in intensity prior to commencing the survey. In order to ensure color consistency, no variation illumination shall take place during the inspection.

5. The Owner may periodically check both the live and video picture color consistency against the color bar. Any differences will necessitate resurvey of the new length or lengths affected, at the Contractor's expense.

6. The CCTV monitor display shall incorporate an automatically updated record in feet and tenths of a foot of the distance along the line from the cable calibration point to the center point of the camera or center point of the transducer, whichever unit is being used. The relative positions of the two center points should also be noted. The Contractor shall use a metering device that enables the cable length to be accurately measured; this shall be accurate ±1% or 6 inches whichever is greater. Demonstrate that the tolerance is being achieved by tape measurement between manholes on the surface. This taped measurement must be included on each television log both written and digital.

7. If the Contractor fails to meet the required standard of accuracy, the Owner will instruct the Contractor to provide a new device to measure the footage. The Owner may, at their discretion, instruct the Contractor in writing to resurvey those lengths of pipeline first inspected with the original measuring device using the new measuring device.

8. Audio-visual recordings and collected data made during the television inspection shall become the property of the Owner. The Contractor shall submit to the Owner immediately upon completion of the television inspection.

2.04 TELEVISION STUDIO

The television studio shall be large enough to accommodate four people for the purpose of viewing the television monitor while the inspection is in progress. The television studio shall be insulated against noise and extremes in temperature and shall be provided with means of controlling external and internal sources of light in a manner capable of

ensuring that the monitor screen display is in accordance with the requirements of this specification. The Owner shall have access to view the television screen at all times. Locate the central control panel and television camera control in the mobile television studio. Mount the television studio on a mobile vehicle (truck or trailer), which allows safe and orderly movement of the inspection equipment throughout the jobsite.

PART 3 - EXECUTION

3.01 DIVERSION OF FLOW

The Contractor shall divert flow in accordance with Sections 011100 and 025400.
Prior to the pre-construction CCTV and post-construction CCTV work the Contractor shall meet with the Owner's construction manager to discuss the process. As directed by the construction manager the Contractor shall introduce either wastewater, potable water or reclaimed water to the pipeline segment(s) to be CCTV inspected. The flow shall be introduced to a level of between 1/8th and ¼ of the depth of the pipeline inspected in order to determine if vertical sags are present in the pipeline prior to and post construction.

3.02 TELEVISION INSPECTION

A. The Contractor shall inspect pipeline pipelines with pan and tilt conventional television imagery so as to record relevant features and defects of the pipeline under inspection. Inspection of pipelines shall be carried out in a format reviewed by the Owner. Perform cleaning in accordance with the requirements of the contract documents. A skilled technician or supervisor who shall be located at the control panel in the mobile television studio shall control the operation of the television equipment.

B. If television inspection of an entire section cannot be successfully performed from one access point, the Contractor shall perform a reverse setup to obtain a complete television inspection. No additional payment will be made for a reverse setup.

C. The Contractor shall provide a complete television inspection of both the upstream and downstream manholes or access points beginning at the top of each manhole or access point and panning down to inspect the entire manhole or access point.

D. Whenever prevailing conditions allow, the Contractor shall position the camera head to reduce the risk of picture distortion. In circular pipelines, position the camera lens centrally (i.e., in prime position) within the pipeline. In noncircular pipelines, picture orientation shall be taken at mid-height, unless otherwise agreed, and centered horizontally. Direct the camera lens along the longitudinal axis of the pipeline when in prime position. A positioning tolerance of ±10% of the vertical pipeline dimension shall be allowed when the camera is in prime position.

E. The Contractor shall perform television inspections during low flow conditions. The Owner will reject any television inspection that, because of high flow conditions or for

any other reason, does not produce an effective survey of the pipeline pipe. If the water level is greater than 25% of the pipe diameter, conventional television inspection shall not be attempted without prior approval from the Owner. In addition, if it is determined that effective conventional television inspection cannot be performed, notify the Owner in writing.

F. The Contractor shall not pull a cleaning device in front of the television inspection camera during the taping of the pipeline line.

3.03 DIGITAL AUDIO/VISUAL RECORDING

A. The Contractor shall take continuous digital video recordings of the inspection view as it appears on the television monitor. It is intended that a digital video recording will be made of the complete television inspection of the pipeline constructed or repaired as part of this project. The recording shall also be used as a permanent record of defects. The recording shall be MPEG file format. The digital video encoding shall include both sound and video information that can be reproduced with a video image equal or very close to the quality of the original picture on the television monitor. The replay of the recorded video information, when reviewed by Windows Media Player™, shall be free of electrical interference and shall produce a clear, stable image. The audio portion of the composite digital coding shall be sufficiently free of electrical interference background noise to produce an oral report that is clear and completely and easily discernible.

B. The audio portion of the inspection report shall include the location or identification of the section, the manhole-to-manhole or inlet-to-inlet direction of travel, and the distance traveled on the specific run encountered. The inspection camera equipment shall be on the specific run encountered. Continuously connect the inspection camera equipment to the television inspection or monitoring equipment. The recording and monitoring equipment shall have the built-in capability to allow the Owner to instantly review both the audio and video quality of the recordings during the television survey. Playback speed shall be continuously adjustable from one-third normal speed for slow-motion viewing to normal playback speed.

C. The Contractor shall create separate MPEG files for each pipeline segment. In case of a reverse setup, store such inspection in a separate MPEG file. MPEG files shall be written to a computer flash drive for delivery to the Owner. Multiple MPEGs may exist on one computer flash drive. Each computer flash drive shall have the following information included as a minimum: Owner, Engineering Firm, Project Name, Date of creation, ID number, Pipeline Sections, and TVI Contractor's firm name.

D. Name the MPEG files according to the following file specification: [Start Manhole Number]_[End Manhole Number]_[Month]_[Day]_[Year].mpg

E. The Owner reserves the right to refuse an MPEG on the basis of poor image quality, excessive bit rates, inconsistent frame rates, or any other characteristics that may affect usability by the Owner.

3.04 TELEVISION INSPECTION REPORTS

A. The Contractor shall prepare a television inspection report covering the television inspection work and the information acquired. Prior to beginning work, submit a sample hardcopy television inspection report to the Owner for review.

B. The Contractor shall report pipeline defects in accordance with the National Association of Pipeline Service Companies (NASSCO) program known as Pipeline Assessment and Certification Program (PACP). The Owner reserves the right to refuse any inspection report that does not comply with the PACP program. Manholes modified as part of the project shall be inspected in accordance with the NASSCO MACP.

C. The CCTV inspection operator shall be NAASSCO-certified. Prior to beginning work, the Contractor shall submit to the Owner the operator's certification in NASSCO's PACP and MACP. The Contractor shall not commence work until such certification is provided and accepted.

3.05 QUALITY CONTROL

A. The Contractor shall operate a quality control system that will effectively gauge the accuracy of inspection reports produced by the operator.

B. The Owner shall be entitled to audit the control system and be present when assessments of the pipeline integrity are being determined. When requested by the Owner in writing, the Contractor shall forward to the Owner sufficient details and information for such audit assessment. Should any report fail to achieve a margin that the Owner deems satisfactory, the Contractor, without any additional compensation, shall recode and resubmit any data or reports that the Owner deems necessary.

END OF SECTION

SECTION 330140 CURED-IN-PLACE PIPE LINING

PART 1 - GENERAL

1.01 DESCRIPTION

This section describes Contractor requirements for design, material, and installation into existing sewers or storm drains of CIPP lining conforming to ASTM F1216.

Prior to rehabilitation of storm drain pipelines, the Contractor shall make linear or point repairs such that the storm drain can be rehabilitated by the CIPP process. The Contractor shall be responsible for providing access to both the upstream and downstream of each storm drain to be rehabilitated and repaired by the CIPP process.

CCTV data is available for select sewer and storm drain lines. The Contractor shall review the CCTV data prior to bid to understand the conditions of the sewers and storm drains including intermediate manholes, access drainage inlets, and storm drains with no direct inlet currently.

1.02 RELATED WORK SPECIFIED ELSEWHERE

A. Traffic Regulation: 015526.

B. Sanitary Sewer and Storm Drain Systems Television Inspection: 330131.

1.03 QUALIFICATIONS

A. The following subcontractors or manufacturers are qualified to bid and construct this project:

Insituform Technologies, Inc.
9445 Ann Street
Santa Fe Springs, California 90670
562/946-0046

National Liner
Colich & Sons
547 West 140th Street
Gardena, California 90248
213/770-2920

1.04 SUBMITTALS

A. The Contractor shall submit shop drawings in accordance with the General Conditions and Section 013300 SUBMITTALS.

B. The Contractor shall submit plans detailing how linear repairs and point repairs will be made in existing storm drain pipelines as needed for CIPP rehabilitation. The plans shall be approved a minimum of 14 days prior to the start of CIPP work.

C. The Contractor shall submit plans showing points of insertion and methodologies.

D. The Contractor shall submit certificates of compliance with design and test reports performed by a third party in accordance with applicable ASTM and specified test methods.

E. The Contractor shall submit design calculations for hydraulic capacity.

F. The Contractor shall submit certifications of the materials including the cell classification, grades, type of resins, glass fibers, and other materials used in the manufacture of the liner pipe.

G. The Contractor shall submit a certificate of "Compliance with Specifications" by the manufacturer for materials.

H. The Contractor shall submit liner size, thickness calculations, liner and resin materials, and resin manufacturer's heating requirements. Submit complete calculations including list of parameters, formulas, and other data that are necessary for the design of the liner pipe. Include soil loads, live loads, hydrostatic loads, pipe stiffness (PS), standard dimension ratio (SDR), pipe wall crushing strength, initial and long-term (50 years) values of pipe deflection, pipe bonding strain, hydrostatic collapse resistance, and constrained buckling strength. Submit drawings showing the cross-sectional profile of the liner pipe wall.

I. The Contractor shall submit manufacturer's installation instructions including recommendations for transportation, storage, temperature control, handling, inserting, curing, trimming, and finishing. Submit a written description of the resin curing temperatures versus time (step cooking temperatures/hours at initial, intermediate, and final stages) depending upon the sewer size, length, and liner thickness.

J. The Contractor shall submit the selected curing temperature and expected duration of curing time required to ensure proper curing and submit written concurrence from the CIPP liner manufacturer of the curing temperature, temperature monitor procedures, and duration of curing time.

K. The Contractor shall submit a plan that details source of water to be used, pipeline locations, and discharge location.

L. The Contractor shall submit for the Owner's review a detailed description of special construction requirements and/or modifications to the CIPP installation process that may be required because of the curved pipe segments.

M. The Contractor shall submit written description of the methods and equipment proposed for repairs to the host conduit such as missing pipe, offset joints, protrusions, or other deformities to complete the CIPP rehabilitation of the host conduit. Such repairs shall be in accordance with the CIPP liner manufacturer's recommended written procedures and techniques.

N. The Contractor shall submit written descriptions of the methods and equipment for the repair of defects in the CIPP liner observed during the post installation inspection.

O. The Contractor shall submit plans and written descriptions for traffic control, bypass pumping, pre-insertion cleaning, and pre/postinsertion CCTV inspection.

P. The Contractor shall submit results of post-installation resin and liner sample analyses to confirm installed liner meets the design requirements of these construction documents.

Q. Modification of the liner thickness or other properties to meet varying site conditions shall be incidental to the unit price bid amount stated in the Proposal.

PART 2 - MATERIALS

2.01 CIPP SYSTEM

A. Sewer Installation: The materials shall be inert to attack by domestic sewage and shall be suitable for use in an underground sewer environment. The installed material shall be light-colored or white to facilitate CCTV inspection.

B. The Contractor shall manufacture the material in such a manner to produce a tight-fitting liner after installation. There shall be no measurable continuous annular space between the outside diameter of the new liner and the existing host pipe.

C. Resin-impregnated tube liner material shall consist of one or more layers of flexible needled felt or an equivalent woven or nonwoven material, capable of carrying resin and withstanding installation pressures and curing temperatures. The material shall be able to stretch to fit irregular pipe sections and negotiate bends. The outside layer of the tube shall be plastic coated with a material compatible with the resin system used.

D. The resin-impregnated flexible felt tube liner shall be cured by circulating heated water or steam to effect the desired cure throughout the length of the tube, extending full length from manhole to manhole(s). The resin shall be cured into a hard, impermeable pipe of the minimum specified thickness, providing a structurally sound, uniformly smooth interior and tight-fitting liner within the existing pipe.

2.02 MATERIALS

Material shall meet the following requirements:

Design Criteria	Value
Flexural Modulus (minimum) per ASTM D790	300,000 psi
Flexural Strength (ASTM D790 and D2290)	4,500 psi
Long-Term Modulus of Elasticity for CIPP (psi)	50% of Flexural Modulus
Safety Factor	2.5
Tensile Strength (for pressure pipes only) (ASTM D638)	3,000 psi

2.03 DESIGN

A. Design shall be in accordance with most current edition of ASTM F1216, Appendix X1 for "fully deteriorated pipe conditions" for gravity piping systems.

B. The Contractor shall determine the thickness of the CIPP liner as the minimum thickness required to meet the design structural requirements for both internal and external loadings, excluding any sacrificial membranes or other materials that may be used for protection of the product during installation.

C. Design information is shown in the table below:

Design Criteria	Value
Internal Pressure (psi)	5
Maximum Fluid Temperature	80°F
Minimum Fluid Temperature	40°F
Mean Diameter (inches)	Per Plan
Ovality (percent)	2
Height of Water Above Top of Pipe (feet)	4
Maximum Soil Cover (feet)	15
Soil Density (lbs/cu ft)	120
Modulus of Soil Reaction (psi)	1,000
Minimum Liner Tube Thickness (inches)	0.14

D. These criteria yield an in-place wall thickness requirement. The Contractor shall provide allowances for any circumferential stretching, polymerization shrinkage, and resin migration that may occur.

E. It is the Contractor's responsibility to check the sewer size and length prior to manufacturing. The Contractor shall modify the liner thickness and other properties to suit the site conditions.

2.04 LINER TUBE

A. The liner tube shall consist of one or more layers of flexible needled felt or an equivalent nonwoven and/or woven material capable of carrying resin, withstanding installation pressures, and curing temperatures, and is compatible with the resin system used. The Contractor shall fabricate the liner tube to a size that, when installed, will fit the internal circumference of the existing sewer without any annular space between liner and walls of the host pipe. Make allowances for circumferential stretching due to insertion of liner and deterioration of existing pipe walls. Fabricate liner felt layers in a manner to maintain uniform thickness.

B. The Contractor shall fabricate the liner from a material which, when cured, will be chemically resistant to withstand internal exposure to sewage gases containing hydrogen sulfide, carbon monoxide, methane, petroleum hydrocarbons, saturation with moisture, and diluted sulfuric acid.

C. The Contractor shall calculate the CIPP wall thickness for each diameter based on a factor of safety of 2.5:1 using the standard polyester resin. The thickness shall be rounded to the next highest multiple of 1.5 mm after adding an allowance of 5% to the design thickness for resin migration.

D. The Contractor shall design the CIPP per ASTM F1216, Appendix X1, with the following additional requirements:

1. Maximum SDR 35 in accordance with ASTM F1216.

2. External Buckling Design: Where the CIPP is designed as a stand-alone pipe, a fully deteriorated condition, acceptable third-party testing, and verification of design analysis techniques (ASTM F1216, Section X1.2.2) shall be submitted by each manufacturer and/or CIPP product. This testing requirement can be accomplished with soil box testing.

E. The Contractor shall verify the lengths in the field before resin impregnation and installation of the tube.

F. Prior to insertion, the Contractor shall provide data on the maximum allowable stresses and elongation of the tube. Mark the exterior of the manufactured tube along its length at regular intervals not to exceed 5 feet. Use these marks as a gauge to measure elongation during insertion. Should the overall elongation of a reach exceed 5%, the liner tube shall be rejected and replaced.

G. Prior to insertion, the liner tube shall be free of visible tears, holes, cuts, foreign materials, dry spots, pinholes, delamination, and other defects. The Contractor shall repair defects that will affect the integrity or strength of the CIPP lining or replace the CIPP liner at no additional cost to the Owner. The method of repair shall maintain the full integrity of the liner.

2.05 RESIN

A. The Contractor shall provide a thermosetting, polyester, vinyl ester, or epoxy resin, able to cure in the presence or absence of water, and a catalyst system compatible with the unimpregnated liner material that provides the cured physical and chemical resistance strengths specified. The initiation temperature for cure shall be as recommended by the resin manufacturer.

B. Resin shall not be affected by ultraviolet light and shall form no excessive bubbling or wrinkling during lining.

C. The resin system shall meet the requirements of ASTM F1216.

PART 3 - EXECUTION

3.01 DELIVERY, STORAGE, AND HANDLING

A. The Contractor shall exercise care during transportation, handling, storing, and installation of the CIPP lining to ensure that the material is not torn, cut, or otherwise damaged.

B. If any part or parts of the CIPP liner material becomes torn, cut, or otherwise damaged before or during installation, it shall be repaired or replaced before proceeding with further installation and at no additional cost to the Owner.

C. The Contractor shall handle and store the CIPP liner as recommended by the manufacturer to ensure installation in a sound, undamaged condition.

D. The Contractor shall follow the resin manufacturer's requirements for handling and storage of the resin prior to, during, and following impregnation of the tube.

3.02 PREINSTALLATION PROCEDURES

A. The Contractor shall notify the owners and residents of any homes or businesses whose service lateral will be affected by the lining work. Send written notice at least two weeks in advance of construction. In addition, deliver written notification to each such resident or business three days in advance of such lining work, further advising of the work. Include in the notifications any restrictions on use of the sewage system facilities. Describe exact days and hours when the sewer system cannot be used.

B. Before installing the liner, the Contractor shall clean and inspect the pipeline per Section 330131 Sanitary Sewer and Storm Drain Systems Television Inspection. Clear the pipeline of obstructions. Perform inspection by CCTV. Provide a copy of the inspection television tape to the Owner. Inspect the existing pipeline to determine the locations of conditions that may prevent proper installation of the tube, such as protruding service

taps, collapsed or crushed pipe, and reductions in cross section area of more than 40%. Correct any such deficiencies noted.

3.03 INSTALLATION

A. The Contractor shall install the CIPP liner using an inversion process and hydrostatic head per the manufacturer's written recommendation and ASTM F1216.

B. The Contractor shall designate a location and notify the Owner where resin impregnation will take place. Use a vacuum impregnation process with a roller system designed to uniformly distribute the resin throughout the tube.

C. During insertion, the Contractor shall protect the new liner and the existing pipe and manholes from any damage that might result during the insertion process.

D. Equipment used to supply heat and pressure shall be capable of providing the necessary heat and pressure required for the installation condition.

E. To ensure proper heat distribution of rehabilitation systems using heat exchange methods and to prevent the creation of flat bottoms in the liner profile, the Contractor shall isolate the new liner system from inflow, infiltration, or standing water. Accomplish by temporarily stopping inflow and infiltration and removing standing water or by using a reinforced, flexible, preliner to isolate the new liner.

F. After the new liner is completely rounded, the Contractor shall cool it to a temperature specified by the manufacturer prior to relieving the internal pressure. In no case shall this temperature be in excess of 100°F.

G. The Contractor shall cut and trim the new liner at each end to conform to the inside manhole wall. If the liner fails to make a tight seal at the manhole wall, apply a sealant to the annular space.

H. The Contractor shall cut and trim the new liner in intermediate manholes or inlets, between the insertion and termination manholes or inlets, at each inside manhole wall or inlet. Seal the liner to the manhole wall or inlet with a sealant material.

3.04 RESIN IMPREGNATION

The quantity of resin used for tube impregnation shall be sufficient to fill the volume of air voids in the tube with additional allowances for polymerization shrinkage and the loss of resin through cracks and irregularities in the original pipe wall. The Contractor shall use a serial vacuum impregnation process (or equal) to provide maximum resin impregnation throughout the tube. Use a roller system to uniformly distribute the resin throughout the tube to ensure uniform wetting of the liner. If the CIPP does not fit tightly against the original pipe at its termination point(s), seal the space between the pipes by filling with a resin mixture compatible with the CIPP.

3.05 CURING IN PLACE

A. After installation of the CIPP liner into the host conduit, the Contractor shall perform curing in accordance with the manufacturer's written recommendations. Ensure that the temperature and the period of time that the temperature is to be maintained shall be as determined by the resin/catalyst system employed and as recommended by the manufacturer. The curing of the CIPP liner shall consider the existing host conduit material, the resin system, and ground conditions (temperature, moisture level, and thermal conductivity of the soil).

B. The Contractor shall fit the heat source with monitors to accurately gauge the temperature of the incoming and outgoing heat source. Place another such gauge between the CIPP liner and the pipe invert at the removal end to determine the temperature during the curing process. The temperature in the CIPP-lined host conduit during the curing process shall be as recommended by the resin manufacturer. The length of time for allowing the curing process to be completed shall be of the duration recommended by the manufacturer, during which time the Contractor shall maintain the required temperature throughout the CIPP-lined host conduit. Provide temperature strip chart data to the Owner for review to ensure that curing temperatures for the resin meet the manufacturer's recommendations.

C. If cool-down is to be accomplished by the introduction of cool water or air into an inversion standpipe to replace the water or steam being drained from a small hole made in the downstream end, the Contractor shall cool the hardened pipe to a temperature below 100°F (38°C) before relieving static head in the inversion standpipe. Ensure that, in the release of static head, a vacuum will not be produced that could damage the newly installed CIPP liner.

D. The Contractor shall vent and/or exhaust noxious fumes or odors generated during and remaining after the curing process is completed. This process shall remain in place at all manholes, laterals, etc., until noxious odors have dissipated to an acceptable level in accordance with CAL/OSHA requirements for the materials used and there is no more air pollution or potential health hazard left to the general public or the construction workers.

E. The Contractor shall provide piping, pumps, valves, and other equipment to discharge curing water.

3.06 REINSTATEMENT OF SERVICES

A. The Contractor shall immediately reinstate live services after rehabilitation, testing, and acceptance of sewer lines. Inactive service lines to a vacant lot, vacant building, or to an occupied residence with more than one service line serving the property shall be defined as a “live” service and shall be reinstated. Locate live services prior to rehabilitation activities. Note each service connection by its size, position from a reference manhole, and orientation with respect to the circumference of the pipe. Reconnect from the interior of the sewer line by means of a television camera and a remote-controlled

cutting device. No excavation will be allowed. Holes cut through the rehabilitation liner shall be neat and smooth and shall match the bottom of the reinstated service line. Reinstate the service opening to a minimum of 95% and a maximum of 100% of the service lateral pipe area. The new edge shall be crack free with no loose or abraded material. The seam between the host pipe and the new liner at the reinstated service shall be free of gaps, voids, or cavities and shall be no more than a hairline crack. Any gaps, voids, or cavities at this joint shall be grouted with a packer and grouting system. Seal gaps between the liner and the service by internal methods prior to the postconstruction televising.

B. The Contractor shall provide a fully operational backup device for reinstating service laterals. If for any reason the remote cutting device fails during the reinstatement of a service lateral, immediately deploy the standby device to complete the reinstatement. The backup device shall be fully functional without requiring removal of parts from the primary device. The backup equipment shall be onsite throughout the reinstatement process.

3.07 FIELD TESTING

A. For each inversion length of CIPP liner, the Contractor shall prepare one sample from a section of the cured liner at the crossing or termination point in accordance with ASTM F1216. Samples shall be large enough to provide a minimum of three specimens.

B. The Contractor shall test the samples for flexural, tensile, and delamination properties. Flexure properties shall be tested in accordance with ASTM D790 and shall meet the requirements of Table 1 in ASTM F1216. Tensile properties for pressure pipe conditions shall be tested in accordance with ASTM D638 and shall meet the requirements of Table 1 in ASTM F1216. Test for delamination in accordance with ASTM D903 as set forth in Section 8.4 of ASTM F1216.

3.08 INSPECTION

A. Inspection of the finished CIPP liner shall be by CCTV. Television inspection of the liner shall be in accordance with Specification 330131 Sanitary Sewer and Strom Drain Systems Television Inspection and Standard Specifications for Public Works Construction, Section 500-1.1.5. No infiltration of groundwater shall be observed.

B. The finished liner shall be continuous between manholes or inlets and shall be free from visual defects such as foreign inclusions, reverse curvatures, flats, dry spots, pinholes, and delamination. Visual inspection shall be accomplished by review of post-rehabilitation CCTV. Should defects occur, the entire liner between manholes or inlets shall be removed and replaced at no cost to the Owner.

C. In the event the Owner, based on review of post-installation CCTV video, has reasonable cause to suspect that any annular space exists between the liner and the host pipe, the Contractor shall excavate and expose the existing sewer or storm drain and remove the existing host pipe such that confirmation of the suspected annular space can be made. If an annular space equal to or greater than 5% of the pipe diameter is determined to exist,

it shall be repaired in a manner approved by the Owner at no additional cost to the Owner. If it is determined that no annular space exists, the Contractor shall be reimbursed in accordance with the General Conditions.

D. The maximum allowable size of wrinkle or bulge as shown in the inspection shall not exceed 1/4 inch in the crown or wall of the pipe. No wrinkles will be allowed in the invert of the pipe. The Contractor shall be responsible to remove wrinkles in excess of the limits identified.

3.09 POST-CONSTRUCTION INSPECTION

The Contractor shall perform a post-construction inspection by CCTV immediately following the completion of the project. Provide a copy of the inspection television tape to the Owner. Repair or replace any sections of the liner that have wrinkled or bulged. Repair or replace any sections of the liner that show an annular space greater than that specified above. Correct any improperly reinstated service laterals.

END OF SECTION

SECTION 333112 PVC GRAVITY SEWER AND STORM DRAN PIPE

PART 1 - GENERAL

1.01 DESCRIPTION

This section includes Contractor requirements for materials, installation, and testing of all pipe to be installed by open cut construction - PVC gravity sewer or storm drain pipe conforming to ASTM D3034.

1.02 RELATED WORK SPECIFIED ELSEWHERE

A. Trenching, Backfill, and Compaction: 312316

1.03 SUBMITTALS

A. The Contractor shall submit shop drawings in accordance with the General Conditions and Section 013300.

B. The Contractor shall submit reports on testing per ASTM D3034 (pipes 6 inches through 15 inches and ASTM F477.

PART 2 - MATERIALS

2.01 PVC MATERIAL

Additives and fillers, including stabilizers, antioxidants, lubricants, colorants, etc., shall not exceed 10 parts by weight per 100 of PVC resin in the compound.

2.02 PIPE

A. Pipe 4 through 15 inches shall conform to ASTM D3034, SDR 26.

2.03 JOINTS

The Contractor shall provide elastomeric gasket joints of the push-on type, conforming to ASTM D3212.

2.04 GASKETS

Gaskets for push-on joints shall conform to ASTM F477.

2.05 FITTINGS

A. Fittings for pipe 4 through 15 inches shall conform to ASTM D3034, SDR 26.

PART 3 - EXECUTION

3.01 LABORATORY TESTING

A. The Contractor shall conduct tests required in ASTM D3034 or F789 and F477.

B. The acceptable rates of failure for quality control tests shall be as follows:

1. Outer Diameter: 0%.

2. Minimum Wall Thickness: 0%.

3. Other Dimensions: 0%.

4. Flattening: 0%.

5. Impact: Six of six samples must pass; if one fails, test six more; all six must pass.

3.02 INSTALLING PVC GRAVITY PIPE

A. The Contractor shall install in accordance with Section 312316 Trenching, Backfill, and Compaction, ASTM D2321, and as described below.

B. Pothole existing underground utilities adjacent to and crossing the path of the pipe to confirm location and depth per Section 023219 Potholing.

C. Pipe shall not deviate more than 1 inch from line or 1/4 inch from grade. Measure for grade at the pipe invert.

D. Minimum bedding thickness shall be 4 inches.

E. Lay pipe without break, upgrade from structure to structure, with the socket ends of the pipe upgrade.

F. Do not use the pipe as a drain for removing water that has infiltrated into the trench.

G. After joint assembly, bring the bedding material up to pipe spring line. Place the bedding material on each side of the pipe. Tamp the bedding material into final position at pipe spring line and continue to the top of the pipe. Relative compaction shall be in conformance with the Plans.

H. Then place bedding material to 0.5 foot above the top of the pipe and compact to the same relative compaction as in the pipe zone per the Plans.

I. Do not use hydro-hammers to compact bedding or backfill.

3.03 INSTALLING PIPE AT MANHOLES OR INLETS

A. The Contractor shall install pipes at manholes or inlets per the plan details.

B. The Contractor shall place a 2-foot PVC length of pipe of the same inside diameter as the adjoining pipe at the inlet and outlet to each manhole or structure. Use one of the following methods:

1. Directly cast a manhole coupling into the manhole base. Provide rubber-ring gasket in the coupling.

2. Stretch a rubber-ring gasket around the pipe to serve as a water stop when cast into the structure wall.

C. The Contractor shall not cast pipe bells into manholes or structures. Cut off the bell so that no recess or offset appears on the exposed face from the inside wall of the pipe to the outside wall of the pipe. The pipe shall have a plain end, flush with the inside wall of the manhole or structure, or as shown in the drawings.

D. Where reconstruction of the manhole base is necessary to permit installation of a new sewer main into an existing manhole, the Contractor shall make the installation by cutting a trench through the existing concrete base of the manhole. The width of the trench shall be wide enough to permit placement of the pipe. Where possible the pipe will be laid through the manhole and the top cut out to the springline after the concrete in the base has set.

If earth is exposed during channel demolition, the Contractor shall excavate to minimum 8” below invert. Connect to existing base with dowels.

END OF SECTION

THIS PAGE INTENTIONALLY LEFT BLANK

SECTION 333118 HDPE PIPING AND ACCESSORIES FOR PIPE BURSTING

PART 1 - GENERAL

1.01 SUMMARY

A. Section Includes: Furnish and install all piping to be installed by the pipe bursting method, including fittings and accessories as shown on the Drawings, described in the Specifications, and as required to completely interconnect all piping for a complete and operable systems. Also repair of upsized manhole openings to provide a permanent, watertight connection between the pipe and manhole structure. The Contractor shall reform and reconstruct manhole benching and channels for upsized piping.

B. Related Sections:

1. Section 023219: Potholing

2. Section 025400: Sewer Bypassing

3. Section 312316: Trenching, Backfilling, and Compacting

4. Section 333119: Pipe Bursting

1.02 REFERENCES

A. American Society of Mechanical Engineers (ASME)

B. ASTM International (ASTM)

1.03 SUBMITTALS

A. Submit in accordance with Section 013300.

B. Potholing Report: Verify by excavation, inspection and measurement all installation conditions, including existing utilities and structures, for buried pipe before preparation of Shop Drawings in accordance with Section 023219. Submit field measurements, elevations, station locations, and photos.

C. Submit a detailed de-beading plan in conformance with ASTM D2657.

D. Shop Drawings:

1. Submit data to show that the following items conform to the Specification requirements:

a. Pipe, fittings, tracer wire, and accessories.

2. Submit certified test reports as required herein and by the referenced standard specifications.

3. The Contractor shall submit catalog cuts, specifications, dimensioned drawings, installation details and sketches, and other pertinent information for the HDPE pipe installation work. All materials provided shall be in full accordance with the requirements of the reference specifications specified above.

4. The Contractor shall verify with the pipe manufacturer all connection details.

5. The Contractor shall submit detail drawings and a written description of the construction procedure to install pipe.

1.04 QUALITY ASSURANCE

A. All materials and equipment furnished under this Section shall: (1) be of a manufacturer who has been regularly engaged in the design and manufacture of the materials and equipment for at least 5 years; and (2) be demonstrated to the satisfaction of the Engineer that the quality is equal to the materials and equipment made by those manufacturers specifically named herein, if an alternate product manufacturer is proposed.

B. Factory Quality Control: The Contractor shall test all products as noted herein and by the reference specifications.

C. Quality assurance procedures shall be performed by the pipe manufacturer fully in accordance with the requirements of this specification. The certification shall include certified laboratory data confirming that said tests have been performed on a sample of the pipe to be provided under this contract, or pipe from that production run, and that satisfactory results were obtained.

D. Field Quality Control:

1. The Contractor shall:

a. Perform leakage tests.

b. Be responsible for the costs of additional inspection and retesting by the Owner resulting from noncompliance.

1.05 POTHOLING (CHECK ON LOCATIONS)

A. Do not prepare any shop drawings for, or make final order for, or design any pipe materials for any particular section of pipeline until all utilities in that section of

pipeline have been exposed until such time as no interferences are found between said existing utilities and the proposed pipeline alignment. If interferences are found in any particular section of pipeline, do not prepare any shop drawings for, or make final order for, or design any pipe materials for that particular section of pipeline until the pipeline alignment has been modified by the Engineer to eliminate all such interferences.

1.06 CONSTRUCTION SCHEDULING/SEQUENCING

A. Construction under this Contract involves expansion and/or modification of the existing sewer system which must continue to provide service during construction.

B. All work under this Contract shall be conducted in a manner which will minimize shutdowns, open roadways, or traffic obstructions caused by the construction. Shutdowns causing damage to adjacent public and private property shall not be permitted, and any damage resulting shall be the sole responsibility of the Contractor.

PART 2 - PRODUCTS

2.01 GENERAL

A. Pipe sizes are nominal inside diameter unless otherwise noted.

B. All materials delivered to the job site shall be new, free from defects, and marked to identify the material, class, and other appropriate data such as thickness for piping.

C. Acceptance of materials shall be subject to strength and quality testing in addition to inspection of the completed product. Acceptance of installed piping systems shall be based on inspection and leakage tests as specified hereinafter.

2.02 PIPING MATERIALS

A. Pipe Materials: New sewer mains shall be high density polyethylene (HDPE) pipe iron pipe size (IPS) that utilizes a coextruded light color interior surface to enhance CCTV inspection of the pipeline, or entire pipe shall be a light-colored material.

B. HDPE:

1. Pipe: High molecular weight, high density, polyethylene pipe, ASTM D3350.

a. Cell Classification: 345434C

b. Submit manufacturer’s certification that pipe complies with the Specifications.

c. Interior of pipe shall include a layer of white or grey HDPE.

d. Manufacturer: CAMCORE by WL Plastics or approved equal

e. Wall thickness, DR 17 minimum.

f. Pipe shall be IPS.

2. Joints: Butt fusion, ASTM D2657.

a. Butt Fusion Joints: The tensile strength of the joint at yield shall not be less than the pipe. Joints shall be made with equipment acceptable to the manufacturer. The equipment operators shall have been trained by certified fusion technicians. Submit description of the equipment and methods for favorable review.

b. Quality Control Submittals:

1. HDPE Pipe, Butt-Fusion Welded Joints:

a. The Contractor shall provide written verification that personnel using the fusion joining equipment are trained in the skills necessary for the correct joining of HDPE pipe to the satisfaction of the pipe supplier. Certification of the training shall be provided from the certified representative of the pipe manufacturer.

b. Fusion equipment shall be operated only by technicians who have been certified by the pipe manufacturer or supplier and who have a minimum of five (5) years of experience fusion welding 18-inch or larger diameter pipelines and similar DR as that specified for this project on a minimum of five projects. The technician's experience shall be documented in the HDPE pipe submittal, including a current (within the past three years) training certificate.

c. The Contractor shall perform trial fusion welds and submit samples to the Engineer for review prior to installation of the pipe. Trial joints shall be destructively tested by bent strap testing or ultrasonic testing. Cost of testing shall be paid by Contractor at no additional cost to Authority. Testing shall be witnessed by the Engineer. Full penetration welds shall provide a homogeneous material across the cross section of the weld. The fusion machine and technicians employed for the trial welds shall be the same utilized for the installation work.

d. Quality assurance procedures certified by the pipe manufacturer to be in full accordance with the requirements of this Specification shall be submitted by the Contractor.

e. Certified reports for each fusion joint. Submit certified reports

within 24 hours of making each joint. Joints for which proper records cannot be produced are subject to rejection. Reports shall include the following minimum information that is clearly legible using both text and graphics as appropriate for the information presented:

1) Project name.

2) Pipe fusing contractor company name.

3) Make and model of fusing machine and data logger plus a unique identifier for the actual machines used, e.g., serial numbers.

4) Pipe data including size, dimension ratio, manufacturer, plant identification and production date.

5) Date and time of day when fusing starts and ends.

6) Unique identifier for each joint that correlates with an identifier physically marked on the pipe wall.

7) Approximate stationing of joint at joint's final installation location.

8) Name of fusing machine technician responsible for fusion of joint.

9) Both heater plate surface temperature and hydraulic pressure vs. time. Time plot shall be concurrent for both temperature and pressure.

10) Profiles at a number of locations sufficient to indicate that joining was correctly or incorrectly performed.

2. Certification. The Contractor shall furnish a certified affidavit of compliance for all HDPE pipe and fittings furnished confirming that the materials supplied fully conform to the requirements specified herein.

3. Certifications of Calibration: Approved testing laboratory certificate if pressure gauge for hydrostatic test has been previously used. If pressure gauge is new, no certificate is required.

4. Quality assurance procedures shall be performed by the pipe manufacturer fully in accordance with the requirements of this specification. The certification shall include certified laboratory data

confirming that said tests have been performed on a sample of the pipe to be provided under this contract, or pipe from that production run, and that satisfactory results were obtained.

2.03 PIPE COUPLINGS

A. General: For typical pipe joints refer to pipe material specifications. Other joint devices shall be furnished where called for as specified below.

B. Gravity Main Transition Couplings: Transition couplings shall be shielded, high performance sewer repair couplings, in conformance with ASTM C1173. Couplings shall be designed to slip over the outside of the pipes being connected with a snug fit. Coupling shall be held in place and sealed with stainless-steel components. Couplings shall be specifically manufactured for making the transition between various types of pipe with different outside diameters. Gripper Gasket Max Adaptor; or equal.

C. Manhole Adaptors: Manhole adaptors shall be SBR rubber manhole waterstops for use with PVC and HDPE sewer pipe, Fernco, or equal.

2.04 APPURTENANCES

A. Furnish and install all necessary guides, inserts, anchors and assembly bolts; washers and nuts, hangers, supports, gaskets, and flanges; all other appurtenant items shown on the Drawings, specified or required for the proper installation and operation of the piping; devices included in or on the piping equipment; and piping accessories.

2.05 TRACER WIRE

A. Furnish and install high tensile strength, 50-mil HDPE insulated copper clad steel tracer wire suitable for pipe bursting construction. Minimum ultimate tensile strength, 4,700 lbs.

B. Color shall be green for sewer.

C. Tracer wire shall be SoloShot Xtreme CCS Tracer Wire,by Copperhead or approved equal.

PART 3 - EXECUTION

3.01 FLOW CONTROL

A. Divert sewage flows and storm water around all sewer work in accordance with Section 025400.

3.02 PIPING INSTALLATION

A. General Handling and Placing:

1. Exercise great care to prevent injury to or scoring of the pipe lining and coating, as applicable, during handling, transportation or storage. Pipe shall not be stored on rough ground and rolling of the pipe on the coating will not be permitted. Repair any damaged pipe sections, specials, or fittings or replace at the direction of the Engineer.

2. Inspect each pipe, fitting and accessory carefully before installation. Inspect the interior and exterior protective coatings and patch all damaged areas in the field or replaced at the direction of the Engineer.

3. Place all piping to accurate line and grade and backfill as specified or shown on the Drawings, or as required for proper installation. Remove all dirt and foreign matter from the pipe interior prior to installation and thoroughly clean all joints before joining.

4. Use reducing fittings where any change in pipe size occurs. Bushings shall not be used, unless specifically noted on the Drawings. Use eccentric reducing fittings wherever necessary to provide free drainage of lines.

B. General Buried Piping Installation by Open Trench:

1. Trenching, bedding, and backfill for buried piping shall be as shown on the Drawings and Section 312316.

2. Where no grade elevations are shown on the Drawings, buried piping shall have at least 3 feet of cover. Where pipe grade elevations are shown on the Drawings, install the pipe with straight grades between the indicated elevations.

3. Provide each pipe with a firm, uniform bearing for its full length in the trench except at field joints. Do not lay pipe in water or when trench conditions or weather are unsuitable for such work.

4. Do not pull bell and spigot, gasketed joints more than 75% of the maximum deflection permitted by the pipe manufacturer.

5. Tracer wire shall be provided for installation on pipe segments in accordance with City standards on all sewer.

6. For pipelines installed using the pipe bursting method, a high tensile strength tracer wire shall be provided by the Contractor.

3.03 FIELD QUALITY CONTROL

A. Factory Quality Control: The Contractor shall test all products as required herein and by the reference specifications.

B. The Contractor shall:

1. Perform leakage tests.

2. Be responsible for the costs of additional inspection and retesting by the Owner resulting from non-compliance.

3. De-bead all joints in accordance with ASTM D2657, Owner Standard Specifications, and Specification Section 333118.

3.04 CLEANING

A. Prior to testing, the inside of each completed pipeline shall be thoroughly cleaned of all dirt, loose scale, sand, and other foreign material. Cleaning shall be by sweeping, flushing with water internal cleaning device or "pig", or blowing with compressed air, as appropriate for the size and type of pipe. Flushing shall achieve a velocity of at least 3 feet per second. The Contractor shall install temporary strainers, temporarily disconnect equipment, or take other appropriate measures to protect equipment while cleaning piping. Cleaning shall be completed after any pipeline repairs.

3.05 LEAKAGE TESTS

A. Leak test in accordance with Section 330130.

3.06 TESTING FOR ALIGNMENT AND GRADE

After the pipe has been installed, tested for leakage, backfilled to existing grade, and manholes raised to grade and resurfaced, "ball" the pipe from manhole to manhole with a sewer scrubbing ball. After balling the pipe, perform the following:

A. Perform television inspection per Section 330131. If deficiencies are observed, the Owner will note defect requiring correction. Upon completing the corrective work, notify the Owner; the Contractor shall re-televise the affected portion of the pipeline system and provide the video to the Owner for review.

END OF SECTION

SECTION 333119 PIPE BURSTING

1.01 SUMMARY

A. Section includes: Rehabilitation of existing sanitary sewer via the pipe bursting method. Pipe bursting is a trenchless system by which a bursting unit splits existing pipe while simultaneously installing a new pipe of the same size or larger where the old pipe existed.

B. Related Sections:

1. Section 312316: Trenching, Backfilling, and Compaction

2. Section 025400: Sewer Bypassing

3. Section 333118: HDPE Piping and Accessories for Pipe Bursting

1.02 REFERENCES

A. ASTM International (ASTM)

1.03 SUBMITTALS

A. Submit in accordance with Section 013300.

B. Shop Drawings:

1. Submit data to show that the following items conform to the Specification requirements:

a. Pipe, fittings, and accessories.

2. Submit certified test reports as required herein and by the referenced standard specifications.

3. Submit a detailed drawing and written description fully describing construction procedures and sequences. This information will include locations for insertion and receiving pits, method for disconnection and reconnection of the sewer service lateral connections, and details for installing new service laterals.

4. Submit complete calculations including lists of parameters, all formulas, and other data showing the design of the new pipe, required pulling force, and equipment selection and compatibility with the anticipated conditions.

C. Certifications: Certification of workmen training as required herein.

1.04 QUALITY ASSURANCE

A. HDPE Pipe, Butt-Fusion Welded Joints:

1. The Contractor shall provide written verification that personnel using the fusion joining equipment are trained in the skills necessary for the correct joining of HDPE pipe to the satisfaction of the pipe supplier. Certification of the training shall be provided from the certified representative of the pipe manufacturer.

2. Fusion equipment shall be operated only by technicians who have been certified by the pipe manufacturer or supplier and who have a minimum of five (5) years of experience fusion welding 8-inch or larger diameter pipelines and similar DR as specified for this project on a minimum of five projects. The technician's experience shall be documented in the HDPE pipe submittal, including a current (within the past three years) training certificate.

3. The Project Superintendent and pipe bursting machine operator are required to have at least two (2) years of pipe bursting experience using the similar type of equipment required for this project.

4. The Contractor shall perform trial fusion welds and submit samples to the Engineer for review prior to installation of the pipe. Trial joints shall be destructively tested by bent strap testing or ultrasonic testing. Cost of testing shall be paid by Contractor at no additional cost to the City. Full penetration welds shall provide a homogeneous material across the cross section of the weld. The fusion machine and technicians employed for the trial welds shall be the same utilized for the installation work.

5. Quality assurance procedures certified by the pipe manufacturer to be in full accordance with the requirements of this Specification shall be submitted by the Contractor.

6. Certifications of Calibration: Approved testing laboratory certificate if pressure gauge for hydrostatic test has been previously used. If pressure gauge is new, no certificate is required.

7. Certified reports for each fusion joint. Submit certified reports within 24 hours of making each joint. Joints for which proper records cannot be produced are subject to rejection. Reports shall include the following minimum information that is clearly legible using both text and graphics as appropriate for the information presented:

a. Project name.

b. Pipe fusing contractor company name.

c. Make and model of fusing machine and data logger plus a unique identifier for the actual machines used, e.g., serial numbers.

d. Pipe data including size, dimension ratio, manufacturer, plant identification and production date.

e. Date and time of day when fusing starts and ends.

f. Unique identifier for each joint that correlates with an identifier physically marked on the pipe wall.

g. Approximate stationing of joint at joint's final installation location.

h. Name of fusing machine technician responsible for fusion of joint.

i. Both heater plate surface temperature and hydraulic pressure vs. time. Time plot shall be concurrent for both temperature and pressure.

j. Profiles at a number of locations sufficient to indicate that joining was correctly or incorrectly performed.

B. All materials and equipment furnished under this Section shall: (1) be of a manufacturer who has been regularly engaged in the design and manufacture of the materials and equipment for at least 5 years; and (2) be demonstrated to the satisfaction of the Engineer that the quality is equal to the materials and equipment made by those manufacturers specifically named herein, if an alternate product manufacturer is proposed.

C. Field Quality Control:

1. The Contractor shall:

a. Perform leakage tests.

b. Be responsible for the costs of additional inspection and retesting by the Owner resulting from noncompliance.

1.05 POTHOLING (CHECK ON LOCATIONS)

A. Do not prepare any shop drawings for, or make final order for, or design any pipe materials for any particular section of pipeline until all utilities in that section of pipeline have been exposed and until such time as no interferences are found between said existing utilities and the proposed pipeline alignment. If interferences

are found in any particular section of pipeline, do not prepare any shop drawings for, or make final order for, or design any pipe materials for that particular section of pipeline until the pipeline alignment has been modified by the Engineer to eliminate all such interferences.

1.06 CONSTRUCTION SCHEDULING/SEQUENCING

A. All work under this Contract shall be conducted in a manner which will minimize shutdowns, open roadways, or traffic obstructions caused by the construction. Shutdowns causing damage to adjacent public and private property shall not be permitted, and any damage resulting shall be the sole responsibility of the Contractor.

1.07 PRE-INSTALLATION PROCEDURES

A. Cleaning – Prior to pipe bursting operations, the Contractor shall thoroughly clean the existing sewer pipe. The cleaning shall constitute removal of all debris, solids, roots and other deposits in the existing sewer system.

B. Pre-Inspection and Measuring of Service Connections – The Contractor shall inspect the existing sewer pipe immediately before the pipe bursting operation to assure that the existing pipe conditions are acceptable for the installation. The Contractor shall also create a log as well as video documentation with exact measurements of each service connection in the sewer pipe, in order to re-connect the service connections after the installation. The service connection log shall at least state the exact distance from the manhole wall to the middle of each service connection, the manhole number from where the measurement has been taken and the location of the service connection {i.e. 9 o'clock, 11 o'clock etc.)

PART 2 - PRODUCTS

2.01 GENERAL

A. Pipe sizes are nominal inside diameter unless otherwise noted.

B. All materials delivered to the job site shall be new, free from defects, and marked to identify the material, class, and other appropriate data such as thickness for piping.

C. Acceptance of materials shall be subject to strength and quality testing in addition to inspection of the completed product. Acceptance of installed piping systems shall be based on inspection and leakage tests as specified hereinafter.

2.02 PIPING MATERIALS

A. Pipe Materials shall be per Section 333118.

B. Service laterals: All existing service laterals shall be reconnected to the new HDPE sewer line and replaced to a minimum of 3-feet from the new sewer main and tested. Connection of the new service lateral to the mainline shall be accomplished

by means of a fusible HDPE wye connection, or electrofusion branch saddle as shown on the drawings.

C. Joints: Pipe shall be joined by butt fusion as specified in Section 333118. The interior joints shall be de-beaded.

PART 3 - EXECUTION

3.01 FLOW CONTROL

A. Divert sewage flows and storm water around all sewer work in accordance with Section 025400.

3.02 GENERAL

A. The Contractor shall protect existing and new facilities including trees, fences, utilities, road pavement, and private property from damage by forces generated by the pipe bursting and supporting equipment. Any damage to the existing facilities that result from the pipe bursting operation shall be the responsibility of the Contractor. If it is found that the damage is a result of the pipe bursting operation, the cost to repair or replace the damaged facility shall be the responsibility of the Contractor.

3.03 PREPARATION

A. All sewer service connections shall be located by the pre-construction video and marked prior to commencing any pipe bursting operation and pipe insertion. Upon commencement, pipe insertion shall be continuous and without interruption from one manhole to another, except as approved by the Engineer. Upon completion of the insertion and installation of the new pipe, the Contractor shall expedite the reconnection of lateral service connections to minimize inconvenience to the citizens/customers.

B. Contractor shall determine the location of any obstacles to bursting the existing pipe, such as steel repair collars or steel reinforcement, by electromagnetic induction, magnetic susceptibility, research of repair records, video inspection, and/or other methods.

3.04 HANDLING AND STORAGE

A. The Contractor shall exercise special care during unloading, handling and storage of all polyethylene pipe to ensure that it is not cut, gouged, scored, or otherwise damaged. Any pipe segment with pipe wall cuts exceeding 10 percent of the wall thickness shall be cut out and removed from the site at the Contractor’s expense. The pipe shall be stored in such a manner that it is not deformed axially or circumferentially to the extent that it may hinder pipe installation. After unloading any pipe material ordered to the project site and before installing the pipe, the Contractor shall inspect all pipe to verify its condition.

B. Polyethylene pipe without an ultraviolet inhibitor shall not be stored unprotected against the outside elements.

3.05 PIPE JOINING

A. The Contractor shall join the polyethylene pipe into continuous lengths on the job site. Pipe joining shall be accomplished through use of the butt fusion method and shall be performed in strict accordance with the pipe Manufacturer's recommendations and specifications. Fusion equipment used in the joining procedure shall meet all conditions recommended by the pipe Manufacturer, including, but not limited to, fusion temperature, alignment, and fusion pressure. Electrofusion means, methods, and materials may be used for field closures where trench environment safely permits such utilization.

B. A fire-retardant bag or suitable enclosure shall be used with the heater plate to facilitate control of heating process and to protect the heater plate surfaces from dirt and other debris when not in use. The heater plate surfaces shall be cleaned regularly as needed to prevent accumulation of fusion welding residues or other substances that may result in faulty pipe joining.

C. Butt fusion shall conform to ASTM 02657 and pipe Manufacturer's criteria for the type of joining. Joint strength shall be equal or greater to the adjacent pipe.

D. The inside and outside of pipe ends shall be cleaned with a cotton or non-synthetic cloth to remove dirt, water, grease, and other foreign materials. The pipe ends shall be cut square, faced, and carefully aligned immediately prior to heating.

E. Upon achieving the proper melt pattern, the pipe ends shall be brought together in a firm, rapid motion applying sufficient pressure to form a pipe bead (1/8 inch to 3/16 inch in height) around and inside the entire circumference of the pipe.

F. Terminal sections of pipe that are joined within the insertion pit shall be connected with Central Plastics Electrofusion Couplings, or equal, or connectors with tensile strength equivalent or greater to the pipe being joined.

G. All joints shall be de-beaded along the interior of the pipe.

3.06 PIPE INSTALLATION

A. After the service connections have been located and marked by the Contractor the Contractor will excavate and expose so the Contractor can isolate all sewer service connections prior to replacing the existing sewer. Service Lateral excavation shall be performed in such as manner as to avoid humps in the new sewer due to unevenly distributed resistance on the sides of the exposed existing sewer.

B. Where practical, the Contractor may utilize existing manholes or insertion pits. If the Contractor for his convenience uses a manhole not designated for replacement, the Contractor will replace the manhole at his own expense. Manhole inverts,

benches, and channels shall be removed to permit access for installation equipment as appropriate. When installing through an existing manhole, the input and output pipe openings shall be enlarged sufficiently to accommodate the maximum OD size of the pipe bursting device. At no time shall the bursting device and/or the installation process place undue stress on the existing manhole opening surface. Benches and channels shall be reconstructed after the new pipe is in place.

C. The pipe bursting tool shall be designed and manufactured to force its way through existing pipe materials by cutting and fragmenting the pipe and compressing the old pipe sections into the surrounding soil as it proceeds. The bursting unit shall generate sufficient force to cut, burst, and expand the existing pipeline. The pipe bursting tool shall be pulled through the sewer by a winch located at the upstream manhole, or downstream manhole if authorized in writing by the Owner. The bursting unit shall pull the polyethylene pipe (PE) with it as it moves forward. The bursting head shall incorporate a shield/expander to prevent collapse of the hole ahead of the PE pipe. The pipe bursting unit shall be remotely controlled. The bursting action of the tool shall increase the external dimensions sufficiently, causing breakage of the pipe at the same time expanding the surrounding ground. This action shall not only cut and break the pipe but also create the void into which the burster can be winched and enables forward progress to be made. At the same time the polyethylene pipe, directly attached to the sleeve on the rear of the burster, shall also move forward. The burster shall have its own forward momentum while being assisted by power winching. The power winch shall give the burster constant tension by which it can move forward. To form a complete operating system, the burster must be matched to a constant tension power winching system.

D. A winch shall be attached to the front of the bursting unit, connecting to or through the guide head. The winch shall provide a constant tension to the bursting in order that it may operate in an efficient manner. The winch shall have twin capstan with twin hydraulic drive motors and twin gear boxes for independent operation. In no case shall the winch cable storage spool be considered part of the twin capstan pulling system. The winch shall be hydraulically operated providing a constant tension throughout the operation. The winch shall be of the constant tension type but shall be fitted with a direct reading load gauge to measure the winching load. The winch must automatically maintain a constant tension at a set tonnage reading. The constant tension winch shall supply sufficient cable in one continuous length so that the pull may be continuous between approved winching points. The winch, cable and cable drum must be provided with safety cage and supports so that it may be operated safely without injury to persons or property. The Contractor shall provide a system of guide pulleys and bracing at the exit pit to minimize cable contact with the existing line between launch and exit pits. The supports to the trench shoring in the insertion pit shall remain completely separate from the winch boom support system and shall be so designed such that neither the pipe nor the winch cable shall be in contact with them. The Contractor shall secure the pipe to concrete structures or manholes after the pipe has been installed through the length of sewer being replaced. The Contractor shall install an Engineer approved water

stop or flange adapter that is fused and seated perpendicular to the pipe axis, around the pipe exterior, and grouted into the structure wall to create a watertight seal at the manhole wall. The new pipe shall be installed to initially extend 12 inches inside the manhole opening. The structure or manhole connections shall be made a minimum of 12 hours after pipe insertion.

3.07 TESTING

A. Test pipe and lateral connections in accordance with Section 027700.

3.08 CONSTRUCTION METHOD

A. Equipment used to perform the work shall be located away from buildings so to minimize noise impact. Provide a silent engine compartment with the winch to reduce machine noise, as required to meet local codes and regulations.

B. The Contractor shall install all pulleys, rollers, bumpers, alignment control devices and other equipment required to protect existing manholes, and to protect the pipe from damage during installation. Lubrication may be used as recommended by the pipe and lubricant Manufacturers. Lubrication fluids shall be contained in stabilized mud pits or tanks. Lubrication fluids shall be removed and disposed of by the Contractor at no additional cost to the Owner. Under no circumstances will the pipe be stressed beyond 72 percent of polyethylene pipe Manufacturer's specified minimum yield strength. Winch line is to be centered in pipe to be burst with adjustable boom.

C. The installed pipe shall be allowed to cure for the Manufacturer's recommended amount of time, but not less than twelve (12) hours, for cooling and relaxation due to tensile stressing prior to any reconnection of service lines, sealing of the annulus or backfilling of the insertion pit. Sufficient excess length of new pipe, but not less than four (4) inches, shall be allowed to protrude into the manhole to provide for occurrence. Restraint of pipe ends shall be achieved by means of Central Plastics Electrofusion couplings or equivalent. The Electrofusion couplings shall be slipped over pipe ends against manhole wall and fused in place. Installation of Electrofusion couplings shall be done in accordance with the Manufacturers recommended procedures.

D. Following the relaxation period, the annular space shall be sealed. Sealing shall be made with non-shrink, watertight materials approved by the Engineer and shall extend a minimum of twelve (12) inches into the manhole wall in such a manner as to form a smooth, uniform, watertight joint. The terminating, pipe ends in manholes shall be connected by flexible coupling or PVC repair coupling or equivalent, to eliminate ground water infiltration. Installations of couplings shall be done in accordance with the Manufacturers recommended procedures.

3.09 SAGS IN LINE

A. Following installation of the new sewer main by pipe bursting, If the post-installation video inspection reveals a sag in the existing sewer resulting in a

standing water to a depth equal to or greater than 25% of the pipe interior diameter, the Contractor shall take necessary measures to eliminate the sag by digging a sag elimination pit and bringing the bottom of the pipe trench to a uniform grade or by other measures that shall be acceptable to the Engineer.

3.10 FINAL CLEANING AND TELEVISION INSPECTION

A. Prior to final inspection and acceptance of the new pipe, the Contractor shall flush and clean the system by removing all accumulated construction debris, rocks, gravel, sand, silt, and other foreign material from the pipe.

B. After completion of the pipe installation service reconnecting, finish work at the manholes, and final cleaning, the sewer shall be televised in accordance with Section 330131. The post CCTV video shall be submitted to the Engineer or Owner for approval and acceptance of the sewer main.

END OF SECTION

THIS PAGE LEFT INTENTIANALLY BLANK

2026 SANITARY SEWER AND STORM DRAIN REHABILITATION PROJECT


CITY CONTRACT NUMBER 2026-646

CITY OF BELMONT
SAN MATEO COUNTY, CALIFORNIA

MAY 2026



LOCATION MAP
NOT TO SCALE

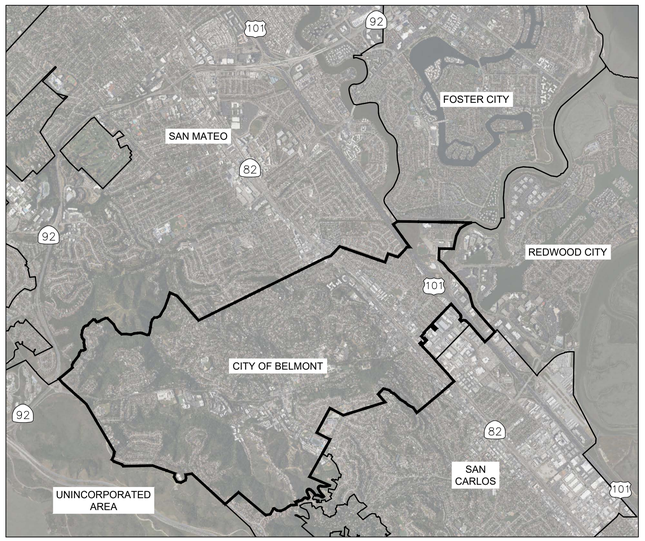

*SEE DRAWING G-04 FOR PROJECT SITE LOCATIONS

VICINITY MAP
NOT TO SCALE

SHEET INDEX

SHEET NO.	DRAWING NO.	DESCRIPTION
1	TITLE SHEET, VICINITY AND LOCATION MAP, AND SHEET INDEX	G-01
2	NOTES, ABBREVIATIONS, AND LEGEND	G-02
3	MID-PENINSULA WATER DISTRICT SEPARATION WORK REQUIREMENTS AND NOTES	G-03
4	SITE LOCATIONS AND SHEET LAYOUTS	G-04
5	ESCONDIDO WAY	C-01
6	EL VERANO WAY	C-02
7	MAYWOOD DRIVE	C-03
8	FERNWOOD WAY	C-04
9	VALDEZ AVE	C-05
10	LADERA WAY	C-06
11	ALOMAR WAY	C-07
12	5TH AVE AND CIVIC LANE	C-08
13	O'NEILL AVE	C-09
14	RESIDENTIAL ALLEY BETWEEN 5TH AND 6TH AVE AT BROADWAY	C-10
15	HARBOR BLVD	C-11
16	SUNNYSLOPE AVE	C-12
17	ARDEN LN	C-13
18	SOUTH RD - MIDDLE RD AND NOTRE DAME PL	C-14
19	COLLEGE VIEW WAY	C-15
20	KORBEL WAY AND PHYLLIS CT	C-16
21	HAINLINE DR	C-17
22	MIDDLE RD	C-18
23	DAVEY GLEN RD - 1	C-19
24	DAVEY GLEN RD - 2	C-20
25	HARBOR BLVD	C-21
26	MONROE AVE AND LYON AVE	C-22
27	WOOSTER AVE	C-23
28	ARBOR AVE AND TERRACE DR	C-24
29	DETAILS - 1	D-01
30	DETAILS - 2	D-02
31	DETAILS - 3	D-03

CITY COUNCIL

MAYOR	**JULIA MATES**
VICE MAYOR	**CATHY JORDAN**
COUNCILMEMBER	**ROBIN PANG-MAGANARIS**
COUNCILMEMBER	**GINA LATIMERLO**
COUNCILMEMBER	**TOM MCCUNE**

STAFF

CITY MANAGER	**AFSHIN OSKOUI**
CITY ENGINEER	**DENNY PHAN**
CITY ATTORNEY	**SCOTT RENNIE**
CITY CLERK	**JOZI PLUT**

APPROVED BY CITY COUNCIL ON **JUNE 9, 2026**

CITY ENGINEER: DENNY PHAN, PE

NO	REVISIONS	DATE	APPR
1			
2			
3			
4			
5			
6			
7			

MNS
2025 Gateway Place, Suite 328
San Jose, CA 95110
805-692-6921 | www.mnsengineers.com

REGISTERED PROFESSIONAL ENGINEER
NICHOLAS A. BOSELL
C72138
CIVIL
STATE OF CALIFORNIA

2026 SANITARY SEWER AND STORM DRAIN REHABILITATION PROJECT
CITY OF BELMONT
CITY CONTRACT NUMBER 2026-646

TITLE SHEET, VICINITY AND LOCATION MAP, AND SHEET INDEX

DATE:
SCALE: AS SHOWN
DESIGN: NAB
DRAWN: KAD
CHECKED: TNH

G-01

SHEET: 1 OF 31

GENERAL NOTES

1. CONTRACTOR SHALL MAINTAIN A COPY OF THE PROJECT PLANS ON THE JOBSITE AT ALL TIMES.
2. ALL WORK SHALL CONFORM TO THE PROJECT PLANS AND THE CITY OF BELMONT STANDARD DETAIL DRAWINGS FOR CONSTRUCTION AND OTHER SPECIFICATIONS REFERENCED THEREIN.
3. CONTRACTOR SHALL CONDUCT WORK IN ACCORDANCE WITH THE GREENBOOK STANDARD SPECIFICATIONS, CALTRANS STANDARD SPECIFICATIONS, AND CITY'S SPECIFICATIONS.
4. NO CHANGE TO THE PROJECT IMPROVEMENT PLANS SHALL BE PERMITTED WITHOUT PRIOR APPROVAL BY THE CITY ENGINEER AND DESIGN ENGINEER.
5. CONTRACTOR AGREES TO ASSUME SOLE AND COMPLETE RESPONSIBILITY FOR JOB SITE CONDITIONS DURING THE CONSTRUCTION OF THIS PROJECT, INCLUDING SAFETY OF ALL PERSONS AND PROPERTY; THAT THIS REQUIREMENT SHALL APPLY CONTINUOUSLY AND NOT BE LIMITED TO NORMAL WORKING HOURS; AND THAT THE CONTRACTOR SHALL DEFEND, INDEMNIFY AND HOLD THE CITY AND ENGINEER HARMLESS FROM ANY AND ALL LIABILITY, REAL OR ALLEGED, IN CONNECTION WITH THE PERFORMANCE OF WORK ON THIS PROJECT, EXCEPT TO THE EXTENT ARISING FROM THE SOLE NEGLIGENCE OF THE CITY OR ENGINEER.
6. CONTRACTOR SHALL SECURE A NO FEE ENCROACHMENT PERMIT FROM THE CITY ENGINEERING DEPARTMENT PRIOR TO COMMENCEMENT OF WORK.
7. CONTRACTOR SHALL FIELD VERIFY ALL DIMENSIONS, PIPE SIZES, MATERIAL, ETC. PRIOR TO CONSTRUCTION.
8. IF FIELD ELEVATIONS AND MEASUREMENTS ARE SIGNIFICANTLY DIFFERENT THAN WHAT IS SHOWN ON THE PLANS, CONTRACTOR SHALL NOTIFY THE CITY PRIOR TO PROCEEDING WITH CONSTRUCTION OF THE IMPROVEMENTS. FIELD ADJUSTMENTS MAY BE NECESSARY TO PROVIDE ADEQUATE PIPE SLOPE, PIPE COVER, AND TO CONSTRUCT THE IMPROVEMENTS.
9. NOT ALL EXISTING UTILITIES ARE SHOWN ON THE DRAWINGS. THE LOCATION OF EXISTING UTILITIES SHOWN IS APPROXIMATE AND BASED ON UTILITY MAPS PROVIDED BY THE CITY, AT&T, SONIC, MPWD, PG&E, AND OTHERS. IT IS THE CONTRACTOR'S RESPONSIBILITY TO ACCURATELY LOCATE ALL EXISTING UTILITIES WITHIN THE PROJECT AREA PRIOR TO COMMENCEMENT OF WORK. CONTRACTOR SHALL POTHOLE ALL EXISTING UTILITIES THAT MAY BE AFFECTED BY NEW FACILITIES IN THIS CONTRACT. REPORT POTENTIAL CONFLICTS TO THE CITY ENGINEER PRIOR TO EXCAVATING FOR NEW FACILITIES.
10. CONTRACTOR SHALL NOTIFY ALL PUBLIC AND PRIVATE UTILITY OWNERS 48 HOURS PRIOR TO COMMENCEMENT OF WORK ADJACENT TO THE UTILITY. CONTACT UNDERGROUND SERVICE ALERT AT 1-800-227-2600.
11. THE CONTRACTOR SHALL NOTIFY, BY CIRCULAR, ALL BUSINESS ESTABLISHMENTS AND RESIDENCES LOCATED IN AREAS AFFECTED BY THE WORK ONE WEEK PRIOR TO START OF CONSTRUCTION. AT A MINIMUM, ALL RESIDENTS AND BUSINESS ESTABLISHMENTS WITHIN 100 FEET OF THE WORK AREAS SHALL BE NOTIFIED. A DRAFT OF THE CIRCULAR SHALL BE SUBMITTED TO THE CITY FOR REVIEW AND APPROVAL.
12. ALL SURPLUS AND UNSUITABLE MATERIAL SHALL BE REMOVED FROM PUBLIC RIGHT-OF-WAY.
13. CONTRACTOR SHALL PROVIDE ADEQUATE DUST CONTROL AND KEEP MUD AND DEBRIS OFF THE PUBLIC RIGHT-OF-WAY AT ALL TIMES.
14. ALL TRENCHES AND EXCAVATIONS SHALL BE CONSTRUCTED IN STRICT COMPLIANCE WITH THE APPLICABLE SECTIONS OF CALIFORNIA AND FEDERAL O.S.H.A. REQUIREMENTS AND OTHER APPLICABLE SAFETY ORDINANCES. CONTRACTOR SHALL BEAR FULL RESPONSIBILITY FOR TRENCH SHORING DESIGN AND INSTALLATION.
15. OVERNIGHT PARKING OF CONSTRUCTION EQUIPMENT IN THE PUBLIC RIGHT-OF-WAY SHALL NOT BE PERMITTED, EXCEPT AT LOCATION(S) APPROVED BY THE CITY.
16. CONTRACTOR SHALL PROVIDE ALL LIGHTS, SIGNS, BARRICADES, FLAG MEN, CONES OR OTHER DEVICES NECESSARY TO PROVIDE FOR PUBLIC SAFETY IN ACCORDANCE WITH THE SPECIFICATIONS.
17. THE CONTRACTOR SHALL OBTAIN A PERMIT/WATER METER AND BACKFLOW FROM MID-PENINSULA WATER DISTRICT (MPWD) FOR CONSTRUCTION WATER OBTAINED FROM THE CITY HYDRANT, CALL (650)-591-8941, A FEE AND DEPOSIT WILL BE REQUIRED.
18. CONTRACTOR SHALL PREPARE AND SUBMIT A TRAFFIC CONTROL PLAN FOR REVIEW AND APPROVAL PRIOR TO THE PRE-CONSTRUCTION MEETING AS SPECIFIED IN SPECIFICATION SECTION 015100.
19. CONTRACTOR IS RESPONSIBLE FOR SITE SAFETY. ALL EXCAVATIONS SHALL BE PLATED WITH NON-SKID PLATES WHEN INACTIVE. BARRICADES WITH LIGHTS SHALL DELINEATE CONSTRUCTION ZONE.
20. CONTRACTOR SHALL COMPLY WITH BEST MANAGEMENT PRACTICES OF CITY'S NPDES PERMIT FOR PROTECTION OF STORM WATER QUALITY.
21. VIDEOS OF THE PIPES TO BE REHABILITATED ARE ON FILE WITH THE DEPARTMENT OF PUBLIC WORKS. THEY ARE AVAILABLE FOR REVIEW PRIOR TO BID SUBMISSION.
22. CONTRACTOR SHALL VISIT SITES WITHIN THE STREET RIGHT OF WAY PRIOR TO SUBMITTING BID.
23. NO ADDITIONAL COST WILL BE PAID BY THE CITY FOR CONDITIONS THAT ARE REVEALED IN THE PIPELINE VIDEOS, SITE VISIT, AND ANY PHOTOS PROVIDED.
24. RIM AND INVERT ELEVATIONS AND LENGTHS SHOWN ON THE DRAWINGS ARE APPROXIMATE AND BASED ON UTILITY MAPS PROVIDED BY THE CITY, CCTV INSPECTION, AND FIELD MEASUREMENTS. THE CONTRACTOR SHALL VERIFY EXISTING GRADES AND CONSTRUCT (N) PIPES WITH CONTINUOUS SLOPE BETWEEN (E) MH INVERT ELEVATIONS.
25. CONTRACTOR SHALL RESTORE SURFACE TO PRE-CONSTRUCTION CONDITIONS.
26. IT IS THE CONTRACTOR'S RESPONSIBILITY TO REPLACE ALL STREET MONUMENTS, LOT CORNER PIPES, AND GRADE STAKES DISTURBED DURING THE PROCESS OF CONSTRUCTION AT THE DIRECTION OF THE CITY.
27. LOCATIONS OF EXISTING UTILITIES ARE APPROXIMATE. LOCATION OF WATER SERVICES AND GAS SERVICES ARE NOT SHOWN ON THE DRAWINGS BUT SHALL BE ASSUMED TO EXIST AT EACH PROPERTY.
28. HDPE FOR SANITARY SEWERS SHALL BE SMOOTH WALL HDPE. REFER TO SPECIFICATIONS FOR ADDITIONAL INFORMATION.
29. STATIONING AND DISTANCES IN STORM DRAIN PROFILES ARE APPROXIMATE BASED ON STRAIGHT HORIZONTAL DISTANCES FROM CENTER OF CATCH BASIN COVER.
30. LATERAL LOCATIONS ARE APPROXIMATE BASED ON CCTV DATA. THE SIDE OF THE LATERAL OBSERVED IS ALWAYS IN THE DIRECTION OF INCREASING STATIONING.
31. CONTRACTOR SHALL CONFIRM ALL LATERAL LOCATIONS PRIOR TO CONSTRUCTION.
32. CONTRACTOR SHALL PROVIDE RESIDENTS NOTICE OF ANY SEWER SHUT DOWNS IN ACCORDANCE WITH GENERAL NOTE 11 THIS DRAWING.
33. SEWERS TO BE REPLACED SHALL HAVE LATERAL CONNECTIONS RECONNECTED PER DETAILS 1-4, DRAWING D-02. LATERALS THAT ARE CAPPED SHALL BE ABANDONED, REFER TO ADDITIONAL NOTES ON THIS DRAWING FOR PIPE LINING AND BURSTING REQUIREMENTS.
34. SEWER SERVICE SHALL BE RESTORED BEFORE THE END OF EACH WORKING DAY.

PIPE LINING

1. PIPES INDICATED TO BE LINED SHALL BE LINED WITH CURED IN PLACE PIPE PER SPECIFICATION SECTION 330140.
2. REINSTATE LATERALS: REINSTATE LATERALS PER SPECIFICATION SECTION 025310.
3. ABANDON LATERALS: LATERALS THAT ARE CAPPED OR ARE ABANDONED SHALL NOT BE REINSTATED. CONTRACTOR SHALL CONFIRM LOCATION OF CAPPED & ABANDONED LATERALS DURING CCTV INSPECTION PRIOR TO ABANDONING LATERAL.

PIPE BURSTING

1. PIPES INDICATED TO BE BURST SHALL BE PIPE BURST PER SPECIFICATION SECTION 333118 AND 333119.
2. CONTRACTOR SHALL POTHOLE UTILITIES PRIOR TO BURSTING. CONTRACTOR SHALL NOTIFY ENGINEER IF ANY UTILITIES ARE WITHIN 3 FEET OF THE SEWER MAIN.
3. CONTRACTOR SHALL CONFIRM LOCATION OF LATERALS DURING CCTV INSPECTION AND MARK LOCATION PRIOR TO BURSTING SEWER MAIN. CONTRACTOR SHALL COORDINATE W/ CITY INSPECTOR ANY LOCATIONS WITH SIGNIFICANT ISSUES THAT WOULD PREVENT RESTORING THE SITE TO PRE-CONSTRUCTION CONDITIONS.
4. CONTRACTOR SHALL REPAIR COLLAPSED STORM DRAIN/SEWER, BREAKS, AND LATERAL TAP BREAK INS THAT MAY INTERFERE W/ INSTALLATION OF THE NEW SEWER MAIN PRIOR TO BURSTING.
5. CONTRACTOR SHALL RECONNECT ALL LATERALS PER DETAIL 2, DRAWING D-02. LATERALS THAT ARE CAPPED OR ABANDONED SHALL NOT BE RECONNECTED. EXCAVATE LATERALS PRIOR TO BURSTING TO LIMIT SEWER SERVICE DISRUPTIONS.
6. CONTRACTOR SHALL NOT BURST WHERE SEWER IS LOCATED WITHIN 3 FT OF A WATER MAIN OR BUILDING FOUNDATION.
7. LOCATIONS IN EASEMENTS HAVE LIMITED SPACE FOR SET UP, LAY DOWN, AND EQUIPMENT IS LIMITED TO HAND HELD EQUIPMENT. SEE LIMITED SITE ACCESS NOTES ON THIS DRAWING FOR ADDITIONAL INFORMATION.
8. ALL MANHOLE CONNECTIONS THAT ARE PIPE BURSTED SHALL BE REPAIRED & MODIFIED PER DETAIL 1, DRAWING D-03.

OPEN TRENCH REPAIR

1. OPEN TRENCH REPAIR LOCATION IS BASED ON VIDEO LOG DISTANCE FROM ADJACENT MANHOLES CONTRACTOR SHALL VERIFY LOCATION WITH CCTV PRIOR TO MAKING REPAIR.
2. OPEN TRENCH REPAIRS INCLUDE ALL REPAIRS OVER 5 FEET IN LENGTH.
3. ALL LATERALS WITHIN 2 FEET OF OPEN TRENCH REPAIRS SHALL BE REPLACED PER DETAIL 4, DRAWING D-02.
4. CONTRACTOR SHALL RESTORE SURFACE TO PRE-CONSTRUCTION CONDITIONS AFTER CONSTRUCTION.

OPEN TRENCH INSTALLATION

1. CONTRACTOR SHALL USA AND MEET WITH THE CITY TO CONFIRM ALIGNMENT OF SANITARY SEWERS PRIOR TO START OF WORK.
2. LATERALS SHALL BE RE-CONNECTED PER DETAIL DETAIL 1, DRAWING D-02. LATERALS THAT ARE CAPPED OR ABANDONED SHALL NOT BE RECONNECTED. CONTRACTOR SHALL CONFIRM LATERALS W/ CCTV INSPECTION.

LIMITED SITE ACCESS

1. SITE ACCESS IS EXTREMELY LIMITED IN LOCATIONS WHERE WORK IS OCCURRING IN BACKYARDS AND OUTSIDE OF THE STREET RIGHT OF WAY. ACCESS IS GENERALLY LIMITED TO FOOT TRAFFIC AND HAND HELD EQUIPMENT AT THESE LOCATIONS. CONTRACTOR SHALL VISIT ALL SITES AND OBSERVE EXISTING CONDITIONS FROM THE STREET RIGHT OF WAY DURING BIDDING TO REVIEW PROJECT LOCATIONS AND ACCESS RESTRICTIONS. CONTRACTOR SHALL CONSIDER ACCESS ISSUES AND LIMITATIONS WHEN BIDDING. NO ADDITIONAL COMPENSATION WILL BE MADE FOR DIFFICULT AND LIMITED SITE ACCESS ISSUES.

POTHOLING

1. THE CONTRACTOR SHALL POTHOLE ALL UTILITIES THAT MAY CONFLICT WITH PIPELINE ALIGNMENTS AS FIRST ORDER OF WORK.
2. SEE TECHNICAL SPECIFICATIONS SECTION 023219 FOR ADDITIONAL REQUIREMENTS.

MATERIALS

1. ALL DISTURBED PAVEMENT STRIPING AND MARKERS SHALL BE REPLACED BY THE CONTRACTOR. ALL DISTURBED MARKINGS AND STENCILS SHALL BE REPLACED IN FULL. ALL STRIPING, MARKINGS AND STENCILS SHALL BE THERMOPLASTIC. PAVEMENT STRIPING AND MARKINGS SHALL ADHERE TO THE CALTRANS STANDARD SPECIFICATIONS SECTIONS 84 AND 85.

STORMWATER POLLUTION PREVENTION NOTES

1. THE CONTRACTOR IS RESPONSIBLE FOR CONSTRUCTION SITE STORMWATER POLLUTION PREVENTION AND IMPLEMENTING NECESSARY BEST MANAGEMENT PRACTICES. EROSION CONTROL MEASURES SHALL BE IN PLACE AT THE END OF EACH WORKING DAY.
2. THE CONTRACTOR SHALL COMPLY WITH THE RULES, REGULATIONS, AND PROCEDURES OF THE NATIONAL POLLUTANT DISCHARGE ELIMINATION SYSTEM (NPDES) FOR MUNICIPAL, CONSTRUCTION, AND INDUSTRIAL ACTIVITIES AS PROMULGATED BY THE CALIFORNIA STATE WATER RESOURCES CONTROL BOARD (SWRCB) OR ANY OF ITS REGIONAL WATER QUALITY CONTROL BOARDS, REFER TO THE FOLLOWING GENERAL PERMITS:
   A. WQO 2022-0057-DWQ, GENERAL PERMIT FOR STORMWATER DISCHARGES ASSOCIATED WITH CONSTRUCTION AND LAND DISTURBANCE ACTIVITIES.

SLURRY SEAL SURFACING REQUIREMENTS FOR ASPHALT CONCRETE PAVING

FOR OPEN TRENCH CONSTRUCTION: SLURRY SEAL THE ENTIRE STREET WIDTH FROM LIP OF GUTTER TO LIP OF GUTTER, FOR THE ENTIRE LENGTH OF PIPELINE REPLACEMENT TO 5 FEET PAST THE END OF THE WORK, UNLESS EXPANDED LIMITS ARE OTHERWISE NOTED ON THE DRAWINGS.

FOR SPOT REPAIR CONSTRUCTION: WHERE SPOT REPAIR CONSTRUCTION IS COMPLETED, SLURRY SEAL A RECTANGLE THAT ENCOMPASSES THE WORK AND THAT EXTENDS TO 5 FEET PAST THE EDGE OF ASPHALT REPAIR WORK, UNLESS EXPANDED LIMITS ARE OTHERWISE NOTED ON THE DRAWINGS.

FOR PIPE BURSTING CONSTRUCTION: AT PIT LOCATIONS AND AT LATERAL CONNECTIONS WHERE ASPHALT IS REPLACED, SLURRY SEAL A RECTANGLE THAT ENCOMPASSES THE WORK AND THAT EXTENDS TO 5 FEET PAST THE EDGE OF ASPHALT REPAIR WORK, UNLESS EXPANDED LIMITS ARE OTHERWISE NOTED ON THE DRAWINGS.

AT MANHOLES: AT MANHOLES WHERE THE FRAME AND COVER ARE REPLACED, SLURRY SEAL A RECTANGLE THAT ENCOMPASSES THE WORK AND THAT EXTENDS TO 5 FEET PAST THE EDGE OF ASPHALT REPAIR WORK., UNLESS EXPANDED LIMITS ARE OTHERWISE NOTED ON THE DRAWINGS.

ROAD LETTERING, STRIPING, AND MARKINGS IMPACTED BY SLURRY SEAL AND/OR CONSTRUCTION: WHERE SLURRY SEAL OR CONSTRUCTION AFFECTS EXISTING ROAD STRIPING, MARKINGS, OR CROSSWALK MARKINGS, THE CONTRACTOR SHALL REPLACE THE ENTIRETY OF ANY STRIPING, MARKINGS, AND LETTERING IMPACTED IN ACCORDANCE WITH THE SPECIFICATIONS. REPLACEMENT SHALL NOT BE LIMITED TO THE AREA IMPACTED; THE ENTIRE MARKING SHALL BE REPLACED. MARKINGS SHALL BE ENTIRELY REPLACED WITH NEW THERMOPLASTIC MARKINGS. WORK SHALL BE COMPLETED TO THE SATISFACTION OF THE CITY'S CONSTRUCTION MANAGER PRIOR TO RELEASE OF PAYMENT FOR WORK OF THE SITE.

THE CITY IS COMPLETING A SEPARATE ROAD REPAVING PROJECT THAT OVERLAPS WITH THIS PROJECT PHYSICALLY AND IN DURATION. PRIOR TO STARTING ROAD REPAIR BY SLURRY SEAL THE CONTRACTOR SHALL CONFIRM IN WRITING WITH THE CITY'S CONSTRUCTION MANAGER THAT THE CITY WOULD LIKE THE ROAD SLURRY SEALED. SLURRY SEAL WORK MAY BE ADDED OR REMOVED FROM THE CONTRACT AT THE DIRECTION OF THE CITY'S CONSTRUCTION MANAGER AS NEEDED TO COORDINATE WITH THE CITY'S ROAD REPAVING PROJECT.

ABBREVIATIONS

AC	ASPHALT CONCRETE	MPWD	MID-PENINSULA WATER DISTRICT
ADA	AMERICAN DISABILITIES ACT	MUTCD	MANUAL ON UNIFORM TRAFFIC CONTROL DEVICES
APN	ASSESSOR'S PARCEL NUMBER	N	NORTH(ERN, ING)
APPROX	APPROXIMATE	NAD83	NORTH AMERICAN DATUM OF 1983
APWA	AMERICAN PUBLIC WORKS ASSOCIATION'	NAVD88	NORTH AMERICAN VERTICAL DATUM OF 1988
ASTM	AMERICAN SOCIETY FOR TESTING AND MATERIALS	NGS	NATIONAL GEODETIC SURVEY
AVE	AVENUE	NO	NUMBER
BC	BEGIN CURVE	NPDES	NATIONAL POLLUTANT DISCHARGE ELIMINATION SYSTEM
BFE	BASE FLOOD ELEVATION	O.C.	ON CENTER
BM	BENCHMARK	O.D.	OUTER DIAMETER
CCS	CALIFORNIA COORDINATE SYSTEM	OSHA	OCCUPATIONAL SAFETY AND HEALTH ADMINISTRATION
CDF	CONTROLLED DENSITY FILL	PSI	POUNDS PER SQUARE INCH
CL	CENTERLINE	PVC	POLYVINYL CHLORIDE
CLSM	CONTROLLED LOW-STRENGTH MATERIAL	R	RADIUS
CO.	COUNTY OR SAN MATEO COUNTY	RC	RELATIVE COMPACTION
CP	CONTROL POINT	RD	ROAD
D.I.	DUCTILE IRON	ROW	RIGHT OF WAY
DIP	DUCTILE IRON PIPE	S	SOUTH(ERN)
DISTRICT	MID-PENINSULA WATER DISTRICT	SCH	SCHEDULE
DR	DIMENSION RATIO	SDR	STANDARD DIMENSION RATIO
DWG	DRAWING	S.E.	SAND EQUIVALENT
E	EAST(ERN, ING)	SS	SANITARY SEWER
EC	END CURVE	SSMH	SANITARY SEWER MANHOLE
ELEV	ELEVATION	SSPWC	STANDARD SPECIFICATIONS FOR PUBLIC WORKS CONSTRUCTION (CALIFORNIA GREEN BOOK, CURRENT EDITION)
FLG	FLANGED	ST	STREET
FM	FORCE MAIN	STA	STATION(ING)
FT	FOOT (FEET)	STD	STANDARD PLAN
GPM	GALLONS PER MINUTE	SWRCB	STATE WATER RESOURCES CONTROL BOARD
GRV	GROOVED	SWPPP	STORMWATER POLLUTION PREVENTION PLAN
H	HORIZONTAL	TYP	TYPICAL
HDD	HORIZONTAL DIRECTIONAL DRILLING	UNK	UNKNOWN
HDPE	HIGH DENSITY POLYETHYLENE	U.S.	UNITED STATES
HP	HORSEPOWER	V	VERTICAL
HW	HIGH WATER	W	WEST(ERN)
HWY	HIGHWAY		
IN	INCH(ES)		
INV	INVERT		
LF	LINEAR FEET		
MAG	MAGNETIC		
MAX	MAXIMUM		
MIN	MINIMUM		
MJ	MECHANICAL JOINT		
MMRP	MITIGATION MONITORING AND REPORTING PROGRAM		

PLAN LEGEND

EXISTING FACILITY		PROPOSED FACILITY	
-- S --	EXISTING SEWER MAIN	--S--	SEWER BY OPEN CUT CONSTRUCTION
-- W --	EXISTING WATER LINE		PIPELINE SPOT REPAIR
-- G --	EXISTING GAS LINE		SEWER BY PIPE BURSTING CONSTRUCTION
-E-- (OH) --	EXISTING OVERHEAD WIRE		PIPELINE REHABILITATION BY CIPP LINING
(S)	EXISTING SSMH	(S)	SSMH MODIFICATION
-- E --	EXISTING ELECTRICAL LINE		SEWER LATERAL RECONNECTION
-- TC --	EXISTING TELECOM		LIMITS OF SLURRY SEAL
TC -- (OH) --	EXISTING OVERHEAD TELECOM		
-- FO --	EXISTING FIBER		
-- FM --	EXISTING SEWER FORCE MAIN		
-- SD --	EXISTING STORM DRAIN		
-x-x-	EXISTING FENCE		
	EXISTING TREE/BRUSH		
-- --	ROW/PARCEL BOUNDARY		

NO	REVISIONS	DATE	APPR
1			
2			
3			
4			
5			
6			
7			

CITY OF BELMONT

MNS
2025 Gateway Place, Suite 328
San Jose, CA 95110
805-692-6921 | www.mnsengineers.com

REGISTERED PROFESSIONAL ENGINEER NICHOLAS A. BOSWELL C72138 CIVIL STATE OF CALIFORNIA

2026 SANITARY SEWER AND STORM DRAIN REHABILITATION PROJECT
CITY OF BELMONT
CITY CONTRACT NUMBER 2026-646

NOTES, ABBREVIATIONS, AND LEGEND

DATE:
SCALE: AS SHOWN
DESIGN: NAB
DRAWN: KAD
CHECKED: TNH

G-02

SHEET: 2 OF 31

MID-PENINSULA WATER DISTRICT MEMORANDUM


THE CITY OF BELMONT (CITY) IS CONDUCTING A MULTI-YEAR EFFORT TO REPLACE AND REHABILITATE DETERIORATED SEWER AND STORM DRAIN PIPELINES THROUGHOUT THE CITY IN AN EFFORT TO REDUCE INFLOW AND INFILTRATION TO THE SANITARY SEWER AND STORM SYSTEMS AND REDUCE SANITARY SEWER AND STORM OVERFLOWS. THE 2026 SANITARY SEWER AND STORM DRAIN REHABILITATION PROJECT (PROJECT) IS A CITY CAPITAL IMPROVEMENT PROJECT THAT WILL REHABILITATE AND REPLACE DETERIORATED SANITARY SEWER MAINS AND STORM DRAIN MAINS THROUGHOUT CITY. THE PROJECT CONSISTS OF REHABILITATING SEWER AND STORM DRAIN MAINS UTILIZING OPEN TRENCH, CURED IN PLACE PLASTIC PIPE (CIPP) LINING, PIPE BURSTING, AND SPOT REPAIR CONSTRUCTION METHODS. ALL LOCATIONS WILL REPLACE OR REHABILITATE THE EXISTING PIPE ALONG THE EXISTING PIPE ALIGNMENT, EXCEPT WHERE THE WATER MAIN AND SEWER MAINS ARE NEAR EACH OTHER, IN WHICH CASE NEW SEWER ALIGNMENTS MAY BE CONSIDERED TO INCREASE SEWER AND WATER MAIN SEPARATION. DUE TO EXISTING SITE CONSTRAINTS AT SEVERAL LOCATIONS, THE REQUIRED 10-FOOT HORIZONTAL AND 2-FOOT VERTICAL SEWER WATER SEPARATION AND 5-FOOT HORIZONTAL STORM DRAIN AND WATER LINE SEPARATION REQUIREMENTS ESTABLISHED BY THE MID-PENINSULA WATER DISTRICT (MPWD) STANDARD DETAIL NO. MP-19 MINIMUM PIPE SEPARATION REQUIREMENTS CANNOT BE MET AT ALL LOCATIONS. THESE RESTRAINTS INCLUDE NARROW STREETS/RIGHTS OF WAY, CURVED STREETS, OTHER UTILITIES, AND THE NEED TO CONNECT TO EXISTING DOWNSTREAM SANITARY SEWER OR STORM SYSTEMS. THIS MEMORANDUM SUMMARIZES CONFLICTS WITH MEETING THE SEPARATION REQUIREMENTS AND IS THE CITY OF BELMONT'S VARIANCE REQUEST FOR THE SEPARATION REQUIREMENTS. LOCATIONS WHERE EXCAVATION ASSOCIATED WITH OPEN TRENCH, PIPE BURSTING OR SPOT REPAIR CONSTRUCTION ARE WITHIN 10-FOOT HORIZONTAL AND/OR 2-FOOT VERTICAL SEPARATION FOR SEWER AND WATER, AND 5-HORIZONTAL SEPARATION FOR STORM DRAIN AND WATER ARE PROVIDED IN THE 2026 SEWER AND STORM DRAIN REHABILITATION PROJECT - WATER MAIN SEPARATION TABLE.

THE CONTRACTOR SHALL TAKE STEPS TO MEET THE MPWD MINIMUM PIPE SEPARATION REQUIREMENTS INCLUDING:


1. POTENTIAL RE-ALIGNMENT OF SEWER MAIN TO INCREASE THE SEWER TO WATER MAIN SEPARATION AT HAINLINE DRIVE (SHEET C-17)
2. OPEN TRENCH AND/OR EXPOSURE OF THE WATER MAIN IF THE SEWER MAIN IS WITHIN 5-FOOT HORIZONTAL OR 2-FOOT VERTICAL. THE EXPOSED WATER MAIN WILL BE WRAPPED IN POLYETHYLENE AND THE TRENCH WILL BE BACKFILLED WITH CDF.
3. COORDINATE WITH THE MPWD FOR WATER MAIN SHUTDOWN DURING EXCAVATIONS WITHIN 5-FEET OF THE WATER MAIN AND AS DEEMED APPROPRIATE BY THE MPWD.
4. ALL NEW SEWER PIPES WILL BE INSTALLED WITH GASKETED OR FUSED JOINTS.

WATER SEPARATION CONSTRUCTION REQUIREMENT NOTES

1. LOCATIONS WHERE NEW SEWER MAIN IS TO BE CONSTRUCTED MUST MEET THE FOLLOWING REQUIREMENTS WHERE HORIZONTAL SEPARATION WITH THE WATER MAIN IS LESS THAN 10 FEET:
   - 1.1. ALL PIPE SHALL EITHER BE INSTALLED WITH RUBBER RING JOINTS OR FUSED JOINTS IN ACCORDANCE WITH THE SPECIFICATIONS.
   - 1.2. CONTRACTOR SHALL POTHOLE LOCATIONS WHERE THE WATER MAIN CROSSES THE SEWER 5 DAYS PRIOR TO EXCAVATION OR BURSTING ACTIVITIES. CONTRACTOR SHALL NOTIFY MPWD PRIOR TO POTHOLING AND FORWARD RESULTS TO MPWD.
   - 1.3. LOCATIONS WHERE HORIZONTAL SEWER AND WATER MAIN SEPARATION DISTANCE IS LESS THAN 5 FEET: BACKFILL USING CDF.
   - 1.4. WHERE WATER MAIN CROSSES SEWER MAIN W/ LESS THAN 5 FEET OF SEPARATION, WATER MAIN SHALL BE EXPOSED DURING PIPE BURSTING.
   - 1.5. DO NOT BURST SEWER WHERE SEWER AND WATER MAINS ARE PARALLEL W/ LESS THAN 5 FEET OF SEPARATION.
   - 1.6. NOTIFY ENGINEER AND MPWD IF WATER MAIN IS BELOW OR LESS THAN 1 FT ABOVE SEWER MAIN, EXCEPT WHERE INDICATED ON DRAWINGS.
   - 1.7. BACKFILL EXPOSED WATER MAIN W/ CDF. WRAP EXPOSED PORTION OF WATER MAIN W/ V-BIO POLYETHYLENE PRIOR TO BACKFILLING W/ CDF.
   - 1.8. WATER MAIN SHUT DOWN REQUIREMENTS:
     - 1.8.1. IS TYPICALLY REQUIRED WHEN EXCAVATION OR BURSTING ACTIVITIES OCCUR WITHIN 5 FEET OF THE WATER MAIN.
     - 1.8.2. CONTRACTOR SHALL CONTACT MPWD AT LEAST 3 WORKING DAYS PRIOR TO BURSTING OR EXCAVATION WITHIN 5 FEET OF WATER MAIN SO THE DISTRICT CAN SHUT DOWN THE WATER MAIN.
     - 1.8.3. CONTRACTOR SHALL LIMIT SHUT DOWNS TO RESIDENCES A MAXIMUM OF TWO TIMES FOR A MAXIMUM 6 HOUR PERIOD. CONTRACTOR SHALL CONTACT MPWD AT LEAST 3 DAYS IN ADVANCE TO SCHEDULE A TEMPORARY WATER SHUT DOWN. TEMPORARY WATER SHUT DOWNS ARE ONLY PERMITTED FROM TUESDAY THOUGH FRIDAY.
2. CONTRACTOR SHALL USE CARE WHEN WORKING AROUND THE WATER SYSTEMS. ANY REPAIRS PERFORMED BY MPWD DUE TO A WATER MAIN OR SERVICE BREAK DUE TO CONTRACTOR ACTIVITIES WILL BE BILLED TO THE CONTRACTOR. CONTRACTOR IS RESPONSIBLE FOR ALL NECESSARY REPAIRS TO PUBLIC AND PRIVATE IMPROVEMENTS INCLUDING, BUT NOT LIMITED TO PROPERTY DAMAGE AND LANDSCAPING THAT IS A RESULT OF THE CONTRACTOR'S CONSTRUCTION ACTIVITIES.

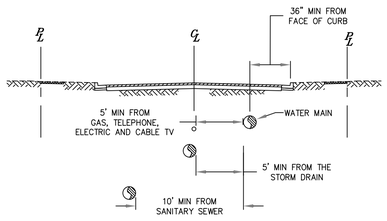

MINIMUM REQUIRED HORIZONTAL CLEARANCE FROM WATER MAIN

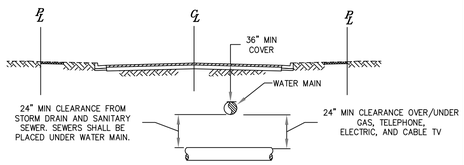

MINIMUM REQUIRED VERTICAL CLEARANCE FROM WATER MAIN AT CROSSINGS

NOTES

1. ANY DEVIATION FROM THESE REQUIREMENTS REQUIRES WRITTEN APPROVAL FROM THE DISTRICT.
2. ALL CROSSINGS SHALL BE AT 45° TO 90°.
3. NO CONNECTION JOINTS SHALL BE MADE IN THE WATER MAIN WITHIN EIGHT HORIZONTAL FEET OF THE STORM DRAIN AND SANITARY SEWER PIPELINE.
4. 12" CLEARANCE BETWEEN THE OUTER SURFACE OF NEAR STRUCTURES SUCH AS CATCH BASINS, DRAIN INLETS, AND THE EDGE OF THE TRENCH IS REQUIRED.

MINIMUM PIPE SEPARATION REQUIREMENTS

REV. 01/29 05/14

MID-PENINSULA WATER DISTRICT

Approved for: Tammy Rudock, General Manager

Joubin Pakpour, District Engineer, RCE No. 59155

STD. NO. MP-19

2026 SEWER AND STORM DRAIN REHABILITATION PROJECT - WATER MAIN SEPARATION TABLE

STREET	SHEET	REPAIR METHOD	ESTIMATED WATER - SEWER SEPARATION DISTANCE	DESCRIPTION
ESCONDIDO WAY	C-01	SPOT REPAIR (1), LINEAR REPAIR (2)	0' TO 3'	REPAIR (2) LATERAL CONNECTIONS THAT ARE 3' FROM THE WATER LINE. REPAIR (2) LATERAL CONNECTIONS THAT ARE 1' FROM THE WATER LINE. MAKE (1) SPOT REPAIR THAT IS 1' FROM THE WATER LINE.
MAYWOOD DRIVE	C-03	SPOT REPAIR (3)	0' TO 9.5'	REPAIRS (3) OF 2' TO 5' SEGMENTS OF SEWER THAT ARE LOCATED IN PROXIMITY TO THE WATER LINE. ONE REPAIR IS DIRECTLY BELOW THE WATER LINE. ONE IS OFFSET APPROXIMATELY 7'. ONE IS OFFSET BY 9'.
VALDEZ AVENUE	C-05	SPOT REPAIR (1)	7'	REPAIR (1) OF 2' TO 5' SEGMENT OF SEWER THAT IS LOCATED IN PROXIMITY TO THE WATER LINE, APPROXIMATELY 7' FROM THE WATER LINE.
LADERA WAY	C-06	SPOT REPAIR (3)	3' TO 9'	REPAIRS (3) OF 2' TO 5' SEGMENTS OF SEWER THAT ARE LOCATED IN PROXIMITY TO THE WATER LINE. THE SEPARATIONS BETWEEN THE WATER LINE AND REPAIRS ARE APPROXIMATELY 9', 8' AND 3', RESPECTIVELY.
ALOMAR WAY	C-07	PIPE BURSTING	10' TO 5'	PIPE BURSTING TO REPLACE SEWER LINE. THE WORK INCLUDES AN APPROXIMATELY 40' LONG REACH THAT EXTENDS FROM 10' TO 5' OF HORIZONTAL SEPARATION BETWEEN THE WATER AND SEWER LINE. THE WORK INCLUDES PIPE BURSTING OF (2) WATER LINE CROSSINGS THAT INCLUDE 1' +/- VERTICAL SEPARATION BETWEEN WATER AND SEWER.
5TH AVENUE	C-08	OPEN CUT	5.5' TO 6.5'	OPEN CUT IN PROXIMITY TO THE WATER LINE. OPEN CUT REPAIR OF A 249' LONG SEGMENT OF SEWER THAT IS SEPARATED HORIZONTALLY FROM APPROXIMATELY 5.5' TO 6.5' FROM THE WATER LINE.
ALLEY OFF OF BROADWAY (CIVIC LN) BETWEEN 5TH AVENUE AND EL CAMINO REAL	C-08	SPOT REPAIR (2)	4.5'	REPAIRS (3) OF 2' TO 5' SEGMENTS OF SEWER THAT ARE LOCATED IN PROXIMITY TO THE WATER LINE. THE TWO REPAIRS ARE APPROXIMATELY 4.5' FROM THE WATER LINE.
ONEILL STREET	C-09	OPEN CUT	2.5' TO 4.5'	OPEN CUT IN PROXIMITY TO THE WATER LINE. OPEN CUT REPAIR OF A 40' LONG SEGMENT OF SEWER THAT IS SEPARATED HORIZONTALLY FROM APPROXIMATELY 2.5' TO 4.5' FROM THE WATER LINE.
MIDDLE ROAD	C-14	OPEN CUT	7' TO 10'	OPEN CUT IN PROXIMITY TO THE WATER LINE. OPEN CUT REPAIR OF A 10' LONG SEGMENT OF SEWER THAT IS SEPARATED FROM APPROXIMATELY 7' TO 10' FROM THE WATER LINE.
NOTRE DAME PLACE	C-14	SPOT REPAIR (1)	6'	REPAIR (1) OF 2' TO 5' SEGMENT OF SEWER THAT IS LOCATED IN PROXIMITY TO THE WATER LINE, APPROXIMATELY 6' FROM THE WATER LINE.
COLLEGE VIEW WAY	C-15	OPEN CUT	0' TO 10'	OPEN CUT IN PROXIMITY TO THE WATER LINE. OPEN CUT REPAIR OF TWO SEGMENTS OF SEWER THAT ARE APPROXIMATELY 20' AND 10' IN LENGTH WHERE THE LINES CROSS AND DIVERGE FROM WATER LINES AND ARE SEPARATED APPROXIMATELY 0' TO 10' FROM THE WATER LINES IN EACH REACH. THE WORK INCLUDES OPEN CUT REPLACEMENT OF TWO WATER LINE CROSSINGS THAT INCLUDE 1' +/- VERTICAL SEPARATION BETWEEN WATER AND SEWER.
HAINLINE DRIVE	C-17	OPEN CUT	2' TO 4.5'	OPEN CUT IN PROXIMITY TO THE WATER LINE. OPEN CUT REPAIR OF A 161' LONG SEGMENT OF SEWER THAT IS SEPARATED HORIZONTALLY FROM APPROXIMATELY 2' TO 4.5' FROM THE WATER LINE.
DAVEY GLEN ROAD (MH 441820 TO MH 441821)	C-19	PIPE BURSTING	0' TO 10'	PIPE BURSTING TO REPLACE SEWER LINE. THE WORK INCLUDES AN APPROXIMATELY 132' LONG REACH THAT EXTENDS FROM 0' TO 10' SEPARATION BETWEEN THE WATER AND SEWER LINE.
DAVEY GLEN ROAD (MH441821 TO MH 441606)	C-19	PIPE BURSTING	0' TO 10'	PIPE BURSTING TO REPLACE SEWER LINE. THE WORK INCLUDES AN APPROXIMATELY 25' LONG REACH THAT EXTENDS FROM 0' TO 10' SEPARATION BETWEEN THE WATER AND SEWER LINE.
DAVEY GLEN ROAD (MH441606 TO MH 441605)	C-19	PIPE BURSTING	0' TO 10'	PIPE BURSTING TO REPLACE SEWER LINE. THE WORK INCLUDES AN APPROXIMATELY 40' LONG REACH THAT EXTENDS FROM 0' TO 10' SEPARATION BETWEEN THE WATER AND SEWER LINE.
DAVEY GLEN ROAD (MH441603 TO MH 441602)	C-20	PIPE BURSTING	0' TO 10'	PIPE BURSTING TO REPLACE SEWER LINE. THE WORK INCLUDES AN APPROXIMATELY 22' LONG REACH THAT EXTENDS FROM 10' TO 5' SEPARATION BETWEEN THE WATER AND SEWER LINE.

NO	REVISIONS	DATE	APPR
1			
2			
3			
4			
5			
6			
7			

CITY OF BELMONT

MNS
2025 Gateway Place, Suite 328
San Jose, CA 95110
805-692-6921 | www.mnsengineers.com


REGISTERED PROFESSIONAL ENGINEER NICHOLAS A. BOSWELL C72138 CIVIL STATE OF CALIFORNIA

2026 SANITARY SEWER AND STORM DRAIN REHABILITATION PROJECT
CITY OF BELMONT
CITY CONTRACT NUMBER 2026-646

MID-PENINSULA WATER DISTRICT SEPARATION WORK REQUIREMENTS ANDNOTES

DATE:
SCALE: AS SHOWN
DESIGN: NAB
DRAWN: KAD
CHECKED: TNH

G-03

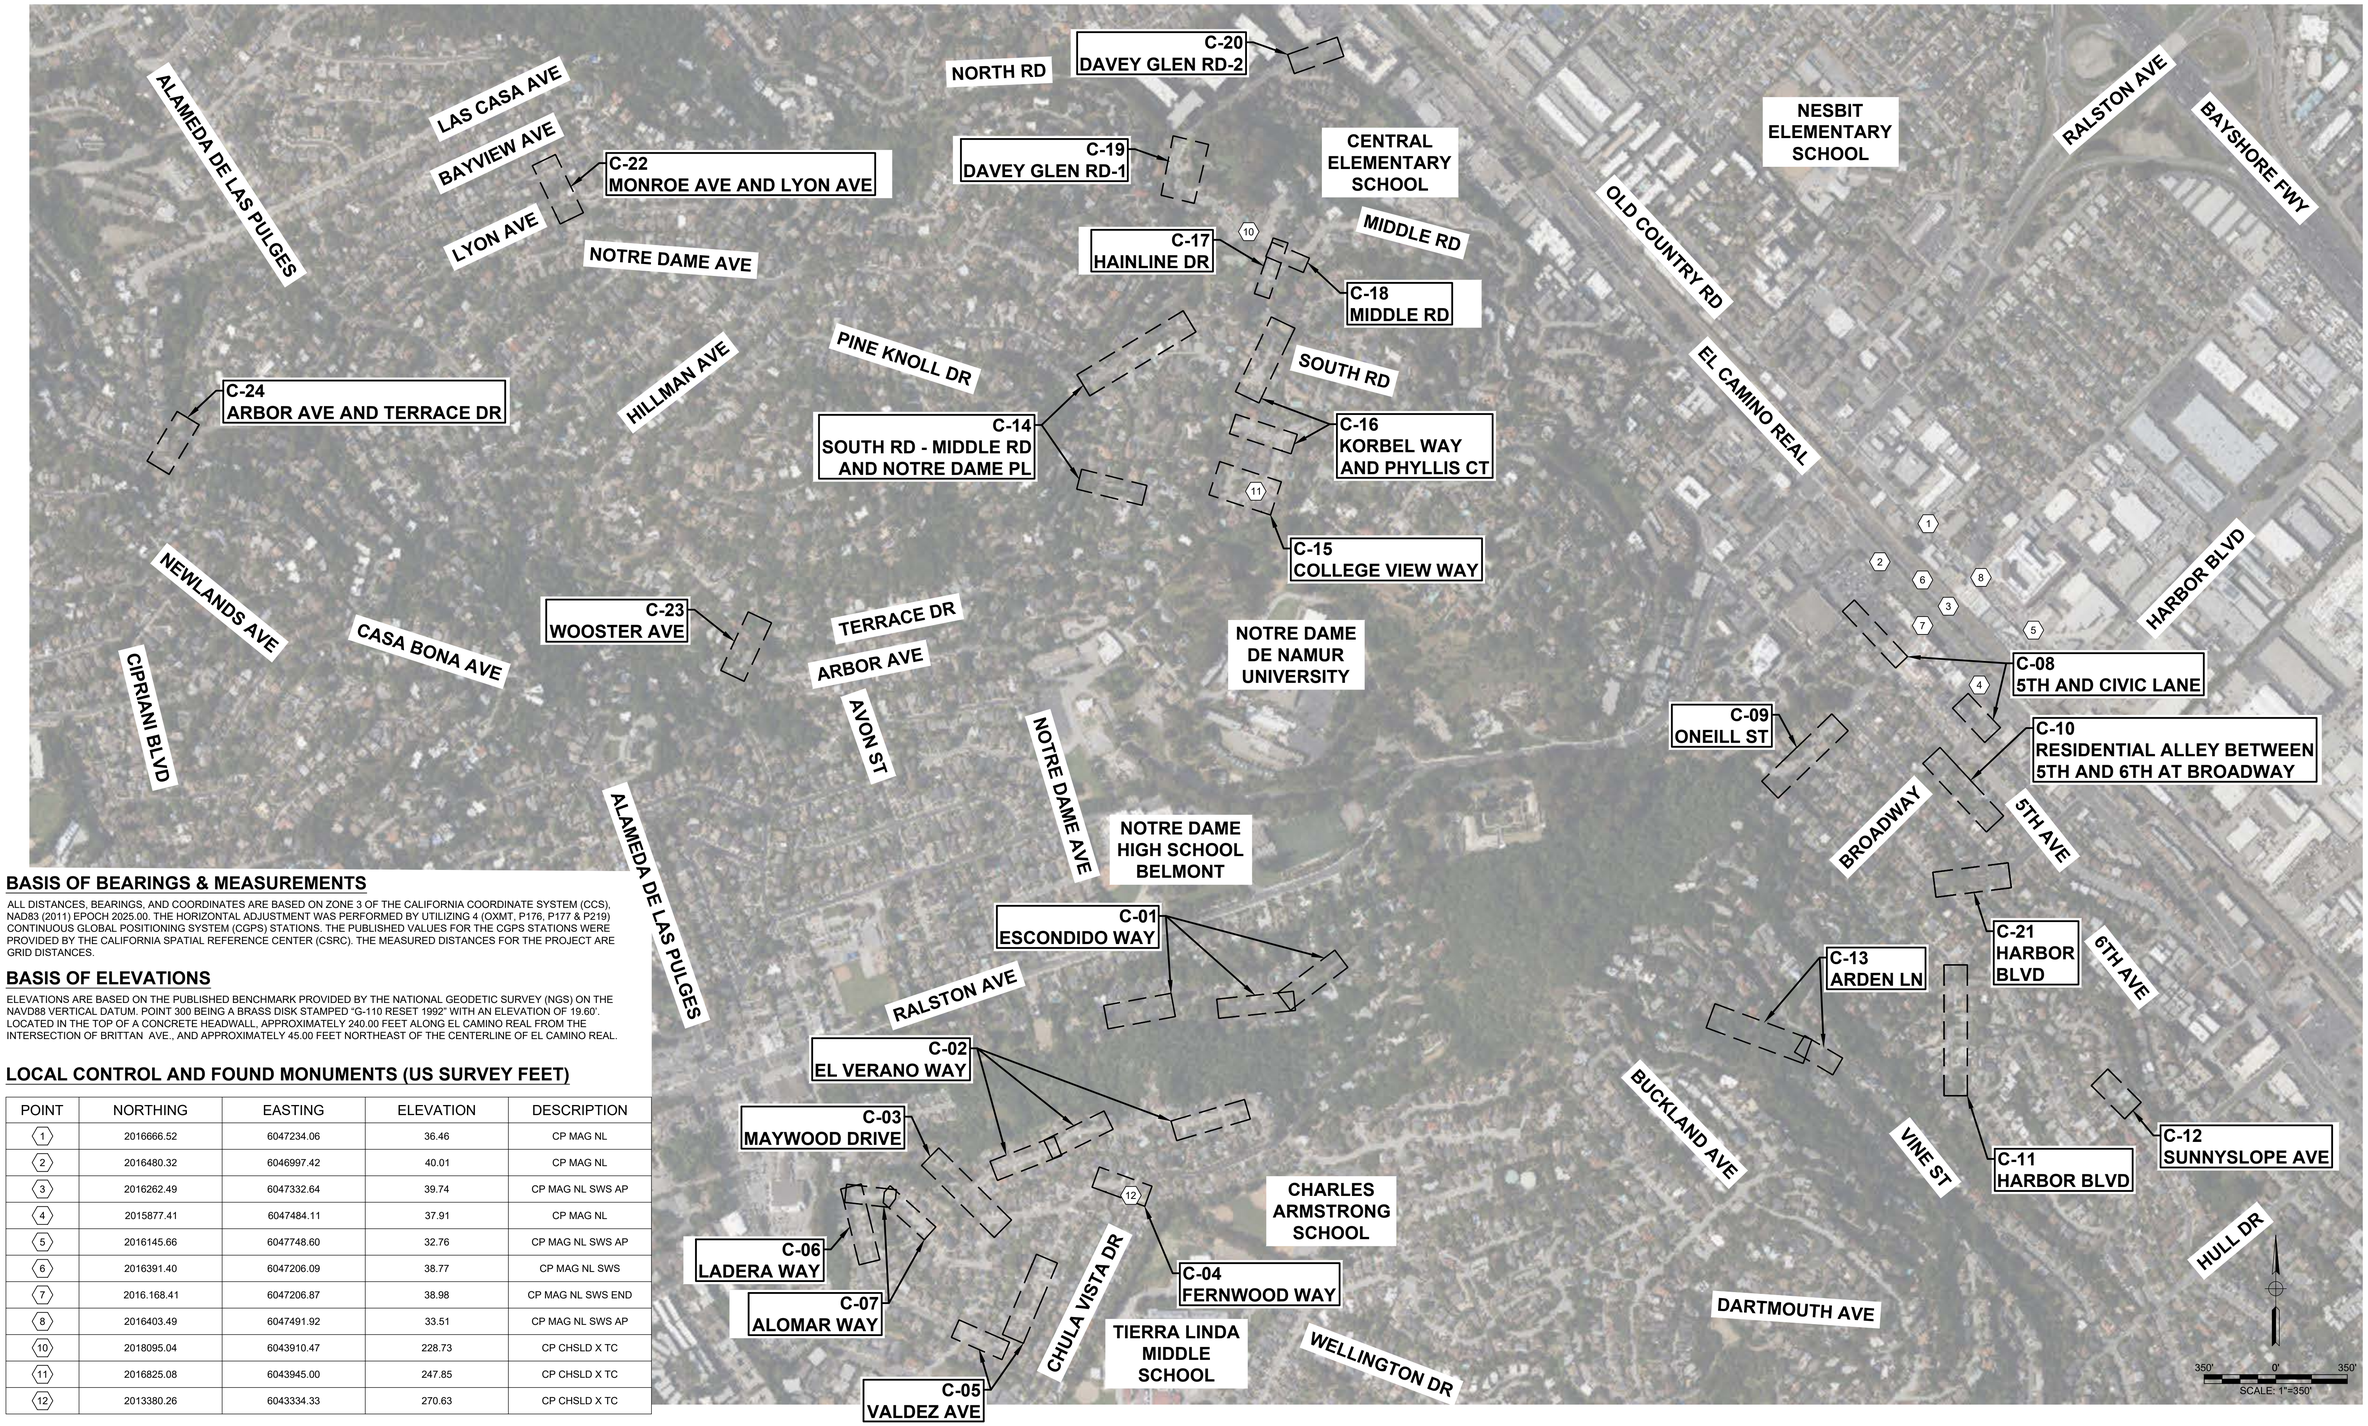

BASIS OF BEARINGS & MEASUREMENTS

ALL DISTANCES, BEARINGS, AND COORDINATES ARE BASED ON ZONE 3 OF THE CALIFORNIA COORDINATE SYSTEM (CCS), NAD83 (2011) EPOCH 2025.00. THE HORIZONTAL ADJUSTMENT WAS PERFORMED BY UTILIZING 4 (OXMT, P176, P177 & P219) CONTINUOUS GLOBAL POSITIONING SYSTEM (CGPS) STATIONS. THE PUBLISHED VALUES FOR THE CGPS STATIONS WERE PROVIDED BY THE CALIFORNIA SPATIAL REFERENCE CENTER (CSRC). THE MEASURED DISTANCES FOR THE PROJECT ARE GRID DISTANCES.

BASIS OF ELEVATIONS

ELEVATIONS ARE BASED ON THE PUBLISHED BENCHMARK PROVIDED BY THE NATIONAL GEODETIC SURVEY (NGS) ON THE NAVD88 VERTICAL DATUM. POINT 300 BEING A BRASS DISK STAMPED "G-110 RESET 1992" WITH AN ELEVATION OF 19.60'. LOCATED IN THE TOP OF A CONCRETE HEADWALL, APPROXIMATELY 240.00 FEET ALONG EL CAMINO REAL FROM THE INTERSECTION OF BRITTAN AVE., AND APPROXIMATELY 45.00 FEET NORTHEAST OF THE CENTERLINE OF EL CAMINO REAL.

LOCAL CONTROL AND FOUND MONUMENTS (US SURVEY FEET)

POINT	NORTHING	EASTING	ELEVATION	DESCRIPTION
1	2016666.52	6047234.06	36.46	CP MAG NL
2	2016480.32	6046997.42	40.01	CP MAG NL
3	2016262.49	6047332.64	39.74	CP MAG NL SWS AP
4	2015877.41	6047484.11	37.91	CP MAG NL
5	2016145.66	6047748.60	32.76	CP MAG NL SWS AP
6	2016391.40	6047206.09	38.77	CP MAG NL SWS
7	2016.168.41	6047206.87	38.98	CP MAG NL SWS END
8	2016403.49	6047491.92	33.51	CP MAG NL SWS AP
10	2018095.04	6043910.47	228.73	CP CHSLD X TC
11	2016825.08	6043945.00	247.85	CP CHSLD X TC
12	2013380.26	6043334.33	270.63	CP CHSLD X TC

NO	REVISIONS	DATE	APPR
1			
2			
3			
4			
5			
6			
7			

CITY OF BELMONT

MNS
2025 Gateway Place, Suite 328
San Jose, CA 95110
805-692-6921 | www.mnsengineers.com

REGISTERED PROFESSIONAL ENGINEER
NICHOLAS A. BOSWELL
C72138
CIVIL
STATE OF CALIFORNIA


2026 SANITARY SEWER AND STORM DRAIN REHABILITATION PROJECT
CITY OF BELMONT
CITY CONTRACT NUMBER 2026-646

SITE LOCATIONS AND SHEET LAYOUTS

DATE:
SCALE: AS SHOWN
DESIGN: NAB
DRAWN: KAD
CHECKED: TNH

G-04


SHEET: 4 OF 31

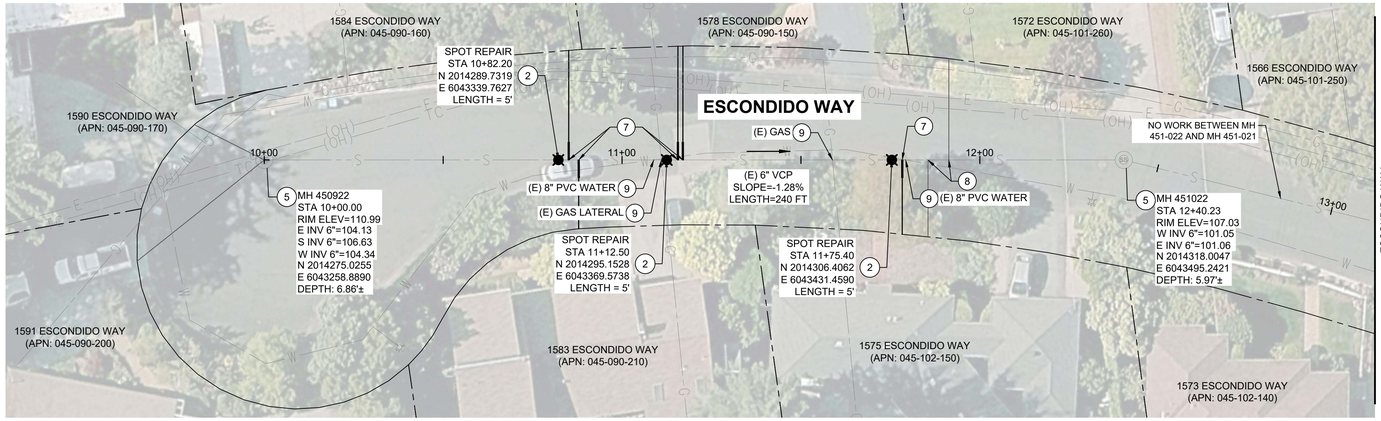

ESCONDIDO WAY - MH 450922 TO MH 451022

20' 10' 0' 10' 20'


SCALE: 1" = 20'

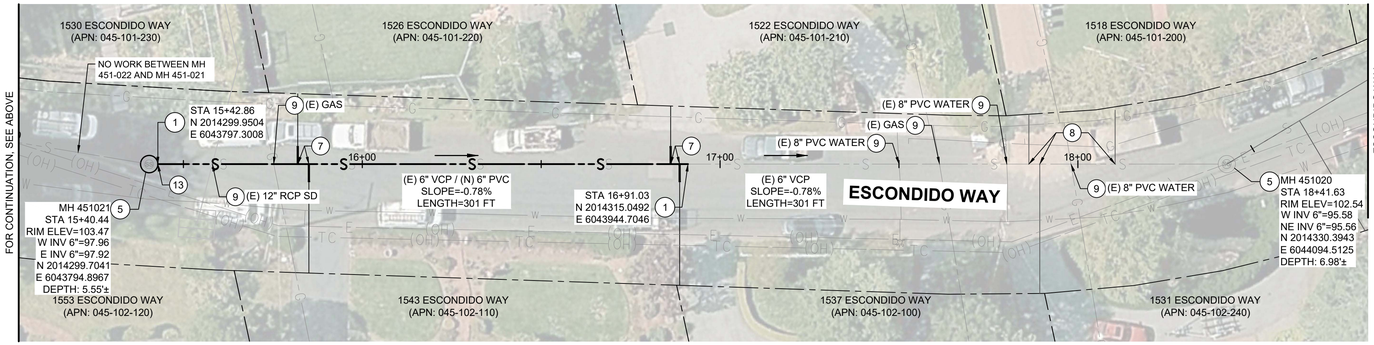

ESCONDIDO WAY - MH 451021 TO MH 451020

20' 10' 0' 10' 20'

SCALE: 1" = 20'

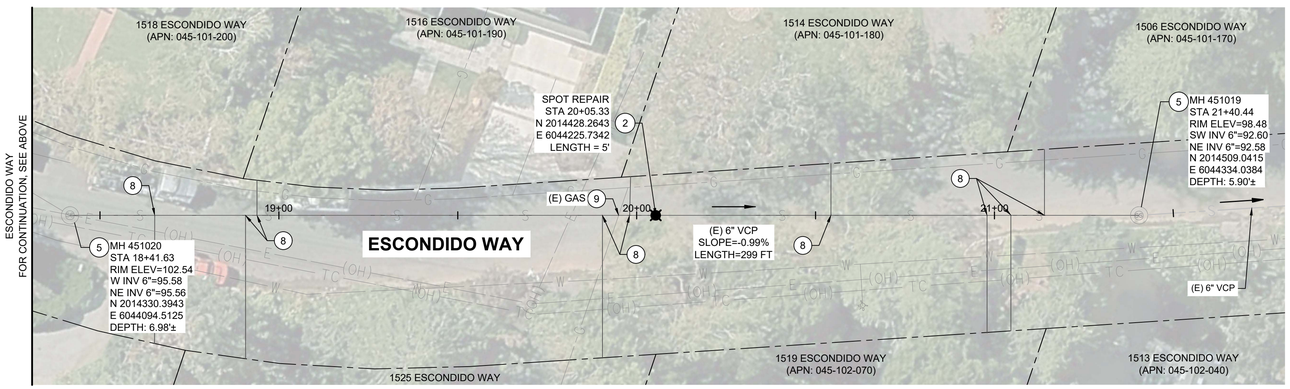

ESCONDIDO WAY - MH 451020 TO MH 451019

20' 10' 0' 10' 20'

SCALE: 1" = 20'

PIPELINE REHABILITATION			
METHOD: SPOT REPAIR			
UPSTREAM MH ID	DOWNSTREAM MH ID	APPROX STATION (CENTER OF SPOT REPAIR, FIELD VERIFY)	DISTANCE FROM UPSTREAM MH
MH 450922	MH 451022	10+82.20	82.2'
MH 450922	MH 451022	11+12.50	112.5'
MH 450922	MH 451022	11+75.40	175.4'

LATERAL RECONNECTIONS	
METHOD	NO. OF RECONNECTIONS
SPOT REPAIR	5

PIPELINE REHABILITATION					
METHOD: OPEN CUT CONSTRUCTION					
NO.	UPSTREAM MH ID	DOWNSTREAM MH ID	APPROX UPSTREAM STATION	APPROX DOWNSTREAM STATION	APPROX LENGTH
1	MH 451021	MH 451020	15+42.86	16+91.03	148'

LATERAL RECONNECTIONS	
METHOD	NO. OF RECONNECTIONS
OPEN CUT	4

PIPELINE REHABILITATION			
METHOD: SPOT REPAIR			
UPSTREAM MH ID	DOWNSTREAM MH ID	APPROX STATION (CENTER OF SPOT REPAIR, FIELD VERIFY)	DISTANCE FROM UPSTREAM MH
MH 451920	MH 451019	20+05.33	163.7'

GENERAL NOTES

1. LOCATIONS OF EXISTING UTILITIES ARE APPROXIMATE. LOCATIONS OF WATER AND GAS SERVICES ARE NOT SHOWN ON THE DRAWINGS BUT SHALL BE ASSUMED AT EACH PROPERTY.
2. PROTECT EXISTING WATER LINES IN PLACE PER THE WATER SEPARATION CONSTRUCTION REQUIREMENT NOTES ON DRAWING G-03.
3. SLURRY SEAL ROADWAY PER THE SLURRY SEAL CONSTRUCTION NOTES ON DRAWING G-02.
4. LOCATIONS FOR SPOT REPAIRS AND OPEN CUT REPAIRS ARE APPROXIMATE. FIELD VERIFY PRIOR TO CONSTRUCTION VIA CURRENT CONTRACTOR PROVIDED CCTV VIDEOS. NOTIFY THE CITY'S CONSTRUCTION MANGER IN WRITING OF DISCREPANCIES BETWEEN FIELD CONDITIONS AND INFORMATION PRESENTED ON THE PLANS.

CONSTRUCTION NOTES

(1) REMOVE AND REPLACE EXISTING GRAVITY SEWER BY OPEN CUT CONSTRUCTION TO LIMITS SHOWN PER SPECIFICATION SECTIONS 312316 AND 333112 AND PER DETAIL 1 DRAWING D-01 AND DETAIL 3 DRAWING D-03.

(2) REMOVE AND REPLACE EXISTING GRAVITY SEWER BY SPOT REPAIR CONSTRUCTION TO LIMITS SHOWN PER SPECIFICATION SECTIONS 312316 AND 333112 AND PER DETAIL 1 DRAWING D-01 AND DETAIL 3 DRAWING D-01.

(5) REHABILITATE MANHOLE PER TABLE 1 ON DRAWING D-03.

(7) DEMOLISH EXISTING SEWER LATERAL CONNECTION. INSTALL NEW SEWER LATERAL CONNECTION PER DETAIL 1, 3, OR 4 DRAWING D-02.

(8) PROTECT EXISTING LATERAL IN PLACE.

(9) PROTECT EXISTING UTILITY IN PLACE.

(13) CONNECT NEW PIPELINE TO EXISTING MANHOLE PER DETAIL 2 DRAWING D-03.

NO	REVISIONS	DATE	APPR
1			
2			
3			
4			
5			
6			
7			

CITY OF BELMONT

MNS
2025 Gateway Place, Suite 328
San Jose, CA 95110
805-692-6921 | www.mnsengineers.com

REGISTERED PROFESSIONAL ENGINEER
NICHOLAS A. BOSWELL
C72138
CIVIL
STATE OF CALIFORNIA


2026 SANITARY SEWER AND STORM DRAIN REHABILITATION PROJECT
CITY OF BELMONT
CITY CONTRACT NUMBER 2026-646

ESCONDIDO WAY

DATE:
SCALE: AS SHOWN
DESIGN: NAB
DRAWN: KAD
CHECKED: TNH

C-01

SHEET: 5 OF 31

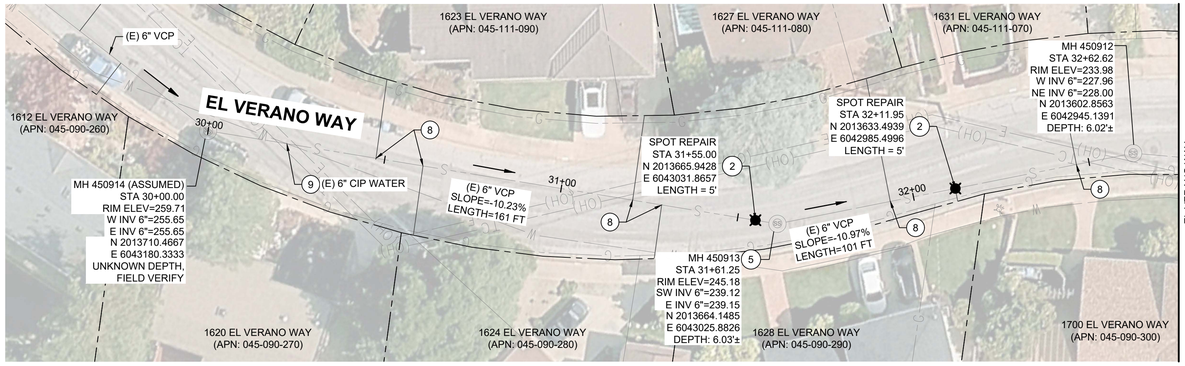

EL VERANO WAY - MH 450914 TO MH 450913 TO MH 450912

20' 10' 0' 10' 20'

SCALE: 1" = 20'

PIPELINE REHABILITATION			
METHOD: SPOT REPAIR			
UPSTREAM MH ID	DOWNSTREAM MH ID	APPROX STATION (CENTER OF SPOT REPAIR, FIELD VERIFY)	DISTANCE FROM UPSTREAM MH
MH 450914	MH 450913	31+55.00	155'
MH 450913	MH 450912	32+11.95	50.7'




EL VERANO WAY - MH 450912 TO MH 450911

20' 10' 0' 10' 20'

SCALE: 1" = 20'

PIPELINE REHABILITATION			
METHOD: SPOT REPAIR			
UPSTREAM MH ID	DOWNSTREAM MH ID	APPROX STATION (CENTER OF SPOT REPAIR, FIELD VERIFY)	DISTANCE FROM UPSTREAM MH
MH 450912	MH 450911	33+52.20	89.6'
MH 450912	MH 450911	34+98.16	235.5'

LATERAL RECONNECTIONS	
METHOD	NO. OF RECONNECTIONS
OPEN CUT	1

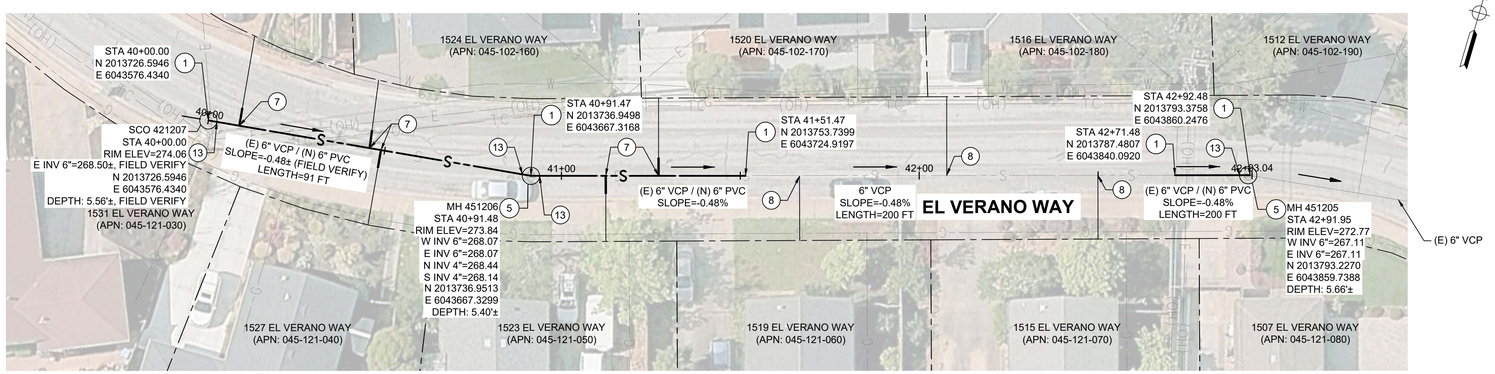

EL VERANO WAY - SCO 421207 TO MH 451206 TO MH 451205

20' 10' 0' 10' 20'

SCALE: 1" = 20'

PIPELINE REHABILITATION					
METHOD: OPEN CUT CONSTRUCTION					
NO.	UPSTREAM MH ID	DOWNSTREAM MH ID	APPROX UPSTREAM STATION	APPROX DOWNSTREAM STATION	APPROX LENGTH
1	MH 421207	MH 451206	40+00.00	40+91.47	92'
2	MH 451206	MH 451205	40+91.47	41+51.47	60'
3	MH 451206	MH 451205	42+71.48	42+92.48	21'

LATERAL RECONNECTIONS	
METHOD	NO. OF RECONNECTIONS
OPEN CUT	5

GENERAL NOTES

1. LOCATIONS OF EXISTING UTILITIES ARE APPROXIMATE. LOCATIONS OF WATER AND GAS SERVICES ARE NOT SHOWN ON THE DRAWINGS BUT SHALL BE ASSUMED AT EACH PROPERTY.
2. PROTECT EXISTING WATER LINES IN PLACE PER THE WATER SEPARATION CONSTRUCTION REQUIREMENT NOTES ON DRAWING G-03.
3. SLURRY SEAL ROADWAY PER THE SLURRY SEAL CONSTRUCTION NOTES ON DRAWING G-02.
4. LOCATIONS FOR SPOT REPAIRS AND OPEN CUT REPAIRS ARE APPROXIMATE. FIELD VERIFY PRIOR TO CONSTRUCTION VIA CURRENT CONTRACTOR PROVIDED CCTV VIDEOS. NOTIFY THE CITY'S CONSTRUCTION MANGER IN WRITING OF DISCREPANCIES BETWEEN FIELD CONDITIONS AND INFORMATION PRESENTED ON THE PLANS.

CONSTRUCTION NOTES

(1) REMOVE AND REPLACE EXISTING GRAVITY SEWER BY OPEN CUT CONSTRUCTION TO LIMITS SHOWN PER SPECIFICATION SECTIONS 312316 AND 333112 AND PER DETAIL 1 DRAWING D-01 AND DETAIL 3 DRAWING D-03.

(2) REMOVE AND REPLACE EXISTING GRAVITY SEWER BY SPOT REPAIR CONSTRUCTION TO LIMITS SHOWN PER SPECIFICATION SECTIONS 312316 AND 333112 AND PER DETAIL 1 DRAWING D-01 AND DETAIL 3 DRAWING D-01.

(5) REHABILITATE MANHOLE PER TABLE 1 ON DRAWING D-03.

(7) DEMOLISH EXISTING SEWER LATERAL CONNECTION. INSTALL NEW SEWER LATERAL CONNECTION PER DETAIL 1, 3, OR 4 DRAWING D-02.

(8) PROTECT EXISTING LATERAL IN PLACE.

(9) PROTECT EXISTING UTILITY IN PLACE.

(13) CONNECT NEW PIPELINE TO EXISTING MANHOLE PER DETAIL 2 DRAWING D-03.

NO	REVISIONS	DATE	APPR
1			
2			
3			
4			
5			
6			
7			

CITY OF BELMONT

MNS
2025 Gateway Place, Suite 328
San Jose, CA 95110
805-692-6921 | www.mnsengineers.com

REGISTERED PROFESSIONAL ENGINEER
NICHOLAS A. BOSWELL
C72138
CIVIL
STATE OF CALIFORNIA

2026 SANITARY SEWER AND STORM DRAIN REHABILITATION PROJECT
CITY OF BELMONT
CITY CONTRACT NUMBER 2026-646

EL VERANO WAY

DATE:
SCALE: AS SHOWN
DESIGN: NAB
DRAWN: KAD
CHECKED: TNH

C-02

SHEET: 6 OF 31

GENERAL NOTES

1. LOCATIONS OF EXISTING UTILITIES ARE APPROXIMATE. LOCATIONS OF WATER AND GAS SERVICES ARE NOT SHOWN ON THE DRAWINGS BUT SHALL BE ASSUMED AT EACH PROPERTY.
2. PROTECT EXISTING WATER LINES IN PLACE PER THE WATER SEPARATION CONSTRUCTION REQUIREMENT NOTES ON DRAWING G-03.
3. SLURRY SEAL ROADWAY PER THE SLURRY SEAL CONSTRUCTION NOTES ON DRAWING G-02.
4. LOCATIONS FOR SPOT REPAIRS AND OPEN CUT REPAIRS ARE APPROXIMATE. FIELD VERIFY PRIOR TO CONSTRUCTION VIA CURRENT CONTRACTOR PROVIDED CCTV VIDEOS. NOTIFY THE CITY'S CONSTRUCTION MANGER IN WRITING OF DISCREPANCIES BETWEEN FIELD CONDITIONS AND INFORMATION PRESENTED ON THE PLANS.

CONSTRUCTION NOTES

(2) REMOVE AND REPLACE EXISTING GRAVITY SEWER BY SPOT REPAIR CONSTRUCTION TO LIMITS SHOWN PER SPECIFICATION SECTIONS 312316 AND 333112 AND PER DETAIL 1 DRAWING D-01 AND DETAIL 3 DRAWING D-01.


(5) REHABILITATE MANHOLE PER TABLE 1 ON DRAWING D-03.

(7) DEMOLISH EXISTING SEWER LATERAL CONNECTION. INSTALL NEW SEWER LATERAL CONNECTION PER DETAIL 1, 3, OR 4 DRAWING D-02.

(8) PROTECT EXISTING LATERAL IN PLACE.

(9) PROTECT EXISTING UTILITY IN PLACE.

(13) CONNECT NEW PIPELINE TO EXISTING MANHOLE PER DETAIL 2 DRAWING D-03.

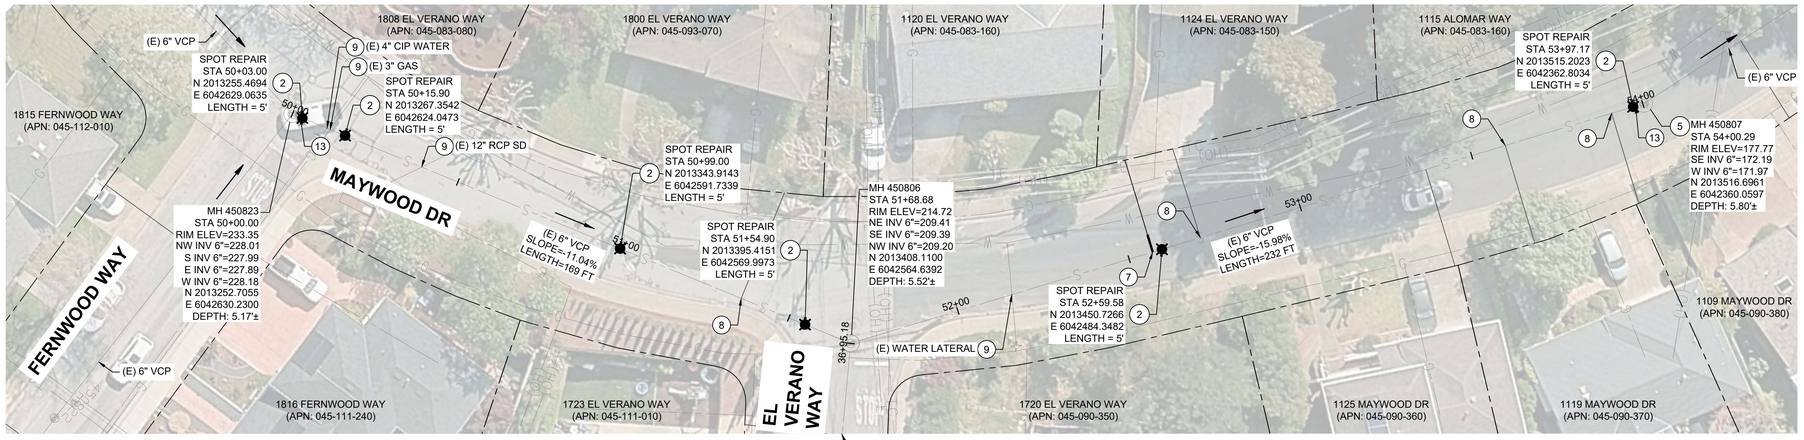

NO WORK BETWEEN MH 450-911 AND MH 450-806
SEE EL VERANO WAY ON DRAWING C-02

MAYWOOD DR - MH 450823 TO MH 450806 TO MH 450807

20' 10' 0' 10' 20'

SCALE: 1" = 20'

PIPELINE REHABILITATION			
METHOD: SPOT REPAIR			
UPSTREAM MH ID	DOWNSTREAM MH ID	APPROX STATION (CENTER OF SPOT REPAIR, FIELD VERIFY)	DISTANCE FROM UPSTREAM MH
MH 450823	MH 450806	50+03.00	3.0'
MH 450823	MH 450806	50+15.90	15.9'
MH 450823	MH 450806	50+99.00	99.0'
MH 450823	MH 450806	51+54.90	154.9'
MH 450806	MH 450807	52+59.58	90.9'
MH 450806	MH 450807	53+97.17	228.5'

LATERAL RECONNECTIONS	
METHOD	NO. OF RECONNECTIONS
OPEN CUT	1

NO	REVISIONS	DATE	APPR
1			
2			
3			
4			
5			
6			
7			

CITY OF BELMONT

MNS
2025 Gateway Place, Suite 328
San Jose, CA 95110
805-692-6921 | www.mnsengineers.com

REGISTERED PROFESSIONAL ENGINEER NICHOLAS A. BOSELL C72138 CIVIL STATE OF CALIFORNIA


2026 SANITARY SEWER AND STORM DRAIN REHABILITATION PROJECT
CITY OF BELMONT
CITY CONTRACT NUMBER 2026-646

MAYWOOD DRIVE

DATE:
SCALE: AS SHOWN
DESIGN: NAB
DRAWN: KAD
CHECKED: TNH

C-03

SHEET: 7 OF 31

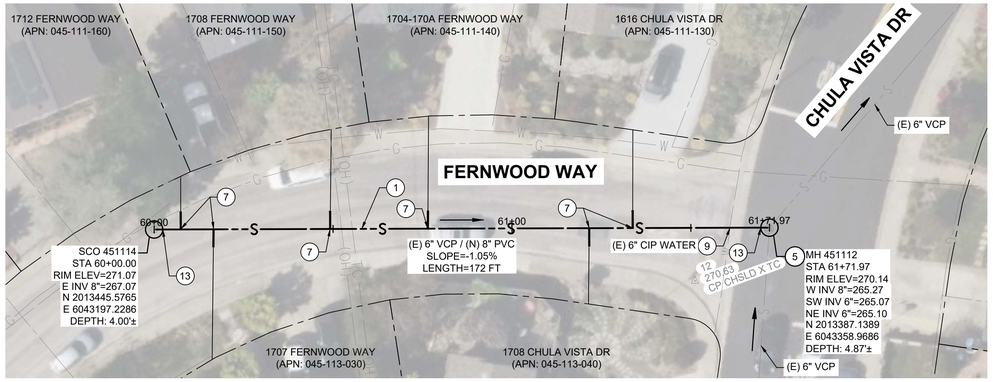

FERNWOOD WAY - SCO 451114 TO MH 451112

20' 10' 0' 10' 20'

SCALE: 1" = 20'

PIPELINE REHABILITATION					
METHOD: OPEN CUT CONSTRUCTION					
NO.	UPSTREAM MH ID	DOWNSTREAM MH ID	APPROX UPSTREAM STATION	APPROX DOWNSTREAM STATION	APPROX LENGTH
1	MH 451114	MH 451112	60+00.00	61+71.97	171'

LATERAL RECONNECTIONS	
METHOD	NO. OF RECONNECTIONS
OPEN CUT	6

GENERAL NOTES

1. LOCATIONS OF EXISTING UTILITIES ARE APPROXIMATE. LOCATIONS OF WATER AND GAS SERVICES ARE NOT SHOWN ON THE DRAWINGS BUT SHALL BE ASSUMED AT EACH PROPERTY.
2. PROTECT EXISTING WATER LINES IN PLACE PER THE WATER SEPARATION CONSTRUCTION REQUIREMENT NOTES ON DRAWING G-03.
3. SLURRY SEAL ROADWAY PER THE SLURRY SEAL CONSTRUCTION NOTES ON DRAWING G-02.
4. LOCATIONS FOR SPOT REPAIRS AND OPEN CUT REPAIRS ARE APPROXIMATE. FIELD VERIFY PRIOR TO CONSTRUCTION VIA CURRENT CONTRACTOR PROVIDED CCTV VIDEOS. NOTIFY THE CITY'S CONSTRUCTION MANGER IN WRITING OF DISCREPANCIES BETWEEN FIELD CONDITIONS AND INFORMATION PRESENTED ON THE PLANS.

CONSTRUCTION NOTES

(1) REMOVE AND REPLACE EXISTING GRAVITY SEWER BY OPEN CUT CONSTRUCTION TO LIMITS SHOWN PER SPECIFICATION SECTIONS 312316 AND 333112 AND PER DETAIL 1 DRAWING D-01 AND DETAIL 3 DRAWING D-03.


(5) REHABILITATE MANHOLE PER TABLE 1 ON DRAWING D-03.

(7) DEMOLISH EXISTING SEWER LATERAL CONNECTION. INSTALL NEW SEWER LATERAL CONNECTION PER DETAIL 1, 3, OR 4 DRAWING D-02.

(8) PROTECT EXISTING LATERAL IN PLACE.

(9) PROTECT EXISTING UTILITY IN PLACE.

(13) CONNECT NEW PIPELINE TO EXISTING MANHOLE PER DETAIL 2 DRAWING D-03.

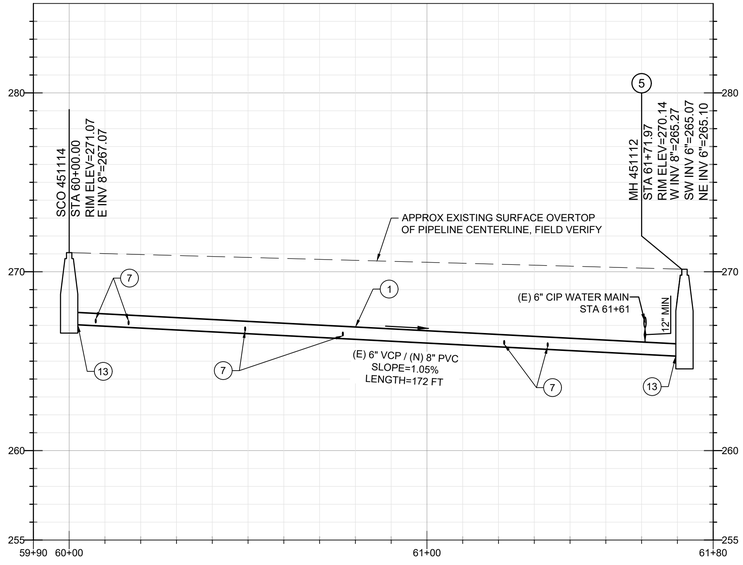

FERNWOOD WAY PROFILE - SCO 451114 TO MH 451112

20' 10' 0' 10' 20'

SCALE: 1" = 20'

NO	REVISIONS	DATE	APPR
1			
2			
3			
4			
5			
6			
7			

CITY OF BELMONT

MNS
2025 Gateway Place, Suite 328
San Jose, CA 95110
805-692-6921 | www.mnsengineers.com

REGISTERED PROFESSIONAL ENGINEER
NICHOLAS A. BOSSELL
C72138
CIVIL
STATE OF CALIFORNIA

2026 SANITARY SEWER AND STORM DRAIN REHABILITATION PROJECT
CITY OF BELMONT
CITY CONTRACT NUMBER 2026-646

FERNWOOD WAY

DATE:
SCALE: AS SHOWN
DESIGN: NAB
DRAWN: KAD
CHECKED: TNH

C-04

SHEET: 8 OF 31

GENERAL NOTES

1. LOCATIONS OF EXISTING UTILITIES ARE APPROXIMATE. LOCATIONS OF WATER AND GAS SERVICES ARE NOT SHOWN ON THE DRAWINGS BUT SHALL BE ASSUMED AT EACH PROPERTY.
2. PROTECT EXISTING WATER LINES IN PLACE PER THE WATER SEPARATION CONSTRUCTION REQUIREMENT NOTES ON DRAWING G-03.
3. SLURRY SEAL ROADWAY PER THE SLURRY SEAL CONSTRUCTION NOTES ON DRAWING G-02.
4. LOCATIONS FOR SPOT REPAIRS AND OPEN CUT REPAIRS ARE APPROXIMATE. FIELD VERIFY PRIOR TO CONSTRUCTION VIA CURRENT CONTRACTOR PROVIDED CCTV VIDEOS. NOTIFY THE CITY'S CONSTRUCTION MANGER IN WRITING OF DISCREPANCIES BETWEEN FIELD CONDITIONS AND INFORMATION PRESENTED ON THE PLANS.

CONSTRUCTION NOTES


(2) REMOVE AND REPLACE EXISTING GRAVITY SEWER BY SPOT REPAIR CONSTRUCTION TO LIMITS SHOWN PER SPECIFICATION SECTIONS 312316 AND 333112 AND PER DETAIL 1 DRAWING D-01 AND DETAIL 3 DRAWING D-01.

(5) REHABILITATE MANHOLE PER TABLE 1 ON DRAWING D-03.

(7) DEMOLISH EXISTING SEWER LATERAL CONNECTION. INSTALL NEW SEWER LATERAL CONNECTION PER DETAIL 1, 3, OR 4 DRAWING D-02.

(8) PROTECT EXISTING LATERAL IN PLACE.

(9) PROTECT EXISTING UTILITY IN PLACE.

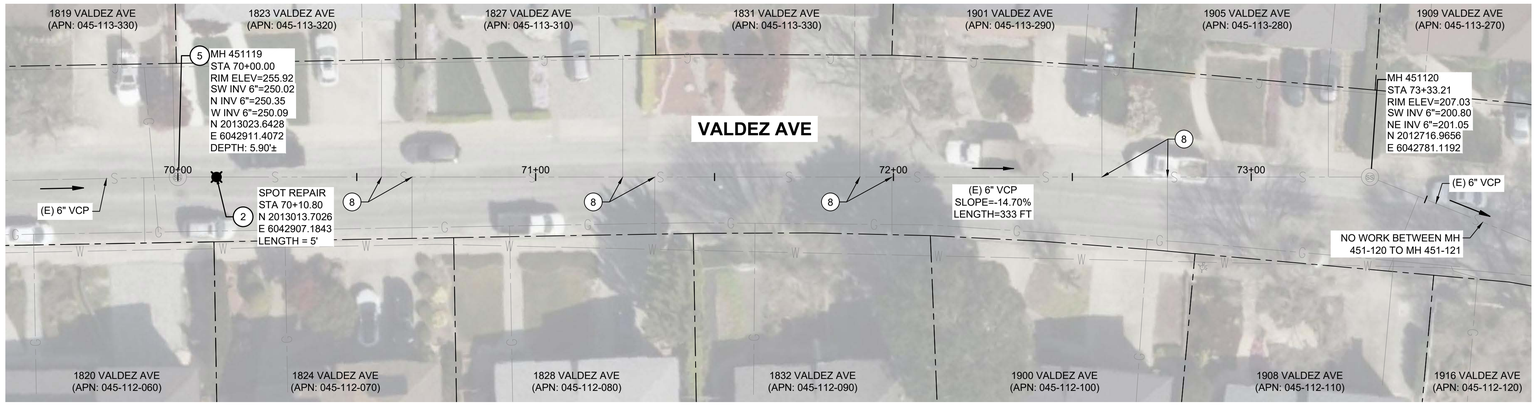


VALDEZ AVE - MH 451119 TO MH 451120

20' 10' 0' 10' 20'

SCALE: 1" = 20'

PIPELINE REHABILITATION			
METHOD: SPOT REPAIR			
UPSTREAM MH ID	DOWNSTREAM MH ID	APPROX STATION (CENTER OF SPOT REPAIR, FIELD VERIFY)	DISTANCE FROM UPSTREAM MH
MH 451119	MH 451120	70+10.80	10.8'

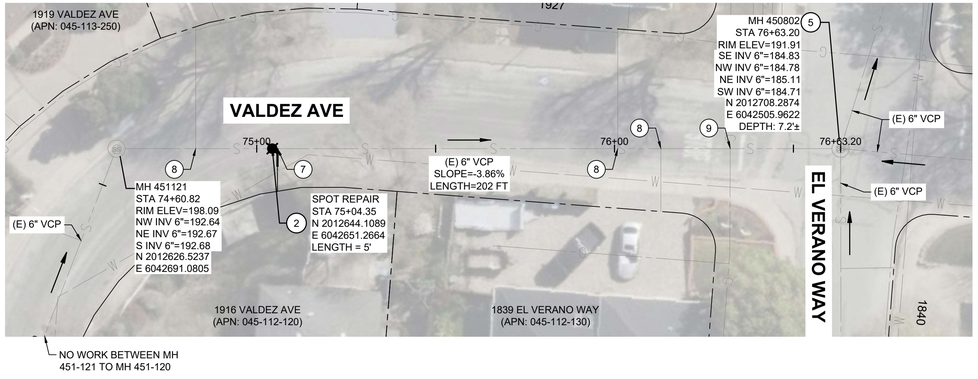

FERNWOOD WAY & VALDEZ AVE - MH 451121 TO MH 450802

20' 10' 0' 10' 20'

SCALE: 1" = 20'

PIPELINE REHABILITATION			
METHOD: SPOT REPAIR			
UPSTREAM MH ID	DOWNSTREAM MH ID	APPROX STATION	DISTANCE FROM UPSTREAM MH
MH 451121	MH 450802	75+04.35	78.6'

LATERAL RECONNECTIONS	
METHOD	NO. OF RECONNECTIONS
OPEN CUT	1

NO	REVISIONS	DATE	APPR
1			
2			
3			
4			
5			
6			
7			

CITY OF BELMONT

MNS
2025 Gateway Place, Suite 328
San Jose, CA 95110
805-692-6921 | www.mnsengineers.com

REGISTERED PROFESSIONAL ENGINEER NICHOLAS A. BOSWELL C72138 CIVIL STATE OF CALIFORNIA


2026 SANITARY SEWER AND STORM DRAIN REHABILITATION PROJECT
CITY OF BELMONT
CITY CONTRACT NUMBER 2026-646

VALDEZ AVE

DATE:
SCALE: AS SHOWN
DESIGN: NAB
DRAWN: KAD
CHECKED: TNH

C-05

SHEET: 9 OF 31

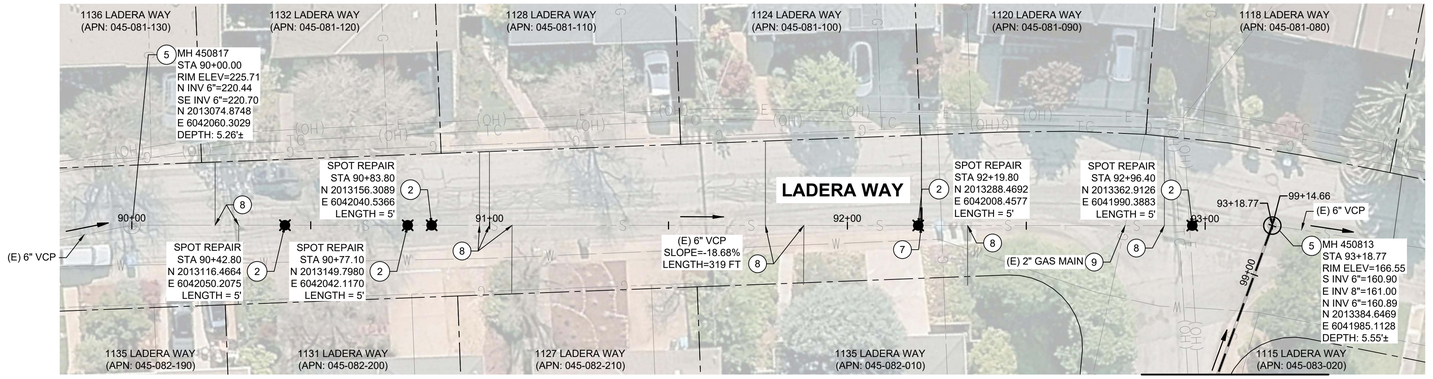

LADERA WAY - MH 450817 TO MH 450813

20' 10' 0' 10' 20'

SCALE: 1" = 20'

PIPELINE REHABILITATION			
METHOD: SPOT REPAIR			
UPSTREAM MH ID	DOWNSTREAM MH ID	APPROX STATION (CENTER OF SPOT REPAIR, FIELD VERIFY)	DISTANCE FROM UPSTREAM MH
MH 450817	MH 450813	90+42.80	42.8'
MH 450817	MH 450813	90+77.10	77.1'
MH 450817	MH 450813	90+83.80	83.8'
MH 450817	MH 450813	92+19.80	219.8'
MH 450817	MH 450813	92+96.40	296.4'

LATERAL RECONNECTIONS	
METHOD	NO. OF RECONNECTIONS
OPEN CUT	1

GENERAL NOTES

1. LOCATIONS OF EXISTING UTILITIES ARE APPROXIMATE. LOCATIONS OF WATER AND GAS SERVICES ARE NOT SHOWN ON THE DRAWINGS BUT SHALL BE ASSUMED AT EACH PROPERTY.
2. PROTECT EXISTING WATER LINES IN PLACE PER THE WATER SEPARATION CONSTRUCTION REQUIREMENT NOTES ON DRAWING G-03.
3. SLURRY SEAL ROADWAY PER THE SLURRY SEAL CONSTRUCTION NOTES ON DRAWING G-02.
4. LOCATIONS FOR SPOT REPAIRS AND OPEN CUT REPAIRS ARE APPROXIMATE. FIELD VERIFY PRIOR TO CONSTRUCTION VIA CURRENT CONTRACTOR PROVIDED CCTV VIDEOS. NOTIFY THE CITY'S CONSTRUCTION MANGER IN WRITING OF DISCREPANCIES BETWEEN FIELD CONDITIONS AND INFORMATION PRESENTED ON THE PLANS.

CONSTRUCTION NOTES


(2) REMOVE AND REPLACE EXISTING GRAVITY SEWER BY SPOT REPAIR CONSTRUCTION TO LIMITS SHOWN PER SPECIFICATION SECTIONS 312316 AND 333112 AND PER DETAIL 1 DRAWING D-01 AND DETAIL 3 DRAWING D-01.

(5) REHABILITATE MANHOLE PER TABLE 1 ON DRAWING D-03.

(7) DEMOLISH EXISTING SEWER LATERAL CONNECTION. INSTALL NEW SEWER LATERAL CONNECTION PER DETAIL 1, 3, OR 4 DRAWING D-02.

(8) PROTECT EXISTING LATERAL IN PLACE.

(9) PROTECT EXISTING UTILITY IN PLACE.

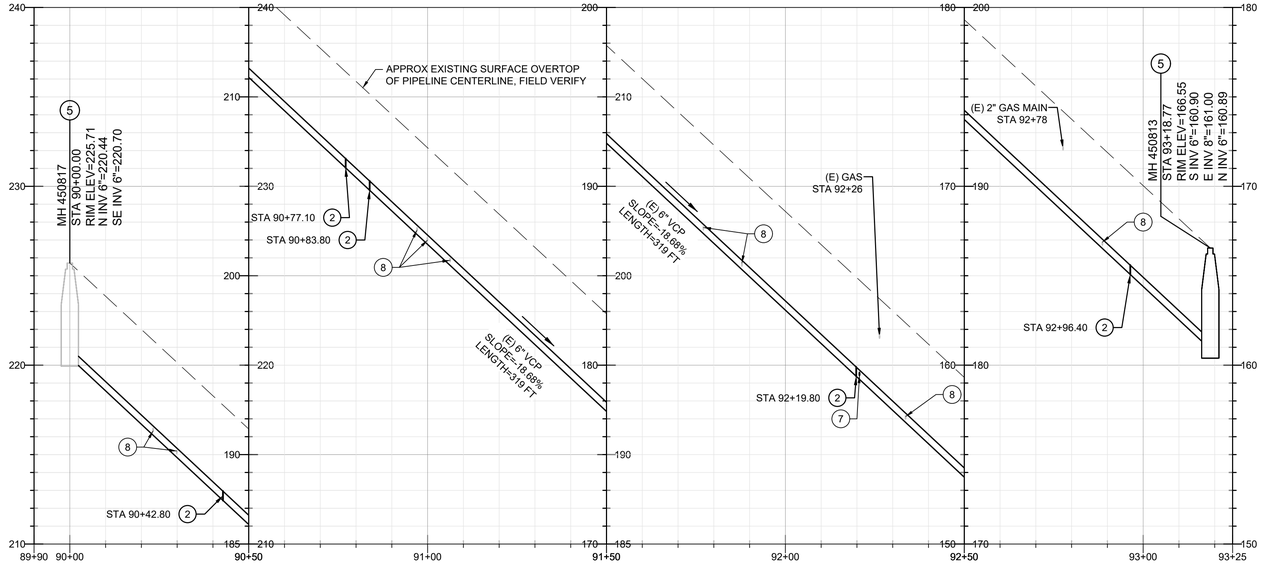

LADERA WAY PROFILE - MH 450817 TO MH 450813

20' 10' 0' 10' 20'

SCALE: 1" = 20'

NO	REVISIONS	DATE	APPR
1			
2			
3			
4			
5			
6			
7			

CITY OF BELMONT

MNS
2025 Gateway Place, Suite 328
San Jose, CA 95110
805-692-6921 | www.mnsengineers.com

REGISTERED PROFESSIONAL ENGINEER NICHOLAS A. BOSSELL C72138 CIVIL STATE OF CALIFORNIA

2026 SANITARY SEWER AND STORM DRAIN REHABILITATION PROJECT
CITY OF BELMONT
CITY CONTRACT NUMBER 2026-646

LADERA WAY

DATE:
SCALE: AS SHOWN
DESIGN: NAB
DRAWN: KAD
CHECKED: TNH

C-06

SHEET: 10 OF 31

LATERAL RECONNECTIONS	
METHOD	NO. OF RECONNECTIONS
PIPE BURSTING	8

PIPELINE REHABILITATION					
METHOD: PIPE BURSTING					
NO.	UPSTREAM MH ID	DOWNSTREAM MH ID	APPROX UPSTREAM STATION	APPROX DOWNSTREAM STATION	APPROX LENGTH
1	MH 450815	MH 450814	95+00.00	97+33.14	232'
2	MH 450814	MH 450813	97+33.14	99+14.66	182'

* PIPE BURST EXISTING 6" SEWER WITH 8" DIPS DR 17 HDPE PIPE MATERIAL

GENERAL NOTES

1. LOCATIONS OF EXISTING UTILITIES ARE APPROXIMATE. LOCATIONS OF WATER AND GAS SERVICES ARE NOT SHOWN ON THE DRAWINGS BUT SHALL BE ASSUMED AT EACH PROPERTY.
2. PROTECT EXISTING WATER LINES IN PLACE PER THE WATER SEPARATION CONSTRUCTION REQUIREMENT NOTES ON DRAWING G-03.
3. SLURRY SEAL ROADWAY PER THE SLURRY SEAL CONSTRUCTION NOTES ON DRAWING G-02.

CONSTRUCTION NOTES


(3) REPLACE EXISTING 6" VCP SEWER WITH 8" HDPE SEWER VIA PIPE BURSTING CONSTRUCTION PER SPECIFICATION SECTIONS 333118 AND 333119.

(5) REHABILITATE MANHOLE PER TABLE 1 ON DRAWING D-03.

(7) DEMOLISH EXISTING SEWER LATERAL CONNECTION. INSTALL NEW SEWER LATERAL CONNECTION PER DETAIL 1, 3, OR 4 DRAWING D-02.

(9) PROTECT EXISTING UTILITY IN PLACE.


(13) CONNECT NEW PIPELINE TO EXISTING MANHOLE PER DETAIL 2 DRAWING D-03.

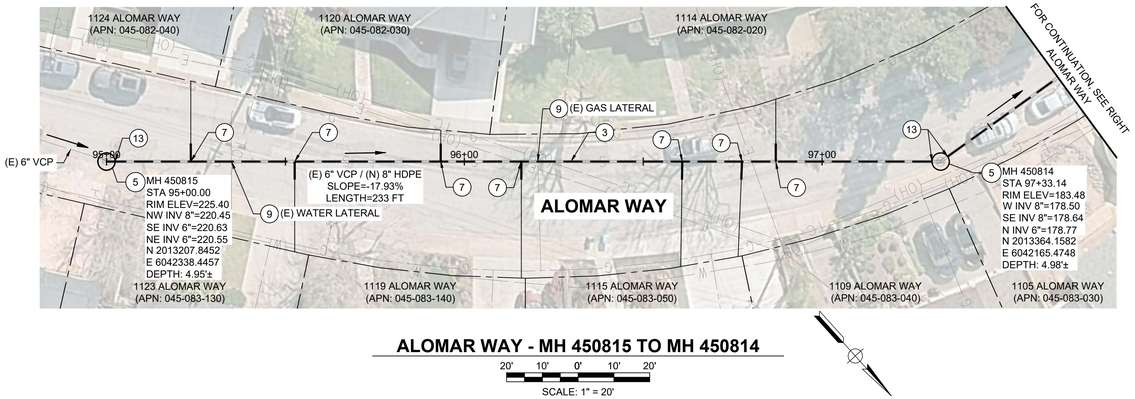

ALOMAR WAY - MH 450815 TO MH 450814

20' 10' 0' 10' 20'


SCALE: 1" = 20'

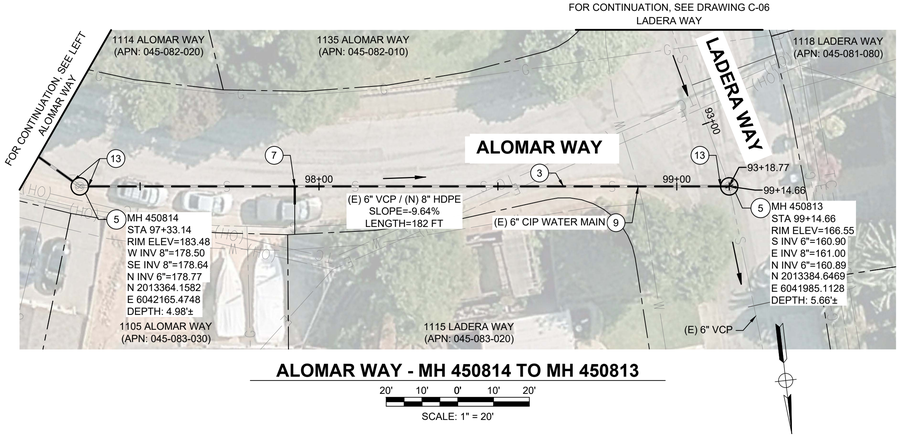

ALOMAR WAY - MH 450814 TO MH 450813

20' 10' 0' 10' 20'


SCALE: 1" = 20'

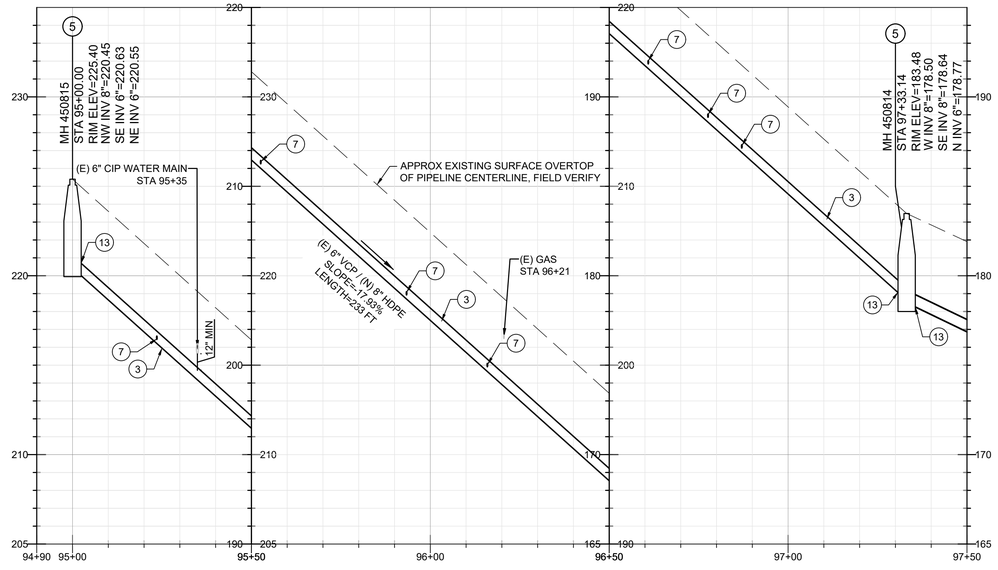

ALOMAR WAY PROFILE - MH 450815 TO MH 450814

20' 10' 0' 10' 20'

SCALE: 1" = 20'

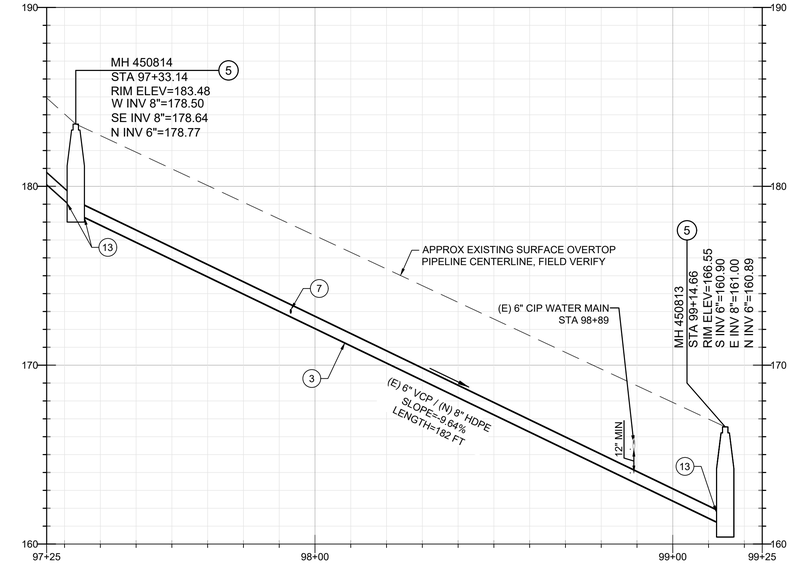

ALOMAR WAY PROFILE - MH 450814 TO MH 450813

20' 10' 0' 10' 20'

SCALE: 1" = 20'

NO	REVISIONS	DATE	APPR
1			
2			
3			
4			
5			
6			
7			

CITY OF BELMONT

MNS
2025 Gateway Place, Suite 328
San Jose, CA 95110
805-692-6921 | www.mnsengineers.com

REGISTERED PROFESSIONAL ENGINEER
NICHOLAS A. BOSSELL
C72138
CIVIL
STATE OF CALIFORNIA

2026 SANITARY SEWER AND STORM DRAIN REHABILITATION PROJECT
CITY OF BELMONT
CITY CONTRACT NUMBER 2026-646

ALOMAR WAY

DATE:
SCALE: AS SHOWN
DESIGN: NAB
DRAWN: KAD
CHECKED: TNH

C-07

SHEET: 11 OF 31

GENERAL NOTES

1. LOCATIONS OF EXISTING UTILITIES ARE APPROXIMATE. LOCATIONS OF WATER AND GAS SERVICES ARE NOT SHOWN ON THE DRAWINGS BUT SHALL BE ASSUMED AT EACH PROPERTY.
2. PROTECT EXISTING WATER LINES IN PLACE PER THE WATER SEPARATION CONSTRUCTION REQUIREMENT NOTES ON DRAWING G-03.
3. SLURRY SEAL ROADWAY PER THE SLURRY SEAL CONSTRUCTION NOTES ON DRAWING G-02.
4. LOCATIONS FOR SPOT REPAIRS AND OPEN CUT REPAIRS ARE APPROXIMATE. FIELD VERIFY PRIOR TO CONSTRUCTION VIA CURRENT CONTRACTOR PROVIDED CCTV VIDEOS. NOTIFY THE CITY'S CONSTRUCTION MANGER IN WRITING OF DISCREPANCIES BETWEEN FIELD CONDITIONS AND INFORMATION PRESENTED ON THE PLANS.

CONSTRUCTION NOTES

(1) REMOVE AND REPLACE EXISTING GRAVITY SEWER BY OPEN CUT CONSTRUCTION TO LIMITS SHOWN PER SPECIFICATION SECTIONS 312316 AND 333112 AND PER DETAIL 1 DRAWING D-01 AND DETAIL 3 DRAWING D-03.


(7) DEMOLISH EXISTING SEWER LATERAL CONNECTION. INSTALL NEW SEWER LATERAL CONNECTION PER DETAIL 1, 3, OR 4 DRAWING D-02.

(8) PROTECT EXISTING LATERAL IN PLACE.

(9) PROTECT EXISTING UTILITY IN PLACE.

(10) REMOVE AND REPLACE EXISTING CURB, GUTTER, SIDEWALK, AND DRIVEWAY ENTRANCE AS NEEDED FOR CONSTRUCTION.

(13) CONNECT NEW PIPELINE TO EXISTING MANHOLE PER DETAIL 2 DRAWING D-03.

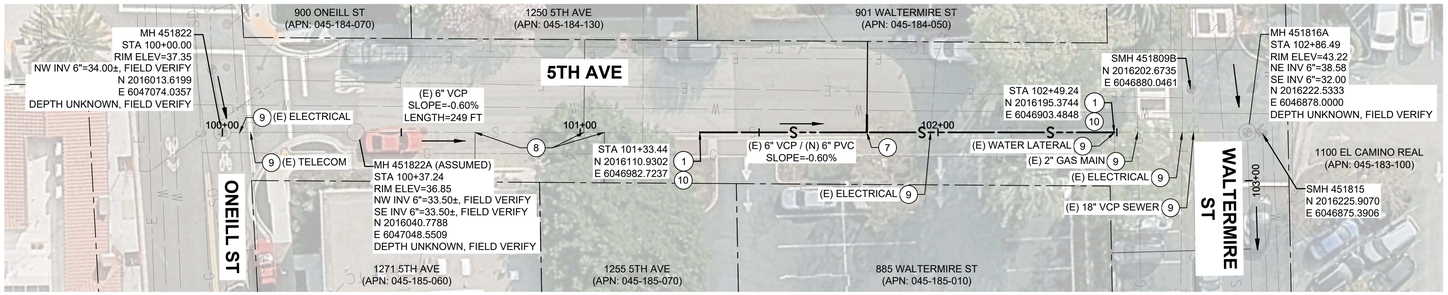


5TH AVE - MH 451822 TO MH 451822A TO MH 451816A

20' 10' 0' 10' 20'

SCALE: 1" = 20'

PIPELINE REHABILITATION					
METHOD: OPEN CUT CONSTRUCTION					
NO.	UPSTREAM MH ID	DOWNSTREAM MH ID	APPROX UPSTREAM STATION	APPROX DOWNSTREAM STATION	APPROX LENGTH
1	MH 451822A	MH 451816A	101+33.44	102+49.24	116'

LATERAL RECONNECTIONS	
METHOD	NO. OF RECONNECTIONS
OPEN CUT	1

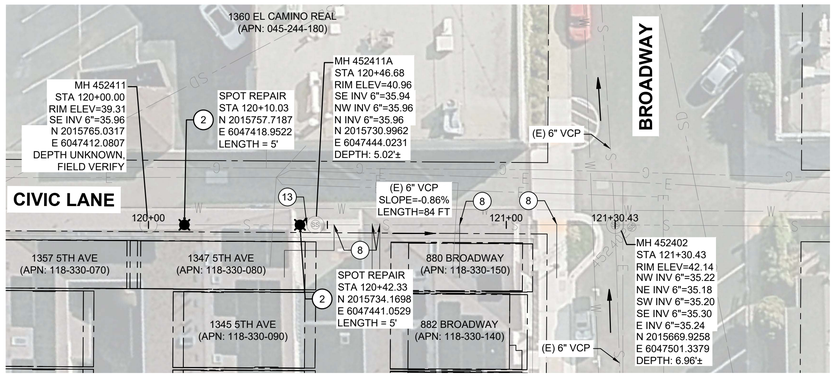

ALLEY - MH 452411 TO MH 452411A TO MH 452402

20' 10' 0' 10' 20'

SCALE: 1" = 20'

PIPELINE REHABILITATION			
METHOD: SPOT REPAIR			
UPSTREAM MH ID	DOWNSTREAM MH ID	APPROX STATION (CENTER OF SPOT REPAIR, FIELD VERIFY)	DISTANCE FROM UPSTREAM MH
MH 452411	MH 452411A	120+10.03	10.0'
MH 452411	MH 452411A	120+42.33	42.3'

NO	REVISIONS	DATE	APPR
1			
2			
3			
4			
5			
6			
7			

CITY OF BELMONT

MNS
2025 Gateway Place, Suite 328
San Jose, CA 95110
805-692-6921 | www.mnsengineers.com

REGISTERED PROFESSIONAL ENGINEER NICHOLAS A. BOSSELL C72138 CIVIL STATE OF CALIFORNIA

2026 SANITARY SEWER AND STORM DRAIN REHABILITATION PROJECT
CITY OF BELMONT
CITY CONTRACT NUMBER 2026-646

5TH AVE AND CIVIC LANE

DATE:
SCALE: AS SHOWN
DESIGN: NAB
DRAWN: KAD
CHECKED: TNH

C-08

SHEET: 12 OF 31

GENERAL NOTES

1. LOCATIONS OF EXISTING UTILITIES ARE APPROXIMATE. LOCATIONS OF WATER AND GAS SERVICES ARE NOT SHOWN ON THE DRAWINGS BUT SHALL BE ASSUMED AT EACH PROPERTY.
2. PROTECT EXISTING WATER LINES IN PLACE PER THE WATER SEPARATION CONSTRUCTION REQUIREMENT NOTES ON DRAWING G-03.
3. SLURRY SEAL ROADWAY PER THE SLURRY SEAL CONSTRUCTION NOTES ON DRAWING G-02.
4. LOCATIONS FOR SPOT REPAIRS AND OPEN CUT REPAIRS ARE APPROXIMATE. FIELD VERIFY PRIOR TO CONSTRUCTION VIA CURRENT CONTRACTOR PROVIDED CCTV VIDEOS. NOTIFY THE CITY'S CONSTRUCTION MANGER IN WRITING OF DISCREPANCIES BETWEEN FIELD CONDITIONS AND INFORMATION PRESENTED ON THE PLANS.

CONSTRUCTION NOTES

(1) REMOVE AND REPLACE EXISTING GRAVITY SEWER BY OPEN CUT CONSTRUCTION TO LIMITS SHOWN PER SPECIFICATION SECTIONS 312316 AND 333112 AND PER DETAIL 1 DRAWING D-01 AND DETAIL 3 DRAWING D-03.

(5) REHABILITATE MANHOLE PER TABLE 1 ON DRAWING D-03.


(6) REMOVE AND REPLACE EXISTING CURB, GUTTER, DRAINAGE INLET, AND SIDEWALK DAMAGED BY CONSTRUCTION IN KIND PER CITY STANDARD AND PER DETAILS 7 AND 8 ON DRAWING D-01. REPLACE IN KIND EXISTING RESIDENTIAL LANDSCAPING AND IRRIGATION DAMAGED BY CONSTRUCTION TO THE SATISFACTION OF THE CITY'S CONSTRUCTION MANAGER.

(7) DEMOLISH EXISTING SEWER LATERAL CONNECTION. INSTALL NEW SEWER LATERAL CONNECTION PER DETAIL 1, 3, OR 4 DRAWING D-02.

(8) PROTECT EXISTING LATERAL IN PLACE.

(9) PROTECT EXISTING UTILITY IN PLACE.

(13) CONNECT NEW PIPELINE TO EXISTING MANHOLE PER DETAIL 2 DRAWING D-03.

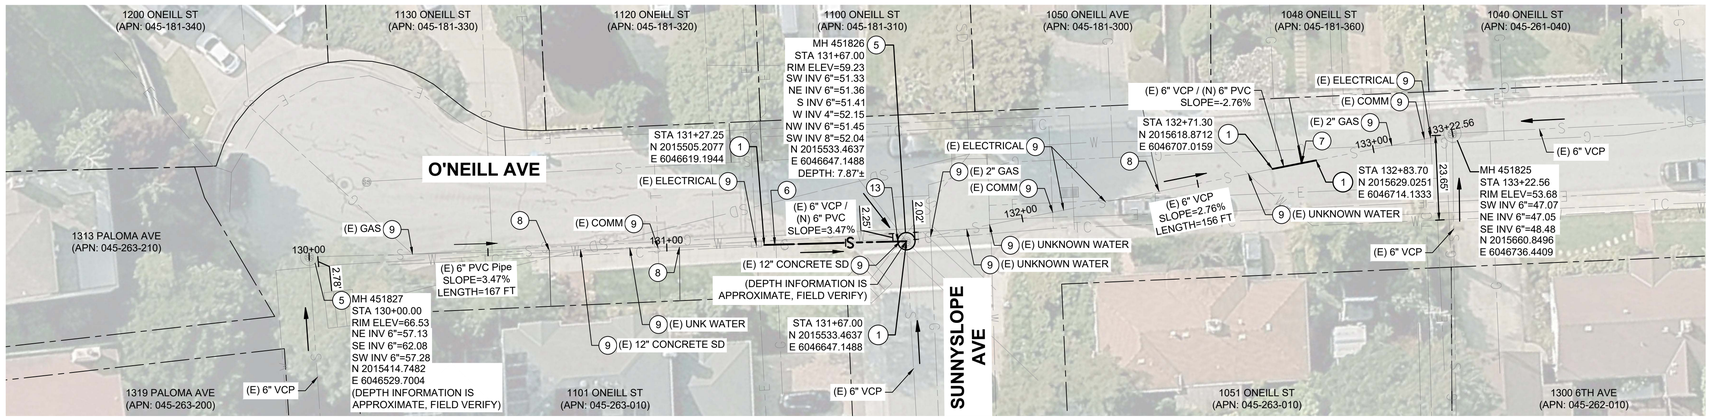

O'NEILL AVE - MH 451827 TO MH 451826 TO MH 451825

20' 10' 0' 10' 20'

SCALE: 1" = 20'

PIPELINE REHABILITATION

METHOD: OPEN CUT CONSTRUCTION

NO.	UPSTREAM MH ID	DOWNSTREAM MH ID	APPROX UPSTREAM STATION	APPROX DOWNSTREAM STATION	APPROX LENGTH
1	MH 451827	MH 451826	131+27.25	131+67.00	40'
2	MH 451826	MH 451825	132+71.30	132+83.70	13'

LATERAL RECONNECTIONS

METHOD	NO. OF RECONNECTIONS
OPEN CUT	1

NO	REVISIONS	DATE	APPR
1			
2			
3			
4			
5			
6			
7			

CITY OF BELMONT

MNS
2025 Gateway Place, Suite 328
San Jose, CA 95110
805-692-6921 | www.mnsengineers.com

REGISTERED PROFESSIONAL ENGINEER NICHOLAS A. BOSWELL C72138 CIVIL STATE OF CALIFORNIA


2026 SANITARY SEWER AND STORM DRAIN REHABILITATION PROJECT
CITY OF BELMONT
CITY CONTRACT NUMBER 2026-646

O'NEILL AVE

DATE:
SCALE: AS SHOWN
DESIGN: NAB
DRAWN: KAD
CHECKED: TNH

C-09


SHEET: 13 OF 31

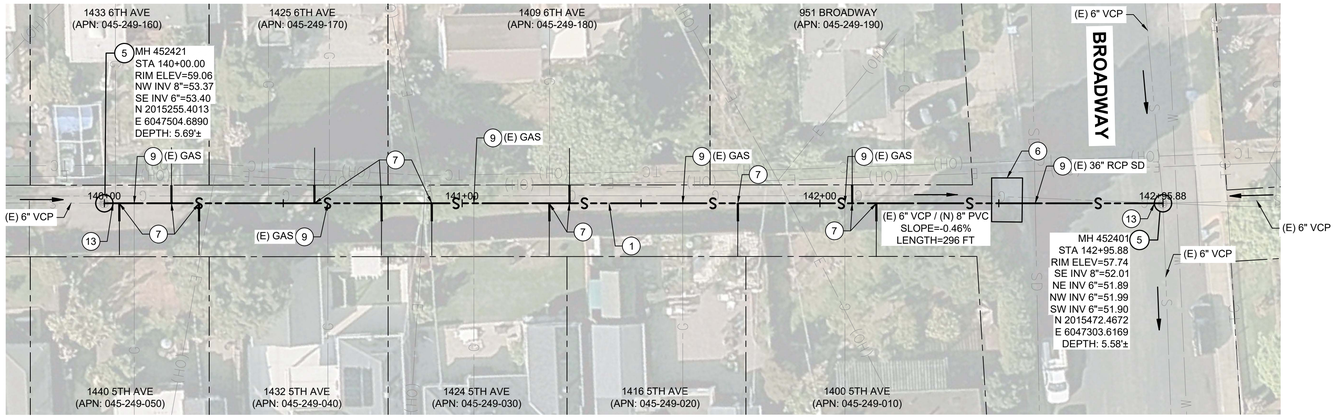

BROADWAY ALLEY - MH 452421 TO MH 452401

20' 10' 0' 10' 20'

SCALE: 1" = 20'

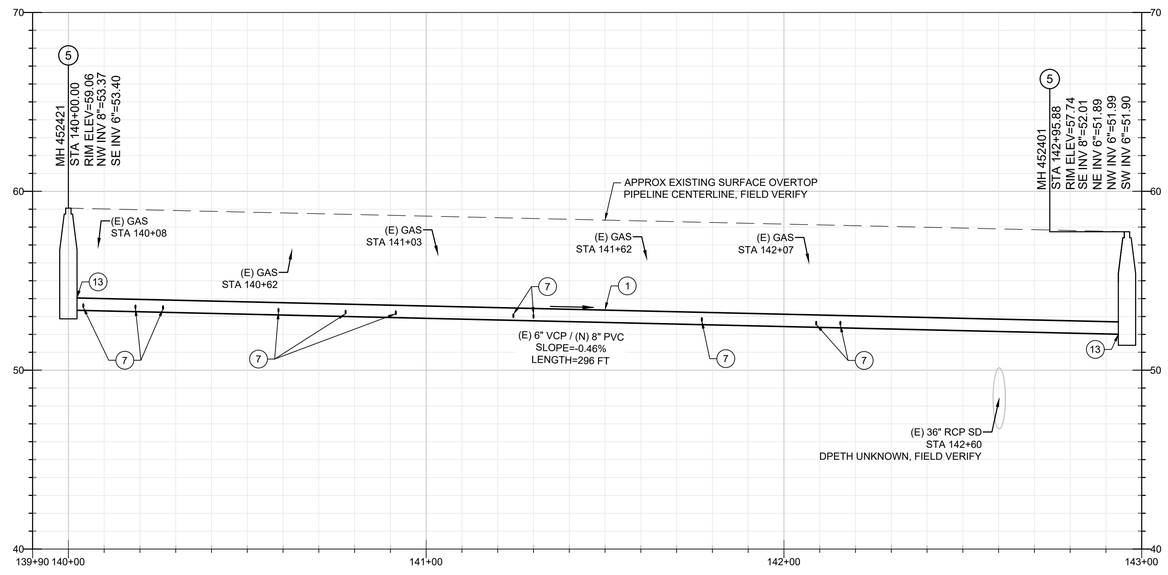

BROADWAY ALLEY PROFILE - MH 452421 TO MH 452401

20' 10' 0' 10' 20'

SCALE: 1" = 20'

PIPELINE REHABILITATION

METHOD: OPEN CUT CONSTRUCTION

NO.	UPSTREAM MH ID	DOWNSTREAM MH ID	APPROX UPSTREAM STATION	APPROX DOWNSTREAM STATION	APPROX LENGTH
1	MH 452421	MH 452401	140+00.00	142+95.88	296'

LATERAL RECONNECTIONS

METHOD	NO. OF RECONNECTIONS
OPEN CUT	11

GENERAL NOTES

1. LOCATIONS OF EXISTING UTILITIES ARE APPROXIMATE. LOCATIONS OF WATER AND GAS SERVICES ARE NOT SHOWN ON THE DRAWINGS BUT SHALL BE ASSUMED AT EACH PROPERTY.
2. PROTECT EXISTING WATER LINES IN PLACE PER THE WATER SEPARATION CONSTRUCTION REQUIREMENT NOTES ON DRAWING G-03.
3. SLURRY SEAL ROADWAY PER THE SLURRY SEAL CONSTRUCTION NOTES ON DRAWING G-02.
4. LOCATIONS FOR SPOT REPAIRS AND OPEN CUT REPAIRS ARE APPROXIMATE. FIELD VERIFY PRIOR TO CONSTRUCTION VIA CURRENT CONTRACTOR PROVIDED CCTV VIDEOS. NOTIFY THE CITY'S CONSTRUCTION MANGER IN WRITING OF DISCREPANCIES BETWEEN FIELD CONDITIONS AND INFORMATION PRESENTED ON THE PLANS.

CONSTRUCTION NOTES

(1) REMOVE AND REPLACE EXISTING GRAVITY SEWER BY OPEN CUT CONSTRUCTION TO LIMITS SHOWN PER SPECIFICATION SECTIONS 312316 AND 333112 AND PER DETAIL 1 DRAWING D-01 AND DETAIL 3 DRAWING D-03.

(5) REHABILITATE MANHOLE PER TABLE 1 ON DRAWING D-03.

(6) REMOVE AND REPLACE EXISTING CURB, GUTTER, AND SIDEWALK DAMAGED BY CONSTRUCTION IN KIND PER CITY STANDARD AND PER DETAILS 7 AND 8 ON DRAWING D-01.

(7) DEMOLISH EXISTING SEWER LATERAL CONNECTION. INSTALL NEW SEWER LATERAL CONNECTION PER DETAIL 1, 3, OR 4 DRAWING D-02.

(9) PROTECT EXISTING UTILITY IN PLACE.

(13) CONNECT NEW PIPELINE TO EXISTING MANHOLE PER DETAIL 2 DRAWING D-03.

NO	REVISIONS	DATE	APPR
1			
2			
3			
4			
5			
6			
7			

CITY OF BELMONT

MNS
2025 Gateway Place, Suite 328
San Jose, CA 95110
805-692-6921 | www.mnsengineers.com

REGISTERED PROFESSIONAL ENGINEER
NICHOLAS A. BOSSELL
C72138
CIVIL
STATE OF CALIFORNIA

2026 SANITARY SEWER AND STORM DRAIN REHABILITATION PROJECT
CITY OF BELMONT
CITY CONTRACT NUMBER 2026-646

RESIDENTIAL ALLEY BETWEEN 5TH AND 6TH AVE AT BROADWAY

DATE:
SCALE: AS SHOWN
DESIGN: NAB
DRAWN: KAD
CHECKED: TNH

C-10

SHEET: 14 OF 31

PIPELINE REHABILITATION			
METHOD: SPOT REPAIR			
UPSTREAM MH ID	DOWNSTREAM MH ID	APPROX STATION (CENTER OF SPOT REPAIR, FIELD VERIFY)	DISTANCE FROM UPSTREAM MH
MH 452805	MH 452804	150+54.30	54.3'
MH 452804	MH 452712	153+73.56	124.6'

LATERAL RECONNECTIONS	
METHOD	NO. OF RECONNECTIONS
OPEN CUT	3

GENERAL NOTES

1. LOCATIONS OF EXISTING UTILITIES ARE APPROXIMATE. LOCATIONS OF WATER AND GAS SERVICES ARE NOT SHOWN ON THE DRAWINGS BUT SHALL BE ASSUMED AT EACH PROPERTY.
2. PROTECT EXISTING WATER LINES IN PLACE PER THE WATER SEPARATION CONSTRUCTION REQUIREMENT NOTES ON DRAWING G-03.
3. SLURRY SEAL ROADWAY PER THE SLURRY SEAL CONSTRUCTION NOTES ON DRAWING G-02.
4. LOCATIONS FOR SPOT REPAIRS AND OPEN CUT REPAIRS ARE APPROXIMATE. FIELD VERIFY PRIOR TO CONSTRUCTION VIA CURRENT CONTRACTOR PROVIDED CCTV VIDEOS. NOTIFY THE CITY'S CONSTRUCTION MANGER IN WRITING OF DISCREPANCIES BETWEEN FIELD CONDITIONS AND INFORMATION PRESENTED ON THE PLANS.

CONSTRUCTION NOTES


(2) REMOVE AND REPLACE EXISTING GRAVITY SEWER BY SPOT REPAIR CONSTRUCTION TO LIMITS SHOWN PER SPECIFICATION SECTIONS 312316 AND 333112 AND PER DETAIL 1 DRAWING D-01 AND DETAIL 3 DRAWING D-01.

(5) REHABILITATE MANHOLE PER TABLE 1 ON DRAWING D-03.

(7) DEMOLISH EXISTING SEWER LATERAL CONNECTION. INSTALL NEW SEWER LATERAL CONNECTION PER DETAIL 1, 3, OR 4 DRAWING D-02.

(8) PROTECT EXISTING LATERAL IN PLACE.

(9) PROTECT EXISTING UTILITY IN PLACE.

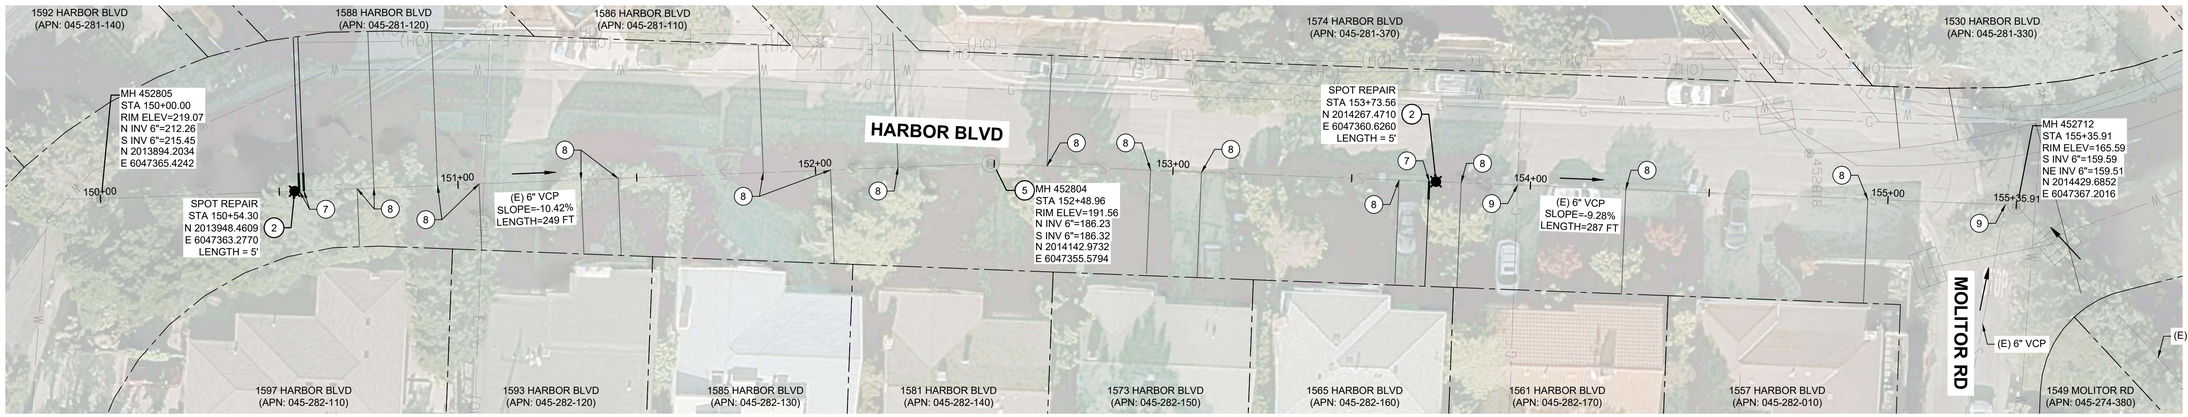

HARBOR BLVD - MH 452805 TO MH 452804 TO MH 452712

20' 10' 0' 10' 20'

SCALE: 1" = 20'

NO	REVISIONS	DATE	APPR
1			
2			
3			
4			
5			
6			
7			

CITY OF BELMONT

MNS
2025 Gateway Place, Suite 328
San Jose, CA 95110
805-692-6921 | www.mnsengineers.com

REGISTERED PROFESSIONAL ENGINEER
NICHOLAS A. BOSWELL
C72138
CIVIL
STATE OF CALIFORNIA


2026 SANITARY SEWER AND STORM DRAIN REHABILITATION PROJECT
CITY OF BELMONT
CITY CONTRACT NUMBER 2026-646

HARBOR BLVD

DATE:
SCALE: AS SHOWN
DESIGN: NAB
DRAWN: KAD
CHECKED: TNH

C-11


SHEET: 15 OF 31

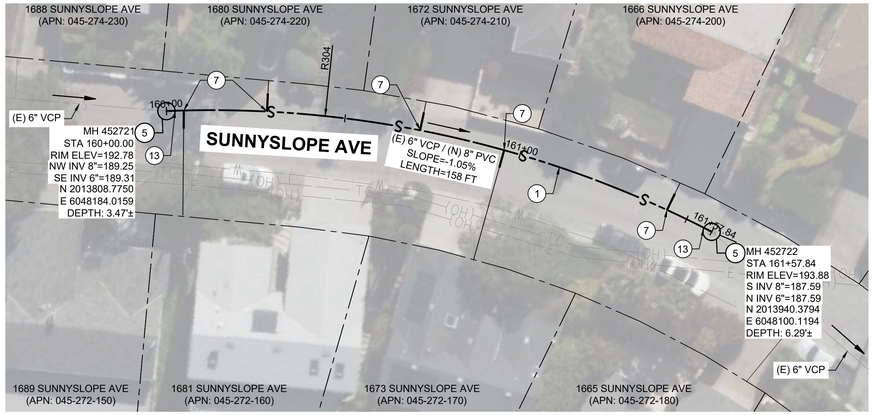

SUNNYSLOPE AVE - MH 452721 TO MH 452722

20' 10' 0' 10' 20'

SCALE: 1" = 20'

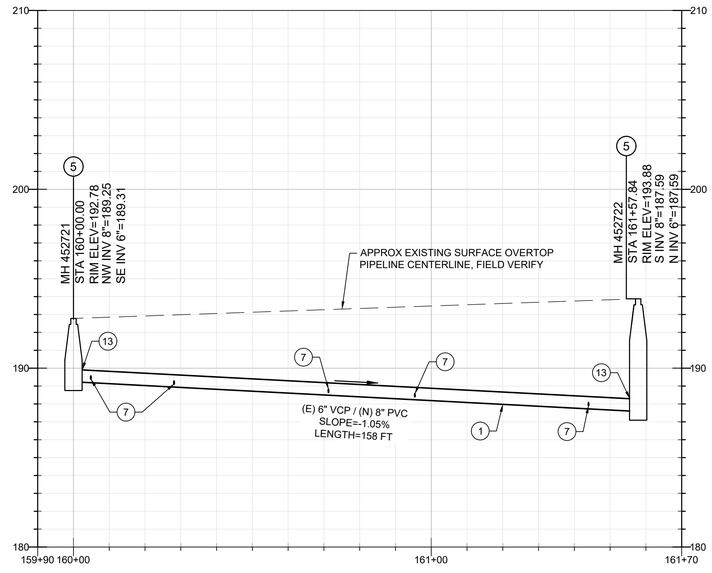

SUNNYSLOPE AVE PROFILE - MH 452721 TO MH 452722

20' 10' 0' 10' 20'

SCALE: 1" = 20'

PIPELINE REHABILITATION					
METHOD: OPEN CUT CONSTRUCTION					
NO.	UPSTREAM MH ID	DOWNSTREAM MH ID	APPROX UPSTREAM STATION	APPROX DOWNSTREAM STATION	APPROX LENGTH
1	MH 452721	MH 452722	160+00.00	161+57.84	158'

LATERAL RECONNECTIONS	
METHOD	NO. OF RECONNECTIONS
OPEN CUT	5

GENERAL NOTES

1. LOCATIONS OF EXISTING UTILITIES ARE APPROXIMATE. LOCATIONS OF WATER AND GAS SERVICES ARE NOT SHOWN ON THE DRAWINGS BUT SHALL BE ASSUMED AT EACH PROPERTY.
2. PROTECT EXISTING WATER LINES IN PLACE PER THE WATER SEPARATION CONSTRUCTION REQUIREMENT NOTES ON DRAWING G-03.
3. SLURRY SEAL ROADWAY PER THE SLURRY SEAL CONSTRUCTION NOTES ON DRAWING G-02.
4. LOCATIONS FOR SPOT REPAIRS AND OPEN CUT REPAIRS ARE APPROXIMATE. FIELD VERIFY PRIOR TO CONSTRUCTION VIA CURRENT CONTRACTOR PROVIDED CCTV VIDEOS. NOTIFY THE CITY'S CONSTRUCTION MANGER IN WRITING OF DISCREPANCIES BETWEEN FIELD CONDITIONS AND INFORMATION PRESENTED ON THE PLANS.

CONSTRUCTION NOTES

(1) REMOVE AND REPLACE EXISTING GRAVITY SEWER BY OPEN CUT CONSTRUCTION TO LIMITS SHOWN PER SPECIFICATION SECTIONS 312316 AND 333112 AND PER DETAIL 1 DRAWING D-01 AND DETAIL 3 DRAWING D-03.

(5) REHABILITATE MANHOLE PER TABLE 1 ON DRAWING D-03.

(7) DEMOLISH EXISTING SEWER LATERAL CONNECTION. INSTALL NEW SEWER LATERAL CONNECTION PER DETAIL 1, 3, OR 4 DRAWING D-02.

(13) CONNECT NEW PIPELINE TO EXISTING MANHOLE PER DETAIL 2 DRAWING D-03.

NO	REVISIONS	DATE	APPR
1			
2			
3			
4			
5			
6			
7			

CITY OF BELMONT

MNS
2025 Gateway Place, Suite 328
San Jose, CA 95110
805-692-6921 | www.mnsengineers.com

REGISTERED PROFESSIONAL ENGINEER
NICHOLAS A. BOSSELL
C72138
CIVIL
STATE OF CALIFORNIA

2026 SANITARY SEWER AND STORM DRAIN REHABILITATION PROJECT
CITY OF BELMONT
CITY CONTRACT NUMBER 2026-646

SUNNYSLOPE AVE

DATE:
SCALE: AS SHOWN
DESIGN: NAB
DRAWN: KAD
CHECKED: TNH

C-12

SHEET: 16 OF 31

GENERAL NOTES

1. LOCATIONS OF EXISTING UTILITIES ARE APPROXIMATE. LOCATIONS OF WATER AND GAS SERVICES ARE NOT SHOWN ON THE DRAWINGS BUT SHALL BE ASSUMED AT EACH PROPERTY.
2. PROTECT EXISTING WATER LINES IN PLACE PER THE WATER SEPARATION CONSTRUCTION REQUIREMENT NOTES ON DRAWING G-03.
3. SLURRY SEAL ROADWAY PER THE SLURRY SEAL CONSTRUCTION NOTES ON DRAWING G-02.
4. LOCATIONS FOR SPOT REPAIRS AND OPEN CUT REPAIRS ARE APPROXIMATE. FIELD VERIFY PRIOR TO CONSTRUCTION VIA CURRENT CONTRACTOR PROVIDED CCTV VIDEOS. NOTIFY THE CITY'S CONSTRUCTION MANGER IN WRITING OF DISCREPANCIES BETWEEN FIELD CONDITIONS AND INFORMATION PRESENTED ON THE PLANS.

CONSTRUCTION NOTES

(1) REMOVE AND REPLACE EXISTING GRAVITY SEWER BY OPEN CUT CONSTRUCTION TO LIMITS SHOWN PER SPECIFICATION SECTIONS 312316 AND 333112 AND PER DETAIL 1 DRAWING D-01 AND DETAIL 3 DRAWING D-03.

(2) REMOVE AND REPLACE EXISTING GRAVITY SEWER BY SPOT REPAIR CONSTRUCTION TO LIMITS SHOWN PER SPECIFICATION SECTIONS 312316 AND 333112 AND PER DETAIL 1 DRAWING D-01 AND DETAIL 3 DRAWING D-01.


(5) REHABILITATE MANHOLE PER TABLE 1 ON DRAWING D-03.

(7) DEMOLISH EXISTING SEWER LATERAL CONNECTION. INSTALL NEW SEWER LATERAL CONNECTION PER DETAIL 1, 3, OR 4 DRAWING D-02.

(8) PROTECT EXISTING LATERAL IN PLACE.

(9) PROTECT EXISTING UTILITY IN PLACE.

(13) CONNECT NEW PIPELINE TO EXISTING MANHOLE PER DETAIL 2 DRAWING D-03.

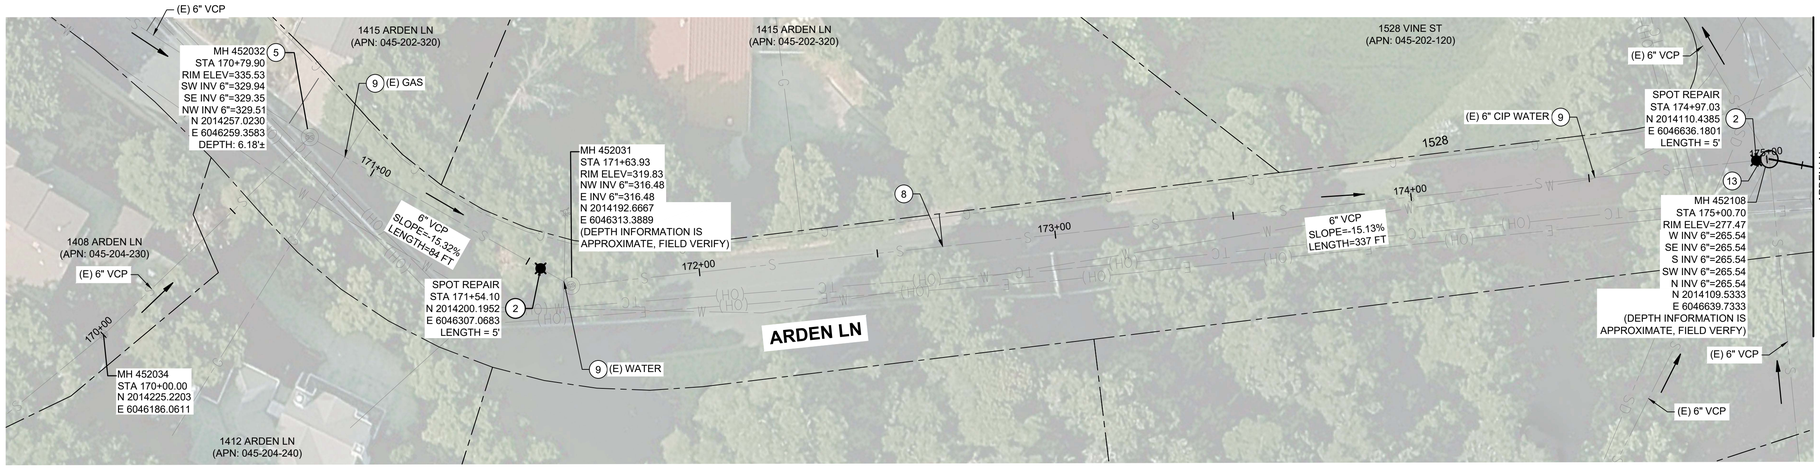


ARDEN LN - MH 452032 TO MH 452031 TO MH 452108

20' 10' 0' 10' 20'

SCALE: 1" = 20'

PIPELINE REHABILITATION			
METHOD: SPOT REPAIR			
UPSTREAM MH ID	DOWNSTREAM MH ID	APPROX STATION (CENTER OF SPOT REPAIR, FIELD VERIFY)	DISTANCE FROM UPSTREAM MH
MH 452032	MH 452031	171+54.10	74.2'
MH 452031	MH 452108	174+97.03	333.1'

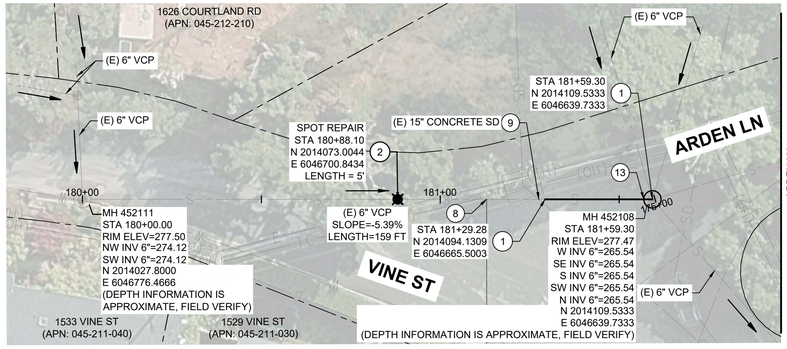

ARDEN LN & VINE ST- MH 452111 TO MH 452108

20' 10' 0' 10' 20'

SCALE: 1" = 20'

PIPELINE REHABILITATION					
METHOD: OPEN CUT CONSTRUCTION					
NO.	UPSTREAM MH ID	DOWNSTREAM MH ID	APPROX UPSTREAM STATION	APPROX DOWNSTREAM STATION	APPROX LENGTH
1	MH 452111	MH 452108	181+29.28	181+59.30	30.0'

PIPELINE REHABILITATION			
METHOD: SPOT REPAIR			
UPSTREAM MH ID	DOWNSTREAM MH ID	APPROX STATION (CENTER OF SPOT REPAIR, FIELD VERIFY)	DISTANCE FROM UPSTREAM MH
MH 452111	MH 452108	180+88.10	88.1'

NO	REVISIONS	DATE	APPR
1			
2			
3			
4			
5			
6			
7			

CITY OF BELMONT

MNS
2025 Gateway Place, Suite 328
San Jose, CA 95110
805-692-6921 | www.mnsengineers.com

REGISTERED PROFESSIONAL ENGINEER
NICHOLAS A. BOSSELL
C72138
CIVIL
STATE OF CALIFORNIA

2026 SANITARY SEWER AND STORM DRAIN REHABILITATION PROJECT
CITY OF BELMONT
CITY CONTRACT NUMBER 2026-646

ARDEN LN

DATE:
SCALE: AS SHOWN
DESIGN: NAB
DRAWN: KAD
CHECKED: TNH

C-13

SHEET: 17 OF 31

PIPELINE REHABILITATION					
METHOD: OPEN CUT CONSTRUCTION					
NO.	UPSTREAM MH ID	DOWNSTREAM MH ID	APPROX UPSTREAM STATION	APPROX DOWNSTREAM STATION	APPROX LENGTH
1	MH 441807	MH 441806	191+83.10	192+23.48	40'
2	MH 441806	MH 441805	193+91.48	194+05.87	14'
3	MH 441805	MH 441804	194+05.87	195+52.50	147'

LATERAL RECONNECTIONS	
METHOD	NO. OF RECONNECTIONS
OPEN CUT	2

GENERAL NOTES

1. LOCATIONS OF EXISTING UTILITIES ARE APPROXIMATE. LOCATIONS OF WATER AND GAS SERVICES ARE NOT SHOWN ON THE DRAWINGS BUT SHALL BE ASSUMED AT EACH PROPERTY.
2. PROTECT EXISTING WATER LINES IN PLACE PER THE WATER SEPARATION CONSTRUCTION REQUIREMENT NOTES ON DRAWING G-03.
3. SLURRY SEAL ROADWAY PER THE SLURRY SEAL CONSTRUCTION NOTES ON DRAWING G-02.
4. LOCATIONS FOR SPOT REPAIRS AND OPEN CUT REPAIRS ARE APPROXIMATE. FIELD VERIFY PRIOR TO CONSTRUCTION VIA CURRENT CONTRACTOR PROVIDED CCTV VIDEOS. NOTIFY THE CITY'S CONSTRUCTION MANGER IN WRITING OF DISCREPANCIES BETWEEN FIELD CONDITIONS AND INFORMATION PRESENTED ON THE PLANS.

CONSTRUCTION NOTES

(1) REMOVE AND REPLACE EXISTING GRAVITY SEWER BY OPEN CUT CONSTRUCTION TO LIMITS SHOWN PER SPECIFICATION SECTIONS 312316 AND 333112 AND PER DETAIL 1 DRAWING D-01 AND DETAIL 3 DRAWING D-03.

(2) REMOVE AND REPLACE EXISTING GRAVITY SEWER BY SPOT REPAIR CONSTRUCTION TO LIMITS SHOWN PER SPECIFICATION SECTIONS 312316 AND 333112 AND PER DETAIL 1 DRAWING D-01 AND DETAIL 3 DRAWING D-01.


(5) REHABILITATE MANHOLE PER TABLE 1 ON DRAWING D-03.

(7) DEMOLISH EXISTING SEWER LATERAL CONNECTION. INSTALL NEW SEWER LATERAL CONNECTION PER DETAIL 1, 3, OR 4 DRAWING D-02.

(8) PROTECT EXISTING LATERAL IN PLACE.

(9) PROTECT EXISTING UTILITY IN PLACE.


(13) CONNECT NEW PIPELINE TO EXISTING MANHOLE PER DETAIL 2 DRAWING D-03.

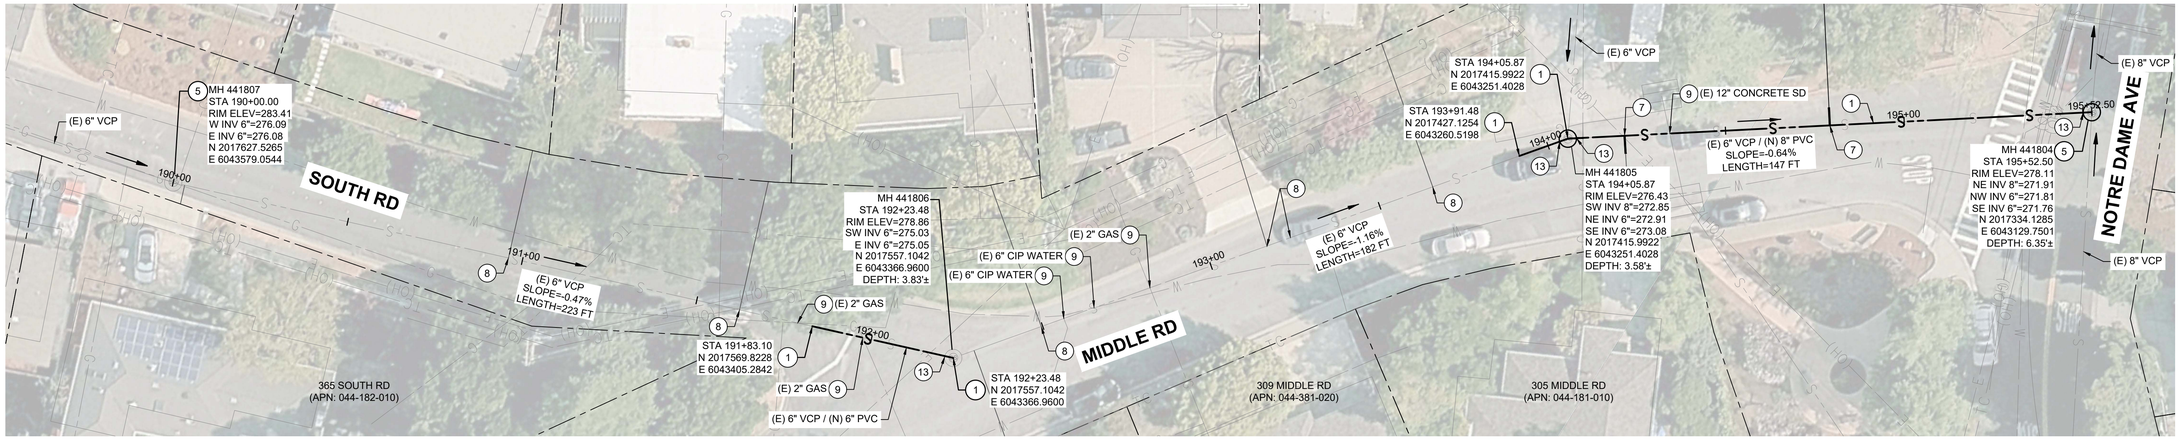

SOUTH & MIDDLE RD- MH 441807 TO MH 441806 TO MH 441805 TO MH 441804

20' 10' 0' 10' 20'

SCALE: 1" = 20'

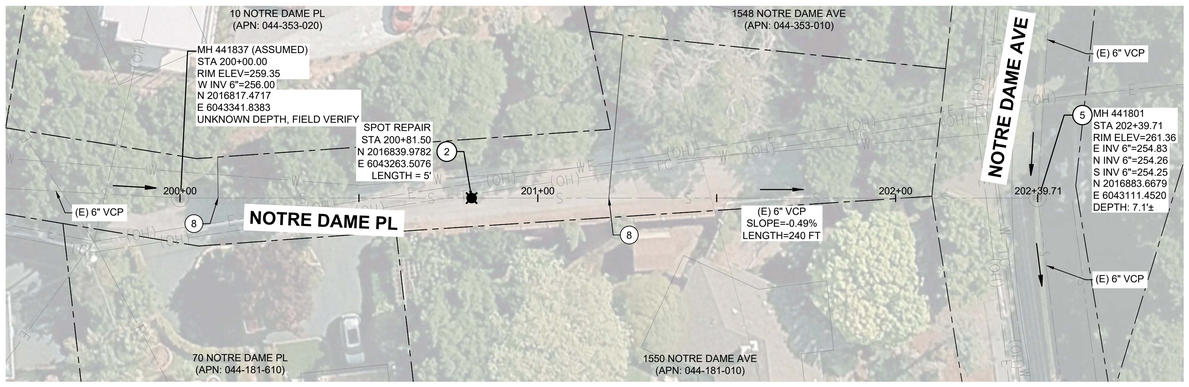

NOTRE DAME PL - MH 441837 TO MH 441801

20' 10' 0' 10' 20'

SCALE: 1" = 20'

PIPELINE REHABILITATION			
METHOD: SPOT REPAIR			
UPSTREAM MH ID	DOWNSTREAM MH ID	APPROX STATION (CENTER OF SPOT REPAIR, FIELD VERIFY)	DISTANCE FROM UPSTREAM MH
MH 441837	MH 441801	200+81.50	81.5'

NO	REVISIONS	DATE	APPR
1			
2			
3			
4			
5			
6			
7			

CITY OF BELMONT

MNS
2025 Gateway Place, Suite 328
San Jose, CA 95110
805-692-6921 | www.mnsengineers.com

REGISTERED PROFESSIONAL ENGINEER
NICHOLAS A. BOSELL
C72138
CIVIL
STATE OF CALIFORNIA


2026 SANITARY SEWER AND STORM DRAIN REHABILITATION PROJECT
CITY OF BELMONT
CITY CONTRACT NUMBER 2026-646

SOUTH RD - MIDDLE RD AND NOTRE DAME PL

DATE:
SCALE: AS SHOWN
DESIGN: NAB
DRAWN: KAD
CHECKED: TNH

C-14


SHEET: 18 OF 31

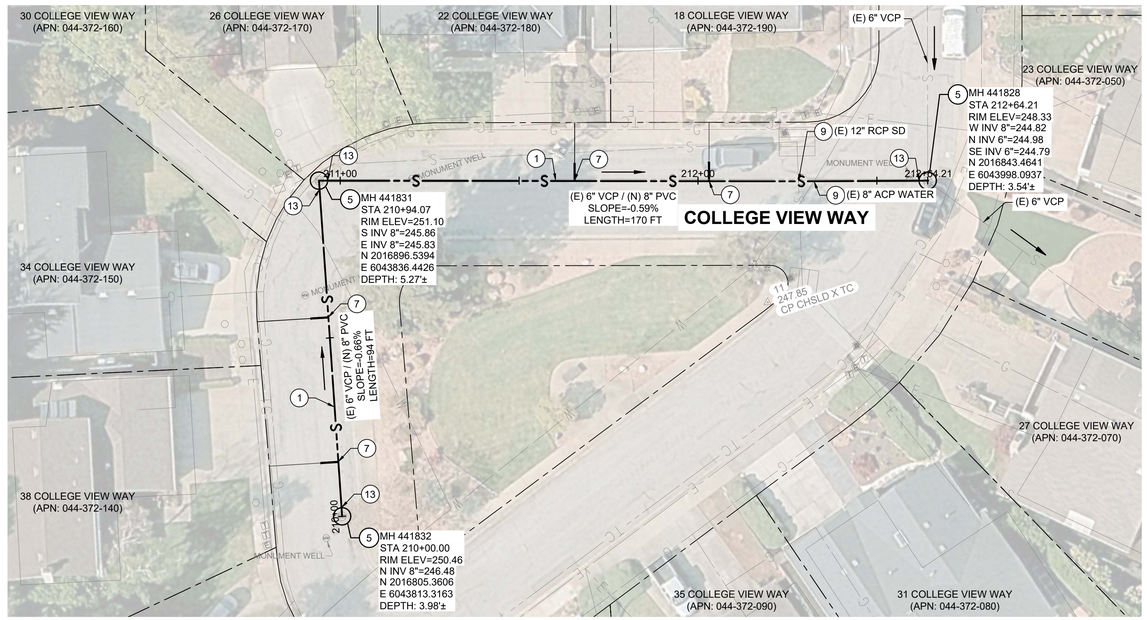

COLLEGE VIEW WAY - MH 441-832 TO MH 441-831 TO MH 441-828

20' 10' 0' 10' 20'

SCALE: 1" = 20'

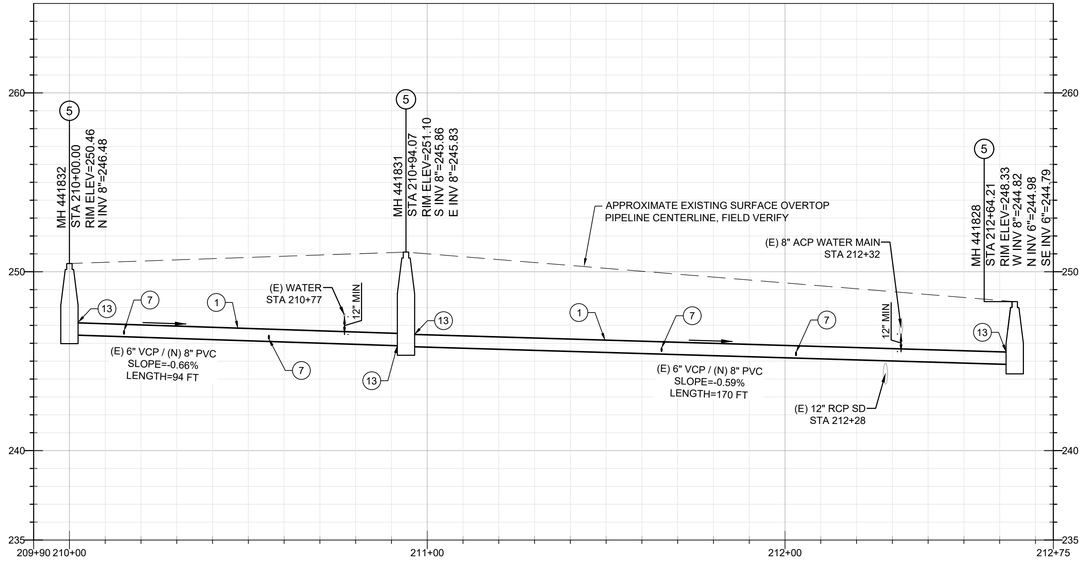

COLLEGE VIEW WAY PROFILE - MH 441-832 TO MH 441-831 TO MH 441-828

20' 10' 0' 10' 20'

SCALE: 1" = 20'

PIPELINE REHABILITATION					
METHOD: OPEN CUT CONSTRUCTION					
NO.	UPSTREAM MH ID	DOWNSTREAM MH ID	APPROX UPSTREAM STATION	APPROX DOWNSTREAM STATION	APPROX LENGTH
1	MH 441832	MH 441831	210+00.00	210+94.07	94'
2	MH 441831	MH 441828	210+94.07	212+64.21	170'

LATERAL RECONNECTIONS	
METHOD	NO. OF RECONNECTIONS
OPEN CUT	4

GENERAL NOTES

1. LOCATIONS OF EXISTING UTILITIES ARE APPROXIMATE. LOCATIONS OF WATER AND GAS SERVICES ARE NOT SHOWN ON THE DRAWINGS BUT SHALL BE ASSUMED AT EACH PROPERTY.
2. PROTECT EXISTING WATER LINES IN PLACE PER THE WATER SEPARATION CONSTRUCTION REQUIREMENT NOTES ON DRAWING G-03.
3. SLURRY SEAL ROADWAY PER THE SLURRY SEAL CONSTRUCTION NOTES ON DRAWING G-02.
4. LOCATIONS FOR SPOT REPAIRS AND OPEN CUT REPAIRS ARE APPROXIMATE. FIELD VERIFY PRIOR TO CONSTRUCTION VIA CURRENT CONTRACTOR PROVIDED CCTV VIDEOS. NOTIFY THE CITY'S CONSTRUCTION MANGER IN WRITING OF DISCREPANCIES BETWEEN FIELD CONDITIONS AND INFORMATION PRESENTED ON THE PLANS.

CONSTRUCTION NOTES

(1) REMOVE AND REPLACE EXISTING GRAVITY SEWER BY OPEN CUT CONSTRUCTION TO LIMITS SHOWN PER SPECIFICATION SECTIONS 312316 AND 333112 AND PER DETAIL 1 DRAWING D-01 AND DETAIL 3 DRAWING D-03.

(5) REHABILITATE MANHOLE PER TABLE 1 ON DRAWING D-03.

(7) DEMOLISH EXISTING SEWER LATERAL CONNECTION. INSTALL NEW SEWER LATERAL CONNECTION PER DETAIL 1, 3, OR 4 DRAWING D-02.

(9) PROTECT EXISTING UTILITY IN PLACE.

(13) CONNECT NEW PIPELINE TO EXISTING MANHOLE PER DETAIL 2 DRAWING D-03.

NO	REVISIONS	DATE	APPR
1			
2			
3			
4			
5			
6			
7			

CITY OF BELMONT

MNS
2025 Gateway Place, Suite 328
San Jose, CA 95110
805-692-6921 | www.mnsengineers.com

REGISTERED PROFESSIONAL ENGINEER
NICHOLAS A. BOSSELL
C72138
CIVIL
STATE OF CALIFORNIA


2026 SANITARY SEWER AND STORM DRAIN REHABILITATION PROJECT
CITY OF BELMONT
CITY CONTRACT NUMBER 2026-646

COLLEGE VIEW WAY

DATE:
SCALE: AS SHOWN
DESIGN: NAB
DRAWN: KAD
CHECKED: TNH

C-15

SHEET: 19 OF 31

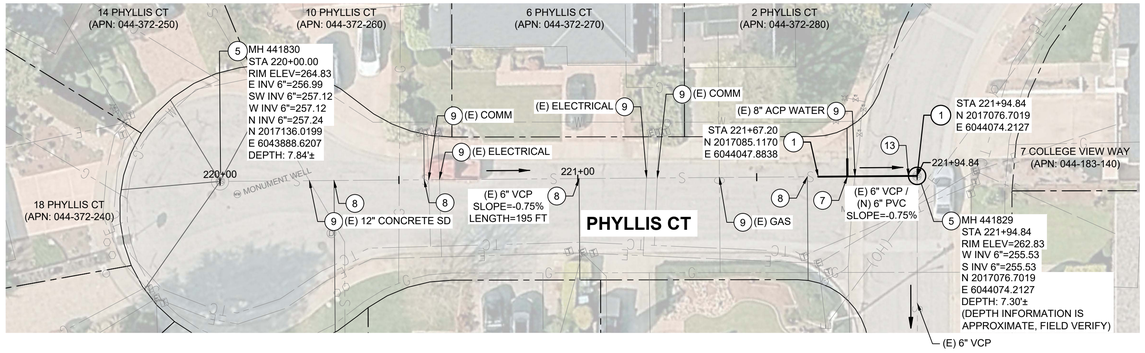


PHYLLIS CT - MH 441-830 TO MH 441-829

20' 10' 0' 10' 20'

SCALE: 1" = 20'

PIPELINE REHABILITATION					
METHOD: OPEN CUT CONSTRUCTION					
NO.	UPSTREAM MH ID	DOWNSTREAM MH ID	APPROX UPSTREAM STATION	APPROX DOWNSTREAM STATION	APPROX LENGTH
1	MH 441830	MH 441829	221+67.20	221+94.84	28'

LATERAL RECONNECTIONS	
METHOD	NO. OF RECONNECTIONS
OPEN CUT	1

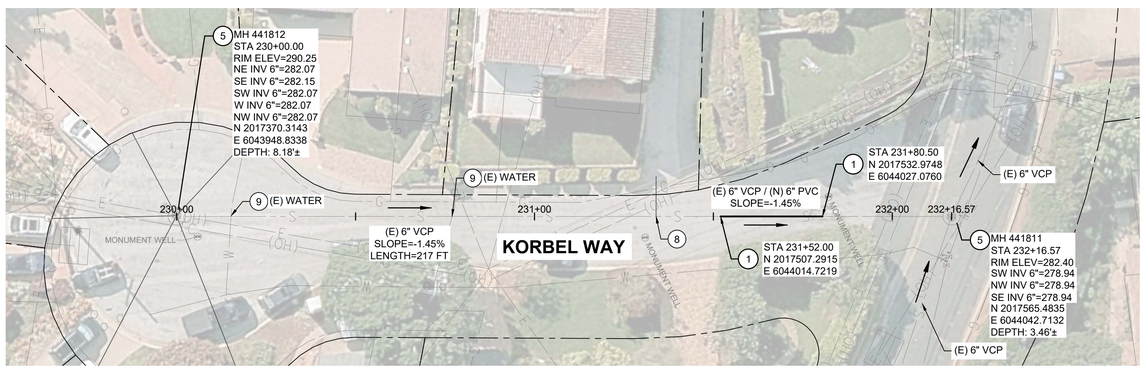

KORBEL WAY - MH 441-812 TO MH 441-811

20' 10' 0' 10' 20'

SCALE: 1" = 20'

PIPELINE REHABILITATION					
METHOD: OPEN CUT CONSTRUCTION					
NO.	UPSTREAM MH ID	DOWNSTREAM MH ID	APPROX UPSTREAM STATION	APPROX DOWNSTREAM STATION	APPROX LENGTH
1	MH 441812	MH 441811	231+52.00	231+80.50	29'

GENERAL NOTES

1. LOCATIONS OF EXISTING UTILITIES ARE APPROXIMATE. LOCATIONS OF WATER AND GAS SERVICES ARE NOT SHOWN ON THE DRAWINGS BUT SHALL BE ASSUMED AT EACH PROPERTY.
2. PROTECT EXISTING WATER LINES IN PLACE PER THE WATER SEPARATION CONSTRUCTION REQUIREMENT NOTES ON DRAWING G-03.
3. SLURRY SEAL ROADWAY PER THE SLURRY SEAL CONSTRUCTION NOTES ON DRAWING G-02.
4. LOCATIONS FOR SPOT REPAIRS AND OPEN CUT REPAIRS ARE APPROXIMATE. FIELD VERIFY PRIOR TO CONSTRUCTION VIA CURRENT CONTRACTOR PROVIDED CCTV VIDEOS. NOTIFY THE CITY'S CONSTRUCTION MANGER IN WRITING OF DISCREPANCIES BETWEEN FIELD CONDITIONS AND INFORMATION PRESENTED ON THE PLANS.

CONSTRUCTION NOTES

1. REMOVE AND REPLACE EXISTING GRAVITY SEWER BY OPEN CUT CONSTRUCTION TO LIMITS SHOWN PER SPECIFICATION SECTIONS 312316 AND 333112 AND PER DETAIL 1 DRAWING D-01 AND DETAIL 3 DRAWING D-03.
5. REHABILITATE MANHOLE PER TABLE 1 ON DRAWING D-03.
7. DEMOLISH EXISTING SEWER LATERAL CONNECTION. INSTALL NEW SEWER LATERAL CONNECTION PER DETAIL 1, 3, OR 4 DRAWING D-02.
8. PROTECT EXISTING LATERAL IN PLACE.
9. PROTECT EXISTING UTILITY IN PLACE.
13. CONNECT NEW PIPELINE TO EXISTING MANHOLE PER DETAIL 2 DRAWING D-03.

NO	REVISIONS	DATE	APPR
1			
2			
3			
4			
5			
6			
7			

CITY OF BELMONT

MNS
2025 Gateway Place, Suite 328
San Jose, CA 95110
805-692-6921 | www.mnsengineers.com

REGISTERED PROFESSIONAL ENGINEER
NICHOLAS A. BOSWELL
C72138
CIVIL
STATE OF CALIFORNIA

2026 SANITARY SEWER AND STORM DRAIN REHABILITATION PROJECT
CITY OF BELMONT
CITY CONTRACT NUMBER 2026-646

KORBEL WAY AND PHYLLIS CT

DATE:
SCALE: AS SHOWN
DESIGN: NAB
DRAWN: KAD
CHECKED: TNH

C-16

SHEET: 20 OF 31

GENERAL NOTES

1. LOCATIONS OF EXISTING UTILITIES ARE APPROXIMATE. LOCATIONS OF WATER AND GAS SERVICES ARE NOT SHOWN ON THE DRAWINGS BUT SHALL BE ASSUMED AT EACH PROPERTY.
2. PROTECT EXISTING WATER LINES IN PLACE PER THE WATER SEPARATION CONSTRUCTION REQUIREMENT NOTES ON DRAWING G-03.
3. SLURRY SEAL ROADWAY PER THE SLURRY SEAL CONSTRUCTION NOTES ON DRAWING G-02.
4. LOCATIONS FOR SPOT REPAIRS AND OPEN CUT REPAIRS ARE APPROXIMATE. FIELD VERIFY PRIOR TO CONSTRUCTION VIA CURRENT CONTRACTOR PROVIDED CCTV VIDEOS. NOTIFY THE CITY'S CONSTRUCTION MANGER IN WRITING OF DISCREPANCIES BETWEEN FIELD CONDITIONS AND INFORMATION PRESENTED ON THE PLANS.

CONSTRUCTION NOTES

(1) REMOVE AND REPLACE EXISTING GRAVITY SEWER BY OPEN CUT CONSTRUCTION TO LIMITS SHOWN PER SPECIFICATION SECTIONS 312316 AND 333112 AND PER DETAIL 1 DRAWING D-01 AND DETAIL 3 DRAWING D-03.


(2) REMOVE AND REPLACE EXISTING GRAVITY SEWER BY SPOT REPAIR CONSTRUCTION TO LIMITS SHOWN PER SPECIFICATION SECTIONS 312316 AND 333112 AND PER DETAIL 1 DRAWING D-01 AND DETAIL 3 DRAWING D-01.

(5) REHABILITATE MANHOLE PER TABLE 1 ON DRAWING D-03.

(7) DEMOLISH EXISTING SEWER LATERAL CONNECTION. INSTALL NEW SEWER LATERAL CONNECTION PER DETAIL 1, 3, OR 4 DRAWING D-02.

(9) PROTECT EXISTING UTILITY IN PLACE.

(13) CONNECT NEW PIPELINE TO EXISTING MANHOLE PER DETAIL 2 DRAWING D-03.

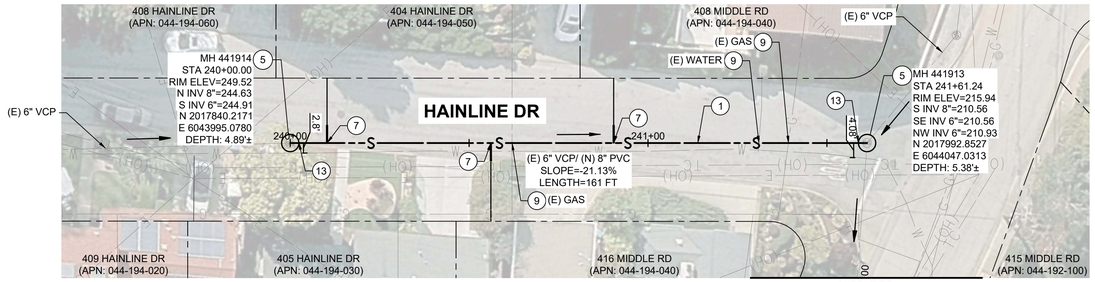


HAINLINE DR - MH 441814 TO MH 441913

20' 10' 0' 10' 20'

SCALE: 1" = 20'

PIPELINE REHABILITATION					
METHOD: OPEN CUT CONSTRUCTION					
NO.	UPSTREAM MH ID	DOWNSTREAM MH ID	APPROX UPSTREAM STATION	APPROX DOWNSTREAM STATION	APPROX LENGTH
1	MH 441914	MH 441913	240+00.00	241+61.24	161'

LATERAL RECONNECTIONS	
METHOD	NO. OF RECONNECTIONS
OPEN CUT	3

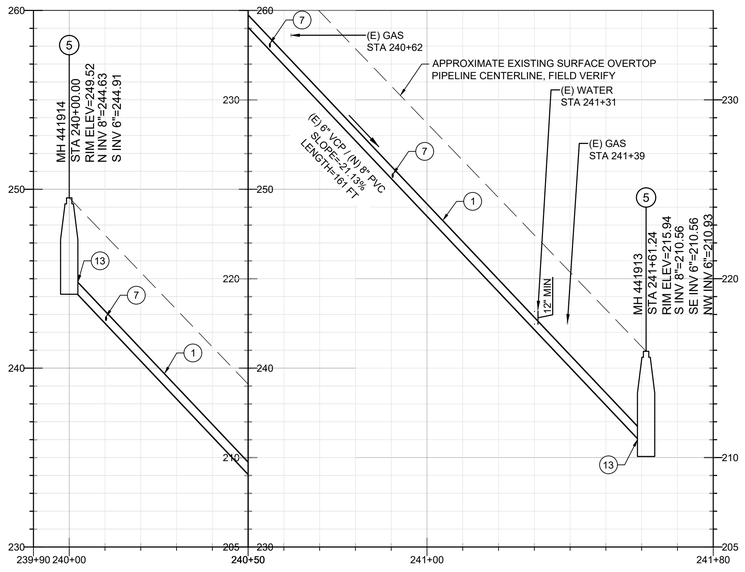

HAINLINE DR PROFILE - MH 441814 TO MH 441913

20' 10' 0' 10' 20'

SCALE: 1" = 20'

NO	REVISIONS	DATE	APPR
1			
2			
3			
4			
5			
6			
7			

CITY OF BELMONT

MNS
2025 Gateway Place, Suite 328
San Jose, CA 95110
805-692-6921 | www.mnsengineers.com

REGISTERED PROFESSIONAL ENGINEER
NICHOLAS A. BOSWELL
C72138
CIVIL
STATE OF CALIFORNIA

2026 SANITARY SEWER AND STORM DRAIN REHABILITATION PROJECT
CITY OF BELMONT
CITY CONTRACT NUMBER 2026-646

HAINLINE DR

DATE:
SCALE: AS SHOWN
DESIGN: NAB
DRAWN: KAD
CHECKED: TNH

C-17

SHEET: 21 OF 31

CONSTRUCTION NOTES


(1) REMOVE AND REPLACE EXISTING GRAVITY SEWER BY OPEN CUT CONSTRUCTION TO LIMITS SHOWN PER SPECIFICATION SECTIONS 312316 AND 333112 AND PER DETAIL 1 DRAWING D-01 AND DETAIL 3 DRAWING D-01.

(5) REHABILITATE MANHOLE PER TABLE 1 ON DRAWING D-03.

(7) DEMOLISH EXISTING SEWER LATERAL CONNECTION. INSTALL NEW SEWER LATERAL CONNECTION PER DETAIL 1, 3, OR 4 DRAWING D-02.

(9) PROTECT EXISTING UTILITY IN PLACE.

(13) CONNECT NEW PIPELINE TO EXISTING MANHOLE PER DETAIL 2 DRAWING D-03.

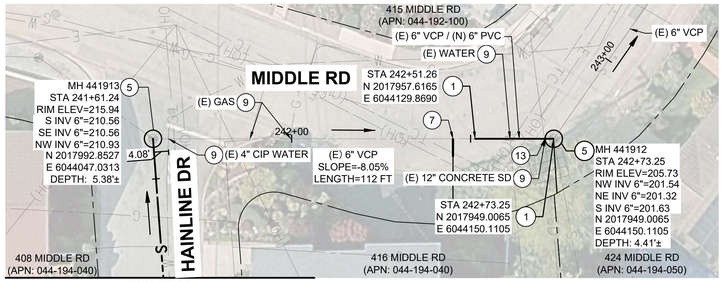

HAINLINE DR
FOR CONTINUATION, SEE DRAWING C-17

HAINLINE DR - MH 441913 TO MH 441912

20' 10' 0' 10' 20'

SCALE: 1" = 20'

PIPELINE REHABILITATION					
METHOD: OPEN CUT CONSTRUCTION					
NO.	UPSTREAM MH ID	DOWNSTREAM MH ID	APPROX UPSTREAM STATION	APPROX DOWNSTREAM STATION	APPROX LENGTH
1	MH 441913	MH 441912	242+51.26	242+73.25	22'

LATERAL RECONNECTIONS	
METHOD	NO. OF RECONNECTIONS
OPEN CUT	1

NO	REVISIONS	DATE	APPR
1			
2			
3			
4			
5			
6			
7			

CITY OF BELMONT

MNS
2025 Gateway Place, Suite 328
San Jose, CA 95110
805-692-6921 | www.mnsengineers.com

REGISTERED PROFESSIONAL ENGINEER
NICHOLAS A. BOSWELL
C72138
CIVIL
STATE OF CALIFORNIA


2026 SANITARY SEWER AND STORM DRAIN REHABILITATION PROJECT
CITY OF BELMONT
CITY CONTRACT NUMBER 2026-646

MIDDLE RD

DATE:
SCALE: AS SHOWN
DESIGN: NAB
DRAWN: KAD
CHECKED: TNH

C-18


SHEET: 22 OF 31

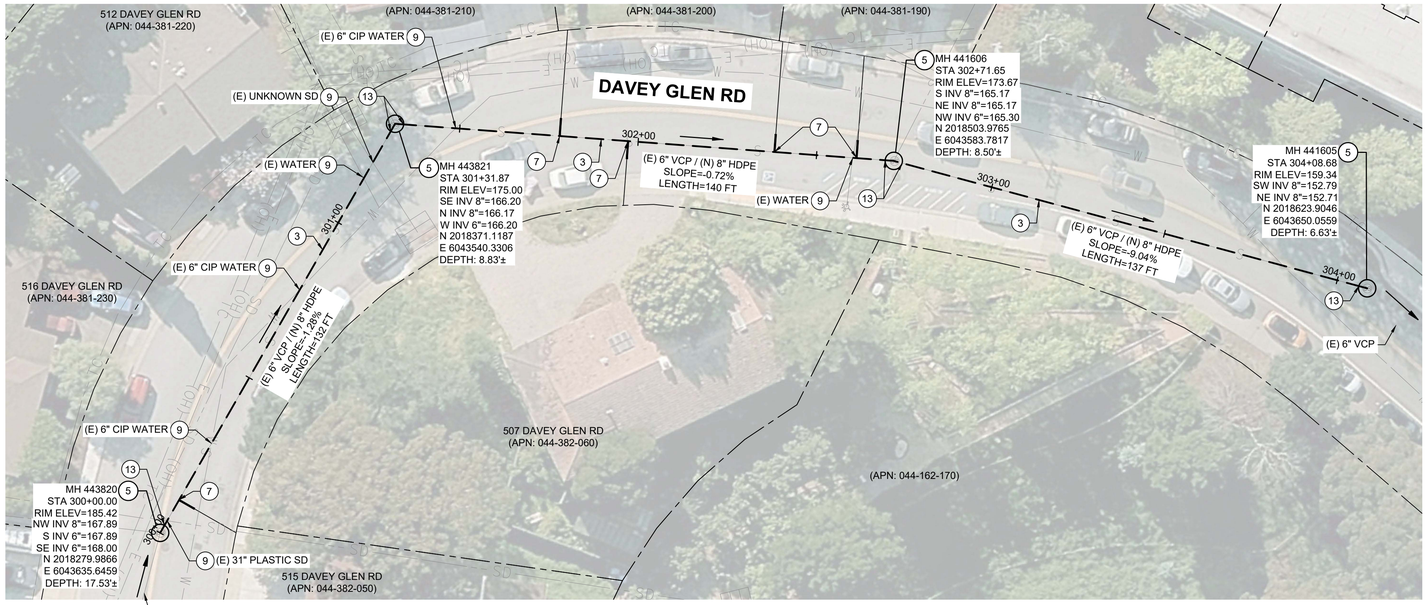

DAVEY GLEN RD - MH 443820 TO MH 553821 TO MH 441606

20' 10' 0' 10' 20'

SCALE: 1" = 20'

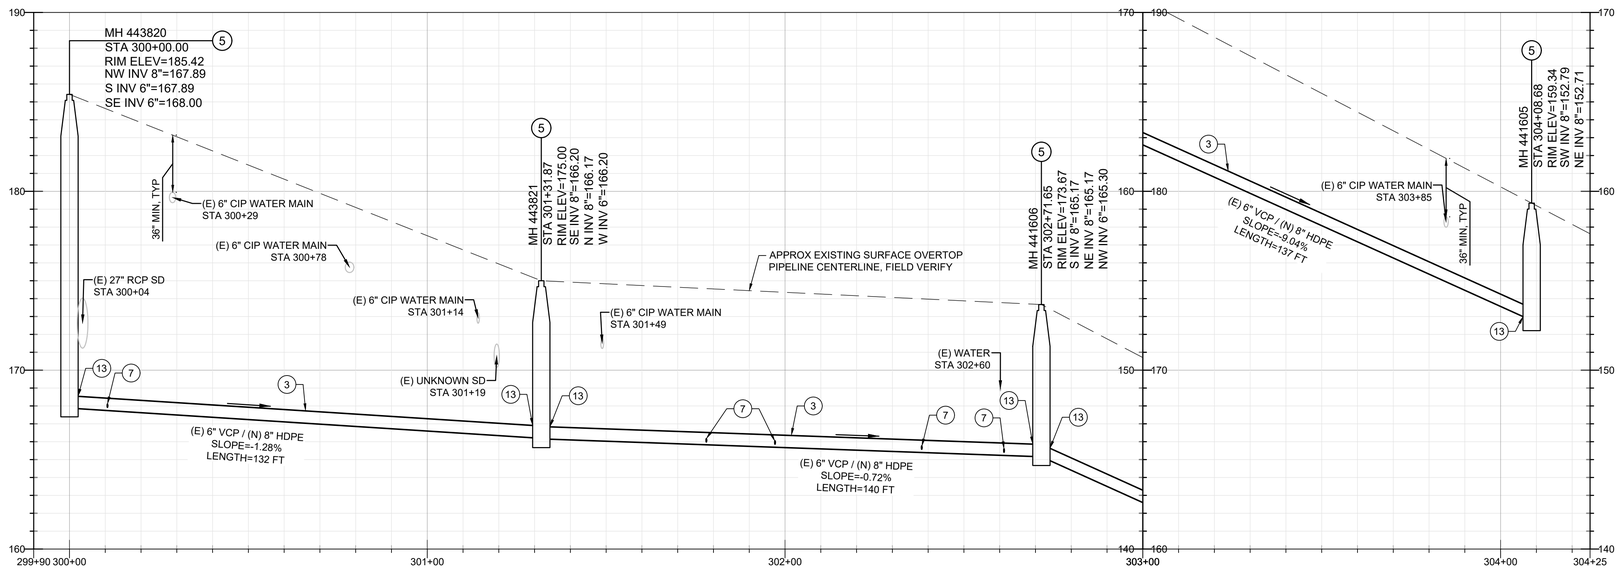

DAVEY GLEN RD PROFILE - MH 443820 TO MH 553821 TO MH 441606

20' 10' 0' 10' 20'

SCALE: 1" = 20'

GENERAL NOTES

1. LOCATIONS OF EXISTING UTILITIES ARE APPROXIMATE. LOCATIONS OF WATER AND GAS SERVICES ARE NOT SHOWN ON THE DRAWINGS BUT SHALL BE ASSUMED AT EACH PROPERTY.
2. PROTECT EXISTING WATER LINES IN PLACE PER THE WATER SEPARATION CONSTRUCTION REQUIREMENT NOTES ON DRAWING G-03.
3. SLURRY SEAL ROADWAY PER THE SLURRY SEAL CONSTRUCTION NOTES ON DRAWING G-02.

CONSTRUCTION NOTES

(3) REPLACE EXISTING 6" VCP SEWER WITH 8" HDPE SEWER VIA PIPE BURSTING CONSTRUCTION PER SPECIFICATION SECTIONS 333118 333119.

(5) REHABILITATE MANHOLE PER TABLE 1 ON DRAWING D-03.

(7) DEMOLISH EXISTING SEWER LATERAL CONNECTION. INSTALL NEW SEWER LATERAL CONNECTION PER DETAIL 2 DRAWING D-02.

(9) PROTECT EXISTING UTILITY IN PLACE.

(13) CONNECT NEW PIPELINE TO EXISTING MANHOLE PER DETAIL 2 DRAWING D-03.

PIPELINE REHABILITATION

METHOD: PIPE BURSTING

NO.	UPSTREAM MH ID	DOWNSTREAM MH ID	APPROX UPSTREAM STATION	APPROX DOWNSTREAM STATION	APPROX LENGTH
1	MH 443820	MH 443821	300+00.00	301+31.87	132'
2	MH 443821	MH 441606	301+31.87	302+71.65	140'
3	MH 441606	MH 441605	302+71.65	304+08.68	137'

* PIPE BURST EXISTING 6" SEWER WITH 8" DIPS DR 17 HDPE PIPE MATERIAL

LATERAL RECONNECTIONS

METHOD	NO. OF RECONNECTIONS
PIPE BURSTING	5

NO	REVISIONS	DATE	APPR
1			
2			
3			
4			
5			
6			
7			

CITY OF BELMONT

MNS
2025 Gateway Place, Suite 328
San Jose, CA 95110
805-692-6921 | www.mnsengineers.com

REGISTERED PROFESSIONAL ENGINEER
NICHOLAS A. BOSSELL
C72138
CIVIL
STATE OF CALIFORNIA


2026 SANITARY SEWER AND STORM DRAIN REHABILITATION PROJECT
CITY OF BELMONT
CITY CONTRACT NUMBER 2026-646

DAVEY GLEN RD - 1

DATE:
SCALE: AS SHOWN
DESIGN: NAB
DRAWN: KAD
CHECKED: TNH

C-19


SHEET: 23 OF 31

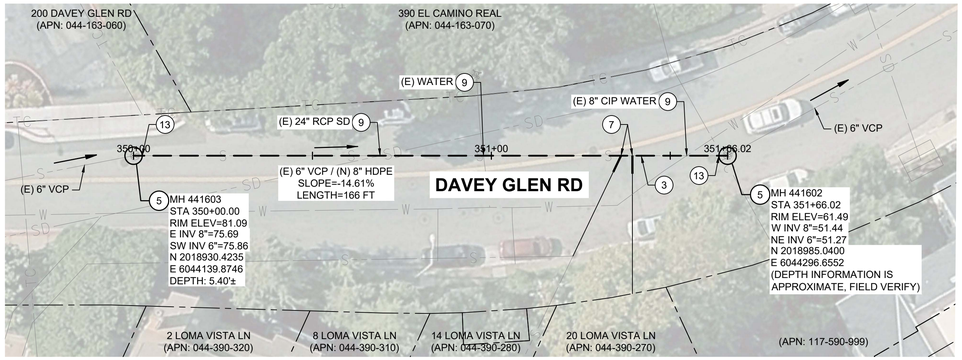

DAVEY GLEN RD - MH 441603 TO MH 441602

20' 10' 0' 10' 20'

SCALE: 1" = 20'

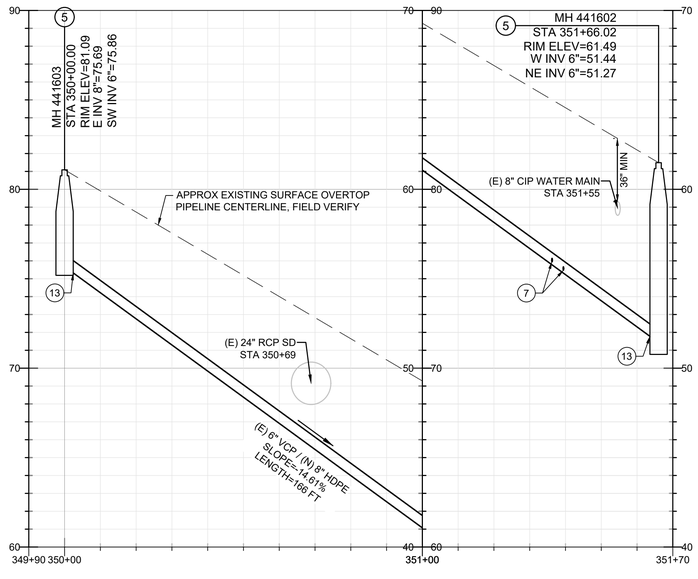

DAVEY GLEN RD - MH 441603 TO MH 441602

20' 10' 0' 10' 20'

SCALE: 1" = 20'

PIPELINE REHABILITATION					
METHOD: PIPE BURSTING					
NO.	UPSTREAM MH ID	DOWNSTREAM MH ID	APPROX UPSTREAM STATION	APPROX DOWNSTREAM STATION	APPROX LENGTH
1	MH 441603	MH 441602	350+00.00	351+66.02	166'

* PIPE BURST EXISTING 6" SEWER WITH 8" DIPS DR 17 HDPE PIPE MATERIAL

LATERAL RECONNECTIONS	
METHOD	NO. OF RECONNECTIONS
PIPE BURSTING	2

GENERAL NOTES

1. LOCATIONS OF EXISTING UTILITIES ARE APPROXIMATE. LOCATIONS OF WATER AND GAS SERVICES ARE NOT SHOWN ON THE DRAWINGS BUT SHALL BE ASSUMED AT EACH PROPERTY.
2. PROTECT EXISTING WATER LINES IN PLACE PER THE WATER SEPARATION CONSTRUCTION REQUIREMENT NOTES ON DRAWING G-03.
3. SLURRY SEAL ROADWAY PER THE SLURRY SEAL CONSTRUCTION NOTES ON DRAWING G-02.

CONSTRUCTION NOTES

(3) REPLACE EXISTING 6" VCP SEWER WITH 8" HDPE SEWER VIA PIPE BURSTING CONSTRUCTION PER SPECIFICATION SECTIONS 333118 AND 333119.

(5) REHABILITATE MANHOLE PER TABLE 1 ON DRAWING D-03.

(7) DEMOLISH EXISTING SEWER LATERAL CONNECTION. INSTALL NEW SEWER LATERAL CONNECTION PER DETAIL 2 DRAWING D-02.

(9) PROTECT EXISTING UTILITY IN PLACE.

(13) CONNECT NEW PIPELINE TO EXISTING MANHOLE PER DETAIL 2 DRAWING D-03.

NO	REVISIONS	DATE	APPR
1			
2			
3			
4			
5			
6			
7			

CITY OF BELMONT

MNS
2025 Gateway Place, Suite 328
San Jose, CA 95110
805-692-6921 | www.mnsengineers.com

REGISTERED PROFESSIONAL ENGINEER
NICHOLAS A. BOSSELL
C72138
CIVIL
STATE OF CALIFORNIA

2026 SANITARY SEWER AND STORM DRAIN REHABILITATION PROJECT
CITY OF BELMONT
CITY CONTRACT NUMBER 2026-646

DAVEY GLEN RD - 2

DATE:
SCALE: AS SHOWN
DESIGN: NAB
DRAWN: KAD
CHECKED: TNH


C-20

SHEET: 24 OF 31

CONSTRUCTION NOTES

(2) REMOVE AND REPLACE EXISTING STORM DRAIN BY SPOT REPAIR CONSTRUCTION TO LIMITS SHOWN.

(12) PROTECT EXISTING UTILITY IN PLACE.

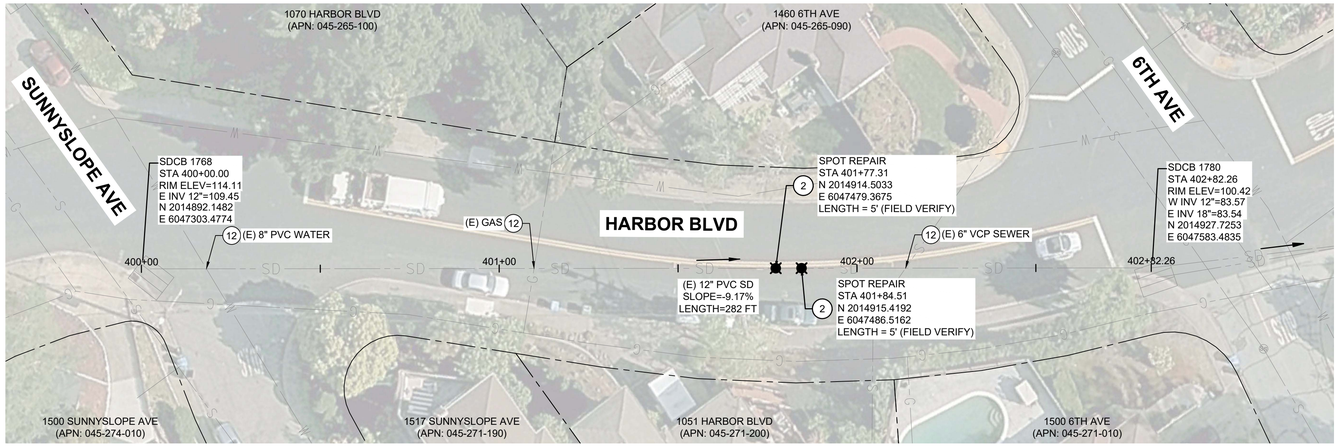


HARBOR BLVD - SDCB 1768 TO SDCB 1780

20' 10' 0' 10' 20'

SCALE: 1" = 20'

PIPELINE REHABILITATION			
METHOD: SPOT REPAIR			
UPSTREAM SDCB ID	DOWNSTREAM SDCB ID	APPROX STATION (CENTER OF SPOT REPAIR, FIELD VERIFY)	APPROX DISTANCE FROM UPSTREAM STORM DRAIN INLET (FIELD VERIFY)
SDCB 1768	SDCB 1780	401+77.31	177.3'
SDCB 1768	SDCB 1780	401+84.51	184.5'

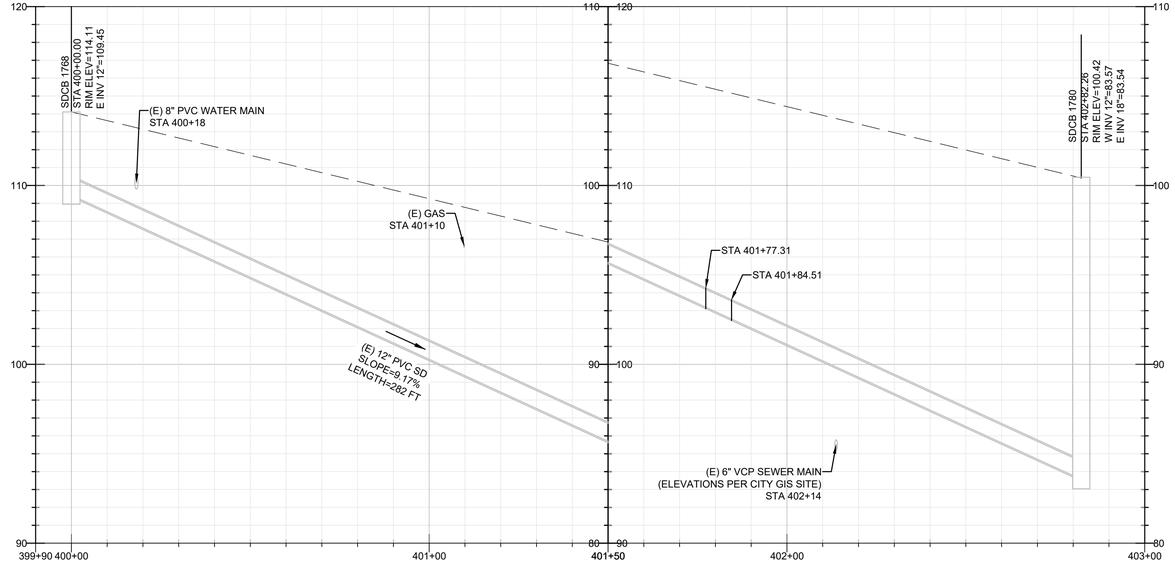

NO	REVISIONS	DATE	APPR
1			
2			
3			
4			
5			
6			
7			

CITY OF BELMONT

MNS
2025 Gateway Place, Suite 328
San Jose, CA 95110
805-692-6921 | www.mnsengineers.com

REGISTERED PROFESSIONAL ENGINEER
NICHOLAS A. BOSWELL
C72138
CIVIL
STATE OF CALIFORNIA


2026 SANITARY SEWER AND STORM DRAIN REHABILITATION PROJECT
CITY OF BELMONT
CITY CONTRACT NUMBER 2026-646

HARBOR BLVD

DATE:
SCALE: AS SHOWN
DESIGN: NAB
DRAWN: KAD
CHECKED: TNH

C-21

SHEET: 25 OF 31

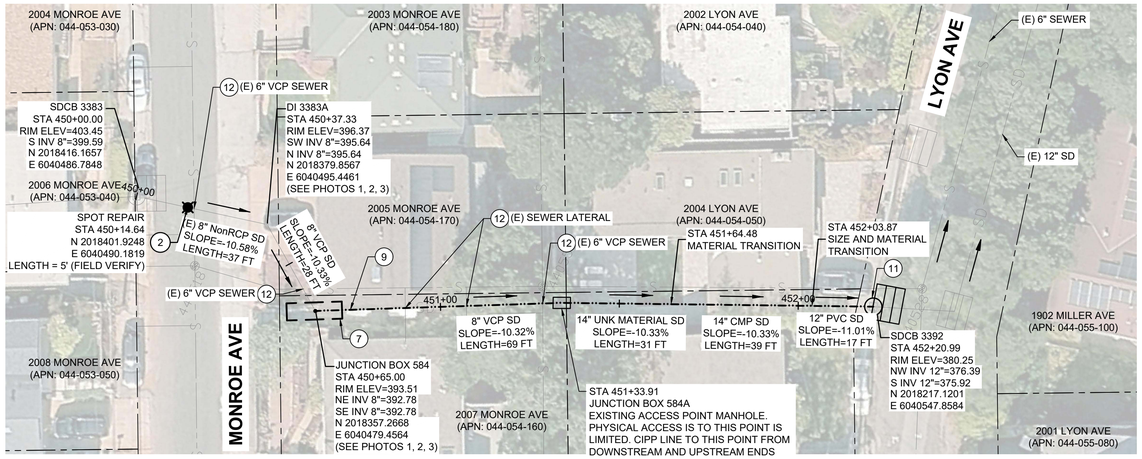

NOTE: STORM DRAIN ALIGNMENT VARIES, FIELD VERIFY

MONROE & LYON AVE PLAN - SDCB 3383 TO SDCB 3392

20' 10' 0' 10' 20'

SCALE: 1" = 20'

PIPELINE REHABILITATION			
METHOD: SPOT REPAIR			
UPSTREAM SDCB ID	DOWNSTREAM SD NODE ID	APPROX STATION	APPROX DISTANCE FROM UPSTREAM STORM DRAIN INLET (FIELD VERIFY)
SDCB 3383	SD NODE 3383A	450+14.64	14.6'

PIPELINE REHABILITATION					
METHOD: CIPP CONSTRUCTION					
NO.	UPSTREAM SDCB ID	DOWNSTREAM SDCB ID	APPROX UPSTREAM STATION	APPROX DOWNSTREAM STATION	APPROX LENGTH
1	SD NODE 584	SDCB 3392	450+65.00	452+20.99	156'

* SITE CONSTRUCTION ACCESS IS LIMITED. PRIOR TO CONSTRUCTION BID THE CONTRACTOR SHALL REVIEW THE AVAILABLE CCTV VIDEO FILES TO UNDERSTAND THE CONDITION OF THE STORM DRAIN TO BE LINED AND TO QUANTIFY ANY REPAIRS REQUIRED TO THE PIPELINE PRIOR TO LINING. THE BID PRICE FOR CIPP LINING SHALL BE COMPLETE AND INCLUDE THE COST FOR REPAIRS REQUIRED TO INSTALL THE LINER.

CONSTRUCTION NOTES


(2) REMOVE AND REPLACE DAMAGED STORM DRAIN SEGMENTS BY SPOT REPAIR CONSTRICTION PER DETAIL 3 DRAWING D-01.

(4) REPAIR EXISTING STORM DRAIN BY CIPP CONSTRUCTION PER SPECIFICATION SECTIONS 330131 AND 330140. PRIOR TO LINING, INSPECT PIPELINE BY CCTV VIDEO TO VERIFY PIPELINE CONDITION AND REPAIRS REQUIRED FOR LINING. REHABILITATE PIPELINE DEFECTS AS REQUIRED TO ALLOW FOR CIPP LINING.

(7) EXISTING BURIED STORM DRAIN NODE AND TERMINUS POINT OF CIPP CONSTRUCTION. EXPOSE BURIED STORM DRAIN NODE TO ALLOW FOR CIPP LINING. REPAIR DAMAGE CAUSED TO THE STORM DRAIN NODE IN KIND POST CIPP LINING CONSTRUCTION. PROTECT IN PLACE ADJACENT UTILITIES THAT ARE SHOWN OR MAY NOT BE SHOWN ON THE PLANS. BACKFILL AND ROAD REPAIR PER DETAIL 1 DRAWING D-01.

(11) EXISTING STORM DRAIN CATCH BASIN AND DOWNSTREAM TERMINUS POINT OF CIPP CONSTRUCTION. EXPOSE CONNECTION TO STORM DRAIN TO ALLOW FOR CIPP LINING. REPAIR DAMAGE CAUSED TO THE CATCH BASIN IN KIND POST CIPP LINING CONSTRUCTION. PROTECT IN PLACE ADJACENT UTILITIES THAT ARE SHOWN OR MAY NOT BE SHOWN ON THE PLANS.

(12) PROTECT EXISTING UTILITY IN PLACE.

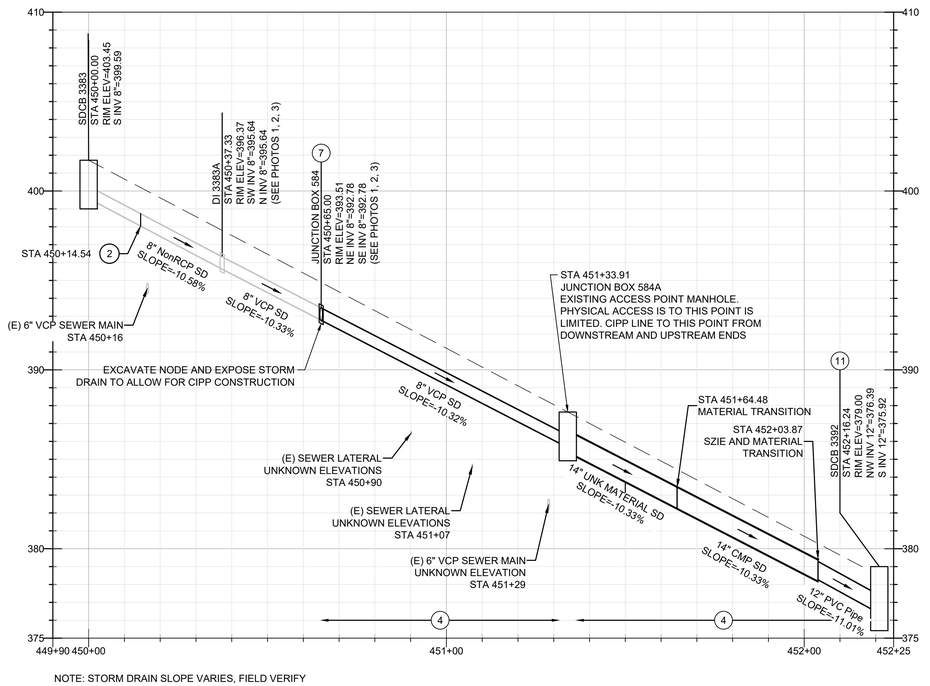


NOTE: STORM DRAIN SLOPE VARIES, FIELD VERIFY

MONROE & LYON AVE PROFILE - SDCB 3383 TO SDCB 3392

20' 10' 0' 10' 20'

SCALE: 1" = 20'

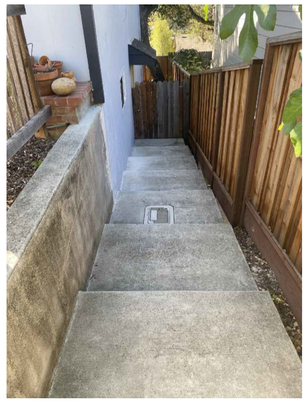

JUNCTION BOX 584
PHOTO 1 OF 3



JUNCTION BOX 584
PHOTO 2 OF 3



JUNCTION BOX 584
PHOTO 3 OF 3



DI 584A
PHOTO 1 OF 3



DI 584A
PHOTO 2 OF 3



DI 584A
PHOTO 3 OF 3

NO	REVISIONS	DATE	APPR
1			
2			
3			
4			
5			
6			
7			

CITY OF BELMONT

MNS
2025 Gateway Place, Suite 328
San Jose, CA 95110
805-692-6921 | www.mnsengineers.com

REGISTERED PROFESSIONAL ENGINEER
NICHOLAS A. BOSWELL
C72138
CIVIL
STATE OF CALIFORNIA


2026 SANITARY SEWER AND STORM DRAIN REHABILITATION PROJECT
CITY OF BELMONT
CITY CONTRACT NUMBER 2026-646

MONROE AVE AND LYON AVE

DATE:
SCALE: AS SHOWN
DESIGN: NAB
DRAWN: KAD
CHECKED: TNH

C-22

SHEET: 26 OF 31

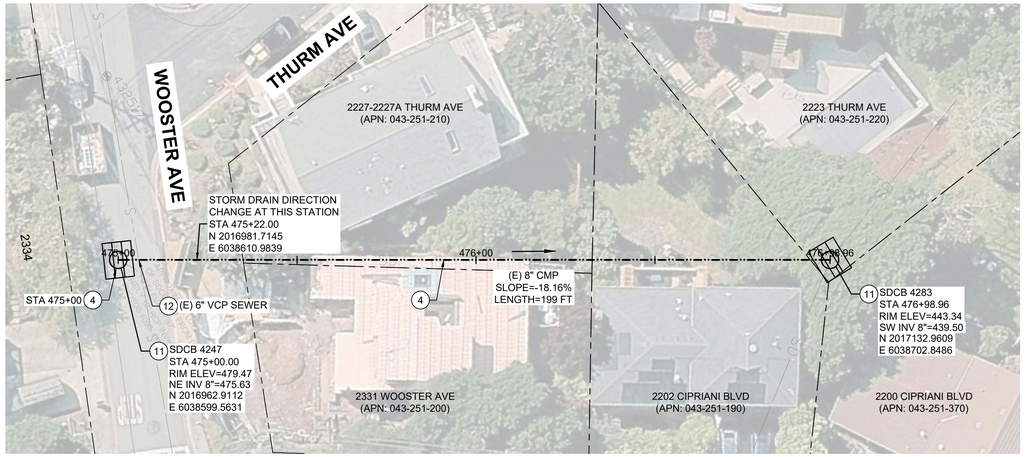


NOTE: STORM DRAIN ALIGNMENT VARIES, FIELD VERIFY

WOOSTER AVE PLAN - SDCB 4247 TO SDCB 4283

20' 10' 0' 10' 20'

SCALE: 1" = 20'

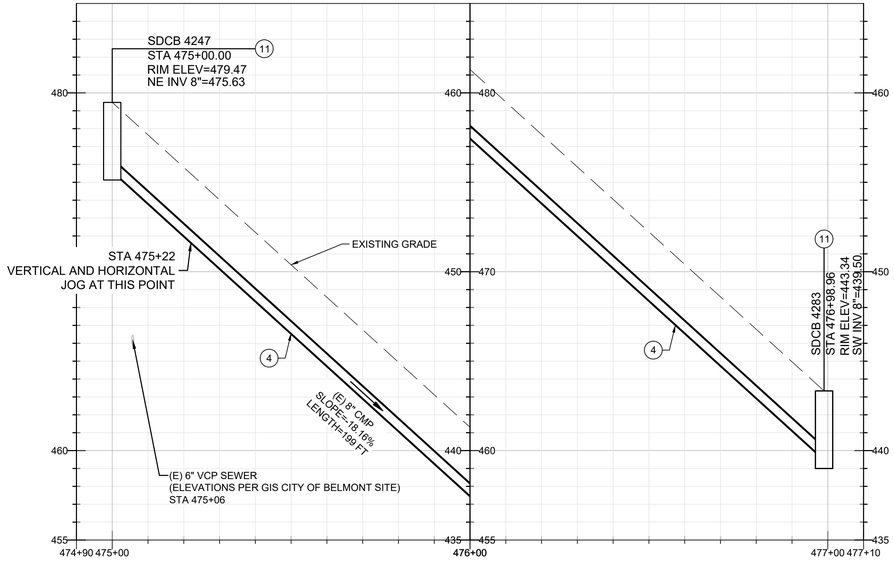

WOOSTER AVE PROFILE - SDCB 4247 TO SDCB 4283

20' 10' 0' 10' 20'

SCALE: 1" = 20'

CONSTRUCTION NOTES

(4) REPAIR EXISTING STORM DRAIN BY CIPP CONSTRUCTION PER SPECIFICATION SECTIONS 330131 AND 330140. PRIOR TO LINING, INSPECT PIPELINE BY CCTV VIDEO TO VERIFY PIPELINE CONDITION AND REPAIRS REQUIRED FOR LINING. REHABILITATE PIPELINE DEFECTS AS REQUIRED TO ALLOW FOR CIPP LINING.

(11) EXISTING STORM DRAIN CATCH BASIN AND STARTING OR TERMINUS POINT OF CIPP CONSTRUCTION. EXPOSE CONNECTION TO STORM DRAIN TO ALLOW FOR CIPP LINING. REPAIR DAMAGE CAUSED TO THE CATCH BASIN IN KIND POST CIPP LINING CONSTRUCTION. PROTECT IN PLACE ADJACENT UTILITIES THAT ARE SHOWN OR MAY NOT BE SHOWN ON THE PLANS.

(12) PROTECT EXISTING UTILITY IN PLACE.

PIPELINE REHABILITATION					
METHOD: CIPP CONSTRUCTION					
NO.	UPSTREAM SDCB ID	DOWNSTREAM SDCB ID	APPROX UPSTREAM STATION	APPROX DOWNSTREAM STATION	APPROX LENGTH
1	SDCB 4247	SDCB 4283	475+00.00	476+98.96	199'

* SITE CONSTRUCTION ACCESS IS LIMITED. PRIOR TO CONSTRUCTION BID THE CONTRACTOR SHALL REVIEW THE AVAILABLE CCTV VIDEO FILES TO UNDERSTAND THE CONDITION OF THE STORM DRAIN TO BE LINED AND TO QUANTIFY ANY REPAIRS REQUIRED TO THE PIPELINE PRIOR TO LINING. THE BID PRICE FOR CIPP LINING SHALL BE COMPLETE AND INCLUDE THE COST FOR REPAIRS REQUIRED TO INSTALL THE LINER.

NO	REVISIONS	DATE	APPR
1			
2			
3			
4			
5			
6			
7			

CITY OF BELMONT

MNS
2025 Gateway Place, Suite 328
San Jose, CA 95110
805-692-6921 | www.mnsengineers.com

REGISTERED PROFESSIONAL ENGINEER
NICHOLAS A. BOSSELL
C72138
CIVIL
STATE OF CALIFORNIA


2026 SANITARY SEWER AND STORM DRAIN REHABILITATION PROJECT
CITY OF BELMONT
CITY CONTRACT NUMBER 2026-646

WOOSTER AVE

DATE:
SCALE: AS SHOWN
DESIGN: NAB
DRAWN: KAD
CHECKED: TNH

C-23

SHEET: 27 OF 31

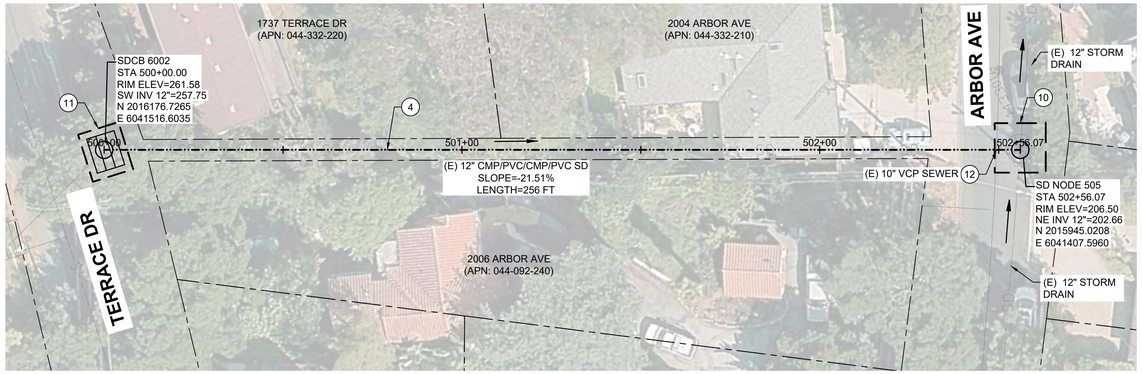


NOTE: STORM DRAIN ALIGNMENT VARIES, FIELD VERIFY

ARBOR AVE & TERRACE DR - SDCB 6002 TO SD NODE 505

20' 10' 0' 10' 20'

SCALE: 1" = 20'

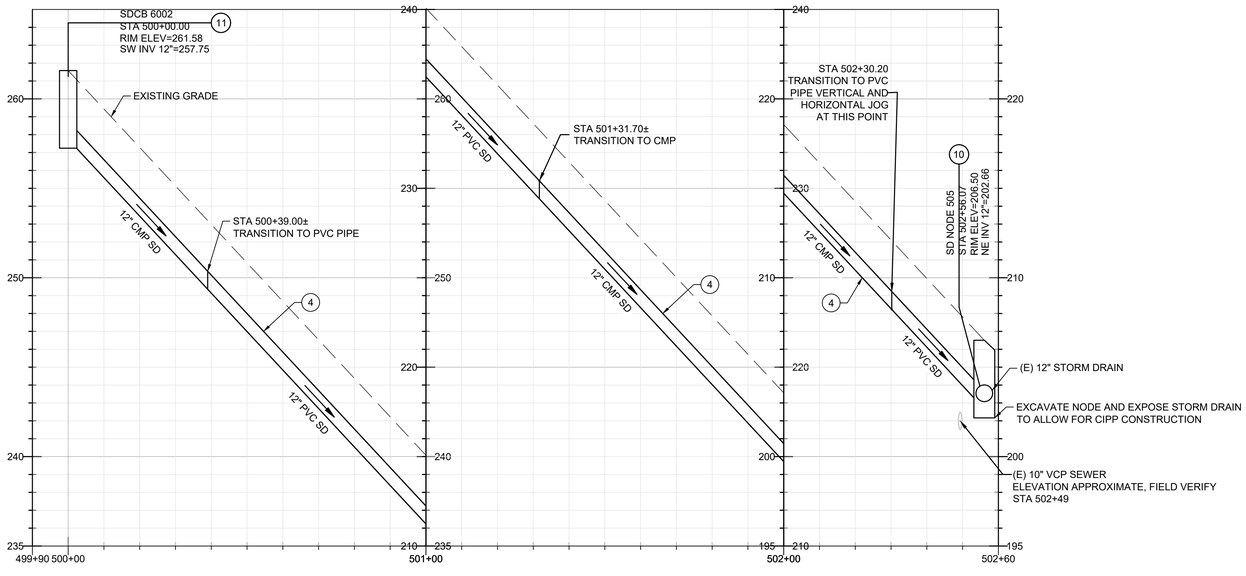

NOTE: STORM DRAIN SLOPE VARIES, FIELD VERIFY

ARBOR AVE & TERRACE DR PROFILE - STA 475+00 TO 477+00

20' 10' 0' 10' 20'

SCALE: 1" = 20'

CONSTRUCTION NOTES

(4) REPAIR EXISTING STORM DRAIN BY CIPP CONSTRUCTION PER SPECIFICATION SECTIONS 330131 AND 330140. PRIOR TO LINING, INSPECT PIPELINE BY CCTV VIDEO TO VERIFY PIPELINE CONDITION AND REPAIRS REQUIRED FOR LINING. REHABILITATE PIPELINE DEFECTS AS REQUIRED TO ALLOW FOR CIPP LINING.

(10) EXISTING BURIED STORM DRAIN NODE AND DOWNSTREAM TERMINUS POINT OF CIPP CONSTRUCTION. EXPOSE BURIED STORM DRAIN NODE TO ALLOW FOR CIPP LINING. REPAIR DAMAGE CAUSED TO THE STORM DRAIN NODE IN KIND POST CIPP LINING CONSTRUCTION. PROTECT IN PLACE ADJACENT UTILITIES THAT ARE SHOWN OR MAY NOT BE SHOWN ON THE PLANS. BACKFILL AND ROAD REPAIR PER DETAIL 1 DRAWING D-01.

(11) EXISTING STORM DRAIN CATCH BASIN AND UPSTREAM TERMINUS POINT OF CIPP CONSTRUCTION. EXPOSE CONNECTION TO STORM DRAIN TO ALLOW FOR CIPP LINING. REPAIR DAMAGE CAUSED TO THE CATCH BASIN IN KIND POST CIPP LINING CONSTRUCTION. PROTECT IN PLACE ADJACENT UTILITIES THAT ARE SHOWN OR MAY NOT BE SHOWN ON THE PLANS.

PIPELINE REHABILITATION					
METHOD: CIPP CONSTRUCTION					
NO.	UPSTREAM SDCB ID	DOWNSTREAM SD NODE ID	APPROX UPSTREAM STATION	APPROX DOWNSTREAM STATION	APPROX LENGTH
1	SDCB 6002	SD NODE 505	500+00.00	502+56.07	256'

* SITE CONSTRUCTION ACCESS IS LIMITED. PRIOR TO CONSTRUCTION BID THE CONTRACTOR SHALL REVIEW THE AVAILABLE CCTV VIDEO FILES TO UNDERSTAND THE CONDITION OF THE STORM DRAIN TO BE LINED AND TO QUANTIFY ANY REPAIRS REQUIRED TO THE PIPELINE PRIOR TO LINING. THE BID PRICE FOR CIPP LINING SHALL BE COMPLETE AND INCLUDE THE COST FOR REPAIRS REQUIRED TO INSTALL THE LINER.

NO	REVISIONS	DATE	APPR
1			
2			
3			
4			
5			
6			
7			

CITY OF BELMONT

MNS
2025 Gateway Place, Suite 328
San Jose, CA 95110
805-692-6921 | www.mnsengineers.com

REGISTERED PROFESSIONAL ENGINEER
NICHOLAS A. BOSSELL
C72138
CIVIL
STATE OF CALIFORNIA


2026 SANITARY SEWER AND STORM DRAIN REHABILITATION PROJECT
CITY OF BELMONT
CITY CONTRACT NUMBER 2026-646

ARBOR AVE AND TERRACE DR

DATE:
SCALE: AS SHOWN
DESIGN: NAB
DRAWN: KAD
CHECKED: TNH

C-24


SHEET: 28 OF 31

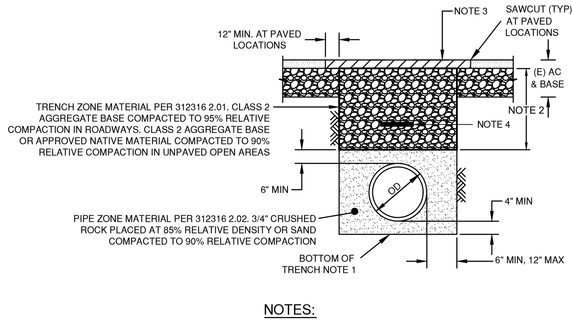

NOTES:

1. IF SOFT SOILS ARE ENCOUNTERED EXCAVATE 12" BELOW PIPE AND INSTALL GEOTEXTILE FABRIC PER SPECIFICATION SECTION 313219.
2. STREET AREAS: CL 2 AB 95% COMPACTED. UNIMPROVED AREAS: CL 2 AB OR APPROVED NATIVE MATERIAL 90% COMPACTED.
3. IN PAVED AREAS: 4" AC OR MATCH EXISTING PAVEMENT THICKNESS WHICHEVER IS GREATER. UNIMPROVED AREAS: 12" NATIVE MATERIAL.
4. DETECTABLE WARNING TAPE 1-4" ABOVE PIPE.
5. INSTALL TRENCH CUTOFF WALL EVERY 50' PER (2 / D1) AT ALL OPEN TRENCH LOCATIONS.


STANDARD TRENCH (1 / D1)
SCALE: NTS

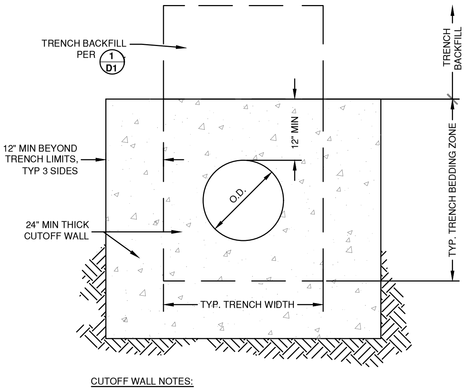

CUTOFF WALL NOTES:

1. PLACE CUTOFF WALL EVERY 50' AT OPEN TRENCH LOCATIONS.
2. CUTOFF WALL TO EXTEND 12" PAST TRENCH LIMITS AND BE AT LEAST 24" THICK.
3. CUTOFF WALL SHALL BE A BLENDED MIXTURE OF 1-PART FREE DRAINING SAND AND 1-PART DRY MIX CEMENT MIXED WITH WATER. WATER TO CEMENT RATIO SHALL BE LESS THAN 0.3. RESULTING IN A "DRY" MIX THAT IS HAND COMPACTED AROUND THE PIPE.


TRENCH CUTOFF WALL (2 / D1)
SCALE: NTS

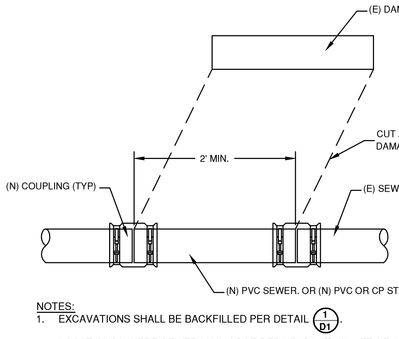



NOTES:


1. EXCAVATIONS SHALL BE BACKFILLED PER DETAIL (1 / D1).
2. LOCATIONS WHERE SEWER MAIN SPOT REPAIR IS WITHIN 2 FT OF A REPLACE LATERAL CONNECTION PER DETAIL (4 / D2).
3. SPOT REPAIRS INCLUDE ALL REPAIR UP TO 5-FEET IN LENGTH. LON CLASSIFIED AS OPEN TRENCH REPAIRS.
3. FIELD VERIFY THROUGH CCTV VIDEO INSPECTION LOCATION AND L PIPE SEGMENT. COMPLETELY REPAIR DAMAGED PIPE SEGMENT

SPOT REPAIR - SEWER OR STORM DRA
SCALE: NTS

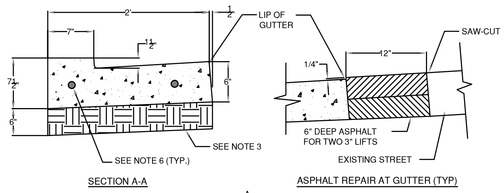

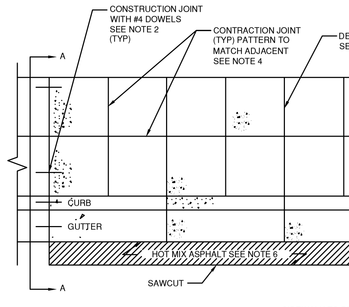


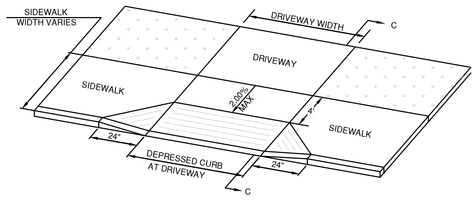

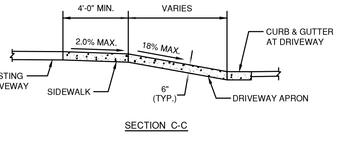

SECTION C-C

DRIVEWAY APPROACH (5 / D1)
SCALE: NTS

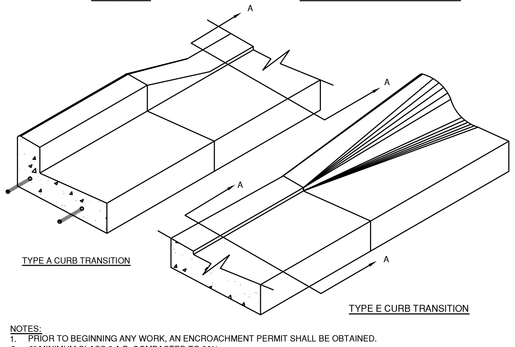

NOTES:

1. PRIOR TO BEGINNING ANY WORK, AN ENCROACHMENT PERMIT SHALL BE OBTAINED.
2. 6" MINIMUM CLASS 2 A.B. COMPACTED TO 90%.
3. 1/2" DEEP CONTRACTION JOINTS AT 20', 1/4"DEEP CONTRACTION JOINTS AT 10'.
4. ALL CONCRETE SHALL BE 6 SACK 3/4"WITH ONE POUND OF LAMP BLACK PER CUBIC YARD. FINISH TO BE UNIFORM FINE BROOMED TEXTURE.
5. ASPHALT TO BE HOT MIX ASPHALT 1/2" FINE.
6. 12" #4 REBAR DOWLS, 6" MINIMUM DEPTH INTO EXISTING SIDEWALK, CURB & GUTTER. DO NOT DOWEL PRIVATE IMPROVEMENTS INTO PUBLIC IMPROVEMENTS.

DRIVEWAY APPROACH CURB (6 / D1)
SCALE: NTS

NOTES:

1. PRIOR TO BEGINNING ANY WORK, AN ENCROACHMENT PERMIT SHALL BE OB
2. 12" #4 REBAR DOWELS, 6" MINIMUM DEPTH INTO EXISTING OR NEW SIDEWAL PRIVATE IMPROVEMENTS INTO PUBLIC IMPROVEMENTS.
3. 6" MINIMUM CLASS 2 A.B. COMPACTED TO 90%.
4. 1/2" DEEP CONTRACTION JOINTS AT 20', 1/4" DEEP CONTRACTION JOINTS AT SHALL BE SCORED TO MATCH CONTIGUOUS EXISTING SIDEWALK.
5. ALL CONCRETE SHALL BE 6 SACK 3/4" WITH ONE POUND OF LAMP BLACK PE
6. ASPHALT TO BE HOT MIX ASPHALT 1/2" FINE.
7. 4" THICK SIDEWALK FOR VERTICAL CURB, 6" THICK SIDEWALK FOR ROLLED

CURB, GUTTER, & SIDEWALK
SCALE: NTS


NO	REVISIONS	DATE	APPR
1			
2			
3			
4			
5			
6			
7			

CITY OF BELMONT

MNS
2025 Gateway Place, Suite 328
San Jose, CA 95110
805-692-6921 | www.mnsengineers.com


REGISTERED PROFESSIONAL ENGINEER
DOUGLAS A. BOWELL
C72138
CIVIL
STATE OF CALIFORNIA

2026 SANITAR

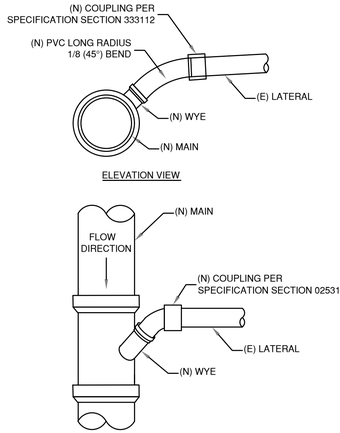


SEWER LATERAL — 1 / D2

SCALE: NTS

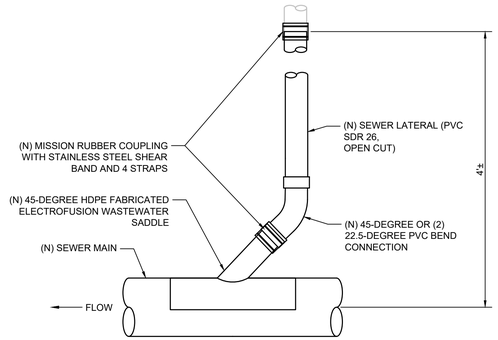


TYPICAL LATERAL RECONNECTION FOR HDPE PIPE BURSTING CONSTRUCTION — 2 / D3

SCALE: 1" = 1'

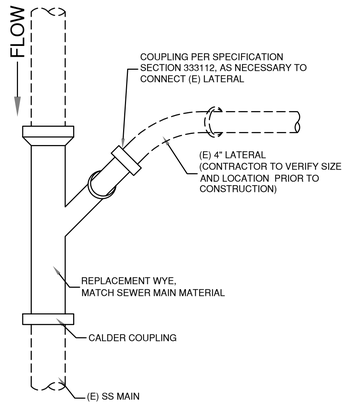


NOTE:
1. LATERAL CONNECTIONS MAY BE LOCATED IN FENCED PROPERTIES. COORDINATE ACCESS WITH THE CITY.
2. ACCESS TO LATERAL CONNECTIONS LOCATIONS IS LIMITED, WORK TOOLS MAY BE LIMITED TO HAND CARRIED EQUIPMENT.
3. RESTORE DISTURBED LANDSCAPING AND/OR IMPROVEMENTS TO PRE-CONSTRUCTION CONDITIONS.

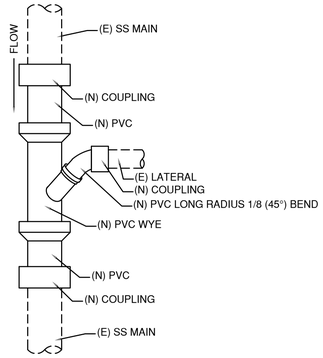

NOTES:
1. EXCAVATIONS SHALL BE BACKFILLED PER DETAIL 1 / D1.
2. REFER TO SPECIFICATION SECTION 333112 FOR COUPLINGS.
3. SPOT REPAIRS INCLUDE ALL REPAIR UP TO 5-FEET IN LENGTH. LONGER REPAIRS ARE CLASSIFIED AS OPEN TRENCH REPAIRS.

SPOT REPAIR AT LATERAL — 4 / D2


SCALE: NTS

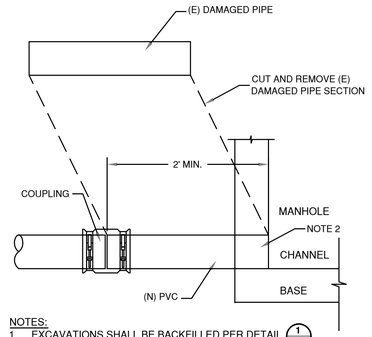

NOTES:
1. EXCAVATIONS SHALL BE BACKFILLED PER DETAIL 1 / D1.
2. CONNECT (N) PIPE W/ (E) MANHOLE PER 1 / D3 SIMILAR.
3. SPOT REPAIRS INCLUDE ALL REPAIR UP TO 5-FEET IN LENGTH. LONGER REPAIRS ARE CLASSIFIED AS OPEN TRENCH REPAIRS.


SPOT REPAIR AT MANHOLE CONNECTION — 5 / D2

SCALE: NTS

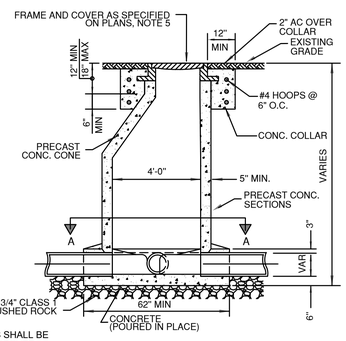

NOTES:
1. NEW MANHOLES SHALL BE ECCENTRIC WHEREVER POSSIBLE. EXISTING MANHOLES ARE CONCENTRIC UNLESS OTHERWISE NOTED ON THE PLANS.
2. TAPER "SHELF" 1" PER FOOT TOWARDS CHANNEL.
3. REFER TO SPECIFICATIONS FOR MANHOLE PIPE CONNECTION.
4. IN UNPAVED AREAS, MANHOLE RIM SHALL BE PLACED APPROXIMATELY 6" ABOVE GRADE W/ A 6" CONCRETE RING TAPERED AT 3:1 SLOPE FROM THE TOP TO THE OUTSIDE EDGE OF THE COLLAR TO THE GROUND SURFACE.
5. CONE SECTION SHALL MATCH THE DIMENSIONS OF THE MANHOLE FRAME AND COVER ON THE PLANS.

SECTIONAL ELEVATION

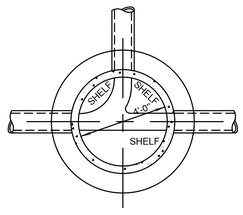


SECTION A-A


PRE-CAST MANHOLE — 6 / D2

SCALE: NTS

LATERAL REPAIR — 3 / D2

SCALE: NTS

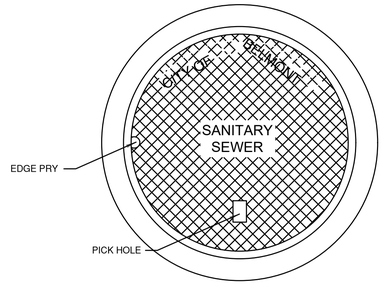

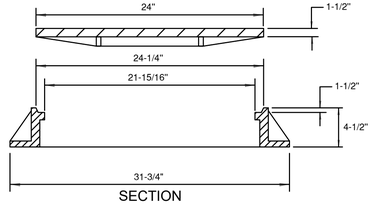


SECTION

NOTE: D& L FOUNDRY MODEL A-1024 OR APPROVED EQUAL. 36-INCH FRAME AND COVER SHALL BE USED ON ALL NEW MANHOLES. 24-INCH FRAME AND COVER SHALL BE USED TO REPLACE EXISTING MANHOLE FRAME AND COVERS.

24" MANHOLE FRAME & COVER — 7 / D2

SCALE: NTS

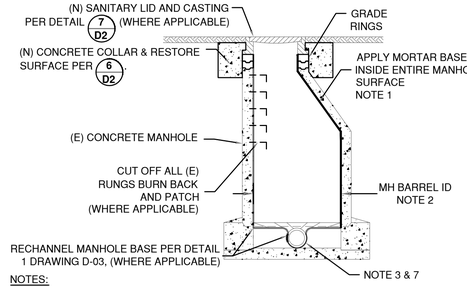

NOTES:
1. CONTRACTOR SHALL COAT ALL INTERIOR CONCRETE, BRICK, OR MORTAR SURFACES INSIDE OF MANHOLE INCLUDING WALLS, CONES, BASE, AND CHANNEL WITH A 1-INCH MINIMUM COATING THICKNESS, UNLESS OTHERWISE NOTED. MINIMUM COATING THICKNESS SHALL BE MEASURED FROM THE FLAT SURFACE OF THE EXISTING MANHOLE. CONTRACTOR SHALL CLEAN AND PREPARE ALL SURFACES IN ACCORDANCE WITH COATING MANUFACTURER'S RECOMMENDATIONS, REFER TO SPECIFICATION SECTION 099000 FOR MANHOLE COATING REQUIREMENTS. REFER TO SPECIFICATION SECTION 027700 FOR SANITARY SEWER TESTING REQUIREMENTS.
2. REPAIR DETERIORATED SURFACES INSIDE OF MANHOLE WITH HYDRAULIC CEMENT MORTAR IN CONFORMANCE WITH COATING MANUFACTURER RECOMMENDATIONS. THE REPAIR MATERIAL THICKNESS SHALL BE SUCH THAT THE NEW MATERIAL SURFACE MATCHES THE MANHOLE'S ORIGINAL INSIDE DIAMETER, OR AS DIRECT BY THE CITY OR ITS REPRESENTATIVES.
3. PERFORM TESTING OF EXISTING SURFACE PRIOR TO PLACING HYDRAULIC CEMENT IN ACCORDANCE WITH HYDRAULIC CEMENT MANUFACTURER'S RECOMMENDATIONS AND SPECIFICATIONS
4. CONTRACTOR SHALL COMPLY WITH ALL CAL-OSHA CONFINED SPACE ENTRY REQUIREMENTS.
5. PERFORM BYPASS PUMPING AS REQUIRED AND IN ACCORDANCE WITH SPECIFICATIONS
6. WHERE REQUIRED, CONTRACTOR SHALL REPAIR EXISTING CHANNEL AND BASE PRIOR TO INSTALLING COATING MATERIAL. FORM A SMOOTH CHANNEL AND MINIMIZE DISTURBANCE TO FLOW.
7. RECHANNEL MANHOLE BASE PER DETAIL 1 DRAWING D-03, WHERE APPLICABLE, PRIOR TO INSTALLING COATING MATERIAL, SO THAT FINISHED INVERT SURFACES MATCH EXISTING INVERT. CHANNEL SHALL BE SMOOTH AND MINIMIZE DISTURBANCE TO FLOW.
8. MANHOLE REHABILITATION SHALL BE DONE IN ACCORDANCE TO THESE NOTES AND SPECIFICATIONS.

MANHOLE REHABILITATION DETAIL — 8 / D2

SCALE: NTS

NO	REVISIONS	DATE	APPR
1			
2			
3			
4			
5			
6			
7			

CITY OF BELMONT

MNS
2025 Gateway Place, Suite 328
San Jose, CA 95110
805-692-6921 | www.mnsengineers.com

REGISTERED PROFESSIONAL ENGINEER NICHOLAS A. BOSWELL C72138 CIVIL STATE OF CALIFORNIA

2026 SANITARY SEWER AND STORM DRAIN REHABILITATION PROJECT
CITY OF BELMONT
CITY CONTRACT NUMBER 2026-646

DETAILS - 2

DATE:
SCALE: AS SHOWN
DESIGN: NAB
DRAWN: KAD
CHECKED: TNH


D-02

SHEET: 30 OF 31


TABLE 1 - MANHOLE REPAIR REQUIREMENTS

			MANHOLE REPAIR REQUIREMENT TYPE		
Number	Manhole ID	Drawing	1	2	3
1	450922	C-01	x		
2	451022	C-01	x		
3	451021	C-01	x		
4	451020	C-01	x		
5	451019	C-01	x		
6	450913	C-02	x		
7	451206	C-02	x		
8	451205	C-02	x		
9	450807	C-03	x		
10	451112	C-04		x	x
11	451119	C-05	x		
12	450802	C-05	x		
13	450817	C-06	x		
14	450813	C-06/C-07		x	x
15	450815	C-07		x	x
16	450814	C-07		x	x
17	451827	C-09	x		
18	451826	C-09	x		
19	452421	C-10		x	x
20	452401	C-10		x	x
21	452804	C-11	x		
22	452721	C-12		x	x
23	452722	C-12		x	x
24	452032	C-13	x		
25	441807	C-14	x		
26	441804	C-14		x	x
27	441801	C-14	x		
28	441832	C-15		x	x
29	441831	C-15		x	x
30	441828	C-15		x	x
31	441830	C-16	x		
32	441829	C-16	x		
33	441812	C-16	x		
34	441811	C-16	x		
35	441914	C-17		x	x
36	441913	C-17/C-18		x	x
37	441912	C-18	x		
38	443820	C-19		x	x
39	443821	C-19		x	x
40	441606	C-19		x	x
41	441605	C-19		x	x
42	441603	C-20		x	x
43	441602	C-20		x	x

TYPE ID	REPAIR REQUIREMENT
1	REMOVE EXISTING MANHOLE RUNGS PER DETAIL 8 DRAWING D-02
2	RECHANNEL EXISTING MANHOLE BASE PER DETAIL 1 DRAWING D-03
3	APPLY MORTAR TO MANHOLE INTERIOR (REHABILIATE) SURFACE OF MANHOLE PER DETAIL 8 DRAWING D-02

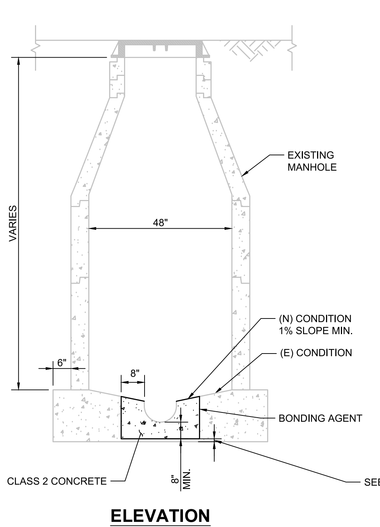

ELEVATION

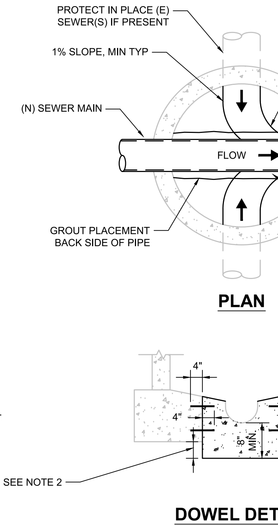


PLAN

DOWEL DET


TYPICAL MANHOLE BASE RECHANN

SCALE: 1/2" = 1'

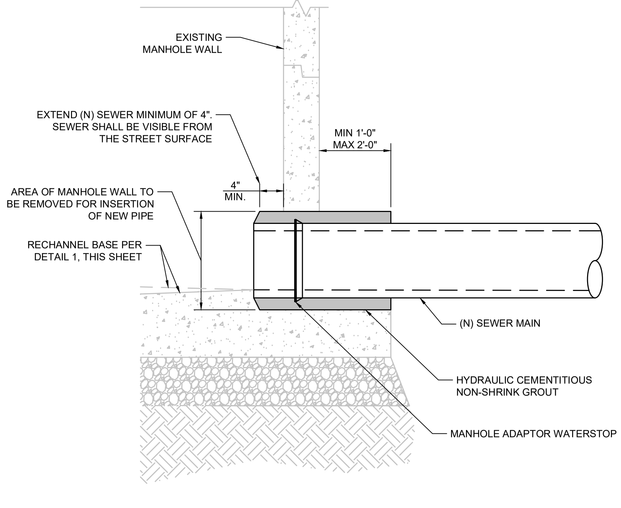

TYPICAL MANHOLE CONNECTION DETAIL 2/D3

SCALE: 1" = 1'

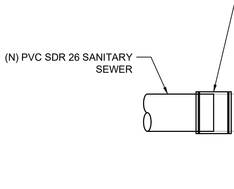

VCP PVC COUPLI

SCALE: 1" = 1

NO	REVISIONS	DATE	APPR
1			
2			
3			
4			
5			
6			
7			

CITY OF BELMONT

MNS
2025 Gateway Place, Suite 328
San Jose, CA 95110
805-692-6921 | www.mnsengineers.com

REGISTERED PROFESSIONAL ENGINEER
DOUGLAS A. BOWELL
C72138
CIVIL
STATE OF CALIFORNIA

2026 SANITAR

STAFF REPORT

Meeting Date:	June 9, 2026
Agency:	City of Belmont
Staff Contact:	Daniel Matthews, Public Works, (650)-637-2985, dmatthews@belmont.gov
Agenda Title:	2026 Pavement Rehabilitation Project – Plans and Specifications Approval, Bid and Construction Award Authorization
Agenda Action:	Resolution

Recommendation

Adopt a resolution approving plans and specifications; authorizing advertisement for sealed bids; authorizing the City Manager to execute a construction contract with the lowest responsible and responsive bidder in an amount not to exceed $2,838,828.23, plus a ten percent construction contingency, for the 2026 Pavement Rehabilitation Project (City Contract Number 2026-647).

Strategic Focus Area

Infrastructure and Mobility

Background

Public Works is responsible for maintaining and repairing approximately 70 centerline miles (140 travel lane miles) of streets in the City. To maximize available funding and effectively prioritize selection of pavement segments, the Public Works Department follows best management practices in its pavement preservation program. Funding for the City's pavement projects is provided through Measure I, a locally controlled half-cent general sales tax approved by voters in November 2016; the Road Maintenance and Rehabilitation Account (RMRA), established under State Senate Bill (SB) 1 and signed into law in April 2017; and Measure W, a 30-year half-cent sales tax passed by San Mateo County voters in July 2019.

On February 27, 2024, the City Council reviewed the current Five-Year Pavement Plan for FY24/25 through FY28/29, which serves as a planning-level document that guides the selection of streets included in annual pavement rehabilitation projects. The goal of the plan is to improve the City's overall Pavement Condition Index (PCI) and reduce long-term maintenance costs. Through this current plan, the City's PCI has improved from 68 (2023) to 71 (2025).

Analysis

As detailed in the current Five-Year Pavement Plan, the 2026 Pavement Rehabilitation Project identified 1.2 centerline miles of roadway for immediate rehabilitation or reconstruction. The following street segments are included in the base bid:

Street Name	Beginning Location	End Location	Selected Treatment	Current PCI
BROADWAY	SIXTH AVENUE	SUNNYSLOPE AVENUE	Full Depth Reclamation	5
BROADWAY	SUNNYSLOPE AVENUE	PALOMA AVENUE	Mill-and-Fill	6
COLLEGE VIEW WAY	SOUTH ROAD	END OF TURN-A-ROUND	Overlay	19
EL VERANO WAY	CHULA VISTA DRIVE	MAYWOOD DRIVE	Overlay/Mill and Fill	24
FERNWOOD WAY	CHULA VISTA DRIVE	EL VERANO WAY	Overlay	25
KORBEL WAY	SOUTH ROAD	END OF CUL DE SAC	Overlay	18
PALOMA AVE	DEAD END	VINE ST	Overlay	24
PHYLLIS COURT	COLLEGE VIEW WA	END OF CUL DE SAC	Overlay	8

By successfully value engineering portions of this project, staff has been able to proactively advance the following streets from the 2027 Pavement Rehabilitation Project to the current bid package as additive bid items, which would allow them to be rehabilitated sooner if budget and schedule allow. Additionally, in collaboration with the Parks Department, the asphalt trail at Hallmark Park is also included as an additive bid item to take advantage of current bid pricing and quantities. These additional street segments will be added to the project if the base bid price of the bids come within the project budget:

Street Name	Beginning Location	End Location	Selected Treatment	Current PCI
SUNNYSLOPE AVENUE	O'NEILL AVE	BELMONT-SAN CARLOS BORDER	Full Depth Reclamation	10
PROSPECT STREET	LANE STREET	BELMONT-SAN CARLOS BORDER	Mill-and-Fill	18
TRAIL AT HALLMARK PARK	HALLMARK DR	TENNIS COURTS	Mill-and-Fill	NA

Contract work includes pavement rehabilitation or reconstruction and associated improvements such as minor drainage improvements, ADA compliant curb ramps, grade adjustments of manholes and utility boxes, and roadway striping. Pavement treatments include overlay; mill-and-fill (removal and replacement of existing asphalt surface); and full depth reclamation (recycling process that pulverizes and stabilizes existing pavement and a portion of the underlying base to create a new base layer).

The City has conducted outreach to properties within the project limits, including mailed notifications during the design phase and informational outreach during Public Works Week and Earth Day events. Additional construction notices will be distributed prior to construction, including contractor information, schedule updates, and anticipated traffic impacts.

Although construction is scheduled late in the season, staff anticipates sufficient working days to complete the majority of the base work prior to the onset of the wet weather season. If wet weather conditions occur earlier than expected, bid alternate work may be deferred to the following year, or as weather permits.

The total Engineer's Estimate is $2,838,828.23, consisting of $1,767,590.25 for base bid items and $1,071,237.98 for bid alternate items. The construction duration is estimated at 125 working days.

The project is categorically exempt from the California Environmental Quality Act (CEQA) pursuant to Section 15301(c), which applies to maintenance, repair, or minor alteration of existing facilities.

Alternatives

1. Do not approve the plans and specifications
2. Refer to staff for additional information

Attachments

A. Resolution
B. Project Plans
C. Project Specifications

Fiscal Impact

☐ No Fiscal Impact

☒ Funding Source Confirmed:	The total estimated construction cost is $2,838,828.23 Funding is budgeted in Capital Improvement Program (CIP) 2026 Pavement Rehabilitation Project No. 3235 (Account No. 399-3-730-3235-9030) and is supported by multiple sources including RMRA, Measure I, Measure W, and Park Impact Fees for the portion of work at Hallmark Park.

Source:	**Purpose:**	**Public Outreach:**
Staff	Council Vision/Priority	Posting of Agenda

RESOLUTION NO. 2026–

A RESOLUTION OF THE CITY COUNCIL OF THE CITY OF BELMONT APPROVING PLANS AND SPECIFICATIONS, AUTHORIZING ADVERTISEMENT FOR SEALED BIDS, AUTHORIZING THE CITY MANAGER TO NEGOTIATE AND EXECUTE A CONTRACT WITH THE LOWEST RESPONSIBLE AND RESPONSIVE BIDDER FOR AN AMOUNT NOT TO EXCEED $2,838,828.23 PLUS A TEN PERCENT CONSTRUCTION CONTINGENCY FOR THE 2026 PAVEMENT REHABILITATION PROJECT, CITY CONTRACT NUMBER 2026-647.

WHEREAS, the Department of Public Works has prepared plans and specifications for the 2026 Pavement Rehabilitation Project, CCN 2026-647; and,

WHEREAS, the project is categorically exempt from the California Environmental Quality Act (CEQA) under the CEQA Section 15301(c) because the project performs maintenance, repair or minor alteration of existing facilities; and,

WHEREAS, the project was budgeted from the Account Number 399-3-730-3235-9030 (2026 Pavement Rehabilitation Project).

NOW, THEREFORE, the City Council of the City of Belmont resolves as follows:

SECTION 1. Approves plans and specifications, authorizes the advertisement for sealed bids, and authorizes the City Manager to negotiate and execute a contract with the lowest responsible and responsive bidder for an amount not to exceed $2,838,828.23 plus a ten percent construction contingency for the 2026 Pavement Rehabilitation Project, City Contract Number 2026-647:

* * *

ADOPTED June 9, 2026 by the City of Belmont City Council by the following vote:

Ayes:

Noes:

Absent:

Abstain:

ATTEST:

City Clerk

Mayor

APPROVED AS TO FORM:

City Attorney

CITY OF BELMONT
CONTRACT DOCUMENTS

2026 PAVEMENT REHABILITATION PROJECT

City Contract Number 2026-647

Approved by _____

DENNY PHAN, PE – City Engineer

INVITATION FOR SEALED BIDS

The City of Belmont invites sealed bids for public project construction described as: **2026 Pavement Rehabilitation Project, CITY CONTRACT NUMBER 2026-647**. The public project construction is more specifically defined in the Contract Documents, but generally includes the following items of work: pavement rehabilitation, minor drainage improvements; and other items as identified in the Contract Documents (the "Work").

1. **SOURCE OF PROJECT FUNDS**: This Project **DOES NOT** involve federal funds.

2. **PRE-BID CONFERENCE:** None

3. **BID SUBMITTAL, WITHDRAWAL, IRREVOCABILITY**: Bids must be submitted on the bid forms supplied by the City. The Contractors are requested to drop off sealed proposals at the EOC room (Suite 210) at the Belmont City Hall located at 1 Twin Pines Lane, Belmont, CA 94002 (hereinafter the City) on July 8, 2026, between 11:00 AM – 12:00 PM local time. Any mailed delivery of sealed bid proposals must be confirmed with the City of Belmont, City Clerk's Office at (650) 595-7414, jplut@belmont.gov The Bids will be publicly open at 11:00 AM on July 8, 2026 ("Bid Deadline"), at the EOC Room (Suite 210). Bids received after the bid deadline will not be accepted. It is the bidder's responsibility to ensure that its bid package is duly delivered. Bidders are solely responsible for the cost of preparing their bids. No bidder may withdraw its bid for a period 60 days after the date set for bid opening, except as provided in Public Contract Code Section 5101 *et seq.*

4. **ENGINEER'S ESTIMATE:** The Engineer's estimated total construction cost for this Contract is $2,838,828. This estimate is intended to serve merely as a guideline of the magnitude of work. Neither the bidders nor the contractor shall be entitled to claims because of any inaccuracy in the estimated cost range.

5. **CONTRACT TIME; LIQUIDATED DAMAGES:** The construction Work is to be completed within a total of 125 working days including work under bid alternate after the date specified in the City's Notice to Proceed. The City will assess liquidated damages in the amount of $4,500 for each and every working day of delay in finishing the work in excess of the contract time.

6. **REQUIRED CONTRACTOR'S LICENSE(S):** Under Business & Professions Code Section 7028.15 and Public Contract Code Section 3300, all bidders must possess proper licenses for the performance of the work contemplated by the Project except as provided herein. Failure to possess the specified license(s) at the time of bidding will render the bid non-responsive. Contractors must possess a valid California class A contractor's license for this contract. Firms bidding as a joint venture or bidding must secure a joint venture license before award of this contract. Firms bidding on projects involving federal funds must secure a license before award of this contract.

7. **DEPARTMENT OF INDUSTRIAL RELATIONS REGISTRATION REQUIRED:** As provided in Labor Code Section 1771.1, the Bidder and all subcontractors listed on the bid proposal must be registered with the Department of Industrial Relations under Labor Code section 1725.5 at the time the bid is submitted, except as provided herein. Failure to be timely registered will render the bid non-responsive. If submitting a bid as part of a joint venture authorized by Business and Professions Code Section 7029.1 or for a Project involving federal funds, the Bidder's registration may be secured up to the time of contract awarded. No contractor or subcontractor may be awarded a contract

for the project unless registered with the Department of Industrial Relations under Labor Code section 1725.5. This project is subject to compliance monitoring and enforcement by the Department of Industrial Relations.

8. **CONTRACT DOCUMENTS:** Bidders may obtain the bidding documents including and Specifications in electronic format at Peninsula Builders Exchange, or local Plan Rooms. Hard copy bid documents are not available at this time.

9. **BONDS AND INSURANCE:** Bid security in the amount of ten percent (10%) of the Bid Amount must accompany the Bid in accordance with Public Contract Code Section 20170. After award of the contract, the successful bidder must provide security for faithful performance and labor and materials (payment bond) as well as proof of insurance, in accordance with the requirements set forth in the Contract Documents. Bonds must be executed by a surety possessing a valid certificate of authority issued by the California Department of Insurance.

10. **SECURITIES SUBSTITUTION:** At the request and expense of the Contractor to whom the Contract is awarded, securities in a form approved by the City will be permitted in substitution for money withheld by the City to ensure performance under the Contract, as provided in Public Contract Code Section 22300.

11. **PREVAILING WAGE:** This project is a public work under Labor Code Section 1770, *et seq.*, and the successful bidder will be required to comply with certain labor standards and employment requirements including payment of the prevailing wage rates in effect on the date this Invitation for Sealed Bids was first published. Copies of the prevailing wage rates can be viewed at: http://www.dir.ca.gov/DLSR/PWD/ and are on file with the Engineer at the address identified below, and shall be made available to any interested party upon request.

12. **SHORING AND BRACING**: If the construction involves trenches or open excavations, which are five feet or deeper, each bid submitted in response to this Invitation for Sealed Bids must contain, as a bid item adequate sheeting, shoring, and bracing, or equivalent method, for the protection of life and limb in trenches and open excavation which shall conform to applicable safety orders, as required by Labor Code Section 6707.

13. **SPECIFIC BRAND NAME MATERIALS:** None

14. **WAIVER OF IRREGULARITIES**. The City reserves the right, in its sole discretion, to reject any or all Bids, to waive minor irregularities or defects in bidding and to reject nonconforming, nonresponsive or conditional bids.

INQUIRIES: If any bidder has questions regarding this Project, contact the Engineer: Daniel Matthews, One Twin Pines Lane, Suite 385, Belmont, CA 94002, Phone: (650) 637-2985, dmatthews@belmont.gov. Any questions addressing the interpretation or clarification of the Contract Documents shall be in writing.

INSTRUCTIONS TO BIDDERS

1. OBTAINING COPIES OF CONTRACT DOCUMENTS

1.1. Bidders may obtain complete sets of the Contract Documents, at the location designated in the Invitation For Sealed Bids, for the purchase sum stated therein.

1.2. Each bidder shall use a complete set of Contract Documents in preparing its bid.

1.3. The Contract Documents are more particularly defined in the Construction Agreement.

1.4. The City makes copies of the Contract Documents available, on the above terms, for the sole purpose of obtaining Bids for the Work and does not confer a license or grant permission for any other use of the Contract Documents.

2. INTERPRETATION OR CORRECTION OF CONTRACT DOCUMENTS

2.1. Bidder must, before submitting its Bid, carefully study and compare the components of the Contract Documents and must examine the Project Site, the conditions under which the Work is to be performed, and the local conditions.

2.2. In the event Bidder has any question as to the meaning of any part of the Contract Documents, or Bidder finds any error, omission, inconsistency, or ambiguity in the Contract Documents, Bidder must make a written Request for Clarification before submitting its Bid. Requests for clarification or interpretation of the Contract Documents must be addressed only to the Engineer. It is the Bidder's responsibility to ensure that any such request is submitted to the City in a timely manner, in order to allow the City to issue a written Addenda.

2.3. If necessary, the City will make clarifications, interpretations, corrections, and changes to the Contract Documents by Addenda issued as provided in Section 4 of these Instructions to Bidders, below.

2.4. Purported clarifications, interpretations, corrections, and changes to the Contract Documents made in any other manner are not binding on the City, and Bidders may not rely upon them.

2.5. The plans and specifications, including drawing, plans, maps, diagrams and other graphic representations of the project, show conditions as they are believed by City to exist on the site, but the conditions shown do not constitute a representation by City that they actually exist. Utilities (underground or above-ground), buildings, structures and other improvements may be within or adjacent to the project site. These may or may not be included in the project's plans and specifications.

2.6. Submission of a bid shall constitute a representation by bidder that they have visited and examined the project site, and examined the plans and specifications. Bidder is relying on their own examination and knowledge of the site and plans in making their bid and not on any representation by City. No

claim for additional compensation shall be allowed that is based upon a failure to examine or lack of knowledge of the work site or contract documents.

3. PREFERENCE FOR MATERIALS

3.1. In accordance with Public Contract Code Section 3400, except as otherwise specified on the Invitation for Sealed Bids, the City will not limit the bidding, directly or indirectly, to any one specific concern. Whenever any particular material (including product, thing, equipment, or service) is indicated in the Contract Documents by patent, proprietary or brand name, or by name of manufacturer, such wording is used for the purpose of facilitating its description and shall be deemed to be followed by the words "or equal." A listing of materials is not intended to be comprehensive, or in order of preference.

3.2. Unless a successful bidder (the Contractor) submits a request for substitution of "equal" materials in accordance with the requirements of the Contract Documents, and unless the City approves the substitution in accordance with the requirements of the Contract Documents, the Contractor shall furnish and install the specified material for the Bid Amount and within the Contract Time.

4. ADDENDA

4.1. Addenda will only be issued in writing. The City will make reasonable efforts to deliver Addenda to all Bidders who are known by the City to have received a complete set of Contract Documents and who have provided a delivery address for receipt of Addenda.

4.2. Each Bidder shall be responsible for ascertaining, prior to submitting its Bid, that it has received all issued Addenda. City makes no guarantee that all Bidders will receive all the Addenda. Copies of Addenda will be made available for inspection at the office where Contract Documents are on file for inspection, as indicated on the Invitation for Sealed Bids.

4.3. Addenda withdrawing the Invitation for Sealed Bids or postponing the Bid Deadline may be issued any time before the Bid Deadline. However, if any Addenda results in a material change (addition or deletion) to the Contract Documents, the Bid Deadline will be extended by the City by not less than 72 hours, as provided in Public Contract Code Section 4104.5.

4.4. Each Bidder must acknowledge receipt of all Addenda on the Bid Form. Failure to acknowledge receipt of Addenda may render the bid non-responsive.

5. FILLING IN BID FORMS BY BIDDERS

5.1. All bids must be prepared on the forms provided by the City and submitted in accordance with these Instructions to Bidders. The documents required to be submitted in the bid package are as follows:

5.1.1. Bid

5.1.2. Equal Employment Opportunity Certification (Federal funded projects only)

5.1.3. Bidder's Non-collusion Affidavit

5.1.4. Debarment and Suspension Certification

5.1.5. Bidder's Security

5.1.6. Bidder's Statement of Responsibility

5.1.7. Any other information required by the Invitation For Sealed Bids

5.2. All blanks on the Bid Forms shall be filled in by typeface or printed legibly in ink.

5.3. Interlineations, alterations, and erasures must all be individually initialed by the Bidder.

5.4. Bidder shall acknowledge receipt of all Addenda on the Bid.

5.5. Bidder shall not modify or qualify the Bid Forms in any manner.

5.6. The Bid Forms shall be signed by a person or persons legally authorized to bind Bidder to the Contract. The individuals signing each document must warrant that they are authorized to bind the legal entity of the Bidder.

6. **DESIGNATION OF SUBCONTRACTORS**

6.1. The Bidder must comply with the Subletting and Subcontracting Fair Practices Act as set forth in Public Contract Code Section 4100 *et seq.* (hereinafter referred to as the "Subcontracting Act"). Any reference in these Contract Documents to the requirements of the Subcontracting Act are for the Bidder's reference, and do not limit the Bidder's or Contractor's obligations under law.

6.2. No contractor or subcontractor may be listed on a bid proposal for or work on a public works project unless registered with the Department of Industrial Relations under Labor Code section 1725.5 or submitting a bid as part of a joint venture authorized by Business and Professions Code Section 7029.1 or by Public Contract Code Section 10164 and 20103.5, provided the contractor is registered to perform public work under Section 1725.5 at the time the contract is awarded.

6.3. The Bidder must list, in the Bid:

6.3.1. The name and location of the place of business of each subcontractor who will perform work or labor or render service to the Bidder in or about the construction of the Work for this Project, or a subcontractor licensed by the State of California who, under subcontract to the Bidder, specially fabricates and installs a portion of the Work or improvements according to detailed drawings contained in the plans and specifications, in an amount in excess of the minimum threshold of the Subcontracting Act. Generally, the minimum threshold is one-half of one percent (0.5%) of Bidder's Bid Amount; however, if the contract is for the construction of streets (including highways or bridges), the minimum threshold is the greater of: (a) onehalf of one percent (0.5%) of Bidder's Bid Amount, or (b) ten thousand dollars ($10,000).

6.3.2. The portion of the Work which will be done by each subcontractor described in Instructions To Bidders subsection 6.3.1.

6.4. The Bidder must list only one subcontractor for each portion of the Work as is defined by the Bidder in the Bid.

6.5. The Bidder must not list any subcontractor who is ineligible under Labor Code Sections 1777.1 and 1777.2, and Public Contract Code Section 6109.

6.6. The Bidder is subject to the penalties set forth in the Subcontracting Act if the Bidder lists in its Bid another contractor who will in turn sublet portions constituting the majority of Work covered by the prime contract.

6.7. If the Bidder fails to specify a subcontractor, or if the Bidder specifies more than one subcontractor for the same portion of the Work, the Bidder agrees that it is fully qualified to perform that portion itself, and that the Bidder must perform that portion itself.

6.8. If, after award of the Contract, the successful Bidder ("Contractor") subcontracts, except as provided in the Subcontracting Act, the Contractor is subject to the penalties set forth in the Subcontracting Act. If the Contractor violates any provisions of the Subcontracting Act, the Contractor violates the Contract and the City may either cancel this Contract or assess a penalty to the Contractor in accordance with the terms of the Subcontracting Act.

7. **BID SECURITY**

7.1. Each Bid shall be accompanied by Bid Security, in the amount of ten percent (10%) of the Bid Amount, as security for Bidder's obligation to enter into a Contract with the City on the terms stated in the Bidding Documents. Bid Security shall be in one of the following forms: cash, a cashier's check made payable to the City of Fremont, a certified check made payable to the City of Belmont, or a Bid Bond executed by an admitted surety insurer in the form contained in the Bidding Documents.

7.2. If a Bid Bond is submitted, and an attorney-in-fact executes the Bid Bond on behalf of the surety, a notarized and current copy of the power of attorney shall be affixed to the Bid Bond. The surety issuing the Bid Bond shall meet the requirements set by California law.

7.3. The City reserves the right to retain the Bid Security of all bidders until the occurrence of one of the following:

7.3.1. The successful Bidder has properly and timely executed and submitted all items required by Instructions To Bidders Section 13, including the Agreement.

7.3.2. The time period for the City's review of Bids as specified in Instructions To Bidders Section 9 has expired.

7.3.3. The Bids have been rejected by the City.

8. **SUBMISSION OF BIDS**

8.1. All Bid Forms (using the forms supplied by the City, as defined in Instructions to Bidders Section 5), including all documents required to be submitted with the Bid, shall be enclosed in a sealed opaque

envelope with the following address and identification on the face. If the Bid is sent by mail, the sealed envelope shall be enclosed in a separate mailing envelope.

(Name of Bidder)
Sealed Bid Proposal for City Contract No. 2026-647
2026 Pavement Rehabilitation Project
City of Belmont

8.2.Bids may be mailed or delivered by messenger. It is the Bidder's responsibility alone to ensure that the Bid is received at the place (and before the Bid Deadline) specified in the Invitation for Sealed Bids. Any Bid received after the exact time of the Bid Deadline will be returned unopened.

8.3.Oral, telephonic, facsimile, telegraphic, or electronically transmitted Bids are invalid and will not be accepted.

9. WITHDRAWAL OF BIDS

9.1. After a Bid is received by the City, the Bid may be withdrawn only by a written request signed by the Bidder. In order to cause a withdrawal of the Bid, the request must be received by the City at the place (and before the Bid Deadline) specified in the Invitation for Sealed Bids.

9.2. No oral request for withdrawal will be considered. No oral or written request for modification will be considered.

9.3. The withdrawal of a Bid shall not prejudice the right of the Bidder to submit a new Bid, provided the new Bid is submitted in accordance with these Bidding Requirements.

9.4. After the Bid Deadline, a bidder may not withdraw its bid for a period of at least sixty (60) calendar days following the Bid Deadline, subject to the exceptions stated in this section 9.

9.4.1. The sixty (60) day review period may be extended upon the written request by the Engineer, and written approval by the affected Bidders.

9.4.2. If a bidder is not the low monetary bidder, a bidder may make a written request (no earlier than five working days after the Bid Opening) for an early release of bid security. The Engineer is authorized to release a bidder's bid security if the Engineer determines, in his/her sole discretion, that the bid is not likely to be recommended to the Awarding Body for award (based on the dollar amount of the bid in excess of the estimated project cost, or based on the number of responsive bidders with a lower monetary bid).

9.5. A Bidder shall be permitted to withdraw a Bid after the Bid Deadline only if the Bidder establishes, to the satisfaction of the Engineer, all of the elements identified in Public Contract Code Section 5103, including the following:

9.5.1. A clerical error was made by the Bidder in filling out the Bid; and the error was not due to error in judgment or to carelessness in inspecting the site of the Work, or in reading the plans or specifications.

9.5.2. The clerical error caused the Bid to be materially different than the Bidder intended the Bid to be.

9.5.3. The Bidder gave the City written notice within five working days, excluding Saturdays, Sundays, and state holidays, after the opening of the Bids of the mistake, specifying in the notice in detail the nature of the mistake and how the mistake occurred.

10. BID OPENING AND REVIEW OF BIDS BY THE CITY

10.1. Bids submitted in accordance with the requirements of the Bidding Documents, and received on or before the Bid Deadline in accordance with the requirements of the Invitation for Sealed Bids, will be opened publicly, and the dollar amounts of each bid will be read aloud.

10.2. The City reserves the right to:

10.2.1. reject all Bids;

10.2.2. reject any Bid not accompanied by the required Bid Security or any other item required by the Bidding Documents, or a Bid which is in any other way incomplete or irregular; and,

10.2.3. waive irregularities in a Bid, and to award the Contract to the Lowest Responsible Bidder (as determined by the City), only if the irregularities are non-material and inconsequential.

11. CITY'S DETERMINATION OF LOWEST RESPONSIBLE BIDDER

11.1. The term "Lowest Responsible Bidder" means the "Lowest Monetary Bidder" whose Bid is "responsive," and who is "responsible" to perform the Work required by the Contract Documents, as those terms are defined by State law, including Public Contract Code Sections 20161, *et seq*, and 22030 *et seq*. This Section 11 summarizes the procedure by which the City will determine the "Lowest Responsible Bidder" in accordance with State law.

11.2. The City shall determine the "Lowest Monetary Bidder" on the basis of the Bid Amount, in accordance with the calculation criteria set forth on the Bid.

11.3. After the "Lowest Monetary Bidder" has been determined, the Lowest Monetary Bidder's Bid will be evaluated by the Engineer in order to determine whether or not that Bid is "responsive." The term "responsive" is defined by State law, but generally means that the Bid has been prepared and submitted in accordance with the requirements of the Bidding Requirements.

11.4. If the Lowest Monetary Bidder's Bid is responsive, that Bidder's qualifications will be evaluated by the Engineer to determine whether or not the Bidder is "responsible" to perform the Work required by the Contract Documents. The Engineer shall review "responsibility" of Bidders based upon the City's analysis of the information submitted on the Bidder's Statement of Responsibility (as a part of the Bid Forms) in accordance with the criteria set forth in Instructions To Bidders Section 12.

11.5. If the Engineer finds that the Lowest Monetary Bidder submitted a responsive Bid, and that the Bidder is responsible, then that Bidder will be deemed the apparent "Lowest Responsible Bidder".

11.6. If the Engineer finds that the Lowest Monetary Bidder's Bid is not responsive, or that the Lowest Monetary Bidder is not responsible, then the Engineer may review the responsiveness and

responsibility of the next Low Monetary Bidder. If the Engineer finds that the next Low Monetary Bidder is responsive and responsible, then that next Low Monetary Bidder shall be deemed the apparent "Lowest Responsible Bidder. This process may continue until the Engineer finds the Lowest Monetary Bidder which is also responsive and responsible. In the event that one or more Low Monetary Bidders are found by the Engineer to be non-responsive or non-responsible, those Bidders will be given notice and a reasonable opportunity to present additional relevant evidence to the Engineer, within five working days after the Bidder receives the notice.

11.7. No Bid shall be binding upon the City until after the Contract is signed by both the Contractor and the City. The City may investigate the responsibility and qualifications of all Bidders to whom the award is contemplated for a period not to exceed sixty (60) days after the Bid opening. The sixty (60) day review period may be extended upon the written request by the Engineer and written approval by the affected Bidders.

11.8. Bid Protest. The City will issue a Notice of Intent to Award before the actual award. Any Bid protest must be submitted in writing to the Engineer before 5:00 p.m. of the fifth (5^{th}) calendar day following posting of a Notice of Intent to Award for Construction in the City Hall Lobby. City will use reasonable efforts to deliver by email a copy of the Notice of Intent to Award to all Bidders who submitted Bids and provided an email address no later than one working day after its issuance, although any delay or failure to do so will not extend the Bid protest deadline described above. The following conditions will apply to all protests.

11.8.1. The initial protest document must be in writing, contain a complete statement of the legal ground for the protest; all the relevant facts to the protest; and the form of relief requested and the legal basis for such relief.

11.8.2. The protest must refer to the specific portion of the document that forms the basis for the protest.

11.8.3. The protest must include the name, address and telephone number of the protesting party or the person representing the protesting party. If an email address is available, it should also be included.

11.8.4. The party filing the protest must concurrently transmit a copy of the initial protest document and any attached documentation to all other parties with a direct financial interest that may be adversely affected by the outcome of the protest.

11.8.5. The procedure and time limits set forth in this paragraph are mandatory and are Bidders sole and exclusive remedy in the event of Bid protest. Bidders failure to comply with these procedures shall constitute a waiver of any right to further pursue the Bid protest, including filing a Government Code Claim or legal proceedings. A Bidder may not rely on a protest submitted by another Bidder, but must timely pursue its own protest. The City will respond to any properly submitted protest within fifteen (15) calendar days and shall provide a hearing to the protesting bidder but only if the hearing is requested by the protesting bidder in the protest. The City's decision on the protest shall be final.

12. CITY'S DETERMINATION OF RESPONSIBILITY

12.1. The term "responsible" is defined by California law, but generally means that the Bidder is able to demonstrate that it possesses: (1) the capacity to perform the Work required by the Contract Documents with respect to financial strength, resources available, and experience; and (2) the integrity and trustworthiness to complete performance of the Work in accordance with the Contract Documents. The City may consider the following factors, in relation to the Work to be performed for this Project, in determining whether nor not a Bidder is "responsible":

12.1.1. Demonstrated financial strength including, but not limited to, resources available, bonding capacity, and available insurance.

12.1.2. Demonstrated safety record including, but not limited to, Experience Modification Rate.

12.1.3. Successful completion of projects of similar scope and size. In reviewing this factor, the City may consider elements including, but not limited to, contract amount of completed projects, experience on public works projects, experience implementing prevailing wage certified payroll requirements, timeliness of performance, and, if necessary, evaluation of Bidder's work by previous cities, clients, design professionals, or subcontractors.

12.1.4. Sufficiency of contract administration and construction management systems including, but not limited to, proposed scheduling tools, proposed subcontract forms, proposed progress payment applications, and proposed certification of payroll documents.

12.1.5. History of claims, litigation, and termination or disqualification from projects.

12.2. The City will make its determination of responsibility based upon information submitted by Bidders contained in the "Bidders Statement of Responsibility," included in the Bid Forms, and, if necessary, interviews with previous cities, clients, design professionals, or subcontractors with whom the Bidder has worked. If a non-responsive or non-responsible Bidder submits additional evidence pursuant to Instructions To Bidders Section 11, then that additional evidence shall be considered by the Engineer in making a determination of the Lowest Responsible Bidder.

13. AWARD OF CONTRACT

After the determination as to which Bidder is the Lowest Responsible Bidder, the City will issue a Notice of Award to the Lowest Responsible Bidder. No contractor or subcontractor may be awarded a contract for the project (awarded on or after April 1, 2015) unless registered with the Department of Industrial Relations under Labor Code section 1725.5. Within seven (7) calendar days after receipt of the Notice of Award, Bidder shall submit to the City all of the following properly signed items:

13.1.1. Two originals of the Agreement signed by Bidder.

13.1.2. Documentation of authority of individual or individuals to sign the Agreement on behalf of Bidder.

13.1.3. The Improvement Security required by Agreement Section 13.

13.1.4. Proof of Insurance required by Agreement Section 14.

13.1.5. Documentation of payment of City of Belmont business tax as provided in Agreement Section 12.

13.1.6. Copy of Contractor's State Contractor's License.

13.1.7. Identification of Contractor's Authorized Representative required by Agreement Section 6.

13.1.8. For joint ventures, proof of Department of Industrial Relations Registration for the Contractor and each subcontractor.

14. FORFEITURE OF BID SECURITY

In the event that Bidder does not properly and timely execute and submit the items set forth in subsection 13.1, above, the Bid Security shall be forfeited to the City and the City may award the Contract to next Lowest Responsible Bidder. The forfeited Bid Security may be utilized by the City in accordance with Public Contract Code Sections 20170 through 20174.

BID

BID TO: Belmont City Clerk
One Twin Pines Lane
Belmont, California 94002

BID FROM: _____ Insert
Full Legal Name of Bidder (Firm Submitting Bid)

NOTE: All portions of these Bid Forms (including the Bid, Bidder's Non-Collusion Affidavit, Bidder's Statement of Responsibility, and Bid Bond or alternative bidder's security) must be properly completed, signed, and submitted with the Bid. Failure to do so may result in the Bid being deemed non-responsive by the City.

SCOPE OF BID. Bidder hereby offers to furnish for the above referenced Project all labor (including supervision), materials and equipment (whether or not permanent or temporary, and whether or not actually incorporated into the Work), utilities (including water, sanitary facilities, electricity, fuel, light, heat, and telephone), tools, transportation, and services necessary to complete the Work on this Project in accordance with the Contract Documents and to complete all requirements of the Contract Documents for the amounts quoted in this Bid (including the costs of any and all applicable taxes, patent rights, royalties, licenses, and permits), as modified pursuant to the terms of the Contract Documents. Bidder will not withdraw its Bid for at least sixty (60) calendar days after the Bid Deadline, unless otherwise extended by the written agreement of the City and Bidder. If Bidder is selected as the Lowest Responsible Bidder, Bidder shall, within seven (7) calendar days after receipt of Notice of Award, sign and deliver to the City all documents identified in Section 13 of the Instructions to Bidders (including the Agreement, performance bond, payment bond, and proof of insurance). Time is of the essence. If awarded the Contract, Bidder agrees to complete the Work within the time specified in the Invitation For Sealed Bids.

ADDENDA. Bidder shall insert, in the blank lines below (or additional pages, if needed), each Addenda received by the Bidder, and incorporated herein by reference into this Bid. Bidder hereby acknowledges receipt of the following Addenda (Addendum No. and Date Issued):

Addendum No.	Date Issued
_____	_____
_____	_____
_____	_____
_____	_____
_____	_____

BID AMOUNT.

3.1.**Estimated Quantities.** Since the amounts identified in the Bid Spreadsheet (Section 4, below) are estimates for the purpose of comparing bids, the City reserves the right to increase or decrease the quantities to reflect the actual amount of work to be performed by the Contractor in accordance with the requirements of the Contract Documents.

3.2.**Unit Price Bids.** For each bid item identified in the Bid Spreadsheet (Section 4, below), the Bidder shall provide a bid item unit price and a bid item extension (bid item unit price multiplied by bid item estimated quantity equals bid item extension). In case of a math error or ambiguity, bid item unit prices shall prevail over the bid item extensions.

3.3.**Total Bid Amount.** The Bidder shall identify the Total Bid Amount, which shall equal the sum of all bid item extensions and bid alternates. The total bid amount shall include the total of all bid schedules. In case of a math error or ambiguity, bid item extensions shall prevail over the Total Bid Amount. The Total Bid Amount shall be the total dollar amount bid by the Bidder, for the Bidder's performance of all Work in accordance with the Contract Documents (and payment of all Bidder's costs required therefor, whether or not specifically identified herein). The Total Bid Amount may also be referred to in the Contract Documents as the Contract Amount.

3.4.**Basis of Award.** The City shall award the Contract to the lowest responsible Bidder submitting a responsive Bid. The lowest Bid will be determined on the basis of the Total Bid Price plus Alternates. City reserves right to award Alternates in any order or none at all based upon available funding.

3.5.**Alternate Bids.** Alternate bids proposed by the Bidder will be considered by the City.

BID SPREADSHEET. Bidder hereby offers to provide to the City the Work required by the Contract Documents (as defined in Agreement Section 2), for the amounts quoted in this Bid, as follows. Bidder shall complete bid schedule, the total bid amount shall constitute the total of all Bid Item Extensions.

BASE BID - BID SCHEDULE

BIDDER: _____

ITEM NO.	BID ITEMS	PAYMENT REFERENCE	UNIT	TOTAL QUANTITIES	UNIT PRICE	*TOTAL COST
1	Mobilization	TS 2-3	LS	1		
2	Traffic Control	TS 3-2	LS	1		
3	Storm Water Pollution Control Program	TS 4-3	LS	1		
4	Trimming, Clearing, and Grubbing	TS 6-3	LS	1		
5	3/8" HMA (Type A) PG 64-10	TS 10-4	TN	474		
6	1/2" HMA (Type A) PG 64-10	TS 10-4	TN	2,159		
7	Cold Plane 4"	TS 11-3	SF	6,263		
8	Cold Plane 5"	TS 11-3	SF	10,918		
9	Keycut A1 (6', 1-3/4")	TS 11-3	LF	6,750		
10	Keycut A2 (8', 1-3/4")	TS 11-3	LF	1,640		
11	Keycut B1 (20', 2-1/4")	TS 11-3	LF	284		
12	Remove & Replace 4" HMA	TS 12-4	SF	17,550		
13	Remove & Replace 8" HMA Over Shalllow Utilities	TS 12-4	SF	378		
14	HMA Conform	TS 12-4	SF	7,152		
15	6" Deep Lift Stabalization (Allowance)	TS 12-4	SF	2,080		
16	Pulverize 12", Remove & Dipose of 4" Pulverized Material	TS 14-4	SF	10,365		
17	Cement Treat 8" Subgrade, Tim to Top of Subgrade	TS 14-4	SF	10,365		
18	Cement	TS 14-4	TN	26		
19	Place & Compact 3" Decomposed Granite	TS 15-4	SF	30		
20	Install Detectable Warning Surface	TS 17-4	SF	329		
21	Remove & Replace PCC Sidewalk/Ramping Surface	TS 17-4	SF	4,413		
22	Remove & Replace PCC Driveway	TS 17-4	SF	364		
23	Remove & Replace PCC Valley Gutter & Apron	TS 17-4	SF	2,197		
24	Remove & Replace/Construct PCC Rolled Curb & Gutter	TS 17-4	LF	234		
25	Remove & Replace/Construct PCC Standard Curb & Gutter	TS 17-4	LF	630		
26	Remove & Replace/Construct PCC Driveway Curb & Gutter	TS 17-4	LF	183		
27	Construct PCC Valley Curb & Gutter	TS 17-4	LF	669		

BIDDER: _____

ITEM NO.	BID ITEMS	PAYMENT REFERENCE	UNIT	TOTAL QUANTITIES	UNIT PRICE	*TOTAL COST
28	Remove & Replace/Construct PCC Retaining Curb @ Back of Curb Ramp	TS 17-4	LF	556		
29	Remove & Replace/Construct Type GO Inlet Apron	TS 17-4	EA	3		
30	Reconstruct Top of Curb Inlet/Catch Basin	TS 17-4	EA	3		
31	Relocate Utility Box Behind Back of Sidewalk	TS 17-4	EA	1		
32	Replace Drain Pipes Under Sidewalk/Curb Ramp	TS 17-4	EA	2		
33	Remove & Replace Wooden Fence (Allowance)	TS 17-4	LS	1		
34	Prune & Remove Tree Roots (Under PCC/HMA Repairs)	TS 18-3	EA	5		
35	Tree Removal Less than 24" Diameter (Allowance)	TS 18-3	EA	5		
36	Install Root Barrier	TS 18-3	LF	96		
37	Survey Monument Preservation	TS 19-2	EA	2		
38	Replace Non-Standard Survey Monumentation w/ Street Monument	TS 19-2	EA	2		
39	Reset Non-Standard Survey Monumentation (Allowance)	TS 19-2	EA	2		
40	Locate Buried Monument (Allowance)	TS 19-2	EA	2		
41	Lower Gas Valve Cover	TS 20-4	EA	1		
42	Lower Sanitary Sewer Manhole Cover	TS 20-4	EA	19		
43	Lower Storm Drain Manhole Cover	TS 20-4	EA	2		
44	Lower Sewer Cleanout Cover	TS 20-4	EA	2		
45	Lower Survey Monument Cover	TS 20-4	EA	11		
46	Lower Water Meter Cover	TS 20-4	EA	1		
47	Lower Water Valve Cover	TS 20-4	EA	17		
48	Adjust Catch Basin Frame & Grate to Finish Grade	TS 20-4	EA	3		
49	Adjust Electrical Box to Finish Grade	TS 20-4	EA	1		
50	Adjust Gas Valve Cover to Finish Grade	TS 20-4	EA	1		
51	Adjust Sanitary Sewer Manhole Cover to Finish Grade	TS 20-4	EA	25		
52	Adjust Storm Drain Manhole Cover to Finish Grade	TS 20-4	EA	2		

BIDDER: _____

ITEM NO.	BID ITEMS	PAYMENT REFERENCE	UNIT	TOTAL QUANTITIES	UNIT PRICE	*TOTAL COST
53	Adjust Sewer Cleanout Cover to Finish Grade	TS 20-4	EA	3		
54	Adjust Survey Monument Cover to Finish Grade	TS 20-4	EA	24		
55	Adjust Water Meter Cover to Finish Grade	TS 20-4	EA	1		
56	Adjust Water Valve Cover to Finish Grade	TS 20-4	EA	17		
57	Install Blue RPM at Fire Hydrant	TS 21-4	EA	11		
58	12" White Crosswalk/Limit Line (Thermo)	TS 21-4	LF	229		
59	24" White Crosswalk Line (Thermo)	TS 21-4	LF	56		
60	Striping Detail #2 (Thermo & Markers)	TS 21-4	LF	30		
61	Striping Detail #22 (Thermo & Markers)	TS 21-4	LF	60		
62	Pavement Marking "STOP" Legend (Thermo)	TS 21-4	EA	13		
63	Red Curb Paint	TS 21-4	LF	189		
64	Replace BPW Stencil on Red Curb Paint	TS 21-4	EA	10		
65	Install/Relocate Road Sign and Post	TS 22-4	EA	5		
66	Remove & Replace 2'x10' Header Board	TS 23-4	LF	20		

*NOTE: In case of error in extension of price into the total price column, the unit price will govern.

BIDDER_____

BID SUMMARY		
BASE BID	TOTAL PRICE IN FIGURES	**$**
	TOTAL PRICE IN WORDS	

BID ALTERNATE 1 - BID SCHEDULE

BIDDER: _____

ITEM NO.	BID ITEMS	PAYMENT REFERENCE	UNIT	TOTAL QUANTITIES	UNIT PRICE	*TOTAL COST
1-1	Mobilization	TS 2-3	LS	1		
1-2	Traffic Control	TS 3-2	LS	1		
1-3	Storm Water Pollution Control Program	TS 4-3	LS	1		
1-4	Trimming, Clearing, and Grubbing	TS 6-3	LS	1		
1-5	1/2" HMA (Type A) PG 64-10	TS 10-4	TN	1,192		
1-6	Remove & Replace 4" HMA Over Shallow Utilities	TS 12-4	SF	240		
1-7	Remove & Replace 6" HMA Over Shallow Utilities	TS 12-4	SF	320		
1-8	Remove & Replace 8" HMA Over Shalllow Utilities	TS 12-4	SF	564		
1-9	HMA Conform	TS 12-4	SF	2,495		
1-10	6" Deep Lift Stabalization (Allowance)	TS 12-4	SF	1,685		
1-11	Pulverize 9", Remove & Dipose of 3" Pulverized Material	TS 14-4	SF	27,167		
1-12	Cement Treat 6" Subgrade, Tim to Top of Subgrade	TS 14-4	SF	27,167		
1-13	Pulverize 12", Remove & Dipose of 4" Pulverized Material	TS 14-4	SF	22,954		
1-14	Cement Treat 8" Subgrade, Tim to Top of Subgrade	TS 14-4	SF	22,954		
1-15	Cement	TS 14-4	TN	75		
1-16	Install Detectable Warning Surface	TS 17-4	SF	78		
1-17	Remove & Replace PCC Sidewalk/Ramping Surface	TS 17-4	SF	1,030		
1-18	Remove & Replace PCC Driveway	TS 17-4	SF	190		
1-19	Remove & Replace/Construct PCC Rolled Curb & Gutter	TS 17-4	LF	234		
1-20	Remove & Replace/Construct PCC Standard Curb & Gutter	TS 17-4	LF	386		
1-21	Remove & Replace/Construct PCC Driveway Curb & Gutter	TS 17-4	LF	67		
1-22	Construct PCC Valley Curb & Gutter	TS 17-4	LF	26		
1-23	Remove & Replace/Construct PCC Retaining Curb @ Back of Curb Ramp	TS 17-4	LF	99		
1-25	Lower Sanitary Sewer Manhole Cover	TS 20-4	EA	10		
1-26	Lower Survey Monument Cover	TS 20-4	EA	1		

BIDDER: _____

ITEM NO.	BID ITEMS	PAYMENT REFERENCE	UNIT	TOTAL QUANTITIES	UNIT PRICE	*TOTAL COST
1-27	Lower Water Valve Cover	TS 20-4	EA	9		
1-28	Adjust Sanitary Sewer Manhole Cover to Finish Grade	TS 20-4	EA	10		
1-29	Adjust Survey Monument Cover to Finish Grade	TS 20-4	EA	1		
1-30	Adjust Water Valve Cover to Finish Grade	TS 20-4	EA	9		
1-31	Install Blue RPM at Fire Hydrant	TS 21-4	EA	5		
1-32	12" White Crosswalk/Limit Line (Thermo)	TS 21-4	LF	214		
1-33	24" White Crosswalk Line (Thermo)	TS 21-4	LF	128		
1-34	Pavement Marking "STOP" Legend (Thermo)	TS 21-4	EA	4		
1-35	Red Curb Paint	TS 21-4	LF	45		
1-36	Replace BPW Stencil on Red Curb Paint	TS 21-4	EA	4		
1-37	Install/Relocate Road Sign and Post	TS 22-4	EA	1		

*NOTE: In case of error in extension of price into the total price column, the unit price will govern.

BIDDER_____

BID SUMMARY		
BID ALTERNATE 1	TOTAL PRICE IN FIGURES	**$**
	TOTAL PRICE IN WORDS	

BID ALTERNATE 2 - BID SCHEDULE

BIDDER: _____

ITEM NO.	BID ITEMS	PAYMENT REFERENCE	UNIT	TOTAL QUANTITIES	UNIT PRICE	*TOTAL COST
2-1	Mobilization	TS 2-3	LS	1		
2-2	Traffic Control	TS 3-2	LS	1		
2-3	Storm Water Pollution Control Program	TS 4-3	LS	1		
2-4	Trimming, Clearing, and Grubbing	TS 6-3	LS	1		
2-5	1/2" HMA (Type A) PG 64-10	TS 10-4	TN	136		
2-6	Cold Plane 2"	TS 11-3	SF	9,852		
2-7	HMA Conform	TS 12-4	SF	102		
2-8	6" Deep Lift Stabalization (Allowance)	TS 12-4	SF	301		
2-9	Remove & Replace/Construct PCC Rolled Curb & Gutter	TS 17-4	LF	50		
2-10	Survey Monument Preservation	TS 19-2	EA	1		
2-11	Replace Non-Standard Survey Monumentation w/ Street Monument	TS 19-2	EA	1		
2-12	Reset Non-Standard Survey Monumentation	TS 19-2	EA	0		
2-13	Locate Buried Monument (Allowance)	TS 19-2	EA	0		
2-14	Lower Water Valve Cover	TS 20-4	EA	2		
2-15	Adjust Water Valve Cover to Finish Grade	TS 20-4	EA	2		
2-16	Install Blue RPM at Fire Hydrant	TS 21-4	EA	2		
2-17	12" White Crosswalk/Limit Line (Thermo)	TS 21-4	LF	10		
2-18	Pavement Marking "STOP" Legend (Thermo)	TS 21-4	EA	1		
2-19	Red Curb Paint	TS 21-4	LF	18		

NOTE: In case of error in extension of price into the total price column, the unit price will govern.

BIDDER_____

BID SUMMARY		
BID ALTERNATE 2	TOTAL PRICE IN FIGURES	**$**
	TOTAL PRICE IN WORDS	

BID ALTERNATE 3 - BID SCHEDULE

BIDDER: _____

ITEM NO.	BID ITEMS	PAYMENT REFERENCE	UNIT	TOTAL QUANTITIES	UNIT PRICE	*TOTAL COST
3-1	Mobilization	TS 2-3	LS	1		
3-2	Traffic Control	TS 3-2	LS	1		
3-3	Storm Water Pollution Control Program	TS 4-3	LS	1		
3-4	Trimming, Clearing, and Grubbing	TS 6-3	LS	1		
3-5	1/2" HMA (Type A) PG 64-10	TS 10-4	TN	92		
3-6	Cold Plane 2"	TS 11-3	SF	0		
3-7	Remove & Replace 2" HMA	TS 12-4	SF	7,587		
3-8	6" Deep Lift Stabalization (Allowance)	TS 12-4	SF	246		
3-9	Prune & Remove Tree Roots (Under PCC/HMA Repairs)	TS 18-3	EA	9		
3-10	Install 2"x4" Redwood Header Board	TS 23-4	LF	1,896		
3-11	Salvage & Replace Fence, Protect Post During Construction	TS 24-4	LF	446		

NOTE: In case of error in extension of price into the total price column, the unit price will govern.

BIDDER_____

BID SUMMARY		
BID ALTERNATE 3	TOTAL PRICE IN FIGURES	**$**
	TOTAL PRICE IN WORDS	

TOTAL BID SUMMARY
TOTAL: BASE BID + BID ALTERNATES 1-3 (IN FIGURES)
TOTAL: BASE BID + BID ALTERNATES 1-3 (IN WORDS)

4. **BID SECURITY.** Bidder must attach Bid Security in the amount of ten percent (10%) of the Bid Amount (see Section 7 of the Instructions to Bidders).

5. **LIST OF SUBCONTRACTORS**.

6.1. Bidder will use Subcontractors for the Work:

YES_____ NO_____

6.2. If yes, the Bidder hereby certifies that the following is a list of all subcontractors which the Bidder is required by law to name in its bids. Generally, bidders are required to identify each subcontractor performing more than one half of one percent of the work. However, more particular requirements are contained in the Subletting and Subcontracting Fair Practices Act, Public Contract Code Sections 4100 *et seq*. (the "Subcontracting Act"), summarized in Section 6 of the Instructions to Bidders.

6.3. Bidders are reminded of the severe penalties imposed by the Subcontracting Act for a failure to list all required subcontractors (Work Activity, Name, and Address) on this sheet. Bids will not be found non-responsive for omission (at time of bid) of additional information regarding estimated dollar amount of subcontracted work or subcontractor license number. However,

bidders shall submit all information required by this sheet by no later than 24 hours after written request by the City.

6.4. ALL BIDDERS ARE HEREBY NOTIFIED THAT: the successful bidder will be required to perform not less than ***fifteen*** percent (***15%***) of the Work with the successful bidder's own organization. A failure of the Bid to establish compliance with this requirement may render the bid non-responsive, or it may result in a determination of bidder non-responsibility based on a failure to demonstrate adequate resources available to perform the Work.

Subcontracted work activity	Subcontractor name including address (City and State)	Est. $ amt. of subcontracted work	Subcontractor's License no.	DIR #
_____	_____	$_____	_____	_____
_____	_____	$_____	_____	_____

NOTE: Provide additional sheets if required. (copy of this sheet is acceptable)

6. REPRESENTATIONS OF BIDDER.

7.1. By submitting this Bid, Bidder declares under penalty of perjury the following representations are true and correct:

7.1.1. Bidder has read and understands all requirements of the Contract Documents, and this Bid is made in accordance with those requirements. The Contract Documents are more particularly defined in the Agreement, and generally include: all Bidding Documents (including the Invitation For Sealed Bids, these Instructions to Bidders, Supplemental Instructions to Bidders, Addenda [if any], and Bid Forms), the Agreement, the Specifications (including the General Conditions, Special Provisions , the, and the Technical Specifications), the Exhibits (including bonds), and the Drawings (also defined as "Plans").

7.1.2. Any questions by the Bidder regarding the meaning of any part of the Contract Documents have been submitted, in writing, by the Bidder to the City, in accordance with Section 2 of the Instructions to Bidders.

7.1.3. Bidder has visited and examined the Project site of the proposed work, and Bidder is familiar with all the conditions related to the proposed work, including the availability of labor, materials (including transportation, handling, delivery, and storage), equipment, and utilities (including water and electricity), and is familiar with local conditions (including

weather, road access and truck routes, and surface and subsurface conditions) as related to requirements of the Contract Documents.

7.1.4. The Bid is based upon the materials, equipment, and systems required by the Bidding Documents without exception.

7.1.5. The Contract Time, as specified in the Invitation For Sealed Bids, is reasonable for performing the Work and that Contractor is able to perform the Work within the Contract Time.

7.1.6. Bidder has the expertise and financial capacity to perform and complete all obligations required by the Contract Documents.

7.1.7. Bidder is aware of and, if awarded the Contract, will comply with applicable legal requirements, including all City Regulations (including payment of City business license tax) in its performance of the Work.

7.1.8. The Bidder shall comply with the requirements of the Labor Code, including Sections 1770 *et seq.*, and the Bidder shall comply with the General Prevailing Wage Determination Made by the Director of Industrial Relations that is in effect on the date of the Invitation for Sealed Bids. The prevailing wage rate schedule is on file with the Engineer and will be made available for review upon request.

7.1.9. Bidder certifies that, for the excavation of any trench of a depth of five feet or more, its bid includes the cost for adequate sheeting, shoring, and bracing or equivalent method (including costs of design), for the protection of life or limb, which shall conform to applicable safety orders, in accordance with Labor Code Sections 6705 and 6707.

7.2. In accordance with Business and Professions Code Section 7028.15, Bidder certifies, under penalty of perjury, that the information contained in this subsection 7.2, below, is true and correct. Any bidder who is not licensed in accordance with the Business and Professions Code, and in accordance with the Invitation For Sealed Bids, shall be considered non-responsive and shall be rejected by the City.

7.2.1. State Contractor's License No. and Class _____.

7.2.2. Original date license issued, and License expiration date _____.

7.3. As required by Government Code Section 4552, in submitting a Bid to the City, Bidder offers and agrees that, if the Bid is accepted, it will assign to the City all rights, title and interest in and to all causes of action it may have under Section 4 of the Clayton Act (15 U.S.C., Section 15) or under the Cartwright Act (Chapter 2 [commencing with Section 16700] of Part 2 of Division 7 of the Business and Professions Code), arising from purchases of goods, materials, or services by Bidder for the sale to City pursuant to the Bid. Such assignment shall be made and become effective at the time City tenders final payment to Bidder.

7.4. Bidder acknowledges that, unless the bidder submits a request for substitution of "equal" materials in accordance with the requirements of the Agreement, and unless the City approves the substitution in accordance with the requirements of the Contract Documents, the Contractor shall furnish and install the specified material for the Bid Amount.

IN WITNESS WHEREOF, the individuals signing this Bid represent and warrant that they have the right, power, legal capacity, and authority to sign this Bid on behalf of the Bidder, and have caused this Bid to be executed by setting hereto their names, titles, and signatures at _____ County, in the State of _____.

BIDDER: _____
(Signature) (Date)

_____
(Name and Title of Signatories)

_____
(Legal Name of Bidder, including type of organization, e.g., corp. or partnership)

_____
(Bidder's Street and Mailing Address)

_____
(City, State, Zip Code)

_____ _____
(Telephone Number) (Email Address)

EQUAL EMPLOYMENT OPPORTUNITY CERTIFICATION

The bidder _____ and proposed subcontractor hereby certifies that it has _____, has not ____ participated in a previous contract or subcontract subject to the equal opportunity clause, as required by Executive Orders 10925, 11114 or 11246, and that where required, filed with the Joint Reporting Committee, the Director of the Office of Federal Contract Compliance, a Federal Government contracting or administering agency, or the former President's Committee on Equal Employment Opportunity, all reports due under the applicable filing requirements.

NOTE: The above certification is required by the Equal Employment Opportunity Regulations of the Secretary of Labor (41 CFR 60-1.7(b)(1)) and must be submitted by bidders and proposed subcontractors only in connection with contracts and subcontracts that are subject to the equal opportunity clause. Contract and subcontracts which are exempt from the equal opportunity clause are set forth in 41 CFR 60-1.5. (Generally only contracts or subcontracts of $10,000 or under are exempt).

Currently, Standard Form 100 (EEO-1) is the only report required by the Executive Orders or their implementing regulations.

Proposed prime contractors and the subcontractors who have participated in a previous contract or subcontract subject to the Executive Orders and have not filed the required reports should note that 41 CFR 60.1.7(b)(1) prevents the award of contract or subcontracts unless such Contractor submits a reporting covering the delinquent period or such other period specified by the Federal Highway Administration or by the Director, Office of Federal Contract Compliance, U.S. Department of Labor.

The bidder must place a checkmark after "has" or "has not" in one of the blank spaces provided. The above Certification is part of this Proposal. Signing this Proposal on the signature portion thereof shall also constitute an endorsement and execution of the certification. Bidders are cautioned that making a false certification may subject the certifier to criminal prosecution.

NON-COLLUSION DECLARATION

(Title 23 United States Code Section 112 and
Public Contract Code Section 7106)

The undersigned declares:

I am the _____ of _____, the party making the foregoing bid.

The bid is not made in the interest of, or on behalf of, any undisclosed person, partnership, company, association, organization, or corporation. The bid is genuine and not collusive or sham. The bidder has not directly or indirectly induced or solicited any other bidder to put in a false or sham bid. The bidder has not directly or indirectly colluded, conspired, connived, or agreed with any bidder or anyone else to put in a sham bid, or to refrain from bidding. The bidder has not in any manner, directly or indirectly, sought by agreement, communication, or conference with anyone to fix the bid price of the bidder or any other bidder, or to fix any overhead, profit, or cost element of the bid price, or of that of any other bidder. All statements contained in the bid are true. The bidder has not, directly or indirectly, submitted his or her bid price or any breakdown thereof, or the contents thereof, or divulged information or data relative thereto, to any corporation, partnership, company, association, organization, bid depository, or to any member or agent thereof, to effectuate a collusive or sham bid, and has not paid, and will not pay, any person or entity for such purpose.

Any person executing this declaration on behalf of a bidder that is a corporation, partnership, joint venture, limited liability company, limited liability partnership, or any other entity, hereby represents that he or she has full power to execute, and does execute, this declaration on behalf of the bidder.

I declare under penalty of perjury under the laws of the State of California that the foregoing is true and correct and that this declaration is executed on _____ [date], at _____[city], _____[state].

BIDDER: _____
(Signature) (Date)

_____
(Printed or Typed Name and Title of Signatories)

_____
(Legal Name of Bidder)

DEBARMENT AND SUSPENSION CERTIFICATION

Title 49, Code of Federal Regulations, Part 29

The bidder, under penalty of perjury, certifies that, except as noted below, he/she or any other person associated therewith in the capacity of owner, partner, director, officer, manager:

- Is not currently under suspension, debarment, voluntary exclusion, or determination of ineligibility by any Federal agency;
- Has not been suspended, debarred, voluntarily excluded or determined ineligible by any Federal agency within the past 3 years;
- Does not have a proposed debarment pending; and
- Has not been indicted, convicted, or had a civil judgment rendered against it by a court of competent jurisdiction in any matter involving fraud or official misconduct within the past 3 years.

If there are any exceptions to this certification, insert the exceptions in the following space.

Exceptions will not necessarily result in denial of award, but will be considered in determining bidder responsibility. For any exception noted above, indicate below to whom it applies, initiating agency, and dates of action.

The above Certification is part of this Proposal. Signing this Proposal on the signature portion thereof shall also constitute an endorsement and execution of the certification. Bidders are cautioned that making a false certification may subject the certifier to criminal prosecution.

BIDDER'S STATEMENT OF RESPONSIBILITY

(Must be executed by Bidder and submitted with Bid)

1. **SCOPE OF THIS STATEMENT OF RESPONSIBILITY.** In order to allow the City to make a determination of the Bidder's responsibility, the Bidder shall provide the information required herein as a part of its Bid.
   1.1. **City's Right to Use the Bidder's Statement of Responsibility.** The City shall use the information required by this Statement of Responsibility for the sole purpose of determining the Bidder's "responsibility." While the City conducts its deliberative process to determine whether a bidder is "responsible," the City will not disclose "confidential" information (as identified by the Bidder pursuant to paragraph 1(b), below) unless otherwise compelled by a court order. However, if there is a challenge regarding the City's determination of whether a Bidder is "responsible," the City shall have the right to use any and all information contained herein in support of the City's determination, and the Bidder waives any claim against the City for the City's use of information for this intended purpose.
   1.2. **Bidder's Obligation to Identify Confidential Information.** If a Bidder believes that any portion of this Statement of Responsibility is "confidential" and not legally subject to public disclosure in accordance with the requirements of the California Public Records Act (Government Code Sections 6250, *et seq*), the Bidder shall: (1) clearly mark the relevant portions of the Statement of Responsibility as "Confidential"; and (2) upon request from the City, identify the legal basis for exception from disclosure under the Public Records Act; and (3) the Bidder shall defend, indemnify, and hold harmless the City regarding any claim by any third party for the public disclosure of the "Confidential" portion of the Statement of Responsibility; and (4) if the Bidder fails to identify information as "Confidential," or if the Bidder fails to defend and indemnify the City regarding any claim by any third party for the public disclosure of a "Confidential" portion of the Statement of Responsibility, the Bidder shall hold the City harmless and waive any claim against the City for any damages allegedly related to any public disclosure of any portion of the Statement of Responsibility.
   1.3. **Additional Pages.** If additional pages are required to respond to any of the questions set forth in this Statement of Responsibility, the Bidder shall describe and list the additional pages in Section 16, below.

2. **EXPERIENCE**
   2.1. How many years has the Bidder been performing work as a contractor under the present business name?
   2.2. If any of the experience listed in this document refers to work performed under a different name, list the different business names and describe the relationship to the present business name on a separate page (list the additional pages in Section 13 below).

3. **CURRENT WORK IN PROGRESS**
   3.1. For how many construction projects is the Bidder under contract to perform (which are currently under construction)? _____
   3.2. What is the total dollar amount of the construction contracts listed in Subsection 3.1? _____
   3.3. What is the total bonding capacity of the Bidder? _____
   3.4. How many construction contracts listed in 3.1 are:
      3.2.1. in an amount of 50% or less of the Total Bid Amount? _____
      3.2.2. in an amount between 50% and 100% of the Total Bid Amount? _____

3.2.3. in an amount between 100% and 150% of the Total Bid Amount? _____

3.2.4. in an amount over 150% of the Total Bid Amount? _____

3.5. List the name of the project (with Contract Amount and Anticipated Completion Date), the name of the City/Client entity, and a City/Client contact person (with name and telephone number), for three current active projects referred to in Section 3.4:

3.5.1. Project Name _____

Contract Amount _____

Anticipated Completion Date _____

City/Client Entity _____

City/Client Contact _____

(Name and Phone) _____

3.5.2. Project Name _____

Contract Amount _____

Anticipated Completion Date _____

City/Client Entity _____

City/Client Contact _____

(Name and Phone) _____

3.5.3. Project Name _____

Contract Amount _____

Anticipated Completion Date _____

City/Client Entity _____

City/Client Contact _____

(Name and Phone) _____

COMPLETED WORK

Provide the requested information set forth below for the: (1) three most recent projects completed of a similar character to this Project (performed as a general contractor); and (2) three most recent public works projects completed (performed as a general contractor).

3.3. Three most recent projects completed of a similar character to this Project:

3.3.1. Project Name: _____

Project Description:_____
_____
_____

Contract Amount _____

Date Completed:_____

Owner: _____

Contact Person: _____

Contact Person's Phone Number: _____

3.3.2. Project Name _____

Project Description _____
_____
_____

Contract Amount: _____

Date Completed: _____

Owner: _____

Contact Person: _____

Contact Person's Phone Number: _____

3.3.3. Project Name: _____

Project Description: _____
_____
_____

Contract Amount: _____

Date Completed: _____

Owner: _____

Contact Person: _____

Contact Person's Phone Number: _____

3.4. Three most recent public works project (City, State, County) completed:

3.4.1. Project Name: _____

Project Description: _____
_____
_____

Contract Amount: _____

Date Completed: _____

Public Agency: _____

Agency Contact Person: _____

Contact Person's Phone Number: _____

3.4.2. Project Name: _____

Project Description: _____
_____
_____

Contract Amount: _____

Date Completed: _____

Public Agency: _____

Agency Contact Person: _____

Contact Person's Phone Number: _____

3.4.3. Project Name: _____

Project Description: _____
_____
_____

Contract Amount: _____

Date Completed: _____

Public Agency: _____

Agency Contact Person: _____

Contact Person's Phone Number: _____

4. **CLAIMS HISTORY**

4.1. Has any claim been made against your company in the past five years, which has resulted in arbitration or litigation? _____

4.2. Has your company made any claim against any City or client in the past five years, which has resulted in arbitration or litigation? _____

4.3. If you answered "yes" to subsections 5.1 or 5.2 above, describe the claim(s) using the format below: (use additional sheets if necessary).

4.3.1. Project Name _____

Claim Amount _____

Other Party Entity Name _____
Other Party Contact _____
(Name and Phone) _____

5. Describe the claim(s) on a separate sheet (see Section 14, below).

6. **CONTRACT TERMINATION**

6.1. Has your company ever been terminated by a City or client, or rejected from bidding on a public works project in the last five (5) years? _____. If yes, identify each and provide an explanation below:

6.2. Project Name _____

City/Client Entity Name _____
City/Client Contact _____
(Name and Phone) _____

Date of Termination/Rejection _____

Explanation _____
_____
_____

7. If more than one (1), describe on additional sheet (see Section 14, below).

8. **COMPLETION BY SURETY**

8.1. Has your company ever failed to satisfactorily complete a construction contract, or has a surety ever completed any portion of a construction contract of your company within the last five (5) years? _____. If yes, provide an explanation below:

8.2. Project Name _____

Surety Contact
(Name and Phone) _____

Date Surety Took Over _____

Explanation _____
_____
_____

9. If more than one (1), describe on additional sheet (see Section 13, below).

10. **STORM WATER BEST MANAGEMENT PRACTICES**

10.1. Has bidder violated the Storm Water Best Management Practices for illegal or improper discharge(s) into storm drain systems two (2) or more times within the past five (5) years?

☐ Yes
☐ No

Note: This question refers to your firm's violation of sewer overflow to the storm drain system that was required to be reported to the State Water Board.

11. **OCCUPATIONAL SAFETY AND HEALTH ADMINISTRATION (OSHA) COMPLIANCE**

11.1. Has the federal Occupational Safety and Health Administration cited and assessed penalties against your firm for any "serious," "willful" or "repeat" violations of its safety or health regulations in the past five (5) years?

☐ Yes
☐ No

If "Yes," attach a separate signed page describing the citations, including information about the dates of the citations, the nature of the violation, the project on which the citation(s) was or were issued, the amount of penalty paid, if any. If the citation was appealed to the Occupational Safety and Health Appeals Board and a decision has been issued, state the case number and the date of the decision.

12. **PUBLIC WORKS CONTRACTS**

12.1. In the last five (5) years has your firm been denied an award of a public works contract based on a finding by a public agency that your company was not a responsible bidder?

☐ Yes
☐ No

If "Yes," explain on a separate signed page. Identify the year of the event, the owner, the project, and the basis for the finding by the public agency.

13. ADDITIONAL DOCUMENTS

In order to allow the City to make a determination of the Bidder's responsibility, the Bidder may be required to submit additional documents.

14. ADDITIONAL PAGES

The Bidder declares that the pages listed in this Subsection were added and included with these Bid Documents in order to accurately respond to the Bidding Requirements. The following descriptions include the general nature of the additional information. If no additional pages are submitted, write "None" on the blank line.

_____

_____

_____

15. PENALTY OF PERJURY

Bidder hereby declares and certifies under penalty of perjury under the laws of the State of California that the information contained herein is true, correct, and complete.

IN WITNESS WHEREOF, the undersigned represent and warrant that they have the right, power, legal capacity and authority to sign this document on behalf of the Bidder, and have caused this document to be executed by setting hereto their names, titles and signatures.

BIDDER: _____
(Signature) (Date)

_____
(Printed or Typed Name and Title of Signatories)

_____
(Legal Name of Bidder)

BID BOND Bond No. _____

WHEREAS, ("Principal") submitted a Bid to the City of Belmont ("City") for the Project identified on this Bond, and the terms of the Bid require the Principal to submit bidder's security.

NOW, THEREFORE, Principal and _____ ("Surety"), are hereby held and firmly bound unto the City in the amount of ten percent (10%) of the Bid Amount set forth in the Principal's Bid (the terms and conditions of which are incorporated herein by reference) for the above referenced Project, for payment of which Principal and Surety hereby bind themselves, their heirs, executors, administrators, successors, and assigns, jointly and severally, firmly by these presents.

THE CONDITION OF THIS OBLIGATION IS SUCH THAT, if Principal's Bid is rejected by the City, or if Principal's Bid is accepted by the City and the Principal properly executes and submits to the City the Agreement and all required documents (including the Faithful Performance Bond, the Labor and Material Bond, and the proof of insurance), then this obligation shall be null and void; otherwise it shall be and remain in full force and effect.

The Surety hereby agrees, for value received, that its obligations under this bond shall in no way be impaired or modified by an agreement between the City and the Principal to extend the time within which the City may accept the Principal's Bid, and the Surety hereby waives notice of any such extension.

In the event suit is brought upon this bond, the surety shall pay reasonable attorneys' fees and costs incurred by the prevailing parties in such suit, which fees and costs shall be in addition to the face amount of the bond.

IN WITNESS WHEREOF, the undersigned represent and warrant that they have the right, power, legal capacity, and authority to enter into and execute this document on behalf of the Principal and the Surety, and have caused this document to be executed by setting hereto their names, titles, and signatures.

Principal **Surety**

NOTE: NOTARY ACKNOWLEDGMENT FOR SURETY AND SURETY'S POWER OF ATTORNEY MUST BE ATTACHED.

CONSTRUCTION AGREEMENT

This Construction Agreement (hereinafter "Agreement") is made and entered into by and between the CITY OF BELMONT, a municipal corporation (hereinafter "City"), and [***INSERT LEGAL NAME OF CONTRACTOR***name of business and description of legal entity, i.e., LLC, Partnership, Corporation, etc.] (hereinafter "Contractor").

RECITALS

A. In accordance with the applicable provisions of State law, including the California Public Contract Code, and local law, including the Belmont City Code, the City issued an invitation for competitive bids for this Project.

B. In response to the invitation for bids, the Contractor submitted the Bid Forms (with a Bid Amount of $_____), which are incorporated herein by reference, which were found by the City to be responsive to the invitation for bids.

C. After reviewing all bids submitted in response to the invitation for bids, the City found the Contractor to be the Lowest Responsible Bidder, and the Awarding Body awarded this Agreement to the Contractor on _____ [***INSERT DATE OF AWARD***].

D. The Project is more specifically described in the Contract Documents, but generally includes the following items of work [*** INSERT IDENTICAL TO "PROJECT DESCRIPTION" IN THE INVITATION TO BIDS***]

NOW THEREFORE, THE PARTIES MUTUALLY AGREE AS FOLLOWS:

1. **SCOPE OF WORK.** The Contractor shall perform, or cause to be performed, the Work described in the Contract Documents (hereinafter "Work"), to the satisfaction of the City Engineer, and subject to the final acceptance by the City.

2. **CONTRACT DOCUMENTS.**

2.1. **List of Contract Documents.** The Contract Documents consist of this executed Agreement; all Bidding Documents (including the Invitation for Bids, Instructions to Bidders, Supplemental Instructions to Bidders, Bid Forms, and Addenda (if any) as identified below); the Specifications (including General Conditions, Special Provisions, and all documents incorporated by reference therein, including City Standard Specifications, and Caltrans Standard Specifications), and the Technical Specifications; the Drawings (also referred to as "Plans"); and the Exhibits (including bonds).

2.2. **Precedence of Contract Documents.** In the event of a conflict between component parts of the Contract Documents, the document highest in precedence shall control. The precedence shall be as follows: [***SPECIFICALLY IDENTIFY EACH INCORPORATED DOCUMENT, PARTICULARLY THE PLANS, AND ELIMINATE UNUSED PARTS***]

2.2.1. Agreement, as amended by contract change orders.

2.2.2. All Bidding Documents, as amended by Addenda.

2.2.3. Technical Specifications

2.2.4. Special Provisions.

2.2.5. General Conditions

2.2.6. City Standard Specifications.

2.2.7. Caltrans Standard Specifications (Standard Specifications for Construction of Local Streets and Roads, State of California, July 2025).

2.2.8. Drawings (also referred to as Plans), as defined on ********.

2.2.9. Standard Plans and Standard Details.

2.2.10. Exhibits.

2.3. **Addenda.** The following Addenda are hereby incorporated into the Contract Documents:

No.	Date of Issue:
____	_____
____	_____
____	_____

3. **CONTRACT TIME**.

3.1. After Contractor has provided to City all documents identified in the Instructions to Bidders and the Notice of Award (in a form satisfactory to the City, and in accordance with the requirements of the Contract Documents), City shall schedule the mandatory pre-construction conference, and Contractor shall attend and participate in the pre-construction conference.

3.2. After the pre-construction conference, the City shall issue a Notice to Proceed to Contractor. The Notice to Proceed will identify the date on which the "Contract Time" commences, and this date may be referred to as the "Contract Commencement Date." Contractor is authorized to commence Work on the Contract Commencement Date, and Contractor must commence the Work no later than seven days after the Contract Commencement Date. The Work must be diligently prosecuted and all of the Work must be substantially completed within the Contract Time specified in the Invitation For Bids. Time is of the essence in the performance of all obligations under these Contract Documents, and all timing requirements must be strictly

adhered to unless otherwise modified by the City in accordance with the Contract Documents. The Contractor must submit all requests for extensions of time to the City, in writing, no later than ten (10) working days after the start of the condition which purportedly caused the delay, and not later than the date on which performance is due.

3.3. Within the time set forth in the Special Provisions (or, if no time is specified in the Special Provisions, with seven (7) calendar days after written request from the City), Contractor shall submit to the City all required documents, including the following:

3.3.1. Contractor's safety program, and identification of Contractor's safety officer.

3.3.2. Contractor's cost distribution schedule of prices (schedule of values).

3.3.3. Contractor's Construction Schedule.

3.3.4. Contractor's schedule of submittals.

3.3.5. Copies of all required documentation for each subcontractor, including: State Contractor's License, identification of each subcontractors' authorized representative, copy of contract between Contractor and each subcontractor.

4. **CONTRACT AMOUNT.** City shall pay to Contractor, for the performance of the Work, the Contract Amount identified in the Bid Documents, subject to adjustment of estimated quantities (to reflect actual work performed by the Contractor), and as modified according to the terms of the Contract Documents. The Contractor's compensation shall include all costs incurred by the Contractor in the performance of the Work, including: furnishing all labor (including supervision), materials (including the costs of any and all applicable taxes, patent rights, royalties, licenses, and permits), equipment, tools, transportation, and services necessary to complete the Work (including costs to protect the Work, and all damages to the Work prior to acceptance of the Work by the City, unless otherwise specifically provided in the Contract Documents). The Contract Amount identified in the Bid Documents [***, which includes alternate items _____*** insert ***,] is $_____.

5. **LIQUIDATED DAMAGES.** If Contractor fails to complete the Work within the Contract Time, Contractor shall pay to the City, as liquidated damages and not as a penalty, the sum specified in the Invitation for Bids for each calendar day after the expiration of the Contract Time that the Work remains incomplete. The City and Contractor agree that in the event the Work is not completed within the Contract Time, the City's damages would be extremely difficult or impracticable to determine and therefore the City and Contractor agree that the amount stated herein is a reasonable estimate of the amount of such damages. The City may deduct any liquidated damages owed to the City, as determined by the City, from any payments otherwise payable to Contractor under this Contract. Nothing contained herein shall limit the City's rights or remedies against Contractor for any default other than failure to complete the Work within the Contract Time. This provision for liquidated damages shall not be applicable nor act as a limitation upon the City if Contractor abandons the Work. In such event, Contractor shall be liable to the City for all losses incurred.

6. **CONTRACTOR REPRESENTATIVE.** At all times during the progress of the Work, Contractor shall have a competent supervisor, foreman, or superintendent (hereinafter "Contractor Representative") on site with authority to act on behalf of the Contractor. The Contractor

Representative shall be authorized by the Contractor to sign, send, and receive all notices contemplated or required by the Contract Documents, and authorized to direct all Work being performed by (or on behalf of) the Contractor. The Contractor shall, at all times, keep the City Engineer informed in writing of the name and telephone number of the Contractor Representative. Throughout the term of this Contract, Contractor Representative shall meet and confer with the City Engineer in a good faith effort to resolve any outstanding issues related to performance required by the Contract Documents. The Contractor shall, at all times, keep the City Engineer informed in writing of the names and telephone numbers of all subcontractors performing the Work.

7. **ACCESS TO THE SITE.** In order to permit the City to inspect the Work, the Contractor shall, at all times, provide to the City (including agencies and entities designated by the City) proper and safe access to the Project site, and all portions of the Work, and to all shops wherein portions of the Work are in preparation.

8. DOCUMENTATION AND RECORD KEEPING.

8.1. **Contractor's Project Records.** Contractor's Project records shall include all of Contractor's accounting records, employment records, and project work records for all employees, subcontractors, and suppliers, including: the Contract Documents, one record copy of the plans and specifications, change orders, requests for clarifications, instructions from the City, contracts with suppliers and subcontractors, correspondence, submittals, samples, shop drawings, invoices, receipts, vouchers, purchase orders, notes, daily logs, and memoranda relating to the Work.

8.2. **Contractor's Maintenance of Project Records.** Contractor shall keep and preserve Project records in accordance with generally accepted accounting principles and state law requirements. During performance of the Work, Contractor shall keep all of Contractor's Project records in a secure location at the Project Site. After completion of the Work, Contractor shall maintain the Project records for no less than four years after final completion of the Work.

8.3. **Audit by the City.** All of Contractor's Project records, as identified above, shall be made available to the City (including agencies and entities designated by the City), and the Contractor shall provide copies of the Contractor's records upon request by the City.

9. **RESPONSIBILITY OF CONTRACTOR AND SUBCONTRACTORS**.

9.1. Contractor is an independent contractor and is solely responsible for all acts of its employees, agents, or subcontractors, including any negligent acts or omissions. Contractor is not City's employee and Contractor shall have no authority, express or implied, to act on behalf of the City as an agent, or to bind the City to any obligation whatsoever, unless the City provides prior written authorization to Contractor.

9.2. For each subcontractor performing any portion of the Work for this Project, the Contractor shall include a provision in the subcontract documents incorporating by reference the requirements of these Contract Documents, to require the subcontractor to comply with the requirements of these Contract Documents as related to the portion of the Work performed by the subcontractor. This requirement shall specifically include: indemnification of the City

(Agreement Section 16), business tax compliance (Agreement Section 12), insurance (Agreement Section 14), and nondiscrimination and compliance with law (Agreement Section 11.1).

10. **CONFLICTS OF INTEREST.** Contractor (including its employees, agents, and subcontractors) shall not maintain or acquire any direct or indirect interest that conflicts with the performance of this Agreement. In the event that Contractor maintains or acquires such a conflicting interest, any contract (including this Agreement) involving Contractor's conflicting interest may be terminated by the CITY.

11. **LEVINE ACT DISCLOSURE.** Contractor must disclosure on a form approved by the City whether Contractor or its agents have made contributions to one or more City officials that are subject to the requirements of the Levine Act (Calif. Gov't Code § 84308(e) or the regulations of the Fair Political Practices Commission that implement the Act (Title 2 Calif. Code of Regs., §18438.8(b)). If at any time during the term of this Agreement the total contributions to a City official by Contractor and its agents exceed $250, Contractor must promptly disclosure the contributions by submitting a supplement written disclosure.

12. **COMPLIANCE WITH LAW.** The Contractor shall comply with all applicable legal requirements including all federal, state, and local laws (including ordinances, resolutions, and City Regulations), whether or not said laws are expressly stated in this Agreement.

12.1. **Nondiscrimination.** Contractor shall comply with all applicable federal, state, and local laws regarding nondiscriminatory employment practices, whether or not said laws are expressly stated in this Agreement. Contractor shall not discriminate against any employee or applicant because of race, color, religious creed, national origin, physical disability, mental disability, medical condition, marital status, sexual orientation, or sex.

12.2. **Labor Compliance.** Contractor must comply with all applicable federal, state, and local laws regarding labor compliance, including, but not limited to, all applicable provisions related to working hours, the payment of prevailing wages, travel and subsidence payments, apprentices, payroll records, and labor code penalties (as required by California Labor Code Sections 1720 through 1861, and as outlined in the General Conditions). Copies of the prevailing wage rates are on file with the City Engineer, and shall be made available to any interested party upon request. See General Conditions Section 19 for more detail.

12.3. **Department of Industrial Relations Registration**. No contractor or subcontractor may be listed on a bid proposal for or work on a public works project unless registered with the Department of Industrial Relations under Labor Code section 1725.5 or submitting a bid as part of a joint venture authorized by Business and Professions Code Section 7029.1 or by Public Contract Code Section 10164 and 20103.5, provided the contractor is registered to perform public work under Section 1725.5 at the time the contract is awarded.

12.4. **Subcontractor Eligibility.** Contractor acknowledges that under Public Contract Code Section 6109 no contractor or subcontractor who is ineligible to bid or work on, or be awarded, a public works project under Labor Code Section 1777.1 or 1777.7 may bid on, be awarded, or perform work as a subcontractor on, a public works project. Contractor is prohibited from performing work on a public works project with a subcontractor who is ineligible to perform work on the public works project under Labor Code Section 1777.1 or 1777.7.

13. **PERMITS AND LICENSES.** The Contractor must obtain and maintain all necessary permits and licenses for the performance of the Work.

13.1. **Belmont Business License Tax.** Contractor must apply for and pay the business tax and registration tax for a business license, in accordance with the Belmont City Code.

13.2. **Fees, Royalties, and Patents.** Contractor must pay all license fees and royalties related to or necessary for the Work and assume all costs incident to the use in the performance of the Work or the incorporation in the Work of any invention, design, process, product, or device that is the subject of patent rights or copyrights held by others.

14. **IMPROVEMENT SECURITY.** Concurrently with the execution of this Agreement by the Contractor, and before the commencement of any Work, the Contractor shall furnish improvement security, in a form substantially the same as that set forth in the Exhibits, attached hereto, or in an alternate form authorized by state law and approved by the City, in the following amounts:

14.1. **Faithful Performance** security in the amount of 100% of the Contract Amount to secure faithful performance of this Agreement (until the date on which the City accepts the Work as complete).

14.2. **Labor and Material** security in the amount of 100% of the Contract Amount to secure payment by the Contractor to laborers and materialmen (until the date on which claims are required to be made by laborers and materialmen pursuant to law).

14.3. **Warranty** security in the amount of 10% of the Contract Amount to secure faithful performance of this Agreement (from the date on which the City accepts the Work as complete until one year thereafter).

15. **INSURANCE**.

15.1. Contractor must, throughout the duration of this Agreement, maintain insurance to cover Contractor (including its agents, representatives, subcontractors, suppliers, and employees) in connection with the performance of work under this Agreement, including against claims for injuries to persons or damages to property which may arise from or in connection with the performance of the work.

15.2. Contractor must at a minimum maintain the following types of insurance indicated by the check box next to the insurance type. Contractor must fully comply with the City's insurance specifications in Exhibit A "*Insurance Standards for Construction*", attached to this Agreement. City may modify these requirements, including limits, based on the nature of the risk, prior experience, insurer, coverage, or other special circumstances.

☒ **Workers Compensation (WC)**

☒ **Commercial General Liability (CGL)**

☐ The CGL limit level is modified as follows: _____.

☒ **Employers Liability (EL)**

☐ The EL limit level is modified as follows: _____.

☒ **Automobile Liability (AL)**

☐ The AL limit level is modified as follows: _____.

☒ **Professional Liability (PL)**

☐ The PL limit level is modified as follows: _____.

☒ **Pollution Legal Liability (PLL), Asbestos Legal Liability (ALL), Errors and Omissions (EO)**.

☐ The PLL/ALL/EO limit level is modified as follows: _____ _____.

☒ **Builder's Risk (Course of Construction).**

15.3. Contractor waives any right to subrogation against the City, its officers, elected officials, employees, agents, or volunteers which any insurer of Contractor may acquire against the City by virtue of the payment of any loss under such insurance.

16. **REPORTING DAMAGES.** If any damage (including death, personal injury or property damage) occurs in connection with the performance of this Agreement, Contractor must immediately notify the City Risk Manager's office by email at finance@belmont.gov, and Consultant shall promptly submit to the City's Risk Manager and the City's Authorized Representative, a written report (in a form acceptable to the City) with the following information: (a) name and address of the injured or deceased person(s), (b) name and address of witnesses, (c) name and address of Consultant's insurance company, and (d) a detailed description of the damage and whether any City property was involved.

17. **RESPONSIBILITY FOR LOSS**.

17.1. The City and its elected officials, officers, employees, agents and volunteers, shall not be answerable or accountable in any manner: for any loss or damage that may happen to the work or any part thereof; for any loss or damage to any of the materials or other things used or employed in performing the work; for injury to or death of any person (including but not limited to workers or the public) from any cause whatsoever; or for damage to property from any cause whatsoever.

17.2. The Contractor shall be responsible for any liability imposed by law and for injuries to or death of any person (including but not limited to workers and the public) or damage to property resulting from defects or obstructions or from any cause whatsoever during the progress of the work or at any time before its completion and final acceptance. The Contractor shall indemnify and save harmless the City of Belmont and its elected officials, officers, employees, agents and volunteers from all claims, suits or actions of every name, kind and description brought for, or on account of, injuries to or death of any person (including but not limited to employees of Contractor, of subcontractor, or of any other person, firm or entity and the public) or damage to property arising from any cause whatsoever during the progress of the work or at any time before its final completion and acceptance. Contractor's indemnification shall specifically include, but not be limited to, all claims arising out of: contract claims, property damage, personal injury, and any infringement of patent rights or copyrights incidental to the use in the performance of the Work or resulting from the incorporation in the Work of any invention, design, process, product, or device not specified in the Contract Documents. Contractor's indemnification shall include

any and all costs, expenses, court costs, attorneys' fees and liability incurred by the City in enforcing the provisions of this section, and in defending against such claims, whether the same proceed to judgment or not. Contractor shall reimburse City for any expenditures City incurs by reason of such matters. The duty of the Contractor to indemnify and save harmless includes the duties to defend as set forth in Section 2778 of the Civil Code. This indemnification shall survive termination of the Contract.

The Contractor waives any and all rights to any type of express or implied indemnity against the City, and its officers, officials, agents, employees and volunteers. It is the intent of the parties that the Contractor shall indemnify and hold harmless the City, and its elected officials, officers, agents, employees and volunteers from any and all claims, suits, or actions arising from any cause whatsoever as set forth above regardless of the existence or degree of fault or negligence on the part of the City, the Contractor, the subcontractor or employee of any of these, other than the sole negligence, active negligence or willful misconduct of the City, and its elected officials, officers, agents, employees and volunteers.

17.3. In addition to any remedy authorized by law, so much of the money due the Contractor under and by virtue of the Agreement as shall be considered necessary by the City may be retained by the City until disposition has been made of such suits or claims for damages as aforesaid.

17.4. Neither the elected officials, officers, agents, employees not volunteers of City, nor any officer or employee of any county, city or district shall be personally responsible for any liability arising under or by virtue of the Agreement.

17.5. Nothing in the Agreement is intended to make the public or any person a third party beneficiary under this Contract, nor is any term and condition or other provision of the Agreement intended to establish a standard of care owed to the public or any member thereof. Attention is directed to Section 15, "Insurance," regarding the Contractor's responsibility for providing and maintaining insurance.

18. **ACCEPTANCE OF WORK.** Before acceptance of the Work by the City, the Contractor shall be solely responsible for maintaining the quality of the Work, and maintaining safety at the Project site. The Contractor's obligation to perform the Work shall not be satisfied until after the City Engineer has made a written determination that all obligations of the Agreement have been satisfied and all outstanding fees and charges have been paid, and the City has accepted the Work as complete.

19. **WARRANTY.**

19.1. **Quality of Work.** Contractor warrants to the City that all materials and equipment used in or incorporated into the Work will be of good quality, new, and free of liens, claims, and security interests of third parties; and that the Work will be of good quality and free from defects; and that the Work will conform with the requirements of the Contract Documents.

19.2. **Documentation of Warranty.** If required by the City Engineer, Contractor shall furnish satisfactory evidence as to the kind and quality of materials and equipment. If required by the Contract Documents, the Contractor shall provide a written warranty from the manufacturer or supplier.

19.3. **Warranty Period.** The Contractor shall warrant the quality of the Work, in accordance with the terms of the Contract Documents, for the "Warranty Period." The Warranty Period shall be a one year period (unless a longer period of time is specified in the Contract Documents) commencing as follows: (a) for any Work not identified as incomplete in the Certificate of Substantial Completion, commencing on the date of Substantial Completion; and (b) for any Work that is identified as incomplete in the Certificate of Substantial Completion, commencing on the date of Final Completion.

19.4. **Default During Warranty Period.** In the event that (during the Warranty Period) any portion of the Work is determined by the City Engineer to be defective as a result of an obligation of the Contractor under this Agreement (including any faulty workmanship or material, or any failure of the Work to operate in accordance with the requirements of the Contract Documents), the Contractor shall be in default.

20. **DEFAULT**.

20.1. **Notice of Default**. In the event that the Contractor is in default of this Agreement, as defined in this section, the City Engineer shall provide written notice to the Contractor and the Contractor's surety (if any) in which the default is described.

20.2. **Circumstances Constituting Default**. Contractor shall be in default of this Agreement if the City Engineer determines that any one of the following conditions exists:

20.2.1. Contractor fails to perform any portion of the Work in accordance with the timing requirements of the Construction Schedule.

20.2.2. Contractor abandons the Project site.

20.2.3. Contractor fails to replace or repair any damage caused by Contractor or its agents, representatives, contractors, subcontractors, or employees in connection with performance of the Work.

20.2.4. Contractor fails to supply workers, subcontractors, or other personnel with the skills, certifications, or licenses required by the Contract Documents.

20.2.5. Contractor violates any legal requirement related to the Work.

20.2.6. Contractor is insolvent, files for bankruptcy, makes a general assignment for the benefit of its creditors, or fails to pay its debts as they become due.

20.2.7. Contractor fails to perform any portion of the Work in accordance with the requirements of the Contract Documents.

20.3. **City Remedies**. The City may, in the discretion of the City Engineer, take any or all of the actions identified in this subsection, if the Contractor fails to: (a) promptly commence, and diligently and continuously prosecute the cure of the default, or (b) within ten (10) days, cure the default, or provide adequate written assurance to the satisfaction of the City Engineer that the cure will be promptly commenced and diligently prosecuted to its completion:

20.3.1. Demand the Contractor to complete performance of the Work (including repair, or removal and replacement, of nonconforming Work).

20.3.2. Issue a Notice of Suspension of Work, by which the Contractor shall suspend all Work except for those portions of the Work authorized by the Notice, and for which the Contractor shall not be entitled to any adjustment of the Contract Amount or Contract Time. Notwithstanding the timing requirements of this Section 19.3, if the City Engineer determines that a default may have a potentially adverse impact on the safety of persons or property (including but not limited to a failure by the Contractor to maintain documentation of insurance or improvement security as required by this Agreement), the City Engineer may immediately issue a Notice of Suspension of Work in accordance with this subsection.

20.3.3. Cure the default and charge the Contractor for all costs resulting therefrom, including administrative costs (including City staff costs, City consultant costs, and attorney's fees) and interest in an amount equal to seven percent (7 %) per annum from the date of default, which charge may be deducted by the City from amounts otherwise payable to the Contractor.

20.3.4. Remove the Contractor from the site and demand the Contractor's surety (if any) to complete performance of the Work.

20.3.5. Take possession of the Project site and all materials, supplies, equipment, tools, and construction equipment and machinery thereon owned by Contractor; accept the assignment of any or all of the subcontracts; and then complete the Work by any method the City may deem expedient. If requested by the City, Contractor shall remove any part or all of Contractor's materials, supplies, equipment, tools, and construction equipment and machinery from the Project site within seven (7) days of such request; and if Contractor fails to do so, the City may remove or store, and after ninety (90) days sell, any of the same at Contractor's expense.

20.3.6. Terminate the Contract.

20.4. **Termination for Default**. In the event that the Contract is terminated by the City in accordance with this section:

20.4.1. Contractor shall not be entitled to receive any further payment until the expiration of thirty-five (35) days after Final Completion and acceptance of all Work by the City

20.4.2. If the unpaid balance of the Contract Amount (to which the Contractor is otherwise entitled in accordance with the Contract) exceeds the cost of completing the Work (including all additional costs and expenses made necessary thereby, plus all losses sustained, including any liquidated damages provided under the Contract Documents), such excess shall be paid to Contractor. If the cost of completing the Work exceeds the unpaid balance of the Contract Amount, Contractor shall pay such excess to the City.

20.4.3. No termination or action taken by the City after termination shall prejudice any other rights or remedies of the City provided by law or by the Contract Documents upon such termination; and the City may proceed against Contractor to recover all losses suffered by the City.

21. **NOTICES.** All notices or demands which the Contract Documents contemplates or requires shall be in writing and shall be delivered to the respective party as set forth in this section. Communications shall be deemed to be effective on the first to occur of: (a) actual receipt by a party's Authorized Representative; (b) actual receipt at the address designated below; or (c) three working days following the deposit in the United States Mail of registered or certified mail, sent to

the address designated below. The Authorized Representative of either party may modify their respective contact information identified in this section by providing notice to the other party.

TO: City of Belmont	**To: Contractor**
Attn:.	Attn:
One Twin Pines Lane, Suite	
Belmont, CA 94002	

22. **HEADINGS.** The heading titles for each paragraph of the Contract Documents are included only as a guide to the contents and are not to be considered as controlling, enlarging, or restricting the interpretation of the Contract Documents.

23. **SEVERABILITY.** If any term of the Contract Documents (including any phrase, provision, covenant, or condition) is held by a court of competent jurisdiction to be invalid or unenforceable, the Contract Documents shall be construed as not containing that term, and the remainder of this Agreement shall remain in full force and effect; provided, however, this section shall not apply to the extent that enforcement of the Contract Documents without the term would be grossly inequitable under all the circumstances or would frustrate the purposes of the Contract Documents.

24. **INTERPRETATION OF CONTRACT DOCUMENTS**.

24.1. **Governing Law, Jurisdiction, and Venue.** The interpretation, validity, and enforcement of the Contract Documents shall be governed by and construed under the laws of the State of California. Any suit, claim, or legal proceeding of any kind related to this Agreement shall be filed and heard in a court of competent jurisdiction in the County of San Mateo.

24.2. **Industry Standards.** When Contract terms have a customary technical or trade meaning, the terms shall be interpreted in accordance with that meaning.

24.3. **Standard Specifications and Codes.** References to any regulations (including: standard specifications, manuals or codes of a technical society, organization or association; or laws or regulations of any governmental authority) shall mean the regulations in effect at the time of the Bid Opening, unless otherwise specifically identified in the Contract Documents.

25. **ATTORNEY'S FEES.** In the event any legal action is commenced to enforce the Contract Documents, the prevailing party is entitled to reasonable attorney's fees, costs, and expenses incurred, not to exceed $10,000.

26. **ASSIGNMENT AND DELEGATION**.

26.1. **Assignment of The Contract Documents.** The Contract Documents, and any portion thereof, shall not be assigned or transferred, nor shall any of the Contractor's duties be delegated, without the written consent of the City. Any attempt to assign or delegate the Contract Documents without the written consent of the City shall be void and of no force or effect. A consent by the City to one assignment shall not be deemed to be a consent to any subsequent assignment.

26.2. **Antitrust Claims.** As required by the instructions to bidders and Government Code Section 4552, the Contractor hereby agrees to assign to the City, all rights, title, and interest in and to all causes of action it may have under Section 4 of the Clayton Action (15 U.S.C. Section 15) or under the Cartwright Act (Chapter 2 [commencing with Section 16700] of Part 2 of Division 7 of the California Business and Professions Code), arising from purchases of goods, services, or materials pursuant to the public works contract or the subcontract. This assignment shall be made and become effective at the time the City tenders final payment to the Contractor, without further acknowledgment by the parties. The Contractor further warrants that all goods, services, and materials provided to the City in accordance with this Contract are free and clear of all liens and encumbrances.

27. **MODIFICATIONS.** The Contract Documents may not be modified orally or in any manner other than by an agreement of the parties, in writing, in accordance with requirements of the Contract Documents.

28. **WAIVERS.** Waiver of a breach or default under the Contract Documents shall not constitute a continuing waiver or a waiver of a subsequent breach of the same or any other provision of the Contract Documents.

29. **CONFLICTS.** If any conflicts arise between the terms and conditions of this Agreement and the terms and conditions of the attached exhibits or any documents expressly incorporated, the terms and conditions of this Agreement shall control.

30. **ENTIRE AGREEMENT.** The Contract Documents, including all documents incorporated herein by reference, comprise the entire integrated understanding between the City and Contractor concerning the Work to be performed for this Project. The Contract Documents supersede all prior negotiations, agreements, and understandings regarding this matter, whether written or oral. The Contract Documents are complementary; what is called for in one is binding as if called for by all. To the extent that portions of the Contract Documents are not attached to this Agreement, they shall be deemed incorporated herein by reference.

31. **SIGNATURES.** The individuals executing this Agreement represent and warrant that they have the right, power, legal capacity, and authority to enter into and to execute the Contract Documents on behalf of the respective legal entities of the Contractor and the City. The Contract Documents shall inure to the benefit of and be binding upon the parties hereto and their respective successors and assigns.

IN WITNESS WHEREOF the City and the Contractor do hereby agree to the full performance of the terms set forth herein.

CITY OF BELMONT	**CONTRACTOR**
By: _____ Afshin Oskoui, City Manager	By: _____ _____ (print name) (print title)
Date: _____	Date: _____
APPROVED AS TO FORM	By: _____ _____ (print name) (print title)
_____ Scott M. Rennie, City Attorney	Date: _____
FUNDING VERIFIED	
_____ Grace Castaneda, Finance Director	

City of Belmont Contract Documents

Project: [Project Name]

City Contract Number

INSTRUCTIONS FOR SIGNATURES – DO NOT INCLUDE WITH SIGNED CONTRACT

****

[PLEASE SELECT THE APPROPRIATE SIGNATURE BLOCK FROM THE FOLLOWING SAMPLES]

CORPORATIONS

XYZ Land Development Inc,

a California corporation

By: _____

Its: _____

[needs to be officer from the operations side:

President, CEO, Vice President]

By: _____

Its: _____

[needs to be officer from the finance side: Treasurer, CFO, Secretary]

One corporate signature is acceptable if the person is an officer if the signature is notarized (although we would like you to ask for a corporate resolution showing that person is authorized to sign). A single signature where the person is not a corporate officer – eg general manager, etc – must be supported by a corporate resolution indicating that person has been delegated authority to sign contracts on behalf of the corporation

GENERAL PARTNERSHIPS

XYZ Land Development,

a California general partnership

By: _____

Its: General Partner

LIMITED PARTNERSHIPS

XYZ Land Development, LLP,

A California limited partnership

By: _____

Its: General Partner

[need limited partnership agreement or certificate filed with state showing the person or entity is the general partner]

In many cases the general partner will be a corporation so the signature block would look like this:

XYZ Land Development, LP,

A California limited partnership

By: ABC Developers, Inc,

a California corporation

Its: General Partner

By: _____

Its: President, CEO, VP

By: _____

Its: Secretary, Treasurer, CFO

LIMITED LIABILITY COMPANY

XYZ Land Development, LLC,

a California Limited Liability Company

By: _____

Its: Managing Member

[we need to see the operating agreement or certificate filed with secretary of state showing the person or entity is the managing member]

If the Managing Member is not an individual, but is a business entity then you would indent the signature block for the appropriate persons to sign as in the example for the limited partnership above.

Exhibit A

Insurance Standards for Construction

(Cover Sheet)

City of Belmont Contract Documents
Project: 2026 Pavement Rehabilitation Project
City Contract Number 2026-647

****

[PLEASE SELECT THE APPROPRIATE SIGNATURE BLOCK FROM THE FOLLOWING SAMPLES]

CORPORATIONS
XYZ Land Development Inc,
a California corporation

By: _____

Its: _____

[needs to be officer from the operations side:
President, CEO, Vice President]

By: _____

Its: _____
[needs to be officer from the finance side: Treasurer, CFO, Secretary]

One corporate signature is acceptable if the person is an officer if the signature is notarized (although we would like you to ask for a corporate resolution showing that person is authorized to sign). A single signature where the person is not a corporate officer – e.g. general manager, etc. – must be supported by a corporate resolution indicating that person has been delegated authority to sign contracts on behalf of the corporation

GENERAL PARTNERSHIPS
XYZ Land Development,
a California general partnership

By: _____

Its: General Partner

LIMITED PARTNERSHIPS
XYZ Land Development, LLP,
A California limited partnership

By: _____

Its: General Partner
[need limited partnership agreement or certificate filed with state showing the person or entity is the general partner]

In many cases the general partner will be a corporation so the signature block would look like this:

XYZ Land Development, LP,
A California limited partnership

By: ABC Developers, Inc,
a California corporation

Its: General Partner

By: _____

Its: President, CEO, VP

By: _____

Its: Secretary, Treasurer, CFO

LIMITED LIABILITY COMPANY
XYZ Land Development, LLC, a California Limited Liability Company

By: _____

Its: Managing Member
[we need to see the operating agreement or certificate filed with secretary of state showing the person or entity is the managing member]

If the Managing Member is not an individual, but is a business entity then you would indent the signature block for the appropriate persons to sign as in the example for the limited partnership above.

PERFORMANCE BOND **Bond No. _____**

WHEREAS,_____ ("Principal") has entered into an "Agreement" with the City of Belmont ("City") for the Project identified on this Bond, the terms and conditions of which are incorporated herein by reference; and the terms of the Agreement require the Principal to submit performance security.

NOW, THEREFORE, Principal and _____ ("Surety"), are hereby held and firmly bound unto the City in the amount of $_____, for payment of which Principal and Surety hereby bind themselves, their heirs, executors, administrators, successors, and assigns, jointly and severally, firmly by these presents.

THE CONDITION OF THIS OBLIGATION IS SUCH THAT, if Principal (or its heirs, executors, administrators, successors, or assigns approved by the City) performs the covenants, conditions, and obligations of the Agreement, including the obligation to indemnify, defend, and hold harmless the City, then this obligation shall be null and void; otherwise it shall be and remain in full force and effect.

The Surety's obligation under this bond shall arise after the City has provided written notice to the Surety, at the address set forth below, of the Principal's default under the Agreement, and the Principal's failure to cure the default in accordance with the terms of the Agreement.

The Surety hereby agrees, for value received, that its obligations under this bond shall in no way be impaired or modified by any modification to the Agreement by the City and the Principal, and the Surety hereby waives notice of any such modification.

In the event suit is brought upon this bond, the surety shall pay reasonable attorneys' fees and costs incurred by the prevailing parties in such suit, which fees and costs shall be in addition to the face amount of the bond.

IN WITNESS WHEREOF, the undersigned represent and warrant that they have the right, power, legal capacity, and authority to enter into and execute this document on behalf of the Principal and the Surety, and have caused this document to be executed by setting hereto their names, titles, and signatures.

Principal	**Surety**
_____	_____
By: _____	By: _____
Title: _____	Title: _____
Date:	Date: _____
	Address for Notices to Surety: _____
	_____
	_____

NOTE: NOTARY ACKNOWLEDGMENT FOR SURETY AND SURETY'S POWER OF ATTORNEY MUST BE ATTACHED.

PAYMENT BOND **Bond No. _____**

WHEREAS, _____("Principal") has entered into an "Agreement" with the City of Belmont ("City") for the Project identified on this Bond, the terms and conditions of which are incorporated herein by reference; and the terms of the Agreement require the Principal to submit payment (labor & material) security for the benefit of all "Claimants"; and the term "Claimants" is defined as any of the persons named in California Civil Code Section 3181, or their assigns.

NOW, THEREFORE, Principal and _____ ("Surety"), are hereby held and firmly bound unto the City, and all Claimants, in the amount of $_____, for payment of which Principal and Surety hereby bind themselves, their heirs, executors, administrators, successors, and assigns, jointly and severally, by these presents.

THE CONDITION OF THIS OBLIGATION IS SUCH THAT, if the Principal (or its heirs, executors, administrators, successors, or assigns approved by the City) and all of its subcontractors pay: (a) all Claimants, and (b) all amounts due under the California Unemployment Insurance Code with respect to work or labor performed under the Agreement, and (c) all amounts required to be deducted, withheld, and paid over to the California Employment Development Department from the wages of employees of the Principal and its subcontractors pursuant to California Unemployment Insurance Code Section 13020 with respect to such work and labor; then this obligation shall become and be null and void; otherwise it shall remain in full force and effect.

The Surety's obligation under this bond shall arise, and the Surety shall make appropriate payments, after the Surety has received written notice, at the address set forth below, of the Principal's failure to make payment in accordance with the obligations of the Agreement or this bond. This bond shall inure to the benefit of the City and Claimants, as to give a right of action to any Claimant or their assigns in any suit brought upon this bond. In the event suit is brought upon this bond, the surety shall pay reasonable attorneys' fees and costs incurred by the prevailing parties in such suit, which fees and costs shall be in addition to the face amount of the bond. The Surety hereby agrees, for value received, that its obligations under this bond shall in no way be impaired or modified by any modification to the Agreement by the City and the Principal, and the Surety hereby waives notice of any such modification.

IN WITNESS WHEREOF, the undersigned represent and warrant that they have the right, power, legal capacity, and authority to enter into and execute this document on behalf of the Principal and the Surety, and have caused this document to be executed by setting hereto their names, titles, and signatures.

Principal	**Surety**
_____	_____
By: _____	By: _____
Title: _____	Title: _____
Date:	Date: _____
	Address for Notices to Surety: _____
	_____
	_____

NOTARY ACKNOWLEDGMENT FOR SURETY AND SURETY'S POWER OF ATTORNEY MUST BE ATTACHED.

MAINTENANCE BOND

(To be executed after acceptance of project by the City Council)

KNOW ALL MEN BY THESE PRESENTS, that we, _____ as Principal, and _____, as Surety, are held and firmly bound unto the City of Belmont (hereinafter called the Obligee), in the penal sum of _____ Dollars ($_____) for the payment of which, well and truly to be made, we do hereby bind ourselves, our heirs, executors, administrators, successors and assigns, jointly and severally, firmly by these presents.

WHEREAS, Principal has heretofore entered into a contract with the Obligee for the _____Project, City Contract No._____; and,

WHEREAS, the work called for under the contract has now been completed and accepted by Obligee;

NOW, THEREFORE, THE CONDITIONS OF THIS OBLIGATION IS SUCH, that if the Principal shall for a period of one (1) year from and after the date of the completion and acceptance of the contract indemnify the Obligee against any loss or damage directly arising by reason of any defect in the material or workmanship that may be discovered within the period aforesaid, then this obligation shall be void; otherwise to remain in full force and effect.

All suits at law or proceedings in equity to recover on this bond must be instituted within twelve (12) months after the expiration of the maintenance period provided for herein.

Principal: _____	Surety: _____
Corporate Seal (where appropriate)	Corporate Seal (where appropriate)
_____	_____
Authorized Signature	Authorized Signature
_____	_____
Printed name and title	Printed name and title
_____	_____
Date	Date
_____	_____
Street Address	Street Address
_____	_____
City, State, Zip Code	City, State, Zip Code

City of Belmont Contract Documents
Project: 2026 Pavement Rehabilitation Project
City Contract Number 2026-647

ALTERNATIVE CLAUSES

1. **Identification of Plans.** The Contract Documents are more particularly defined in the Agreement, and generally include: all Bidding Documents (including the Invitation For Bids, these Instructions to Bidders, Addenda [if any], and Bid Forms), the Agreement, the Specifications (including the General Conditions, the Special Provisions , and the Technical Specifications), the Exhibits (including bonds), and the Drawings (also referred to as "Plans"). The Plans specifically include the following documents: [PLANS]

   Truck Routes. The contractor shall submit their hauling routes to the City for review, per specifications. The total gross vehicle weight limit for trucks hauling materials throughout Belmont for this project will be THIRTY (30) Tons on all roads, unless otherwise approved by the City. Loads above 30 tons for equipment transport will be considered upon request by the Contractor and can be approved at the discretion of the City.

Alternate Improvement Security Clauses for Agreement Section 13:

Warranty security in the amount of 10 % of the Contract Amount (in the form of the Faithful Performance security) to secure faithful performance of this Agreement (from the date on which the City accepts the Work as complete until one year thereafter).

for the project unless registered with the Department of Industrial Relations under Labor Code section 1725.5. This project is subject to compliance monitoring and enforcement by the Department of Industrial Relations.

8. **CONTRACT DOCUMENTS:** Bidders may obtain the bidding documents including and Specifications in electronic format at Peninsula Builders Exchange, or local Plan Rooms. Hard copy bid documents are not available at this time.

9. **BONDS AND INSURANCE:** Bid security in the amount of ten percent (10%) of the Bid Amount must accompany the Bid in accordance with Public Contract Code Section 20170. After award of the contract, the successful bidder must provide security for faithful performance and labor and materials (payment bond) as well as proof of insurance, in accordance with the requirements set forth in the Contract Documents. Bonds must be executed by a surety possessing a valid certificate of authority issued by the California Department of Insurance.

10. **SECURITIES SUBSTITUTION:** At the request and expense of the Contractor to whom the Contract is awarded, securities in a form approved by the City will be permitted in substitution for money withheld by the City to ensure performance under the Contract, as provided in Public Contract Code Section 22300.

11. **PREVAILING WAGE:** This project is a public work under Labor Code Section 1770, *et seq.*, and the successful bidder will be required to comply with certain labor standards and employment requirements including payment of the prevailing wage rates in effect on the date this Invitation for Sealed Bids was first published. Copies of the prevailing wage rates can be viewed at: http://www.dir.ca.gov/DLSR/PWD/ and are on file with the Engineer at the address identified below, and shall be made available to any interested party upon request.

12. **SHORING AND BRACING**: If the construction involves trenches or open excavations, which are five feet or deeper, each bid submitted in response to this Invitation for Sealed Bids must contain, as a bid item adequate sheeting, shoring, and bracing, or equivalent method, for the protection of life and limb in trenches and open excavation which shall conform to applicable safety orders, as required by Labor Code Section 6707.

13. **SPECIFIC BRAND NAME MATERIALS:** None

14. **WAIVER OF IRREGULARITIES**. The City reserves the right, in its sole discretion, to reject any or all Bids, to waive minor irregularities or defects in bidding and to reject nonconforming, nonresponsive or conditional bids.

INQUIRIES: If any bidder has questions regarding this Project, contact the Engineer: Daniel Matthews, One Twin Pines Lane, Suite 385, Belmont, CA 94002, Phone: (650) 637-2985, dmatthews@belmont.gov. Any questions addressing the interpretation or clarification of the Contract Documents shall be in writing.

INSTRUCTIONS TO BIDDERS

1. OBTAINING COPIES OF CONTRACT DOCUMENTS

1.1. Bidders may obtain complete sets of the Contract Documents, at the location designated in the Invitation For Sealed Bids, for the purchase sum stated therein.

1.2. Each bidder shall use a complete set of Contract Documents in preparing its bid.

1.3. The Contract Documents are more particularly defined in the Construction Agreement.

1.4. The City makes copies of the Contract Documents available, on the above terms, for the sole purpose of obtaining Bids for the Work and does not confer a license or grant permission for any other use of the Contract Documents.

2. INTERPRETATION OR CORRECTION OF CONTRACT DOCUMENTS

2.1. Bidder must, before submitting its Bid, carefully study and compare the components of the Contract Documents and must examine the Project Site, the conditions under which the Work is to be performed, and the local conditions.

2.2. In the event Bidder has any question as to the meaning of any part of the Contract Documents, or Bidder finds any error, omission, inconsistency, or ambiguity in the Contract Documents, Bidder must make a written Request for Clarification before submitting its Bid. Requests for clarification or interpretation of the Contract Documents must be addressed only to the Engineer. It is the Bidder's responsibility to ensure that any such request is submitted to the City in a timely manner, in order to allow the City to issue a written Addenda.

2.3. If necessary, the City will make clarifications, interpretations, corrections, and changes to the Contract Documents by Addenda issued as provided in Section 4 of these Instructions to Bidders, below.

2.4. Purported clarifications, interpretations, corrections, and changes to the Contract Documents made in any other manner are not binding on the City, and Bidders may not rely upon them.

2.5. The plans and specifications, including drawing, plans, maps, diagrams and other graphic representations of the project, show conditions as they are believed by City to exist on the site, but the conditions shown do not constitute a representation by City that they actually exist. Utilities (underground or above-ground), buildings, structures and other improvements may be within or adjacent to the project site. These may or may not be included in the project's plans and specifications.

2.6. Submission of a bid shall constitute a representation by bidder that they have visited and examined the project site, and examined the plans and specifications. Bidder is relying on their own examination and knowledge of the site and plans in making their bid and not on any representation by City. No

claim for additional compensation shall be allowed that is based upon a failure to examine or lack of knowledge of the work site or contract documents.

3. PREFERENCE FOR MATERIALS

3.1. In accordance with Public Contract Code Section 3400, except as otherwise specified on the Invitation for Sealed Bids, the City will not limit the bidding, directly or indirectly, to any one specific concern. Whenever any particular material (including product, thing, equipment, or service) is indicated in the Contract Documents by patent, proprietary or brand name, or by name of manufacturer, such wording is used for the purpose of facilitating its description and shall be deemed to be followed by the words "or equal." A listing of materials is not intended to be comprehensive, or in order of preference.

3.2. Unless a successful bidder (the Contractor) submits a request for substitution of "equal" materials in accordance with the requirements of the Contract Documents, and unless the City approves the substitution in accordance with the requirements of the Contract Documents, the Contractor shall furnish and install the specified material for the Bid Amount and within the Contract Time.

4. ADDENDA

4.1. Addenda will only be issued in writing. The City will make reasonable efforts to deliver Addenda to all Bidders who are known by the City to have received a complete set of Contract Documents and who have provided a delivery address for receipt of Addenda.

4.2. Each Bidder shall be responsible for ascertaining, prior to submitting its Bid, that it has received all issued Addenda. City makes no guarantee that all Bidders will receive all the Addenda. Copies of Addenda will be made available for inspection at the office where Contract Documents are on file for inspection, as indicated on the Invitation for Sealed Bids.

4.3. Addenda withdrawing the Invitation for Sealed Bids or postponing the Bid Deadline may be issued any time before the Bid Deadline. However, if any Addenda results in a material change (addition or deletion) to the Contract Documents, the Bid Deadline will be extended by the City by not less than 72 hours, as provided in Public Contract Code Section 4104.5.

4.4. Each Bidder must acknowledge receipt of all Addenda on the Bid Form. Failure to acknowledge receipt of Addenda may render the bid non-responsive.

5. FILLING IN BID FORMS BY BIDDERS

5.1. All bids must be prepared on the forms provided by the City and submitted in accordance with these Instructions to Bidders. The documents required to be submitted in the bid package are as follows:

5.1.1. Bid

5.1.2. Equal Employment Opportunity Certification (Federal funded projects only)

5.1.3. Bidder's Non-collusion Affidavit

5.1.4. Debarment and Suspension Certification

5.1.5. Bidder's Security

5.1.6. Bidder's Statement of Responsibility

5.1.7. Any other information required by the Invitation For Sealed Bids

5.2. All blanks on the Bid Forms shall be filled in by typeface or printed legibly in ink.

5.3. Interlineations, alterations, and erasures must all be individually initialed by the Bidder.

5.4. Bidder shall acknowledge receipt of all Addenda on the Bid.

5.5. Bidder shall not modify or qualify the Bid Forms in any manner.

5.6. The Bid Forms shall be signed by a person or persons legally authorized to bind Bidder to the Contract. The individuals signing each document must warrant that they are authorized to bind the legal entity of the Bidder.

6. **DESIGNATION OF SUBCONTRACTORS**

6.1. The Bidder must comply with the Subletting and Subcontracting Fair Practices Act as set forth in Public Contract Code Section 4100 *et seq.* (hereinafter referred to as the "Subcontracting Act"). Any reference in these Contract Documents to the requirements of the Subcontracting Act are for the Bidder's reference, and do not limit the Bidder's or Contractor's obligations under law.

6.2. No contractor or subcontractor may be listed on a bid proposal for or work on a public works project unless registered with the Department of Industrial Relations under Labor Code section 1725.5 or submitting a bid as part of a joint venture authorized by Business and Professions Code Section 7029.1 or by Public Contract Code Section 10164 and 20103.5, provided the contractor is registered to perform public work under Section 1725.5 at the time the contract is awarded.

6.3. The Bidder must list, in the Bid:

6.3.1. The name and location of the place of business of each subcontractor who will perform work or labor or render service to the Bidder in or about the construction of the Work for this Project, or a subcontractor licensed by the State of California who, under subcontract to the Bidder, specially fabricates and installs a portion of the Work or improvements according to detailed drawings contained in the plans and specifications, in an amount in excess of the minimum threshold of the Subcontracting Act. Generally, the minimum threshold is one-half of one percent (0.5%) of Bidder's Bid Amount; however, if the contract is for the construction of streets (including highways or bridges), the minimum threshold is the greater of: (a) onehalf of one percent (0.5%) of Bidder's Bid Amount, or (b) ten thousand dollars ($10,000).

6.3.2. The portion of the Work which will be done by each subcontractor described in Instructions To Bidders subsection 6.3.1.

6.4. The Bidder must list only one subcontractor for each portion of the Work as is defined by the Bidder in the Bid.

6.5. The Bidder must not list any subcontractor who is ineligible under Labor Code Sections 1777.1 and 1777.2, and Public Contract Code Section 6109.

6.6. The Bidder is subject to the penalties set forth in the Subcontracting Act if the Bidder lists in its Bid another contractor who will in turn sublet portions constituting the majority of Work covered by the prime contract.

6.7. If the Bidder fails to specify a subcontractor, or if the Bidder specifies more than one subcontractor for the same portion of the Work, the Bidder agrees that it is fully qualified to perform that portion itself, and that the Bidder must perform that portion itself.

6.8. If, after award of the Contract, the successful Bidder ("Contractor") subcontracts, except as provided in the Subcontracting Act, the Contractor is subject to the penalties set forth in the Subcontracting Act. If the Contractor violates any provisions of the Subcontracting Act, the Contractor violates the Contract and the City may either cancel this Contract or assess a penalty to the Contractor in accordance with the terms of the Subcontracting Act.

7. **BID SECURITY**

7.1. Each Bid shall be accompanied by Bid Security, in the amount of ten percent (10%) of the Bid Amount, as security for Bidder's obligation to enter into a Contract with the City on the terms stated in the Bidding Documents. Bid Security shall be in one of the following forms: cash, a cashier's check made payable to the City of Fremont, a certified check made payable to the City of Belmont, or a Bid Bond executed by an admitted surety insurer in the form contained in the Bidding Documents.

7.2. If a Bid Bond is submitted, and an attorney-in-fact executes the Bid Bond on behalf of the surety, a notarized and current copy of the power of attorney shall be affixed to the Bid Bond. The surety issuing the Bid Bond shall meet the requirements set by California law.

7.3. The City reserves the right to retain the Bid Security of all bidders until the occurrence of one of the following:

7.3.1. The successful Bidder has properly and timely executed and submitted all items required by Instructions To Bidders Section 13, including the Agreement.

7.3.2. The time period for the City's review of Bids as specified in Instructions To Bidders Section 9 has expired.

7.3.3. The Bids have been rejected by the City.

8. **SUBMISSION OF BIDS**

8.1. All Bid Forms (using the forms supplied by the City, as defined in Instructions to Bidders Section 5), including all documents required to be submitted with the Bid, shall be enclosed in a sealed opaque

envelope with the following address and identification on the face. If the Bid is sent by mail, the sealed envelope shall be enclosed in a separate mailing envelope.

(Name of Bidder)
Sealed Bid Proposal for City Contract No. 2026-647
2026 Pavement Rehabilitation Project
City of Belmont

8.2.Bids may be mailed or delivered by messenger. It is the Bidder's responsibility alone to ensure that the Bid is received at the place (and before the Bid Deadline) specified in the Invitation for Sealed Bids. Any Bid received after the exact time of the Bid Deadline will be returned unopened.

8.3.Oral, telephonic, facsimile, telegraphic, or electronically transmitted Bids are invalid and will not be accepted.

9. WITHDRAWAL OF BIDS

9.1. After a Bid is received by the City, the Bid may be withdrawn only by a written request signed by the Bidder. In order to cause a withdrawal of the Bid, the request must be received by the City at the place (and before the Bid Deadline) specified in the Invitation for Sealed Bids.

9.2. No oral request for withdrawal will be considered. No oral or written request for modification will be considered.

9.3. The withdrawal of a Bid shall not prejudice the right of the Bidder to submit a new Bid, provided the new Bid is submitted in accordance with these Bidding Requirements.

9.4. After the Bid Deadline, a bidder may not withdraw its bid for a period of at least sixty (60) calendar days following the Bid Deadline, subject to the exceptions stated in this section 9.

9.4.1. The sixty (60) day review period may be extended upon the written request by the Engineer, and written approval by the affected Bidders.

9.4.2. If a bidder is not the low monetary bidder, a bidder may make a written request (no earlier than five working days after the Bid Opening) for an early release of bid security. The Engineer is authorized to release a bidder's bid security if the Engineer determines, in his/her sole discretion, that the bid is not likely to be recommended to the Awarding Body for award (based on the dollar amount of the bid in excess of the estimated project cost, or based on the number of responsive bidders with a lower monetary bid).

9.5. A Bidder shall be permitted to withdraw a Bid after the Bid Deadline only if the Bidder establishes, to the satisfaction of the Engineer, all of the elements identified in Public Contract Code Section 5103, including the following:

9.5.1. A clerical error was made by the Bidder in filling out the Bid; and the error was not due to error in judgment or to carelessness in inspecting the site of the Work, or in reading the plans or specifications.

9.5.2. The clerical error caused the Bid to be materially different than the Bidder intended the Bid to be.

9.5.3. The Bidder gave the City written notice within five working days, excluding Saturdays, Sundays, and state holidays, after the opening of the Bids of the mistake, specifying in the notice in detail the nature of the mistake and how the mistake occurred.

10. BID OPENING AND REVIEW OF BIDS BY THE CITY

10.1. Bids submitted in accordance with the requirements of the Bidding Documents, and received on or before the Bid Deadline in accordance with the requirements of the Invitation for Sealed Bids, will be opened publicly, and the dollar amounts of each bid will be read aloud.

10.2. The City reserves the right to:

10.2.1. reject all Bids;

10.2.2. reject any Bid not accompanied by the required Bid Security or any other item required by the Bidding Documents, or a Bid which is in any other way incomplete or irregular; and,

10.2.3. waive irregularities in a Bid, and to award the Contract to the Lowest Responsible Bidder (as determined by the City), only if the irregularities are non-material and inconsequential.

11. CITY'S DETERMINATION OF LOWEST RESPONSIBLE BIDDER

11.1. The term "Lowest Responsible Bidder" means the "Lowest Monetary Bidder" whose Bid is "responsive," and who is "responsible" to perform the Work required by the Contract Documents, as those terms are defined by State law, including Public Contract Code Sections 20161, *et seq*, and 22030 *et seq*. This Section 11 summarizes the procedure by which the City will determine the "Lowest Responsible Bidder" in accordance with State law.

11.2. The City shall determine the "Lowest Monetary Bidder" on the basis of the Bid Amount, in accordance with the calculation criteria set forth on the Bid.

11.3. After the "Lowest Monetary Bidder" has been determined, the Lowest Monetary Bidder's Bid will be evaluated by the Engineer in order to determine whether or not that Bid is "responsive." The term "responsive" is defined by State law, but generally means that the Bid has been prepared and submitted in accordance with the requirements of the Bidding Requirements.

11.4. If the Lowest Monetary Bidder's Bid is responsive, that Bidder's qualifications will be evaluated by the Engineer to determine whether or not the Bidder is "responsible" to perform the Work required by the Contract Documents. The Engineer shall review "responsibility" of Bidders based upon the City's analysis of the information submitted on the Bidder's Statement of Responsibility (as a part of the Bid Forms) in accordance with the criteria set forth in Instructions To Bidders Section 12.

11.5. If the Engineer finds that the Lowest Monetary Bidder submitted a responsive Bid, and that the Bidder is responsible, then that Bidder will be deemed the apparent "Lowest Responsible Bidder".

11.6. If the Engineer finds that the Lowest Monetary Bidder's Bid is not responsive, or that the Lowest Monetary Bidder is not responsible, then the Engineer may review the responsiveness and

responsibility of the next Low Monetary Bidder. If the Engineer finds that the next Low Monetary Bidder is responsive and responsible, then that next Low Monetary Bidder shall be deemed the apparent "Lowest Responsible Bidder. This process may continue until the Engineer finds the Lowest Monetary Bidder which is also responsive and responsible. In the event that one or more Low Monetary Bidders are found by the Engineer to be non-responsive or non-responsible, those Bidders will be given notice and a reasonable opportunity to present additional relevant evidence to the Engineer, within five working days after the Bidder receives the notice.

11.7. No Bid shall be binding upon the City until after the Contract is signed by both the Contractor and the City. The City may investigate the responsibility and qualifications of all Bidders to whom the award is contemplated for a period not to exceed sixty (60) days after the Bid opening. The sixty (60) day review period may be extended upon the written request by the Engineer and written approval by the affected Bidders.

11.8. Bid Protest. The City will issue a Notice of Intent to Award before the actual award. Any Bid protest must be submitted in writing to the Engineer before 5:00 p.m. of the fifth (5^{th}) calendar day following posting of a Notice of Intent to Award for Construction in the City Hall Lobby. City will use reasonable efforts to deliver by email a copy of the Notice of Intent to Award to all Bidders who submitted Bids and provided an email address no later than one working day after its issuance, although any delay or failure to do so will not extend the Bid protest deadline described above. The following conditions will apply to all protests.

11.8.1. The initial protest document must be in writing, contain a complete statement of the legal ground for the protest; all the relevant facts to the protest; and the form of relief requested and the legal basis for such relief.

11.8.2. The protest must refer to the specific portion of the document that forms the basis for the protest.

11.8.3. The protest must include the name, address and telephone number of the protesting party or the person representing the protesting party. If an email address is available, it should also be included.

11.8.4. The party filing the protest must concurrently transmit a copy of the initial protest document and any attached documentation to all other parties with a direct financial interest that may be adversely affected by the outcome of the protest.

11.8.5. The procedure and time limits set forth in this paragraph are mandatory and are Bidders sole and exclusive remedy in the event of Bid protest. Bidders failure to comply with these procedures shall constitute a waiver of any right to further pursue the Bid protest, including filing a Government Code Claim or legal proceedings. A Bidder may not rely on a protest submitted by another Bidder, but must timely pursue its own protest. The City will respond to any properly submitted protest within fifteen (15) calendar days and shall provide a hearing to the protesting bidder but only if the hearing is requested by the protesting bidder in the protest. The City's decision on the protest shall be final.

12. CITY'S DETERMINATION OF RESPONSIBILITY

12.1. The term "responsible" is defined by California law, but generally means that the Bidder is able to demonstrate that it possesses: (1) the capacity to perform the Work required by the Contract Documents with respect to financial strength, resources available, and experience; and (2) the integrity and trustworthiness to complete performance of the Work in accordance with the Contract Documents. The City may consider the following factors, in relation to the Work to be performed for this Project, in determining whether nor not a Bidder is "responsible":

12.1.1. Demonstrated financial strength including, but not limited to, resources available, bonding capacity, and available insurance.

12.1.2. Demonstrated safety record including, but not limited to, Experience Modification Rate.

12.1.3. Successful completion of projects of similar scope and size. In reviewing this factor, the City may consider elements including, but not limited to, contract amount of completed projects, experience on public works projects, experience implementing prevailing wage certified payroll requirements, timeliness of performance, and, if necessary, evaluation of Bidder's work by previous cities, clients, design professionals, or subcontractors.

12.1.4. Sufficiency of contract administration and construction management systems including, but not limited to, proposed scheduling tools, proposed subcontract forms, proposed progress payment applications, and proposed certification of payroll documents.

12.1.5. History of claims, litigation, and termination or disqualification from projects.

12.2. The City will make its determination of responsibility based upon information submitted by Bidders contained in the "Bidders Statement of Responsibility," included in the Bid Forms, and, if necessary, interviews with previous cities, clients, design professionals, or subcontractors with whom the Bidder has worked. If a non-responsive or non-responsible Bidder submits additional evidence pursuant to Instructions To Bidders Section 11, then that additional evidence shall be considered by the Engineer in making a determination of the Lowest Responsible Bidder.

13. AWARD OF CONTRACT

After the determination as to which Bidder is the Lowest Responsible Bidder, the City will issue a Notice of Award to the Lowest Responsible Bidder. No contractor or subcontractor may be awarded a contract for the project (awarded on or after April 1, 2015) unless registered with the Department of Industrial Relations under Labor Code section 1725.5. Within seven (7) calendar days after receipt of the Notice of Award, Bidder shall submit to the City all of the following properly signed items:

13.1.1. Two originals of the Agreement signed by Bidder.

13.1.2. Documentation of authority of individual or individuals to sign the Agreement on behalf of Bidder.

13.1.3. The Improvement Security required by Agreement Section 13.

13.1.4. Proof of Insurance required by Agreement Section 14.

13.1.5. Documentation of payment of City of Belmont business tax as provided in Agreement Section 12.

13.1.6. Copy of Contractor's State Contractor's License.

13.1.7. Identification of Contractor's Authorized Representative required by Agreement Section 6.

13.1.8. For joint ventures, proof of Department of Industrial Relations Registration for the Contractor and each subcontractor.

14. FORFEITURE OF BID SECURITY

In the event that Bidder does not properly and timely execute and submit the items set forth in subsection 13.1, above, the Bid Security shall be forfeited to the City and the City may award the Contract to next Lowest Responsible Bidder. The forfeited Bid Security may be utilized by the City in accordance with Public Contract Code Sections 20170 through 20174.

BID

BID TO: Belmont City Clerk
One Twin Pines Lane
Belmont, California 94002

BID FROM: _____ Insert
Full Legal Name of Bidder (Firm Submitting Bid)

NOTE: All portions of these Bid Forms (including the Bid, Bidder's Non-Collusion Affidavit, Bidder's Statement of Responsibility, and Bid Bond or alternative bidder's security) must be properly completed, signed, and submitted with the Bid. Failure to do so may result in the Bid being deemed non-responsive by the City.

SCOPE OF BID. Bidder hereby offers to furnish for the above referenced Project all labor (including supervision), materials and equipment (whether or not permanent or temporary, and whether or not actually incorporated into the Work), utilities (including water, sanitary facilities, electricity, fuel, light, heat, and telephone), tools, transportation, and services necessary to complete the Work on this Project in accordance with the Contract Documents and to complete all requirements of the Contract Documents for the amounts quoted in this Bid (including the costs of any and all applicable taxes, patent rights, royalties, licenses, and permits), as modified pursuant to the terms of the Contract Documents. Bidder will not withdraw its Bid for at least sixty (60) calendar days after the Bid Deadline, unless otherwise extended by the written agreement of the City and Bidder. If Bidder is selected as the Lowest Responsible Bidder, Bidder shall, within seven (7) calendar days after receipt of Notice of Award, sign and deliver to the City all documents identified in Section 13 of the Instructions to Bidders (including the Agreement, performance bond, payment bond, and proof of insurance). Time is of the essence. If awarded the Contract, Bidder agrees to complete the Work within the time specified in the Invitation For Sealed Bids.

ADDENDA. Bidder shall insert, in the blank lines below (or additional pages, if needed), each Addenda received by the Bidder, and incorporated herein by reference into this Bid. Bidder hereby acknowledges receipt of the following Addenda (Addendum No. and Date Issued):

Addendum No.	Date Issued
_____	_____
_____	_____
_____	_____
_____	_____
_____	_____

BID AMOUNT.

3.1.**Estimated Quantities.** Since the amounts identified in the Bid Spreadsheet (Section 4, below) are estimates for the purpose of comparing bids, the City reserves the right to increase or decrease the quantities to reflect the actual amount of work to be performed by the Contractor in accordance with the requirements of the Contract Documents.

3.2.**Unit Price Bids.** For each bid item identified in the Bid Spreadsheet (Section 4, below), the Bidder shall provide a bid item unit price and a bid item extension (bid item unit price multiplied by bid item estimated quantity equals bid item extension). In case of a math error or ambiguity, bid item unit prices shall prevail over the bid item extensions.

3.3.**Total Bid Amount.** The Bidder shall identify the Total Bid Amount, which shall equal the sum of all bid item extensions and bid alternates. The total bid amount shall include the total of all bid schedules. In case of a math error or ambiguity, bid item extensions shall prevail over the Total Bid Amount. The Total Bid Amount shall be the total dollar amount bid by the Bidder, for the Bidder's performance of all Work in accordance with the Contract Documents (and payment of all Bidder's costs required therefor, whether or not specifically identified herein). The Total Bid Amount may also be referred to in the Contract Documents as the Contract Amount.

3.4.**Basis of Award.** The City shall award the Contract to the lowest responsible Bidder submitting a responsive Bid. The lowest Bid will be determined on the basis of the Total Bid Price plus Alternates. City reserves right to award Alternates in any order or none at all based upon available funding.

3.5.**Alternate Bids.** Alternate bids proposed by the Bidder will be considered by the City.

BID SPREADSHEET. Bidder hereby offers to provide to the City the Work required by the Contract Documents (as defined in Agreement Section 2), for the amounts quoted in this Bid, as follows. Bidder shall complete bid schedule, the total bid amount shall constitute the total of all Bid Item Extensions.

BASE BID - BID SCHEDULE

BIDDER: _____

ITEM NO.	BID ITEMS	PAYMENT REFERENCE	UNIT	TOTAL QUANTITIES	UNIT PRICE	*TOTAL COST
1	Mobilization	TS 2-3	LS	1		
2	Traffic Control	TS 3-2	LS	1		
3	Storm Water Pollution Control Program	TS 4-3	LS	1		
4	Trimming, Clearing, and Grubbing	TS 6-3	LS	1		
5	3/8" HMA (Type A) PG 64-10	TS 10-4	TN	474		
6	1/2" HMA (Type A) PG 64-10	TS 10-4	TN	2,159		
7	Cold Plane 4"	TS 11-3	SF	6,263		
8	Cold Plane 5"	TS 11-3	SF	10,918		
9	Keycut A1 (6', 1-3/4")	TS 11-3	LF	6,750		
10	Keycut A2 (8', 1-3/4")	TS 11-3	LF	1,640		
11	Keycut B1 (20', 2-1/4")	TS 11-3	LF	284		
12	Remove & Replace 4" HMA	TS 12-4	SF	17,550		
13	Remove & Replace 8" HMA Over Shalllow Utilities	TS 12-4	SF	378		
14	HMA Conform	TS 12-4	SF	7,152		
15	6" Deep Lift Stabalization (Allowance)	TS 12-4	SF	2,080		
16	Pulverize 12", Remove & Dipose of 4" Pulverized Material	TS 14-4	SF	10,365		
17	Cement Treat 8" Subgrade, Tim to Top of Subgrade	TS 14-4	SF	10,365		
18	Cement	TS 14-4	TN	26		
19	Place & Compact 3" Decomposed Granite	TS 15-4	SF	30		
20	Install Detectable Warning Surface	TS 17-4	SF	329		
21	Remove & Replace PCC Sidewalk/Ramping Surface	TS 17-4	SF	4,413		
22	Remove & Replace PCC Driveway	TS 17-4	SF	364		
23	Remove & Replace PCC Valley Gutter & Apron	TS 17-4	SF	2,197		
24	Remove & Replace/Construct PCC Rolled Curb & Gutter	TS 17-4	LF	234		
25	Remove & Replace/Construct PCC Standard Curb & Gutter	TS 17-4	LF	630		
26	Remove & Replace/Construct PCC Driveway Curb & Gutter	TS 17-4	LF	183		
27	Construct PCC Valley Curb & Gutter	TS 17-4	LF	669		

BIDDER: _____

ITEM NO.	BID ITEMS	PAYMENT REFERENCE	UNIT	TOTAL QUANTITIES	UNIT PRICE	*TOTAL COST
28	Remove & Replace/Construct PCC Retaining Curb @ Back of Curb Ramp	TS 17-4	LF	556		
29	Remove & Replace/Construct Type GO Inlet Apron	TS 17-4	EA	3		
30	Reconstruct Top of Curb Inlet/Catch Basin	TS 17-4	EA	3		
31	Relocate Utility Box Behind Back of Sidewalk	TS 17-4	EA	1		
32	Replace Drain Pipes Under Sidewalk/Curb Ramp	TS 17-4	EA	2		
33	Remove & Replace Wooden Fence (Allowance)	TS 17-4	LS	1		
34	Prune & Remove Tree Roots (Under PCC/HMA Repairs)	TS 18-3	EA	5		
35	Tree Removal Less than 24" Diameter (Allowance)	TS 18-3	EA	5		
36	Install Root Barrier	TS 18-3	LF	96		
37	Survey Monument Preservation	TS 19-2	EA	2		
38	Replace Non-Standard Survey Monumentation w/ Street Monument	TS 19-2	EA	2		
39	Reset Non-Standard Survey Monumentation (Allowance)	TS 19-2	EA	2		
40	Locate Buried Monument (Allowance)	TS 19-2	EA	2		
41	Lower Gas Valve Cover	TS 20-4	EA	1		
42	Lower Sanitary Sewer Manhole Cover	TS 20-4	EA	19		
43	Lower Storm Drain Manhole Cover	TS 20-4	EA	2		
44	Lower Sewer Cleanout Cover	TS 20-4	EA	2		
45	Lower Survey Monument Cover	TS 20-4	EA	11		
46	Lower Water Meter Cover	TS 20-4	EA	1		
47	Lower Water Valve Cover	TS 20-4	EA	17		
48	Adjust Catch Basin Frame & Grate to Finish Grade	TS 20-4	EA	3		
49	Adjust Electrical Box to Finish Grade	TS 20-4	EA	1		
50	Adjust Gas Valve Cover to Finish Grade	TS 20-4	EA	1		
51	Adjust Sanitary Sewer Manhole Cover to Finish Grade	TS 20-4	EA	25		
52	Adjust Storm Drain Manhole Cover to Finish Grade	TS 20-4	EA	2		

BIDDER: _____

ITEM NO.	BID ITEMS	PAYMENT REFERENCE	UNIT	TOTAL QUANTITIES	UNIT PRICE	*TOTAL COST
53	Adjust Sewer Cleanout Cover to Finish Grade	TS 20-4	EA	3		
54	Adjust Survey Monument Cover to Finish Grade	TS 20-4	EA	24		
55	Adjust Water Meter Cover to Finish Grade	TS 20-4	EA	1		
56	Adjust Water Valve Cover to Finish Grade	TS 20-4	EA	17		
57	Install Blue RPM at Fire Hydrant	TS 21-4	EA	11		
58	12" White Crosswalk/Limit Line (Thermo)	TS 21-4	LF	229		
59	24" White Crosswalk Line (Thermo)	TS 21-4	LF	56		
60	Striping Detail #2 (Thermo & Markers)	TS 21-4	LF	30		
61	Striping Detail #22 (Thermo & Markers)	TS 21-4	LF	60		
62	Pavement Marking "STOP" Legend (Thermo)	TS 21-4	EA	13		
63	Red Curb Paint	TS 21-4	LF	189		
64	Replace BPW Stencil on Red Curb Paint	TS 21-4	EA	10		
65	Install/Relocate Road Sign and Post	TS 22-4	EA	5		
66	Remove & Replace 2'x10' Header Board	TS 23-4	LF	20		

*NOTE: In case of error in extension of price into the total price column, the unit price will govern.

BIDDER_____

BID SUMMARY		
BASE BID	TOTAL PRICE IN FIGURES	**$**
	TOTAL PRICE IN WORDS	

BID ALTERNATE 1 - BID SCHEDULE

BIDDER: _____

ITEM NO.	BID ITEMS	PAYMENT REFERENCE	UNIT	TOTAL QUANTITIES	UNIT PRICE	*TOTAL COST
1-1	Mobilization	TS 2-3	LS	1		
1-2	Traffic Control	TS 3-2	LS	1		
1-3	Storm Water Pollution Control Program	TS 4-3	LS	1		
1-4	Trimming, Clearing, and Grubbing	TS 6-3	LS	1		
1-5	1/2" HMA (Type A) PG 64-10	TS 10-4	TN	1,192		
1-6	Remove & Replace 4" HMA Over Shallow Utilities	TS 12-4	SF	240		
1-7	Remove & Replace 6" HMA Over Shallow Utilities	TS 12-4	SF	320		
1-8	Remove & Replace 8" HMA Over Shalllow Utilities	TS 12-4	SF	564		
1-9	HMA Conform	TS 12-4	SF	2,495		
1-10	6" Deep Lift Stabalization (Allowance)	TS 12-4	SF	1,685		
1-11	Pulverize 9", Remove & Dipose of 3" Pulverized Material	TS 14-4	SF	27,167		
1-12	Cement Treat 6" Subgrade, Tim to Top of Subgrade	TS 14-4	SF	27,167		
1-13	Pulverize 12", Remove & Dipose of 4" Pulverized Material	TS 14-4	SF	22,954		
1-14	Cement Treat 8" Subgrade, Tim to Top of Subgrade	TS 14-4	SF	22,954		
1-15	Cement	TS 14-4	TN	75		
1-16	Install Detectable Warning Surface	TS 17-4	SF	78		
1-17	Remove & Replace PCC Sidewalk/Ramping Surface	TS 17-4	SF	1,030		
1-18	Remove & Replace PCC Driveway	TS 17-4	SF	190		
1-19	Remove & Replace/Construct PCC Rolled Curb & Gutter	TS 17-4	LF	234		
1-20	Remove & Replace/Construct PCC Standard Curb & Gutter	TS 17-4	LF	386		
1-21	Remove & Replace/Construct PCC Driveway Curb & Gutter	TS 17-4	LF	67		
1-22	Construct PCC Valley Curb & Gutter	TS 17-4	LF	26		
1-23	Remove & Replace/Construct PCC Retaining Curb @ Back of Curb Ramp	TS 17-4	LF	99		
1-25	Lower Sanitary Sewer Manhole Cover	TS 20-4	EA	10		
1-26	Lower Survey Monument Cover	TS 20-4	EA	1		

BIDDER: _____

ITEM NO.	BID ITEMS	PAYMENT REFERENCE	UNIT	TOTAL QUANTITIES	UNIT PRICE	*TOTAL COST
1-27	Lower Water Valve Cover	TS 20-4	EA	9		
1-28	Adjust Sanitary Sewer Manhole Cover to Finish Grade	TS 20-4	EA	10		
1-29	Adjust Survey Monument Cover to Finish Grade	TS 20-4	EA	1		
1-30	Adjust Water Valve Cover to Finish Grade	TS 20-4	EA	9		
1-31	Install Blue RPM at Fire Hydrant	TS 21-4	EA	5		
1-32	12" White Crosswalk/Limit Line (Thermo)	TS 21-4	LF	214		
1-33	24" White Crosswalk Line (Thermo)	TS 21-4	LF	128		
1-34	Pavement Marking "STOP" Legend (Thermo)	TS 21-4	EA	4		
1-35	Red Curb Paint	TS 21-4	LF	45		
1-36	Replace BPW Stencil on Red Curb Paint	TS 21-4	EA	4		
1-37	Install/Relocate Road Sign and Post	TS 22-4	EA	1		

*NOTE: In case of error in extension of price into the total price column, the unit price will govern.

BIDDER_____

BID SUMMARY		
BID ALTERNATE 1	TOTAL PRICE IN FIGURES	**$**
	TOTAL PRICE IN WORDS	

BID ALTERNATE 2 - BID SCHEDULE

BIDDER: _____

ITEM NO.	BID ITEMS	PAYMENT REFERENCE	UNIT	TOTAL QUANTITIES	UNIT PRICE	*TOTAL COST
2-1	Mobilization	TS 2-3	LS	1		
2-2	Traffic Control	TS 3-2	LS	1		
2-3	Storm Water Pollution Control Program	TS 4-3	LS	1		
2-4	Trimming, Clearing, and Grubbing	TS 6-3	LS	1		
2-5	1/2" HMA (Type A) PG 64-10	TS 10-4	TN	136		
2-6	Cold Plane 2"	TS 11-3	SF	9,852		
2-7	HMA Conform	TS 12-4	SF	102		
2-8	6" Deep Lift Stabalization (Allowance)	TS 12-4	SF	301		
2-9	Remove & Replace/Construct PCC Rolled Curb & Gutter	TS 17-4	LF	50		
2-10	Survey Monument Preservation	TS 19-2	EA	1		
2-11	Replace Non-Standard Survey Monumentation w/ Street Monument	TS 19-2	EA	1		
2-12	Reset Non-Standard Survey Monumentation	TS 19-2	EA	0		
2-13	Locate Buried Monument (Allowance)	TS 19-2	EA	0		
2-14	Lower Water Valve Cover	TS 20-4	EA	2		
2-15	Adjust Water Valve Cover to Finish Grade	TS 20-4	EA	2		
2-16	Install Blue RPM at Fire Hydrant	TS 21-4	EA	2		
2-17	12" White Crosswalk/Limit Line (Thermo)	TS 21-4	LF	10		
2-18	Pavement Marking "STOP" Legend (Thermo)	TS 21-4	EA	1		
2-19	Red Curb Paint	TS 21-4	LF	18		

NOTE: In case of error in extension of price into the total price column, the unit price will govern.

BIDDER_____

BID SUMMARY		
BID ALTERNATE 2	TOTAL PRICE IN FIGURES	**$**
	TOTAL PRICE IN WORDS	

BID ALTERNATE 3 - BID SCHEDULE

BIDDER: _____

ITEM NO.	BID ITEMS	PAYMENT REFERENCE	UNIT	TOTAL QUANTITIES	UNIT PRICE	*TOTAL COST
3-1	Mobilization	TS 2-3	LS	1		
3-2	Traffic Control	TS 3-2	LS	1		
3-3	Storm Water Pollution Control Program	TS 4-3	LS	1		
3-4	Trimming, Clearing, and Grubbing	TS 6-3	LS	1		
3-5	1/2" HMA (Type A) PG 64-10	TS 10-4	TN	92		
3-6	Cold Plane 2"	TS 11-3	SF	0		
3-7	Remove & Replace 2" HMA	TS 12-4	SF	7,587		
3-8	6" Deep Lift Stabalization (Allowance)	TS 12-4	SF	246		
3-9	Prune & Remove Tree Roots (Under PCC/HMA Repairs)	TS 18-3	EA	9		
3-10	Install 2"x4" Redwood Header Board	TS 23-4	LF	1,896		
3-11	Salvage & Replace Fence, Protect Post During Construction	TS 24-4	LF	446		

NOTE: In case of error in extension of price into the total price column, the unit price will govern.

BIDDER_____

BID SUMMARY		
BID ALTERNATE 3	TOTAL PRICE IN FIGURES	**$**
	TOTAL PRICE IN WORDS	

TOTAL BID SUMMARY
TOTAL: BASE BID + BID ALTERNATES 1-3 (IN FIGURES)
TOTAL: BASE BID + BID ALTERNATES 1-3 (IN WORDS)

4. **BID SECURITY.** Bidder must attach Bid Security in the amount of ten percent (10%) of the Bid Amount (see Section 7 of the Instructions to Bidders).

5. **LIST OF SUBCONTRACTORS**.

6.1. Bidder will use Subcontractors for the Work:

YES_____ NO_____

6.2. If yes, the Bidder hereby certifies that the following is a list of all subcontractors which the Bidder is required by law to name in its bids. Generally, bidders are required to identify each subcontractor performing more than one half of one percent of the work. However, more particular requirements are contained in the Subletting and Subcontracting Fair Practices Act, Public Contract Code Sections 4100 *et seq*. (the "Subcontracting Act"), summarized in Section 6 of the Instructions to Bidders.

6.3. Bidders are reminded of the severe penalties imposed by the Subcontracting Act for a failure to list all required subcontractors (Work Activity, Name, and Address) on this sheet. Bids will not be found non-responsive for omission (at time of bid) of additional information regarding estimated dollar amount of subcontracted work or subcontractor license number. However,

bidders shall submit all information required by this sheet by no later than 24 hours after written request by the City.

6.4. ALL BIDDERS ARE HEREBY NOTIFIED THAT: the successful bidder will be required to perform not less than ***fifteen*** percent (***15%***) of the Work with the successful bidder's own organization. A failure of the Bid to establish compliance with this requirement may render the bid non-responsive, or it may result in a determination of bidder non-responsibility based on a failure to demonstrate adequate resources available to perform the Work.

Subcontracted work activity	Subcontractor name including address (City and State)	Est. $ amt. of subcontracted work	Subcontractor's License no.	DIR #
_____	_____	$_____	_____	_____
_____	_____	$_____	_____	_____

NOTE: Provide additional sheets if required. (copy of this sheet is acceptable)

6. REPRESENTATIONS OF BIDDER.

7.1. By submitting this Bid, Bidder declares under penalty of perjury the following representations are true and correct:

7.1.1. Bidder has read and understands all requirements of the Contract Documents, and this Bid is made in accordance with those requirements. The Contract Documents are more particularly defined in the Agreement, and generally include: all Bidding Documents (including the Invitation For Sealed Bids, these Instructions to Bidders, Supplemental Instructions to Bidders, Addenda [if any], and Bid Forms), the Agreement, the Specifications (including the General Conditions, Special Provisions , the, and the Technical Specifications), the Exhibits (including bonds), and the Drawings (also defined as "Plans").

7.1.2. Any questions by the Bidder regarding the meaning of any part of the Contract Documents have been submitted, in writing, by the Bidder to the City, in accordance with Section 2 of the Instructions to Bidders.

7.1.3. Bidder has visited and examined the Project site of the proposed work, and Bidder is familiar with all the conditions related to the proposed work, including the availability of labor, materials (including transportation, handling, delivery, and storage), equipment, and utilities (including water and electricity), and is familiar with local conditions (including

weather, road access and truck routes, and surface and subsurface conditions) as related to requirements of the Contract Documents.

7.1.4. The Bid is based upon the materials, equipment, and systems required by the Bidding Documents without exception.

7.1.5. The Contract Time, as specified in the Invitation For Sealed Bids, is reasonable for performing the Work and that Contractor is able to perform the Work within the Contract Time.

7.1.6. Bidder has the expertise and financial capacity to perform and complete all obligations required by the Contract Documents.

7.1.7. Bidder is aware of and, if awarded the Contract, will comply with applicable legal requirements, including all City Regulations (including payment of City business license tax) in its performance of the Work.

7.1.8. The Bidder shall comply with the requirements of the Labor Code, including Sections 1770 *et seq.*, and the Bidder shall comply with the General Prevailing Wage Determination Made by the Director of Industrial Relations that is in effect on the date of the Invitation for Sealed Bids. The prevailing wage rate schedule is on file with the Engineer and will be made available for review upon request.

7.1.9. Bidder certifies that, for the excavation of any trench of a depth of five feet or more, its bid includes the cost for adequate sheeting, shoring, and bracing or equivalent method (including costs of design), for the protection of life or limb, which shall conform to applicable safety orders, in accordance with Labor Code Sections 6705 and 6707.

7.2. In accordance with Business and Professions Code Section 7028.15, Bidder certifies, under penalty of perjury, that the information contained in this subsection 7.2, below, is true and correct. Any bidder who is not licensed in accordance with the Business and Professions Code, and in accordance with the Invitation For Sealed Bids, shall be considered non-responsive and shall be rejected by the City.

7.2.1. State Contractor's License No. and Class _____.

7.2.2. Original date license issued, and License expiration date _____.

7.3. As required by Government Code Section 4552, in submitting a Bid to the City, Bidder offers and agrees that, if the Bid is accepted, it will assign to the City all rights, title and interest in and to all causes of action it may have under Section 4 of the Clayton Act (15 U.S.C., Section 15) or under the Cartwright Act (Chapter 2 [commencing with Section 16700] of Part 2 of Division 7 of the Business and Professions Code), arising from purchases of goods, materials, or services by Bidder for the sale to City pursuant to the Bid. Such assignment shall be made and become effective at the time City tenders final payment to Bidder.

7.4. Bidder acknowledges that, unless the bidder submits a request for substitution of "equal" materials in accordance with the requirements of the Agreement, and unless the City approves the substitution in accordance with the requirements of the Contract Documents, the Contractor shall furnish and install the specified material for the Bid Amount.

IN WITNESS WHEREOF, the individuals signing this Bid represent and warrant that they have the right, power, legal capacity, and authority to sign this Bid on behalf of the Bidder, and have caused this Bid to be executed by setting hereto their names, titles, and signatures at _____ County, in the State of _____.

BIDDER: _____
(Signature) (Date)

_____
(Name and Title of Signatories)

_____
(Legal Name of Bidder, including type of organization, e.g., corp. or partnership)

_____
(Bidder's Street and Mailing Address)

_____
(City, State, Zip Code)

_____ _____
(Telephone Number) (Email Address)

EQUAL EMPLOYMENT OPPORTUNITY CERTIFICATION

The bidder _____ and proposed subcontractor hereby certifies that it has _____, has not ____ participated in a previous contract or subcontract subject to the equal opportunity clause, as required by Executive Orders 10925, 11114 or 11246, and that where required, filed with the Joint Reporting Committee, the Director of the Office of Federal Contract Compliance, a Federal Government contracting or administering agency, or the former President's Committee on Equal Employment Opportunity, all reports due under the applicable filing requirements.

NOTE: The above certification is required by the Equal Employment Opportunity Regulations of the Secretary of Labor (41 CFR 60-1.7(b)(1)) and must be submitted by bidders and proposed subcontractors only in connection with contracts and subcontracts that are subject to the equal opportunity clause. Contract and subcontracts which are exempt from the equal opportunity clause are set forth in 41 CFR 60-1.5. (Generally only contracts or subcontracts of $10,000 or under are exempt).

Currently, Standard Form 100 (EEO-1) is the only report required by the Executive Orders or their implementing regulations.

Proposed prime contractors and the subcontractors who have participated in a previous contract or subcontract subject to the Executive Orders and have not filed the required reports should note that 41 CFR 60.1.7(b)(1) prevents the award of contract or subcontracts unless such Contractor submits a reporting covering the delinquent period or such other period specified by the Federal Highway Administration or by the Director, Office of Federal Contract Compliance, U.S. Department of Labor.

The bidder must place a checkmark after "has" or "has not" in one of the blank spaces provided. The above Certification is part of this Proposal. Signing this Proposal on the signature portion thereof shall also constitute an endorsement and execution of the certification. Bidders are cautioned that making a false certification may subject the certifier to criminal prosecution.

NON-COLLUSION DECLARATION

(Title 23 United States Code Section 112 and
Public Contract Code Section 7106)

The undersigned declares:

I am the _____ of _____, the party making the foregoing bid.

The bid is not made in the interest of, or on behalf of, any undisclosed person, partnership, company, association, organization, or corporation. The bid is genuine and not collusive or sham. The bidder has not directly or indirectly induced or solicited any other bidder to put in a false or sham bid. The bidder has not directly or indirectly colluded, conspired, connived, or agreed with any bidder or anyone else to put in a sham bid, or to refrain from bidding. The bidder has not in any manner, directly or indirectly, sought by agreement, communication, or conference with anyone to fix the bid price of the bidder or any other bidder, or to fix any overhead, profit, or cost element of the bid price, or of that of any other bidder. All statements contained in the bid are true. The bidder has not, directly or indirectly, submitted his or her bid price or any breakdown thereof, or the contents thereof, or divulged information or data relative thereto, to any corporation, partnership, company, association, organization, bid depository, or to any member or agent thereof, to effectuate a collusive or sham bid, and has not paid, and will not pay, any person or entity for such purpose.

Any person executing this declaration on behalf of a bidder that is a corporation, partnership, joint venture, limited liability company, limited liability partnership, or any other entity, hereby represents that he or she has full power to execute, and does execute, this declaration on behalf of the bidder.

I declare under penalty of perjury under the laws of the State of California that the foregoing is true and correct and that this declaration is executed on _____ [date], at _____[city], _____[state].

BIDDER: _____

(Signature) (Date)

_____

(Printed or Typed Name and Title of Signatories)

_____

(Legal Name of Bidder)

DEBARMENT AND SUSPENSION CERTIFICATION

Title 49, Code of Federal Regulations, Part 29

The bidder, under penalty of perjury, certifies that, except as noted below, he/she or any other person associated therewith in the capacity of owner, partner, director, officer, manager:

- Is not currently under suspension, debarment, voluntary exclusion, or determination of ineligibility by any Federal agency;
- Has not been suspended, debarred, voluntarily excluded or determined ineligible by any Federal agency within the past 3 years;
- Does not have a proposed debarment pending; and
- Has not been indicted, convicted, or had a civil judgment rendered against it by a court of competent jurisdiction in any matter involving fraud or official misconduct within the past 3 years.

If there are any exceptions to this certification, insert the exceptions in the following space.

Exceptions will not necessarily result in denial of award, but will be considered in determining bidder responsibility. For any exception noted above, indicate below to whom it applies, initiating agency, and dates of action.

The above Certification is part of this Proposal. Signing this Proposal on the signature portion thereof shall also constitute an endorsement and execution of the certification. Bidders are cautioned that making a false certification may subject the certifier to criminal prosecution.

BIDDER'S STATEMENT OF RESPONSIBILITY

(Must be executed by Bidder and submitted with Bid)

1. **SCOPE OF THIS STATEMENT OF RESPONSIBILITY.** In order to allow the City to make a determination of the Bidder's responsibility, the Bidder shall provide the information required herein as a part of its Bid.
   1.1. **City's Right to Use the Bidder's Statement of Responsibility.** The City shall use the information required by this Statement of Responsibility for the sole purpose of determining the Bidder's "responsibility." While the City conducts its deliberative process to determine whether a bidder is "responsible," the City will not disclose "confidential" information (as identified by the Bidder pursuant to paragraph 1(b), below) unless otherwise compelled by a court order. However, if there is a challenge regarding the City's determination of whether a Bidder is "responsible," the City shall have the right to use any and all information contained herein in support of the City's determination, and the Bidder waives any claim against the City for the City's use of information for this intended purpose.
   1.2. **Bidder's Obligation to Identify Confidential Information.** If a Bidder believes that any portion of this Statement of Responsibility is "confidential" and not legally subject to public disclosure in accordance with the requirements of the California Public Records Act (Government Code Sections 6250, *et seq*), the Bidder shall: (1) clearly mark the relevant portions of the Statement of Responsibility as "Confidential"; and (2) upon request from the City, identify the legal basis for exception from disclosure under the Public Records Act; and (3) the Bidder shall defend, indemnify, and hold harmless the City regarding any claim by any third party for the public disclosure of the "Confidential" portion of the Statement of Responsibility; and (4) if the Bidder fails to identify information as "Confidential," or if the Bidder fails to defend and indemnify the City regarding any claim by any third party for the public disclosure of a "Confidential" portion of the Statement of Responsibility, the Bidder shall hold the City harmless and waive any claim against the City for any damages allegedly related to any public disclosure of any portion of the Statement of Responsibility.
   1.3. **Additional Pages.** If additional pages are required to respond to any of the questions set forth in this Statement of Responsibility, the Bidder shall describe and list the additional pages in Section 16, below.

2. **EXPERIENCE**
   2.1. How many years has the Bidder been performing work as a contractor under the present business name?
   2.2. If any of the experience listed in this document refers to work performed under a different name, list the different business names and describe the relationship to the present business name on a separate page (list the additional pages in Section 13 below).

3. **CURRENT WORK IN PROGRESS**
   3.1. For how many construction projects is the Bidder under contract to perform (which are currently under construction)? _____
   3.2. What is the total dollar amount of the construction contracts listed in Subsection 3.1?
   _____
   3.3. What is the total bonding capacity of the Bidder? _____
   3.4. How many construction contracts listed in 3.1 are:
      3.2.1. in an amount of 50% or less of the Total Bid Amount? _____
      3.2.2. in an amount between 50% and 100% of the Total Bid Amount? _____

3.2.3. in an amount between 100% and 150% of the Total Bid Amount? _____

3.2.4. in an amount over 150% of the Total Bid Amount? _____

3.5. List the name of the project (with Contract Amount and Anticipated Completion Date), the name of the City/Client entity, and a City/Client contact person (with name and telephone number), for three current active projects referred to in Section 3.4:

3.5.1. Project Name _____

Contract Amount _____

Anticipated Completion Date _____

City/Client Entity _____

City/Client Contact _____

(Name and Phone) _____

3.5.2. Project Name _____

Contract Amount _____

Anticipated Completion Date _____

City/Client Entity _____

City/Client Contact _____

(Name and Phone) _____

3.5.3. Project Name _____

Contract Amount _____

Anticipated Completion Date _____

City/Client Entity _____

City/Client Contact _____

(Name and Phone) _____

COMPLETED WORK

Provide the requested information set forth below for the: (1) three most recent projects completed of a similar character to this Project (performed as a general contractor); and (2) three most recent public works projects completed (performed as a general contractor).

3.3. Three most recent projects completed of a similar character to this Project:

3.3.1. Project Name: _____

Project Description:_____
_____
_____

Contract Amount _____

Date Completed:_____

Owner: _____

Contact Person: _____

Contact Person's Phone Number: _____

3.3.2. Project Name _____

Project Description _____
_____
_____

Contract Amount: _____

Date Completed: _____

Owner: _____

Contact Person: _____

Contact Person's Phone Number: _____

3.3.3. Project Name: _____

Project Description: _____
_____
_____

Contract Amount: _____

Date Completed: _____

Owner: _____

Contact Person: _____

Contact Person's Phone Number: _____

3.4. Three most recent public works project (City, State, County) completed:

3.4.1. Project Name: _____

Project Description: _____
_____
_____

Contract Amount: _____

Date Completed: _____

Public Agency: _____

Agency Contact Person: _____

Contact Person's Phone Number: _____

3.4.2. Project Name: _____

Project Description: _____
_____
_____

Contract Amount: _____

Date Completed: _____

Public Agency: _____

Agency Contact Person: _____

Contact Person's Phone Number: _____

3.4.3. Project Name: _____

Project Description: _____
_____
_____

Contract Amount: _____

Date Completed: _____

Public Agency: _____

Agency Contact Person: _____

Contact Person's Phone Number: _____

4. **CLAIMS HISTORY**

4.1. Has any claim been made against your company in the past five years, which has resulted in arbitration or litigation? _____

4.2. Has your company made any claim against any City or client in the past five years, which has resulted in arbitration or litigation? _____

4.3. If you answered "yes" to subsections 5.1 or 5.2 above, describe the claim(s) using the format below: (use additional sheets if necessary).

4.3.1. Project Name _____

Claim Amount _____

Other Party Entity Name _____
Other Party Contact _____
(Name and Phone) _____

5. Describe the claim(s) on a separate sheet (see Section 14, below).

6. **CONTRACT TERMINATION**

6.1. Has your company ever been terminated by a City or client, or rejected from bidding on a public works project in the last five (5) years? _____. If yes, identify each and provide an explanation below:

6.2. Project Name _____

City/Client Entity Name _____
City/Client Contact _____
(Name and Phone) _____

Date of Termination/Rejection _____

Explanation _____
_____
_____

7. If more than one (1), describe on additional sheet (see Section 14, below).

8. **COMPLETION BY SURETY**

8.1. Has your company ever failed to satisfactorily complete a construction contract, or has a surety ever completed any portion of a construction contract of your company within the last five (5) years? _____. If yes, provide an explanation below:

8.2. Project Name _____

Surety Contact
(Name and Phone) _____

Date Surety Took Over _____

Explanation _____
_____
_____

9. If more than one (1), describe on additional sheet (see Section 13, below).

10. **STORM WATER BEST MANAGEMENT PRACTICES**

10.1. Has bidder violated the Storm Water Best Management Practices for illegal or improper discharge(s) into storm drain systems two (2) or more times within the past five (5) years?

☐ Yes
☐ No

Note: This question refers to your firm's violation of sewer overflow to the storm drain system that was required to be reported to the State Water Board.

11. **OCCUPATIONAL SAFETY AND HEALTH ADMINISTRATION (OSHA) COMPLIANCE**

11.1. Has the federal Occupational Safety and Health Administration cited and assessed penalties against your firm for any "serious," "willful" or "repeat" violations of its safety or health regulations in the past five (5) years?

☐ Yes
☐ No

If "Yes," attach a separate signed page describing the citations, including information about the dates of the citations, the nature of the violation, the project on which the citation(s) was or were issued, the amount of penalty paid, if any. If the citation was appealed to the Occupational Safety and Health Appeals Board and a decision has been issued, state the case number and the date of the decision.

12. **PUBLIC WORKS CONTRACTS**

12.1. In the last five (5) years has your firm been denied an award of a public works contract based on a finding by a public agency that your company was not a responsible bidder?

☐ Yes
☐ No

If "Yes," explain on a separate signed page. Identify the year of the event, the owner, the project, and the basis for the finding by the public agency.

13. ADDITIONAL DOCUMENTS

In order to allow the City to make a determination of the Bidder's responsibility, the Bidder may be required to submit additional documents.

14. ADDITIONAL PAGES

The Bidder declares that the pages listed in this Subsection were added and included with these Bid Documents in order to accurately respond to the Bidding Requirements. The following descriptions include the general nature of the additional information. If no additional pages are submitted, write "None" on the blank line.

_____

_____

_____

15. PENALTY OF PERJURY

Bidder hereby declares and certifies under penalty of perjury under the laws of the State of California that the information contained herein is true, correct, and complete.

IN WITNESS WHEREOF, the undersigned represent and warrant that they have the right, power, legal capacity and authority to sign this document on behalf of the Bidder, and have caused this document to be executed by setting hereto their names, titles and signatures.

BIDDER: _____
(Signature) (Date)

_____
(Printed or Typed Name and Title of Signatories)

_____
(Legal Name of Bidder)

BID BOND Bond No. _____

WHEREAS, ("Principal") submitted a Bid to the City of Belmont ("City") for the Project identified on this Bond, and the terms of the Bid require the Principal to submit bidder's security.

NOW, THEREFORE, Principal and _____ ("Surety"), are hereby held and firmly bound unto the City in the amount of ten percent (10%) of the Bid Amount set forth in the Principal's Bid (the terms and conditions of which are incorporated herein by reference) for the above referenced Project, for payment of which Principal and Surety hereby bind themselves, their heirs, executors, administrators, successors, and assigns, jointly and severally, firmly by these presents.

THE CONDITION OF THIS OBLIGATION IS SUCH THAT, if Principal's Bid is rejected by the City, or if Principal's Bid is accepted by the City and the Principal properly executes and submits to the City the Agreement and all required documents (including the Faithful Performance Bond, the Labor and Material Bond, and the proof of insurance), then this obligation shall be null and void; otherwise it shall be and remain in full force and effect.

The Surety hereby agrees, for value received, that its obligations under this bond shall in no way be impaired or modified by an agreement between the City and the Principal to extend the time within which the City may accept the Principal's Bid, and the Surety hereby waives notice of any such extension.

In the event suit is brought upon this bond, the surety shall pay reasonable attorneys' fees and costs incurred by the prevailing parties in such suit, which fees and costs shall be in addition to the face amount of the bond.

IN WITNESS WHEREOF, the undersigned represent and warrant that they have the right, power, legal capacity, and authority to enter into and execute this document on behalf of the Principal and the Surety, and have caused this document to be executed by setting hereto their names, titles, and signatures.

Principal **Surety**

NOTE: NOTARY ACKNOWLEDGMENT FOR SURETY AND SURETY'S POWER OF ATTORNEY MUST BE ATTACHED.

CONSTRUCTION AGREEMENT

This Construction Agreement (hereinafter "Agreement") is made and entered into by and between the CITY OF BELMONT, a municipal corporation (hereinafter "City"), and [***INSERT LEGAL NAME OF CONTRACTOR***name of business and description of legal entity, i.e., LLC, Partnership, Corporation, etc.] (hereinafter "Contractor").

RECITALS

A. In accordance with the applicable provisions of State law, including the California Public Contract Code, and local law, including the Belmont City Code, the City issued an invitation for competitive bids for this Project.

B. In response to the invitation for bids, the Contractor submitted the Bid Forms (with a Bid Amount of $_____), which are incorporated herein by reference, which were found by the City to be responsive to the invitation for bids.

C. After reviewing all bids submitted in response to the invitation for bids, the City found the Contractor to be the Lowest Responsible Bidder, and the Awarding Body awarded this Agreement to the Contractor on _____ [***INSERT DATE OF AWARD***].

D. The Project is more specifically described in the Contract Documents, but generally includes the following items of work [*** INSERT IDENTICAL TO "PROJECT DESCRIPTION" IN THE INVITATION TO BIDS***]

NOW THEREFORE, THE PARTIES MUTUALLY AGREE AS FOLLOWS:

1. **SCOPE OF WORK.** The Contractor shall perform, or cause to be performed, the Work described in the Contract Documents (hereinafter "Work"), to the satisfaction of the City Engineer, and subject to the final acceptance by the City.

2. **CONTRACT DOCUMENTS.**

2.1. **List of Contract Documents.** The Contract Documents consist of this executed Agreement; all Bidding Documents (including the Invitation for Bids, Instructions to Bidders, Supplemental Instructions to Bidders, Bid Forms, and Addenda (if any) as identified below); the Specifications (including General Conditions, Special Provisions, and all documents incorporated by reference therein, including City Standard Specifications, and Caltrans Standard Specifications), and the Technical Specifications; the Drawings (also referred to as "Plans"); and the Exhibits (including bonds).

2.2. **Precedence of Contract Documents.** In the event of a conflict between component parts of the Contract Documents, the document highest in precedence shall control. The precedence shall be as follows: [***SPECIFICALLY IDENTIFY EACH INCORPORATED DOCUMENT, PARTICULARLY THE PLANS, AND ELIMINATE UNUSED PARTS***]

2.2.1. Agreement, as amended by contract change orders.

2.2.2. All Bidding Documents, as amended by Addenda.

2.2.3. Technical Specifications

2.2.4. Special Provisions.

2.2.5. General Conditions

2.2.6. City Standard Specifications.

2.2.7. Caltrans Standard Specifications (Standard Specifications for Construction of Local Streets and Roads, State of California, July 2025).

2.2.8. Drawings (also referred to as Plans), as defined on ********.

2.2.9. Standard Plans and Standard Details.

2.2.10. Exhibits.

2.3. **Addenda.** The following Addenda are hereby incorporated into the Contract Documents:

No.	Date of Issue:
____	_____
____	_____
____	_____

3. **CONTRACT TIME**.

3.1. After Contractor has provided to City all documents identified in the Instructions to Bidders and the Notice of Award (in a form satisfactory to the City, and in accordance with the requirements of the Contract Documents), City shall schedule the mandatory pre-construction conference, and Contractor shall attend and participate in the pre-construction conference.

3.2. After the pre-construction conference, the City shall issue a Notice to Proceed to Contractor. The Notice to Proceed will identify the date on which the "Contract Time" commences, and this date may be referred to as the "Contract Commencement Date." Contractor is authorized to commence Work on the Contract Commencement Date, and Contractor must commence the Work no later than seven days after the Contract Commencement Date. The Work must be diligently prosecuted and all of the Work must be substantially completed within the Contract Time specified in the Invitation For Bids. Time is of the essence in the performance of all obligations under these Contract Documents, and all timing requirements must be strictly

adhered to unless otherwise modified by the City in accordance with the Contract Documents. The Contractor must submit all requests for extensions of time to the City, in writing, no later than ten (10) working days after the start of the condition which purportedly caused the delay, and not later than the date on which performance is due.

3.3. Within the time set forth in the Special Provisions (or, if no time is specified in the Special Provisions, with seven (7) calendar days after written request from the City), Contractor shall submit to the City all required documents, including the following:

3.3.1. Contractor's safety program, and identification of Contractor's safety officer.

3.3.2. Contractor's cost distribution schedule of prices (schedule of values).

3.3.3. Contractor's Construction Schedule.

3.3.4. Contractor's schedule of submittals.

3.3.5. Copies of all required documentation for each subcontractor, including: State Contractor's License, identification of each subcontractors' authorized representative, copy of contract between Contractor and each subcontractor.

4. **CONTRACT AMOUNT.** City shall pay to Contractor, for the performance of the Work, the Contract Amount identified in the Bid Documents, subject to adjustment of estimated quantities (to reflect actual work performed by the Contractor), and as modified according to the terms of the Contract Documents. The Contractor's compensation shall include all costs incurred by the Contractor in the performance of the Work, including: furnishing all labor (including supervision), materials (including the costs of any and all applicable taxes, patent rights, royalties, licenses, and permits), equipment, tools, transportation, and services necessary to complete the Work (including costs to protect the Work, and all damages to the Work prior to acceptance of the Work by the City, unless otherwise specifically provided in the Contract Documents). The Contract Amount identified in the Bid Documents [***, which includes alternate items _____*** insert ***,] is $_____.

5. **LIQUIDATED DAMAGES.** If Contractor fails to complete the Work within the Contract Time, Contractor shall pay to the City, as liquidated damages and not as a penalty, the sum specified in the Invitation for Bids for each calendar day after the expiration of the Contract Time that the Work remains incomplete. The City and Contractor agree that in the event the Work is not completed within the Contract Time, the City's damages would be extremely difficult or impracticable to determine and therefore the City and Contractor agree that the amount stated herein is a reasonable estimate of the amount of such damages. The City may deduct any liquidated damages owed to the City, as determined by the City, from any payments otherwise payable to Contractor under this Contract. Nothing contained herein shall limit the City's rights or remedies against Contractor for any default other than failure to complete the Work within the Contract Time. This provision for liquidated damages shall not be applicable nor act as a limitation upon the City if Contractor abandons the Work. In such event, Contractor shall be liable to the City for all losses incurred.

6. **CONTRACTOR REPRESENTATIVE.** At all times during the progress of the Work, Contractor shall have a competent supervisor, foreman, or superintendent (hereinafter "Contractor Representative") on site with authority to act on behalf of the Contractor. The Contractor

Representative shall be authorized by the Contractor to sign, send, and receive all notices contemplated or required by the Contract Documents, and authorized to direct all Work being performed by (or on behalf of) the Contractor. The Contractor shall, at all times, keep the City Engineer informed in writing of the name and telephone number of the Contractor Representative. Throughout the term of this Contract, Contractor Representative shall meet and confer with the City Engineer in a good faith effort to resolve any outstanding issues related to performance required by the Contract Documents. The Contractor shall, at all times, keep the City Engineer informed in writing of the names and telephone numbers of all subcontractors performing the Work.

7. **ACCESS TO THE SITE.** In order to permit the City to inspect the Work, the Contractor shall, at all times, provide to the City (including agencies and entities designated by the City) proper and safe access to the Project site, and all portions of the Work, and to all shops wherein portions of the Work are in preparation.

8. DOCUMENTATION AND RECORD KEEPING.

8.1. **Contractor's Project Records.** Contractor's Project records shall include all of Contractor's accounting records, employment records, and project work records for all employees, subcontractors, and suppliers, including: the Contract Documents, one record copy of the plans and specifications, change orders, requests for clarifications, instructions from the City, contracts with suppliers and subcontractors, correspondence, submittals, samples, shop drawings, invoices, receipts, vouchers, purchase orders, notes, daily logs, and memoranda relating to the Work.

8.2. **Contractor's Maintenance of Project Records.** Contractor shall keep and preserve Project records in accordance with generally accepted accounting principles and state law requirements. During performance of the Work, Contractor shall keep all of Contractor's Project records in a secure location at the Project Site. After completion of the Work, Contractor shall maintain the Project records for no less than four years after final completion of the Work.

8.3. **Audit by the City.** All of Contractor's Project records, as identified above, shall be made available to the City (including agencies and entities designated by the City), and the Contractor shall provide copies of the Contractor's records upon request by the City.

9. **RESPONSIBILITY OF CONTRACTOR AND SUBCONTRACTORS**.

9.1. Contractor is an independent contractor and is solely responsible for all acts of its employees, agents, or subcontractors, including any negligent acts or omissions. Contractor is not City's employee and Contractor shall have no authority, express or implied, to act on behalf of the City as an agent, or to bind the City to any obligation whatsoever, unless the City provides prior written authorization to Contractor.

9.2. For each subcontractor performing any portion of the Work for this Project, the Contractor shall include a provision in the subcontract documents incorporating by reference the requirements of these Contract Documents, to require the subcontractor to comply with the requirements of these Contract Documents as related to the portion of the Work performed by the subcontractor. This requirement shall specifically include: indemnification of the City

(Agreement Section 16), business tax compliance (Agreement Section 12), insurance (Agreement Section 14), and nondiscrimination and compliance with law (Agreement Section 11.1).

10. **CONFLICTS OF INTEREST.** Contractor (including its employees, agents, and subcontractors) shall not maintain or acquire any direct or indirect interest that conflicts with the performance of this Agreement. In the event that Contractor maintains or acquires such a conflicting interest, any contract (including this Agreement) involving Contractor's conflicting interest may be terminated by the CITY.

11. **LEVINE ACT DISCLOSURE.** Contractor must disclosure on a form approved by the City whether Contractor or its agents have made contributions to one or more City officials that are subject to the requirements of the Levine Act (Calif. Gov't Code § 84308(e) or the regulations of the Fair Political Practices Commission that implement the Act (Title 2 Calif. Code of Regs., §18438.8(b)). If at any time during the term of this Agreement the total contributions to a City official by Contractor and its agents exceed $250, Contractor must promptly disclosure the contributions by submitting a supplement written disclosure.

12. **COMPLIANCE WITH LAW.** The Contractor shall comply with all applicable legal requirements including all federal, state, and local laws (including ordinances, resolutions, and City Regulations), whether or not said laws are expressly stated in this Agreement.

12.1. **Nondiscrimination.** Contractor shall comply with all applicable federal, state, and local laws regarding nondiscriminatory employment practices, whether or not said laws are expressly stated in this Agreement. Contractor shall not discriminate against any employee or applicant because of race, color, religious creed, national origin, physical disability, mental disability, medical condition, marital status, sexual orientation, or sex.

12.2. **Labor Compliance.** Contractor must comply with all applicable federal, state, and local laws regarding labor compliance, including, but not limited to, all applicable provisions related to working hours, the payment of prevailing wages, travel and subsidence payments, apprentices, payroll records, and labor code penalties (as required by California Labor Code Sections 1720 through 1861, and as outlined in the General Conditions). Copies of the prevailing wage rates are on file with the City Engineer, and shall be made available to any interested party upon request. See General Conditions Section 19 for more detail.

12.3. **Department of Industrial Relations Registration**. No contractor or subcontractor may be listed on a bid proposal for or work on a public works project unless registered with the Department of Industrial Relations under Labor Code section 1725.5 or submitting a bid as part of a joint venture authorized by Business and Professions Code Section 7029.1 or by Public Contract Code Section 10164 and 20103.5, provided the contractor is registered to perform public work under Section 1725.5 at the time the contract is awarded.

12.4. **Subcontractor Eligibility.** Contractor acknowledges that under Public Contract Code Section 6109 no contractor or subcontractor who is ineligible to bid or work on, or be awarded, a public works project under Labor Code Section 1777.1 or 1777.7 may bid on, be awarded, or perform work as a subcontractor on, a public works project. Contractor is prohibited from performing work on a public works project with a subcontractor who is ineligible to perform work on the public works project under Labor Code Section 1777.1 or 1777.7.

13. **PERMITS AND LICENSES.** The Contractor must obtain and maintain all necessary permits and licenses for the performance of the Work.

13.1. **Belmont Business License Tax.** Contractor must apply for and pay the business tax and registration tax for a business license, in accordance with the Belmont City Code.

13.2. **Fees, Royalties, and Patents.** Contractor must pay all license fees and royalties related to or necessary for the Work and assume all costs incident to the use in the performance of the Work or the incorporation in the Work of any invention, design, process, product, or device that is the subject of patent rights or copyrights held by others.

14. **IMPROVEMENT SECURITY.** Concurrently with the execution of this Agreement by the Contractor, and before the commencement of any Work, the Contractor shall furnish improvement security, in a form substantially the same as that set forth in the Exhibits, attached hereto, or in an alternate form authorized by state law and approved by the City, in the following amounts:

14.1. **Faithful Performance** security in the amount of 100% of the Contract Amount to secure faithful performance of this Agreement (until the date on which the City accepts the Work as complete).

14.2. **Labor and Material** security in the amount of 100% of the Contract Amount to secure payment by the Contractor to laborers and materialmen (until the date on which claims are required to be made by laborers and materialmen pursuant to law).

14.3. **Warranty** security in the amount of 10% of the Contract Amount to secure faithful performance of this Agreement (from the date on which the City accepts the Work as complete until one year thereafter).

15. **INSURANCE**.

15.1. Contractor must, throughout the duration of this Agreement, maintain insurance to cover Contractor (including its agents, representatives, subcontractors, suppliers, and employees) in connection with the performance of work under this Agreement, including against claims for injuries to persons or damages to property which may arise from or in connection with the performance of the work.

15.2. Contractor must at a minimum maintain the following types of insurance indicated by the check box next to the insurance type. Contractor must fully comply with the City's insurance specifications in Exhibit A "*Insurance Standards for Construction*", attached to this Agreement. City may modify these requirements, including limits, based on the nature of the risk, prior experience, insurer, coverage, or other special circumstances.

☒ **Workers Compensation (WC)**

☒ **Commercial General Liability (CGL)**

☐ The CGL limit level is modified as follows: _____.

☒ **Employers Liability (EL)**

☐ The EL limit level is modified as follows: _____.

☒ **Automobile Liability (AL)**

☐ The AL limit level is modified as follows: _____.

☒ **Professional Liability (PL)**

☐ The PL limit level is modified as follows: _____.

☒ **Pollution Legal Liability (PLL), Asbestos Legal Liability (ALL), Errors and Omissions (EO)**.

☐ The PLL/ALL/EO limit level is modified as follows: _____ _____.

☒ **Builder's Risk (Course of Construction).**

15.3. Contractor waives any right to subrogation against the City, its officers, elected officials, employees, agents, or volunteers which any insurer of Contractor may acquire against the City by virtue of the payment of any loss under such insurance.

16. **REPORTING DAMAGES.** If any damage (including death, personal injury or property damage) occurs in connection with the performance of this Agreement, Contractor must immediately notify the City Risk Manager's office by email at finance@belmont.gov, and Consultant shall promptly submit to the City's Risk Manager and the City's Authorized Representative, a written report (in a form acceptable to the City) with the following information: (a) name and address of the injured or deceased person(s), (b) name and address of witnesses, (c) name and address of Consultant's insurance company, and (d) a detailed description of the damage and whether any City property was involved.

17. **RESPONSIBILITY FOR LOSS**.

17.1. The City and its elected officials, officers, employees, agents and volunteers, shall not be answerable or accountable in any manner: for any loss or damage that may happen to the work or any part thereof; for any loss or damage to any of the materials or other things used or employed in performing the work; for injury to or death of any person (including but not limited to workers or the public) from any cause whatsoever; or for damage to property from any cause whatsoever.

17.2. The Contractor shall be responsible for any liability imposed by law and for injuries to or death of any person (including but not limited to workers and the public) or damage to property resulting from defects or obstructions or from any cause whatsoever during the progress of the work or at any time before its completion and final acceptance. The Contractor shall indemnify and save harmless the City of Belmont and its elected officials, officers, employees, agents and volunteers from all claims, suits or actions of every name, kind and description brought for, or on account of, injuries to or death of any person (including but not limited to employees of Contractor, of subcontractor, or of any other person, firm or entity and the public) or damage to property arising from any cause whatsoever during the progress of the work or at any time before its final completion and acceptance. Contractor's indemnification shall specifically include, but not be limited to, all claims arising out of: contract claims, property damage, personal injury, and any infringement of patent rights or copyrights incidental to the use in the performance of the Work or resulting from the incorporation in the Work of any invention, design, process, product, or device not specified in the Contract Documents. Contractor's indemnification shall include

any and all costs, expenses, court costs, attorneys' fees and liability incurred by the City in enforcing the provisions of this section, and in defending against such claims, whether the same proceed to judgment or not. Contractor shall reimburse City for any expenditures City incurs by reason of such matters. The duty of the Contractor to indemnify and save harmless includes the duties to defend as set forth in Section 2778 of the Civil Code. This indemnification shall survive termination of the Contract.

The Contractor waives any and all rights to any type of express or implied indemnity against the City, and its officers, officials, agents, employees and volunteers. It is the intent of the parties that the Contractor shall indemnify and hold harmless the City, and its elected officials, officers, agents, employees and volunteers from any and all claims, suits, or actions arising from any cause whatsoever as set forth above regardless of the existence or degree of fault or negligence on the part of the City, the Contractor, the subcontractor or employee of any of these, other than the sole negligence, active negligence or willful misconduct of the City, and its elected officials, officers, agents, employees and volunteers.

17.3. In addition to any remedy authorized by law, so much of the money due the Contractor under and by virtue of the Agreement as shall be considered necessary by the City may be retained by the City until disposition has been made of such suits or claims for damages as aforesaid.

17.4. Neither the elected officials, officers, agents, employees not volunteers of City, nor any officer or employee of any county, city or district shall be personally responsible for any liability arising under or by virtue of the Agreement.

17.5. Nothing in the Agreement is intended to make the public or any person a third party beneficiary under this Contract, nor is any term and condition or other provision of the Agreement intended to establish a standard of care owed to the public or any member thereof. Attention is directed to Section 15, "Insurance," regarding the Contractor's responsibility for providing and maintaining insurance.

18. **ACCEPTANCE OF WORK.** Before acceptance of the Work by the City, the Contractor shall be solely responsible for maintaining the quality of the Work, and maintaining safety at the Project site. The Contractor's obligation to perform the Work shall not be satisfied until after the City Engineer has made a written determination that all obligations of the Agreement have been satisfied and all outstanding fees and charges have been paid, and the City has accepted the Work as complete.

19. **WARRANTY.**

19.1. **Quality of Work.** Contractor warrants to the City that all materials and equipment used in or incorporated into the Work will be of good quality, new, and free of liens, claims, and security interests of third parties; and that the Work will be of good quality and free from defects; and that the Work will conform with the requirements of the Contract Documents.

19.2. **Documentation of Warranty.** If required by the City Engineer, Contractor shall furnish satisfactory evidence as to the kind and quality of materials and equipment. If required by the Contract Documents, the Contractor shall provide a written warranty from the manufacturer or supplier.

19.3. **Warranty Period.** The Contractor shall warrant the quality of the Work, in accordance with the terms of the Contract Documents, for the "Warranty Period." The Warranty Period shall be a one year period (unless a longer period of time is specified in the Contract Documents) commencing as follows: (a) for any Work not identified as incomplete in the Certificate of Substantial Completion, commencing on the date of Substantial Completion; and (b) for any Work that is identified as incomplete in the Certificate of Substantial Completion, commencing on the date of Final Completion.

19.4. **Default During Warranty Period.** In the event that (during the Warranty Period) any portion of the Work is determined by the City Engineer to be defective as a result of an obligation of the Contractor under this Agreement (including any faulty workmanship or material, or any failure of the Work to operate in accordance with the requirements of the Contract Documents), the Contractor shall be in default.

20. **DEFAULT**.

20.1. **Notice of Default**. In the event that the Contractor is in default of this Agreement, as defined in this section, the City Engineer shall provide written notice to the Contractor and the Contractor's surety (if any) in which the default is described.

20.2. **Circumstances Constituting Default**. Contractor shall be in default of this Agreement if the City Engineer determines that any one of the following conditions exists:

20.2.1. Contractor fails to perform any portion of the Work in accordance with the timing requirements of the Construction Schedule.

20.2.2. Contractor abandons the Project site.

20.2.3. Contractor fails to replace or repair any damage caused by Contractor or its agents, representatives, contractors, subcontractors, or employees in connection with performance of the Work.

20.2.4. Contractor fails to supply workers, subcontractors, or other personnel with the skills, certifications, or licenses required by the Contract Documents.

20.2.5. Contractor violates any legal requirement related to the Work.

20.2.6. Contractor is insolvent, files for bankruptcy, makes a general assignment for the benefit of its creditors, or fails to pay its debts as they become due.

20.2.7. Contractor fails to perform any portion of the Work in accordance with the requirements of the Contract Documents.

20.3. **City Remedies**. The City may, in the discretion of the City Engineer, take any or all of the actions identified in this subsection, if the Contractor fails to: (a) promptly commence, and diligently and continuously prosecute the cure of the default, or (b) within ten (10) days, cure the default, or provide adequate written assurance to the satisfaction of the City Engineer that the cure will be promptly commenced and diligently prosecuted to its completion:

20.3.1. Demand the Contractor to complete performance of the Work (including repair, or removal and replacement, of nonconforming Work).

20.3.2. Issue a Notice of Suspension of Work, by which the Contractor shall suspend all Work except for those portions of the Work authorized by the Notice, and for which the Contractor shall not be entitled to any adjustment of the Contract Amount or Contract Time. Notwithstanding the timing requirements of this Section 19.3, if the City Engineer determines that a default may have a potentially adverse impact on the safety of persons or property (including but not limited to a failure by the Contractor to maintain documentation of insurance or improvement security as required by this Agreement), the City Engineer may immediately issue a Notice of Suspension of Work in accordance with this subsection.

20.3.3. Cure the default and charge the Contractor for all costs resulting therefrom, including administrative costs (including City staff costs, City consultant costs, and attorney's fees) and interest in an amount equal to seven percent (7 %) per annum from the date of default, which charge may be deducted by the City from amounts otherwise payable to the Contractor.

20.3.4. Remove the Contractor from the site and demand the Contractor's surety (if any) to complete performance of the Work.

20.3.5. Take possession of the Project site and all materials, supplies, equipment, tools, and construction equipment and machinery thereon owned by Contractor; accept the assignment of any or all of the subcontracts; and then complete the Work by any method the City may deem expedient. If requested by the City, Contractor shall remove any part or all of Contractor's materials, supplies, equipment, tools, and construction equipment and machinery from the Project site within seven (7) days of such request; and if Contractor fails to do so, the City may remove or store, and after ninety (90) days sell, any of the same at Contractor's expense.

20.3.6. Terminate the Contract.

20.4. **Termination for Default**. In the event that the Contract is terminated by the City in accordance with this section:

20.4.1. Contractor shall not be entitled to receive any further payment until the expiration of thirty-five (35) days after Final Completion and acceptance of all Work by the City

20.4.2. If the unpaid balance of the Contract Amount (to which the Contractor is otherwise entitled in accordance with the Contract) exceeds the cost of completing the Work (including all additional costs and expenses made necessary thereby, plus all losses sustained, including any liquidated damages provided under the Contract Documents), such excess shall be paid to Contractor. If the cost of completing the Work exceeds the unpaid balance of the Contract Amount, Contractor shall pay such excess to the City.

20.4.3. No termination or action taken by the City after termination shall prejudice any other rights or remedies of the City provided by law or by the Contract Documents upon such termination; and the City may proceed against Contractor to recover all losses suffered by the City.

21. **NOTICES.** All notices or demands which the Contract Documents contemplates or requires shall be in writing and shall be delivered to the respective party as set forth in this section. Communications shall be deemed to be effective on the first to occur of: (a) actual receipt by a party's Authorized Representative; (b) actual receipt at the address designated below; or (c) three working days following the deposit in the United States Mail of registered or certified mail, sent to

the address designated below. The Authorized Representative of either party may modify their respective contact information identified in this section by providing notice to the other party.

TO: City of Belmont	**To: Contractor**
Attn:.	Attn:
One Twin Pines Lane, Suite	
Belmont, CA 94002	

22. **HEADINGS.** The heading titles for each paragraph of the Contract Documents are included only as a guide to the contents and are not to be considered as controlling, enlarging, or restricting the interpretation of the Contract Documents.

23. **SEVERABILITY.** If any term of the Contract Documents (including any phrase, provision, covenant, or condition) is held by a court of competent jurisdiction to be invalid or unenforceable, the Contract Documents shall be construed as not containing that term, and the remainder of this Agreement shall remain in full force and effect; provided, however, this section shall not apply to the extent that enforcement of the Contract Documents without the term would be grossly inequitable under all the circumstances or would frustrate the purposes of the Contract Documents.

24. **INTERPRETATION OF CONTRACT DOCUMENTS**.

24.1. **Governing Law, Jurisdiction, and Venue.** The interpretation, validity, and enforcement of the Contract Documents shall be governed by and construed under the laws of the State of California. Any suit, claim, or legal proceeding of any kind related to this Agreement shall be filed and heard in a court of competent jurisdiction in the County of San Mateo.

24.2. **Industry Standards.** When Contract terms have a customary technical or trade meaning, the terms shall be interpreted in accordance with that meaning.

24.3. **Standard Specifications and Codes.** References to any regulations (including: standard specifications, manuals or codes of a technical society, organization or association; or laws or regulations of any governmental authority) shall mean the regulations in effect at the time of the Bid Opening, unless otherwise specifically identified in the Contract Documents.

25. **ATTORNEY'S FEES.** In the event any legal action is commenced to enforce the Contract Documents, the prevailing party is entitled to reasonable attorney's fees, costs, and expenses incurred, not to exceed $10,000.

26. **ASSIGNMENT AND DELEGATION**.

26.1. **Assignment of The Contract Documents.** The Contract Documents, and any portion thereof, shall not be assigned or transferred, nor shall any of the Contractor's duties be delegated, without the written consent of the City. Any attempt to assign or delegate the Contract Documents without the written consent of the City shall be void and of no force or effect. A consent by the City to one assignment shall not be deemed to be a consent to any subsequent assignment.

26.2. **Antitrust Claims.** As required by the instructions to bidders and Government Code Section 4552, the Contractor hereby agrees to assign to the City, all rights, title, and interest in and to all causes of action it may have under Section 4 of the Clayton Action (15 U.S.C. Section 15) or under the Cartwright Act (Chapter 2 [commencing with Section 16700] of Part 2 of Division 7 of the California Business and Professions Code), arising from purchases of goods, services, or materials pursuant to the public works contract or the subcontract. This assignment shall be made and become effective at the time the City tenders final payment to the Contractor, without further acknowledgment by the parties. The Contractor further warrants that all goods, services, and materials provided to the City in accordance with this Contract are free and clear of all liens and encumbrances.

27. **MODIFICATIONS.** The Contract Documents may not be modified orally or in any manner other than by an agreement of the parties, in writing, in accordance with requirements of the Contract Documents.

28. **WAIVERS.** Waiver of a breach or default under the Contract Documents shall not constitute a continuing waiver or a waiver of a subsequent breach of the same or any other provision of the Contract Documents.

29. **CONFLICTS.** If any conflicts arise between the terms and conditions of this Agreement and the terms and conditions of the attached exhibits or any documents expressly incorporated, the terms and conditions of this Agreement shall control.

30. **ENTIRE AGREEMENT.** The Contract Documents, including all documents incorporated herein by reference, comprise the entire integrated understanding between the City and Contractor concerning the Work to be performed for this Project. The Contract Documents supersede all prior negotiations, agreements, and understandings regarding this matter, whether written or oral. The Contract Documents are complementary; what is called for in one is binding as if called for by all. To the extent that portions of the Contract Documents are not attached to this Agreement, they shall be deemed incorporated herein by reference.

31. **SIGNATURES.** The individuals executing this Agreement represent and warrant that they have the right, power, legal capacity, and authority to enter into and to execute the Contract Documents on behalf of the respective legal entities of the Contractor and the City. The Contract Documents shall inure to the benefit of and be binding upon the parties hereto and their respective successors and assigns.

IN WITNESS WHEREOF the City and the Contractor do hereby agree to the full performance of the terms set forth herein.

CITY OF BELMONT

By: _____
Afshin Oskoui, City Manager

Date: _____

APPROVED AS TO FORM

_____
Scott M. Rennie, City Attorney

FUNDING VERIFIED

_____
Grace Castaneda, Finance Director

CONTRACTOR

By: _____

_____
(print name) (print title)

Date: _____

By: _____

_____
(print name) (print title)

Date: _____

City of Belmont Contract Documents

Project: [Project Name]

City Contract Number

INSTRUCTIONS FOR SIGNATURES – DO NOT INCLUDE WITH SIGNED CONTRACT

****

[PLEASE SELECT THE APPROPRIATE SIGNATURE BLOCK FROM THE FOLLOWING SAMPLES]

CORPORATIONS

XYZ Land Development Inc,

a California corporation

By: _____

Its: _____

[needs to be officer from the operations side:

President, CEO, Vice President]

By: _____

Its: _____

[needs to be officer from the finance side: Treasurer, CFO, Secretary]

One corporate signature is acceptable if the person is an officer if the signature is notarized (although we would like you to ask for a corporate resolution showing that person is authorized to sign). A single signature where the person is not a corporate officer – eg general manager, etc – must be supported by a corporate resolution indicating that person has been delegated authority to sign contracts on behalf of the corporation

GENERAL PARTNERSHIPS

XYZ Land Development,

a California general partnership

By: _____

Its: General Partner

LIMITED PARTNERSHIPS

XYZ Land Development, LLP,

A California limited partnership

By: _____

Its: General Partner

[need limited partnership agreement or certificate filed with state showing the person or entity is the general partner]

In many cases the general partner will be a corporation so the signature block would look like this:

XYZ Land Development, LP,

A California limited partnership

By: ABC Developers, Inc,

a California corporation

Its: General Partner

By: _____

Its: President, CEO, VP

By: _____

Its: Secretary, Treasurer, CFO

LIMITED LIABILITY COMPANY

XYZ Land Development, LLC,

a California Limited Liability Company

By: _____

Its: Managing Member

[we need to see the operating agreement or certificate filed with secretary of state showing the person or entity is the managing member]

If the Managing Member is not an individual, but is a business entity then you would indent the signature block for the appropriate persons to sign as in the example for the limited partnership above.

Exhibit A

Insurance Standards for Construction

(Cover Sheet)

CITY OF BELMONT
Insurance Requirements

Construction

The Insuring Party must, throughout the duration of this Agreement, and for five years after, maintain insurance to cover Insuring Party (including its agents, representatives, subcontractors, suppliers, and employees) in connection with the performance of the Agreement to which this Exhibit is included, including against claims for injuries to persons or damages to property which may arise from or in connection with the performance of the Agreement.

Insuring Party must at a minimum maintain the types of insurance in Section 2 below and the must comply with the following specifications. City may modify these requirements, including limits, based on the nature of the risk, prior experience, insurer, coverage, or other special circumstances.

1. **Minimum Coverage**. The insurance requirements in this Exhibit identify the minimum insurance levels with which the Insuring Party must comply; however, the minimum insurance levels do not relieve Insuring Party of any other performance responsibilities under this Agreement (including the indemnity requirements).

2. **Types of Coverage**. This section identifies the minimum insurance levels for certain types of insurance. The Insuring Party must maintain each type of insurance identified in the Agreement at the minimum levels:

2(A). Workers' Compensation. Workers' compensation coverage as required by the State of California, with statutory limits.

2(B). Commercial General Liability (CGL). Commercial general liability with coverage at least as broad as ISO form CG 00 01 covering CGL on an "occurrence" basis, including products and completed operations, property damage, bodily injury and personal and advertising injury with limits no less than $5,000,000 per occurrence. If a general aggregate limit applies, either the general aggregate limit must apply separately to this project/location (ISO CG 25 03 or 25 04) or the general aggregate limit must be twice the required occurrence limit.

2(C). Employer's Liability. Employer's liability in an amount not less than $1,000,000 per accident for bodily injury or disease.

2(D). Automobile Liability. Automobile liability with coverage at least as broad as ISO Form Number CA 00 01 covering any auto (Code 1), or if the Insuring Party has no owned

autos, hired, (Code 8) and non-owned autos (Code 9) in an amount not less than $5,000,000 per accident for bodily injury and property damage (coverage required to the extent applicable to Insuring Party's vehicle usage in performing services hereunder).

2(E). Professional Liability. Errors and omissions professional liability insurance appropriate to the Insuring Party's profession, with a limit no less than $2,000,000 per occurrence or claim, and no less than $2,000,000 policy aggregate.

2(F). Contractors' Pollution Legal Liability, Asbestos Legal Liability, Errors and Omissions. If the Work involves environmental hazards, Contractors' pollution legal liability in an amount not less than $1,000,000 per occurrence or claim, and $2,000,000 policy aggregate.

2(G). Builder's Risk (Course of Construction). Builder's risk insurance utilizing an "All Risk" (Special Perils) coverage form, with limits equal to the completed value of the project and no coinsurance penalty provisions.

2(G)(1). Builder's Risk insurance must name City as a loss payee as their interest pay appear.

2(G)(2). If the project does not involve new or major reconstruction, at the option of City, an installation floater may be acceptable. For such projects, a property installation floater must be obtained that provides for the improvement, remodel, modification, alteration, conversion or adjustment to existing buildings, structures, processes, machinery and equipment. The property installation floater must provide property damage coverage for any building, structure, machinery or equipment damaged, impaired, broken, or destroyed during the performance of the work, including during transit, installation, and testing at the entity's site.

3. **Additional Coverage**. Insuring Party may carry, at its own expense, any additional insurance it deems necessary or prudent. If Insuring Party maintains higher levels than the minimums shown above, City is entitled to coverage for the higher limits maintained by Insuring Party. Any available insurance proceeds in excess of the specified minimum levels of insurance and coverage must be available to the City.

4. **Insurer Qualifications**. Insurance is to be placed with insurers with a current A.M. Best's rating of no less than A:VII, unless otherwise acceptable to the Entity. Exception may be made for the State Compensation Insurance Fund when not specifically rated.

5. **Umbrella or Excess Policies**. Insuring Party may use umbrella or excess policies to provide the liability limits as required in this Agreement. This form of insurance will be acceptable provided that all of the primary and umbrella or excess policies provide all of the insurance coverages herein required, including, but not limited to, primary and non-contributory, additional insured, self-insured retentions (SIRs), indemnity, and defense requirements. The umbrella or excess policies must be provided on a true "following form" or broader coverage basis, with coverage at least as broad as provided on the underlying Commercial General Liability insurance. No insurance policies maintained by the additional insureds, whether primary or excess, and which also apply to a loss covered hereunder, may be called upon to contribute to a loss until the Insuring Party's primary and excess liability policies are

exhausted.

6. **Self-Insured Retention and Deductibles.** Self-insured retentions (SIR) must be declared to and approved by City.

6(A). The City may require Insuring Party to purchase coverage with a lower retention or provide proof of ability to pay losses and related investigations, claim administration, and defense expenses within the retention.

6(B). Policies must provide, or be endorsed to provide, that self-insured retention may be satisfied by either the named insured or City. Policies must NOT contain any self-insured retention provision that limits the satisfaction of the SIR to the named insured. Policies must provide that defense costs, including allocated loss adjustment expenses, will satisfy the SIR or deductible.

6(C). CGL and any policies, including Excess liability policies, may not be subject to a self-insured retention or deductible that exceeds $25,000 unless approved in writing by City. City may deduct from any amounts otherwise due Insuring Party to fund any SIR and any deductibles.

6(D). Any and all deductibles and SIRs are the sole responsibility of Insuring Party or their subcontractor who procured such insurance and must not apply to the Indemnified Additional Insured Parties.

7. **Subrogation Waiver.** Insuring Party hereby grants to City a waiver of any right to subrogation which any insurer of Insuring Party may acquire against the City by virtue of the payment of any loss under such insurance. Insuring Party agrees to obtain any endorsement that may be necessary to affect this waiver of subrogation. The Workers' Compensation policy must be endorsed with a waiver of subrogation in favor of City for all work performed by Insuring Party, its employees, agents and subcontractors. This provision applies regardless of whether or not the City has requested or received a waiver of subrogation endorsement from the insurer.

8. **Verification of Coverage**. Concurrently with the execution of this Agreement, Insuring Party must furnish City with original certificates and amendatory endorsements or copies of the applicable policy language effecting coverage required by these insurance specifications and a copy of the declarations and endorsements pages of the CGL and any Excess policies listing all policy endorsements. All certificates and endorsements and copies of the declarations and endorsements pages are to be received and approved by City before work commences. However, failure to provide the required documents before work begins will not waive the Insuring Party's obligation to provide them. City may require complete, certified copies of all required insurance policies, including endorsements required by these specifications, at any time.

9. **Endorsements**. The insurance policies must be endorsed as follows:

9(A). For commercial general liability and automobile liability insurance, the City (including its elected officials, employees, and agents) must be named as an additional "insured".

The endorsement must include liability arising out of work or operations performed by or on behalf of Insuring Party including materials, parts, or equipment furnished in connection with such work or operations and automobiles owned, leased, hired or borrowed by or on behalf of Insuring Party. For commercial general liability, the policy must be endorsed with a form at least as broad as ISO form CG 20 10, GC 11 85 or both CG 20 10 and CG 20 37 forms if later revisions used.

9(B). Insuring Party's insurance is primary to any other insurance (including self-insurance) available to the City (including its elected officials, employees, and agents) with respect to any claim arising out of this Agreement. Any insurance maintained by the City is in excess of the Insuring Party's insurance and does not contribute with it.

9(C). No policy may be canceled, limited, or allowed to expire without renewal until after 30 days written notice has been given to the City by first class mail.

10. Claims Made Policies. If any required coverage is made on a claims-made form:

10(A). The "Retro Date" must be shown and must be before the date of the contract or the beginning of contract work.

10(B). Insurance must be maintained and evidence of insurance must be provided for at least five years after completion of the contract of work.

10(C). If coverage is canceled or non-renewed, and not replaced with another claims-made policy form with a "Retro Date" prior to the contract effective date, Insuring Party must purchase "extended reporting" coverage for a minimum of five years after completion of contract work.

10(D). A copy of the claims reporting requirements must be submitted to City for review.

10(E). If the services involve lead-based paint or asbestos identification/remediation, Insuring Party's Pollution Liability policy may not contain lead-based paint or asbestos exclusions. If the services involve mold identification/remediation, Insuring Party's Pollution Liability policy may not contain a mold exclusion, and the definition of Pollution must include microbial matter, including mold.

11. Subcontractors. Insuring Party must require and verify that all subcontractors maintain insurance meeting all the requirements stated herein, and Insuring Party must ensure that City is an additional insured on insurance required from subcontractors. For CGL coverage subcontractors must provide coverage with a format least as broad as CG 20 38 04 13.

12. Duration of Coverage. CGL & Excess liability policies for any construction related work, including, but not limited to, maintenance, service, or repair work, must continue coverage for a minimum of five years for completed operations liability coverage. Such insurance must be maintained and evidence of insurance must be provided for at least five years after completion of the contract of work.

City of Belmont Contract Documents
Project: 2026 Pavement Rehabilitation Project
City Contract Number 2026-647

****

[PLEASE SELECT THE APPROPRIATE SIGNATURE BLOCK FROM THE FOLLOWING SAMPLES]

CORPORATIONS
XYZ Land Development Inc,
a California corporation

By: _____

Its: _____

[needs to be officer from the operations side:
President, CEO, Vice President]

By: _____

Its: _____
[needs to be officer from the finance side: Treasurer, CFO, Secretary]

One corporate signature is acceptable if the person is an officer if the signature is notarized (although we would like you to ask for a corporate resolution showing that person is authorized to sign). A single signature where the person is not a corporate officer – e.g. general manager, etc. – must be supported by a corporate resolution indicating that person has been delegated authority to sign contracts on behalf of the corporation

GENERAL PARTNERSHIPS
XYZ Land Development,
a California general partnership

By: _____

Its: General Partner

LIMITED PARTNERSHIPS
XYZ Land Development, LLP,
A California limited partnership

By: _____

Its: General Partner
[need limited partnership agreement or certificate filed with state showing the person or entity is the general partner]

In many cases the general partner will be a corporation so the signature block would look like this:

XYZ Land Development, LP,
A California limited partnership

By: ABC Developers, Inc,
a California corporation

Its: General Partner

By: _____

Its: President, CEO, VP

By: _____

Its: Secretary, Treasurer, CFO

LIMITED LIABILITY COMPANY
XYZ Land Development, LLC, a California Limited Liability Company

By: _____

Its: Managing Member
[we need to see the operating agreement or certificate filed with secretary of state showing the person or entity is the managing member]

If the Managing Member is not an individual, but is a business entity then you would indent the signature block for the appropriate persons to sign as in the example for the limited partnership above.

PERFORMANCE BOND **Bond No. _____**

WHEREAS,_____ ("Principal") has entered into an "Agreement" with the City of Belmont ("City") for the Project identified on this Bond, the terms and conditions of which are incorporated herein by reference; and the terms of the Agreement require the Principal to submit performance security.

NOW, THEREFORE, Principal and _____ ("Surety"), are hereby held and firmly bound unto the City in the amount of $_____, for payment of which Principal and Surety hereby bind themselves, their heirs, executors, administrators, successors, and assigns, jointly and severally, firmly by these presents.

THE CONDITION OF THIS OBLIGATION IS SUCH THAT, if Principal (or its heirs, executors, administrators, successors, or assigns approved by the City) performs the covenants, conditions, and obligations of the Agreement, including the obligation to indemnify, defend, and hold harmless the City, then this obligation shall be null and void; otherwise it shall be and remain in full force and effect.

The Surety's obligation under this bond shall arise after the City has provided written notice to the Surety, at the address set forth below, of the Principal's default under the Agreement, and the Principal's failure to cure the default in accordance with the terms of the Agreement.

The Surety hereby agrees, for value received, that its obligations under this bond shall in no way be impaired or modified by any modification to the Agreement by the City and the Principal, and the Surety hereby waives notice of any such modification.

In the event suit is brought upon this bond, the surety shall pay reasonable attorneys' fees and costs incurred by the prevailing parties in such suit, which fees and costs shall be in addition to the face amount of the bond.

IN WITNESS WHEREOF, the undersigned represent and warrant that they have the right, power, legal capacity, and authority to enter into and execute this document on behalf of the Principal and the Surety, and have caused this document to be executed by setting hereto their names, titles, and signatures.

Principal	**Surety**
_____	_____
By: _____	By: _____
Title: _____	Title: _____
Date:	Date: _____
	Address for Notices to Surety: _____
	_____
	_____

NOTE: NOTARY ACKNOWLEDGMENT FOR SURETY AND SURETY'S POWER OF ATTORNEY MUST BE ATTACHED.

PAYMENT BOND **Bond No. _____**

WHEREAS, _____("Principal") has entered into an "Agreement" with the City of Belmont ("City") for the Project identified on this Bond, the terms and conditions of which are incorporated herein by reference; and the terms of the Agreement require the Principal to submit payment (labor & material) security for the benefit of all "Claimants"; and the term "Claimants" is defined as any of the persons named in California Civil Code Section 3181, or their assigns.

NOW, THEREFORE, Principal and _____ ("Surety"), are hereby held and firmly bound unto the City, and all Claimants, in the amount of $_____, for payment of which Principal and Surety hereby bind themselves, their heirs, executors, administrators, successors, and assigns, jointly and severally, by these presents.

THE CONDITION OF THIS OBLIGATION IS SUCH THAT, if the Principal (or its heirs, executors, administrators, successors, or assigns approved by the City) and all of its subcontractors pay: (a) all Claimants, and (b) all amounts due under the California Unemployment Insurance Code with respect to work or labor performed under the Agreement, and (c) all amounts required to be deducted, withheld, and paid over to the California Employment Development Department from the wages of employees of the Principal and its subcontractors pursuant to California Unemployment Insurance Code Section 13020 with respect to such work and labor; then this obligation shall become and be null and void; otherwise it shall remain in full force and effect.

The Surety's obligation under this bond shall arise, and the Surety shall make appropriate payments, after the Surety has received written notice, at the address set forth below, of the Principal's failure to make payment in accordance with the obligations of the Agreement or this bond. This bond shall inure to the benefit of the City and Claimants, as to give a right of action to any Claimant or their assigns in any suit brought upon this bond. In the event suit is brought upon this bond, the surety shall pay reasonable attorneys' fees and costs incurred by the prevailing parties in such suit, which fees and costs shall be in addition to the face amount of the bond. The Surety hereby agrees, for value received, that its obligations under this bond shall in no way be impaired or modified by any modification to the Agreement by the City and the Principal, and the Surety hereby waives notice of any such modification.

IN WITNESS WHEREOF, the undersigned represent and warrant that they have the right, power, legal capacity, and authority to enter into and execute this document on behalf of the Principal and the Surety, and have caused this document to be executed by setting hereto their names, titles, and signatures.

Principal	**Surety**
_____	_____
By: _____	By: _____
Title: _____	Title: _____
Date:	Date: _____
	Address for Notices to Surety: _____
	_____
	_____

NOTARY ACKNOWLEDGMENT FOR SURETY AND SURETY'S POWER OF ATTORNEY MUST BE ATTACHED.

MAINTENANCE BOND

(To be executed after acceptance of project by the City Council)

KNOW ALL MEN BY THESE PRESENTS, that we, _____ as Principal, and _____, as Surety, are held and firmly bound unto the City of Belmont (hereinafter called the Obligee), in the penal sum of _____ Dollars ($_____) for the payment of which, well and truly to be made, we do hereby bind ourselves, our heirs, executors, administrators, successors and assigns, jointly and severally, firmly by these presents.

WHEREAS, Principal has heretofore entered into a contract with the Obligee for the _____Project, City Contract No._____; and,

WHEREAS, the work called for under the contract has now been completed and accepted by Obligee;

NOW, THEREFORE, THE CONDITIONS OF THIS OBLIGATION IS SUCH, that if the Principal shall for a period of one (1) year from and after the date of the completion and acceptance of the contract indemnify the Obligee against any loss or damage directly arising by reason of any defect in the material or workmanship that may be discovered within the period aforesaid, then this obligation shall be void; otherwise to remain in full force and effect.

All suits at law or proceedings in equity to recover on this bond must be instituted within twelve (12) months after the expiration of the maintenance period provided for herein.

Principal: _____	Surety: _____
Corporate Seal (where appropriate)	Corporate Seal (where appropriate)
_____	_____
Authorized Signature	Authorized Signature
_____	_____
Printed name and title	Printed name and title
_____	_____
Date	Date
_____	_____
Street Address	Street Address
_____	_____
City, State, Zip Code	City, State, Zip Code

City of Belmont Contract Documents
Project: 2026 Pavement Rehabilitation Project
City Contract Number 2026-647

ALTERNATIVE CLAUSES

1. **Identification of Plans.** The Contract Documents are more particularly defined in the Agreement, and generally include: all Bidding Documents (including the Invitation For Bids, these Instructions to Bidders, Addenda [if any], and Bid Forms), the Agreement, the Specifications (including the General Conditions, the Special Provisions , and the Technical Specifications), the Exhibits (including bonds), and the Drawings (also referred to as "Plans"). The Plans specifically include the following documents: [PLANS]

   Truck Routes. The contractor shall submit their hauling routes to the City for review, per specifications. The total gross vehicle weight limit for trucks hauling materials throughout Belmont for this project will be THIRTY (30) Tons on all roads, unless otherwise approved by the City. Loads above 30 tons for equipment transport will be considered upon request by the Contractor and can be approved at the discretion of the City.

Alternate Improvement Security Clauses for Agreement Section 13:

Warranty security in the amount of 10 % of the Contract Amount (in the form of the Faithful Performance security) to secure faithful performance of this Agreement (from the date on which the City accepts the Work as complete until one year thereafter).

GENERAL CONDITIONS

CITY OF BELMONT
CITY CONTRACT NUMBER 2026-647
2026 Pavement Rehabilitation Project

G.C. 1 STANDARD SPECIFICATIONS

The State of California Department of Transportation Standard Specifications "Caltrans Standard Specifications" (2018) in conjunction with Standard Specifications for Public Works Construction "Greenbook" (2018) shall be the referenced standard specifications for this contract. All work shall conform to the aforementioned standard specifications, including General Conditions, Special Provisions and Technical Specifications, unless otherwise specified in the Contract Documents.

G.C. 2 DEFINITIONS

"City of Belmont," the "Contractor," and the "Contract Documents" are identified in the Standard Contract Agreement. The "City of Belmont" and the "Contractor" include their authorized representatives and are treated throughout as if each were singular in number and neuter in gender. "Contractor" includes its surety. Whenever in the Standard Specifications and Contract Documents the following terms are used, they shall be understood to mean and refer to the following:

A. Agency/City The City of Belmont, California

B. Engineer The Director of Public Works and his authorized representatives.

G.C. 3 ENGINEER

The Engineer shall act as the City's representative during the construction period. He shall determine the amount, quality, acceptability and fitness of parts of the work and interpret the Contract Documents. The Engineer will make visits to the site and determine if the work is proceeding in accordance with the Contract Documents. No act or omission of the Engineer shall relieve the Contractor of the duty to proceed with the work in strict conformity with the Contract Documents.

At least one week prior to the start of work, the Contractor shall furnish to the Engineer a Schedule of Work showing the Contractor's planned sequence of operations. Such schedule shall be subject to the review and approval of the Engineer. No work shall be done until the Contractor and the Engineer have agreed to the schedule to be followed by the Contractor.

Upon request, the Engineer shall reduce to writing any oral order, objection requirement or determination. All communications to the City by the Contractor shall be via the Engineer. Whenever the Engineer's approval is requested, it shall be in writing only.
In accordance with Belmont's Construction Noise Ordinance, work within the City's right of way shall be done during normal working hours of 8 am to 5 pm, Monday through Friday.

The Contractor shall hand deliver written notification to the Engineer prior to any emergency overtime, weekend or holiday. The sum of the City Inspector's pay for inspection of overtime weekend or holiday work performed will be deducted from any moneys due to the Contractor.

Overtime is defined as work in excess of 8 hours in a day. The Contractor, and not the Engineer, shall be responsible for the construction means, controls, techniques, sequences, procedures and construction safety.

As stated elsewhere, amounts shown in the Proposal and Contract as to quantities are estimates only. From time to time, the Engineer shall direct the Contractor as to the prosecution of the work in such manner as to increase or decrease such estimates as to the work actually to be done. The Contractor shall comply with such instructions and shall be paid only for work actually done based on the unit prices set out in the Contract.

G.C. 4 AWARD AND EXECUTION OF CONTRACT

The right is reserved to reject any bids if the Engineer is not satisfied that the bidder is fully qualified to carry out the terms of the Contract.

G.C. 5 PROTECTION

At his expense the Contractor shall:

A. Protect all utilities from damage and not disturb such utilities without approval of the governing agency. Contact Underground Service Alert (USA) at 1-800-227-2600 at least 48 hours prior to commencing excavations.

B. Work with the respective utility companies to assure proper reconnection and relocation of such services. The Contractor is expected to include the cost of working with these utility companies in the price bid for the work involved.

C. Take every precaution against injuries to persons or damage to property.

D. Comply with regulations governing the use of the property. The Contractor shall furnish the City with a copy of written permission from the property owner to the Contractor prior to using private property for any storage of materials, equipment or debris.

E. Store and suitably protect its apparatus, equipment, materials, and supplies in an orderly fashion on site.

F. Place on the work only such loads as are consistent with the safety of the work.

G. Effect all cutting, fitting, or patching or its work required to make it conform to the Plans and Specifications and interrelated with other improvements but, except with the consent of the Engineer, shall not cut or otherwise alter existing improvements.

H. Protect and preserve established benchmarks and monuments, make no changes in the location of such without the prior written approval of the City, and replace and relocate any which may be lost or destroyed or which require shifting because of necessary changes in grades or locations. All replacement and relocation work shall be accomplished only after approval of the City and under the direct supervision and instructions of the Engineer.

I. Before final payment, remove all surplus material, false work, temporary structures, debris, and similar matter resulting from its operation from the site and put the site in an orderly condition.

J. Construct, operate and maintain all passageways, guard fences, lights, barricades and other facilities required for protection by state or municipal laws and regulations and local conditions during the course of the work.

K. Guard the City's property from injury or loss.

L. Take all reasonable precautions for dust and noise control and generally conduct operations so as not to constitute a nuisance.

M. Protect existing signs, fences, asphalt pavement, concrete curb, and gutter and other highway facilities which may be encountered in the roadway. The replacement or repair of any facilities which the City deems necessary as a result of the Contractor's operations shall be done by the Contractor at its own expense and to the satisfaction of the City.

G.C. 6 VALUE ENGINEERING

The City is receptive to proposals from the Contractor identifying ways to reduce project costs and will share 50% of the cost savings with the Contractor if the proposal is accepted. The City encourages the Contractor to submit cost saving proposals on construction methods, products or materials that are equal to, or better than, what is specified by the project plans or specifications. The City is not obligated to accept and implement the proposal; however, if the City does accept the proposal for implementation, the City will share 50% of the cost savings with the Contractor. The cost savings shall be limited to the project for which the proposal is made. The City retains the right to implement the Contractor's proposal on future projects without obligation to sharing the future cost savings. The cost saving/value engineering program is administered by the City in accordance with California Public Contract Code Section 7101.

G.C. 7 CHANGES IN THE WORK

The City shall have the right to make any reasonable changes in the project plans or quantities determined to be necessary or expedient. In case such changes increase or diminish the work shown, the Contractor shall be paid for the work actually done at a mutually agree upon adjustment to the Contract price, based upon the accepted Bid Proposal or according to the provisions of Paragraph 7, Changes in Work. The Contractor shall not be entitled to extra payment, nor shall any claim be made on account of anticipated profits on the work that may be omitted.

G.C. 8 CHANGES IN CONTRACT PRICES

Whenever corrections, alterations, or modifications of the work under this Contract are ordered by the Engineer and increase the amount of work to be done, such added work shall be known as extra work; and when such corrections, alterations, or modifications decrease the amount of work to be done, such subtracted work shall be known as work omitted.

The difference in cost of the work affected by such change will be added to or deducted from the amount of said Contract price, as the case may be, by a fair and reasonable valuation, which shall be determined in one or more of the following ways:

a. By agreed lump sum
b. By agreed unit prices
c. By Force Account

If neither a nor b methods can be agreed upon and the Contractor receives written order to make such changes, the Contractor shall be compensated by Force Account for his actual necessary

costs, including labor, material, and equipment rental, as determined by the Engineer, plus a negotiated fixed fee for profit and such overhead items as home and branch office expenses, general expenses, general superintendence, indirect labor, and licenses. The negotiated fixed fee shall not exceed fifteen percent (15%) of actual necessary direct costs.

In addition to the actual cost of labor, the amount due the Contractor shall include the cost of compensation insurance, contributions made to the State as required by the provisions of the Unemployment Reserve Act, Chapter 352, Statutes of 1935, as amended; and for taxes paid the Federal Government, as required by the Social Security Act, approved August 14, 1935, as amended to date, plus other payments the Contractor must make to, or on behalf of, the workers.

For use of equipment owned by the Contractor, the rental rates therefore shall be based upon the current prices prevailing in the locality, not to exceed the rates promulgated by the California (State) Department of Transportation in effect at the time the work was performed.

It is understood that labor, materials, and equipment may be furnished by the Contractor, or by the subcontractor, or by others on behalf of the Contractor. When the work is performed by other than the Contractor's organization, the Contractor shall reach an agreement with such other forces as to the distribution of payments made for such, and no additional payment therefore will be made by the City.

When Force Account work is performed by a bona fide and approved subcontractor, the negotiated fixed fee markup is limited to ten percent (10%) for the subcontractor, and five percent (5%) for the prime Contractor, on the performing subcontractor's actual costs, and no markup will be allowed for any intermediary subcontractor between the performing subcontractor and the prime Contractor.

All labor furnished on Force Account work shall be adjusted daily upon report sheets, furnished by the Contractor and signed by both parties, which daily report sheets hall thereafter by considered the true record of Force Account labor provided.

In order that a proper estimate may be made by the Engineer of the net cost of labor and materials entered into Force Account work, in accordance with the procedure hereinbefore stated, the Contractor shall furnish weekly an itemized statement of materials and labor supplied together with the cost of such material and the wages paid, and shall furnish vouchers for quantities and prices of such labor, material, or work. In case the Contractor fails to comply with the above provisions, he shall have no claim for compensation against the City.

City reserves the right to contract with any person or firm other than the Contractor for any or all extra work. The Contractor's attention is especially called to the fact that he shall be entitled to no claim for damages for anticipated profits on any portions of work that may be awarded to others.

When the Contractor considers that any changes ordered involve extra work that the Engineer has not recognized as such, he shall immediately notify the Engineer in writing as to when and where alleged extra work is to be performed. If the Engineer directs by written order that the alleged extra work be performed, the Contractor shall comply, and shall make claim for compensation therefore each month not later than the 20th day of the month during which the work claimed to be extra work was performed, and he shall submit a weekly complete statement

of materials used and expenses incurred on account of extra work performed, showing allocation of all materials and expenses. All such claims shall state the date of the Engineer's written order.

Unless such notification is made in writing and unless complete statements of materials used and expenses incurred on account of such alleged extra work are furnished as above required, the Contractor shall not be entitled to consideration for payment for alleged extra work, and any future claims for compensation for such alleged extra work shall be invalidated.

G.C. 9 BRAND OR TRADE NAME - SUBSTITUTE OF EQUALS

Reference is made in Section 3400 of the California Public Contracts Code, which is by this reference incorporated herein with like effect as if here set forth in full.

If a potential bidder believes he knows of an equal to a specified brand or trade name which is not mentioned in the Contract Documents, then such potential bidder may so advise the Engineer of such fact, giving all relevant information. If appropriate, an Addendum will be issued as to the alleged equal provided that such issuance may be accomplished at least 5 days before the time fixed for opening bids.

Unless the subject article or product is expressly designated for matching others in use in a particular public improvement either completed or in the course of completion, any bidder may, as part of its bid proposal, include a request for substitution of an item equal to any specified brand or trade name. At the preconstruction meeting, the Contractor may submit to the Engineer data substantiating such a request, and the difference, if any, in cost. The Engineer shall promptly investigate the request and make a recommendation to the City as to equality.

The City shall promptly determine where the substitute is equal in every respect to the item specified, and approve or deny the request accordingly, and shall notify the Engineer of the determination made, who shall advise the Contractor in writing of the decision. Unless the request is granted, substitution will not be permitted. In accordance with Section 3400 of the California Public Contracts Code, the Contractor shall be provided a period of not less than 35 days after the award of contract for submission of data substantiating a request for a substitution of "an equal" item.

Nothing herein shall authorize a change in the Contract price or prevent the use of change order in the manner provided elsewhere in the Contract Documents.

G.C. 10 FINAL INSPECTION, ACCEPTANCE AND NOTICE OF COMPLETION

Upon written notice from the Contractor that the entire work required by the Contract Documents is complete and that all submittals required by him are made, and after the Contractor has delivered the bonds, certificates of inspection, proof of insurance, guarantees, warranties, releases, and other documents, all as required by the Contract Documents or by law, a post construction conference will be held to review the work and resolve any unsettled matters. Present at the conference shall be the Engineer, the Inspector, the Contractor, and the Contractor's Superintendent. Following this conference, Engineer will make a final inspection, the Contractor, and the City will notify the Contractor in writing of any deficiencies in the submittals and other documents required of him. The Contractor promptly shall make such corrections as are necessary to remedy all defects or deficiencies. After the Contract has

completed any such corrections to the satisfaction of the City, the City will issue a written final acceptance of the work and file any notice of completion required by law or otherwise.

Final Inspection will be in two phases: a semi-final inspection by the Construction Inspector and the Contractor; and a final inspection, including representatives of the City, the Contractor, and any State or County agency. At the conclusion of the semi-final inspection, the Construction Inspector will provide the Contractor, in writing, a "punch list" of items requiring completion of remedial work. The Contractor shall rectify all matters on the "punch list" before making his formal request, in writing, for Final Inspection. Upon completion of the final inspection, if further completion or remedial work is determined to be necessary, the Engineer shall transmit to the Contractor a final list of items for remedial attention. After final inspection, the City Council will adopt a resolution determining that the contract work, or designated phases thereof, is substantially complete and is accepted.

G.C. 11 GUARANTEE AND WARRANTY OF WORK

The Contractor shall submit all products and materials to be used to the Engineer for approval. The Contractor shall provide a list of submittals at the pre-construction conference.

Notwithstanding inspections and acceptance by the City of work furnished under this contract, the Contractor warrants to the City that all materials and equipment furnished under the contract, including that provided pursuant to change orders, will be of good quality and new, that the work will be free from defects in material or workmanship and that the work will conform to the requirements of the Contract Documents. Work not conforming to these requirements, including substitutions not properly approved and authorized, may be considered defective.

This warranty by the Contractor is in addition to any warranties or guarantees required by the special provisions or technical specifications for specified items of equipment or materials. This warranty shall be in effect notwithstanding any disclaimers, or limiting or conditional terms contained such separate warranties furnished by manufacturers or suppliers.

If, within one year after the date of final acceptance of the work by the City, any of the work is found not to be in accordance with the Contract Documents the Contractor shall correct it promptly after written notice from the City to do so, and pay for any damage to other property resulting from such non-conforming work. If the Contractor fails to make the repairs or replacements promptly, or in any emergency when delay could cause risk or damage or loss, the City may have the non-conforming work removed, replaced or corrected at the expense of the Contractor and his surety. If the amount of the performance bond is insufficient to cover such work, the Contractor shall be liable to pay any such deficiency on demand by the City. Nonconforming work which is remedied under this Section shall be subject to an extended warranty obligation for a period of one year after the non-conforming work has been remedied.

All workmanship performed, and materials/equipment installed, as part of this contract shall be guaranteed for a period of one year, commencing upon issuance of the Notice of Completion for the work under this contract.

G.C. 12 CITY'S RIGHT TO STOP WORK OR TERMINATE THE CONTRACT

The City, without prejudice to such other right, remedy or relief it may be entitled to, may by giving ten (10) days notice to the Contractor, terminate the employment of the Contractor and it his right to proceed, if:

A. The Contractor shall be adjudged bankrupt or make an assignment for the benefit of creditors.

B. A receiver or liquidator is appointed for the Contractor or any of its property.

C. The Contractor shall refuse or fail after Notice of Warning from the City by the Engineer to supply sufficient properly skilled workmen or suitable materials.

D. The Contractor fails to prosecute the work with such diligence as will insure its completion within the stipulated time period.

E. The Contractor shall fail to make payments to persons supplying labor or materials for the work.

F. The Contractor does not comply with applicable law or instructions of the Engineer.

G. The Contractor is otherwise guilty of a substantial violation of any provision of the Contract Documents.

If the City determines that the Contractor has failed to perform any of its obligations under the Standard Contract Agreement or to otherwise comply with the Standard Contract Agreement, then, in addition to all other remedies provided by law, City may terminate the Standard Contract Agreement immediately upon written notice to the Contractor provided, however, that if the City's determination of the Contractor's failure to perform under or comply with the Standard Contract Agreement can be cured by Contractor within thirty (30) days from the date that City discovers Contractor's failure to perform or comply, then the City may provide Contractor with a notice of Contractor's failure to perform or comply and provide Contractor with a definite period of time, to be specified in the notice and not to exceed a maximum period of thirty (30) days from the date of the notice, to cure. Failure to perform or comply to City's satisfaction within the definite time period specified in the notice are grounds for termination by City.

The City Manager is empowered to terminate the Standard Contract Agreement and issue the notices provided for in this Section on behalf of City. In the event of termination, the Contractor shall immediately cease all work being performed under the Standard Contract Agreement. Termination of the Standard Contract Agreement by City shall constitute the withdrawal of any consent or authorization of City for Contractor to perform any construction or other work under the Standard Contract Agreement in the public right-of-way or on public property, excepting only that work necessary to leave all work site areas in a clean and safe condition.

The City's right to terminate may be for the entire work, or at the City's option, as to any portion thereof as to which delay shall have occurred or breach or miscompliance related, and may thereupon take possession of the entire work or portion thereof. In such case, the Contractor shall not be entitled to receive any further payment until the work is finished. If the unpaid balance shall exceed the expense of completion, and other damage, expense or loss of the City occasioned by the Contractor's failure to properly perform, the Contractor shall pay such excess. If such expense and damage exceeds the unpaid balance, the Contractor is liable to the City for the excess. If the City elects to proceed under this Section, it may take possession of and utilize in completing the work such materials, supplies, pain and equipment on site which may be

necessary or convenient for the purpose of completing the work. The City is expressly granted the right, acting via an Engineer or otherwise, to operate equipment and machinery on site for the purpose of determining whether it has a basis for proceeding under this Section.

G.C. 13 PAYMENT AND MONTHLY ESTIMATES

1. Schedules, Reports and Records As stated in Section 9-2 of the Standard Specification for Public Works Construction "Greenbook" (latest edition), the Contractor is required to submit to the Engineer for approval, a schedule of values for bid items. Lump Sum bid items are to be broken out into appropriate segments to create the schedule. This is to be integrated with the project work schedule and submittal schedule. These schedules will be used in the evaluation of Contractor Progress Payment Requests to the City.

2. Pay Period On or immediately after the first day of each month, the Contractor is to submit to the Engineer a "Request For Progress Payment." This request is to be for work performed and for materials on the site up to and including the last day of the month. Upon agreement of the quantities, the Engineer will send to the contractor a "Payment Application and Certificate" form (CP-14) for review and signature.

3. Retentions Pursuant to Section 9-3.2 of the Specifications, 5 percent of each month's amount earned by the Contractor will be retained by the City until 50 percent of the contract work is completed. At that point, at the Engineer's discretion, if work is proceeding satisfactorily, retention may be discontinued except for the amount previously retained. Pursuant to Section 9-3.2 of the Standard Specification for Public Works Construction "Greenbook" (latest edition), the Contractor may elect to place sufficient acceptable securities with the City or in an escrow account, in lieu of the Engineer's retention of the funds. Earnings from such an escrow account shall accrue to the benefit of the Contractor. All procedures and documentation shall be as provided by State Law.

4. Preparation and Processing of Monthly Progress Payment Requests Each monthly progress payment shall be based on quantities submitted by the Contractor and reviewed by the Engineer. The Contractor shall submit a monthly itemization of work completed, including quantities for applicable bid items and supporting documentation as requested by the Engineer, on or immediately following the last day of the month.

The Engineer will review the submitted quantities and coordinate with the Contractor to resolve any discrepancies. Upon agreement of the quantities and payment amount, the Engineer will prepare the "Payment Application and Certificate" for the Contractor's review and signature. The "Payment Application and Certificate" shall be signed by an authorized representative of the Contractor prior to processing.

For lump sum items or items paid based on percentage of completion, the Contractor and Engineer shall consult to determine acceptable percentages of completion for work performed. The extension of the total amount due for each applicable item shall correspond with the agreed percentage of completion, which may require expressing the percentage figure to four decimal places.

5. Pursuant to Section 9-3.3 of the Specifications, requests for payments for materials on the site shall be accompanied by invoices, bills of sale, delivery tickets or other documentation that establishes the City's title and the value of materials for which payment is requested.

Requests for payment of Change Orders authorized by the City shall be accompanied by signed daily work orders for labor, equipment and materials if performed on a time and material basis.

The Engineer will review the request, check all mathematical entries, percentages and extension, and when satisfactory, will transmit the Form CP-14 to the Director of Public Works with recommendation for payment. Upon approval, the Engineer will submit, the progress payment request to the City's Finance Department for payment to the contractor. Payment will then be issued to the Contractor by the City, with retention of a portion of the funds by the City, as indicated above. If a retention securities escrow account has been established, the City will make 100% payment of the approved monthly progress payment.

Upon satisfactory completion of the Contract work, and official acceptance by the City, the retained amount will be paid to the Contractor by City, or the City will authorize the release of impounded securities to the Contractor, all subject to the provisions of Section 9-3.1 of the Specifications.

G.C. 14 FAILURE TO COMPLETE THE WORK IN THE TIME AGREED UPON

It is agreed by the parties to the Contract that time is of the essence; and that in the case all the work is not completed before or upon the expiration of the time limit set forth, damage will be sustained by the City and it is, therefore, agreed that the Contractor will pay to the City as damages the amount of the actual damage as determined, due to the failure to complete the work in the time agreed upon. In addition, the City shall have the right to charge to the Contractor and to deduct from payments for the work the actual cost to the City of engineering, inspection, superintendence, and other overhead expenses, which are directly chargeable to the contract and which accrue during the period of such delay, except that the cost of final surveys and preparation of the final estimate shall not be included in such charges. The expenses and damages described above shall be deducted from any money due the Contractor under this contract; the Contractor and his sureties shall be liable for any such excess cost.

The Contractor shall not be deemed in breach of its contract and no forfeiture due to delay shall be made because of any delays in the completion of the work due to unforeseeable causes beyond the control and without the fault or negligence of the Contract, provided the Contractor requests an extension of time in accordance with the procedures set forth in Section 6-6 of the Standard Specification for Public Works Construction "Greenbook" (latest edition). Unforeseeable causes of delay beyond the control of Contractor shall include acts of God, acts of a public enemy, acts of the government, fires, floods, epidemics, quarantine restrictions, strikes, freight embargoes, and weather, or delays caused by failure of the City or the owner of a utility to provide for removal or relocation of existing utility. Failure of the Contractor, its agent, servants, employees, officers, subcontractors, directors, or of any party contracting to perform part or all of the work or to supply any equipment or materials shall not be excusable delays. Excusable delays (those beyond Contractor's control) shall not entitle the Contractor to any additional compensation. The sole remedy of the Contractor shall be to seek an extension of time.

G.C. 15 FINAL ACCEPTANCE, RECORDING AND PAYMENT

Upon determination by the Engineer that the contract work, or a designated phase thereof, is substantially complete and usable for its intended purpose, the City may issue a "Notice of Substantial Completion" to the Contractor. Substantial completion shall not constitute final acceptance of the work, nor shall it relieve the Contractor of its obligation to complete punch list items, submit required closeout documents, execute final change orders, provide releases, submit record drawings/as-builts, or satisfy any other remaining requirements of the Contract Documents.

The acceptance and closeout process is as follows:

1. When the Contractor believes the contract work, or a designated portion thereof, is substantially complete and usable for its intended purpose, the Contractor shall submit a written request for Substantial Completion. Upon review, if the Engineer determines that the work satisfies the requirements for Substantial Completion, the Engineer may issue of a "Notice of Substantial Completion" to the Contractor.

2. Upon issuance of the "Notice of Substantial Completion," the Contractor's required one-year warranty period, or as described in the Contract Documents, shall commence for the substantially completed work or designated portion thereof, and the City may assume operational responsibility for and use of the completed facilities. The Contractor shall remain responsible for protecting the work, correcting defective work, completing punch list items, and satisfying all remaining Contract requirements. Achievement of Substantial Completion shall establish the date for determining compliance with Contract Time requirements, except for separately specified closeout obligations that remain applicable after issuance of the "Notice of Substantial Completion".

3. Following issuance of the "Notice of Substantial Completion," the Contractor shall complete all remaining closeout requirements within sixty (60) calendar days, unless otherwise extended in writing by the Engineer. Closeout requirements may include, but are not limited to, completion of punch list items, execution of final change orders, submittal of required releases, delivery of record drawings/as-builts, warranties, manuals, certifications, final quantity documentation, and submittal of the final invoice.

4. Upon completion of all punch list items and closeout requirements to the satisfaction of the Engineer, the Engineer may recommend to the City Manager and City Council that the contract work, or designated phase thereof, is complete and ready for final acceptance by the City. Final acceptance and release of payment may be withheld if unresolved claims, disputed compensation requests, or unexecuted change orders remain, as permitted under the Contract Documents.

5. Following City Council adoption of a resolution accepting the completed contract work, or designated phase thereof, the City Clerk will file a "Notice of Completion" with the County Recorder of the County of San Mateo.

6. The City may continue to make progress payments for properly completed and accepted work in accordance with the Contract Documents, less any retention and amounts otherwise held under the Contract Documents. Issuance of the "Notice of Substantial Completion" shall not, by

itself, require release of retention or payment of amounts otherwise withheld or retained by the City.

7. A period of thirty-five (35) calendar days will elapse from the date of filing of the "Notice of Completion of Contract" with the County Recorder before final payment of retained amounts will be made to the Contractor.

8. If no stop notices are received by the City within the stated thirty-five (35) calendar day period, the City will issue final payment of retained amounts for the contract work, or designated phase thereof, to the Contractor. If any stop notice is received by the City within the thirty-five (35) calendar day period, it will be referred to the City's legal counsel, and final payment of retained amounts will be deferred or adjusted in accordance with the advice of legal counsel until such stop notice matter has been satisfactorily resolved.

G.C. 16 RESOLUTION OF DISPUTES

The City of Belmont incorporates the provisions of Chapter 1414 of the State Public Contract Code (A.B. No. 4165) as part of its plan and specifications for the resolution of construction claims through arbitration. A summary of its provisions are included in the modification to the Standard Specifications which the Contractor is directed to read. The Contractor is also directed to review the entire Statute, Chapter 1414, Section 20207.4 and Section 20104 of the Public Contract Code.

The City's records setting forth the fair and reasonable cost of repairing, replacing, rebuilding or reasonable cost of repairing, replacing, rebuilding or restoring any damage or defects when performed by one other than the Contractor shall be binding and conclusive as to the amount thereof upon the Contractor.

G.C. 16.1 CONTRACT INTERPRETATION BY THE ENGINEER

Questions regarding the meaning and intent of the Contract Documents shall be referred in writing by the Contractor to the Engineer. The Engineer will respond to the Contractor in writing with a decision.

G.C. 16.2 CLAIMS

G.C. 16.2.1 NOTICE

If the Contractor disagrees with the Engineer's decision in G.C.16.1, Contract Interpretation by the Engineer, or in any case, where the Contractor deems additional compensation or a time extension to the contract period is due him for work or materials not covered in the contract or which the Engineer has not recognized as extra work, the Contractor shall notify the Engineer, in writing, of his intention to make claim. Claims pertaining to decisions provided in G.C.16.1 shall be filed in writing to the Engineer within five (5) days of receipt of such decision. All other claims notices for extra work shall be filed in writing to the Engineer prior to the commencement of such work. Written notice shall use the words "Notice of Potential Claim." Such Notice of Potential Claim shall state the circumstances and the reasons for the claim, but need not state the amount.

Additionally, no claim for additional compensation or extension of time for a delay will be considered unless provisions of G.C.7, Changes in the Work; G.C.8, Changes in Contract Prices; and G.C.25, Termination of Contract by Contractor of these General Conditions, are complied with. No claim filed after the date of final payment will be considered.

It is agreed that unless notice is properly given, the Contractor shall not recover costs incurred by him as a result of the alleged extra work, changed work or other situation which had proper notice been given would have given rise to a right for additional compensation. The Contractor should understand that timely notice of potential claim is of great importance to the City, and is not merely a formality. Such notice allows the City to consider preventative action, to monitor the Contractor's increased costs resulting from the situation, to marshall facts, and to plan its affairs. Such notice by the Contractor, and the fact that the Engineer has kept account of the cost as aforesaid, shall not in any way be construed as proving the validity of the claim.

G.C. 16.2.2 SUBMISSION OF CLAIM COSTS

Within thirty (30) days after the last cost of work for which the Contractor contends additional compensation is due, but if costs are incurred over a span of more than 30 days, then within fifteen (15) days after the thirtieth day and every month thereafter, the Contractor shall submit to the Engineer the costs incurred for the claimed matter. Claims shall be made in itemized detail satisfactory to the Engineer in content, detail and format of presentation. If the additional costs are in any respect not knowable with certainty, they shall be estimated. If the claim is found to be just, it shall be allowed and paid for as provided in G.C.7, Changes in the Work.

G.C. 16.2.3 CLAIM MEETINGS

From time to time the Engineer may call special meetings to discuss outstanding claims. The Contractor shall cooperate and attend, prepared to discuss outstanding claims, making available the personnel necessary for claim resolution, and providing documents reasonably requested by the Engineer.

G.C. 16.3 RESOLUTION OF CLAIMS

For all contracts awarded during the effective dates of Public Contract Code Section 20104, where claims cannot be resolved between the parties, claims for three hundred and seventy-five thousand ($375,000) or less shall be resolved pursuant to the provisions of that code section, which is summarized in G.C.16.3.1 and 16.3.4 are applicable; however, G.C.16.3.5, Civil Action for claims less than $375,000 is not applicable.

G.C. 16.3.1 CLAIMS LESS THAN $50,000

1. For claims of less than fifty thousand dollars ($50,000), the Engineer shall respond in writing to written claims within 45 days of receipt of the claim in G.C.16.2, Claims, or may request, in writing, within 30 days of receipt of the claim, any additional documentation supporting the claim or relating to defenses or claims the City may have against the Contractor.

2. If additional information is thereafter required, it shall be requested and provided pursuant to this section, upon mutual agreement of the City and the Contractor.

3. The Engineer's written response to the claim, as further documents, shall be submitted to the Contractor within 15 days after receipt of the further documentation or within a period of time no greater than that taken by the Contractor in producing the additional information, whichever is greater.

G.C. 16.3.2 CLAIMS GREATER THAN $50,000

1. For claims of over fifty thousand dollars ($50,000), the Engineer shall respond in writing to all written claims within 60 days of receipt of the claim in G.C.16.2, Claims, or may request, in writing, within 30 days of receipt of claim, any additional documentation supporting the claim or relating to defenses or claims the City may have against the Contractor.
2. If additional information is thereafter required, it shall be requested and provided pursuant to this paragraph, upon mutual agreement of the City and the Contractor.
3. The Engineer's written response to the claim, as further documented, shall be submitted to the Contractor within 30 days after receipt of the further documentation, or within a period of time no greater than that taken by the Contractor in producing the additional information or requested documentation, whichever is greater.

G.C. 16.3.3 CLAIM CONFERENCE

If the Contractor disputes the Engineer's written response, or if the Engineer fails to respond within the time prescribed, the Contractor may so notify the City, in writing, either within 15 days of receipt of the Engineer's response or within 15 days of the Engineer's failure to respond within the time prescribed, respectively, and demand an informal conference to meet and confer for settlement of the issues in dispute. Upon a demand, the City shall schedule a meet and conference within 30 days for settlement of the dispute.

G.C. 16.3.4 CLAIM FILING

If following the meet and conference described in G.C.16.3.3, Claim Conference, the claim or any portion remains in dispute, the Contractor may file a claim pursuant to Chapter 1 (commencing with Section 900) and Chapter 2 (commencing with Section 910) of Part 3 of Division 3.6 of Title 1 of the Government Code. For purposes of those provisions, the running of the period time within which a claim must be filed shall be tolled from the time the Contractor submits his or her written claim pursuant to G.C.16.2, Claims, until the time the claim is denied, including any period of time utilized by the meet and conference.

G.C. 16.3.5 CIVIL ACTIONS FOR CLAIMS LESS THAN $375,000

The following procedures are established for all civil actions filed to resolve claims for less than three hundred seventy five thousand dollars ($375,000).

1. Within 60 days, but not earlier than 30 days, following the filing or responsive pleading, the court shall submit the matter to non-binding mediation unless waived by mutual stipulation of both parties. The mediation process shall provide for the selection within 15 days by both parties of a disinterested third person as mediator, shall be commenced within 30 days of the submittal, and shall be concluded within 15 days from the commencement of the mediation unless a time requirement is extended upon a good cause showing to the court.

2. If the matter remains in dispute, the case shall be submitted to judicial arbitration pursuant to Chapter 2.5 (commencing with Section 1141.10) of Title 3 of Part 3 of the Code of Civil Procedure, notwithstanding Section 1141.11 of that Code. The Civil Discovery Act of 1986 (Article 3 (commencing with Section 2016) of Chapter 3 of Title 3 of Part 4 of the Code of Civil Procedure) shall apply to any proceeding brought under this subdivision consistent with the rules pertaining to judicial arbitration.

3. In addition to Chapter 2.5 (commencing with Section 1141.10) of Title 3 of Part 3 of the Code of Civil Procedure, (A) arbitrators shall, when possible, be experienced in construction law, and (b) any party appealing an arbitration award who does not obtain a more favorable judgment shall, in addition to payment of costs and fees under the chapter, also pay the attorney's fees on appeal of the other party.

G.C. 16.3.6 UNRESOLVED ISSUES

Unless this contract provides otherwise, all claims, counterclaims, disputes, and other matters in question between the City and the Contractor that are not resolved between the City and the Contractor and are not governed by Public Contract Code 20104 shall be decided by a court of competent jurisdiction. Arbitration shall not be used for resolution of these disputes. Should either party to this Agreement bring legal action against the other, the case shall be handled in the California County where the work is being performed.

G.C. 16.4 RECORDS OF DISPUTED WORK

In proceeding with a disputed portion of the work, the Contractor shall keep accurate records of its costs and shall make available, to the Engineer, a daily summary of the hours and classification of equipment and labor utilized on the disputed work, as well as a summary of any materials or any specialized services which are used. Such information shall be submitted to the Engineer on a monthly basis, receipt of which shall not be construed as an authorization for or acceptance of the disputed work.

G.C. 17 DOCUMENTS OF CONTRACTOR

Upon demand, the Contractor shall make available to the City all documents in its possession relevant to the work accomplished or to be accomplished or any demand or claim of the Contractor as to the City. This includes copies of documents sent by the Contractor to others relevant to the work. The Contractor shall further make available to the City conformed copies of all documents submitted to the sureties who executed indemnification made to such surety by others for such purpose. The Contractor shall maintain in its possession all documents to the work for three years after Notice of Completion.

G.C. 18 PROJECT SAFETY AND RESPONSIBILITY OF CONTRACTOR TO ACT IN AN EMERGENCY

The Contractor shall take all responsible precautions for the safety of, and shall provide all reasonable protection to prevent damage, injury or loss to:

1. All employees on the work and all other persons and organizations who may be affected thereby.

2. All the work and all materials and equipment to be incorporated therein, whether in storage on or off the site, under the care, custody or control of the Contractor of any of its subcontractors or sub-subcontractors.

3. Other property at the site or adjacent thereto, including trees, shrubs, lawns, walks, pavements, roadways, structure and utilities not designated for removal, relocation, or replacement in the course of construction.

4. Vehicular and pedestrian traffic on or near the project site. These requirements shall apply continuously and not be limited to normal working hours.

The Contractor shall give all notice and comply with all applicable laws, ordinances, rules, regulations and lawful orders of any public authority bearing on the safety of persons or property or their protection from damage, injury or loss. Except where otherwise expressly required by applicable laws, the City may monitor the Contractor's compliance with any laws or regulations.

The Contractor shall erect and maintain, as required by existing conditions and progress of the work, all reasonable safeguards for safety and protection, including posting danger signs and other warnings against hazards, promulgating safety regulations and notifying owners and uses of adjacent utilities.

Full compensation for the work involved in carrying out the safety precautions shall be considered as included in the various items of work and no additional payment will be made therefor.

In case of an emergency which threatens loss or injury to property or life, the Contractor shall act without previous instructions as the situation may warrant. The Contractor shall notify the Engineer immediately thereafter. Any compensation for emergency work claimed by the Contractor, together with substantiating documentation, shall be submitted to the City via the Engineer.

G.C. 19 LABOR CODE

A. Public Works. The services to be performed under this contract are for "public works" within the meaning of Labor Code Section 1720. The Contractor must comply with the requirements applicable to public works contractors as contained in Chapter 1, Part 7, Division 2 of the California Labor Code (commencing with Section 1720) and as set forth in this section. *This contract is subject to compliance monitoring and enforcement by the Department of Industrial Relations.*

B. Hours of Labor. As required by Labor Code Section 1810 and 1813, the parties stipulate as follows. Eight hours labor constitutes a legal day's work. The Contractor shall forfeit, as penalty to the City, $25 for each workman employed in the performance of the Contract by the Contractor or by any subcontractor under him for each calendar day during which such workman is required or permitted to work more than eight hours in any one day and 40 hours in any one calendar week in violation of Labor Code Sections 1810 to 1815, except that work performed by employees of the Contractor in excess of eight hours per day and 40 hours during any one week shall be permitted upon compensation for all hours worked in excess of eight hours per day at not less than one-and-one-half times the basic rate of pay.

C. Prevailing Wage. Contractor must comply with the prevailing wage requirements of Labor Code Sections 1720 to 1780. D. Wage Rates.

1. In accordance with Labor Code Section 1773.2, the City has obtained from the Director of the California Department of Industrial Relations the general prevailing rate of per diem wages and the general prevailing rate for holiday and overtime work in the locality in which the work is to be performed for each craft, classification, or type of worker needed to execute the contract, a copy of which is hereby incorporated by reference. Copies of the prevailing rates of per diem wages are on file in City's office and are available to any interested party.

2. The Contractor must post a copy of the prevailing rate of per diem wages at each job site.

3. The term "per diem wages" is defined in Labor Code Section 1773.1. E. Failure to Pay Prevailing Wages.

1. In accordance with Labor Code Section 1775, the Contractor will forfeit as a penalty to the City an amount determined by the Labor Commissioner under Section 1775 for each calendar day or portion thereof for each workman paid less than stipulated prevailing wage rates for such work or craft in which such worker is employed for any work done under the Contract by the Contractor or by any subcontractor under the Contractor in violation of the provisions of the Labor Code.

2. As required by Labor Code Section 1775, the parties stipulate that the contractor and subcontractors must comply with Section 1775, and in the event of non-compliance with payment of prevailing wages to workers, the contractor or subcontractor must pay the difference between the prevailing wage rates and the amount paid to each worker for each calendar day or portion thereof for which each worker was paid less than the prevailing wage rate to each worker.

3. The City will not recognize any claim for additional compensation because of the payment by the Contractor of any wage rate in excess of the prevailing wage rate set forth in the Contract. The possibility of wage increases is one of the elements to be considered by the Contractor in determining his bid, and will not under any circumstances be considered as the basis of a claim against the City on the Contract. F. Payroll Records.

1. The Contractor and each subcontractor must comply with Labor Code Section 1776 and all requirements of contractors stated therein for the maintenance, inspection and certification of payroll records.

2. *The Contractor and each subcontractor must furnish electronic certified payroll records directly to the Labor Commissioner.*

3. The Contract and each subcontractor must furnish certified payroll records to the City with each progress payment request.

4. The Contractor and each subcontractor who fails to timely furnish payroll records or make the records available for inspection will forfeit to the City the penalty for noncompliance set forth in Labor Code Section 1776 for their respective failure.

G. Apprentices. This subsection applies to contracts for Public Works involving $30,000 or more.

1. The contractor and each subcontractor must comply with the requirements for employment and compensation of apprentices as set for in Labor Code Section 1777.5. The prime Contractor is responsible for compliance with Labor Code Section 1777.5 for all apprenticeable occupations.

2. As required by Labor Code Section 1773.3, the City will send notice of the award of this Contract to the Division of Apprenticeship Standards within five days after award.

H. Discrimination. The contractor and each subcontractor must comply with the antidiscrimination requirements of Labor Code Section 1777.6. I. Worker's Compensation.

1. In accordance Labor Code Section 1860, the contractor and each subcontractor must secure the payment of workers' compensation for their employees as required by Labor Code Section 3700.

2. Before performing the work, the Contractor must sign and file with the City, the certification required by Labor Code Section 1861.

J. Excavation Plans. As required by Labor Code Section 6705, for all public works projects in excess of $25,000 that involve excavation or trenching to a depth of five feet or more, the Contractor must submit a detailed plan showing the design of shoring, bracing, sloping, or other provisions to be made for worker protection from the hazard of caving ground during the excavation or trenching. The plan must comply with the following provisions.

1. If the plan varies from the shoring system standards, the plan must be prepared by a registered civil or structural engineer.

2. A note must be included on the plan by the registered civil or structural engineer certifying that the plan complies with the CAL OSHA Construction Safety Orders or that the plan is not less effective than the shoring, bracing, sloping, or other provision of the Construction Safety Orders.

3. If the Engineer has investigated subsurface conditions in area where the work is to be performed, these investigations are identified in the Special Provisions and the records of the investigations are available for inspection in the Public Works Department. The plan will not be accepted by the City if the plan is based on subsurface conditions which are more favorable than those revealed by the Engineer's investigations, or if the plan is based on soils related design criteria which is less restrictive than the criteria set forth in the Engineer's report of investigations or subsurface conditions.

4. The detailed plan must include surcharge loads for nearby embankments and structures for spoil banks and for construction equipment and other construction loadings. The plan

must indicate for all trench conditions, the minimum horizontal distances from the side of the trench at its top to the near side of the surcharge loads.

5. Nothing contained in this Section shall be construed to impose tort liability on the City or any of its employees or to relieve the Contractor of the full responsibility for providing shoring, bracing, sloping, or other provisions which are adequate for worker protection.

K. Subcontractor Eligibility**.** Contractor acknowledges that under Public Contract Code Section 6109 no contractor or subcontractor who is ineligible to bid or work on, or be awarded, a public works project under Labor Code Section 1777.1 or 1777.7 may bid on, be awarded, or perform work as a subcontractor on, a public works project. Contractor is prohibited from performing work on a public works project with a subcontractor who is ineligible to perform work on the public works project under Labor Code Section 1777.1 or 1777.7.

G.C. 20 SUPERVISION BY CONTRACTOR

The Contractor will supervise and direct the work competently and efficiently, devoting such attention thereto and applying such skills and expertise as may be necessary to perform the work in accordance with the Contract Documents. The Contractor will be solely responsible for the means, methods, techniques, sequences and procedures of construction. The Contractor shall be responsible to see that the finished work complies accurately with the Contract Documents. The Contractor will employ and maintain on the work site a qualified supervisor or superintendent who shall have been designated in writing by the Contractor as the Contractor's representative at the site. The supervisor shall have full authority to act on behalf of the Contractor and all communications given to the supervisor shall be as binding as if given to the Contractor. The supervisor shall be present on the work site at all times as required to perform adequate supervision and coordination of the work. The Contractor shall not change job supervisor without written approval of the Engineer. Full compensation for conforming to the requirements of this Section shall be considered included in the contract prices paid for the various items of work and no additional compensation shall be allowed therefore.

G.C. 21 ALTERNATIVE METHODS OF CONSTRUCTION

Whenever the Contract Documents provide more than one method of construction or more than one specified type of construction equipment may be used to perform portions of the work and the Contract Documents leave the selection of the method of construction or the type of equipment to be used up to the Contractor, it is understood that the City does not guarantee that every such method of construction or the type of equipment can be successfully used throughout all or any part of any project. It shall be the Contractor's responsibility to select and use the alternative or alternatives which will satisfactorily perform the work under the conditions encountered. In the event some of the alternatives on any project or equipment specified cannot be utilized, the Contractor shall be responsible for completing the work in a satisfactory and workmanlike manner to provide the intended service and full compensation for any additional cost involved shall be considered as included in the contract price paid for the item of work involved and no additional compensation will be allowed therefore.

G.C. 22 PROJECT APPEARANCE

The Contractor shall maintain a neat appearance of the work. In any area visible to the public, broken concrete and debris developed during clearing and grubbing shall be disposed of concurrently with its removal. If stockpiling is necessary, the material shall be removed or disposed weekly.

Full compensation for conforming to the provisions in this Section not otherwise provided for shall be considered as included in prices paid for the various contract items of work involved and no additional compensation will be allowed therefore.

G.C. 23 INSURANCE HOLD HARMLESS

The Contractor shall, before the commencement of work herein specified, procure and maintain in full force and effect during the life of the contract, at its sole expense, insurance as described in Section 14 of the Construction Agreement.

G.C. 24 EQUAL EMPLOYMENT OPPORTUNITY

General: The Contractor shall not discriminate in its recruiting, hiring, promotion, demotion or termination practices on the basis of race, religious creed, color, national origin, ancestry, sex, age, physical handicap, medical condition, or marital status in the performance of this Contract and shall comply with the provisions of the California Fair Employment and Housing Act (commencing with Section 12900 of the Government Code), Federal Executive Order No. 11246 (30 Federal Register 12319), as amended, and all administrative rules and regulations issued pursuant to said Acts and Order. See particularly 41 Code of Federal Regulation (CFR) Chapter 60.

The Contractor shall require each of its subcontractors to comply with the preceding paragraph and shall include in each subcontract language similar to the preceding paragraph.
Each bidder shall submit with the bid proposal a fully executed Certificate of NonDiscrimination by Contractors. Bids will not be considered unless accompanied by the completed Certificate.

A. Transactions of $10,000 and Less

1. Contracts and subcontracts not exceeding $10,000 are exempt from the requirements of this clause.
2. No Contractor or subcontractor shall procure supplied and/or services in less than usual quantities to avoid applicability of the Equal Opportunity Clause. With respect to contracts and subcontracts for indefinite quantities, the Equal Opportunity Clause shall apply unless it is determined by the City that the amount to be ordered in any one year under such contract reasonably will be expected not to exceed $10,000.

B. Transactions in Excess of $10,000, but Less Than $50,000

1. Each prime contractor shall certify that it has in effect an affirmative action plan and agrees to comply with all state and federal laws and regulations concerning Fair Employment Practices.
2. The contractor shall maintain a written copy of its affirmative action plan and will furnish a copy to the City upon request by the City. The City reserves the right, during the life of

this Contract, to require the contractor to complete an affirmative action compliance report furnished by the City setting definite goals and timetables and indicating progress in meeting the goals.

C. Transactions of $50,000 or More

1. Each prime contractor who has fifty or more employees and a contract of $50,000 or more shall develop and submit to the City within thirty days of award a written affirmative action compliance program including definite goals and timetables with proposed dates of compliance. The prime contractor shall make, as a condition of its subcontract, the same requirement of each subcontractor who has fifty or more employees and a subcontract of $50,000 or more. Each contractor shall include in its affirmative action compliance program a complete table of its employees' job classifications. This table must include, but need to be limited to, job titles, duties and rates of pay.
2. The contractor agrees to permit access to its records or employment advertisement, application forms and other pertinent data and records by the City or its designee and any state or federal agency having jurisdiction for the purposes of investigation to ascertain compliance with the Fair Employment Practices section of this contract.
3. The City shall have the right to assign an affirmative action representative to monitor the conduct of the contractor and subcontractors under this contract. The affirmative action representative shall have the right to enter the construction or manufacturing site to obtain information from persons performing work on the project, providing such inspection shall not in any way interfere with the progress of the work under contract.

G.C. 25 TERMINATION OF CONTRACT BY CONTRACTOR

The Contractor may terminate the contract upon ten (10) days calendar day's written notice to the City whenever (1) the entire work has been suspended in accordance with these provisions for sixty (60) consecutive calendar days through no fault or negligence of the Contractor, and notice to resume work or to terminate the contract has not been received from the City within this time period; or (2) the City should fail to pay the Contractor any substantial sums due it in accordance with the terms of the contract and within the time limits prescribed. In the event of such termination, the Contractor shall have no claims against the City except for those claims specifically enumerated in these provisions and determined in accordance thereof.

SPECIAL PROVISIONS

CITY OF BELMONT
City Contract Number 2026-647
2026 Pavement Rehabilitation Project

Unless otherwise noted, Section Numbers used in these Special Provisions refer to corresponding Sections in the State of California Department of Transportation 2018 Standard Specifications ("Caltrans Standard Specifications").

Where noted, certain other Section Numbers used in these Special Provisions refer to corresponding Sections in "The GREENBOOK" Standard Specifications for Public Works Construction, 2018 Edition.

If General Conditions conflict with these Special Provisions, these Special Provisions and Technical Specifications shall prevail.

Full compensation for actions taken by the Contractor in order to comply with public health orders or advisories issued by local, County, State, or Federal government agencies shall be considered as included in the contract prices paid for the various items of work involved and no additional compensation will be allowed therefor The Health Orders can be accessed at the San Mateo County website at https://www.smchealth.org/coronavirus .

S.P. 2-6 WORK TO BE DONE

WORK NOT PAID FOR SEPARATELY

Full compensation for the following work shall be considered as included in the contact prices paid for the various items of work and no separate payment will be made therefor:

- Jobsite maintenance
- Street sweeping
- Protecting existing facilities
- Project Appearance
- Protection and restoration of existing improvements

Jobsite Maintenance

The Contractor shall perform daily clean-up operations to keep the jobsite and adjacent properties free from accumulation of waste materials and debris resulting from the Contractor's operations. The Contractor shall deposit waste material in on-site containers or at a legal disposal area away from the site at the end of each working day.

Nothing herein shall be construed as relieving the Contractor of responsibility for final cleanup of the site as provided in Section 4-1.13, “Cleanup”, of the Caltrans Standard Specifications.

Surplus excavated material shall become the property of the Contractor and shall be disposed of outside the street right of way as required in the Caltrans Standard Specifications within 2 days of excavation. The depth of excavation shall be to such lines and grades required to reconstruct the street as shown on the plans or as directed by the Engineer.

The Contractor shall keep existing streets free from dirt and debris at all times. The Contractor shall be prepared to sweep surfaces immediately if deemed necessary by the Engineer for public safety and to avoid damage to properties. If streets are not satisfactorily cleaned within 12 hours from verbal notice by the Engineer, the City will issue s Stop Work Notice.

S.P. 6-1 CONSTRUCTION SCHEDULE AND COMMENCEMENT OF THE WORK

The Contractor shall provide a schedule of work and temporary traffic control plan (TTC Plan) ten (10) calendar days prior to the pre-construction conference and receive approval from the Engineer before starting any work. The construction schedule shall detail sufficient information to be used to notify homeowners of expected work in their area and to permit the City to schedule inspection and testing. Work shall begin within (7) seven calendar days after the Notice to Proceed is issued by the City.

A pre-construction conference will be held at the Belmont Public Works Department, 1 Twin Pines Lane, Suite 385, Belmont, California. The contractor is directed to arrange for the following:

A. Attendance

1. Contractor's Superintendent
2. Major Subcontractors
3. Others, as appropriate

B. Submittals:

1. Construction Schedule (Submit 10 calendar days in advance)
2. Temporary Traffic Control Plan (Submit 10 calendar days in advance)
3. General Notice to Residents
    a. Contractor's telephone number (including 24-hour emergency contact)
    b. Nature of work
    c. Expected duration
4. All material submittals and planned storage of equipment and materials.
5. EEO, IIPP, and Safety Policy

Prior to commencing work, the Contractor shall submit to the Engineer a copy of his construction schedule. The Contractor shall submit an updated (written) copy of the construction schedule to the Engineer on a weekly basis, during construction, subject to approval. Updates of the Schedule to reflect actual progress shall not be considered revisions to the Schedule. Since scheduling is a dynamic process, revisions to activity durations and sequences are expected on a weekly basis.

The Contractor is required to obtain a Temporary Encroachment Permit from the Department of Public Works for any work or storage of material in the public right-of-way.

S.P. 6-2 PROSECUTION OF THE WORK

Working hours for this project shall be from 8:00 a.m. to 5:00 p.m. Monday through Friday unless otherwise noted and except for designated legal holidays.

The designated legal holidays are:

New Year's Day (January 1)

Martin Luther King's Birthday (third Monday in January)

Presidents' Day (third Monday in February)

Memorial Day (last Monday in May)

Independence Day (July 4)

Labor Day (first Monday in September)

Columbus Day (second Monday in October)

Veterans Day (November 11)

Thanksgiving Break (fourth Thursday and following Friday in November)

Christmas Day (December 25).

When a designated legal holiday falls on a Saturday, the preceding Friday shall be the designated legal holiday. When a designated legal holiday falls on a Sunday, the following Monday shall be the designated legal holiday.

S.P. 6-7 TIME OF COMPLETION

Total Contract time for all work is 128 working days. Punchlist items are included in Contract time.

S.P. 6-9 LIQUIDATED DAMAGES

In accordance with Public Contracts Code, Section 10226, it is agreed by the parties to the contract that for each day, including weekends and holiday's that completion of the work, including Punchlist items is delayed beyond the specified time will cause damage to the City of Belmont. The Contractor shall forfeit and pay to the City $4,500.00 per day for each working day in excess of the contract time.

Liquidated damages shall not apply for excusable delay, as defined in Section GC-01. However, the Contractor shall not be entitled to additional compensation as a result of the completion date being extended due to excusable delay.

S.P. 7-7 COOPERATION AND COLLATERAL WORK

The City reserves the right to perform other and additional work, by contract or otherwise, at or near the site (including materials sites) at any time by the use of other forces. Should work be underway or subsequently undertaken within or adjacent to this project, the Contractor shall cooperate with all other Contractors or other forces and conduct this work so that the operations of both suffer the least interference and delay. If there should be any disagreement between the Contractors or the Contractor and the City as to the manner and order of performing work, such disagreement will be resolved by the Engineer, and his/her determination shall be final.

If the contract gives notice of other work that may affect the work of this contract, the coordination of the work shall be taken into account by the Contractor, and any resulting costs shall be considered as included in the contract items.

S.P. 7-9 PROTECTION AND RESTORATION

The Contractor is responsible for replacing damaged improvements on private property and within the street right-of-way including, but not limited to, shrubs, lawns, irrigation lines, and sidewalks, except that fences within the street right-of-way or easements may be removed only if approved by the Engineer in order to perform the work and allow the property owner to salvage materials in advance. Every effort must be made by the contractor to work around existing improvements.

Full compensation for conforming to the provisions in this section, not otherwise provided for, shall be considered as included in the contract prices paid for the various items of work involved and no additional compensation will be allowed therefor.

S.P. 7-10 PUBLIC CONVENIENCE AND SAFETY

Safety throughout the site is the Contractor's responsibility. The Contractor shall provide a safe working environment for employees and the public, meeting all standards of the State of California. All differences in grade greater than four (4) inches in any vehicular travel area shall be ramped with temporary asphalt/cutback until such time as final paving takes place. All differences greater than one (1) inch in grade in pedestrian areas shall be considered a "trip hazard" and shall be ramped with temporary AC or other acceptable means until such time as final restoration takes place. All excavations shall be covered during "non- working hours." All excavations in vehicular areas shall be covered with 3/4" thick steel plates (minimum). Excavations in pedestrian areas shall be covered with plywood and barricades. All steel plates and plywood shall have a non-skid surface. All barricades on the project site shall be equipped with lights (in working condition).

Construction Area Signs

The Contractor shall furnish, install, maintain and remove construction area signs when no longer required in accordance with the provisions in Section "Temporary Traffic Control" of the

Caltrans Standard Specifications and these Special Provisions. The base material of construction area signs shall not be plywood.

The cost for construction area signs as provided herein shall be considered as included in the contract lump sum (LS) price paid for "Temporary Traffic Control and Construction Area Signs".

Temporary Traffic Control

The Contractor shall notify the Engineer of his intent to begin work on each street at least five (5) days before work is begun on that street. The Contractor shall cooperate with local authorities relative to handling traffic through the area.

Notifications to the public shall be accomplished in the following manner:

1. General Notice, by mail, shall be sent to all residences along and adjacent to each street to be reconstructed 2 weeks in advance of commencement of work for that street. Such General Notice, by mail, shall be reviewed and approved by the Engineer prior to mailing. Contractor's emergency telephone number and contact individual shall be provided.

2. Contractor shall post "No Parking" signs along each street to be reconstructed at least forty-eight (48) hours in advance of commencement of work for that street; and shall arrange with the Police Department for removal of vehicles as required. "No Parking" signs may be posted without the approval of the Engineer. "No Parking" signs shall indicate the date, time (civilian hours), hours, and day of the week of the parking prohibition. The Contractor shall contact the Police Department to verify the posting of "No Parking" signs in advance.

Delays to the Contractor caused by the presence of parked vehicles will not be grounds for additional compensation or extension of time.

The minimum width of a temporary traffic lane shall be 10 feet, unless otherwise permitted by the Engineer. The full width of the traveled way shall be open for use by public traffic when construction operations are not actively in progress. No parking will be permitted in the construction area. Personal vehicles of the Contractor's employees shall not be parked on the traveled way, including any section closed to public traffic.

Temporary Traffic Control Plans

The Contractor shall provide a temporary traffic control plan (TTC Plan) for each street ten (10) calendar days prior to pre- construction conference and receive approval from the Engineer prior to commencement of work. Each TTC Plan shall clearly show how the Contractor proposes to handle both vehicular and pedestrian traffic during construction for each street.

Each TTC Plan shall include details such as follows:

A. Work area and operations for which the traffic control is proposed.

B. Hours of the day and proposed dates that the plan will be in effect.

C. Salient dimensions and features of the existing roadways.

D. Location, width, direction and turning movements of traffic for proposed traffic revisions.

E. Type, location, reference distances, spacing, etc. for such items as signs, cones, barricades, arrow boards and flagmen.

F. Conformance to the California Manual on Uniform Traffic Control Devices, Revision 5 (March 27, 2020).

G. Conformance to the order of work requirements in these Special Provisions.

H. Conformance to all the applicable traffic control requirements specified in these Special Provisions.

I. Any alterations to a TTC Plan, proposed lane closures, before or after initial implementation, shall be approved in advance by the Engineer.

J. Traffic shall be maintained by complying with the approved TTC Plan and alterations, if any.

Contractor shall notify Belmont Police Dispatch (650-595-7400) and Engineer's representative (510-760-8394) on a daily basis (as needed) at the beginning of each shift to inform them of **ANY** lane closure and at the end of each shift to inform them of the street opening to through traffic. Note: Contractor shall provide access for emergency vehicles at all times during his operations.

Full compensation for conforming to the provisions in this section shall be considered as included in the contract lump sum (LS) price paid for "Temporary Traffic Control and Construction Area Signs" and no additional compensation will be allowed therefor.

TECHNICAL SPECIFICATIONS

FOR

CONSTRUCTION OF

2026 PAVEMENT REHABILITATION PROJECT

FOR

CITY OF BELMONT, CALIFORNIA

CITY CONTRACT NO. 2026-647

May 29, 2026

Pavement Engineering Inc.
You can ride on our reputation

3485 Sacramento Drive, Suite A
San Luis Obispo, CA 93401
(805) 781-2265
FAX (805) 781-2267

CITY OF BELMONT

20256PAVEMENT REHABILITATION PROJECT

BELMONT, CALIFORNIA

DESIGNERS' ATTEST

These Technical Specifications have been prepared under the supervision of the undersigned, who hereby certifies that he is a Registered Civil Engineer in the State of California.



Joseph L. Ririe, PE
Pavement Engineering Inc.
3485 Sacramento Drive, Suite A
San Luis Obispo, CA 93401

SPECIAL PROVISIONS – TECHNICAL

2026 Pavement Rehabilitation Project (herein referred to as "the Project")

City of Belmont

City Contract No. 2026-647

Technical Provisions for this contract shall be in conformance with **the State of California Department of Transportation (Caltrans) 2018 Edition Standard Specifications** (herein referred to as the Standard Specifications), City of Belmont (herein referred to as Owner), Standard Drawings, these Special Provisions, and the 2026 Pavement Project Plans (herein referred to as the Plans), and as amended and or superseded by the following:

Bidder shall note that the amendment and the following provisions are not all shown in the order or numbering system as shown in the Standard Specifications.

TABLE OF CONTENTS

PAGE

SPECIAL PROVISIONS - TECHNICAL 1

TS 1 GENERAL 1

TS 2 MOBILIZATION, BONDS, AND INSURANCE 6

TS 3 TRAFFIC CONTROL 9

TS 4 WATER POLLUTION CONTROL 14

TS 5 EXISTING FACILITIES 17

TS 6 TRIMMING, CLEARING, AND GRUBBING 20

TS 7 CONSTRUCTION SURVEYS 21

TS 8 PRESERVING & PERPETUATING SURVEY MONUMENTATION 62

TS 9 FINAL INSPECTION AND PUNCH LIST 22

TS 10 CONSTRUCTION AS-BUILT DRAWINGS 22

TS 11 ROOT PROTECTION, ROOT PRUNING, AND TREE REMOVAL 59

TS 12 COLD PLANING (MILLING & KEYCUTS) 31

TS 13 HOT MIX ASPHALT (HMA) ..... **Error! Bookmark not defined.**

TS 14 REMOVE AND REPLACE HOT MIX ASPHALT (HMA) 36

TS 15 ASPHALT TACK COAT 39
TS 16 LOWERING AND ADJUSTING OF UTILITY COVERS 63
TS 17 MISCELLANEOUS EXCAVATION & GRADING 46
TS 18 AGGREGATE BASE 49
TS 19 MISCELLANEOUS CONCRETE 49
TS 20 FULL DEPTH RECLAMATION – CEMENT TREATMENT 40
TS 21 TRAFFIC STRIPING, PAVEMENT MARKINGS, AND PAVEMENT MARKERS 66
TS 22 ROADSIDE SIGNS, STANDARDS, AND OBJECT MARKERS 73
TS 23 HEADER BOARDS 77
TS 24 FINAL CLEANUP 80
APPENDIX A 1
APPENDIX B 1
APPENDIX C 1
APPENDIX D ..... Error! Bookmark not defined.

THIS PAGE LEFT BLANK

SPECIAL PROVISIONS - TECHNICAL

TS 1 GENERAL

TS 1-1 GENERAL

All work shall conform to the applicable provisions of the State of California, Department of Transportation, Standard Specifications (Caltrans); these Special Provisions; and the construction drawings, except as modified herein.

The Contractor is required to inspect the site of the proposed work in order to satisfy themselves, by personal examination, the location of the proposed work and the actual conditions of the proposed worksite. The Contractor is also required to have all sub-contractors personally inspect the site.

All work shall be done in conformance to the applicable provisions of the Standard Specifications except as modified herein. Payment for work, equipment and materials not specifically covered herein shall be included in the payment for related items of work. No additional payment will be made for work, equipment or materials not covered in these Technical Specifications, but necessary to insure a completed project as specified. Any plan or method of work suggested by the City representative to the Contractor but not specified or required, if adopted or followed by the Contractor in whole or in part, may be used at the risk and responsibility of the Contractor; and the City representative shall assume no responsibility therefor and in no way be held liable for any defects in the work which may result from or be caused by use of such plans or method of work.

TS 1-2 SCOPE OF WORK

Scope of Work to be performed consists of Contractor furnishing all materials, equipment, tools, labor, and incidentals necessary for the construction of the Project, complete in place in accordance with the Plans, Specifications, and Contract Documents, and subject to the terms and conditions of the Agreement.

Work to be performed includes but is not limited to, furnishing all materials, equipment, tools, labor, and incidentals as required by the Plans, Specifications, and Contract Documents for the reconstruction or repair of Owner's streets at various locations throughout the Project limits. See the Plans and Details for a more detailed description of the location of the various sites. Work includes:

Furnishing all labor, materials, tools, and equipment necessary for placement of hot mix asphalt (HMA) pavement materials such as pavement overlay, and mill and fill; setup and maintenance of traffic control systems; clearing debris from existing roadway and gutter pan; construction of Portland Cement Concrete (PCC) curb ramps, sidewalk, curbs & gutters, placement of crushed aggregate base and HMA pavement; replacement of traffic striping and markings; and clean-up of the project area; and other related work as necessary to provide a complete project; all in

accordance with the Standard Specifications, General Provisions, the Plans, and these Special Provisions.

Contractor shall provide safe and adequate pedestrian access at all times. Vehicular movement at and around all work sites shall be provided and maintained at all times. Approved barriers and signs (traffic flagging personnel, if necessary) shall be furnished and utilized by Contractor to ensure safety and public access to businesses and residences at all times.

Contractor shall pay to Owner liquidated damages for avoidable delays of $4500 for each working day in excess of the Project's working days.

TS 1-3 EMERGENCY INFORMATION

Names, addresses, and telephone numbers of Contractor and Subcontractors shall be filed with Owner and the City's Police Department on the day of the Pre-Construction Meeting.

TS 1-4 UTILITY COMPANY INFORMATION

Contractor shall lower and adjust facilities except for electrical facilities owned by PG&E. Contractor shall check for known and unknown utilities in advance with each utility company. Contractor shall be responsible for coordinating the timing for the lowering and adjusting facilities with the utility companies.

Contractor shall contact Laura Wendover at (408) 477-9472 (cell) for coordination with AT&T.

Contractor shall contact Rebecca Lakeman at (916) 515-6017 (cell) for coordination with Comcast.

In the event that a City of Belmont Sanitary Sewer manhole is encountered within the Project area, Contractor shall notify Ryan Moran at (650) 637-4706.

For utilities of Mid-Peninsula Water Divisions (MPWD), Contractor shall contact Michael Anderson at (650) 591-8941 a minimum of five (5) working days prior to the start of any work involving MPWD's facilities for coordination.

For both electrical and gas facilities of Pacific Gas and Electric (PG&E), Contractor shall contact Gregory Greenwood at (510) 685-0423 at least two (2) weeks prior to the commencement of work to schedule a PG&E Field Representative. No work is authorized without Field Representative present.

TS 1-4.01 Underground Service Alert (USA)

Contractor shall notify Underground Service Alert (USA) three (3) business days in advance of any excavation by dialing (800) 227-2600 or 811 or online at https://call811.com/. All existing facilities in conflict with the proposed improvements shall be relocated by Contractor, or as directed by Owner Representative (herein referred to as Engineer).

All existing facilities in conflict with the proposed improvements shall be relocated by Contractor or as directed by Engineer.

It is not the intent of the Plans to show the exact locations of existing underground utilities or structures, and Owner assumes no responsibility, therefor. Whenever any such utilities are indicated thereon, Contractor shall be responsible for verifying their actual location and depth in the field by potholing if necessary. Contractor shall be responsible for any damage to utilities shown on the Plans, located by Underground Service Alert, or as specified herein, as a result of their operations.

Contractor shall not be entitled to any right-of-way delays associated with the relocation or repair of utilities and other facilities. It shall be the responsibility of Contractor to cooperate fully with the owners of these utilities and other facilities for their relocation and repair work.

TS 1-5 ORDER OF THE WORK

Contractor is responsible for coordinating with Engineer, Daniel Matthews, at (650) 637-2985.

Contractor shall commence work per Construction Schedule and Commencement of Work. Contractor shall begin work promptly, as stated in the General Provisions, and shall not suspend work or abandon the work site until the work is complete.

All tree root removals on a particular street must be performed and accepted by Owner Arborist prior to the construction of the roadwork.

All Portland cement concrete (PCC) repairs must be constructed and accepted by Owner prior to hot mix asphalt (HMA) resurfacing or full depth reclamation work.

Contractor shall coordinate with adjacent property owners/tenants in order to schedule demolition/construction activities in order to minimize impacts to residents and/or business operation.

Contractor shall allow utility owners access to the work and shall schedule around interference by utility owners performing concurrent work.

Work shall not commence on the following roadway segments until coordinated in advance with the sewer project. Contractor shall coordinate with the City and Sewer Contractor to schedule work on these segments.

Base Bid Streets

a. College View Way (South Road to End)
b. El Verano Way (Maywood Drive to Chula Vista Drive)
c. Fernwood Way (El Verano Way to Chula Vista Drive)
d. Korbel Way (South Road to End)
e. Phyllis Court (College View Way to End)

Alternate 1 Streets

a. Sunnyslope Avenue (Oneil Avenue to Gate)

Various items of concrete construction shall be installed or replaced shortly after demolition and removal has begun. In no case shall removal take place unless Contractor can complete installation and replacement within the following time period:

a. Sidewalk and access ramps shall be replaced no later than the third (3^{rd}) working day after demolition or removal,

b. Backfill and paving conform work shall be installed no later than the fifth (5^{th}) calendar day following concrete placement, and

c. Sidewalks on both sides of a street shall not be closed or removed simultaneously.

Contractor shall schedule the cold planing work such that the pavement leveling course (base course) can be completed immediately after milling and digouts are complete.

Roadways that will have the entirety of existing asphalt pavement cold planed and base/subgrade exposed shall have the base course paved back within the same working day.

Overlayed roadways shall be paved back with the asphalt base/leveling course and surface course within five (5) days after milling (keycuts) has commenced.

Contractor shall coordinate with Owner's trash pickup provider(s) for the trash pickup schedule.

Failure to complete such work within the time period and/or conditions stated shall be a reasonable basis for Engineer to stop all other items of construction until such work is completed.

TS 1-6 REQUIREMENTS OF WORK

All work shall be coordinated with the Traffic Control and Maintenance Plan, Project Schedule, Contract Period, Submittals, and all other requirements of these Contract Documents.

All movements at intersections must be maintained. Contractor shall maintain a minimum of one lane, not less than ten (10) feet wide (twelve (12) feet wide on arterials and Caltrans), two way traffic control at all times. No lanes shall be closed prior to 8:00 a.m., and all lanes must be opened by 5:00 p.m. Additional working hour and lane closure requirements will be imposed for work on weekends per City Municipal Code.

A maximum noise level limit of eighty-six (86) decibels at a distance of fifty (50) feet will apply to all construction equipment on or related to the Project, regardless of owner. Use of excessively loud warning signals shall be avoided except in those cases required for protection of personnel. Use of generators or other mechanical devices is not permitted between the hours of 5:00 p.m. and 8:00 a.m. unless approved by Engineer. Additional noise restriction hours will be imposed for work on weekends per City Municipal Code.

Contractor shall coordinate, perform, and construct roadway work such that the restoration work on a street is completed prior to a weekend and/or Owner designated legal holiday so the street and pedestrian access are fully restored and available for public use.

Once started, Contractor shall continuously work on the Project until completion. Other than for inclement weather, work shall not be discontinued unless notification is provided to and approved by Owner at least seventy-two (72) hours in advance. Such notification of work suspension shall include the exact date when work shall be suspended and the date when work shall resume.

Failure to notify and obtain the approval of Owner of the work suspension will subject Contractor to a $400 per working day inspection charge for each day work is suspended without the required notification and approval.

No work suspension due to material and/or equipment issues will be allowed.

Non-Working Foreman or General Contractor (herein referred to as Contractor Representative) with qualifications for the scope of work shall be on site or available for any decision-making during the duration of construction. Contractor shall not assign unqualified field personnel to be Contractor Representative. Contractor Representative shall be on site, at all times and in coordination with Subcontractors. Contractor Representative and all working foremen and non-working foremen shall be required to attend the mandatory Pre-Construction Meeting.

Owner may at any time request a more experienced or qualified representative, foreman, and/or operator when work performance is not being met for a certain skill.

Contractor shall keep the work site clean, control dust and air pollution from construction operations, and provide sanitation for workers. Broken concrete and debris developed during demolition, clearing and grubbing shall be disposed of concurrently with its removal.

Weeds, trash, and debris shall be removed from the work site regularly and when directed by Engineer. All stickers, paint, and other forms of graffiti within the work limits shall be removed. Contractor shall submit method of removal to Engineer for approval prior to abatement.

TS 1-7 ROADWAY PREPARATION

Work under this section consists of preparing the roadway prior to the resurfacing or reconstruction. Such work shall include controlling nuisance water, sweeping, watering, removal of all raised pavement markers, removing thermoplastic pavement markings, and removing loose and broken HMA and foreign material, including existing weed growth as specified in these Special Provisions and as required by Engineer. Water Pollution Control Plan (WPCP) is to be implemented prior to the start of work. Any roadway area that contains existing weed growth shall be treated with an Environmental Protection (E.P.A.) Owner-approved herbicide composed of glyphosate and oryzalin, combined and applied according to label directions. Alternative mechanical means of

removal may be approved by the Engineer if Contractor can demonstrate equivalent removal and prevention of weed growth.

Contractor shall pothole for shallow utilities that may be in conflict with work. Contractor shall submit results to Owner at least two (2) weeks prior to the start of any excavation work to provide sufficient time to resolve any issue that may be encountered.

TS 1-8 AIR POLLUTION CONTROL

Contractor shall take all necessary measures to avoid the dispersion of dust. Dust generated by traffic, Contractor's operations, or wind are all included in the definition of "dust." All activities shall be in compliance with Section 14-9, "Air Quality," of the Standard Specifications.

TS 1-9 MEASUREMENT AND PAYMENT

Full compensation for **General** shall be considered as included in the contract prices paid for the various bid items of work involved and no additional compensation will be allowed therefore. Such payment will be considered full compensation for furnishing and maintaining all materials, labor, equipment, and all incidentals necessary to complete the work in accordance with Standard Specifications and these Special Provisions.

TS 2 MOBILIZATION, BONDS, AND INSURANCE

TS 2-1 GENERAL

TS 2-1.01 Summary

Mobilization includes preparatory work and operations, including but not limited to those necessary for the movement of personnel, equipment, supplies, and incidentals to the work site, for work on the Project, and for all other work and operations that shall be performed, or costs incurred prior to beginning work on the various items on the work site.

Mobilization shall include the furnishing and providing for regular maintenance of temporary sanitary facilities accessible to the work site for the duration of the Project. Failure to comply with this requirement will result in withholding of mobilization payments in the amount deemed appropriate by Owner.

It is the responsibility of Contractor to locate and secure staging area(s) for setup, construction laydown areas, or the like, and shall be an appropriate area for mixing and storing materials and equipment. Staging area(s) shall meet all requirements described in Section 13-4, "Job Site Management," of the Standard Specifications, and shall not exceed one acre of disturbed-soil area combined. All equipment shall be removed from the temporary staging area within three (3) working days after completion of the work unless approved by Owner.

Staging area may not be located on Owner's property. Temporary utility controls shall be arranged solely by Contractor. It is Contractor's responsibility to inspect the work site to determine its suitability for operations to execute the Contract. Contractor is required

to obtain and show proof of all permits required by the State and/or local agencies for the use of the staging area.

Owner is not responsible for providing Staging Area.

TS 2-2 NOTIFICATIONS

Contractor shall notify Owner not less than two (2) weeks prior to the start of the Project. Contractor shall be responsible for all notifications, including any and all Subcontractor's work.

Closing or opening (either partial or full) of a street or alley within the Project limits will be approved by Engineer. Notices shall be posted pursuant to California Vehicle Code, Article 1, Section 22651 at least seventy-two (72) hours prior to construction by Contractor. No Parking Signs will be provided by the City. Notices shall include the following information:

A. "TOW AWAY – NO PARKING"

B. SPECIFIC DATES AND TIMES OF CONSTRUCTION

C. "VEHICLES FOUND IN VIOLATION WILL BE TOWED"

D. "C.V.C. 22651 (L)"

E. CONTRACTOR'S NAME AND CONTACT PHONE NUMBER

First and last sign shall also be stenciled with the word "BEGIN" or "END" as appropriate to delineate the limits of the no parking area. Signs shall be place in twenty-five (25) feet intervals. The font size of the dates and times shall be at least three (3) times the font size of all other information on the sign.

Failure to comply with notification requirements will prevent Owner from towing vehicles parked in the proposed work area. Owner will not incur any additional costs due to vehicle removal or delays resulting from vehicles remaining in the project area.

Contractor shall notify the following Departments at least twenty-four (24) hours prior to the schedule closing or opening:

Belmont Public Works Department	(650) 595-7425
Belmont Police Department	(650) 595-7425
San Mateo Consolidate Fire Department	(650) 522-7900
U.S. Post Office, City of Belmont	(650) 595-7400

Contractor must notify Mid-Peninsula Water District (MPWD) for valve shutoff seventy-two (72) hours in advance, otherwise, Contractor shall pay for emergency shut-off. Valves to be shut off in phases approved by MPWD.

If for any reason the work is delayed or rescheduled after the required notifications have been issued, the Contractor shall re-date the signs affected, notify residents and

businesses of the change via a new “door knob” notice, and re-contact the local services and agencies. If the work is delayed more than five (5) calendar days, the Contractor shall remove the signs and place re-dated signs two working days (four calendar days prior to work beginning on a Monday or Tuesday) in advance of the work

TS 2-2.01 Special Instructions for Haul Routes

All Haul Routes for the work shall be submitted to Owner for approval.

Contractor shall be responsible for developing specific detailed Traffic Control and Maintenance Plans for these circumstances.

TS 2-3 MEASUREMENT AND PAYMENT

The contract lump sum price paid for **“Mobilization”** will include all costs associated with insurance, bonds, required permits and fees, shop drawings, mobilization, demobilization, preparation of the Project schedule, notifications, the Project phasing, supervision, coordination of concurrent work with other Contractors, meetings, and "as-built" plans required to perform the work indicated in the Plans and Specifications.

Price for mobilization will not exceed six and a half percent (6.5%) of the total bid items, exclusive of the cost for Mobilization.

Payment will be made as follows:

a. Fifty percent (50%) of the total amount bid for Mobilization will be paid with the first progress payment after at least five percent (5%) of the original contract amount for other items of work has been performed.

b. When at least ten percent (10%) of the original contract amount for other items of work has been performed, an amount will be included in the next monthly progress payment to increase the total amount of Mobilization paid to seventy-five percent (75%) of the total amount bid for Mobilization.

c. When at least twenty percent (20%) of the original contract amount for other items of work has been performed, an amount will be included in the next monthly progress payment to increase the total amount of Mobilization paid to ninety percent (90%) of the total amount bid for Mobilization.

d. Upon substantial completion, one hundred percent (100%) of the remaining contract price paid for Mobilization will be included in the estimate for payment.

The Contract lump sum price paid for **“Mobilization”** shall include full compensation for furnishing all labor, supervision, materials, tools, equipment and incidentals, and for all the work involved in mobilization, including, but not limited to, furnishing all specified contract bonds and insurance certificates, required project forms, public notification, transporting equipment, establishing a storage area, sanitary restroom facilities, and all other work as specified in the Caltrans Standard Specifications Section 7 and these Special Provisions and as direct by the Engineer. No Additional compensation will be allowed therefore. This item shall also include all costs necessary to demobilize at the

conclusion of all work. This item may be paid in installments as determined by the Engineer.

TS 3 TRAFFIC CONTROL

TS 3-1 GENERAL

TS 3-1.01 Summary

All traffic control shall be provided by the Contractor.

Work to be performed under this section covers all labor, materials, tools, equipment, transportation, and incidentals necessary to maintain and control all pedestrian and vehicular traffic through the work site. In addition, this work shall include all work as outlined in Section 12, “Temporary Traffic Control,” of the Standard Specifications and these Special Provisions.

Traffic control shall conform to the latest edition of “California Manual on Uniform Traffic Control Devices” issued by Caltrans, or State Standard Plan T13, “Traffic Control System for Lane Closure on Two Lane Conventional Highways.”

Contractor shall have at the work site a copy of the California Manual on Uniform Traffic Control Devices (CA MUTCD), latest edition, and shall comply with its provisions.

The Contractor shall fulfill the requirements of this section, twenty-four (24) hours per day, seven (7) days a week, including holidays, from the time the Notice to Proceed is issued until the project is formally accepted.

Any deviation in traffic control from the references mentioned above will not be allowed unless advance written approval is granted by the Engineer.

Attention is directed to Sections 7-1.03, "Public Convenience", 7-1.04, "Public Safety", and 12, "Temporary Traffic Control", of the Standard Specifications. Nothing in these Special Provisions shall be construed as relieving the Contractor from his/her responsibility as provided in said Section 7-1.04, “Public Safety.”

Minor deviations from the traffic requirements of this section, which do not significantly change the cost of the work, may be permitted upon the written request of the Contractor, if in the opinion of the Engineer public traffic will be better served and work expedited. Such deviations shall not be adopted until the Engineer has indicated his written approval. All other modifications will be made by contract change order.

Traffic control shall be coordinated for the minimum inconvenience and maximum safety of the public during the construction period. The Contractor shall bear full responsibility for maintaining traffic control during the construction period.

Contractor shall provide all markers, signs, delineators, barricades, portable flashing beacons, flaggers, etc. necessary to ensure the safe passage of traffic through the work zone.

Where work reduces street width, the Contractor shall provide flaggers to guide traffic. Flaggers and all personnel working near traffic shall wear CAL OSHA-approved safety clothing and equipment. Flaggers shall guide traffic with an appropriate stop/slow sign.

At no time shall any roadway that is to be repaired as part of this project be completely closed to traffic, pedestrian or vehicular, unless approved by Owner. If the closing or opening (either partial or full) of a street within the Project limits is approved by Engineer, Contractor shall notify Engineer assigned to the Project and local authorities at least three (3) working days prior to the scheduled closing or opening.

Conflicting existing pavement markings shall be removed by sandblasting. Conflicting raised pavement markers shall also be removed. Removal of conflicting markings and markers shall be performed at no additional cost to Owner.

Temporary traffic markings shall be spaced at a maximum of twenty-four (24) feet apart.

All traffic signs shall be reflectorized and shall conform to Owner's specifications. Installation shall conform to the Standard Plans and CA MUTCD.

TS 3-1.02 Property Access

Property access shall be maintained to all residents and businesses at all times unless otherwise approved by the City. Upon approval by the City, access to certain properties may be temporarily closed if the resident and/or property owner agrees to the closure.

TS 3-1.03 Lane Closures

At no time shall any roadway that is to be repaired as part of this project be completely closed to traffic, pedestrian or vehicular, unless approved by Owner. The Contractor shall maintain a minimum of one (1) lane of traffic open at all times in accordance with the hours of work specified in Sections TS 3-1.03A and TS 3-1.03B.

TS 3-1.03A Residential Roadways

The minimum width of a traffic lane shall be ten (10) feet. Flashing Arrow Boards shall be required for all lane closures as directed by Engineer. Lane closures are restricted to between the hours of 8:00 a.m. and 5:00 p.m., and 9:00 a.m. to 3:30 p.m. on any roadway with an in-session school.

TS 3-1.03B Arterial and Collector Roadways

The Contractor shall maintain a minimum of one (1) lane of traffic **in each direction** at all times. The minimum width of a traffic lane shall be twelve (12) feet. Flashing Arrow Boards shall be required for all lane closures on collector and arterial roadways. Lane closures are restricted to between the hours of 9:00 a.m. and 3:30 p.m.

TS 3-1.04 Traffic Control and Maintenance Plan

Two (2) Weeks prior to the Pre-Construction Meeting, Contractor shall submit to Engineer for review a detailed Traffic Control and Maintenance Plan for the various affected work sites or streets. Traffic Control and Maintenance Plans shall be in accordance with Section 12, "Temporary Traffic Control," of the Standard Specifications. **No work may commence in any area until the Traffic Control and Maintenance Plan has been approved by Owner Traffic Engineer**.

Soft closures shall be avoided at all costs; however, if a soft closure is required and approved by Owner, Contractor shall install all traffic control per the WATCH manual.

Road detours shall be the sole responsibility of Contractor for all work, including that of Subcontractors.

Crew assigned for traffic control shall only be on traffic control duty and cannot perform other types of work. For work on arterials, Contractor shall provide a third-party company for traffic control support at no additional cost if Engineer deems the requirements of the approved Traffic Control and Maintenance Plan and/or Owner are not being met.

TS 3-1.05 Construction Signing

Construction signing shall consist of furnishing, installing, maintaining, and removing construction signs, temporary guide markers, and barricades. Construction signing shall meet the requirements set forth in the CA MUTCD, the latest edition, and these Special Provisions.

Flagmen shall be required to direct traffic during construction. In addition, after bituminous materials are applied, pilot cars may be required, as directed by Engineer, to control traffic to a speed below twenty (20) mph to ensure traffic safety.

TS 3-1.06 Traffic Maintenance

Contractor shall be responsible for the safety of vehicular and pedestrian traffic in accordance with these Special Provisions. Vehicular traffic shall be maintained at all times to all businesses and residences.

Contractor shall provide a knowledgeable, full-time, on site individual (herein referred to as Truck Boss), whose sole task is controlling construction truck traffic during paving and grinding operations. Truck Boss shall ensure that trucks do not enter the work area until the proper time, as required by the paving and grinding crew. Furthermore, Truck Boss shall report the presence of any tracked material from the work area to Engineer for immediate cleanup by Contractor.

Contractor shall notify Engineer of their intention to begin work at least three (3) working days before starting any work at each street location and before each phase of work is to be done. Contractor shall cooperate with Engineer relative to handling traffic through the areas and shall make arrangements relative to keeping the working area clear of parked vehicles and clear access to driveways. **For towing vehicles parked within construction no parking zones, Contractor shall contact Belmont Police Department at (650) 595-7400.**

At intersections, if a cross street needs to be temporarily closed when work is in progress through the intersection, and the anticipated traffic delay is more than five (5) minutes, a detour shall be installed and shall include the installation of advance signing, displaying the anticipated delay time. Detour and signing will be reviewed and approved by Engineer prior to the work being done.

Contractor's equipment and personal vehicles of Contractor's employees shall not be parked on the traveled way nor on any street where traffic is restricted at any time. If construction equipment is parked in the parking lanes overnight, barricades and other suitable warning devices shall be required. Overnight storage of equipment on any Owner's streets must be approved by Owner prior to the end of the shift.

TS 3-1.07 Day Work

Contractor shall coordinate working hours with Engineer. Working lane widths shall be approved by Owner. Striping and other low-noise activities may be allowed during night work. Working hours are subject to change depending on the impact on the general public and coordination with adjacent projects. Day work hours of paving operation shall be from 8:00 a.m. to 4:30 p.m. Contractor shall only grind and place temporary striping that can be completed and open to traffic by 5:00 p.m. Flagmen shall be provided continuously at affected intersections as well as at the beginning and end of restricted traffic control areas. All flagmen and foremen shall be in radio contact with each other to coordinate work and provide a safe work zone.

TS 3-1.08 Night Work

Night Work will not be allowed.

TS 3-1.09 Special Instructions for School Zones

Contractor shall make every effort to complete work within school zones during breaks in the school schedule when classes are not in session. This includes any work within 1,000 feet of a school, roadways leading directly to a school, or streets having a school.

Contractor shall notify school districts and coordinate work so as to maximize safety and minimize inconvenience, as well as obtain school schedules and confirm pick-up and drop-off times. This includes any work within one thousand (1,000) feet of a school, roadways leading directly to a school, or streets having a school. If possible, such work shall be scheduled after school is released for a summer session. Unless authorized by City, work in school zones shall be prohibited from 7:00 a.m. to 9:00 a.m. and from 2:00 p.m. to 4:00 p.m. on weekdays when school is in session. Work is prohibited in school zones during the first week of school.

Contractor shall coordinate with the following school districts at least forty-eight (48) hours prior to the scheduled closing or opening of streets.

Belmont-Redwood Shores Elementary School District	(650) 637-4800
Charles Armstrong School	(650) 592-7570

TS 3-1.10 Special Instructions for Bus Routes

Contractor shall notify the Transit Division at least one (1) week prior to the scheduled closing or opening of streets or impact to any bus stops.

TS 3-1.11 Portable Delineators

Portable delineators shall be either cones or tubular markers, and shall comply with Subsection 12-3.04, “Portable Delineators,” of the Standard Specifications.

Delineators to be used at night or in low-light conditions shall be reflectorized. Minimum height of either cones or tubular markers shall be thirty-seven (37) inches above the road surface.

All portable delineators shall comply with the current version of the Caltrans Traffic Manual.

Portable delineators shall be spaced as necessary for proper delineation; however, in no case shall the spacing between portable delineators exceed fifty (50) feet on tangents or twenty-five (25) feet on curves.

TS 3-1.12 Restrictions On Closure of Traffic Lanes

All streets shall be open for use by public traffic on Saturday, Sunday, any day designated by Owner as a legal holiday, on the day preceding a designated legal holiday, after 3 p.m. on Fridays (except for planned night work), and when construction operations are not actively in progress on working days. During daily construction operations, there may be certain a.m. and p.m. peak traffic hours that may require Contractor to alter and/or modify the construction schedule to complete the work so as to have the least impact on public convenience, if determined by Engineer.

Contractor Representative shall ensure that the public does not drive into road closure areas.

TS 3-2 MEASUREMENT AND PAYMENT

The contract lump sum price paid for “**Traffic Control”** will include full compensation for furnishing all labor, materials, tools, equipment, transportation, and incidentals and for doing all work involved in maintaining and controlling traffic, complete in place, including changeable message signs, as specified in the Standard Specifications and these Special Provisions.

Payment will be made as follows:

a. Fifty percent (50%) of the total amount bid for Maintaining and Controlling Traffic will be paid with the first progress payment after at least five percent (5%) of the original contract amount for other items of work has been performed.

b. When at least ten percent (10%) of the original contract amount for other items of work has been performed, an amount will be included in the next monthly progress payment to increase the total amount of Maintaining and

Controlling Traffic paid to seventy-five percent (75%) of the total amount bid for Maintaining and Controlling Traffic.

c. When at least twenty percent (20%) of the original contract amount for other items of work has been performed, an amount will be included in the next monthly progress payment to increase the total amount of Maintaining and Controlling Traffic paid to ninety percent (90%) of the total amount bid for Maintaining and Controlling Traffic.

d. Upon substantial completion, one hundred percent (100%) of the remaining contract price paid for Maintaining and Controlling Traffic will be included in the estimate for payment.

TS 4 WATER POLLUTION CONTROL

TS 4-1 GENERAL

TS 4-1.01 Summary

"Water Pollution Control Plan" shall conform to Section 13-2, "Water Pollution Control Program" of the Standard Specifications. Work shall include all labor, materials, equipment, submittals and testing necessary to comply with the Standard Specifications.

The Contractor shall comply with all air pollution, water quality, and other environmental control rules, regulations, ordinances and statutes as apply to the project and the executing of the work performed pursuant to the Contract.

The Contractor shall implement construction site best management practices for the control of non-storm water and point discharges, erosion and sediment control.

A Water Pollution Control Plan (WPCP) shall be required for the project. The WCPC shall:

1. Show the locations and types of water pollution control practices that will be used for stormwater and non-stormwater in areas outside the job site but related to work activities, including staging areas, storage yards, and access roads.
2. Show the locations and types of temporary water pollution control practices that will be used in the work for each construction phase.

The Contractor shall be required to implement temporary construction site best management practices (BMP's) in accordance with the *Construction Site Best Management Practices (BMP) Manual* and *BMP Field Manual and Troubleshooting Guide* issued by the State of California, Department of Transportation. Construction site BMP documents can be found at https://dot.ca.gov/programs/construction/storm-water-and-water-pollution-control/manuals-and-handbooks. The temporary construction site best management practices required for this Contract shall include, but are not limited to:

1. Stockpile Management: Implement BMP's, as appropriate, for soil stabilization and sediment control as applicable to stockpile of various materials.
2. Mobile Operations: Implement BMP's, as appropriate, for the control of equipment fueling and maintenance, concrete mixing and wash out, hauling and storage of materials. BMP's shall control the specific situations that mobile operations can create.
3. Wind Erosion Controls: Implement BMP's, as appropriate, for all disturbed soils on the project site that are subject to wind erosion when wind and dry conditions exist.
4. Tracking Controls: Implement BMP's, as appropriate, for the control of sediments and debris from the collection system.
5. Non-Storm Water and Waste Management and Materials Pollution Controls: Implement BMP's, as appropriate, to control the discharge of materials other than storm water to the storm water collection system.

TS 4-1.02 Submittals

The Contractor shall submit one (1) electronic copy of the WPCP a minimum of 10 working days prior to beginning construction. Construction shall not begin until the WPCP is approved.

TS 4-2 CONSTRUCTION

TS 4-2.01 General

The Contractor shall continuously provide at the job site all of the tools, equipment, and materials necessary to implement the WPCP. This requirement shall be enforced at all times from project initiation through completion, including any punch list or warranty work on the project.

TS 4-2.02 Protection of Existing Storm Water System

As the first order of work, the Contractor shall protect the existing storm water system from entrance of particulates and pollutants. Such protection shall include implementing the Best Management Practices (BMP) as outlined in the WPCP.

In addition to the Best Management Practices outlined in the local governing jurisdiction’s plans, the protection system shall have a minimum of three (3) features:

1. A particulate filter of geosynthetic material securely fastened in place such that it cannot be bypassed without significant physical damage,
2. A pre-filter for the particulate filter, and
3. On-hand materials to close off an inlet or opening in the case of a significant pollution spill.

TS 4-2.03 Material Storage Areas

All material and/or equipment storage areas where liquid construction materials are kept, including but not limited to asphalt emulsions, paving oils, and seal coat materials, shall be protected by a physical barrier capable of containing the entire volume of stored liquid materials. During active construction activities, portions of the barrier may be

removed for access. However, the barrier materials must be readily accessible for replacement by on-site construction personnel. The barrier must be in place at all times when construction personnel are absent from the storage site.

TS 4-2.04 System Inspection and Maintenance

To ensure the proper implementation and functioning of BMPs, the Contractor shall regularly inspect and maintain the construction site for the BMPs identified in the BMP Plan. The Contractor shall identify corrective actions and time needed to address any deficient measures or reinitiate any BMPs that have been discontinued. All repair and correction shall begin within 72-hours of notice or before the next storm forecasted with 50% or greater chance whichever is sooner.

Inspections of the construction site shall be conducted by the Contractor to evaluate BMPs, as follows:

1. Within 48-hours of a NOAA forecasted storm event of 50% or more.
2. Weekly
3. Every 24-hours during an on-going storm.

If the Contractor or the Engineer identifies a deficiency in the deployment or functioning of an identified BMP, the deficiency shall be corrected immediately. The deficiency may be corrected at a later date and time if requested by the Contractor and approved by the Engineer in writing, but not later than 72-hours after notice or before the next storm forecasted with 50% or greater chance whichever is sooner. The correction of deficiencies shall be at no additional cost to the City.

The Contractor shall provide a monitoring log of each inspection.

TS 4-2.05 Non-Storm Spills or Pollution

The WPCP shall address practices for the cleanup of spilled or leaked pollutants such as hydraulic oil from damaged or leaking equipment. The plan shall include readily available equipment and materials to contain and absorb the pollutants, collection of these materials, and disposal of the materials to an approved disposal facility. The plan shall include ultimate disposal from the Contractor's yard.

The Contractor shall keep a record of any spills on the daily inspection logs. In addition, at the end of the project, the Contractor must certify that all contaminated materials have been properly disposed of in accordance with the WPCP.

TS 4-3 MEASUREMENT AND PAYMENT

The contract lump sum price paid for **"Water Pollution Control Program"** will include but not be limited to all costs associated with installation, maintaining, removal of BMPs, and record keeping and reporting as required by the latest regulations. Payment will be made as follows:

a. Fifty percent (50%) of the total amount bid for Implement BMP Plan and Maintain BMPs will be paid with the first progress payment after at least five percent (5%) of the original contract amount for other items of work has been performed.

b. When at least ten percent (10%) of the original contract amount for other items of work has been performed, an amount will be included in the next monthly progress payment to increase the total amount of Implement BMP Plan and Maintain BMPs paid to seventy-five percent (75%) of the total amount bid for Implement BMP Plan and Maintain BMPs.

c. When at least twenty percent (20%) of the original contract amount for other items of work has been performed, an amount will be included in the next monthly progress payment to increase the total amount of Implement BMP Plan and Maintain BMPs paid to ninety percent (90%) of the total amount bid for Implement BMP Plan and Maintain BMPs.

d. Upon substantial completion, one hundred percent (100%) of the remaining contract price paid for Implement BMP Plan and Maintain BMPs will be included in the estimate for payment.

e. Owner Project Manager will retain an amount equal to 25% of the estimated value of the contract work performed during estimate periods in that Contractor fails to conform to the provisions in this section, "Water Pollution Control," as determined by Owner Environmental Specialist. Owner Environmental Specialist will inspect the work areas weekly or as required, and the deficient item list will be issued if correction(s) is/are needed. Corrections shall be made within three (3) working days. Once the deficient item is corrected and approved by Owner Environmental Specialist, the withheld money will be released to Contractor.

TS 5 EXISTING FACILITIES

TS 5-1 GENERAL

TS 5-1.01 Summary

Existing Facilities shall conform to Section 5-1.36, “Property and Facility Preservation,” Section 5-1.36C, “Nonhighway Facilities,” and Section 15, "Existing Facilities," of the Standard Specifications and these Technical Specifications.

TS 5-1.02 Obstructions

The Contractor's attention is directed to the existence of certain underground facilities which may require that special precautions be taken by the Contractor to protect the health, safety and welfare of workmen and of the public. Facilities requiring special precautions include, but are not limited to: conductors of petroleum products, oxygen, chlorine, and toxic or flammable gases; natural gas in pipelines greater than 6 inches in diameter or pipelines operating at pressures greater than 60 psi (gage); underground electric supply system conductors or cables either directly buried or in duct or conduit which do not have concentric neutral conductors or other effectively ground metal

shields or sheaths; and underground electrical conductors with potential to ground more than 300 volts. The Contractor shall notify the Engineer at least forty-eight (48) hours prior to performing any work in the vicinity of such facilities.

The Contractor shall call USA at 811 to mark the locations of all underground utilities at least seventy-two (72) hours before the intended start of excavation. The Contractor shall remove all project USA markings, Engineer markings, and Survey markings, prior to project completion.

Any damage to any utility due to the Contractor's operations shall be repaired or replaced by the Contractor to the satisfaction of the Engineer. Contractor shall use extra caution prior to excavating where utility lateral locations are not known and shall repair property damage caused by damage to any utility.

TS 5-1.03 Delays

The Contractor shall receive no additional compensation for delays or inconvenience caused by utility relocations and/or adjustments. The delay caused by these relocations and/or adjustments shall not count towards the Contractor's "working days."

TS 5-1.04 Survey Monuments

Existing survey monuments shall be preserved, referenced or replaced pursuant to the requirements of State of California Streets and Highways Code Sections 732.5, 1492.5, and 1810.5 and Business and Professions Code Section 8771 and the following:

The Contractor shall not disturb permanent survey monuments or bench marks without consent of the Engineer. The Contractor shall bear the expense of replacing any monument or benchmark that may be disturbed without permission. Replacement shall be done only with the direction of and in the presence of the Engineer.

Should the Contractor during the course of construction encounter a survey monument or bench mark not shown on the plans for the work, they shall promptly notify the Engineer in writing so that the monument or bench mark may be referenced accordingly, properly referenced, preserved, and/or restored.

TS 5-1.05 Protect Existing Facilities to Remain

The Contractor shall be responsible for the protection of public and private property adjacent to the work and shall exercise due caution to avoid damage to such property.

The Contractor shall immediately repair or replace all existing improvements within the right-of-way which are not designated for removal, but that are damaged or removed as a result of its operations at his/her sole expense and to the satisfaction of the City representative. Repairs and replacements shall be at least equal to existing improvements and shall match them in finish and dimension. The Contractor shall immediately notify the appropriate owner of the improvement or facility and the City representative of any damage as a result of his/her operations to existing improvements or facilities. If the improvement belongs to a private residence and the property owner or

occupant is not at home, such notification shall be attached to the front door of the property.

TS 5-1.06 Removals

The Contractor shall remove and dispose of existing portland cement concrete curb, gutter, sidewalk, and driveway at the locations shown on the Plans. When curb and gutter and/or roadway pavement are removed, the Contractor shall immediately place portable delineators along the edge of the pavement. Portable delineators shall be 36-inch minimum height, orange with white reflectors. The delineators shall be maintained by the Contractor until new curb and gutter are placed. All materials removed shall be legally disposed of in accordance with Section 7-1.04, "Public Safety," of the Standard Specifications.

Existing concrete to be removed shall be sawcut at the nearest joint or score line, unless otherwise directed by the Engineer. Any existing concrete damaged by reason of the Contractor's operations outside this limit shall be repaired at the Contractor's expense. The repair shall be made by removing and replacing the entire portion between weakened plane joints or score lines.

The Contractor shall remove thermoplastic stripes and legends within the limits of work shown on the Plans. All materials removed shall be disposed of in accordance with Section 17-2.03D, "Disposal of Materials," of the Standard Specifications.

The Contractor's attention is directed to the State Health and Safety and CAL-OSHA regulations and requirements regarding the removal, handling and disposal of yellow thermoplastic and painted traffic striping and pavement markings. The Contractor is responsible for any additional requirements necessary to comply with the regulations.

Where grinding or other methods approved by the Engineer are used to remove yellow thermoplastic and yellow painted traffic striping and pavement marking, the removed residue, including dust, shall be contained and collected immediately. Sweeping equipment shall not be used. Collection shall be by a high efficiency particulate air (HEPA) filter equipped vacuum attachment operated concurrently with the removal operations or other equally effective methods approved by the Engineer.

Nothing in these Special Provisions shall relieve the Contractor of the Contractor's responsibility as specified in Section 7-1.04, "Public Safety," of the Standard Specifications.

TS 5-1.07 Restore Existing Irrigation System And Landscaping

Any irrigation system and/or landscaping damaged during the installation of curb, gutter, sidewalk and curb ramps shall be replaced in kind by the Contractor.

The Contractor's attention is directed to the existence of private irrigation facilities not shown on the Plans. It is anticipated that some of these facilities will be in conflict with the proposed improvements or may be damaged during construction.

Existing turf may be carefully removed and restored following site grading. Turf may be replaced as long as new sod is of the same species as the existing. Contractor shall submit a sample to the Engineer for approval prior to installation.

The irrigation system in conflict with the new sidewalk and curb ramps shall be repaired and/or relocated to clear the new sidewalk and curb ramp construction. The Contractor shall coordinate replacement/relocation of the irrigation system with the property owners before and after construction of new sidewalks and curb ramps. The Contractor shall remain responsible for irrigating the landscape area until the irrigation system is fully functional. Contractor shall arrange with property owners to confirm all damaged irrigation system is repaired and fully functional. Irrigation and/or sprinklers damaged by the contractor's construction activity shall be restored within 48 hours.

TS 5-2 MEASUREMENT AND PAYMENT

Full compensation for Existing Facilities shall be considered as included in the contract prices paid for the various bid items of work involved and no additional compensation will be allowed therefore.

TS 6 TRIMMING, CLEARING, AND GRUBBING

TS 6-1 GENERAL

Work shall conform to Section 17-2, "Clearing and Grubbing," of the Standard Specifications and shall consist of removal and disposal of all objectionable material from the work site, including existing weeds, brush, shrubs, trees, stumps, concrete, masonry, other unsuitable material, and obstructions interfering with the new construction. Limits of work shall be of sufficient area and depth to complete the work as shown on the Plans.

Trimming, clearing, and grubbing shall be performed in advance of any other grading or construction operations. Area to be cleared and grubbed shall be within the Project area. Contractor shall not store or permit debris to accumulate on site. If Contractor fails to remove excess debris promptly, Owner reserves the right to cause removal at Contractor's expense.

Residue from cutting operations will not be permitted to flow into storm drains or across lanes occupied by traffic and shall be removed from the pavement surface concurrent with the cutting operations.

TS 6-2 CONSTRUCTION

TS 6-2.01 General

Clear and grub construction areas on the job site where facilities are shown to be constructed, per Subsection 17-2.03 "Construction," of the Standard Specifications. Clear and grub before performing earthwork in an area.

TS 6-2.02 Preservation of Property

Contractor's attention is directed to Standard Specifications Section 5-1.36, "Property and Facility Preservation." Protect existing improvements to remain in place including landscaping, hardscaping, utilities, vegetation, irrigation, curbs, paving and drainage facilities. Repair, replace, or restore any damaged items as required and directed.

All existing private improvements, such as irrigation, landscaping, etc., that conflict with the new improvements shall be removed and restored to original or better condition in new locations as approved in advance by the Engineer.

TS 6-2.03 Removal and Disposal of Materials

All material removed, unless designated to be salvaged, shall become property of the Contractor and shall be disposed of outside City's right-of-way in accordance with Standard Specifications Section 17-2.03D, "Disposal of Materials."

TS 6-2.04 Trimming Vegetation and Tree Protection

This project includes work on streets with mature trees, shrubs and vegetation adjacent to the proposed work. In some locations, the tree canopy and other vegetation may extend over the roadway. It is the responsibility of the Contractor to conduct his/her operations around said tree canopy and other vegetation such that the work is accomplished without damage to trees and other vegetation.

In situations where it is not feasible to perform such work without damage to trees and other vegetation, the Contractor shall remove all branches which hang within 13-1/2 feet above finished roadway grade. Vegetation shall be trimmed a minimum of 12 inches beyond the edge of pavement and all other work limits, or only as necessary to complete the work.

The Contractor shall notify the City 48 hours in advance of any trimming operations so that the City arborist can be on site to inspect the operation.

TS 6-3 MEASUREMENT AND PAYMENT

The contract unit price paid per lump sum for **"Trimming, Clearing, and Grubbing"** will include full compensation for furnishing all labor, materials, tools, equipment, and incidentals, and for doing all the work involved in trimming clearing, and grubbing vegetation from City right-of-way, and clean-up, as shown on the plans, as specified in the Standard Specifications and these Special Provisions, and as directed by the Engineer. Work will include all incidentals, and no additional payment will be allowed, therefor.

TS 7 CONSTRUCTION SURVEYS

TS 7-1 GENERAL

Contractor shall be responsible for hiring a licensed land surveyor to provide all surveys to control the lines, elevations, and dimensions of the work in conformance with the Plans. Any deviation from the lines, elevations, and dimensions shown on the Plans must receive prior approval from Engineer. Where new construction connects to existing

facilities, Contractor shall check and establish the exact location prior to construction of the facility.

All stakes or marks shall be provided by Contractor as necessary to establish the lines and grades required for the completion of the work specified in the Standard Specifications, on the Plans, and in these Special Provisions.

Contractor shall be responsible for the accuracy of their own layout work and shall be responsible and liable for the preservation of all established lines, grades, and layout points. Stakes damaged or destroyed by the public or operations of Contractor shall be replaced at Contractor's expense.

Full compensation for conforming to the requirements of this section shall be considered as included in the prices paid for the various contract items, and no additional compensation will be allowed, therefor.

TS 7-2 MEASUREMENT AND PAYMENT

Full compensation for Construction Surveys shall be considered as included in the contract prices paid for the various bid items of work involved and no additional compensation will be allowed therefore.

TS 8 FINAL INSPECTION AND PUNCH LIST

TS 8-1 GENERAL

When the work has been completed, Engineer will make the final inspection and final project walk-through with Contractor. Engineer will create a punch list of deficient items that shall be corrected by Contractor. Engineer reserves the right to add items to the Project's punch list as deemed necessary. All punch list items shall be completed within five (5) working days of notice to Contractor. Punch list items shall be accounted for in the Project construction schedule within the Project working days. Contractor shall not be granted additional working days for the completion of the punch list items.

TS 9 CONSTRUCTION AS-BUILT DRAWINGS

TS 9-1 GENERAL

Contractor shall maintain a complete and accurate record of all changes of construction from that shown in the Plans and Specifications for providing a basis for construction as-built drawings. These drawings must be maintained on site during the course of construction and updated monthly, at minimum.

Contractor shall use a job set of contract drawings, clearly labeled "Construction As-Built Drawings," to record all changes in construction. Job set of as-built drawings shall be completely, accurately, and legibly marked in red ink to record actual construction. Additional copies of prints shall be used, if necessary, to ensure legible recording of data and date all entries. Attention shall be called to the entry by drawing a "cloud" around the area affected. In case of overlapping changes, different colors shall be used for each change. Consistent color coding shall be maintained throughout the drawings.

Contractor shall submit a full-size copy of the updated construction as-built drawings in progress with each progress payment to document the status of the drawings. Progress payments may not be processed until acceptable drawings are submitted. Contractor shall submit a complete set of original construction as-built drawings to Engineer ten (10) days after final inspection, along with a letter declaring that other than these noted changes on the as-built drawings, “the Project was constructed in conformance with the Contract Documents.” Contractor must provide this set of as-built drawings and letter prior to processing of the final pay estimate.

TS 9-2 MEASUREMENT AND PAYMENT

Full compensation for recording construction changes and furnishing the Construction As-Built Drawings is considered included in the prices paid for the various bid items of work, and no additional compensation will be allowed, therefor.

TS 10 HOT MIX ASPHALT (HMA)

TS 10-1 GENERAL

TS 10-1.01 Summary

Work to be performed under Hot Mix Asphalt (HMA) includes all labor, materials, tools, equipment, transportation, and incidentals necessary to produce and place hot mix asphalt (HMA) base, intermediate, and surface courses, and speed tables using the Method Process as indicated in these Special Provisions. Contractor shall comply with Section 39, “Hot Mix Asphalt,” of the 2010 Standard Specification (Unrevised Edition) except as modified in these Special Provisions.

TS 10-1.02 Submittals

Contractor shall submit Job Mix Formula (JMF) information on Form CEM-3511 and Form CEM-3512. Contractor shall submit CEM-3513 or CEM-3514 for mixes that have been verified within the last twelve (12) months. Contractor shall provide the most recent CEM-3513 if mix has not been verified within the last twelve (12) months. For unverified mixes or out of date mix tests, final acceptance will be based on production startup tests and Contractor shall be paving at their own risk.

Contractor shall submit a Quality Control Plan that conforms to the current Caltrans Quality Control Plan Review Checklist for Hot Mix Asphalt. Contractor shall allow twenty (20) calendar days for review by Engineer.

Contractor shall submit all quality control field test results daily and laboratory test results within five (5) calendar days of sampling.

TS 10-1.03 Contractor Quality Control

HMA will be verified by Engineer prior to placement on work site. If agreed to by Contractor and Engineer, the production start-up may be used for verification. If the production start-up is used for verification, Engineer may require removal and replacement of the HMA, at their discretion, in the event of verification failure.

Contractor shall have a Quality Control Inspector present with a thin lift nuclear gauge actively monitoring compaction throughout the shift for all paving operations where compaction is an acceptance criterion. Quality Control Inspector shall be devoted to that purpose and shall not have another role on the paving crew.

Contractor quality control testing is required. However, if Contractor fails to submit quality control results to Engineer within seventy-two (72) hours of HMA placement, Contractor waves all rights to dispute Engineer's results. In the event of asphalt binder or Hamburg wheel track testing by Engineer, Contractor has five (5) days to submit their test results from the time Engineer informs Contractor that he is performing testing or Contractor waves the right to dispute Engineer's results.

Engineer will test for conformance with aggregate quality characteristics at the beginning of the project.

Engineer will test air void content, Hveem stability, and maximum specific gravity (Rice Gravity) a minimum of once per day

Engineer may sample HMA from truck beds at the plant, from the hopper of the paving machine, and/or from the mat behind the paver at the discretion of Engineer. Contractor shall facilitate the sampling process.

TS 10-1.04 Engineer's Acceptance

TS 10-1.04A General

Owner shall be notified forty-eight (48) hours prior to scheduling pavement placement so that Quality Assurance personnel can be scheduled.

TS 10-1.04B Materials Acceptance

Engineer will monitor Contractor's work for conformance to these Standard Provisions. In addition, Engineer will collect HMA samples and verify the mix.

Engineer may withhold acceptance in the event of any failing test result until Contractor has addressed the failing material to Engineer's satisfaction.

TS 10-1.04C Compaction Acceptance

Sublots to determine compaction testing shall be based on the following:

- Each 750 tons, or part thereof, placed on an individual street in a paving day. If over 750 tons are placed in a single paving day on an individual street, up to 150 tons over 750 tons can be moved in to the previous 750-ton sublot.
- If multiple streets are paved in a day, each street shall be considered its own sublot with multiple sublots on streets where greater than 750 tons are placed.

Density testing shall be required on all layers that are at least 1.75 inches in thickness unless Engineer determines area is not suitable for traditional compaction methods.

In-place density shall be between 92.0% and 97.0% of maximum theoretical specific (RICE) gravity using a nuclear gauge. At Engineer's discretion, compaction testing may be performed using a nuclear gauge. Gauge compaction testing shall be performed in accordance with CTM 375. Final compaction shall be based on the average nuclear gauge results for the sublot. The nuclear gauge shall be core correlated the first day of paving using as many cores as Engineer deems appropriate.

If nuclear gauge compaction testing results are failing, Contractor can request coring to verify the results. Three (3) cores will be sampled for each sublot and the average of the three cores for each sublot will determine density. Core locations will be determined using random sampling charts in CTM 375. Engineer will mark the core locations.

Cores may be taken up to five (5) calendar days after placement and may be four (4) or six (6) inches in diameter. Engineer will provide results within three (3) working days of receiving the cores.

Passing cores will be paid for by Owner. Failing cores shall be paid for by Contractor. If core density produces both passing and failing cores, cost will be prorated between Contractor and Owner.

For the percent of maximum theoretical density, the following table shall apply to deductions for average compaction of a sublot:

Reduced Payment Factors for Percent of Maximum Theoretical Density

HMA Type A Percent of Maximum Theoretical Density	Reduced Payment Factor	HMA Type A Percent of Maximum Theoretical Density	Reduced Payment Factor
92.0	0.0000	97.0	0.0000
91.9	0.0125	97.1	0.0125
91.8	0.0250	97.2	0.0250
91.7	0.0375	97.3	0.0375
91.6	0.0500	97.4	0.0500
91.5	0.0625	97.5	0.0625
91.4	0.0750	97.6	0.0750
91.3	0.0875	97.7	0.0875
91.2	0.1000	97.8	0.1000
91.1	0.1125	97.9	0.1125
91.0	0.1250	98.0	0.1250
90.9	0.1375	98.1	0.1375
90.8	0.1500	98.2	0.1500
90.7	0.1625	98.3	0.1625
90.6	0.1750	98.4	0.1750
90.5	0.1875	98.5	0.1875
90.4	0.2000	98.6	0.2000
90.3	0.2125	98.7	0.2125
90.2	0.2250	98.8	0.2250
90.1	0.2375	98.9	0.2375
90.0	0.2500	99.0	0.2500
< 90.0	Remove and Replace	> 99.0	Remove and Replace

TS 10-2 MATERIALS

TS 10-2.01 General

TS 10-2.02 Mix Design

TS 10-2.02A General

Mix voids shall be targeted at 3.5%.

Allowable production range for mix voids shall be 2.0% to 5.0%.

Tensile Strength Ratio (TSR) shall be minimum 70 in accordance with CTM 371. If TSR results are not available, 1/2 percent liquid antistrip shall be added.

No Warm Mix Additive shall be allowed.

For Type A HMA mixtures using RAP, the maximum allowed binder replacement is 25.0 percent in the upper 0.2 foot exclusive of OGFC and 40.0 percent below. The binder replacement is calculated as a percentage of the approved JMF target asphalt binder content.

For RAP substitution of 15 percent or less, the grade of the virgin binder must be the specified grade of asphalt binder for Type A HMA.

For RAP substitution greater than 15 percent and not exceeding 25 percent, the grade of the virgin binder must be the specified grade of asphalt binder for Type A HMA with the upper and lower temperature classification reduced by 6 degrees C. Hamburg wheel track requirements are based on the grade of asphalt binder specified for Type A HMA.

TS 10-2.03 Asphalt Binder

Grade of asphalt binder mixed with aggregate for HMA (Type A) shall be as follows:

Base/Surface/Leveling Courses:	PG 64-10

TS 10-2.04 Aggregate

Hot mix asphalt to be used shall be as follows unless modified by the Plans, these Special Provisions, or by Engineer:

Remove and Replace/Digouts:	1/2-inch Type A, or 3/4-inch Type A may be used if the lift thickness is greater than 0.20-foot
Surface Courses:	1/2-inch, Type A
Leveling Courses:	3/8-inch, Type A

TS 10-2.05 Delivery Tickets

Material delivery tickets shall be submitted daily. Each delivery ticket shall include information on the material type, binder type, oil content, and the mix design number. Material delivered to the work site without such annotations will be subject to rejection.

TS 10-3 CONSTRUCTION

TS 10-3.01 General

Paving shall be performed so no longitudinal paving joints remain at the end of each day's paving operation.

Use of material transfer vehicles (MTV) shall not be permitted on collector or residential roadways.

TS 10-3.02 Surface Preparation

Work shall consist of preparing existing street surfaces prior to the commencement of paving. Such work shall include removing raised pavement markers, removing thermoplastic traffic markings and legends, controlling nuisance water, sweeping,

watering, and removing loose and broken pavement and foreign material as specified in the Standard Specifications, these Special Provisions, and as directed by Engineer.

All vertical edges to be paved against shall be tack coated. These include, but are not limited to, curb faces, gutter lips, swale edges, cross gutter edges, and pavement edges.

Tack coat shall be utilized and shall be either emulsified asphalt Grade RS-1, RS-1h, SS-1, or SS-1h conforming to Section 94, “Asphaltic Emulsions,” or paving grade asphalt conforming to Section 92, “Asphalt Binder.” For leveling, base, intermediate, and surface courses, the asphalt tack coat shall be placed with a calibrated distributor truck per Subsection 93-1.03C of the Standard Specifications, unless otherwise specified by Engineer or modified in these Special Provisions. Application temperature of the asphalt emulsion shall be 300°F minimum and 375°F maximum.

Cracks and voids shall be sealed prior to placing HMA. Cracks less than 1/2-inch in width shall be sealed with tack coat, while cracks and voids larger than 1/2-inch shall be tack coated and filled with HMA fines prior to placing HMA.

All cold joints, both longitudinal and transverse, shall be heated with a torch immediately prior to paving. Cold joints include previous passes placed more than three (3) hours prior. All cold joints shall be tack coated. Rolling shall be performed as indicated in the Standard Specifications, and these Special Provisions.

TS 10-3.03 Leveling, Transitions, and Hot Mix Asphalt (HMA) Fills

A leveling course of variable thickness shall be placed and compacted prior to placing the surface course at locations where directed by the Engineer. Leveling course shall be used to correct pavement irregularities such as rutting, variable cross slope, or variable longitudinal slope. Where two overlays of different thickness abut at a longitudinal joint, Contractor shall add to the thinner section to match the thicker lift and provide a smooth transition and uniform cross-fall. Cold planing ridges or other rises in the pavement surface may be required by Engineer. Engineer will determine the exact limits and thickness of the leveling courses, hot mix asphalt fills, and transitions.

Contractor shall construct temporary pavement transitions at all transverse paving joints greater than one (1) inch prior to allowing traffic onto the paved surface. Temporary pavement transitions shall have a maximum slope of 20:1 or as approved by Engineer and be constructed on Kraft paper or other suitable bond breaker such that upon removal of the temporary pavement transition, a clean notch remains. Temporary transitions shall be constructed of either cold mix or hot mix. Temporary transitions shall be required at driveways where drop off is more than one (1) inch.

Contractor shall continuously maintain the temporary pavement until final paving. Each temporary transition shall be inspected by Contractor and repaired as necessary to comply with these provisions at the end of each day, including weekends and holidays.

Failure to comply with these provisions will result in a liquidated damage of $250 per day per transition and/or the cost of City crews making the repairs if necessary to correct for public safety.

TS 10-3.04 Layout

Contractor shall layout and mark the location of the edges of the paving passes of the surface course to match the new layout of the lane lines. Layout shall be made at least twenty-four (24) hours prior to paving. Layout will be approved by Engineer prior to paving.

If the striping is to remain unchanged, edges of the paving passes shall conform to existing lane edges.

In all cases where practical, each lane shall be paved in a single pass. In tapered transition areas, shoulder areas shall be paved first, then the through lane shall be paved immediately after the shoulder paving.

For paving that incorporates new quarter points or grade breaks due to keycuts or other conditions, Contractor shall provide equipment capable of adjusting to the new surface profile at the appropriate locations.

Contractor shall take sufficient measurements during laydown to ensure that the full design hot mix asphalt layer depth is provided at each quarter point, grade break., or transition. Failure to provide the design depth at these areas will result in rejection of the work. Correction of this rejected work shall include milling out the new hot mix asphalt from the road edge to the centerline or nearest inside lane line and repaving. Minimum length of the milled and corrected area shall be fifty (50) feet.

TS 10-3.05 Tolerances

Finished HMA surface shall be flush with, to 1/4 inch (0.02 feet or 6 mm) above, the gutter lips. Finished pavement surface shall not be lower than the gutter lips.

Average pavement thickness shall be equal to the specified thickness for the project.

For total pavement thicknesses of less than four (4) inches, the minimum allowable thickness will be 1/4 inch less than that specified.

For total pavement thicknesses of four (4) inches or more, the minimum allowable thickness will be 1/2 inch less than that specified.

TS 10-3.06 Automatic Screed Control

For all mainline street or roadway paving with single lane lengths exceeding three hundred (300) feet, automatic screed controls shall be required. Automatic screed controls shall not be required for paving of parking lots, intersections, cul-de-sacs, alleyways, or other irregular areas.

In addition to the requirements in Subsection 39-1.10 and 39-1.11 of the Standard Specifications, HMA shall be placed with spreading equipment equipped with fully automatic screed and grade sensing controls that shall control the longitudinal grade of the screed. Automatic controls shall conform to and be operated in accordance with the provisions herein.

Unless approved otherwise, ski-type devices with a minimum length of thirty (30) feet shall be used to provide a reference for the grade sensor. Skis shall be constructed and

installed in such a manner that a reference to the average elevation of the existing pavement, along the length of the ski, is maintained at the sensor point. When placing surfacing adjacent to surfacing previously placed in conformance with these provisions, a joint matching shoe of adequate size and type to properly sense the grade of the previously placed mat may be used in lieu of 30-foot ski.

Ski shall be mounted at a location that shall provide an accurate reference for the surfacing being placed. This may require the ski to be mounted ahead of and inside the outer limits of the screed. Automatic cross-slope control may be accomplished by use of a ski and grade sensor on each side of the paving machine.

Automatic screed controls shall be installed in such a manner that the occasional manual adjustments necessary to maintain the attitude of the screed parallel to the underlying pavement are readily accomplished. Automatic screed controls shall be installed so that with little or no delay, use of the automatic controls can be discontinued, and the screed controlled by manual methods.

Should the automatic screed controls fail to operate properly during any day's work, Contractor may manually control the spreading equipment for the remainder of that day, provided the quality of the work conforms to the requirements of Sections 39-1.11 and 39-1.12 of the 2010 Standard Specifications (Unrevised). Should the methods and equipment used for automatic control fail to result in the quality of work required by said Sections 39-1.11 and 39-1.12, the paving operations will be temporarily discontinued, and Contractor shall make the necessary changes to the equipment, or furnish other equipment conforming to the requirements herein, before paving is resumed.

If it is determined by Engineer that the existing grade and cross slope are too irregular for the automatic controls to provide the quality of work required, use of the automatic controls will be discontinued, and spreading equipment shall be adjusted by manual methods. Use of automatic controls shall resume when Engineer has determined that it is again practical and so orders.

TS 10-3.07 Rolling and Compacting

Rolling and compaction shall be performed as indicated in the Standard Specifications. Roller water shall contain a soap type compound to prevent sticking of HMA material to the rollers. Soap type compound shall not damage HMA or impede the bonding of layers.

Breakdown rolling shall commence when HMA is placed. Rolling shall be accomplished with the drive wheel forward and with the advance and return passes in the same line.

Number of rollers required for each paving operation shall be such that all rolling for density can be completed before the temperature of hot mix asphalt mixture drops below 140°F.

For leveling courses, breakdown rolling shall consist of three (3) coverages with an eight (8) to twelve (12)-ton pneumatic roller followed by a finishing coverage with a steel wheel roller. Rolling may begin with a single pass of a steel wheel roller until the pneumatic has sufficient opportunity to warm up to avoid tracking and picking up

material from the mat. Pneumatic roller tires shall be treated with a non-petroleum-based product to prevent pickup. Failure to successfully provide for breakdown rolling with the pneumatic roller after a reasonable warm up time will be cause for termination of paving activities until Contractor can provide equipment that shall perform without pickup.

Contractor shall have hand-compaction equipment immediately available for compacting all areas inaccessible to rollers. Hand-compaction shall be performed concurrently with breakdown rolling. If for any reason hand-compaction falls behind breakdown rolling, further placement of hot mix asphalt shall be suspended until hand-compaction is caught up. Hand-compaction includes vibraplates and hand tampers. Hand torches shall be available for rework of areas that have cooled.

After compaction, surface texture of all hand work areas shall match the surface texture of the machine placed mat. Any coarse or segregated areas shall be corrected immediately upon discovery. Failure to immediately address these areas shall cause suspension of HMA placement until the areas are satisfactorily addressed, unless otherwise allowed by Engineer.

TS 10-4 MEASUREMENTS AND PAYMENT

The contract unit prices paid per ton for **"3/8" HMA Type A (PG 64-10)"** and **"1/2" HMA Type A (PG 64-10)"** will be measured via material delivery tickets, minus any wasted or unused HMA material, and will include full compensation for furnishing all labor, materials, tools, equipment, and incidentals, and for doing all the work involved in "Hot Mix Asphalt", complete in place, including furnishing, placing and compacting Hot Mix Asphalt (HMA); Job Mix Formula (JMF) and Quality Control Plan (QCP) preparation; production and testing costs for HMA verification, quality control testing, and core densities; surface preparation; tack coat; constructing and removing temporary transitions; layout; and cleanup, as shown on the plans, as specified in the Standard Specification and these special provisions, and as directed by the Engineer.

Material delivery tickets (tags) shall be submitted daily by the Contractor to the City. The City does not pay for HMA tonnage when tags are missing and not provided to the City on the day the material is placed.

Section 9-1.06B, "Increases of More Than 25 Percent," and Section 9-1.06C, "Decreases of More Than 25 Percent," of the State Standards will not apply to the bid items related to hot mix asphalt (HMA).

TS 11 COLD PLANING (MILLING & KEYCUTS)

TS 11-1 GENERAL

TS 11-1.01 Summary

Cold planing shall comply with Subsection 39-3.04, "Cold Planing Asphalt Concrete Pavement," of the Standard Specifications, and shall include all work necessary to remove existing asphalt and/or concrete pavement to a predetermined depth as

indicated on the Plans. Limits of cold planing will be determined by Engineer prior to construction.

Work includes, but is not limited to, removal of existing pavement adjacent to gutters, cross gutters, ends of overlays, equipment crossings, railroad crossings, and bridge approaches. Existing pavement surface on roadways to be milled prior to pavement inlay shall be cold planed as specified herein. Existing conditions may differ from the Plans and shall be verified by Contractor. Exposed surface may be used temporarily as a driving surface.

On roadways where existing pavement section is to be removed from pavement edge to pavement edge,

Core locations on the Plans are estimated. Existing conditions may differ from the information specified in the boring logs as shown on the plans.

TS 11-2 CONSTRUCTION

TS 11-2.01 General

Work shall consist of preparing the existing street surfaces prior to the commencement of paving. Such work shall include removing raised pavement markers, removing all thermoplastic, removing all painted traffic markings and legends, controlling nuisance water, sweeping, watering, and removing loose and broken asphalt and foreign material; and spraying and removal of weed growth as specified in the Standard Specifications and these Special Provisions, and as directed by Engineer.

Any roadway area that contains existing weed growth shall be treated with an Environmental Protection Agency (E.P.A.) approved herbicide composed of glyphosate and oryzalin, combined and applied according to label directions. Contractor shall provide a record of the amount used for the project. Alternative mechanical means of removal may be approved by the Engineer if Contractor can demonstrate equivalent removal and prevention of weed growth.

Prior to cold planing on streets to be milled, all utility covers shall be lowered such that the cutting teeth of the planing machine pass over the adjusted lid without causing damage to the lid or frame. Contractor shall be responsible for maintaining any temporary asphaltic fill material over these facilities until the final paving surface is installed. Contractor shall coordinate with the affected utility company for lowering and adjustment.

Pavement to be cold planed may contain pavement fabric.

Contractor shall perform removals as shown in the cold plane details included in these Special Provisions. Remaining material around utility covers and at gutter lips shall be removed to the depth of the adjacent milled surface after completion of cold planing. If pavement against utility covers, gutter lips, or other features cannot be removed by the planing machine, Contractor shall use other means to remove this material.

Contractor shall be responsible for maintaining any temporary asphalt fill over lowered utilities. Contractor shall be responsible for clearly marking the location or to reference lowered utilities in case of emergency.

Cold planing shall be performed in such a manner to create clean vertical edges. Surface of pavement after planing shall be uniformly rough. Grade shall not deviate from a suitable straight edge of more than three-eighths (3/8) inch at any point. Milling may require more than one (1) inch removal of existing asphalt above gutter lips in addition to the required depth below the gutter lip due to prior overlays. Broken, damaged, or non-vertical edges shall be re-cut prior to paving.

All pavement areas called out for milling and replacing shall be milled to the full width of the roadway. Pavement against curb faces shall be removed to the full depth designated for that particular section of roadway. If pavement against curb faces cannot be removed by the planing machine, Contractor shall use other means to remove this material.

Surface after planing shall be uniformly rough. There shall be no more than 0.02-foot difference between passes. From a string line, shall be 0.02 foot high to 0.04 foot low. Low areas shall be filled with HMA at Contractor's expense.

Maximum variation from string line or straight edge shall be 0.02 foot at any point. High points shall be re-ground. Low points shall be filled with HMA. Cost of fixing variation shall be at Contractor's expense.

Water for cold milling shall be provided by Contractor and shall be considered integral to cold milling in terms of payment.

On intersections where the Plans call for cold milling and replacing the asphalt pavement, Contractor shall only remove what can be paved back during the same work period.

Contractor shall provide temporary striping, by means of tab markers or striping tape, on streets that have been milled. Temporary striping shall be continuously maintained until resurfacing work is performed. Contractor shall delineate lane lines, center lines, crosswalks, and other traffic striping legends.

Contractor shall excavate to a depth of 0.5 foot below depth required from milling. Limits will be defined by Engineer. Contractor shall fill with single lift of HMA, with static roll no vibratory compaction, and shall allow to bridge.

Contractor shall adjust the operation to minimize tear out of underlying layers. Changes in cold planing depth require approval of Engineer. Areas torn out by lack of diligence on Contractor's part shall be corrected with HMA at the expense of Contractor. Areas torn out due to pre-existing adhesion problems will be corrected at Owner's expense directed by Engineer.

On areas with wet, soft, or deflecting under wheel loads, Contractor shall use means that do not worsen the condition of the subgrade. Areas shall be proof rolled with a loaded construction vehicle ten (10) cubic yard dump truck or equivalent prior to placing asphalt.

TS 11-2.02 Temporary Transitions

Contractor shall construct temporary pavement transitions at all cold-milled areas greater than one (1) inch prior to allowing traffic onto the cold-milled areas, including paving conforms, planed edges, cross gutters, and driveways over 0.15 foot before allowing traffic onto the paved surface. This includes both longitudinal and transverse directions. This also includes PCC facilities around corners from the beginning of curb return to the end of curb return, PCC cross gutters, and PCC spandrels.

Temporary pavement transitions shall have a slope of 20:1 or as approved by Engineer and be constructed on Kraft paper or other suitable bond breaker such that upon removal of the temporary pavement transition, a clean notch remains. Temporary transitions shall be constructed of hot mix.

Contractor shall continuously maintain the temporary pavement until the final paving. Each temporary transition shall be inspected by Contractor and repaired as necessary to comply with these provisions at the end of each day, including weekends and holidays.

Failure to comply with these provisions will result in liquidated damages of $250 per day per transition and/or the cost of Owner crews making the repairs, if necessary, to correct for public safety.

TS 11-2.03 Equipment

Machine used for planing shall comply with Subsection 39-3.04C, “Construction,” of the Standard Specifications, and shall have performed satisfactorily on similar work and shall meet the following requirements:

Planing machine shall be specially designed and built for planing of bituminous pavements, Portland Cement Concrete (PCC) patches, and asphalt concrete, without the addition of heat. It shall have the ability to plane PCC patches in the bituminous pavement or PCC pavements. Cutting drum shall be a minimum of thirty (30) inches wide and shall be equipped with carbide tip cutting teeth placed in a variable lacing pattern of forty-eight (48) inches to produce the desired finish.

Machine shall be capable of being operated at speeds of 0’ to 40’ feet per minute. It shall be self-propelled and have the capability of spraying water at the cutting drum to minimize dust. Machine shall be operated in a manner to not produce fumes or smoke. It shall be capable of removing the material next to the gutter of the pavement being reconditioned, and so designed that the operator thereof can at all times observe the planing operation without leaving the controls. Machine shall be adjustable as to slope and depth. It shall be equipped with sonic sensors for controlling the depth.

Contractor's attention is directed to Subsection 14-9.02, "Air Pollution Control,” of the Standard Specifications. Contractor shall provide appropriate dust control as necessary and as directed by Owner.

TS 11-2.04 Removal and Disposal of Material

Cold planing shall not begin without a sweeper on site. During the planing operation, Contractor shall sweep the street with vacuum-assisted street sweeper equipment and remove all loosened material from the work site until completion of the removal work.All materials removed shall be Contractor's property and shall be removed and legally disposed of at Contractor's expense. Contractor shall provide proof of legal disposal to Engineer. Contractor shall take all necessary measures to avoid the dispersion of dust. **Contractor shall notify Engineer for approval of swept surface prior to tack coat application, where tack coat is required.**

Contractor shall perform daily sweeping and have a full-time sweeper available, including weekends and/or holidays. Roadways with full-width milled surface exposed to traffic may require multiple sweepings per day as deemed necessary by the Engineer.

All material removed, unless designated to be salvaged, shall become property of the Contractor and shall be disposed of outside City's right-of-way in accordance with Standard Specifications Section 17-2.03D, "Disposal of Materials."

TS 11-2.05 Schedule

Pavement removals associated with bid items for "Remove & Replace HMA" of the various depths and 6" Deep Lift Stabilization shall be replaced the same day.

Pavement removals associated with bid items for "Cold Plane" of the various depths where subgrade/base material is exposed shall have the base course of HMA placed within the same working day.

For streets to be mill and filled or overlayed, the final HMA surface course shall be placed within five (5) working days after cold planing/keycuts commence.

Garbage trucks shall not be permitted to drive on streets that have existing pavement removed. Contractor shall schedule their work so that garbage trucks do not drive on milled surfaces.

All traffic lanes must be open to traffic outside of working hours unless approved by Engineer.

Liquidated damages of $250 per calendar day per street will be applied for failure to meet these time requirements. Multiple occurrences of liquidated damages per calendar day are not restricted.

TS 11-3 MEASUREMENT AND PAYMENT

The contract unit price paid per linear foot for **"Cold Plane 2""**, **"Cold Plane 4""** and **"Cold Plane 5""** will include full compensation for furnishing all labor, materials, tools, equipment, and incidentals, and for doing all the work involved in Cold Planing, complete in place, including removing and disposing of all planed materials within

existing gutter pans, above the existing gutter lips and to the depths required, as shown on the plans, as specified in the Standard Specifications and in these special provisions, and as directed by the Engineer.

Cold planing required for areas of Remove and Replace HMA shall be included in the price paid for those items, and no additional compensation will be allowed.

The contract unit price paid per linear foot for **"Keycut A1 (6', 1-3/4")"**, **"Keycut A2 (8', 1-3/4")** and **"Keycut B1 (20', 1-3/4")"** will be measured along the edge of the adjacent curb, gutter, cross gutter, or pavement, and will include full compensation for furnishing all labor, materials, tools, equipment, and incidentals, and for doing all the work involved in Cold Planing, complete in place, including cold planing, removal and off haul or existing hot mix asphalt in gutter pans, above the lips of gutter, and to the depths required, protecting gutter infills and driveway extensions, as shown on the plans, as specified in the Standard Specifications and in these special provisions, and as directed by the Engineer.

TS 12 REMOVE AND REPLACE HOT MIX ASPHALT (HMA)

TS 12-1 GENERAL

TS 12-1.01 Summary

Work for Remove and Replace, or digouts, consists of removing pavement, concrete, base, and native material, if necessary, to the specified depth shown on the Plans by cold planing and replacing the void with hot mix asphalt (HMA). Digouts shall be constructed as indicated on the Plans and immediately after cold planing operations so that the HMA leveling (base course) can be placed on the milled surface in the same shift.

If Remove and Replace areas shown on the Bid Schedule include a greater than normal increase allowance (Bump) versus areas shown on the Plans, only increase areas approved by Engineer will be measured for payment.

Cold planing shall conform to these Special Provisions.

TS 12-2 MATERIALS

TS 12-2.01 General

Hot mix asphalt (HMA) for base course and surface course for pavement replacement and digouts shall conform to Section Error! Reference source not found.Error! Reference source not found. of these Special Provisions.

TS 12-3 CONSTRUCTION

TS 12-3.01 General

Owner shall provide five (5) days-notice prior to remove and replace operations so areas for Remove and Replace may be properly marked out.

Engineer shall mark the locations of each digout based on the Plans and observations after the milling operations have been completed. Contractor shall accompany Engineer during markings of the digouts/base repair areas and the marked, measured and agreed on areas will constitute the final pay quantity.

After completion of the full width milling operations, the HMA within the marked digout/base repair areas shall be removed to a uniform depth as specified on the Plans. Area edges shall be removed by saw cutting or by vertical grind. Any removed material shall be removed from the work site.

Excavated areas shall be graded as shown on the Plans as necessary to provide a uniform pavement thickness. Base rock or native soil shall be compacted to 95% relative compaction at, or above optimum moisture as determined by Cal Test 216 and 231. All segregated or loose material shall be removed.

In areas where the underlying material appears to be wet or soft, or where it deflects under wheel loads, Contractor shall employ excavation and grading techniques that do not worsen the subgrade condition.

Prior to placing aggregate base or HMA, each pavement replacement area shall be proof rolled with a loaded construction vehicle, preferably a ten (10) cubic yard dump truck or equivalent. Compacted surface shall not visibly yield or deflect. Soft, yielding, or unstable areas shall be removed and replaced with base rock or HMA. If the areas were caused or significantly worsened by Contractor's operations, these areas shall be replaced at Contractor's expense.

Pavement shall be removed to a uniform depth and shall be removed by cold planing or full depth saw cutting and mechanical removal. Saw cutting is not necessary if removal is accomplished by cold planing. Broken or damaged edges shall be re-cut prior to paving. All removed material shall be cleared from the work site.

All vertical edges of existing pavement or concrete shall receive a tack coat immediately prior to paving. Additional tack may be necessary between courses. No prime coat shall be required. A tack coat between layers shall be required if not paved on the same day or if the surface has been contaminated or soiled. Any contamination or soiling shall be thoroughly cleaned, and a tack coat placed between layers immediately prior to paving,

Care shall be taken to ensure compaction of the inside corners of the first lift. Ramping shall not be allowed on the course placed immediately prior to the surface course.

A minimum of two (2) lifts shall be used for each replacement area or digout with a depth greater than three (3) inches. The surface course shall be 1-1/2 inches minimum thickness. No single base or intermediate course may exceed three (3) inches unless shown otherwise in the Project Plans or with prior approval from the Engineer.

Repaired areas shall conform to the level of the surrounding pavement so that no elevation variation is evident. Surface shall have a maximum variation from high to low of 0.01 feet maximum when measured with a 12-foot level. Variation at the edges shall not exceed 0.01 feet maximum. When matching existing pavement, the finished surface shall not inhibit drainage. Upslope edge of the digout or replacement shall be 0.00 feet

high to 0.01 feet low. On the downslope edge of the digout or replacement, finished surface shall be 0.01 feet high to 0.00 feet low. Any resulting variations shall be corrected to the satisfaction of the Engineer.

Remove only what can be replaced during the same work period. Materials removed using cold planing or other methods shall become the property of Contractor and shall be disposed of in accordance with local rules and regulations. Contractor shall provide proof of legal disposal upon request by Engineer.

Surface finish of Remove and Replace areas shall be free of ruts, humps, depressions, irregularities, rock pockets, excessive coarse aggregate, and roller marks. Any ridges, indentations, or other objectional marks left on the surface of the HMA shall be eliminated by rolling or other means. Use of equipment that leaves objectional marks shall be discontinued. Areas of rough or coarse surface texture shall be reworked with heat, and HMA fines shall be placed immediately after identified.

Failure to restore pavement the same day as removal will result in liquidated damages of $250 per location per day.

TS 12-3.02 Unstable Material

On areas with wet, soft, or deflecting under wheel loads, Contractor shall use means that do not worsen the condition of the subgrade. Area to be proof rolled with a loaded construction vehicle ten (10) cubic yard dump truck or equivalent prior to placing asphalt.

Unstable material is defined as material the Engineer determines to be:

1. Of such unstable nature as to be incapable of being compacted to specified density using ordinary methods at optimum moisture content, or
2. Too wet to be properly compacted and circumstances prevent in-place drying
3. Otherwise unstable for the planned use.

In the event that the underlying material is unstable, it shall be excavated to the depth of six (6) inches below the initial digout/base repair depth required above and disposed of in accordance with these Special Provisions. Compaction for these areas will consist of a single steel drum roller using the number of static passes as determined by the Engineer. Limits of removal will be designated by Engineer. Resulting space shall be filled with a single lift of HMA. Compaction for these areas will consist of a single steel drum roller using the number of static passes as determined by the Engineer.

TS 12-4 MEASUREMENT AND PAYMENT

The contract unit price paid per square foot for **“Remove & Replace 2” HMA”**, **“Remove & Replace 4” HMA”**, **“Remove & Replace 4” HMA Over Shallow Utilities”**, **“Remove & Replace 6” HMA Over Shallow Utilities”**, **“Remove & Replace 8” HMA Over Shallow Utilities”**, **“HMA Conform”** and **“6” Deep Lift Stabilization (Allowance)”** will include full compensation for furnishing all labor, materials, tools, equipment, and incidentals, and for doing all the work involved in Remove & Replace HMA, complete in place, including layout; cold planing, excavation,

removal, off-haul and disposal of all asphalt, concrete, paving fabric, aggregate base, subgrade and/or unsuitable materials; proof rolling; tack coat; furnishing, placing and compacting HMA; and clean-up as shown on the plans, as specified in the Standard Specifications and in these special provisions, and as directed by the Engineer.

Quantities for “Remove and Replace HMA” and “6” Deep Lift Stabilization (Allowance)” must be approved by the Engineer prior to commencing removal operations. The City does not pay for remove and replace HMA areas that have not been approved by the Engineer in advance of any work.

Payment for **“6” Deep Lift Stabilization (Allowance)”** will only be made on an allowance basis and only for the work completed with prior approval from Engineer. The Contractor shall have no claim to that portion of the allowance which is not necessary for the project.

Sections 9-1.06B “Increases of More Than 25 Percent” and 9-1.06C “Decreases of More Than 25 Percent” do not apply to the bid items related to remove and replace HMA.

TS 13 ASPHALT TACK COAT

TS 13-1 GENERAL

TS 13-1.01 Summary

Work to be performed under this section shall comply with Subsection 39-2.01B(10) and shall cover all labor, materials, tools, equipment, and incidentals necessary to furnish and apply complete in-place tack coat in conjunction with the HMA placement and other asphalt paving work.

TS 13-1.02 Submittals

Contractor shall submit Tack Coat Certificate of Compliance. Submittals for imported material shall be submitted to Engineer seven (7) days prior to schedule use.

TS 13-2 MATERIALS

TS 13-2.01 General

Tack coat shall be emulsified asphalt of Grades RS-1, RS-2, SS-1, or SS-1H complying with Section 94, ‘Asphaltic Emulsions’ or paving grade asphalt conforming to section 92, “Asphalts,” of the Standard Specifications.

A Certificate of compliance shall be submitted prior to construction.

TS 13-3 CONSTRUCTION

TS 13-3.01 General

Tack coat shall not be applied until the preparation of the existing surface has been completed, and then only so far in advance of placing the HMA overlay as permitted by Engineer. Preparation of the surface shall be performed as described in these Special Provisions. No tack coat shall be left exposed overnight. Immediately in advance of placing the HMA overlay, additional tack coat shall be applied, as directed by Engineer,

to areas where the tack coat has been destroyed or otherwise rendered ineffective, and no additional compensation will be allowed for such work.

Existing concrete curb faces and adjacent concrete shall be protected against discoloration from the asphalt. Residue shall be removed by sandblasting, power washing, or a similar technique to the extent required by Engineer. Engineer will determine if the pavement is sufficiently dry for the application of tack coat. Tack coat shall not be applied when the temperature of the surface to be tacked is below 40°F in the shade.

Tack coat shall be applied as specified in Subsection 39-2.01C(3)(f), “Tack Coat,” of the Standard Specifications. Tack coat shall be applied to all vertical edges, including curb faces and gutter lips, after every lift of asphalt. Vertical edges shall be tack coated by hand wand or manually by brush. Tack coat application shall not extend above the level of the finished surface by more than one (1) inch. Gutter pans, curb faces, and any concrete surfaces that are not to be tack-coated shall be protected by shields or other methods from spray or splash. Any tack coat more than one (1) inch above the paving surface shall be removed by power washing or other means approved by Engineer.

Contractor shall be responsible for cleaning tack coat tracked onto decorative concrete crosswalks or thermoplastic legends and crossbars within the Project limits and along truck haul routes used by Contractor or Subcontractors. Haul routes shall be inspected by Owner and Contractor prior to initiating work to photographically establish the existing conditions. Within ten (10) calendar days of completion of final paving, Owner and Contractor shall reinspect the haul routes to determine the extent and locations of required cleaning. Cleaning shall be performed within ten (10) calendar days after Owner delivers a written copy of the locations of required cleaning.

TS 13-4 MEASUREMENT AND PAYMENT

No separate payment will be made for work or other features as required and outlined in this Section, "Asphalt Tack Coat." Full compensation for such work and features will be considered included in the price bid for hot mix asphalt (HMA) bid items (e.g., RHMA, digouts), and no additional compensation will be allowed, therefor. Such payment shall be considered full compensation for furnishing and maintaining all materials, labor, equipment, and all incidentals necessary to complete the work in accordance with Standard Specifications and these Special Provisions.

TS 14 FULL DEPTH RECLAMATION – CEMENT TREATMENT

TS 14-1 GENERAL

TS 14-1.01 Summary

Work shall comply with Section 24 “Stabilized Soils” and Section 30-4 “Full Depth Reclamation – Cement” and covers all labor, materials, tools, equipment, and incidentals necessary to lime/cement treat subgrade to a depth specified. All such work shall conform to the Standard Specifications and these Special Provisions.

FDR–C consists of the following work in the following order:

1. Pulverizing existing asphalt concrete pavement and underlying materials to the full depth of pulverization.
2. Removing, off hauling, and disposal of pulverized material to obtain correct grades with respect to existing facilities after compaction
3. Place cement and if specified, supplementary aggregate.
4. Mixing full depth the cement with water to a uniform product
5. Compacting the mixture to appropriate density and trim to proper grades
6. Apply water to dampen the surface of finished product and apply asphaltic emulsion or other pre-approved method of keeping FDR-C layer moist.
7. Microcrack surface of FDR-C layer 48-72 hours after compaction.

TS 14-1.02 Definitions

“FDR” shall be defined as Full Depth Reclamation.

“Lot” shall be defined as one thousand (1,000) square yards of FDR or fraction thereof constructed in the same day.

TS 14-1.03 Submittals

TS 14-1.03A General

At least 20 days before starting FDR-C work, submit:

1. QC Plan that includes, but is not limited to, the following:
    a. Organizational chart of responsible parties
    b. Applicable Field and Laboratory Testing Certifications
    c. Type and frequency of QC sampling, testing, and reporting
    d. Corrective Action Plan
2. Certificate of Compliance for cement

During the process, the Contractor shall furnish the following information to the Engineer on a daily basis:

1. Certified weight tickets of cement delivered to the project location.
2. Summary of quantity of FDR-C constructed each day.
3. QC test results within 3 business days of completion of each test.

TS 14-1.04 Quality Control

Contractor shall assign a Ground Supervisor whose sole purpose is to monitor the activities, advise project personnel and interface with the quality control testing personnel. Ground Supervisor shall not have any sampling or testing duties. During the FDR operation, Ground Supervisor shall have knowledge and a minimum of two (2) years' experience with FDR construction. Ground Supervisor shall be familiar with the mix design(s) for the Project and shall be able to make field adjustments during the construction on an as needed basis to account for varying structural sections and materials. Engineer or Engineer's Representative (QA) shall be notified prior to field adjustments. All field adjustments shall be recorded but are not limited to the following items: date, time, location (with ending and starting stations), the type of field adjustment, and reasons for the field adjustment shall be recorded and submitted to Engineer.

Quality characteristics shall be tested for the following:

FDR –Cement Quality Characteristic Sampling Locations and Testing Frequencies

Quality Characteristics	Test Method	Maximum Sampling and Testing Frequency	Sampling Location
Gradation	CT 202	Test Strip and 1 per Lot	Loose Mix Behind Mixer [a]
Cement Spread Rate	Calibrated tray (or equivalent)	Test Strip and 1 per Lot	Under Spreader Truck
Unconfined Compressive Strength	ASTM D 1633	Test Strip and 1 per 2 Lots	Loose Mix Behind Mixer [a]
Laboratory Maximum Wet Density	CT 216	Test Strip and 2 per day, or 1 per change of material (whichever is greater)	Loose Mix Behind Mixer [a]
Relative Compaction [b]	CT 231	Test Strip and 1 per Lot	Compacted Mix

[a] Sample immediately after mixing is complete

[b] Verify the moisture content reading made under California Test 231 with California Test 226

A strip from the first day of the FDR construction may be accepted as the test strip. Contractor shall measure and record the actual cut depth at both ends of the pulverizing drum at least once every three hundred (300) feet along the cut length. Measurements shall be taken in Engineer's presence.

TS 14-1.05 Engineer's Acceptance

The Engineer accepts FDR—Cement based on:

1. Visual inspection for the following:

    1.1. No segregation, raveling, or loose material
    1.2. Variance must not be more than 0.05 foot measured from the lower edge of a 12-foot straightedge
    1.3. Uniform surface texture throughout the work limits

2. Compliance with the quality characteristics shown in the following table:

FDR—Cement Requirements for Acceptance

Quality characteristic	Test method	Value
Cement application rate (lb/sq yd)	Calibrated tray or equal	Mix design rate ± 5%
Relative compaction (min, %, wet density)	California Test 231	95
Thickness (ft)[a]	Field Thickness measurements	±0.05 of the thickness shown

[a] FDR—Cement thickness for each lot. The thickness must be within 0.05 foot of the thickness shown. Verify the thickness at a location determined by, and in the presence of the engineer by one of the following methods:

    2.1. Excavate a test pit that is at least 1 by 1-foot and use phenolphthalein
    2.2. Survey equipment

TS 14-2 MATERIALS

TS 14-2.01 General

Quality characteristics for the FDR—cement must comply with the requirements shown in the following table:

FDR—Cement Quality Characteristic Requirements

Quality characteristic	Test method	Requirement
Gradation (%, passing) Sieve Size 3 inch 2 inch 1-1/2 inch	California Test 202	 100 95–100 85–100
Moisture content (%)	California Test 226	Mix design ± 2 percent
Unconfined compressive strength (psi)	ASTM D1633 [a]	300 psi (min.)

Laboratory maximum wet density (lb/cu ft)	California Test 216	Use for relative compaction calculation
Relative compaction (min, %) (wet density) [b]	California Test 231	95

[a] Prepare, compact, and cure FDR—cement test specimens under California Test 314, Sections H.4.1, H.4.2, and H.4.3.

[b]Verify the moisture content reading made under California Test 231 with California Test 226.

TS 14-2.02 Cement

Cement must comply with section 90-2.01A of the State Standard Specifications, Type II or Type V portland cement.

TS 14-3 CONSTRUCTION

TS 14-3.01 General

Cement subgrade treatment application and construction shall be performed in accordance with 30-4 “Full Depth Reclamation – Cement” of the State Standard Specifications, except as noted.

Contractor shall not commence work on cement subgrade treatment streets until there is a forecasted two (2) week (14 calendar days) period of dry weather (0% precipitation). Contractor shall complete all paving work within the two (2) week period. Paving work shall consist of pulverizing existing pavement, base, and native sections, removal of existing pavement section, cement treatment of the underlying subgrade, and placement of the HMA base course and surface course as shown on the Plans. Schedule for this work will be reviewed and approved by Owner prior to the commencement of work.

TS 14-3.02 Potholing Existing Utilities

Have all existing utilities marked by Dig Alert prior to start of potholing work.

Contractor shall pothole existing utilities facilities. Contractor shall pothole existing utility facility at sufficient locations to provide assurance that the facilities will not be damaged during the pulverization or excavation work. At minimum, all transverse or lateral utility lines shall be potholed at least once each, and all longitudinal utility lines shall be potholed every two hundred (200) linear feet.

Potholing shall occur as a first order of work and be completed within fifteen (15) days of the project start and prior to any excavation or pulverization. If utility conflicts are found (horizontal & vertical), notify Engineer immediately.

TS 14-3.03 Pre-pulverizing and Removing Excess Material

Pre-pulverization of existing pavement section and underlying material shall be performed to the depth specified in the project plans prior to mixing in cement.

Contractor shall remove excess material by cold planning the pre-pulverized material to the depth or grade specified in the project plans in accordance with the Standard Specifications and these Special Provisions.

TS 14-3.04 Compaction

Compact in twelve (12)-inch maximum lifts to ninety-five percent (95%) relative compaction at or above optimum moisture as determined by Cal Test 216.

Maximum compacted thickness of a single layer may be increased provided Contractor can demonstrate to Engineer that the equipment and method of operation will provide uniform distribution of the cement and the required compaction density throughout the layer.

TS 14-3.05 Tolerances

Completed cement subgrade treated section, after compaction and trimming, shall be equal to the design thickness. Minimum thickness shall be the design thickness minus one (1) inch.

Thickness/Uniformity Verification – Immediately after trimming and compaction are completed, test pits shall be excavated. At locations selected by Engineer, Contractor shall excavate a test pit for each Lot of treated area. Test pits shall be 1’ x 1’ minimum, to verify the thickness of the cement treated section. Contractor shall backfill with cement treated material and compact immediately after verification.

TS 14-3.06 Finishing

The exposed stabilized subgrade shall be covered with SS-1h within twenty-four (24) hours of completing cement stabilization. Emulsion seal may be waived if Contractor can provide a method to keep the FDR layer moist to provide adequate cement hydration and dust control up to the time the FDR area is paved.

During the period from 48 to 72 hours after compaction, microcrack the surface by applying 2 to 3 single passes using a 12-ton vibratory steel drum roller at maximum amplitude travelling from 2 to 3 mph.

TS 14-4 MEASUREMENT AND PAYMENT

The contract unit price paid per square foot for **“Pulverize 9", Remove & Dispose of 3" Pulverized Material”** and **“Pulverize 12", Remove & Dispose of 4" Pulverized Material”** will include full compensation for furnishing all labor, materials, tools, equipment, and incidentals, providing quality control, and for doing all work involved in pulverization existing pavement structure and underlying material, removing and off-hauling the excess pulverized material, and rough grading, as shown on the Plans, as

specified in the State Standard Specifications, in these Special Provisions, and as directed by Engineer.

The contract unit price paid per square foot for **"Cement Treat 6" Subgrade, Trim to Top of Subgrade"** and **"Cement Treat 8" Subgrade, Trim to Top of Subgrade"** will include full compensation for furnishing all labor, materials, tools, equipment, and incidentals, providing quality control, and for doing all work involved in cement subgrade treatment, complete in place, including breaking-up, mixing, compacting, trimming, curing, and protecting treated subgrade, as shown on the Plans, as specified in the Standard Specifications, in these Special Provisions, and as directed by Engineer.

The contract unit price paid per ton for **"Cement"** for cement treat will be paid separately from Cement Subgrade Treatment bid items, and will include furnishing all labor, materials, tools, equipment, incidentals, and for doing all the work involved in cement placement and spreading, as shown on the project plans, as specified in the Standard Specifications, these Special Conditions, Technical Specifications, and as directed by the Engineer.

Quantity of Cement is subject to increased or decreased quantity and will be the difference between the specified theoretical quantity of cement and the quantity of cement used. Subsection 9-1.06B, "Increases of More Than 25 Percent" and subsection 9-1.06C, "Decreases of More than 25 Percent" shall not apply to the Cement bid items.

TS 15 MISCELLANEOUS EXCAVATION & GRADING

TS 15-1 GENERAL

This work shall consist of excavation and grading native, aggregate base, decomposed granite, and/or fill materials as shown in the contract documents and as specified by the Engineer.

Miscellaneous excavation & grading shall conform to the provisions in Section 19 "Earthwork" and Section 20 "Landscaping"" of the Standard Specifications and these Special Provisions.

TS 15-2 MATERIALS

Decomposed Granite shall be uniform tan color, provided from only one source, and conform to the provisions in Subsection 20-5.03D "Decomposed Granite" of the Standard Specifications and these Special Provisions.

TS 15-3 CONSTRUCTION

TS 15-3.01 General

All excess and unsuitable excavated materials shall be considered the property of the Contractor and shall be removed and legally disposed of at the Contractor's expense. At the request of the Engineer, proof of legal disposal shall be provided.

All materials shall be excavated as shown on the plan. If you dispose of any surplus

materials prematurely and later find a material shortage, you must replace it with authorized material at your expense.

All concrete, soft or spongy, or deleterious materials, structured, and other unsuitable materials encountered during the excavation operation, whether shown or not shown on the plans) shall be removed and disposed of. When the planned excavation or subgrade is made all undesirable materials then encountered shall be removed and disposed of as directed by the Engineer.

The accumulation of water in excavated areas shall be prevented by means of pumping or other approved methods. At no time, shall ground water or storm water be allowed to flow into sanitary sewer lines, nor shall groundwater be directly pumped into the storm drain without prior treatment and approval from the City Engineer.

Excavation shall be carried to the exact depth indicated on the drawing or as specified. Should the Contractor, through his negligence or other fault, excavate below the designated lines, he shall replace such excavation with approved materials at his own expense.

After roadway excavation is completed, aggregate base, native and/or fill material shall be graded to the elevations, slopes, and/or profiles provided in the contract documents, including but not limited to the plans, typical section and/or construction details.

The existing subbase or native material for the finish graded roadway shall be compacted to 95% relative compaction as determined by CTM Test 216 and CTM 231.

It shall be the responsibility of the grading contractor to attain the proper moisture content during compaction. All segregated loose material shall be removed.

On areas where the underlying material appears to be wet or soft, or where it deflects under wheel loads, the Contractor shall employ excavation and grading techniques which do not worsen the subgrade condition.

Prior to placing hot mix asphalt, the area shall be proof-rolled with a loaded construction vehicle, preferably a ten cubic yard dump truck or equivalent. The compacted surface shall not visibly yield or deflect. If the areas were caused or significantly worsened by the Contractor’s operations, these areas shall be replaced at the Contractor’s expense.

In the event that the underlying material is soft, yielding, unstable, or unsuitable, the Engineer may direct the Contractor to excavate to the depth of 0.5 feet below the design depth required above and disposed of in accordance with these Special Provisions. The limits of removal shall be designated by the Engineer. The resulting space shall be filled with a single lift of hot mix asphalt. Alternately the Engineer may direct the Contractor to place a first, thicker lift of hot mix asphalt by alternate means including by floating in with tracked equipment to bridge the unsuitable subgrade followed by conventional paving of subsequent lift(s).

Unsuitable material is defined as material the Engineer determines to be:

Of such unstable nature as to be incapable of being compacted to specified density using ordinary methods at optimum moisture content, or too wet to be properly compacted and circumstances prevent in-place drying prior to incorporation into the work, or otherwise unsuitable for the planned use.

TS 15-3.02 Debris Removal and Grading

The Contractor shall remove excess debris deposited on existing roadway, curb & gutter, and behind curb where designated on the Plans. Final grade of roadside shall be a maximum slope of 2:1 (horizontal:vertical). The width of debris removal may vary as necessary to match the existing terrain. All debris shall be removed and disposed of in accordance with local regulations. The finished slope shall be graded smooth, compacted, and stabilized to prevent erosion. The Contractor shall ensure that the final slope matches the specified grade and transitions seamlessly into adjoining areas. Any discrepancies or variations encountered during excavation shall be brought to the Engineer's attention prior to proceeding.

TS 15-3.03 Decomposed Granite

Placement of Decomposed Granite (DG) shall comply with the requirements of Subsection 20-5.03D(3), of the Standard Specifications and these Special Provisions..

Place DG uniformly in layers no more than 1-1/2 inches thick. Compact each layer of DG to a relative compaction of not less than 90%. Compaction shall be accomplished with mechanical equipment such as a vibraplate or plate compactor (i.e. "Turtle"). Hand tamping with multiple passes to achieve required density will only be allowed in areas that are inaccessible to mechanical compaction equipment.

Finished surface shall slope as indicated in these construction documents and shall be uniformly smooth with no visible humps or dips. DG surface shall be flush with the top of the adjacent curb.

TS 15-4 MEASUREMENT AND PAYMENT

The contract unit price paid per square foot for **"Place & Compact 3" Decomposed Granite"** will include full compensation for furnishing all labor, materials, tools, equipment, and incidentals, and for doing all the work involved in Miscellaneous Excavation & Grading, complete in place, including demolition, removal and disposal of existing curb & gutter, aggregate base, and native material; excavation; grading; relocating and resetting retaining wall blocks; placement and compaction of decomposed granite; surface restoration; clean up; as shown on the plans, as specified in the Standard Specifications and these special provisions, and as directed by the Engineer.

TS 16 AGGREGATE BASE

TS 16-1 GENERAL

TS 16-1.01 Summary

A. This work shall consist of furnishing, grading, and compacting aggregate base under concrete repair areas and new structures, for shoulder backing material, and where called for in the plans and these Special Provisions.

TS 16-2 MATERIALS

TS 16-2.01 General

Aggregate base shall conform to the provisions in Subsection 26-1.02B “Class 2 Aggregate Base,” of the Standard Specifications and these Special Provisions. Coarse aggregate (material retained on the No. 4 sieve) shall consist of material of at least twenty-five percent (25%) by weight shall be crushed particles as determined by California Test 205.

TS 16-3 CONSTRUCTION

TS 16-3.01 General

Grading shall comply with the requirements of Section 19, “Earthwork,” of the Standard Specifications. During any grading operations, Contractor is specifically directed to Subsection 5-1-36, “Property and Facility Preservation.” Contractor shall protect items, facilities, or improvements, as necessary, in order to avoid causing damage.

The existing subgrade material below the new aggregate base shall be ripped, scarified, moisture conditioned to optimum moisture content, and compacted to a minimum of ninety-five percent (95%) relative compaction.

Construction of the new aggregate base shall conform to Section 26, “Aggregate Bases,” of the Standard Specifications. Constructed thickness of the aggregate base layer shall be not less than the design thickness minus of 1/2 inch.

TS 16-4 MEASUREMENT AND PAYMENT

Measurement and Payment for Aggregate Base materials, work, other features, and conforming to the requirements of this section will be considered as included in the prices paid for the various contract items of work involved and no additional compensation will be allowed, therefor.

TS 17 MISCELLANEOUS CONCRETE

TS 17-1 GENERAL

TS 17-1.01 Summary

Existing and new concrete facilities including curbs, curb and gutters, sidewalks, curb ramps, valley gutters, medians, catch basins, planter walls, check dams, and spandrels, shall be removed and replaced or reconstructed at the locations indicated on the Plans or as directed by Engineer. Contractor shall hire a Licensed Land Surveyor to provide

grades for construction of all Portland Cement Concrete (PCC) elements as needed.

TS 17-1.02 Submittals

The Contractor shall provide the following submittals:

1. Concrete mix design formulas for General Concrete and Heavy Vehicular Facilities.
2. Installation certification from a truncated dome manufacturer stating that the Contractor and Personnel are certified as truncated dome installers.

Submittals for imported material shall be submitted to Engineer seven (7) days prior to the scheduled use.

TS 17-1.03 Quality Control/Acceptance Testing

Field testing shall include testing for concrete slump per ASTM C-143 and compressive strength (C39). Such testing shall be at a frequency determined by Engineer and will be performed by Owner's laboratory at Owner's expense. Contractor shall furnish the concrete necessary for casting test cylinders.

TS 17-2 MATERIALS

TS 17-2.01 General

PCC material shall be Type II or Type V Portland Cement conforming to ASTM C150 and the optional requirements of ASTM C150, Table 2 for maximum equivalent alkalis ($Na_2O + 0.658K_2O$) of 0.60 percent. Type III Portland Cement conforming to ASTM C150 and the optional requirements of ASTM C150, Table 2 for maximum equivalent alkalis ($Na_2O + 0.658K_2O$) of 0.60 percent may be used when approved by Engineer.

TS 17-2.02 Concrete Mix Design

TS 17-2.02A General

Contractor shall furnish a concrete mix design to Engineer at least ten (10) working days prior to the start of the work, based on the following guidelines:

General Concrete Facilities including curb, gutter, sidewalk, access ramps, residential driveways, planter walls, check dams, stamped median, etc. shall meet the following requirements:

Compressive Strength:	3000 psi @ 28 days
Polypropylene Fiber Reinforcement:	1.5 lbs/cy (0.01% by volume)
	3/4 inch minimum length
Maximum Slump:	five (5) inches

Heavy Vehicular Facilities including valley gutters, spandrels, swales, commercial driveways, and alley entrances shall meet the following requirements:

Compressive Strength:	2000 psi @ 3 days

	4000 psi @ 28 days
Polypropylene Fiber Reinforcement:	3 lbs/cy (0.02% by volume)
	1-1/2 inch minimum length
Maximum Slump:	four (4) inches

All concrete mixes shall contain 1 pound of lampblack per cubic yard.

Contractor shall be responsible for all costs associated with the required mix design.

TS 17-2.03 Detectable Warning Surfaces

All curb ramps shall have a detectable warning surface. Detectable warning surface shall be in the form of tiles manufactured from a fiberglass reinforced ultraviolet stabilized polymer composite.

Tiles shall be wet-set cast-in-place. Detectable warning surface tiles shall conform to the requirement established by the Department of General Services, Division of State Architect and incorporate an in-line pattern of truncated domes measuring nominal 0.20 inch in height, 0.90-inch base diameter, and 0.45-inch top diameter and spaced 2.35 inches center-to-center as measured side by side. Field area shall consist of a high density, pyramid micro textured of raised points 0.05 inch high.

Detectable warning surface tiles shall be Armor-Tile or approved equal. Detectable warning surface tiles color shall be homogeneous throughout the tile. Color of the detectable warning surface shall be “Federal Yellow” per Caltrans Standards, unless specified by Owner.

Installation of surface applied detectable warning surface shall not be allowed unless approved by Owner.

Detectable warning surface tiles shall be configured such that the required area is covered by no more than two (2) tiles to conform to the dimensions as shown on the Plans, and as directed by Engineer. If multiple detectable warning surface tiles are used, joint shall be joined in the curb ramp or as approved by Engineer.

Detectable warning surface tiles shall conform to the following ASTM specifications:

ASTM D 695 Compressive Strength Not less than 25,000 psi

ASTM D 790 Flexural Strength Not less than 30,000 psi

ASTM D 570 Water Absorption 0.05%

ASTM C 1028 Slip Resistance 0.8 wet/dry

ASTM E Flame Spread Index ≤25

ASTM B 117 Salt Spray No Change (300 hours)

ASTM 1308 Chemical Stain No Effect

ASTM C 501 Abrasion Resistance Lw>500

ASTM G 155 Accelerated Weathering Delta E<5 (2,000 hours)

ASTM D 638 Tensile Strength 12,500 psi

AASHTO-H20 Load Bearing at 10,410 lbs. No Cracking, Delamination or Deformation

ASTM C 1026 Freeze/Thaw/Heat No Chipping, Cracking or Peeling

ASTM D 1037 Accelerated Aging [Freeze/Thaw] No Change in Color, Gloss, Delamination

ASTM D 696-03 Linear Thermal Expansion 9.45x10-7 per degree Fahrenheit.

Detectable warning surface tiles shall be suitably packed or crated to prevent damage in shipment or handling. Finished surfaces shall be protected by sturdy plastic wrappings to protect tile from concrete residue during installation and tile shall be identified by part number. Protective plastic wrapping shall be removed within twenty-four (24) hours after tiles are installed.

Detectable warning surface installation shall comply with Manufacturer's recommendations.

Detectable warning surface tiles shall be warranted in writing for a period of five (5) years from date of final completion. Guarantee shall include defective work, breakage, deformation, fading and loosening of tiles.

Contractor shall be certified as a truncated dome installer and possess an installation certification from a truncated dome manufacturer that shall be proved five (5) days prior to the Pre-Construction Meeting with the truncated dome material submittal.

TS 17-3 CONSTRUCTION

TS 17-3.01 General

Curb ramps and island passageways shall comply with Section 73, "Concrete Curbs and Sidewalks," of the Standard Specifications and current California Building Code requirements.

Existing concrete shall be saw cut to full depth prior to removal and all concrete outside the limits of work shall be protected in place. Any concrete broken outside the limits of work due to Contractor's failure to comply with these requirements shall be removed and replaced at their expense.

Line and grade of the replaced facilities shall conform to the existing facilities. In most instances, this shall consist of a straight line between existing facilities. However, it may be necessary to construct grade breaks so that replaced facilities conform to the

existing pavement surfaces and so that replaced facilities meet slope requirements as required by the Americans with Disabilities Act (ADA), Public Right-of-Way Accessibility Guidelines (PROWAG), and Owner's Standard Plans.

Contractor shall water test all repaired curbs and gutters, cross gutters, and other repaired drainage facilities in the presence of Engineer.

Commercial driveway and alley approaches, including the adjacent curb and gutter section, shall be removed and replaced within twenty-four (24) hours. Curing time shall be seventy-two (72) hours.

No horizontal or vertical control shall be provided for the forming and placing of new concrete facilities, unless shown otherwise on the Plans. It is the responsibility of Contractor to ensure that new concrete facilities are constructed in accordance with the Standard Plans, City of Belmont Standard Plans, and as specified in the Standard Specifications.

TS 17-3.02 Protection of Existing Facilities

Contractor shall protect existing facilities from damage, and discoloration from concrete splash. Adjacent concrete facilities shall be covered during concrete placement to prevent concrete splash and excess concrete from staining the adjacent concrete. After initial placement, strike off and finishing, the protection shall be removed, and the adjacent concrete cleaned.

Vertical existing facilities such as light poles, walls, etc. shall be protected with plastic extending a minimum of three (3) feet above the concrete surface. After initial placement, strike off and finishing, the protection shall be removed, and the vertical surfaces cleaned.

TS 17-3.03 Subgrade

After the subgrade is prepared, moisture conditioned and compacted at zero to three percent (0-3%) over optimum as determined by Cal Test 216 and 231. Subgrade shall be compacted to 90% minimum relative compaction under General Concrete Facilities.

For concrete work in heavy vehicular traffic areas (such as for mountable medians and curbs) subgrade shall be compacted to 95% relative compaction at zero to three percent (0-3%) over optimum as determined by Cal Test 216 and 231.

Contractor shall continuously maintain the sub-grade in a uniform condition at the moisture content obtained during sub-grade compaction until the concrete is placed.

TS 17-3.04 Forming

Wooden forming shall be of two (2)-inch nominal thickness, staked at two (2)-feet intervals. Maximum gap at the bottom of the forms shall be 1-3/4 inches.

Forms will be checked by Engineer prior to concrete delivery to the work site. Contractor shall give Engineer a forty-eight (48) hour notice prior to inspection of concrete.

TS 17-3.05 Tolerances

Maximum variation from design elevation shall not exceed +/- 0.02 foot. In some instances, particularly in critical drainage areas, tolerances may be reduced to zero. Concrete facilities shall be installed to maintain or provide positive drainage. Questions regarding applicable tolerances shall be directed to Engineer forty-eight (48) hours in advance of the work.

When shown in the drawings, the concrete shall be set at the design elevations. When existing facilities are to be removed and replaced without design elevations, they shall conform to the existing elevations and grades. Generally, this shall be at a straight line between the start and end points of the removal. However, it may be necessary to construct grade breaks so that replaced facilities conform to the existing pavement surfaces and so that replaced facilities meet the slope requirements in accordance with the Standard Plans, City of Belmont Standard Plans, and as specified in the Standard Specifications.

TS 17-3.06 Placing and Finishing

Concrete shall be deposited on a moist grade in such a manner as to require as little re-handling as possible.

Workmen will not be allowed to walk in the freshly mixed concrete with boots or shoes coated with earth or foreign substances.

TS 17-3.07 Strike Off, Consolidation, and Finishing

In general, adding water to the surface of the concrete to assist in finishing operations shall not be permitted. Before final finishing is completed and before the concrete has taken its initial set, the edges shall be carefully finished with the radius shown on the Plans or a radius to match the existing construction. Concrete shall be thoroughly consolidated against and along the faces of all forms and adjacent concrete. After the forms are removed, excess concrete below the form surface shall be removed to be flush with the form face.

All new concrete shall match existing facilities in texture, color, and appearance.

TS 17-3.08 Concrete Protection

Contractor shall always have materials available to protect the surface of the fresh concrete against rain. These materials shall consist of burlap, curing paper, or plastic sheeting. If plastic sheeting is used, it shall not be allowed to contact finished concrete surfaces.

Contractor shall also protect the concrete against traffic and vandalism. If the concrete is damaged or vandalized, Contractor shall make the necessary repairs at its own expense. Repair procedure for damaged or vandalized concrete shall be approved in advance by Engineer.

TS 17-3.09 Curing

Concrete shall be cured by protecting it against loss of moisture, rapid temperature change, and mechanical injury for at least three (3) days after placement. White or clear liquid membrane compound shall be used.

After finishing operations have been completed, the entire surface of the newly placed concrete shall be covered by the curing medium. Edges of the concrete exposed by the removal of forms shall be protected immediately to provide these surfaces with continuous curing treatment. Concrete shall be allowed to cure seventy-two (72) hours prior to placement of adjacent asphalt.

TS 17-3.10 Joints

Control joints shall be placed at a maximum spacing of ten (10) feet, score lines no less than five (5) feet and against utility boxes/poles/structure. Control joints in all PCC facilities, except sidewalks, shall be formed by tooling a deep joint or by using expansion joint material. If expansion joint material is used, a minimum of two (2) 1/2” x 18” dowels shall be used with additional dowels placed every twenty-four (24) inches.

Control joints in sidewalks may be made using a tooled joint that shall extend a minimum of 1/4 of the depth of the concrete and shall not be less than 1-1/2 inches in depth.

Expansion joints shall be required at a maximum of forty (40)-feet intervals on curbs, curbs and gutters, cross gutters, swales, and sidewalks. Expansion joints shall also be required on all corners of curbs, curbs and gutters, sidewalks, at the outside boundary of access ramps, and other locations with discontinuities or reentrant corners that may cause cracking.

TS 17-3.11 Curb Ramps

It shall be the responsibility of Contractor to ensure that curb ramp slopes and dimensions are constructed in accordance with the latest version of Caltrans Standard Details A88A and A88B. All curb ramps shall meet current American with Disabilities Act (ADA) guidelines and conform to the Public Right-of-Way Accessibility Guideline (PROWAG), and it shall be the responsibility of Contractor to ensure that curb ramp slopes and dimensions are constructed in accordance with these guidelines.

Curb ramp construction will typically include removal and replacement of sidewalk, curb and gutter adjacent to new curb ramp, and installation of detectable warning surface (truncated domes). Truncated dome material shall be Safety Yellow in color. Final determination of constructed curb ramp ADA compliance will be based on current CBC requirements, and curb ramp shall meet current American with Disabilities Act (ADA) guidelines.

Existing concrete shall be saw cut full depth prior to removal. Any concrete broken due to Contractor’s failure to comply with these requirements shall be removed and replaced

at Contractor's expense. Limits of removal and replacement work shall be determined by Engineer at each curb ramp location.

Contractor's duties as part of curb ramp construction shall include coordinating with utility company representatives for those locations where existing utility boxes fall within the limits of new ramp and/or sidewalk construction.

Coordination efforts should be made early on in the Contract for those items that may require a long lead-in time or may involve significant interaction with utility company personnel.

TS 17-3.12 Cleanup and Backfill

After the concrete is placed, cured, and the forms have been removed, Contractor shall clean the work site of all concrete and forming debris. Aggregate base shall be replaced to match the existing base and compacted to ninety-five percent (95%) relative compaction. Pavement shall be restored in accordance with these Special Provisions. A minimum of two (2) lifts shall be used, none of that shall exceed three (3) inches, and the top lift shall be a minimum of 1-1/2 inches thick.

For pavements to be overlayed or resurfaced, the aggregate base and hot mix asphalt may be replaced with cement sand slurry in conformance to Section 19-3.062, "Slurry Cement Backfill," of the Standard Specifications of CLSM.

After curing has been completed and the forms have been removed from the new curb and gutter or sidewalk, the void between the new concrete and the existing parkway shall be filled with clean native material, hand-tamped to a finish elevation of 1" min. to 2" max. below the finished concrete surface. The entire parkway shall be left in a clean and orderly condition.

For concrete removed but not replaced, the resulting void after excavation shall be backfilled with clean native material.

All pavement removed to facilitate in concrete form work placement for all valley gutter, curb and gutter construction shall be replaced with full depth HMA to match the existing pavement section or six (6) inches minimum (whichever is greater). Width of HMA conforms shall be twenty-four (24) inches minimum.

TS 17-3.13 Fencing Allowance

Fence removal to be done only if directed to do so by the engineer. Fence removal will include removal of all above-ground facilities including posts, fencing boards, etc. Any below-ground portions of the fence (i.e. footings) may remain unless found to conflict with the forming or construction of the new concrete facilities. Where conflicts are found to occur, Contractor shall remove enough of the footing to allow construction of new facilities to proceed per plan. Contractor shall avoid damage to adjacent landscaping behind fence. If Contractor anticipates some damage might occur to the landscaping,

Contractor shall notify the Engineer and request direction prior to commencing fence removal work.

TS 17-4 MEASUREMENT AND PAYMENT

The contract unit price paid per square foot for **"Remove & Replace PCC Sidewalk/Ramping Surface", "Remove & Replace PCC Driveway", "Remove & Replace/Construct PCC Valley Gutter & Apron",** and **"Install Detectable Warning Surface"** will be measured along the curb top and will include full compensation for furnishing all labor, materials, tools, equipment, and incidentals, and for doing all the work involved in Miscellaneous Concrete, complete in place, including removing, disposing, furnishing and placing concrete, complete in place including sawcutting, demolition, removal and disposal of existing PCC swale or curb and gutter, asphalt concrete, aggregate base, subgrade, native material, or any combination thereof (contractor shall anticipate that the full-depth section may consist of aggregate base, native material, or a combination thereof); excavation; utility locating; construction staking; subgrade preparation; backfill; sand slurry and/or aggregate base; compaction; dowelling; rebar; score marks; weakened plane joints; expansion joints; reconnecting curb drains; salvaging and resetting pavers, furnishing and applying curing compound; irrigation repairs; site restoration; and clean-up, as shown on the plans, as specified in the Standard Specifications and these special provision, and as directed by the Engineer.

"Remove & Replace PCC Sidewalk/Ramping Surface" will be measured lengthwise along the sidewalk centerline, and widthwise from back of sidewalk to back of curb and gutter curb. PCC Sidewalk/Ramping surface under Detectable Warning Surface shall be measured and paid under the Bid item "Remove & Replace PCC Sidewalk/Ramping Surface."

The contract price paid per linear foot for **"Remove & Replace/ Construct PCC Rolled Curb & Gutter", "Remove & Replace PCC Standard Curb & Gutter", "Remove & Replace PCC Driveway Curb & Gutter", "Construct PCC Valley Curb & Gutter",** and **"Remove & Replace/Construct PCC Retaining Curb @ Back of Curb"** will be measured along the curb top and will include full compensation for furnishing all labor, materials, tools, equipment, and incidentals, and for doing all the work involved in Miscellaneous Concrete, complete in place, including removing, disposing, furnishing and placing concrete, complete in place including sawcutting, demolition, removal and disposal of existing PCC swale or curb & gutter, asphalt concrete, aggregate base, subgrade, and native material; excavation; utility locating; construction staking; subgrade preparation; backfill; sand slurry and/or aggregate base; compaction; dowelling; rebar; score marks; weakened plane joints; expansion joints; reconnecting curb drains; salvaging and resetting pavers, furnishing and applying curing compound; irrigation repairs; site restoration; and clean-up, as shown on the plans, as specified in the Standard Specifications and these special provision, and as directed by the Engineer.

The contract price paid per each for **"Remove & Replace/ Construct Type GO Inlet Apron"**, **"Reconstruction Top of Curb Inlet/Catch Basin"** and **"Replace Drain Pipes Under Sidewalk/Curb Ramp"** will include full compensation for furnishing all labor, materials, tools, equipment, and incidentals, and for doing all the work involved in Miscellaneous Concrete, complete in place, including removing, disposing, furnishing and placing concrete, complete in place including sawcutting, demolition, removal and disposal of existing curb & gutter, drain pipes, asphalt concrete, aggregate base, and native material, or any combination thereof (contractor shall anticipate that the full-depth section may consist of aggregate base, native material, or a combination thereof; excavation; utility locating; construction staking; subgrade preparation; backfill; sand slurry and/or aggregate base; compaction; dowelling; rebar; score marks; weakened plane joints; expansion joints; reconnecting curb drains; salvaging and resetting paver sidewalk, backfilling and regrading sand bedding; furnishing and applying curing compound; irrigation repairs; site restoration; and clean-up, as shown on the plans, as specified in the Standard Specifications and these special provision, and as directed by the Engineer.

The contract price paid per each for **"Relocate Utility Box Behind Back of Sidewalk"** will include full compensation for furnishing all labor, materials, tools, equipment, and incidentals, and for doing all the work involved in Miscellaneous Concrete, complete in place, including removing, disposing, complete in place including sawcutting, demolition, removal and disposal of concrete, aggregate base, and native material; excavation; utility locating; construction staking; subgrade preparation; backfill; aggregate base; compaction; electrical work; backfilling and regrading native material; irrigation repairs; site restoration; and clean-up, as shown on the plans, as specified in the Standard Specifications and these special provision, and as directed by the Engineer.

The contract price paid per lump sum for **"Remove & Replace Wooden Fence (Allowance)"** will include full compensation for furnishing all labor, materials, tools, equipment, and incidentals, and for doing all the work involved removing and replacing wooden fences as directed by the Engineer.

Payment for **"Remove & Replace Wooden Fence (Allowance)"** will only be made on an allowance basis and only for the work completed with prior approval from Engineer. The Contractor shall have no claim to that portion of the allowance which is not necessary for the project.
The Contractor shall be responsible for removing and disposing of various existing materials at each of the Miscellaneous Concrete items above. The Contractor should expect to encounter various amounts of native materials and/or aggregate base. Full compensation for removing and disposing of existing material to the specified depth or as directed by the Engineer will be paid as directed above and no additional compensation will be allowed therefor.

Full compensation for protecting-in-place and adjusting to finished grade all utility boxes (public and private), coordination with utility agencies, and replacement of damaged

public utility boxes, shall be considered as included in the contract prices paid for Miscellaneous Concrete item of the various types, and no additional compensation will be allowed therefor.

TS 18 ROOT PROTECTION, ROOT PRUNING, AND TREE REMOVAL

TS 18-1 GENERAL

The work shall include but not limited to protecting in place existing trees, tree stumps and tree roots, removing existing trees, tree stumps, tree trimming, and pruning and removing tree roots as detailed on the Plans, and coordination with the City arborist. Removal of tree roots shall be done adjacent to and under all damaged pavement to be removed and replaced under this contract. Any damage to irrigation systems or other utilities caused by the Contractor shall be repaired by the Contractor at his expense. Pavement shall be removed in such a manner that tree roots and trunk are not damaged or scarred.

TS 18-2 CONSTRUCTION

TS 18-2.01 General

TS 18-2.02 Root Protection and Preparation for Root Pruning

Contractor shall remove sidewalk in a manner that prevents any machinery, such as a backhoe, Bobcat, or mini excavator, from traveling over an exposed root zone.

Contractor shall make every attempt to not scrape, skin, or pull roots. Hand excavation around roots may be required.

Where roots must be pruned, the area shall be excavated down to the depth required for the improvements. All rock, concrete, or other loose material shall be removed.

No roots shall be torn or pulled using any other tools or machinery unless already severed on each end by one of the approved pruning tools.

Exposed roots shall be covered with soil, mulch, or wet burlap if they shall be exposed for more than forty-eight (48) hours without measurable precipitation.

TS 18-2.03 Root Pruning and Removal

All root pruning and removal shall be performed under the direct supervision of an International Society of Arboriculture (ISA) certified arborist. All root pruning shall comply with ANSI A300, Part 8 (2020) “Root Management” specifications 85 and 86.2-86.4 as well as ANSI A300, Part 5 (2019) “Management of Trees During Construction” Specification 55.3.

Contractor shall have on hand for any root work needs that arise in the field the following tools: arborist’s hand saw, pole saw, lopper, axe, hatchet, digging-bar/spud-bar (with cutting end), chainsaw, belt sander, Bosch multi-tool (or similar), reciprocating saw/saws all, or a root pruner approved by the City arborist. Root removal by other mechanical means (trencher, backhoe, loader, etc.) is specifically prohibited; no pulling or tearing of roots using tools or other machinery.

Contractor shall remove all tree roots under the concrete or pavement to be repaired to a depth of twelve (12) inches below the subgrade. Areas where roots have been removed shall be backfilled with native material or Class 2 Aggregate Base. Area to be backfilled shall be scarified prior to the addition of backfill and shall be compacted to 90% relative compaction under concrete repairs and 95% under pavement repairs. Limits of root removal shall be ten (10) feet to each side of the tree or shrub causing damage unless otherwise authorized by Engineer.

Roots two (2) inches in diameter or greater shall not be pruned without Owner Arborist present unless authorized by Engineer. Large roots shall be shaved to a depth of no more than one-third of their thickness or as approved by Owner Arborist. At no time shall any root pruning cut into the root flare as defined by Owner Arborist.

Roots between the tree and the Remove and Replace area are not to be disturbed. Pruning of any roots greater than two (2) inches in diameter is prohibited unless otherwise authorized by Owner Arborist.

If the cut ends of tree roots shall be exposed for more than eight (8) hours, the cut ends of the roots shall be wrapped with fabric, then plastic, and kept moist until backfill is installed. When backfill is installed, the fabric and plastic shall be removed from the cut ends of roots.

Any damage done to adjacent pavement, concrete, or other improvements due to the failure to sever roots at the limits of the repair shall be repaired at Contractor's expense.

Structural pruning of the canopy may be required to offset the loss of roots. Extent will be determined by Owner Arborist. Contractor shall have seven (7) days to complete structural pruning after pave back. An arborist's report shall be provided to certify that the canopy has been sufficiently pruned to offset loss of roots.

TS 18-2.04 Tree Trimming

Contractor shall trim the canopies so that they are at least fifteen (15) feet above the roadway surface. Contractor shall trim tree canopies at certain intersections where the canopies currently obstruct the visibility of traffic signals.

All tree trimming shall be performed under the direct supervision of an ISA certified arborist. Tree trimming shall comply with ANSI A300, Part 1 (2017) "Standard Practices (Pruning)" Specifications 5.2, 7.1, 7.3, and 8.0.

Owner Arborist shall be on site for pruning of any branch that is two (2) inches in diameter or larger.

TS 18-2.05 Tree Removal

At the discretion of Owner Arborist, Contractor shall remove trees that are deemed unstable due to root pruning and removal. Public notification is required no less than five (5) days prior to removing any trees. Owner will post proper public notifications and no tree may be removed until Owner verifies that the public notification period is complete.

No trees greater than twenty-four (24) inches in diameter shall be removed.

Contractor shall coordinate with Owner Arborist and Engineer prior to tree removal. Where trees are removed, stumps shall be ground twelve (12) inches below the existing grade. Voids shall be backfilled with native materials and mulch. All debris shall be removed from the work site and properly disposed.

TS 18-2.06 Damages

Contractor shall make every effort to avoid damaging any Owner's property, including roots, trunk, and canopy of Owner-maintained trees. Contractor shall be responsible for damages as follows:

a) Contractor shall provide restitution to Owner for any damaged trees beyond the root and canopy pruning required to complete construction (as specified by Owner Arborist). For trees destroyed, removed, or significantly damaged, restitution shall be calculated using the Cost Approach with the Reproduction Method with the Trunk Formula Technique as set forth in the "Guide for Plant Appraisal, 10th Edition Revised." For trees with damage that can be repaired (below the levels of destroyed, removed, or significantly damaged), restitution shall be calculated using the Cost Approach with the Repair Method with the Direct Technique as set forth in the aforementioned Guide. Damage assessment and above calculations will be performed by Owner Arborist.

b) Contractor shall reimburse Owner for Owner's expenses incurred in the related reparation work, consisting of, but not limited to, site inspections, corrective pruning, tree removal, and tree replacement.

Any damage done to adjacent concrete or other improvements due to the failure to sever roots at the limits of the repair shall be repaired at Contractor's expense.

Damage assessment will be performed by Owner Certified Arborist.

TS 18-3 MEASUREMENT AND PAYMENT

Prune & Remove Tree Roots will be measured and paid for by the unit price at each location, regardless of the number of roots pruned and removed at each location.

The contract unit price paid per each for **"Prune & Remove Tree Roots (Under PCC/HMA Repairs)"** and **"Tree Removal Less than 24" Diameter (Allowance)"** and the contract price paid per linear foot for "**Install Root Barrier"** will include full compensation for furnishing all labor, materials, tools, equipment, and incidentals, and for doing all the work involved in clearing, grubbing, tree protection, tree and stump removal, tree trimming, and root pruning, complete in place, including, site restoration, and clean-up, as shown on the plans, as specified in the Standard Specifications and these Special Provisions, and as directed by the Engineer.

Payment for **"Tree Removal Less than 24" Diameter (Allowance)"** will only be made on an allowance basis and only for the work completed with prior approval from Engineer. The Contractor shall have no claim to that portion of the allowance which is not necessary for the project.

TS 19 PRESERVING & PERPETUATING SURVEY MONUMENTATION

TS 19-1 SCOPE

Monument preservation tasks shall comply with Sections 8771 and 8772 of the Professional Land Surveyor's Act effective January 1, 2012. Under Section 8771 monument preservation tasks are required at two (2) stages of the improvement project: pre-construction and post-construction. A Monument Perpetuation Report has been prepared and will be provided by Owner.

A. Pre-Construction

All monuments within the work area outlined on the project drawings that control the location of subdivisions, tracts, boundaries, roads, streets, or highways, or provide horizontal or vertical survey control shall be referenced and documented in the following manner:

> Monuments found during the field inspection shall be located and referenced, at least one (1) week prior to start of construction, by or under the direction of a licensed land surveyor or registered civil engineer legally authorized to practice land surveying. A minimum of four (4) reference points per survey monument shall be set. Reference points shall be in compliance with Sections 8771 (a) and 8772 of the Land Surveyor's Act in terms of durability, location, and identification of the licensed land surveyor, registered civil engineer, or public agency. Upon completion and no later than one (1) week prior to construction, Project Surveyor shall provide written notice to Owner Surveyor stating the monuments have been located and referenced.

B. Post-Construction

> A field inspection shall be conducted to identify all monuments (including reference points set in the pre-construction phase) destroyed or disturbed by the improvement project. Monuments and reference points identified as destroyed/disturbed shall be reset in the surface of the new construction, and affected monument wells shall be reconstructed in a manner approved by Owner Surveyor. Reference points shall be in compliance with Sections 8771 (a) and 8772 of the Land Surveyor's Act in terms of durability, location, and identification of the licensed land surveyor, registered civil engineer, or Owner.
>
> A Corner Record or Record of Survey of the monuments and reference points shall be prepared and submitted to Owner Surveyor for preliminary review. Corner Record or Record of Survey shall incorporate Owner Surveyor's revisions, if any, and be filed with the County Surveyor. Prior to the recording of the Certificate of Completion for the Project, Project Surveyor shall provide Owner with proof of submittal to the County via transmittal or similar documentation.

For Type A Monuments, the Contractor shall protect in place existing brass marker and concrete core. Do not adjust to final grade until the adjacent pavement or surfacing is complete. Adjust frame and cover and complete permanent paving or surfacing surrounding the cover before opening the lane to traffic.

Survey monument installation and adjustments shall be performed per County of San Mateo Public Works Standard Drawings, Drawing D-10, “Standard Structures Monument, Frame and Cover”. Contractor shall provide all materials for survey monument installation, including brass tag.

TS 19-2 MEASUREMENT AND PAYMENT

The contract unit price paid per each for **“Survey Monument Preservation”**, **“Replace Non-Standard Survey Monumentation w/ Street Monument”, “Reset Non-Standard Survey Monumentation (Allowance)”** and **“Locate Buried Monument (Allowance)”** will include full compensation for furnishing all labor, materials, tools, equipment, and incidentals, and for doing all the work involved in Preserving Survey Monumentation, including referencing the location of existing monuments with sufficient control points, filing pre-construction corner records, paying for all costs associated with filing and recording corner records with the County, and performing post construction field review to determine if monuments have been disturbed, as shown on the plans, as specified in the Standard Specifications and in these special provisions, and as directed by the Engineer.

Payment for **“Reset Non-Standard Survey Monumentation (Allowance)”** and **“Locate Buried Monument (Allowance)”** will only be made on an allowance basis and only for the work completed with prior approval from Engineer. The Contractor shall have no claim to that portion of the allowance which is not necessary for the project.

Enforcement and Penalty for Non-Compliance: For each existing Survey Monument which was destroyed or moved from its original location by the Contractor without benefit of a properly referenced and Pre-Construction Corner Record filed, a fee of $5,000 will be imposed, this being the cost for the City Surveyor to resurvey and reliably reestablish the monument’s former location.

TS 20 LOWERING AND ADJUSTING OF UTILITY COVERS

TS 20-1 GENERAL

TS 20-1.01 Summary

Utility covers shall be adjusted to finish grade, including manhole frames and grates; water valves; survey monument covers; monitoring well covers; miscellaneous utility boxes, and water meter boxes, and shall comply with Subsection 71-5.03B, “Frames, Covers, Grates, and Manholes,” of the Standard Specifications. On roadways to be milled, facilities shall be lowered prior to cold planing and adjusted to finish grade after completion of the resurfacing work. Adjusting water valves shall include a water valve cover, valve box, and eight (8)-inch riser.

Contractor shall coordinate with the respective owner of the utility to place the required materials prior to adjustment and after work is completed. Contractor shall be responsible for obtaining and purchasing all permits that pertain to lowering and adjusting existing utilities within the limits of work of the appropriate governing jurisdiction.

Contractor shall contact Owner at least forty-eight (48) hours prior to adjustment and after work is completed and report via email.

Contractor shall mark, as approved by Engineer, and completely protect with heavy plastic or other suitable material, as approved by Engineer, all utility covers or other items that are visible on the surface and shall be covered by Contractor's operations. This shall be completed prior to the start of that operation and approved by Engineer.

All work shall conform to the application provisions of the Standard Specifications, these Special Provisions, the Plans and Typical Sections, Owner's Standards, and as directed by Engineer.

TS 20-2 MATERIALS

TS 20-2.01 General

Concrete mix used for replacement of concrete utility collars, or around manholes, survey monuments, and other utility covers with collars shall be Type II or Type V.

Salvaged materials that are undamaged may be reinstalled as directed by Engineer.

3/8" HMA shall be used to pave back around the utilities after the concrete has cured.

Cast-in-place or precast concrete and brick or vitrified clay pipe shall be replaced in kind unless otherwise permitted by Owner of the facility.

TS 20-3 CONSTRUCTION

TS 20-3.01 General

Contractor shall properly locate and tie off existing facilities to be lowered in advance of paving operations. Reference points of at least two (2) points shall be provided on the face or top of curb, showing the distance to the utility that is to be lowered or adjusted and the utility type.

Care shall be taken to keep frames and covers clean. The Contractor shall completely protect with heavy plastic or other suitable material all utility covers or other items that are visible on the surface and will be covered by his operations. This shall be completed prior to the start of operations and approved by the Engineer. Any materials that adhere to the frames and covers shall be removed.

Dirt, rocks, and debris shall not be permitted to enter sewers or storm drain lines. Temporary covers shall be placed to prevent entry of material into manhole, sewer, and storm drainpipes. Existing facilities (boxes, lids, frames, and covers) found in damaged condition must be reported to Engineer before disturbing. Existing facilities found in damaged condition shall be replaced by Contractor with materials furnished by Owner. Contractor shall notify utility owners at least seven (7) days in advance of the need to

commence work required prior to paving operations and again for work required after paving operations. Facilities damaged by Contractor shall be replaced at their expense.

Cones with Caution tape must be used when working on utilities, specifically when they are left exposed to traffic.

Lowering and Adjusting of utilities shall be performed per San Mateo County Standard Drawings, unless otherwise specified within these special provisions.

TS 20-3.02 Lowering

Frames and covers must be lowered to a sufficient depth so that cold planing equipment shall pass over the top without damaging it. Utility depressions shall be temporarily filled with HMA (or other approved materials) after lowering or cut back before opening lanes to traffic. Care shall be taken to keep frames and covers clean. Any material that adheres to the frames and covers shall be removed.

When frames and covers cannot be lowered prior to cold planing, cold planing equipment shall “pick up” and “set down” on either side of the covers. Non-milled asphalt pavement around the lid or cover shall be removed by other means to the specified depth shown on the Plans. Lids and covers shall then be protected utilizing the following alternatives:

1. Ramp section (cut-back) around frame and cover and paint white.
2. Place lighted Portable Barricade over frame and cover (only allowed if outside of traffic lane and if approved by the Engineer).

TS 20-3.03 Adjusting

Asphalt/concrete around the manholes, survey monuments, water valves, and all other applicable utility covers shall be left 2 inches lower than the adjacent pavement. Surface shall be tack-coated with 0.10 gallons per square yard and paved with HMA. Immediately after placement, the surface shall be sand-sealed.

Where applicable, concrete around manholes, survey monuments, and other utility covers with collars shall not be left exposed before final paving. Adjusted facility shall not vary to the high tolerance on one side and the low on the other. Total allowable variation is 1/8 inch. Adjusted facilities in sidewalks shall be flush with adjacent surfaces. Concrete around manholes, survey monuments, and other utility covers with collars shall be placed a minimum of five (5) hours prior to opening to traffic.

TS 20-3.04 Schedule

All facilities shall be adjusted to finish grade within 72 hours after the placement of the final surface paving on each individual street segment. If several lifts of pavement are to be placed, the facilities shall be raised if the paving operation ceases for more than 72 hours, or as approved by the Engineer.

Liquidated damages of $500 per day per utility cover will be applied if the time from the initial adjustment of any utility cover to the final placement at grade exceeds fourteen (14) days.

TS 20-3.05 Survey Monuments

Where new or adjusted survey monument boxes and covers are required, Contractor shall perform installation/adjustment without disturbing the location of the monument. If the monument is disturbed, Contractor shall be responsible for establishing it as a monument in accordance with State laws. Work for placement of the box and cover over an existing monument shall include removal and replacement of the HMA around the monument.

TS 20-4 MEASUREMENT AND PAYMENT

The contract unit price paid per each for, **"Lower Gas Valve Cover",** "**Lower Sanitary Sewer Manhole Cover", "Lower Storm Drain Manhole Cover", "Lower Sewer Cleanout Cover", "Lower Survey Monument Cover"**, **"Lower Water Meter Cover", "Lower Water Valve Cover"**, **"Adjust Catch Basin Frame & Grate to Finish Grade", "Adjust Electrical Box to Finish Grade", "Adjust Gas Valve Cover to Finish Grade", "Adjust Sanitary Sewer Manhole Cover to Finish Grade", "Adjust Storm Drain Manhole Cover to Finished Grade", "Adjust Sewer Clean-out Cover to Finish Grade"**, **"Adjust Survey Monument Cover to Finish Grade"**, **"Adjust Water Meter Cover to Finish Grade",** and **"Adjust Water Valve Cover to Finish Grade"** will include full compensation for furnishing all labor, materials, tools, equipment, and incidentals, and for doing all the work involved in Lowering and Adjusting Existing Utility Facilities to Grade, complete in place, including demo, excavation, off haul and disposal of pavement, aggregate base and subgrade; coordination with the utility companies; for keeping the manhole cover pick holes clear; concrete, mortar and HMA (type A); as shown on the plans, as specified in the Standard Specifications and these special provision, and as directed by the Engineer.

Cost of raising valves in slip cans with no existing concrete collar will be included in the cost of the paving operation and no additional compensation will be allowed, therefor. Such payment will be considered full compensation for furnishing and maintaining all materials, labor, equipment, and all incidentals necessary to complete the work in accordance with the Standard Specifications and these Special Provisions.

Section 9-1.06B, "Increases of More Than 25 Percent," and Section 9-1.06C, "Decreases of More Than 25 Percent," of the State Standards will not apply to the bid items related to hot mix asphalt (HMA).

TS 21 TRAFFIC STRIPING, PAVEMENT MARKINGS, AND PAVEMENT MARKERS

TS 21-1 GENERAL

TS 21-1.01 Summary

Work consists of removing and replacing traffic striping, pavement markings, raised pavement markers (RPMs), and curb paint, and making modifications to existing striping indicated on the Plans and in these special provisions.

Traffic striping, pavement markings, and paint shall comply with Section 84, "Markings" of the Standard Specifications except as modified in these special provisions.

RPMs shall comply with Section 81-3, “Pavement Markers” of the 2024 Standard Specifications except as modified in these special provisions.

Delineators shall comply with Section 81-2, “Delineators” of the 2024 Standard Specifications except as modified in these special provisions.

TS 21-1.02 Submittals

Submit the following for each batch of thermoplastic, glass beads, and paint:

a. Certificate of compliance, including the product name, lot or batch number, and manufacture date

b. METS notification letter stating that the material is authorized for use, except for thermoplastic

c. SDS

d. Material data sheet for thermoplastic primer

For each lot or batch thermoplastic, submit a manufacture’s certificate of compliance with test results (tested under California Test 423) for the tests listed below. The date of test must be within one (1) year of use.

a. Brookfield Thermosel viscosity

b. Hardness

c. Yellowness index, white only

d. Daytime luminance factor

e. Yellow color, yellow only

f. Glass bead content

g. Binder content

For glass beads used in drop-on applications and in thermoplastic formulations, submit a certificate of compliance and test results for each lot of beads specifying the EPA test methods used and tracing the lot to the specific test sample. The testing for lead and arsenic content must be performed by an independent testing laboratory.

Submit a certificate of compliance for each type of RPM.

TS 21-2 MATERIALS

TS 21-2.01 General

TS 21-2.02 Thermoplastic

Thermoplastic must comply with State Specification PTH-02SPRAY, PTH-02HYDRO, or PTH-02ALKYD.

A primer of the type recommended by the manufacturer of the thermoplastic material shall be applied over all existing painted stripes and pavement legends to be covered with thermoplastic material as shown on the Plans.

TS 21-2.03 Paint

White and Yellow paint shall be Waterborne traffic line conforming to State Specification PTWB-01R2.

Blue, Red and Green paint shall be Waterborne traffic line for the international symbol of accessibility and other curb markings conforming to Federal Specification TT-P-1952E.

Curb paint should be Ennis Flint Standard Fast Dry Waterborne Traffic Paint, or an approved equivalent. Color codes for Ennis Flint are as follows:

- Red 985204
- White 985201
- Blue 985205
- Yellow 985202
- Green 985206

TS 21-2.04 Glass Beads

Glass beads applied to molten thermoplastic material shall be Type 2 beads complying with AASHTO M247. Glass beads shall have a coating that promotes adhesion of the beads to thermoplastic.

TS 21-2.05 Green Bike Lane Markings

Green bike lane/box treatments shall be methyl methacrylate (MMA) traffic striping and marking product as listed on the California Department of Transportation Authorized Material List and conforming to the chromaticity requirement in the Federal Highway Administration (FHWA) Interim Approval for Optional Use of Green Colored Pavement for Bike Lanes (IA-14).

TS 21-2.06 Raised Pavement Markers (RPMs)

RPMs shall comply with Section 81-3.02C “Retroreflective Pavement Markers”, of the Standard Specifications and these Special Provisions RPMs shall be cemented to the pavement using a hot melt bituminous adhesive. Materials used in hot-melt bituminous

adhesives shall be Type PC, Grade III, calcium carbonate conforming to ASTM D1199. Hot-melt bituminous adhesive material, when homogeneously mixed with filler material, shall conform to the Standard Specifications.

TS 21-3 CONSTRUCTION

TS 21-3.01 General

Removal and installation of traffic striping, pavement markings, and curb paint shall comply with Section 84-2.03, “Construction” of the Standard Specifications.

Removal and installation of RPMs shall comply with Section 81-3.03, “Construction” of the Standard Specifications.

TS 21-3.02 Existing Striping and Markings

Traffic striping and pavement markings shall be replaced within the limit of pavement rehabilitation and, if necessary, carried fifty (50) feet into the cross street onto pavement that is not being replaced. Methods of application of traffic striping, curb and pavement markings, and pavement markers shall conform to Section 314, “Traffic Striping, Curb and Pavement Markings, and Pavement Markers,” of Standard Specifications, manufacturer’s requirements, and these Special Provisions.

In areas adjacent to the reconstructed surfacing where existing striping must be changed to conform to a revised striping pattern, conflicting striping shall be removed by sand blasting, grinding, or other methods as specified in the Standard Specifications or by the Engineer. A primer of the type recommended by the manufacturer of the thermoplastic material shall be applied over the existing pavement to be covered with thermoplastic material. If ground pavement is not covered with new thermoplastic, the pavement shall be sealed to the satisfaction of the Engineer.

In areas to be overlaid or emulsion sealed, the contractor shall remove all existing thermoplastic and markers by sand blasting, grinding, or other methods as specified in the Standard Specifications or by the Engineer.

The Contractor shall replace all striping which has been damaged or obliterated by or during the work. This shall include striping replacement outside of the project site limits. Both lines of each crosswalk shall be completely repainted even if only a portion of a line has been obliterated.

When the Contractor’s work removes or reduces the visual appearance of a lane, centerline, stop bar, limit line, crosswalk, etc., the Contractor shall replace all striping between the adjacent intersections in both directions. Where a median exists, this work will be required only in the roadway where the work has occurred, unless a detour which altered the pavement markings occurred in the other roadway. In such cases, the striping will be replaced in both directions.

TS 21-3.03 Cat Tracking/Layout for Temporary and Permanent Striping

The alignment and layout of traffic stripes shall conform to Subsection 84-1.03, “Construction”, of the Standard Specifications.

All alignments and layout measurements, and other work necessary to locate and replace traffic stripes and pavement marking shall be performed by Contractor. Owner will not provide any assistance, information, or materials to Contractor. It shall be entirely Contractor’s responsibility to perform all necessary pre-construction and construction layout work, obtain all necessary measurements and information, and prepare all plans for performing the striping and marking work as specified. All traffic control systems necessary for performing striping and marking, as directed by the Engineer, shall be the responsibility of the Contractor.

The Contractor shall physically tie down the location of the beginning and ending of each paint or thermoplastic marking type in the adjacent curb top. The marking location shall not exceed 50 square inches each. Any locations exceeding this limit shall be removed by the Contractor prior to acceptance of the work. The Contractor shall contact the City Engineer for review of tie downs.

The Contractor shall be responsible for accurately referencing out and replacing the lines and positions of all traffic lines, directional lines, arrows, and other markings in accordance with the plans and City standard markings by cat tracking with painted marks.

Cat tracking shall consist of stretching a rope on a straight line between control points on tangent alignment and on a true arc through control points on curved alignment and placing spots of paint along the rope. Temporary tab markers shall be placed not more than 12’ apart on curves nor more than 24’ apart on straight segments.

Temporary tab markers shall be the same color as the traffic stripe that they are replacing, shall measure 2” tall by 3-1/2” wide, and have a reflective lens across the width of the marker.

Prior to application of permanent striping and markers, the Contractor shall call for review and approval of the proposed striping by the City’s Traffic Engineer or agent. The City shall have the right to make changes in the location and alignment of line stripes. Striping and traffic markings shall not be applied until after approval is granted by the Traffic Engineer. The Contractor shall allow a minimum of three (3) working days for review of the layout by the City.

Multiple mobilizations of the striping crews and equipment may be required throughout the Project.

Contractor shall provide temporary striping per the final Striping Plan on cold planed and surface course. Black out will not be allowed. Cat tracking must be provided on the same day as the surface course. If Contractor does not follow the final layout, Owner may require Contractor to re-apply the treatment.

TS 21-3.04 Pavement Stencils

Pavement stencils shall conform to Caltrans Standard Plans and Details.

TS 21-3.05 Thermoplastic Traffic Stipes and Pavement Markings

Thermoplastic traffic stripes and pavement markings shall conform to the provisions of Section 84-2, “Traffic Stripes and Pavement Markings of the Standard Specifications, as well as Caltrans Standard Details A3A through A24H.

Pavement temperature shall be measured at the beginning of the shift on each working day and this information shall be provided to the Engineer.

No primer or thermoplastic shall be installed within forty-eight (48) hours from the last measurable rain report as provided by the City.

TS 21-3.06 Retroreflective Pavement Markers (RPM)

Installation of both retroreflective pavement markers shall conform to the provisions of Section 81-3 “Pavement Markers” of the Standard Specifications.

Pavement markers shall be placed to the line established by the Contractor and approved by the Engineer, which will consist of temporary painted line or new or existing stripes one for each line of markers.

All additional work necessary to establish satisfactory lines for markers shall be performed by the Contractor.

RPMs shall be cemented to the pavement using a rapid set epoxy adhesive as specified in Section 95-1.02E, “Epoxy Adhesive for Placement Markers”, of the 2024 Standard Specifications. At the option of the Contractor, a hot melt bituminous adhesive may be used as specified in Section 81-3.02D, “Hot Melt Bituminous Adhesive”, of the Standard Specifications

The filler material used in bituminous adhesive shall be Type PC, Grade III, calcium carbonate complying with ASTM D1199, and shall conform to the gradations as specified in Section 81-3.02D.

Bituminous adhesive shall be heated indirectly in an applicator with continuous agitation or recirculation. Bituminous adhesive shall not be heated above the maximum safe heating temperature recommended by the manufacturer and shall not be applied at temperatures greater than 425ºF nor less than 375ºF.

Immediately after application of the adhesive, pavement markers shall be placed in position and pressure applied until firm contact is made with the pavement. Markers shall not be placed when the pavement or air temperature is 50ºF or less. Blast cleaning shall be required.

When bituminous adhesive is used for pavement marker placement, traffic control during placement operations shall conform to the requirements of "Traffic Control" of these Special Provisions.

TS 21-3.07 Cleanup

Upon completion of installing of traffic striping, pavement markings, retroreflective pavement markers, and curb paint, Contractor shall thoroughly clean the work site of all waste, rubbish, construction debris, drips, over sprays, improper markings, tracked thermoplastic materials and curb markings, all of that shall be removed immediately from the pavement surface by methods approved by Engineer.

TS 21-3.08 Equipment

On arterials and collectors, pavement striping shall be applied with a full-sized striping truck and shall be equipped with a data logger system that shows the actual material application rate and film thickness.

TS 21-3.09 Schedule

Temporary striping shall be placed on the same day that existing traffic striping and markings are removed and the same day that new pavement surface is placed.

Finished striping and marking shall not be applied until fourteen (14) calendar days after construction has been completed and shall be applied within five (5) working days after the initial fourteen (14) calendar days, unless otherwise directed by Engineer.

Liquidated damages of $300 per street per each day or part thereof will be applied for failure to comply with the requirements of temporary or permanent installation of traffic striping, pavement markings, or RPMs.

TS 21-4 MEASUREMENT AND PAYMENT

The contract unit price paid per each for **“Install Blue RPM at Fire Hydrant”**, **“Pavement Marking “STOP” Legend (Thermo)”**, and **“Replace BPW Stencil on Red Curb Paint”** will include full compensation for furnishing all labor, materials, tools, equipment, and incidentals and for doing all the work involved in Traffic Striping, Markings and Raised Pavement Markers, complete in place, including proper removal and disposal of traffic striping, markings and markers; temporary striping; cat-tracking; primer; coordination with City’s Traffic Engineering Division; and clean-up, as shown on the plans, as specified in the Standard Specifications and these special provision, and as directed by the Engineer.

The contract unit price paid per linear foot for **“12” White Crosswalk/Limit Line (Thermo)”**, **“24” White Crosswalk Line (Thermo)**”, **“Striping Detail #2 (Thermo & Markers)”**, **“Striping Detail #22 (Thermo & Markers)”**, and **“Red Curb Paint”** will include full compensation for furnishing all labor, materials, tools, equipment, and incidentals and for doing all the work involved in Traffic Striping, Pavement Markings, and Pavement Markers, complete in place, including proper removal and disposal of traffic striping, markings and markers; temporary striping; cat-tracking; primer; coordination with City’s Traffic Engineering Division; and clean-up, as shown on the

plans, as specified in the Standard Specifications and these special provision, and as directed by the Engineer.

Curb Paint will be measured along the top of curb.

The provisions in Section 4-1.05 “Changes and Extra Work,” of the Standard Specifications shall not apply to the items of work in this section of these Special Provisions.

TS 22 ROADSIDE SIGNS, STANDARDS, AND OBJECT MARKERS

TS 22-1 GENERAL

TS 22-1.01 Summary

Work consists of salvaging, removing, replacing, and installing roadside signs, posts, standards, and pedestrian barricades, or making modifications as shown on the Plans and in the Specifications. Unless otherwise specified signs shall conform to the California MUTCD. Each sign shall consist of a base, standard or framework, and a sign panel. Sign units shall be capable of being delivered to the work site and placed into immediate operation. Object markers shall conform to the California MUTCD.

TS 22-1.02 Submittals

Contractor shall submit material data sheets for the following: signs, posts, mounting sleeves, foundation concrete and reinforcing steel, and setting grout.

TS 22-2 MATERIAL

TS 22-2.01 General

TS 22-2.02 Concrete

Concrete for sign post foundation shall be 2500 psi concrete, either prepackaged or ready mix.

Concrete for reinforced cast-in-drilled-hole pile foundations shall be 3600 psi concrete, with not less than 590 pounds of cementitious material per cubic yard, and shall conform to the requirements of Section 49-3 “Cast-In-Place Concrete Piling” and Subsection 56-3.01C(2)(b) “Cast-In-Drilled-Hole Concrete Pile Foundations” of the Standard Specifications and these Special Provisions.

TS 22-2.03 Grout

Post-setting grout shall meet requirements of Section 51-1.02G of the Standard Specifications.

TS 22-2.04 Posts

Posts for roadside signs shall conform to State Standard Plan RS1 and RS4. Posts shall be 12-gage galvanized steel 1.75-inch square tube with perforations, weighting 2.09 pounds per linear foot.

TS 22-2.05 Mounting Sleeves

Mounting sleeves shall be 12-gage galvanized steel 1.75-inch square tube with perforations. Roadside signs shall be installed with galvanized fastening hardware to poles at the locations shown on the Plans and as directed by Engineer.

Roadside sign mounting hardware shall be Ulti-Mate sign support system, with EZ Installation anchor, as manufactured by Western Highway Products or approved equal.

TS 22-2.06 Signs

Sign panels shall be fabricated from 1/16-inch minimum thickness aluminum and have High Intensity Prismatic (HIP) sheeting meeting current MUTCD retro-reflectivity requirements. New signs shall match existing panel sizes and shall have the manufacture date stamped on the lower back in a manner that is clearly visible after installation.

Temporary and permanent signs shall be free of blemishes that may affect the serviceability and detract from the general sign color and appearance when viewing during daytime and nighttime from a distance of twenty-five (25) feet. Face of each finished sign shall be uniform, flat, smooth, and free of defects, scratches, wrinkles, gel, hard spots, streaks, extrusion marks, and air bubbles. Front, back, and edges of the sign panels shall be free of router chatter marks, burns, sharp edges, loose rivets, delaminated skins, excessive adhesive overspray, and aluminum marks.

Signs exhibiting a significant color difference between daytime and nighttime shall be replaced immediately.

TS 22-2.07 Standards

Standards shall conform to Section 56-3 “Standards, Poles, Pedestals, and Posts” of the Standards Specifications and these Special Provisions.

TS 22-3 CONSTRUCTION

TS 22-3.01 General

TS 22-3.02 Removal

Where specified on the Plans, Contractor shall remove existing signs. Contractor shall verify if pole can be reused at the same location for installation of new signs. If not, removal shall include sign, pole, and buried concrete pole base. Contractor shall backfill void with topsoil in landscape areas and aggregate base or controlled density fill (CDF) under pavement areas. For removal of post embedded in concrete facility, Contractor shall cut post flush with surface and fill void with non-shrink grout.

TS 22-3.03 Salvage Sign Panel

Roadside sign panel and mounting hardware shall be removed from post at the locations shown on the plans and as directed by the Engineer. Sign panel shall be removed from mounting hardware. Sign post shall be protected and remain in place. Hardware shall be disposed of.

The roadside sign panels not reset on-site shall be salvaged and delivered to the City Maintenance Yard as directed by the Engineer.

TS 22-3.04 Salvage Standard and Rectangular Rapid Flashing Beacon

Standard pole, sign panel, push button, and rectangular rapid flashing beacon shall be removed from locations shown on the plans, salvaged and protected by Contractor for future use.

Existing concrete foundation in conflict with new sidewalk and curb ramp facilities shall be removed and resulting void shall be backfilled with aggregate base and compacted to 90% R.C.

TS 22-3.05 Post Foundations

Contractor shall install signs square and plumb. Where possible, Contractor shall align sign posts in a straight continuous line. Sleeve shall extend four (4) inches above top of finish concrete elevation.

TS 22-3.05A Landscape Area

Post holes shall be twelve (12) inches in diameter and thirty (30) inches deep. Concrete shall be thoroughly mixed to four (4)-inch maximum slump. Contractor shall place concrete to the surface of the turf or mulch. Contractor shall even up vertical edges with trowel at least two (2) inches below top. Contractor shall finish top of concrete with trowel and slope away from pole. Medium broom finish shall be applied to exposed concrete base.

TS 22-3.05B Sidewalk and Concrete Areas

Contractor shall core eight (8) inch diameter hole thirty (30) inches deep. Concrete shall be mixed thoroughly to 4-inch maximum slump. Contractor shall finish top of concrete even with existing concrete, to match existing finish.

TS 22-3.06 Standard Foundations

Standard foundations shall be thirty (30) inch diameter by six (6) feet deep reinforced cast-in-drilled-hole pile foundation per drawings ES-7B & ES-7N of the Standard Plans, and installation shall conform to Section 49-3 “Cast-In-Place Concrete Piling” and Subsection 56-3.01C(2)(b) “Cast-In-Drilled-Hole Concrete Pile Foundations” of the Standard Specifications and these Special Provisions.

TS 22-3.07 Post Installation

Contractor shall install post in mounting sleeve so bottom of post is six (6) inches from top of sleeve. Contractor shall rivet post to mounting sleeve or bolt using tamper-proof bolts.

TS 22-3.08 Sign Installation

Roadside sign shall be installed with galvanized fastening hardware to sign pole at the locations shown on the plans and as directed by the engineer.

Retro-reflective sheeting shall be applied to sign panels as recommended by the retroreflective sheeting manufacturer without stretching, tearing, and damage. For sign panels that have a minor dimension of 48 inches or less, no splice will be allowed in the retroreflective sheet except for the splice produced during the manufacturing of the retroreflective sheeting. For sign panels that have a minor dimension greater than 48 inches, only one horizontal splice will be allowed in the retroreflective sheeting.

Unless specified by the manufacturer of the retroreflective sheeting, splices in retroreflective sheeting shall overlap by a minimum of one inch. Splices shall not be placed within 2 inches from edges of the panels. Except at the horizontal borders, the splices shall overlap in the direction from top to bottom of the sign to prevent moisture penetration. The retroreflective sheeting at the overlap shall not exhibit a color difference under the incident and reflected light.

Regardless of kind, size, type, or whether delivered by the Contractor or by a common carrier, signs shall be protected by thorough wrapping, tarping, or other methods to ensure that signs are not damaged by weather conditions and during transit. Signs shall be dry during transit and shipped on palettes, in crates, or tier racks. Padding and protective materials shall be placed between signs as appropriate. Finished sign panels shall be transported and stored by a method that protects the face of signs from damage. The Contractor shall replace wet, damaged, and defective signs.

Signs shall be stored in a dry environment at all times. Signs shall not rest directly on the ground or become wet during storage. Signs, whether stored indoor or outdoor, shall be free standing. In areas of high heat and humidity, signs shall be stored in enclosed climate controlled trailers or containers. Signs shall be stored indoor if the duration of the storage will exceed 30 days.

Screen processed signs shall be protected, transported and stored as recommended by the manufacturer of the retroreflective sheeting.

TS 22-3.09 Standard Installation

Salvaged Standard pole, signage, pedestrian push button, and rectangular rapid flashing beacon shall be installed on new foundation per drawings ES-7B & ES-7M of the Standard Plans, and installation shall conform to Section 56-3 “Standards, Poles, Pedestals, and Posts” of the Standards Specifications and these Special Provisions.

Pedestrian push button to be located on face of pole adjacent to sidewalk path of travel, and shall be installed forty-two (42) inches above the adjacent sidewalk surface.

TS 22-4 MEASUREMENT AND PAYMENT

The contract price paid per each for **“InStall/Relocate Road Sign and Post”** will include full compensation for furnishing all labor, materials, tools, equipment, and incidentals, and for doing all the work involved in Roadside Signs, Standards, and Object Markers, and related incidental work, including but not limited to demolition, excavation, disposal and offhaul, backfilling voids and compacting material, foundation steel reinforcement and concrete placement, curing, post/standard installation, relocating pedestrian push buttons, electrical wiring, shown on the plans, as specified in

the standard specifications and these special provisions, and as directed by the Engineer.

Full compensation for furnishing and installing protective overlay on signs shall be considered as included in the contract price paid per each sign of the various types and no separate payment will be made therefor.

TS 23 HEADER BOARDS

TS 23-1 GENERAL

TS 23-1.01 Summary

The work shall consist of furnishing and installing header board as indicated on the plans and as directed by the Engineer.

TS 23-2 MATERIALS

Header board material shall be No. 2 ACZA pressure treated two-inch by four-, six- or eight-inch wood, as indicated on the plans. Individual boards shall not be less than eight feet in length.

Staking material shall be No. 2 ACZA pressure treated wood of two sizes: two inch by four inch by eighteen inches for normal use, and two inch by six inch by eighteen inches when used at butt joints in the header board.

Fasteners shall be stainless steel 2-1/2 inch by No. 10 screws.

TS 23-3 CONSTRUCTION

The horizontal and vertical alignment of the header board shall be indicated on the plans or determined by the Engineer.

Square end butt joints are permissible. A two-inch by six-inch stake shall be installed at all butt joints, and two inch by four-inch stakes shall be installed at intervals not to exceed thirty-two inches. The space between the header board and the existing landscaping shall be filled with native material.

The stakes shall be trimmed with a fifteen-degree slope after installation. The top of the trimmed stake shall be flush to 1/2 inch below the top of the header board.

TS 23-4 MEASUREMENT AND PAYMENT

The contract price paid per linear foot for **“Install 2”x4” Redwood Header Board”** and **“Remove & Replace 2’x10’ Header Board”** will include full compensation for furnishing all labor, materials, tools, equipment, and incidentals, and for performing all of the work, including but not limited to installation of header board, staking, backfill, all other work involved as shown on the Plans, as specified in the State Standard

Specifications, in these Special Provisions, and as directed by Engineer. No additional compensation will be allowed therefor.

TS 24 CHAIN LINK FENCING

TS 24-1 GENERAL

TS 24-1.01 Summary

The work shall consist of but not limited to salvaging, replacing and installing complete fence as described in Contract Documents

TS 24-1.02 References

American Society For Testing And Materials

1. ASTM A 123-00, 'Standard Specification for Zinc (Hot-Dip Galvanized) Coatings on Iron and Steel Products'

2. ASTM A 153-98, 'Standard Specification for Zinc Coating (Hot-Dip) on Iron and Steel Hardware'

3. ASTM A 392-96, 'Standard Specification for Zinc-Coated Steel Chain-Link Fence Fabric'

4. ASTM A 570-98, 'Standard Specification for Steel, Sheet and Strip, Carbon, Hot-Rolled, Structural Quality'

5. ASTM A 1011-01, 'Standard Specification Steel, Sheet and Strip, Hot-Rolled, Carbon, Structural, High-Strength Low-Alloy and High-Strength Low-Alloy with Improved Formability'

6. ASTM C 1107-99, 'Standard Specification for Packaged Dry, Hydraulic-Cement Grout (Nonshrink)'

7. ASTM F 1043-00, 'Standard Specification for Strength and Protective Coatings on Metal Industrial Chain Link Fence Framework'

8. ASTM F 1083-97, 'Standard Specification for Pipe, Steel, Hot-Dipped Zinc-Coated (Galvanized) Welded, for Fence Structures'

TS 24-2 MATERIALS

Fabric will consist of chain link fabric of 9 gauge wire galvanized after weaving with 1.2 ounce zinc coating conforming to requirements of ASTM A 392, Class I, 2 inch mesh.

Framework will consist of:

1. Posts and rails shall be roll-formed, self-draining shapes meeting strength requirements of ASTM F 669, Table 3, and with 2 ounce zinc coating per sq ft of surface area conforming to ASTM A 123.

2. Line Posts - 2.375 inch outside diameter Schedule 40 tubular section weighing 3.65 lbs/lin ft meeting requirements of ASTM F 1083.

3. Terminal And Gate Posts -3 inch outside diameter Schedule 40 pipe weighing 5.79 pounds per lineal foot meeting requirements of ASTM F 1083.

4. Top And Brace Rail - 1.660 inch outside diameter Schedule 40 pipe weighing 2.27 lbs/lin ft meeting requirements of ASTM F 1083.

5. Fittings - Pressed steel or malleable iron, hot-dip galvanized conforming to ASTM A 153. Tie wires shall be 12 gauge minimum galvanized steel or 9 gauge minimum aluminum wire.

6. Tension Wire - 7 gauge minimum galvanized spring steel.

TS 24-3 CONSTRUCTION

Fence shall be installed by mechanics skilled and experienced in erecting fences of this type and in accordance with Contract Documents. When general ground contour is to be followed, make changes of grade in gradual, rolling manner. Evenly space posts in line of fence a maximum of 10 feet center to center.

Post foundations will be constructed as described in this section. Except atop retaining walls, set posts with concrete post foundations as specified below -

Line Posts -,Diameter 8 inches, Depth 36 inches

Gate, End, And Corner Posts - Diameter 12 inches, Depth 42 inches

At mow strips, set top of post foundation below grade sufficient to allow for placing of mow strip. Measure post foundation depth from top of mow strip.

Where fences are incorporated into slabs, measure post foundation depth from top of slab. Extend bottom of slab footing sufficient to allow specified amount of concrete around post. At existing slabs, install fence outside perimeter of slab.

For fences on retaining walls, provide 12 inch long sleeves to be cast into retaining wall. Set pipe in sleeve and grout space between sleeve and post full.

Fence will be constructed as described in this section. After posts have been permanently positioned and concrete cured for one week minimum, install framework, braces, and top rail. Join top rail with 6 inch minimum couplings at not more than 21 foot centers. Stretch fabric by attaching one end to terminal post and supplying sufficient tension to other end of stretch so slack is removed. Fasten fabric to line posts with tie wires. Pass ties over one strand of fabric and hook under line post flange.

Place one tie as close to bottom of fabric as is possible with additional ties equally spaced between top and bottom band on approximately equal spacings not to exceed 14 inches on center. Attach fabric to roll formed terminals by weaving fabric into integral

lock loops formed in post. Attach fabric to tubular terminals with tension bars and bands. Hold fabric approximately 2 inches above finish grade line. On top rail, space tie wires at no more than 24 inches on center. Securely attach fittings and firmly tighten nuts.

TS 24-4 MEASUREMENT AND PAYMENT

The contract price paid per linear foot for **"Salvage & Replace Fence, Protect Post During Construction"** will include full compensation for furnishing all labor, materials, tools, equipment, and incidentals, and for performing all of the work, including but not limited salvaging, replacing and installing fencing and protecting fence post. Said payment shall be considered full compensation for furnishing all labor, materials, tools, equipment and incidentals, and for doing all the work described herein. No additional compensation will be allowed therefor.

TS 25 FINAL CLEANUP

TS 25-1 GENERAL

TS 25-1.01 Summary

Before final inspection of the work, Contractor shall clean the work and all ground occupied by Contractor in connection with the work, or all rubbish, excess materials (including liquid asphalt), and equipment.


TS 25-2 MEASUREMENT AND PAYMENT

Measurement and Payment for Final Cleanup shall be considered as included in the contract prices paid for the various bid items of work involved and no additional compensation will be allowed, therefor.


APPENDIX A

City of Belmont Standard Details (Latest Edition)

1. SI-100 – Type A & E Curb & Gutter
2. SI-103 – Curb & Gutter @ Driveway Approach
3. SI-104 – Vertical To Rolled Curb Transition
4. SI-105 – Vertical Curb & Gutter with Sidewalk
5. S1-107 – Driveway Approach & Driveway Approach Sections (2 sheets)
6. City of Belmont Pavement Restoration Notes
7. SD-300 – Type GO Curb Inlet
8. SD-303 – Type Go Inlet Apron
9. ST-502 – Tree Root Barrier
10. PM-100 – Pavement Marking – Ladder Crosswalk

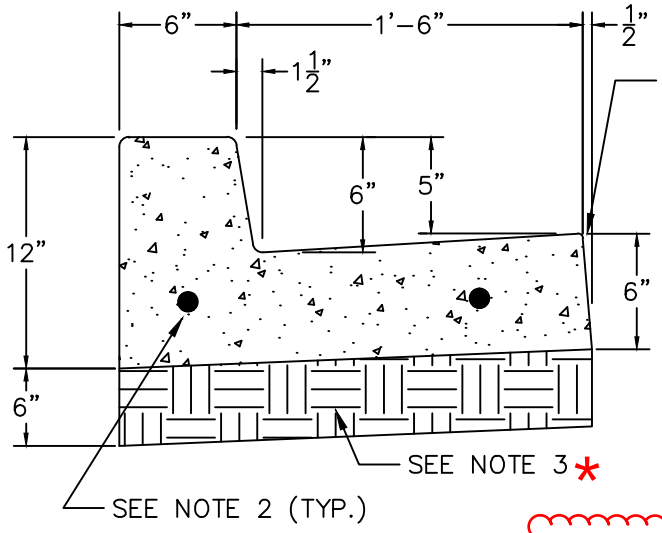


TYPE A CURB
SECTION A-A

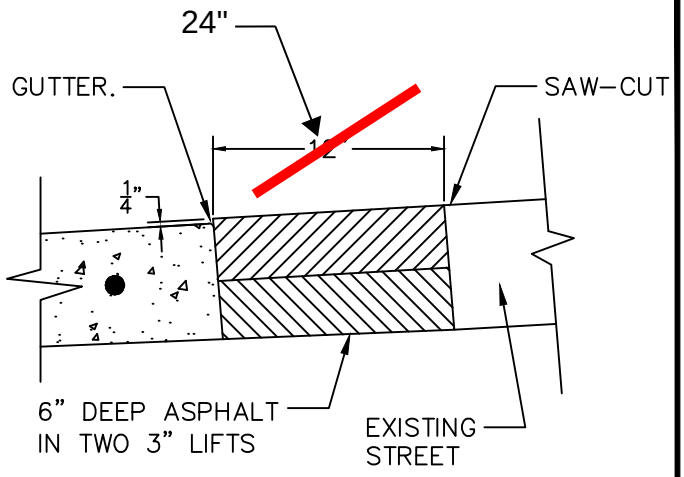



ASPHALT REPAIR AT GUTTER (TYP)

*MATERIAL TO BE REMOVED UNDER EX. CONCRETE FACILITIES MAY VARY IN TYPE & DEPTH

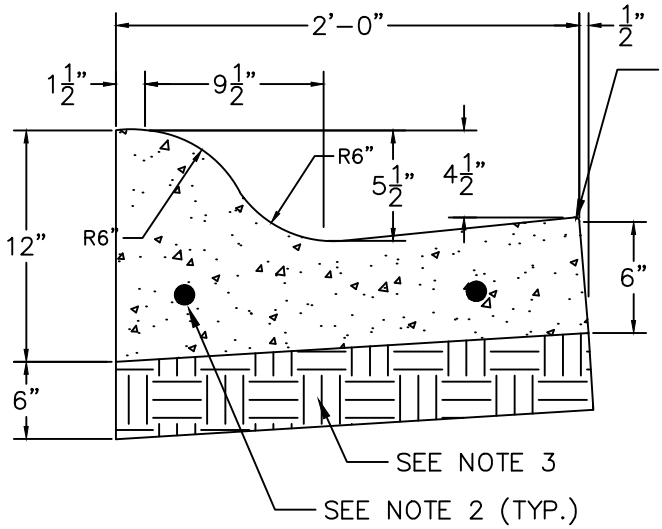

TYPE E CURB
SECTION B-B

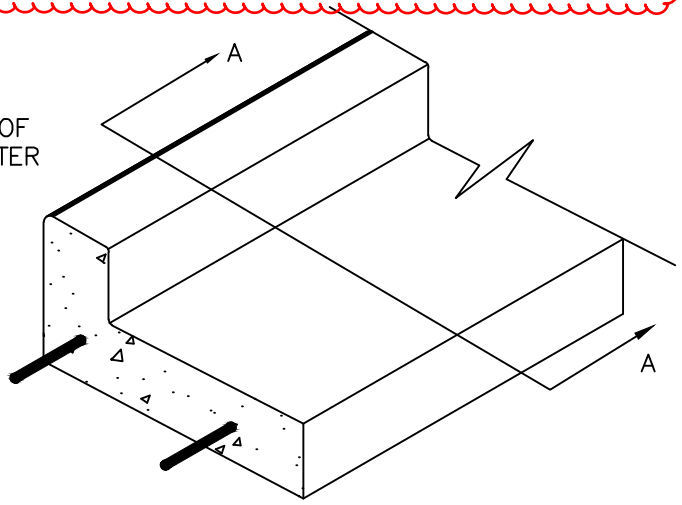

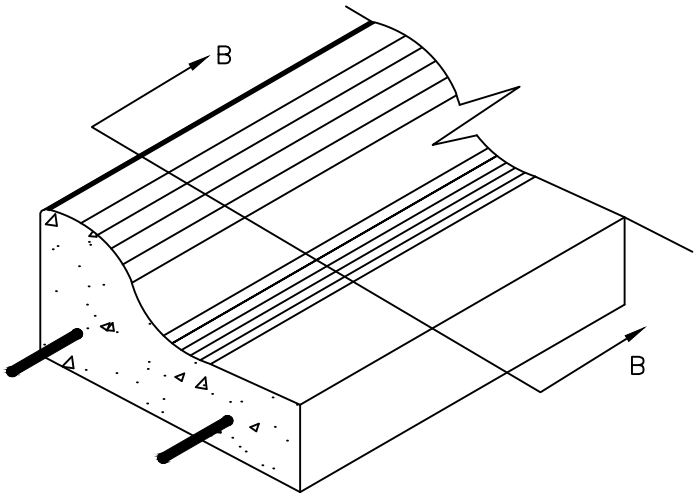

NOTES:


1. PRIOR TO BEGINNING ANY WORK, AN ENCROACHMENT PERMIT SHALL BE OBTAINED.
2. 12" #4 REBAR DOWELS, 6" MINIMUM DEPTH INTO EXISTING SIDEWALK, CURB & GUTTER. DO NOT DOWEL PRIVATE IMPROVEMENTS INTO PUBLIC IMPROVEMENTS.
3. 6" MINIMUM CLASS 2 A.B. COMPACTED TO 90%.
4. 1/2" DEEP CONTRACTION JOINTS AT 20', 1/4" DEEP CONTRACTION JOINS AT 10'.
5. ALL CONCRETE SHALL BE 6 SACK 3/4" WITH ONE POUND LAMP BLACK PER CUBIC YARD. FINISH TO BE UNIFORM FINE BROOMED TEXTURE.
6. ASPHALT TO BE HOT MIX ASPHALT 1/2" FINE.

CITY OF BELMONT


TYPE A & E CONCRETE
CURB AND GUTTER

APPROVED BY: L. ALVAREZ DATE: NOVEMBER 2016

SI-100
N.T.S.
SHEET: 1 OF 2

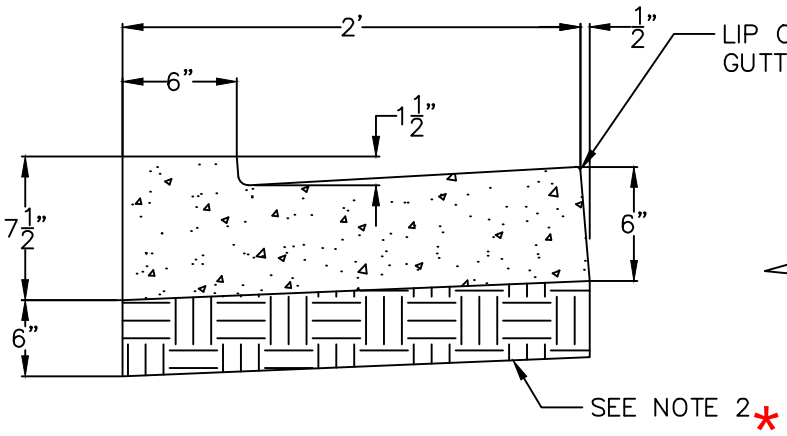


SECTION A–A

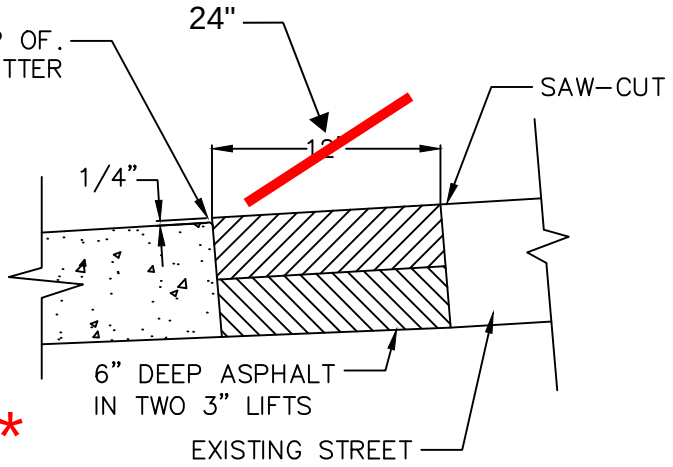

ASPHALT REPAIR AT GUTTER (TYP)

*MATERIAL TO BE REMOVED UNDER EX. CONCRETE FACILITIES MAY VARY IN TYPE & DEPTH

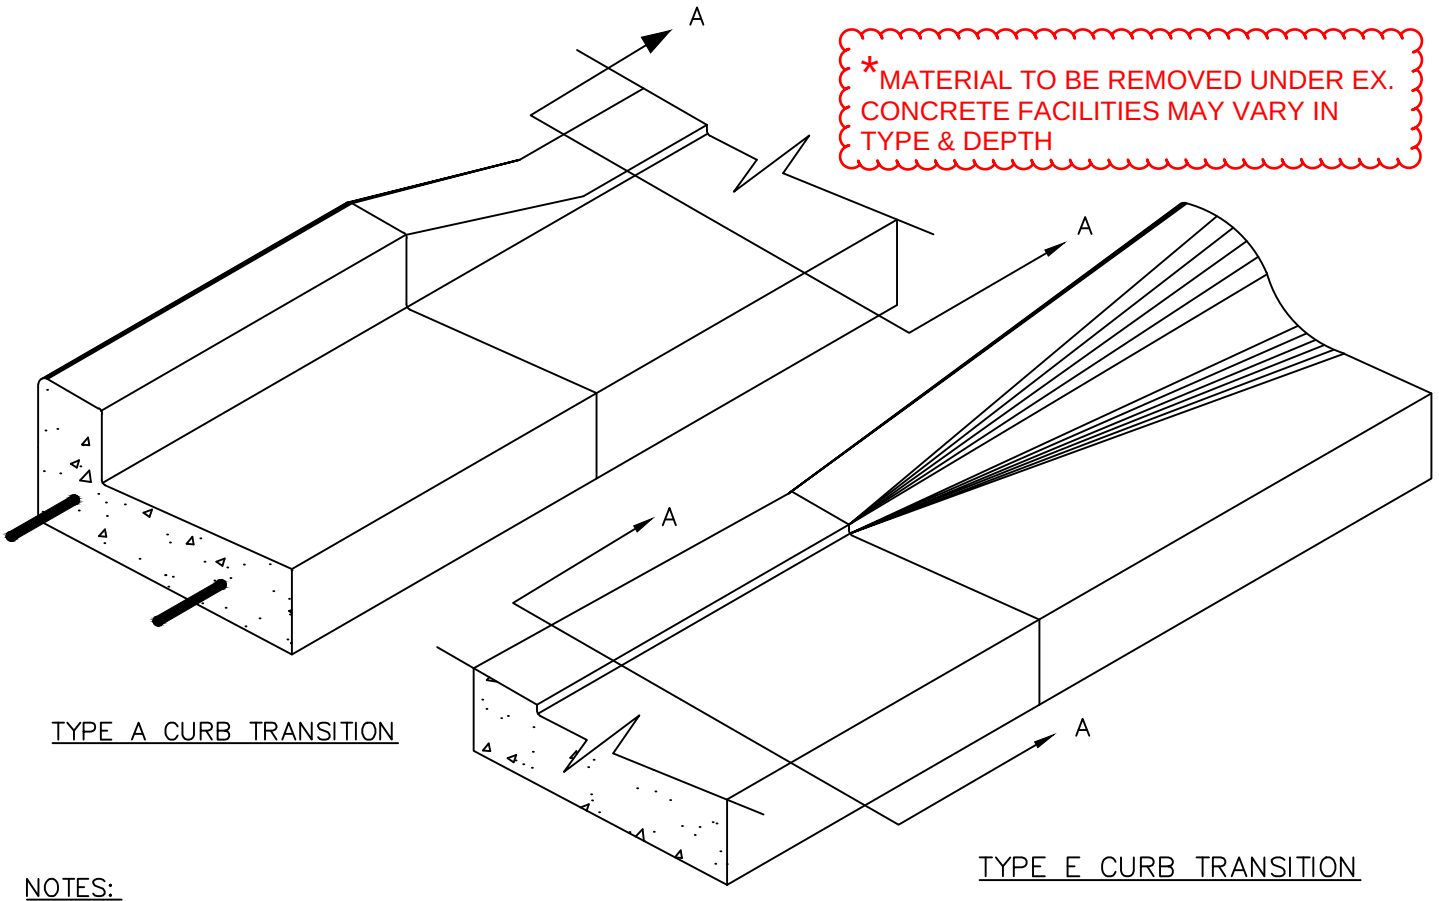

TYPE A CURB TRANSITION

TYPE E CURB TRANSITION

NOTES:


1. PRIOR TO BEGINNING ANY WORK, AN ENCROACHMENT PERMIT SHALL BE OBTAINED.
2. 6" MINIMUM CLASS 2 A.B. COMPACTED TO 90%.
3. ALL CONCRETE SHALL BE 6 SACK 3/4"WITH ONE POUND OF LAMP BLACK PER CUBIC YARD. FINISH TO BE UNIFORM FINE BROOMED TEXTURE.
4. ASPHALT TO BE HOT MIX ASPHALT 1/2" FINE.
5. 12" #4 REBAR DOWLS, 6" MINIMUM DEPTH INTO EXISTING SIDEWALK, CURB & GUTTER. DO NOT DOWEL PRIVATE IMPROVEMENTS INTO PUBLIC IMPROVEMENTS.
6. SEE SI–107 FOR DRIVEWAY APPROACH
7. SEE SI–100 FOR CURB AND GUTTER

CITY OF BELMONT

CONCRETE CURB & GUTTER
AT DRIVEWAY APPROACH

APPROVED BY: L. ALVAREZ DATE: NOVEMBER 2016

SI–103
N.T.S.
SHEET: 1 OF 1

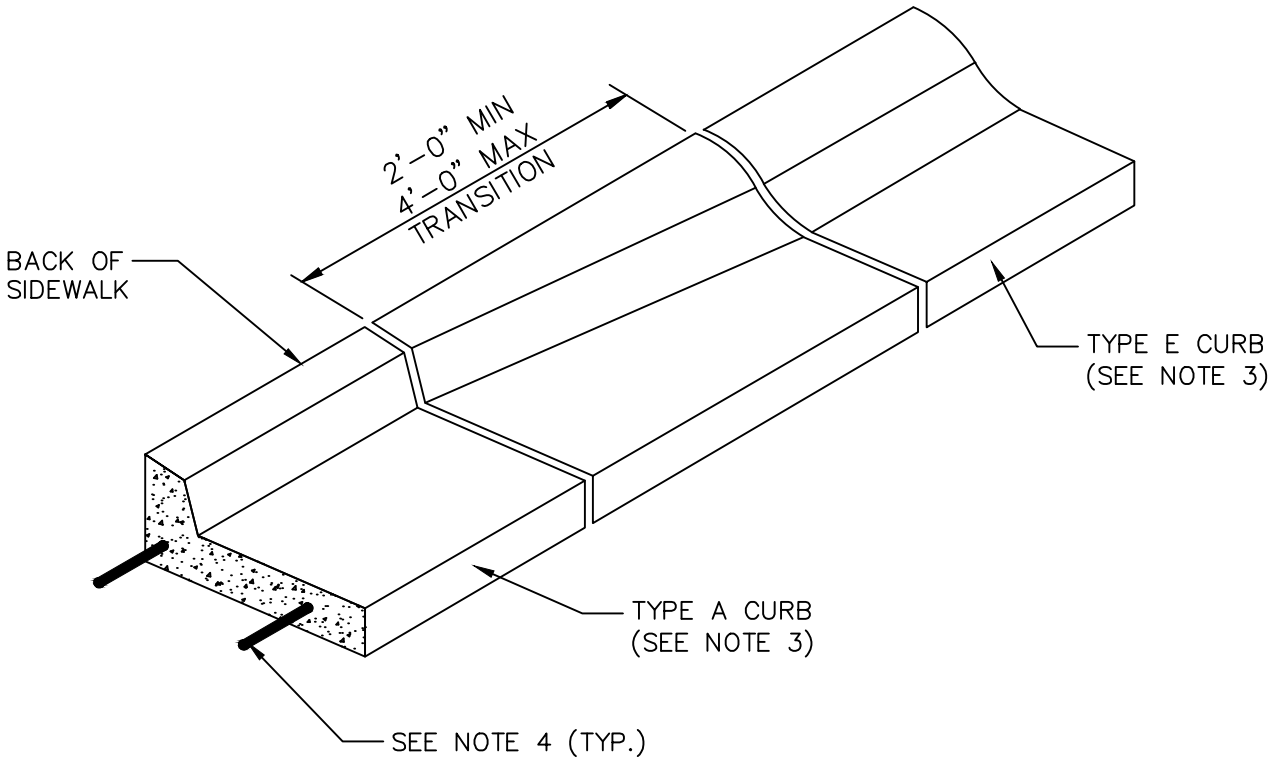

NOTES:


1. PRIOR TO BEGINNING ANY WORK, AN ENCROACHMENT PERMIT SHALL BE OBTAINED.
2. ALIGN BACK OF TYPE A, TRANSITION, AND TYPE E CURB PARALLEL TO FRONT OF SIDEWALK.
3. REFER TO STANDARD DETAILS SI-100 FOR CURB INFORMATION.
4. 12" #4 REBAR DOWELS, 6" MINIMUM DEPTH INTO EXISTING CURB & GUTTER. DO NOT DOWEL PRIVATE IMPROVEMENTS INTO PUBLIC IMPROVEMENTS.


CITY OF BELMONT

VERTICAL TO ROLLED CURB TRANSITION

APPROVED BY: L. ALVAREZ DATE: NOVEMBER 2016

SI-104
N.T.S.
SHEET: 1 OF 1

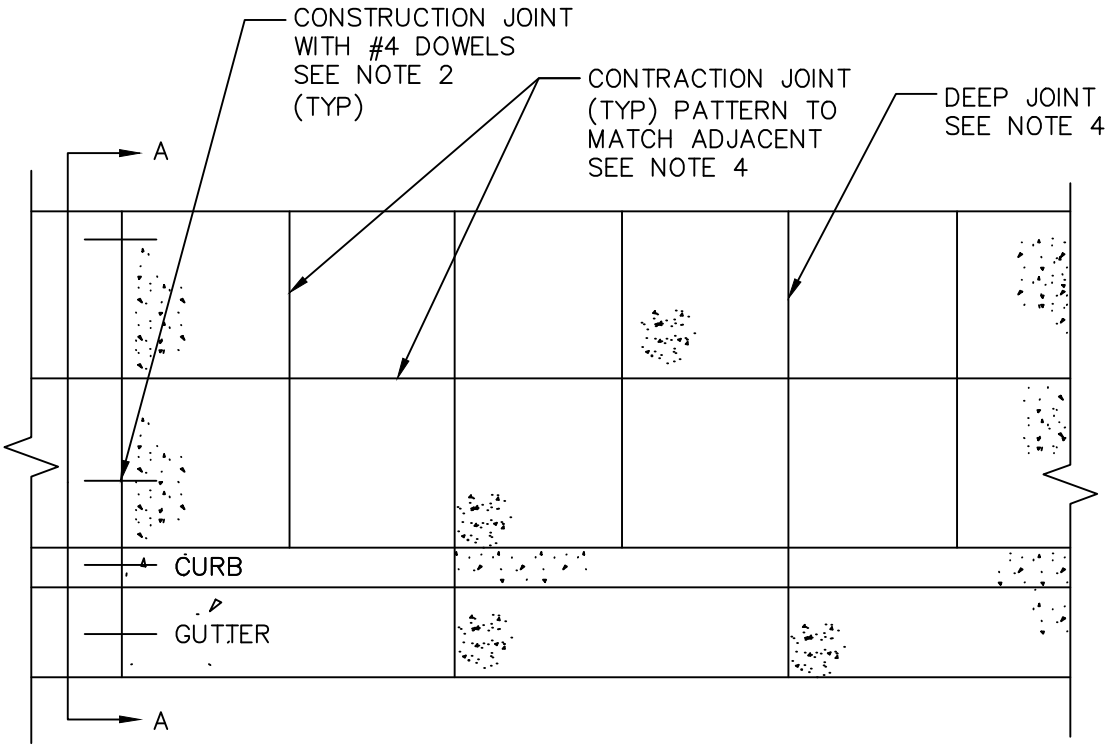

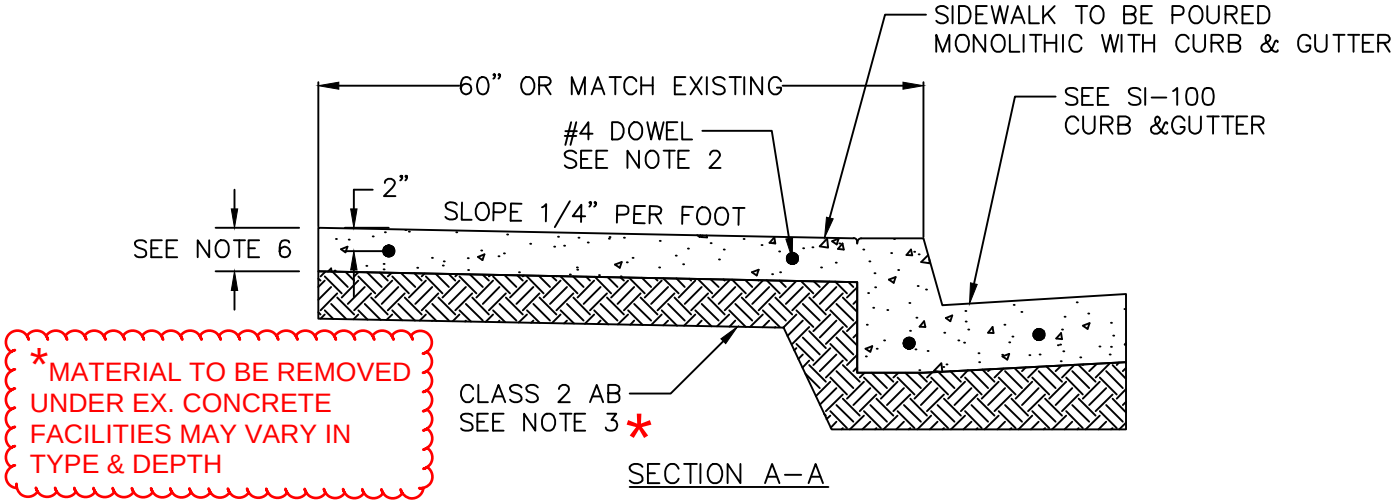

SECTION A–A

NOTES:


1. PRIOR TO BEGINNING ANY WORK, AN ENCROACHMENT PERMIT SHALL BE OBTAINED.
2. 12" #4 REBAR DOWELS, 6" MINIMUM DEPTH INTO EXISTING OR NEW SIDEWALK. DO NOT DOWEL PRIVATE IMPROVEMENTS INTO PUBLIC IMPROVEMENTS.
3. 6" MINIMUM CLASS 2 A.B. COMPACTED TO 90%.
4. 1/2" DEEP CONTRACTION JOINTS AT 20', 1/4" DEEP CONTRACTION JOINTS AT 10' SIDEWALK SHALL BE SCORED TO MATCH CONTIGUOUS EXISTING SIDEWALK.
5. ALL CONCRETE SHALL BE 6 SACK 3/4" WITH ONE POUND OF LAMP BLACK PER CUBIC YARD.
6. 4" THICK SIDEWALK FOR VERTICAL CURB, 6" THICK SIDEWALK FOR ROLLED CURB.

CITY OF BELMONT

VERTICAL CURB AND GUTTER
WITH SIDEWALK


APPROVED BY: L. ALVAREZ DATE: NOVEMBER 2016

SI–105
N.T.S.
SHEET: 1 OF 1

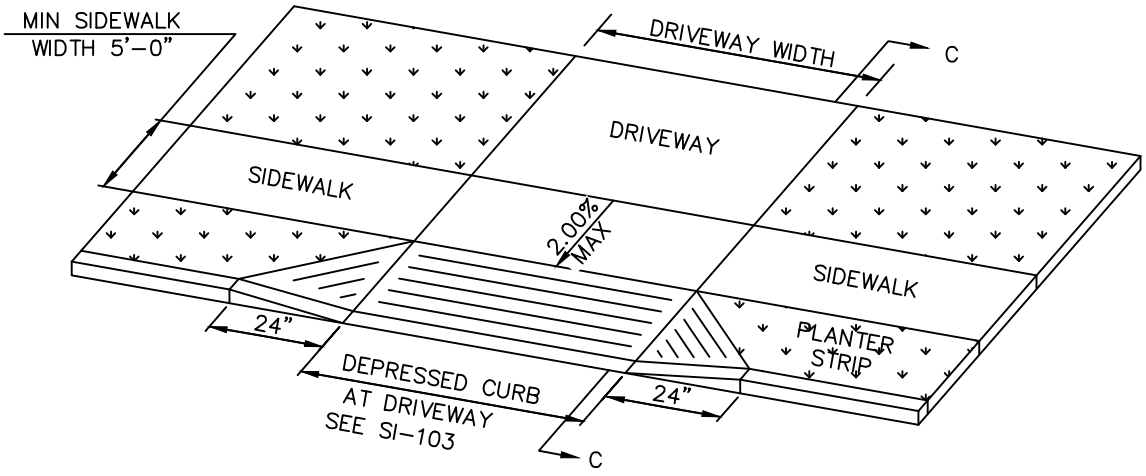

TYPE 1
DRIVEWAY APRON

GUTTER NOT SHOWN
FOR CLARITY

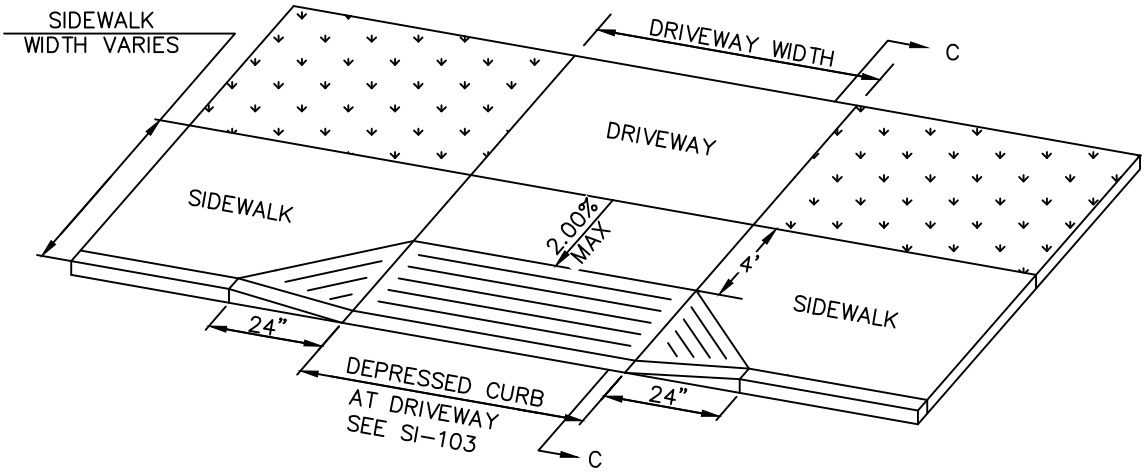


TYPE 2
DRIVEWAY APRON


NOTES:
1. PRIOR TO BEGINNING ANY WORK, AN ENCROACHMENT PERMIT SHALL BE OBTAINED.
2. CONCRETE TO BE 6 INCHES THICK.

CITY OF BELMONT	DRIVEWAY APPROACH APPROVED BY: L. ALVAREZ DATE: NOVEMBER 2016	SI-107 N.T.S. SHEET: 1 OF 3


Standard Details - City of Belmont Public Works Department - 1 Twin Pines Lane, Suite 385, Belmont, CA 94002 - (650) 595-7425 - pworks@belmont.gov

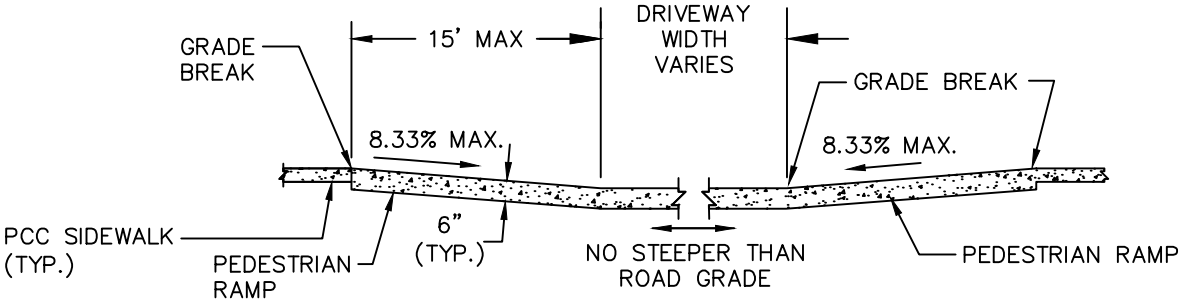

SECTION A–A

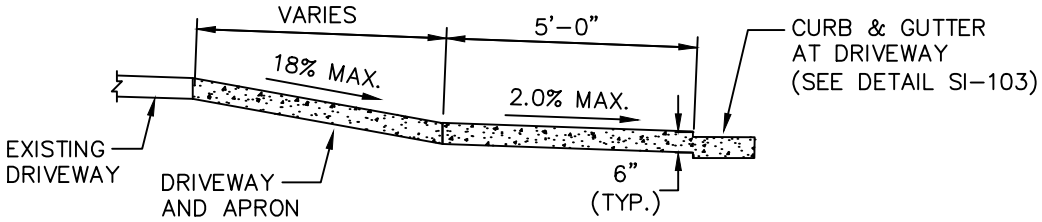

SECTION B–B

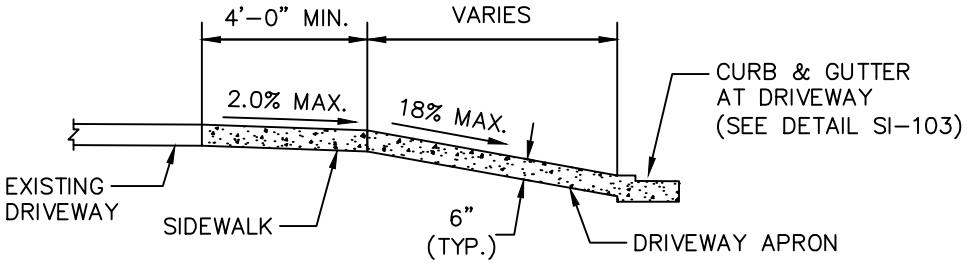

SECTION C–C

CITY OF BELMONT

DRIVEWAY APPROACH SECTIONS

APPROVED BY: L. ALVAREZ DATE: NOVEMBER 2016

SI–107
N.T.S.
SHEET: 3 OF 3

Standard Details – City of Belmont Public Works Department – 1 Twin Pines Lane, Suite 385, Belmont, CA 94002 – (650) 595–7425 – pworks@belmont.gov

City of Belmont
Pavement Restoration Standards


For Pavements with a PCI of 70 & above:
[This standard DOES NOT apply to lateral installations]
Pavement Restoration work shall include the following:

1. Conformance with the latest City Standard Trench Detail
2. Slurry Seal of the full width of the street
3. Slurry Seal 20' beyond limits of work in each direction
4. Restoration of boring operations will be determined by the City Engineer or designee, where the above may apply.

For Pavement with a PCI below 70:

Restoration work shall include the following:


1. Conformance with the latest City Standard Trench Detail.
2. Pavement restoration shall extend to the edge of laneline/centerline/edge of pavement/lip of gutter.
3. Edge of T-cut within 4' of edge of pavement/lip of the gutter, shall require surface course shall extend to the edge of pavement/lip of gutter.
4. Restoration shall extend a minimum of 2' parallel to the street.
5. For multiple cuts that are closer than 10' to each other, pavement in between cuts shall also be restored.
6. If the trench is within 10' of patch or proposed patch, pavement shall be restored to edge of patch.
7. Restoration of boring operations will be determined by the City Engineer or designee, where the above may apply.

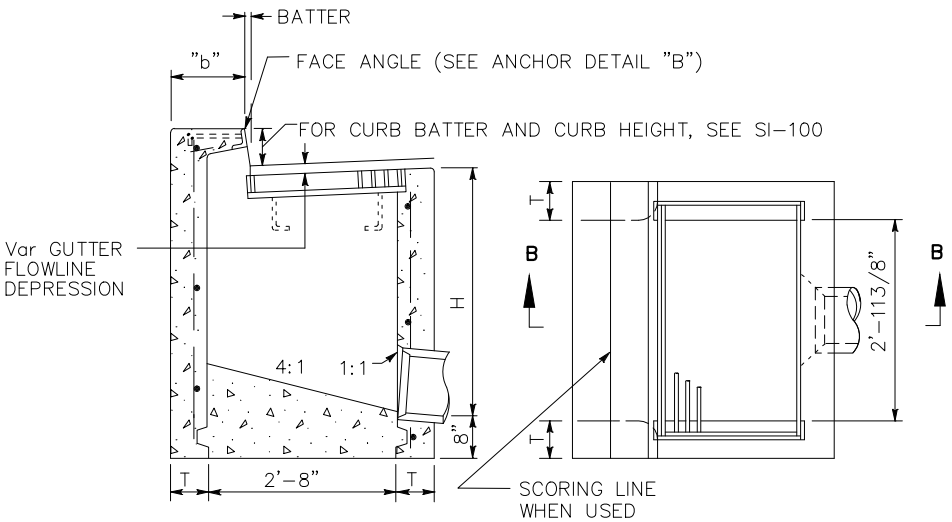


SECTION B-B

PLAN

TYPE GO

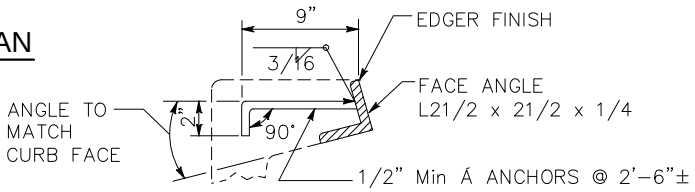

FACE ANGLE ANCHOR DETAIL "B"

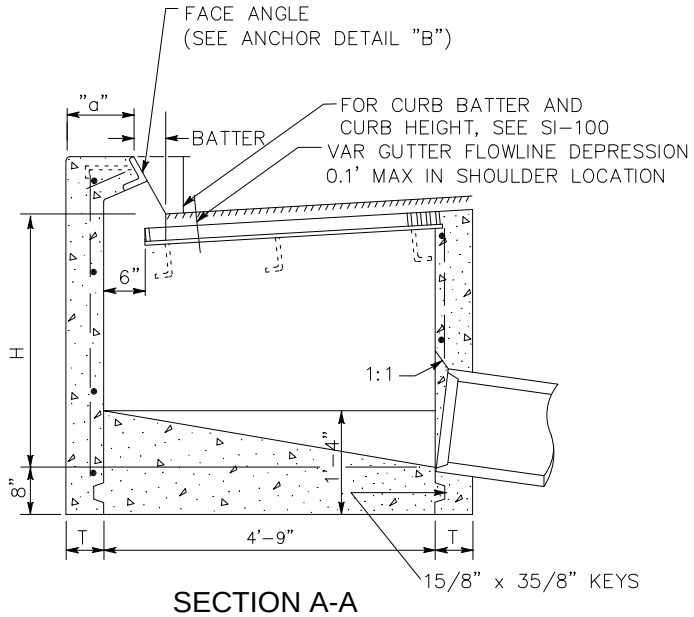

SECTION A-A

NOTES:

1. PRIOR TO BEGINNING ANY WORK, AN ENCROACHMENT PERMIT SHALL BE OBTAINED.
2. "H" IS THE DIFFERENCE IN ELEVATION BETWEEN THE OUTLET PIPE FLOW LINE AND THE NORMAL GUTTER GRADE LINE UNDEPRESSED.
3. FOR "T" WALL THICKNESS, SEE TABLE A BELOW.
4. WALL REINFORCING NOT REQUIRED WHEN "H" IS 8'-0" OR LESS AND THE UNSUPPORTED WIDTH OR LENGTH IS 7'-0" OR LESS. WALLS EXCEEDING THESE LIMITS SHALL BE REINFORCED WITH #4 @ 1'-6"± CENTERS PLACED 11/2" CLEAR TO INSIDE OF BOX UNLESS OTHERWISE SHOWN.
5. WHEN SHOWN ON THE PROJECT PLANS, PLACE A 3/4" PLAIN ROUND PROTECTION BAR HORIZONTALLY ACROSS THE LENGTH OF THE OPENING AND BEND BACK 4" INTO THE INLET WALL ON EACH SIDE.
6. PIPE(S) CAN BE PLACED IN ANY WALL.
7. CURB SECTION SHALL MATCH ADJACENT CURB.
8. BASIN FLOORS SHALL HAVE WOOD TROWEL FINISH AND SHALL SLOPE TOWARD THE OUTLET PIPE AS SHOWN.
9. SEE DETAIL SD-302 FOR 24-12X/24-10S GRATE AND FRAME DETAILS AND WEIGHTS OF MISCELLANEOUS IRON AND STEEL.
10. SEE DETAIL SD-303 FOR GUTTER DEPRESSION DETAILS.
11. COMPLETE JOINT PENETRATION BUTT WELDS MAY BE SUBSTITUTED FOR THE FILLET WELDS ON ALL ANCHORS.
12. STANDARD SQUARE, HEXAGON, ROUND OR EQUIVALENT HEADED ANCHORS MAY BE SUBSTITUTED FOR THE RIGHT ANGLE HOOKS ON THE ANCHORS SHOWN ON THIS PLAN.
13. CAST-IN-PLACE INLETS TO BE FORMED AROUND ALL PIPES/STUBS INTERSECTING THE INLET AND CONCRETE POURED IN ONE CONTINUOUS OPERATION.

TABLE A

CONCRETE QUANTITIES				
	H=3'-0" TO 8'-0" (T=6")		H=8'-1" TO 20'-0" (T=8")	
TYPE	H=3'-0" (CY)	ADDITIONAL PCC PER FOOT (CY)	H=8'-1" (CY)	ADDITIONAL PCC PER FOOT (CY)
GO	1.24	0.245	3.39	0.346

TABLE B

CURB TYPE	NORMAL CURB HEIGHT	CURB BATTER	"A" DIMENSION	"B" DIMENSION
A1-6	6"	11/2"	T+71/2"	T+61/2"


CITY OF BELMONT

TYPE GO CURB INLET


APPROVED BY: L. ALVAREZ DATE: OCTOBER 2016

SD-300
N.T.S.
SHEET: 1 OF 1


Standard Details – City of Belmont Public Works Department – 1 Twin Pines Lane, Suite 385, Belmont, CA 94002 – (650) 595-7425 – pworks@belmont.gov

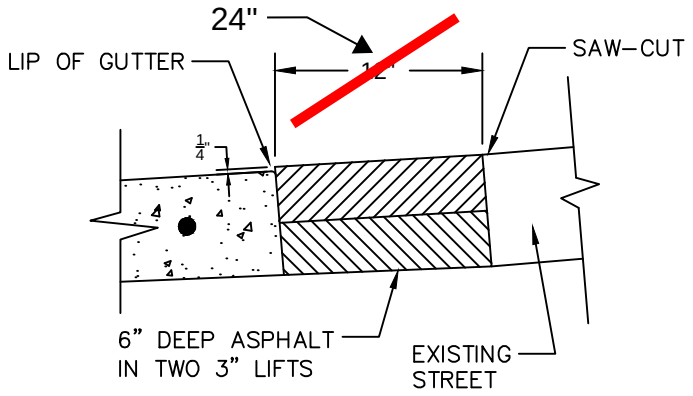

ASPHALT REPAIR AT GUTTER (TYP)

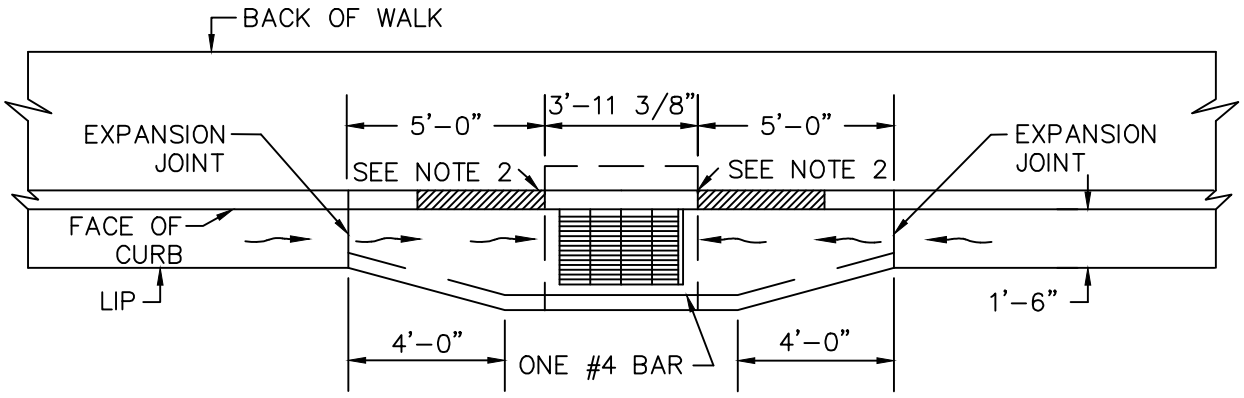

TYPE GO INLET AT SAG

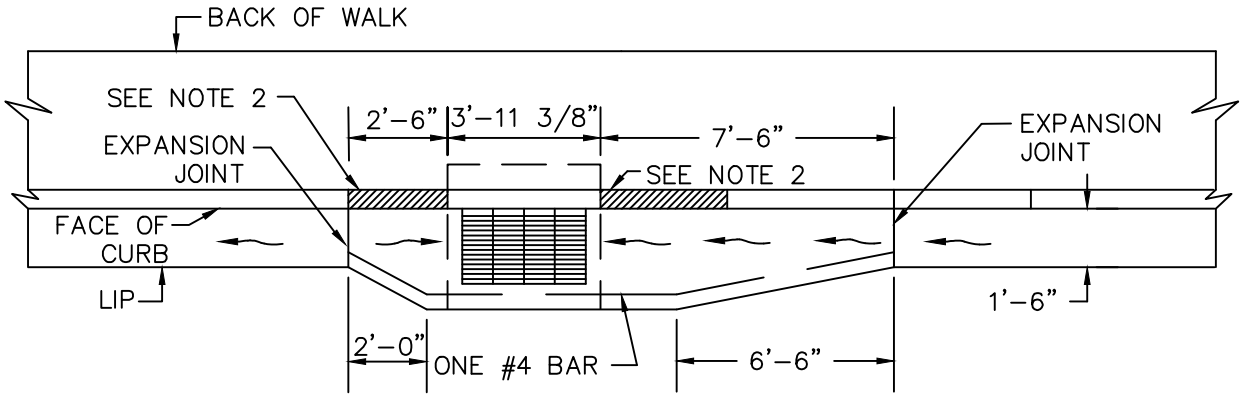


TYPE GO INLET ON INCLINE

NOTES:


1. PRECAST CONCRETE STRUCTURES ARE ACCEPTABLE. US CONCRETE OR APPROVED EQUAL.
2. TRANSITION FROM CURB & GUTTER TO ROLLED CURB WITHIN A MINIMUM OF 30"

CITY OF BELMONT	TYPE GO INLET APRON APPROVED BY: L. ALVAREZ DATE: OCTOBER 2016	SD-303 N.T.S. SHEET: 1 OF 1

Standard Details - City of Belmont Public Works Department - 1 Twin Pines Lane, Suite 385, Belmont, CA 94002 - (650) 595-7425 - pworks@belmont.gov

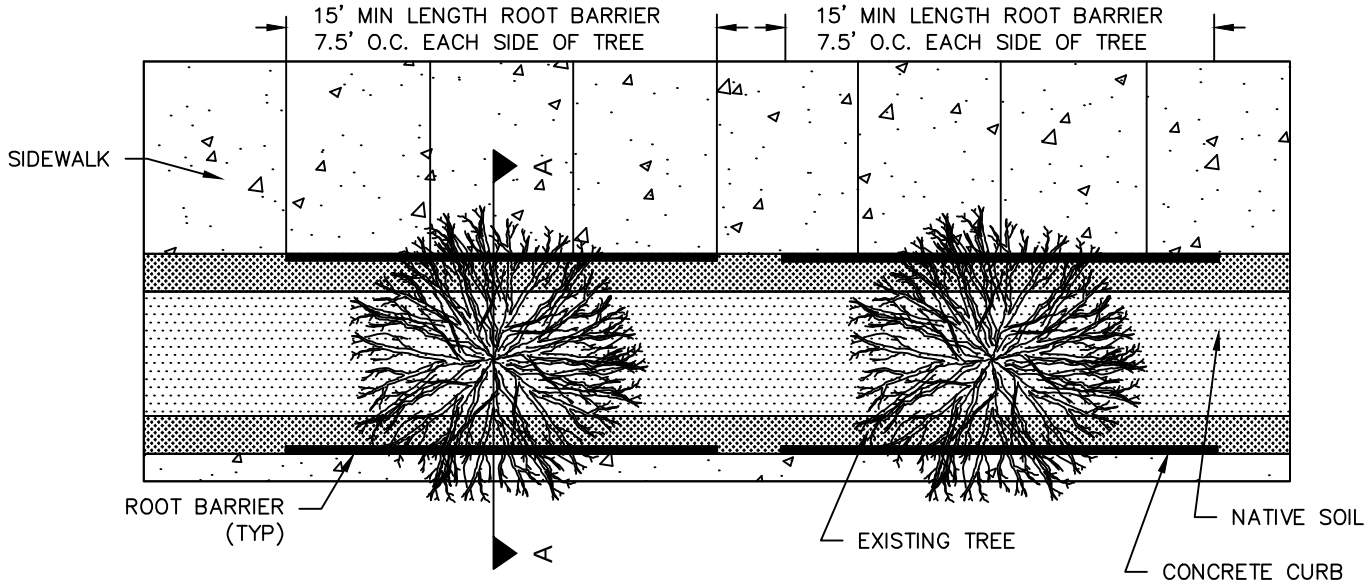

PLAN VIEW

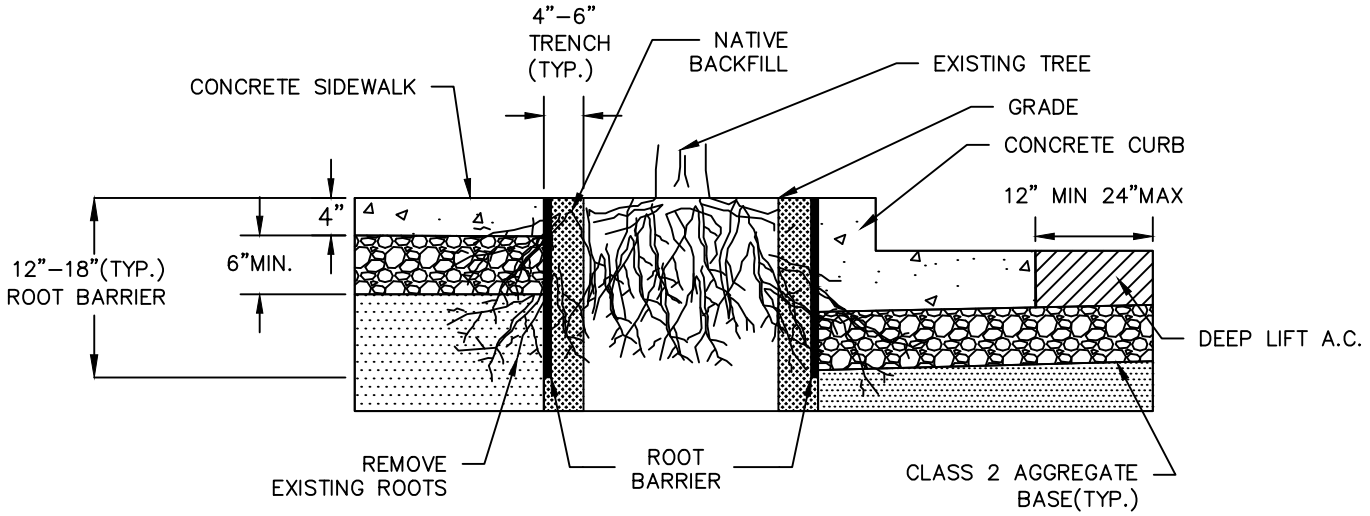

SECTION A

NOTES:


1. PRIOR TO BEGINNING ANY WORK, AN ENCROACHMENT PERMIT SHALL BE OBTAINED IF SIDEWALK OR CURB & GUTTER IS TO BE REMOVED.
2. ROOT BARRIER SHALL BE BLACK, INJECTION MOLDED PANELS OR LINEAR ROLL WITH 90 DEGREE DEFLECTING RIBS.
3. ROOT BARRIER SHALL BE MANUFACTURED WITH 50% POST CONSUMER POLYPROPYLENE PLASTIC WITH ADDED ULTRAVIOLET INHIBITORS; RECYCLABLE.
4. INSTALL MINIMUM 12" TO MAXIMUM 18" HIGH ROOT BARRIER.
5. ROOT BARRIER SHALL HAVE A MINIMUM WALL THICKNESS OF 0.06" (60MIL) & RIB THICKNESS OF 0.08" (80MIL). THE VERTICAL ROOT DEFLECTING RIBS SHALL BE FACING INWARDS TO THE ROOT BALL.
6. ROOT BARRIER SHALL BE 15' LONG 7.5' O.C. FROM TREE UNLESS APPROVED OTHERWISE BY ENGINEER.
7. ROOT BARRIER TRENCH SHALL BE 4" WIDE TO 6" WIDE.
8. ROOT BARRIER SHALL BE INSTALLED VERTICAL IN TRENCH ADJACENT TO SIDEWALK AND CURB AT GRADE.
9. THE CITY ARBORIST SHALL BE NOTIFIED BEFORE EXTENSIVE CUTTING OF ROOTS.

CITY OF BELMONT

TREE ROOT BARRIER

APPROVED BY: L. ALVAREZ DATE: NOVEMBER 2016

ST–502
N.T.S.
SHEET: 1 OF 1

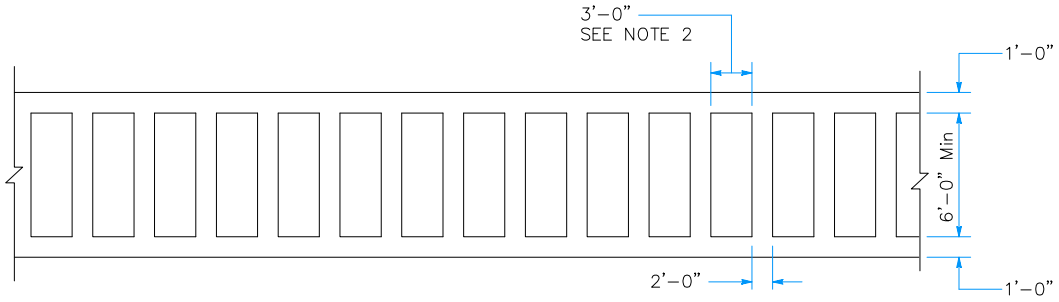

LADDER

*High visibility Crosswalk Marking

NOTES:

1. Spaces between markings must be places in wheel tracks of each lane.
2. Spacing not to exceed 2.5 times width of longitudinal line.
3. Marking should be used at locations where substantial numbers of pedestrians cross without any other traffic control device, at locations where physical conditions are such that added visibility of the crosswalk is desired, or at places where a pedestrian might not be expected.
4. High visibility crosswalks are required where the speed limit exceeds 40 mph and either:
   – The roadway has 4 or more lanes without a raised median or pedestrian refuge island and an average daily traffic (ADT) of 12,000 vehicles per day or greater.
   – The roadway has 4 or more lanes with a raised median or pedestrian refuge island and an ADT of 15,000 vehicles per day or greater.
5. All crosswalk marking must be white except those near schools must be yellow.
6. Referenced from Caltrans 2015 Standard Plan A24F and 2014 CA MUTCD

CITY OF BELMONT

PAVEMENT MARKING – LADDER CROSSWALK

APPROVED BY: L. ALVAREZ DATE: DECEMBER 2017

PM–100

N.T.S.

SHEET: 1 OF 1

APPENDIX B

County of San Mateo Standard Drawings (February 2022 Edition)


1. D-3 – Concrete Curb, Gutter, and Sidewalk Details (A1-6 Curb)
2. D-5 – Valley Gutter Details (Concrete Apron)
3. D-10 – Standard Structures Monument, Frame, and Cover

COUNTY OF SAN MATEO DEPARTMENT OF PUBLIC WORKS

REDWOOD CITY
CALIFORNIA

DRAWN BY: A.Z.
CHECKED BY: K.L.
APPROVED BY: A.M.S.


SCALE: NONE
DATE: 2-2022
REVISED: 2-2022

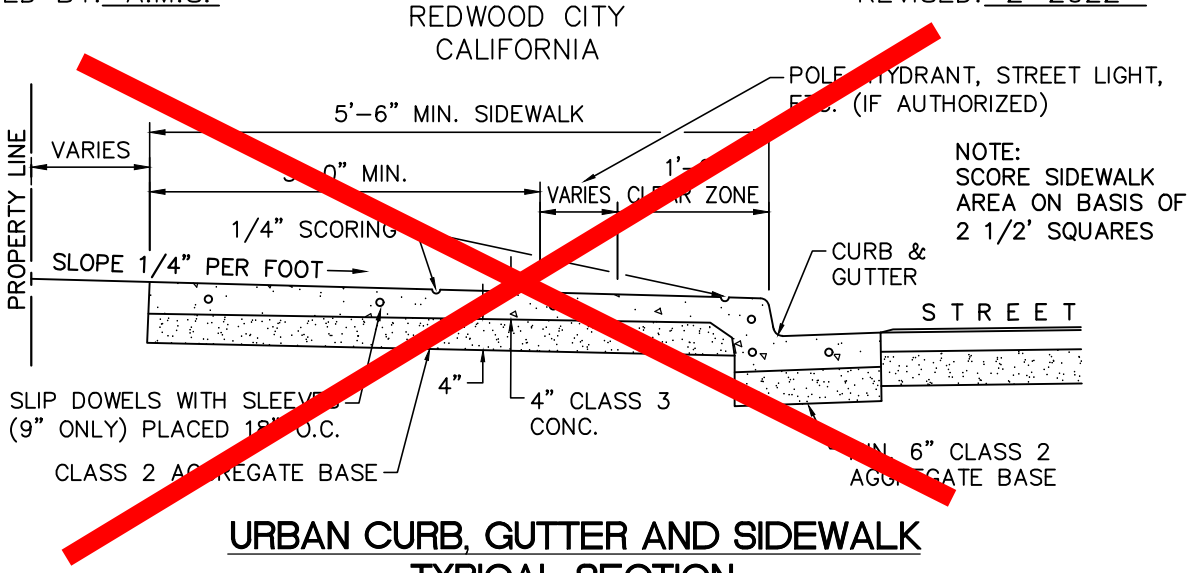


URBAN CURB, GUTTER AND SIDEWALK TYPICAL SECTION

NOTES:

1. OBSTRUCTIONS SUCH AS POLES, HYDRANTS, STREET SIGNS, UTILITY BOXES, STREET LIGHTS, ETC. SHALL BE LOCATED BEHIND THE SIDEWALK, UNLESS OTHERWISE SPECIFICALLY AUTHORIZED BY THE DIRECTOR OF PUBLIC WORKS. A CLEAR ZONE ALONG THE CURB AND SIDEWALK 18 INCHES IN WIDTH (MEASURED FROM THE FACE OF THE CURB) SHALL BE KEPT CLEAR AND OPEN FROM ALL OBSTRUCTIONS. IN ADDITION, AN AREA 3 FEET IN WIDTH ALONG THE SIDEWALK, EXCLUSIVE OF THE CURB WIDTH, SHALL BE KEPT CLEAR AND OPEN FROM ALL OBSTRUCTIONS IN COMPLIANCE WITH THE STATE BUILDING CODE (PART 2, TITLE 24, C.A.C.).
2. FOR SIDEWALK ACROSS DRIVEWAYS, SEE STANDARD DRIVEWAY DETAILS.

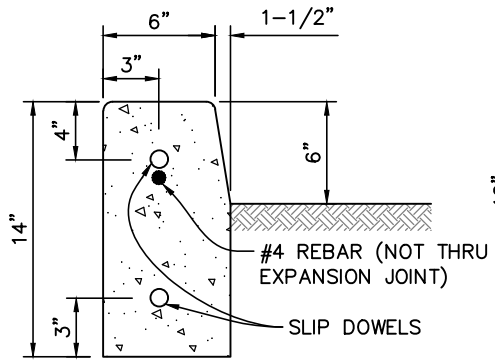

A1-6 CURB

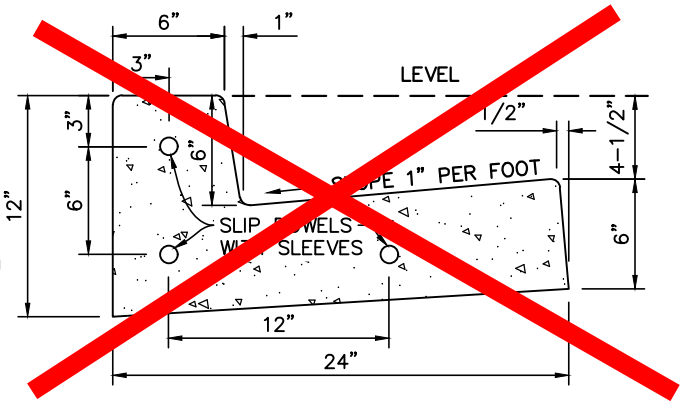

CURB AND GUTTER

TYPICAL SECTIONS

NOTES:

1. ALL CONCRETE TO BE CLASS 3 CONCRETE.
2. MINIMUM SIDEWALK THICKNESS = 4 INCHES PCC.
3. PLACE 1/2" DIAMETER X 18" LONG DOWELS AT EXPANSION JOINTS AS SHOWN.
4. PLACE 1/2" THICK FELT EXPANSION JOINTS FULL WIDTH 20' ON CENTER.
5. CONSTRUCT MONOLITHIC CURB, GUTTER AND SIDEWALK UNLESS OTHERWISE SPECIFICALLY AUTHORIZED BY THE DIRECTOR OF PUBLIC WORKS.
6. SUB-BASE MATERIALS WITHIN 30" OF SUBGRADE SHALL BE COMPACTED TO 95%.

CONCRETE CURB, GUTTER, AND SIDEWALK DETAILS


D-3

COUNTY OF SAN MATEO DEPARTMENT
OF
PUBLIC WORKS


REDWOOD CITY
CALIFORNIA

DRAWN BY: A.Z.
CHECKED BY: K.L.
APPROVED BY: A.M.S.


SCALE: NONE
DATE: 2-2022
REVISED: 2-2022

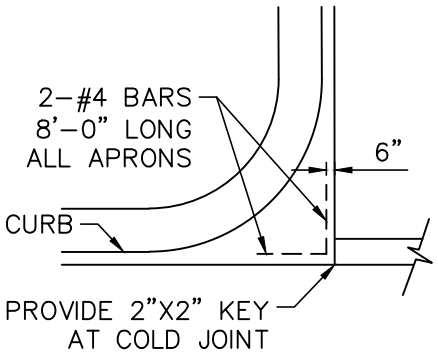


CONCRETE APRON

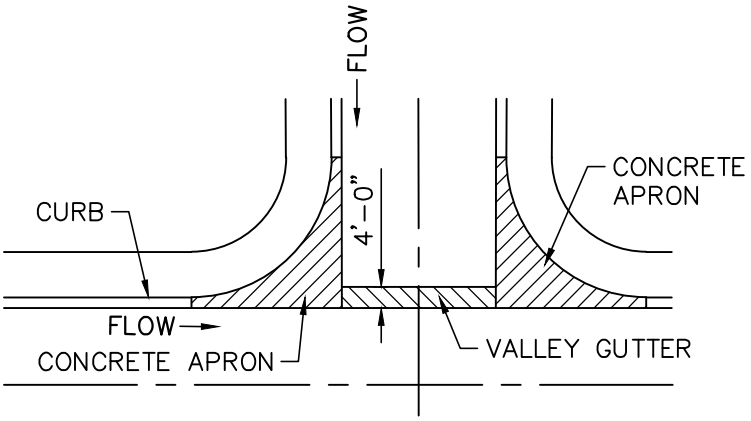

VALLEY GUTTER INTERSECTION PLAN

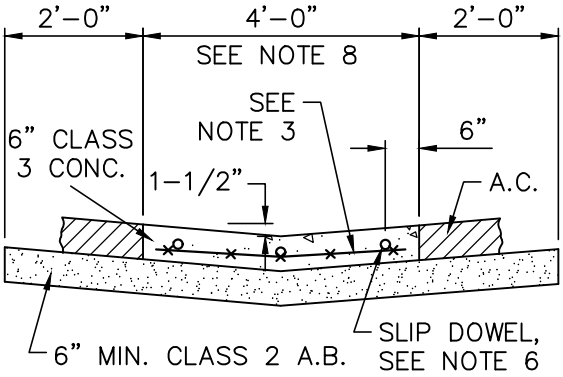

CONCRETE VALLEY GUTTER
AT STREET INTERSECTION

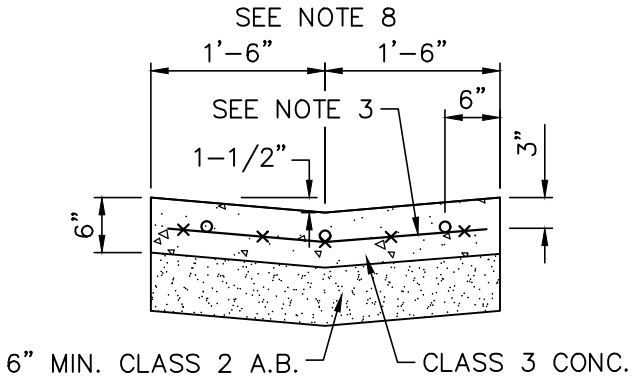

CONCRETE VALLEY GUTTER
AT NON-STREET INTERSECTION LOCATIONS

NOTES:

1. OMIT GUTTER AROUND RETURN. SLOPE ALL PARTS OF APRON FROM CURB TO NEAREST FLOW LINE WITHIN LIMITS OF VALLEY GUTTER.
2. APRON TO BE 8" MIN. THICK CLASS 3 P.C.C. OVER MIN. 6" COMPACTED CLASS 2 A.B.
3. REINFORCEMENT SHALL CONSIST OF 6"X6"-#10/#10 WELDED WIRE FABRIC.
4. APRONS SHALL BE POURED MONOLITHIC WITH ADJACENT CURB AND GUTTER.
5. CONCRETE VALLEY GUTTER AND APRONS SHALL BE INSTALLED PRIOR TO PAVING.
6. PLACE 1/2" DIAMETER X 18" LONG SLIP DOWELS, AT EXPANSION JOINTS, AS SHOWN.
7. PLACE 1/4" THICK EXPANSION JOINTS FULL WIDTH 20' ON CENTER. DEEP SCORE AT 10' INTERVALS BETWEEN EXPANSION JOINTS.
8. WIDTH OF VALLEY GUTTER SHALL BE AS DETERMINED BY DPW.

VALLEY GUTTER DETAILS

D-5

COUNTY OF SAN MATEO DEPARTMENT
OF
PUBLIC WORKS

REDWOOD CITY
CALIFORNIA


DRAWN BY: A.Z.
CHECKED BY: K.L.
APPROVED BY: A.M.S.

SCALE: NONE
DATE: 2-2022
REVISED: 2-2022


NOTES:

1. MONUMENT FRAME & COVER SHALL BE PHOENIX IRON WORKS P-2001-A WITH MONUMENT COVER OR APPROVED EQUAL.
2. * BRASS MARKER FURNISHED BY COUNTY, (CONCRETE SHALL BE PACKED TIGHTLY AROUND STEM OF BRASS MARKER).
3. 6" & 10" DIA. CYLINDERS TO BE FURNISHED BY CONTRACTOR.
4. CONCRETE SHALL BE CLASS 2 (RODDED OR VIBRATED).
5. MONUMENT CASTING SHALL BE HELD SECURELY IN PLACE (TO FINISH LINE & GRADE) PRIOR TO POURING THE UPPER 4-1/2 INCHES OF CONCRETE. (SUGGESTED METHOD - WIRE THE CASTING TO A 2" X 4" TIMBER 3 FEET LONG).
6. MONUMENT CASTINGS SHALL BE INSTALLED AFTER THE FINAL SURFACE COURSE HAS BEEN COMPLETED.

* FURNISHED BY PROJECT ENGINEER ON NON-COUNTY PROJECT.

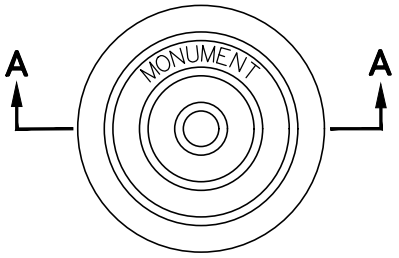

PLAN

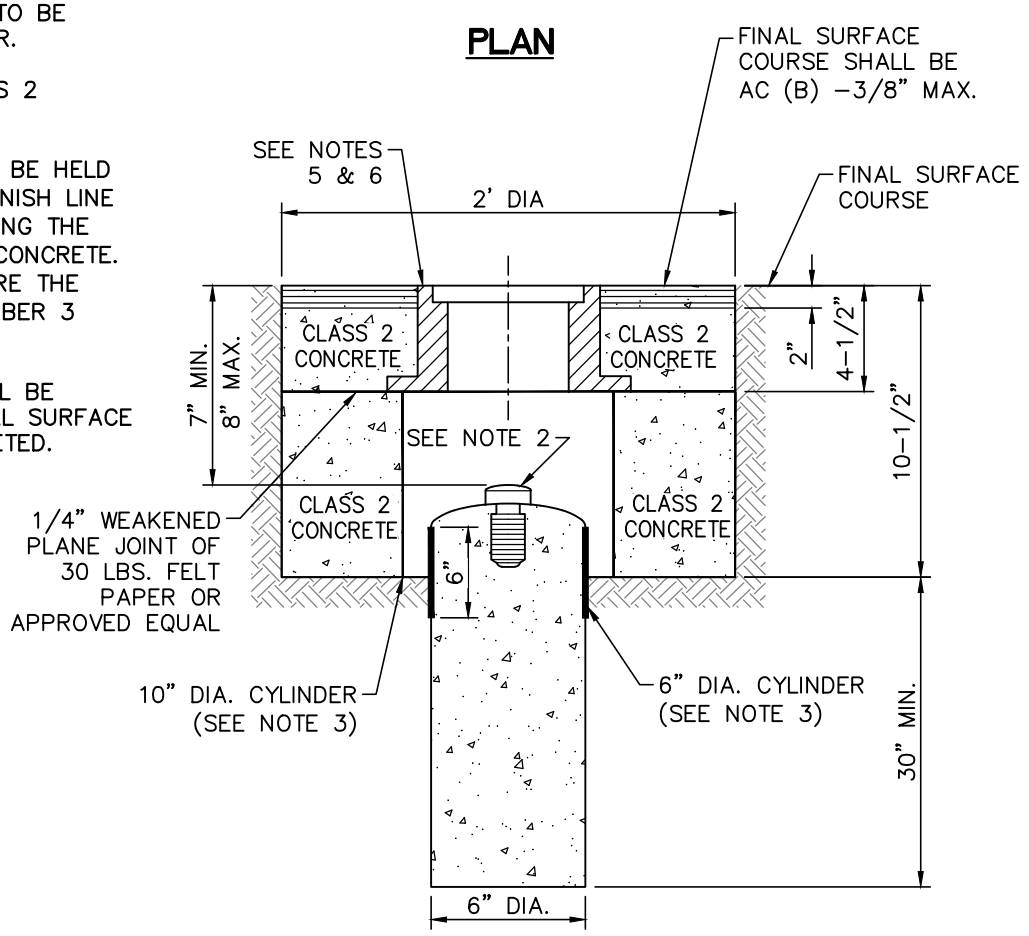

SECTION A-A

STANDARD STRUCTURES
MONUMENT, FRAME AND COVER

D-10


APPENDIX C

2018 Caltrans Standard Plans


1. A20A – Pavement Markers and Traffic Lines Typical Details
2. A20D – Pavement Markers and Traffic Lines Typical Details
3. A24A – Pavement Markings Arrows
4. A24C – Pavement Markings Symbols and Numerals
5. A24D – Pavement Markings Words
6. A88A – Curb Ramp Details
7. A88B – Curb Ramp and Island Passageway Details

CENTERLINES
(2 LANE HIGHWAYS)

DETAIL 1

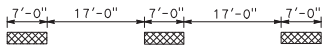


DETAIL 2

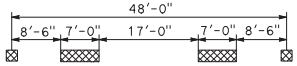


~~DETAIL 3~~ DETAIL 3 DELETED

~~DETAIL 4~~ DETAIL 4 DELETED

DETAIL 5

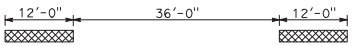


DETAIL 6

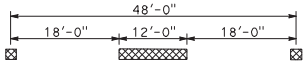


~~DETAIL 7~~ DETAIL 7 DELETED

LANELINES
(MULTILANE HIGHWAYS)


DETAIL 8

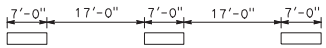

DETAIL 9

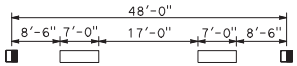


DETAIL 9A
SEE NOTE

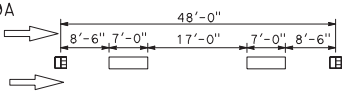


~~DETAIL 10~~ DETAIL 10 DELETED

DETAIL 11

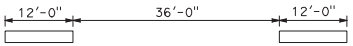


LANELINES (Cont)
(MULTILANE HIGHWAYS)

DETAIL 12

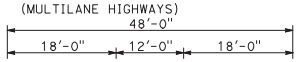

DETAIL 12A
SEE NOTE

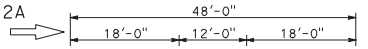


~~DETAIL 13~~ DETAIL 13 DELETED

~~DETAIL 14~~ DETAIL 14 DELETED


~~DETAIL 14A~~ DETAIL 14A DELETED

NO PASSING ZONES-ONE DIRECTION

DETAIL 15

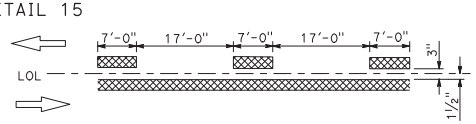


DETAIL 16

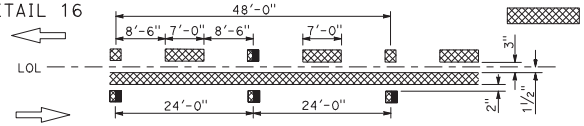


~~DETAIL 17~~ DETAIL 17 DELETED

DETAIL 18

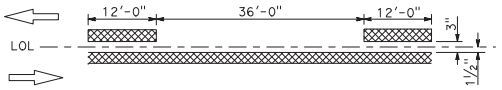

DETAIL 19

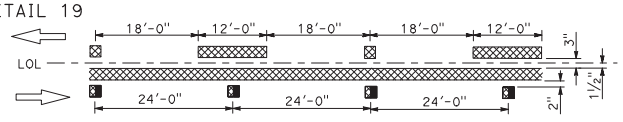


~~DETAIL 20~~ DETAIL 20 DELETED


NOTE:
FOR FREEWAY APPLICATION ONLY

NO PASSING ZONES-TWO DIRECTION

DETAIL 21

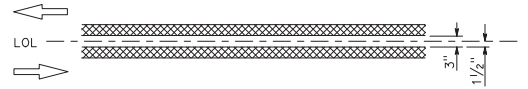

DETAIL 22

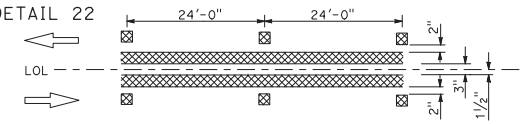

~~DETAIL 23~~ DETAIL 23 DELETED


LEGEND

MARKERS

- TYPE C RED-CLEAR RETROREFLECTIVE
- TYPE D TWO-WAY YELLOW RETROREFLECTIVE
- TYPE G ONE-WAY CLEAR RETROREFLECTIVE
- TYPE H ONE-WAY YELLOW RETROREFLECTIVE

LINES

- 6" WHITE
- 6" YELLOW

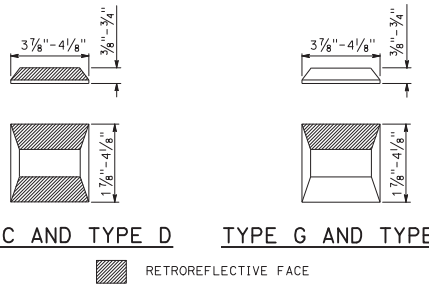

TYPE C AND TYPE D TYPE G AND TYPE H

RETROREFLECTIVE FACE

Dist	COUNTY	ROUTE	POST MILES TOTAL PROJECT	SHEET No.	TOTAL SHEETS

Atifa Ferouz
REGISTERED CIVIL ENGINEER

May 31, 2018
PLANS APPROVAL DATE

REGISTERED PROFESSIONAL ENGINEER
Atifa Ferouz
No. C80402
Exp. 3-31-19
CIVIL
STATE OF CALIFORNIA

THE STATE OF CALIFORNIA OR ITS OFFICERS OR AGENTS SHALL NOT BE RESPONSIBLE FOR THE ACCURACY OR COMPLETENESS OF SCANNED COPIES OF THIS PLAN SHEET.

STATE OF CALIFORNIA
DEPARTMENT OF TRANSPORTATION

PAVEMENT MARKERS AND TRAFFIC LINES TYPICAL DETAILS

NO SCALE

A20A


1-26-18

2018 STANDARD PLAN A20A


Return to Table of Contents

CHANNELIZING LINE


DETAIL 38

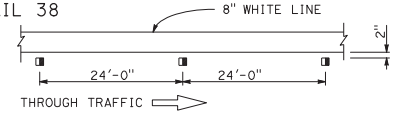

DETAIL 38A

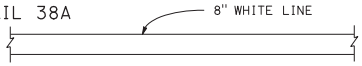


DETAIL 38B

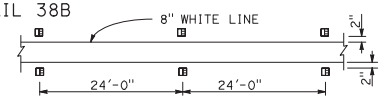

~~DETAIL 38C~~ DETAIL 38C DELETED

BIKE LANE LINE


DETAIL 39

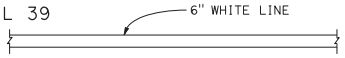

INTERSECTION LINE

BIKE LANE

DETAIL 39A

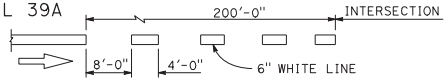

LANE LINE EXTENSIONS THROUGH INTERSECTIONS

DETAIL 40



~~DETAIL 40A~~ DETAIL 40A DELETED

CENTER LINE EXTENSIONS THROUGH INTERSECTIONS

DETAIL 41



~~DETAIL 41A~~ DETAIL 41A DELETED

LEGEND


MARKERS

TYPE C RED-CLEAR RETROREFLECTIVE

TYPE G ONE-WAY CLEAR RETROREFLECTIVE


6" YELLOW LINE

MARKER DETAILS

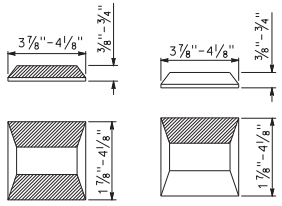

TYPE C TYPE G

RETROREFLECTIVE FACE

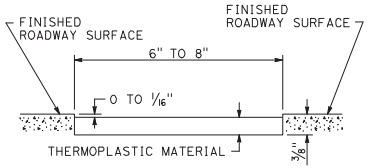

DETAIL FOR RECESSED THERMOPLASTIC TRAFFIC STRIPE

See Notes A and B.

RECESSED THERMOPLASTIC NOTES

A. See typical traffic line details for pavement marking patterns.

B. The top of the thermoplastic installed in recessed pavement shall be 0 to 1/16" below the pavement surface.


Dist	COUNTY	ROUTE	POST MILES TOTAL PROJECT	SHEET No.	TOTAL SHEETS

Atifa Ferouz
REGISTERED CIVIL ENGINEER


May 31, 2018
PLANS APPROVAL DATE

REGISTERED PROFESSIONAL ENGINEER
Atifa Ferouz
No. C80402
Exp. 3-31-19
CIVIL
STATE OF CALIFORNIA

THE STATE OF CALIFORNIA OR ITS OFFICERS OR AGENTS SHALL NOT BE RESPONSIBLE FOR THE ACCURACY OR COMPLETENESS OF SCANNED COPIES OF THIS PLAN SHEET.

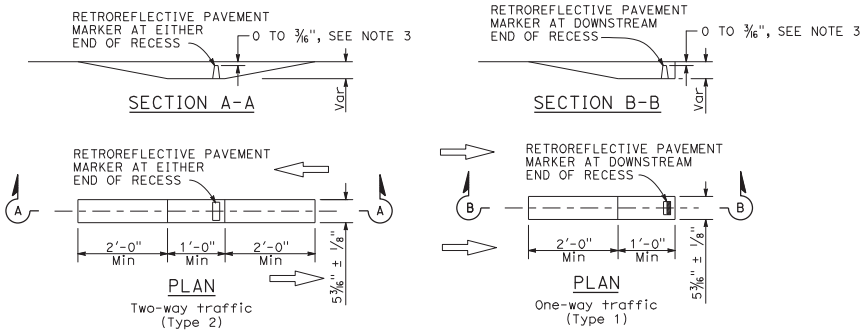

RECESS DETAIL FOR RETROREFLECTIVE PAVEMENT MARKER

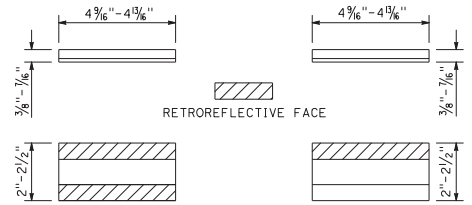

TYPE C AND TYPE D TYPE G AND TYPE H

See Notes 1 and 2.

RETROREFLECTIVE PAVEMENT MARKER FOR RECESSED INSTALLATION

RECESSED MARKER NOTES:

1. See typical traffic line details for marker patterns to be used with recessed pavement markers. Detail 14A requires a Type 2 recess.
2. The retroreflective pavement markers shown for recessed installations are not to be used for non-recessed installations.
3. The top of pavement markers installed in recesses shall be 0 to 3/16" below the pavement surface.

STATE OF CALIFORNIA
DEPARTMENT OF TRANSPORTATION

PAVEMENT MARKERS AND TRAFFIC LINES TYPICAL DETAILS

NO SCALE

A20D

1-26-18

2018 STANDARD PLAN A20D


Dist	COUNTY	ROUTE	POST MILES TOTAL PROJECT	SHEET No.	TOTAL SHEETS

Atifa Ferouz
REGISTERED CIVIL ENGINEER

May 31, 2018
PLANS APPROVAL DATE


REGISTERED PROFESSIONAL ENGINEER — Atifa Ferouz — No. C80402 — Exp. 3-31-19 — CIVIL — STATE OF CALIFORNIA

THE STATE OF CALIFORNIA OR ITS OFFICERS OR AGENTS SHALL NOT BE RESPONSIBLE FOR THE ACCURACY OR COMPLETENESS OF SCANNED COPIES OF THIS PLAN SHEET.

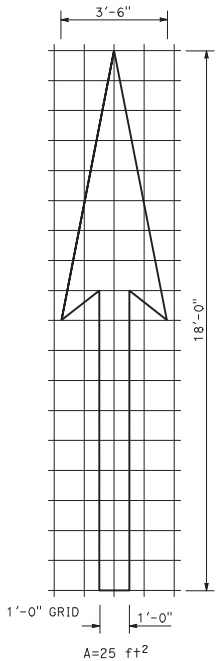


A=25 ft²

TYPE I 18'-0" ARROW

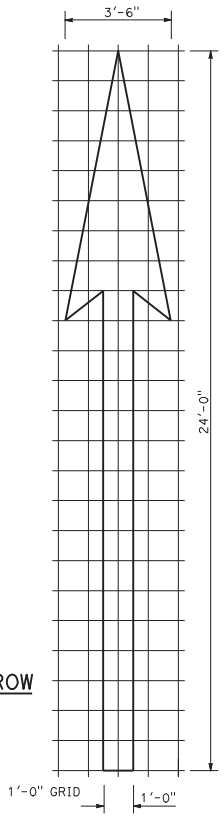


A=31 ft²

TYPE I 24'-0" ARROW

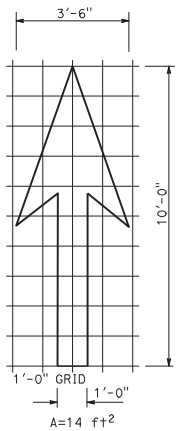

A=14 ft²

TYPE I 10'-0" ARROW

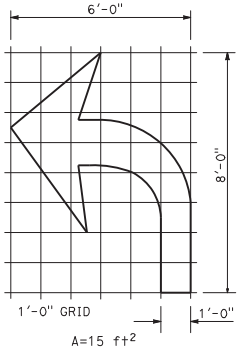


A=15 ft²

TYPE IV (L) ARROW

(For Type IV (R) arrow, use mirror image)


NOTE:
Minor variations in dimensions may be accepted by the Engineer.

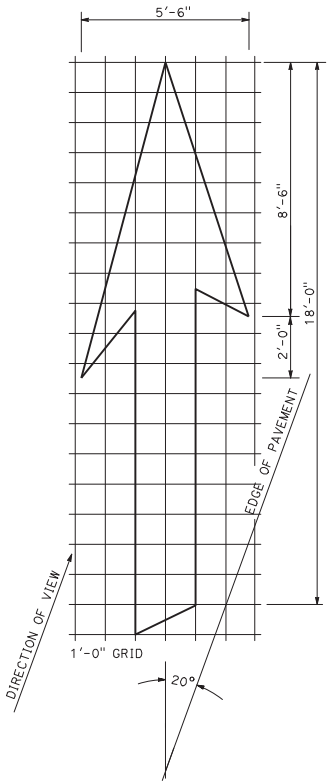

A=42 ft²


TYPE VI ARROW

Right lane drop arrow (For left lane, use mirror image)

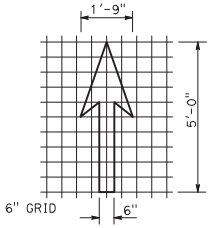


A=3.5 ft²

BIKE LANE ARROW

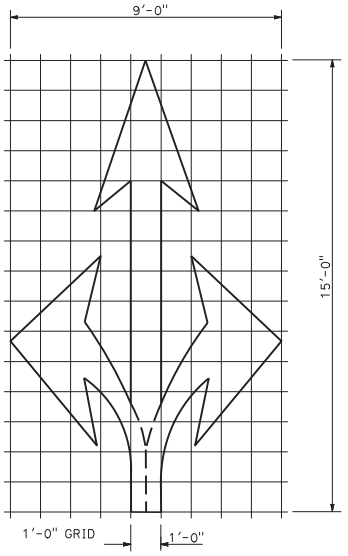

A=36 ft²


TYPE VIII ARROW

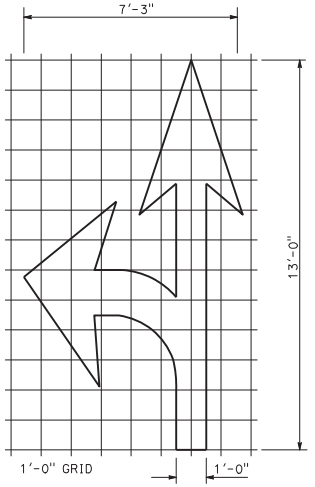

A=27 ft²

TYPE VII (L) ARROW

(For Type VII (R) arrow, use mirror image)

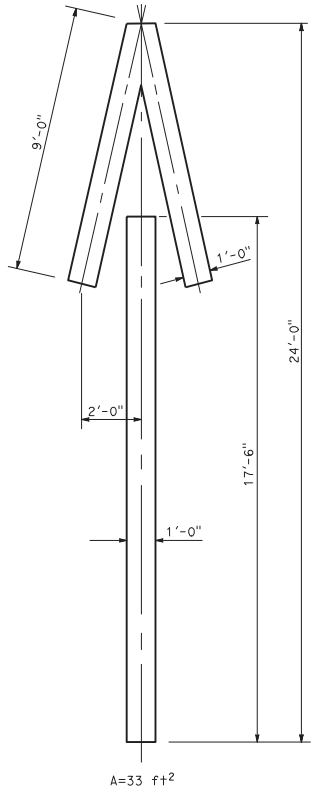

A=33 ft²

TYPE V ARROW

STATE OF CALIFORNIA
DEPARTMENT OF TRANSPORTATION

PAVEMENT MARKINGS ARROWS

NO SCALE

A24A

1-26-18

Return to Table of Contents


Dist	COUNTY	ROUTE	POST MILES TOTAL PROJECT	SHEET No.	TOTAL SHEETS

Atifa Ferouz
REGISTERED CIVIL ENGINEER


May 31, 2018
PLANS APPROVAL DATE

REGISTERED PROFESSIONAL ENGINEER
Atifa Ferouz
No. C80402
Exp. 3-31-19
CIVIL
STATE OF CALIFORNIA


THE STATE OF CALIFORNIA OR ITS OFFICERS OR AGENTS SHALL NOT BE RESPONSIBLE FOR THE ACCURACY OR COMPLETENESS OF SCANNED COPIES OF THIS PLAN SHEET.

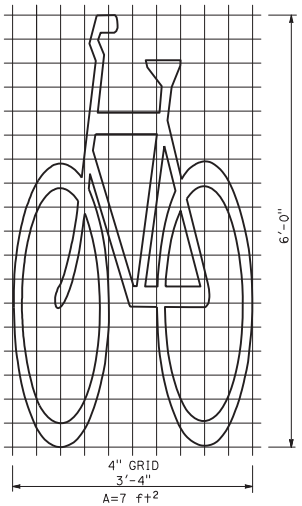


BIKE LANE SYMBOL WITHOUT PERSON

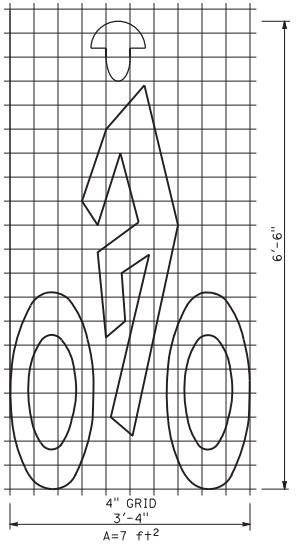

BIKE LANE SYMBOL WITH PERSON

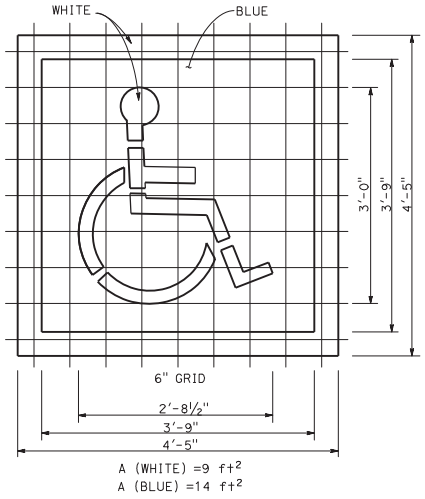


INTERNATIONAL SYMBOL OF ACCESSIBILITY (ISA) MARKING

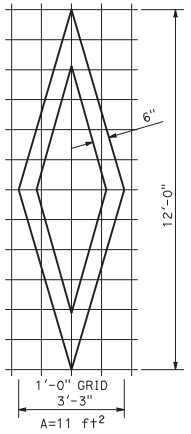


DIAMOND SYMBOL

NOTE:


Minor variations in dimensions may be accepted by the Engineer.

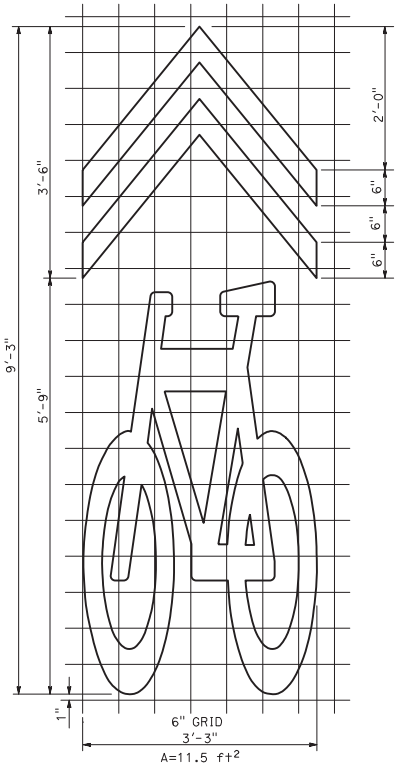

SHARED ROADWAY BICYCLE MARKING

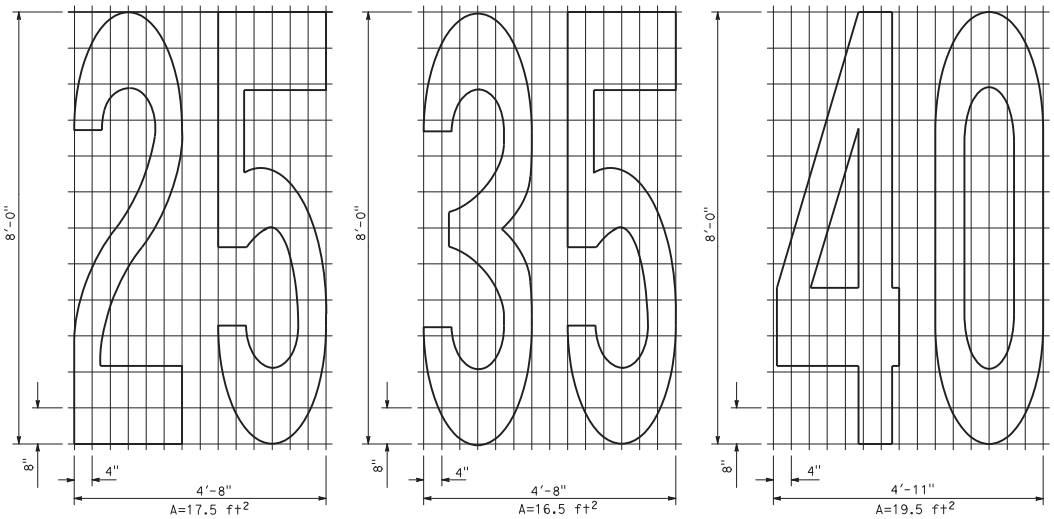

NUMERALS

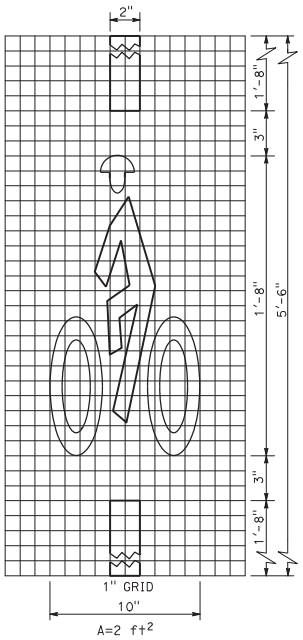

BICYCLE LOOP DETECTOR SYMBOL

STATE OF CALIFORNIA
DEPARTMENT OF TRANSPORTATION

PAVEMENT MARKINGS SYMBOLS AND NUMERALS

NO SCALE

A24C

1-26-18

Return to Table of Contents


Dist	COUNTY	ROUTE	POST MILES TOTAL PROJECT	SHEET No.	TOTAL SHEETS

Atifa Ferouz
REGISTERED CIVIL ENGINEER


May 31, 2018
PLANS APPROVAL DATE

REGISTERED PROFESSIONAL ENGINEER — Atifa Ferouz — No. C80402 — Exp. 3-31-19 — CIVIL — STATE OF CALIFORNIA


THE STATE OF CALIFORNIA OR ITS OFFICERS OR AGENTS SHALL NOT BE RESPONSIBLE FOR THE ACCURACY OR COMPLETENESS OF SCANNED COPIES OF THIS PLAN SHEET.

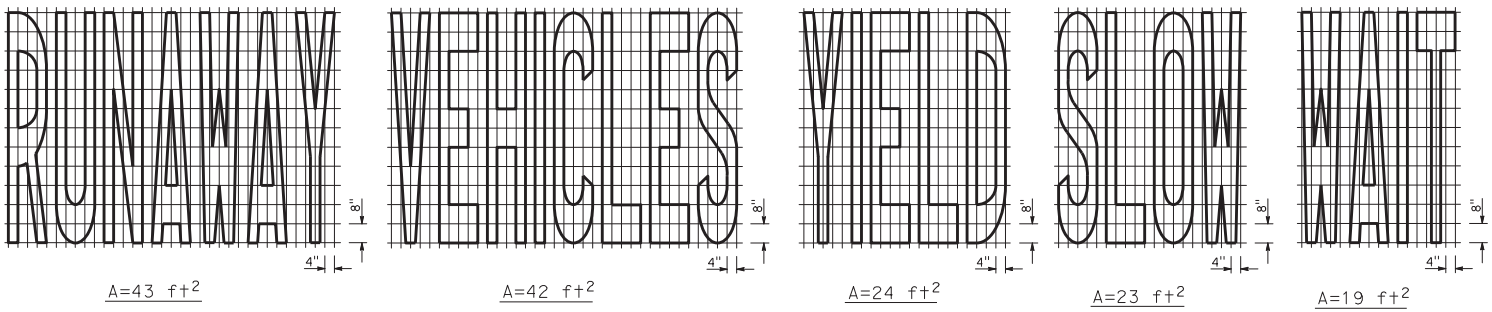


A=43 ft² A=42 ft² A=24 ft² A=23 ft² A=19 ft²

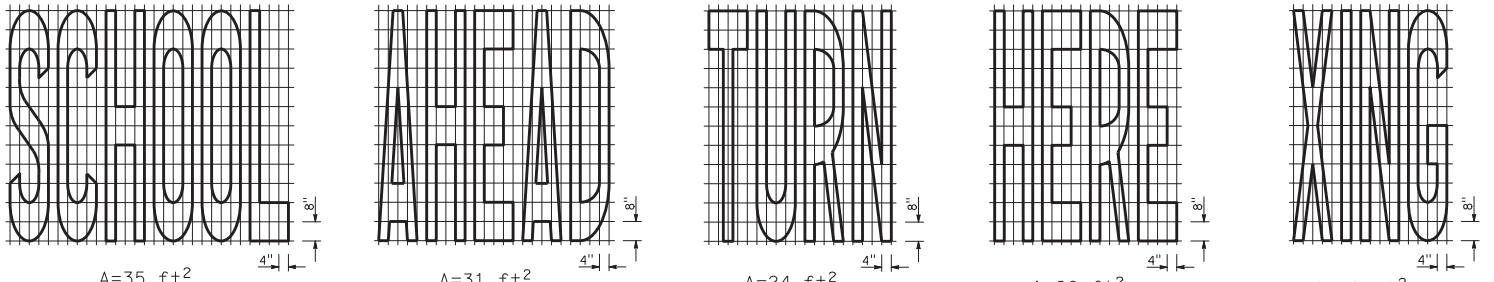

A=35 ft² A=31 ft² A=24 ft² A=26 ft² A=21 ft²

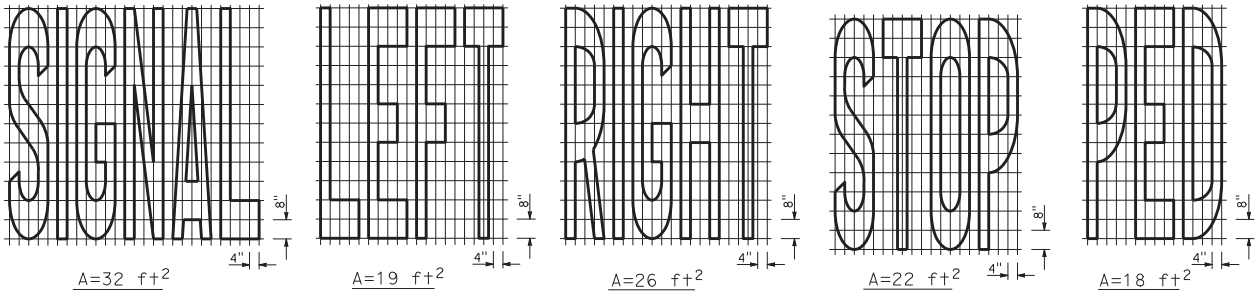

A=32 ft² A=19 ft² A=26 ft² A=22 ft² A=18 ft²

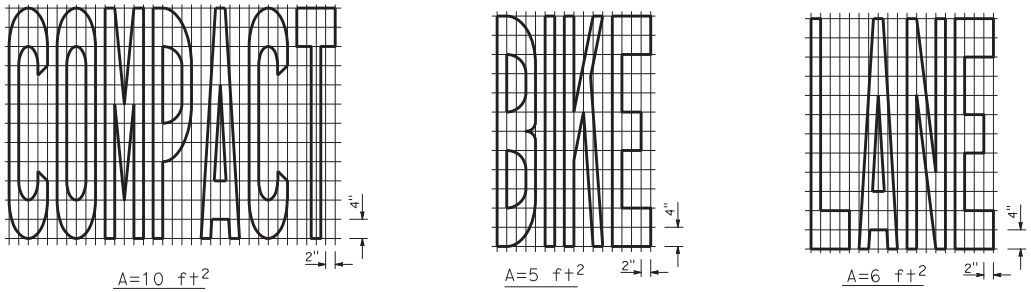

A=10 ft² A=5 ft² A=6 ft²

NOTES:

1. If a message consists of more than one word, it must read "UP", i.e., the first word must be nearest the driver.
2. The space between words must be at least four times the height of the characters for low speed roads, but not more than ten times the height of the characters. The space may be reduced appropriately where there is limited space because of local conditions.
3. Minor variations in dimensions may be accepted by the Engineer.
4. Portions of a letter, number or symbol may be separated by connecting segments not to exceed 2" in width.

WORD MARKINGS

ITEM	ft²	ITEM	ft²	ITEM	ft²	ITEM	ft²
XING	21	YIELD	24	BIKE	5	PED	18
AHEAD	31	SCHOOL	35	SLOW	23	COMPACT	10
WAIT	19	SIGNAL	32	STOP	22	RUNAWAY	43
LANE	6	TURN	24	LEFT	19	VEHICLES	42
RIGHT	26	HERE	26				

STATE OF CALIFORNIA
DEPARTMENT OF TRANSPORTATION


PAVEMENT MARKINGS WORDS

NO SCALE


A24D

1-26-18


Return to Table of Contents

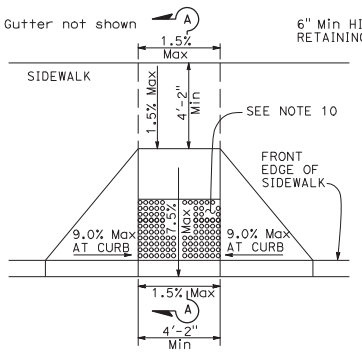


CASE A

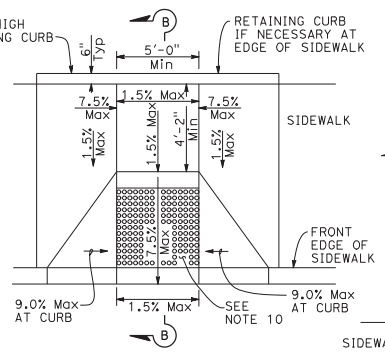


CASE B

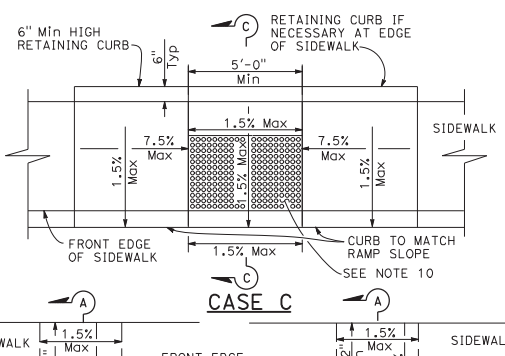


CASE C

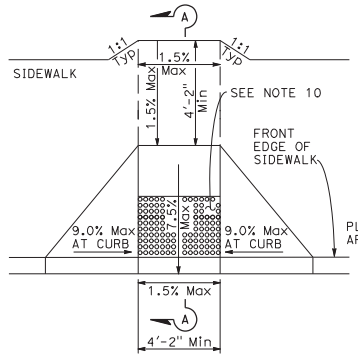

CASE D

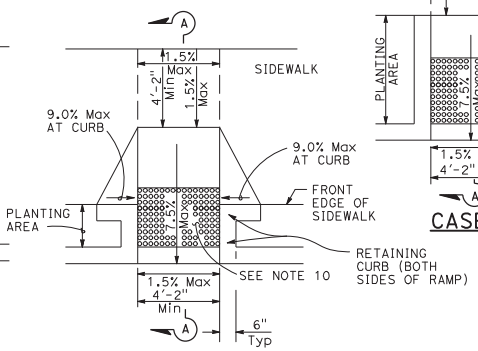


CASE E

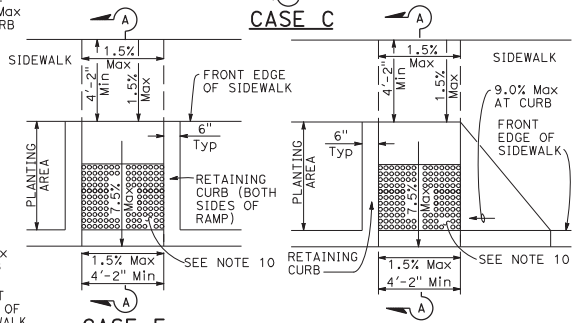


CASE F

CASE G

See Note 4

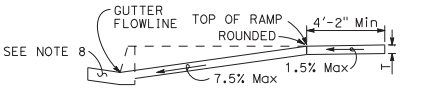


SECTION A-A

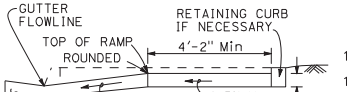


SECTION B-B

Depress entire sidewalk as required

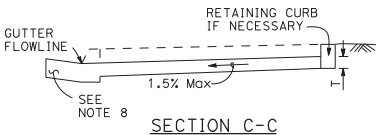


SECTION C-C

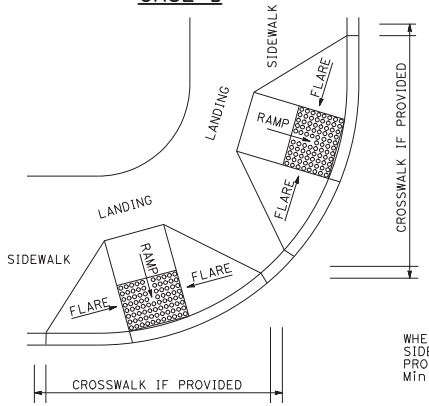

DETAIL A

TYPICAL TWO-RAMP CORNER INSTALLATION


See Note 1

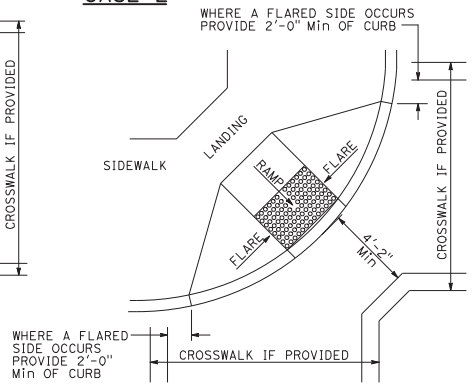

DETAIL B

TYPICAL ONE-RAMP CORNER INSTALLATION

See Notes 1 and 3

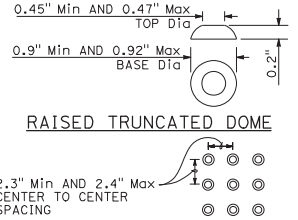

RAISED TRUNCATED DOME

RAISED TRUNCATED DOME PATTERN (IN-LINE)

DETECTABLE WARNING SURFACE

Dist	COUNTY	ROUTE	POST MILES TOTAL PROJECT	SHEET No.	TOTAL SHEETS

REGISTERED CIVIL ENGINEER

May 31, 2018


PLANS APPROVAL DATE

Rebecca Lynn Mowry No. C54415 Exp. 12-31-19 CIVIL — REGISTERED PROFESSIONAL ENGINEER — STATE OF CALIFORNIA

THE STATE OF CALIFORNIA OR ITS OFFICERS OR AGENTS SHALL NOT BE RESPONSIBLE FOR THE ACCURACY OR COMPLETENESS OF SCANNED COPIES OF THIS PLAN SHEET.

NOTES: See Note 10

1. As site conditions dictate, Case A through Case G curb ramps may be used for corner installations similar to those shown in Detail A and Detail B. The case of curb ramps used in Detail A do not have to be the same. Case A through Case G curb ramps also may be used at mid block locations, as site conditions dictate. For specific site condition configuration, including the conform to existing sidewalk, see Project Plans.
2. If distance from curb to back of sidewalk is too short to accommodate ramp and 4'-2" platform (landing) as shown in Case A, the sidewalk may be depressed longitudinally as in Case B or C or may be widened as in Case D.
3. When ramp is located in center of curb return, crosswalk configuration must be similar to that shown for Detail B.
4. As site conditions dictate, the retaining curb side and the flared side of the Case G ramp shall be constructed in reversed position.
5. The ramp portion of the curb ramp is a typical rectangle, unless modified in the Project Plans.
6. Side slope of ramp flares vary uniformly from a maximum of 9.0% at curb to conform with longitudinal sidewalk slope adjacent to top of the ramp, except in Case C and Case F.
7. The adjacent surfaces at transitions at curb ramps to walks, gutters, and streets shall be at the same level.
8. Counter slopes of adjoining gutters and road surfaces immediately adjacent to and within 24 inches of the curb ramp shall not be steeper than 1V:20H (5.0%). Gutter pan slope shall not exceed 1" of depth for each 2'-0" of width.
9. Transition gutter pan slope from 1" of depth for each 2'-0" of width to match typical gutter pan slope per Standard Plan A87A.
10. The detectable warning surface will be a rectangle as shown at back of curb, unless modified in the Project Plans. Curb ramps shall have a detectable warning surface that extends the full width and 3'-0" depth of the ramp. Detectable warning surfaces shall extend the full width of the ramp except a maximum gap of 1 inch is allowed on each side of the ramp. Detectable warning surfaces shall conform to the requirements in the Standard Specifications.
11. Sidewalk and ramp thickness, "T", shall be 3½" minimum.
12. Utility pull boxes, manholes, vaults and all other utility facilities within the boundaries of the curb ramp will be relocated or adjusted to grade by the owner prior to, or in conjunction with, curb ramp construction.
13. Detectable warning surface may have to be cut to allow removal of utility covers while maintaining detectable warning width and depth.

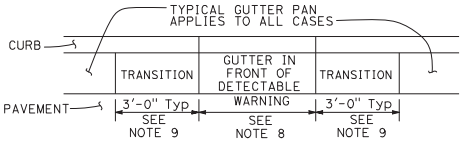

GUTTER PAN TRANSITION

STATE OF CALIFORNIA
DEPARTMENT OF TRANSPORTATION

CURB RAMP DETAILS


NO SCALE

A88A


1-29-18

Return to Table of Contents

Gutter not shown

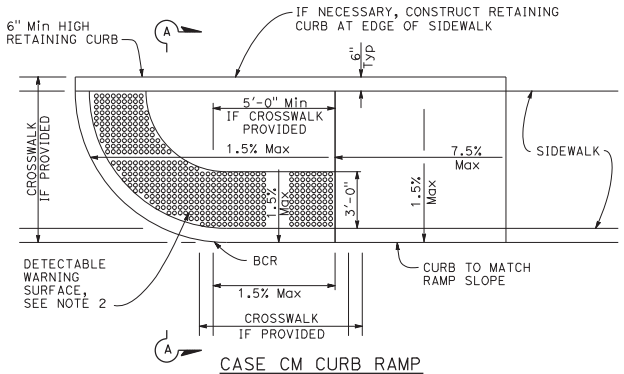

CASE CM CURB RAMP

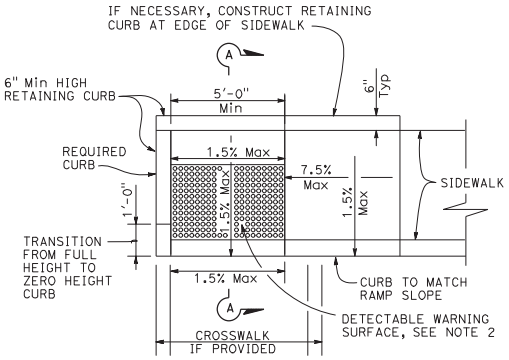

CASE CH CURB RAMP

NOTES:

1. Sidewalk, ramp and passageway thickness, "T", shall be 3½" minimum.
2. For details of detectable warning surfaces, see Standard Plan A88A.
3. Where an island passageway length is greater than or equal to 6'-0", but less than 8'-0", each detectable warning surface shall extend the full width and 2'-0" depth of the passageway length. Where an island passageway length is greater than or equal to 8'-0", each detectable warning surface shall extend the full width and 3'-0" depth of the passageway length. Detectable warning surfaces shall extend the full width of the island passageway except a maximum gap of 1 inch is allowed on each side of the passageway.
4. The adjacent surfaces at transitions at curb ramps to walks, gutters, and streets shall be at the same level.
5. Utility pull boxes, manholes, vaults and all other utility facilities within the boundaries of the curb ramp will be relocated or adjusted to grade by the owner prior to, or in conjunction with, curb ramp construction.
6. Detectable warning surface may have to be cut to allow removal of utility covers while maintaining detectable warning width and depth.
7. For additional curb ramp details, see Standard Plan A88A.
8. The detectable warning surface will be a rectangle as shown at the face of curb, unless modified in the Project Plans.

Dist	COUNTY	ROUTE	POST MILES TOTAL PROJECT	SHEET No.	TOTAL SHEETS


REGISTERED CIVIL ENGINEER

May 31, 2018


PLANS APPROVAL DATE

THE STATE OF CALIFORNIA OR ITS OFFICERS OR AGENTS SHALL NOT BE RESPONSIBLE FOR THE ACCURACY OR COMPLETENESS OF SCANNED COPIES OF THIS PLAN SHEET.


REGISTERED PROFESSIONAL ENGINEER — Rebecca Lynn Mowry — No. C54415 — Exp. 12-31-19 — CIVIL — STATE OF CALIFORNIA

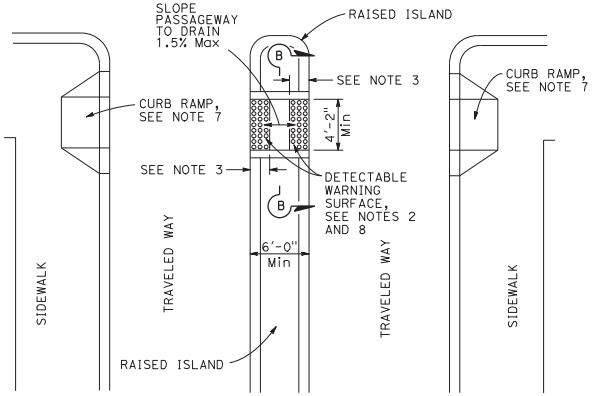


TYPE A PASSAGEWAY

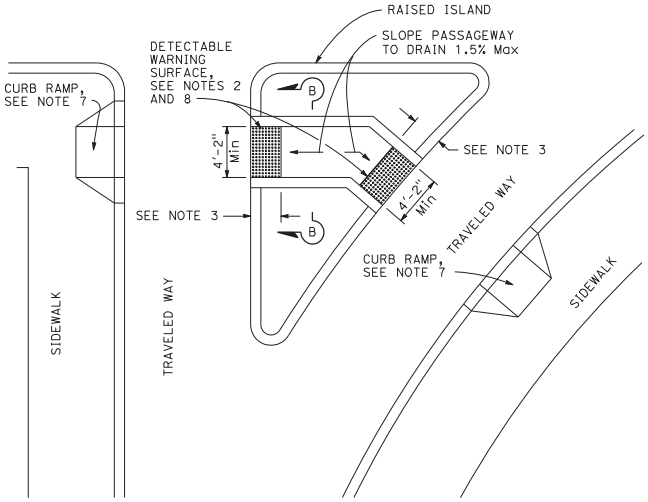


TYPE B PASSAGEWAY

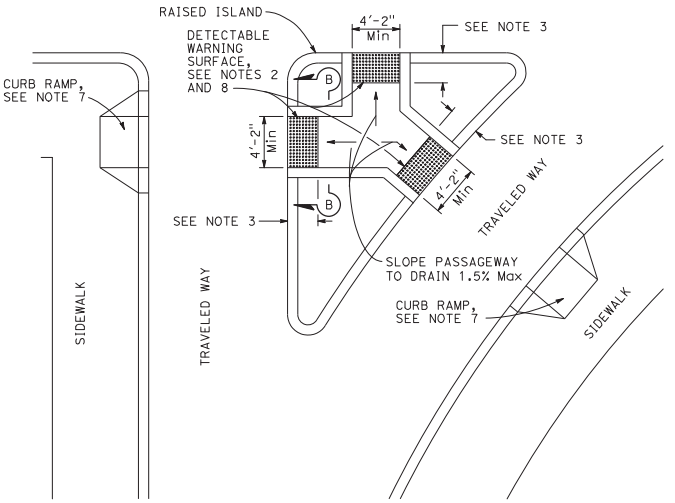

TYPE C PASSAGEWAY

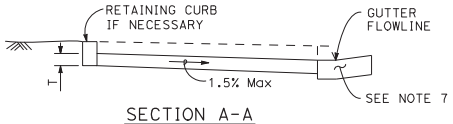

SECTION A-A

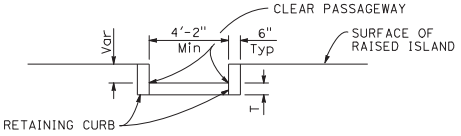

SECTION B-B

STATE OF CALIFORNIA
DEPARTMENT OF TRANSPORTATION

CURB RAMP AND ISLAND PASSAGEWAY DETAILS

NO SCALE

A88B

1-29-18

2018 STANDARD PLAN A88B

Return to Table of Contents

Dist	COUNTY	ROUTE	POST MILES TOTAL PROJECT	SHEET No.	TOTAL SHEETS


REGISTERED CIVIL ENGINEER

May 31, 2018

PLANS APPROVAL DATE

THE STATE OF CALIFORNIA OR ITS OFFICERS OR AGENTS SHALL NOT BE RESPONSIBLE FOR THE ACCURACY OR COMPLETENESS OF SCANNED COPIES OF THIS PLAN SHEET.


REGISTERED PROFESSIONAL ENGINEER — Stanley P. Johnson — No. C57793 — Exp. 3-31-20 — CIVIL — STATE OF CALIFORNIA

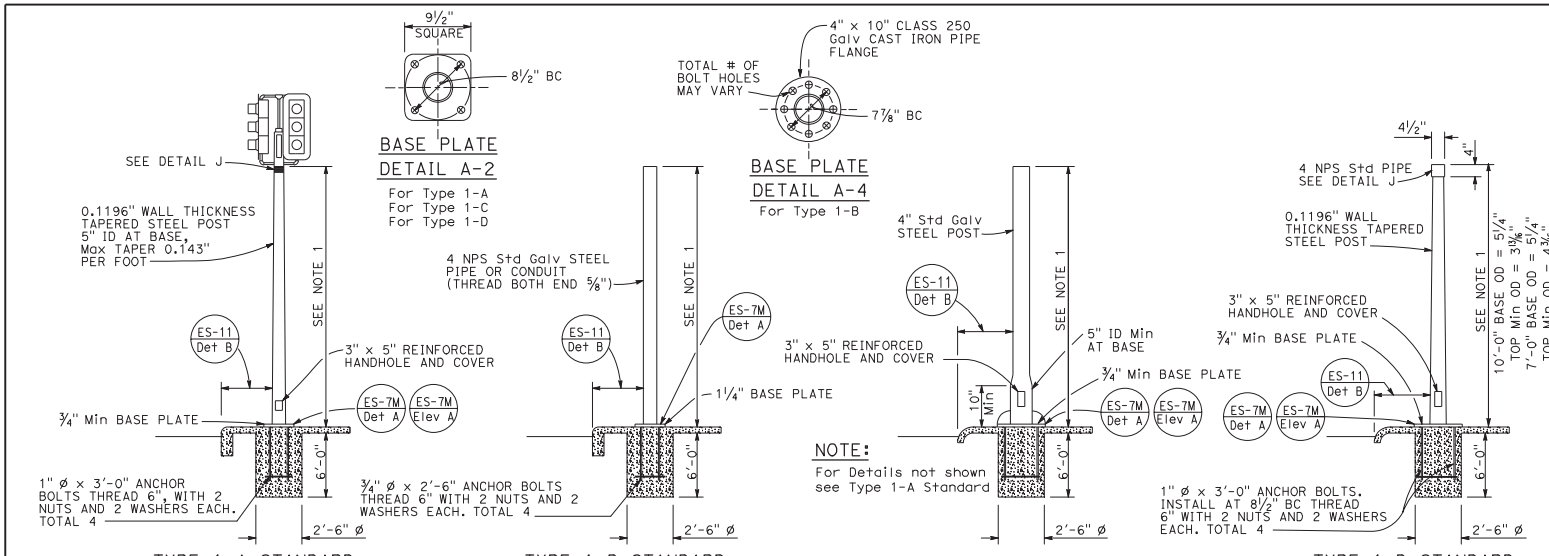


TYPE 1 SIGNAL STANDARDS
DETAIL A

NOTES:


1. Standards shall be 10'-0" ± 2" for vehicle signals and 7'-0" ± 2" for pedestrian signals unless shorter pole is noted on project plans.
2. Top of standards shall be 4½" OD.
3. Conduits shall extend 2" maximum above finished surface of foundation and for Types 1-A, 1-C and 1-D shall be sloped toward handhole.
4. Anchor bolts shall be bonded to conduit or grounding conductor.
5. For additional notes and details, see Standard Plans ES-7M and ES-7N.
6. Pour foundation concrete against undisturbed soil.
7. For standards with handhole, locate in the downstream side of traffic.
8. Coupling nuts to be used only when shown or specified on project plans.

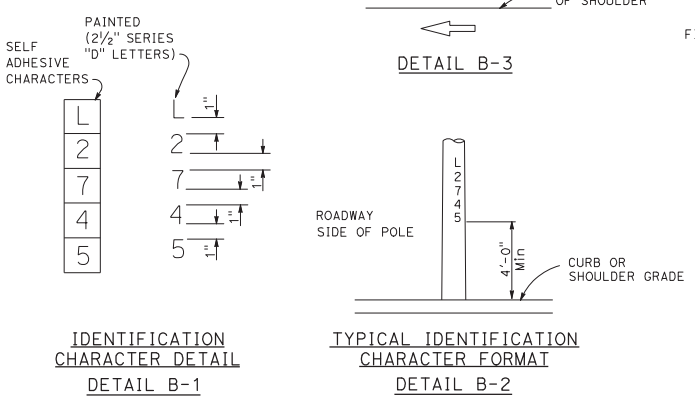

LOCATION OF EQUIPMENT IDENTIFICATION CHARACTERS ON STANDARDS AND POSTS
DETAIL B

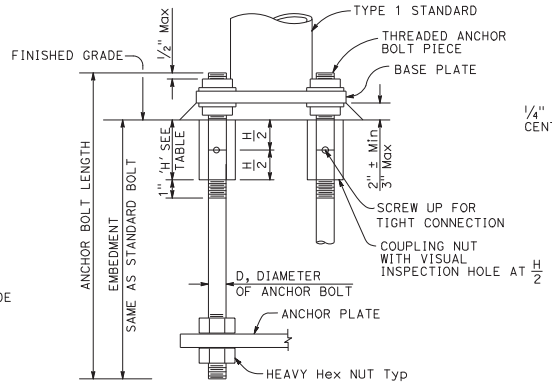

ANCHOR BOLTS WITH SLEEVE NUTS
DETAIL C
(See Note 8)

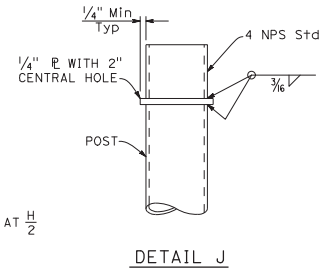

COUPLING NUT TABLE	
BOLT DIAMETER	NUT TABLE THICKNESS 'H'
¾"	2¼"
1"	3"

STATE OF CALIFORNIA
DEPARTMENT OF TRANSPORTATION

ELECTRICAL SYSTEMS (SIGNAL AND LIGHTING STANDARD, TYPE 1 AND EQUIPMENT IDENTIFICATION CHARACTERS)

NO SCALE

ES-7B

1-30-18

2018 STANDARD PLAN ES-7B

Return to Table of Contents

APPENDIX D

Bid Item Quantities by Street

CITY OF BELMONT
2026 PAVING PROJECT
BID ITEM QUANTITIES
BASE BID

BID ITEM NO.	BID ITEM	PAYMENT REFERENCE	UNIT	Broadway 1 Sixth Avenue to Sunnyslope Avenue 6,758	Broadway 2 Sunnyslope Avenue to Paloma Avenue 6,263	College View Way South Road to Turn-A-Round 27,357	El Verano Way Chula Vista Drive to Maywood Drive 42,159	Fernwood Way Chula Vista Drive to El Verano Way 19,225	Korbel Way South Road to South End 7,706	Paloma Avenue 1 West End to Broadway 10,365	Paloma Avenue 2 Broadway to Vine Street 10,918	Phyllis Court College View Way to West End 7,045	TOTAL ESTIMATED QUANTITY
1	Mobilization	TS 2-3	LS										1
2	Traffic Control	TS 3-2	LS										1
3	Storm Water Pollution Control Program	TS 4-3	LS										1
4	Trimming, Clearing, and Grubbing	TS 6-3	LS										1
5	3/8" HMA (Type A) PG 64-10	TS 10-4	TN	29		118	181	83	33			30	474
6	1/2" HMA (Type A) PG 64-10	TS 10-4	TN	81	172	329	507	231	93	285	375	85	2,159
7	Cold Plane 4"	TS 11-3	SF		6,263								6,263
8	Cold Plane 5"	TS 11-3	SF								10,918		10,918
9	Keycut A1 (6', 1-3/4")	TS 11-3	LF	453		2,155	1,687	1,523	486			446	6,750
10	Keycut A2 (8', 1-3/4")	TS 11-3	LF				1,640						1,640
11	Keycut B1 (20', 2-1/4")	TS 11-3	LF	99		22	51	50	28			34	284
12	Remove & Replace 4" HMA	TS 12-4	SF			7,509	725	3,206	4,090			2,020	17,550
13	Remove & Replace 8" HMA Over Shalllow Utilities	TS 12-4	SF							378			378
14	HMA Conform	TS 12-4	SF	911	1,817	658	640	996	74		1,431	625	7,152
15	6" Deep Lift Stabalization (Allowance)	TS 12-4	SF	46	279	408	68	210	208	330	399	132	2,080
16	Pulverize 12", Remove & Dipose of 4" Pulverized Material	TS 14-4	SF							10,365			10,365
17	Cement Treat 8" Subgrade, Tim to Top of Subgrade	TS 14-4	SF							10,365			10,365
18	Cement	TS 14-4	TN		8					18			26
19	Place & Compact 3" Decomposed Granite	TS 15-4	SF			30							30
20	Install Detectable Warning Surface	TS 17-4	SF	59	59	30	62	90				30	329
21	Remove & Replace PCC Sidewalk/Ramping Surface	TS 17-4	SF	421	421	627	813	1,216		563		352	4,413
22	Remove & Replace PCC Driveway	TS 17-4	SF	80							284		364
23	Remove & Replace PCC Valley Gutter & Apron	TS 17-4	SF			424	606	661				506	2,197
24	Remove & Replace/Construct PCC Rolled Curb & Gutter	TS 17-4	LF			0			37	66	131		234
25	Remove & Replace/Construct PCC Standard Curb & Gutter	TS 17-4	LF	98	98	58	83	151			125	18	630
26	Remove & Replace/Construct PCC Driveway Curb & Gutter	TS 17-4	LF	21						85	77		183
27	Construct PCC Valley Curb & Gutter	TS 17-4	LF		529					140			669
28	Remove & Replace/Construct PCC Retaining Curb @ Back of Curb Ramp	TS 17-4	LF	67	67	67	131	168				55	556
29	Remove & Replace/Construct Type GO Inlet Apron	TS 17-4	EA		2						1		3
30	Reconstruct Top of Curb Inlet/Catch Basin	TS 17-4	EA		2			1					3
31	Relocate Utility Box Behind Back of Sidewalk	TS 17-4	EA					1					1
32	Replace Drain Pipes Under Sidewalk/Curb Ramp	TS 17-4	EA				2						2
33	Remove & Replace Wooden Fence (Allowance)	TS 17-4	LS					1					1
34	Prune & Remove Tree Roots (Under PCC/HMA Repairs)	TS 18-3	EA			2		2	1				5
35	Tree Removal Less than 24" Diameter (Allowance)	TS 18-3	EA			2		2	1				5
36	Install Root Barrier	TS 18-3	LF			36		23	37				96
37	Survey Monument Preservation	TS 19-2	EA	2									2
38	Replace Non-Standard Survey Monumentation w/ Street Monument	TS 19-2	EA	2									2
39	Reset Non-Standard Survey Monumentation (Allowance)	TS 19-2	EA										2
40	Locate Buried Monument (Allowance)	TS 19-2	EA										2
41	Lower Gas Valve Cover	TS 20-4	EA	1									1
42	Lower Sanitary Sewer Manhole Cover	TS 20-4	EA		1	3	8		1		5	1	19
43	Lower Storm Drain Manhole Cover	TS 20-4	EA								2		2
44	Lower Sewer Cleanout Cover	TS 20-4	EA				1	1					2
45	Lower Survey Monument Cover	TS 20-4	EA			7	1		2			1	11
46	Lower Water Meter Cover	TS 20-4	EA						1				1
47	Lower Water Valve Cover	TS 20-4	EA	1	2						14		17
48	Adjust Catch Basin Frame & Grate to Finish Grade	TS 20-4	EA		2						1		3
49	Adjust Electrical Box to Finish Grade	TS 20-4	EA								1		1
50	Adjust Gas Valve Cover to Finish Grade	TS 20-4	EA	1									1
51	Adjust Sanitary Sewer Manhole Cover to Finish Grade	TS 20-4	EA	1	1	5	8	2	1		5	2	25
52	Adjust Storm Drain Manhole Cover to Finish Grade	TS 20-4	EA								2		2
53	Adjust Sewer Cleanout Cover to Finish Grade	TS 20-4	EA				1	2					3
54	Adjust Survey Monument Cover to Finish Grade	TS 20-4	EA			13	6	1	3			1	24
55	Adjust Water Meter Cover to Finish Grade	TS 20-4	EA						1				1
56	Adjust Water Valve Cover to Finish Grade	TS 20-4	EA	1	2						14		17
57	Install Blue RPM at Fire Hydrant	TS 21-4	EA		1	2	3	1			3	1	11

CITY OF BELMONT
2026 PAVING PROJECT
BID ITEM QUANTITIES
BASE BID

BID ITEM NO.	BID ITEM	PAYMENT REFERENCE	UNIT	Broadway 1 Sixth Avenue to Sunnyslope Avenue 6,758	Broadway 2 Sunnyslope Avenue to Paloma Avenue 6,263	College View Way South Road to Turn-A-Round 27,357	El Verano Way Chula Vista Drive to Maywood Drive 42,159	Fernwood Way Chula Vista Drive to El Verano Way 19,225	Korbel Way South Road to South End 7,706	Paloma Avenue 1 West End to Broadway 10,365	Paloma Avenue 2 Broadway to Vine Street 10,918	Phyllis Court College View Way to West End 7,045	TOTAL ESTIMATED QUANTITY
58	12" White Crosswalk/Limit Line (Thermo)	TS 21-4	LF	30	23	11	23	103			39		229
59	24" White Crosswalk Line (Thermo)	TS 21-4	LF					56					56
60	Striping Detail #2 (Thermo & Markers)	TS 21-4	LF								30		30
61	Striping Detail #22 (Thermo & Markers)	TS 21-4	LF								60		60
62	Pavement Marking "STOP" Legend (Thermo)	TS 21-4	EA	2	2	1	2	2			4		13
63	Red Curb Paint	TS 21-4	LF		137						52		189
64	Replace BPW Stencil on Red Curb Paint	TS 21-4	EA		6						4		10
65	=IF('Worksheet'!B74="","",'Worksheet'!B74)	TS 22-4	EA	1	3		1						5
66	Remove & Replace 2'x10' Header Board	TS 23-4	LF			20							20

CITY OF BELMONT
2026 PAVING PROJECT
BID ITEM QUANTITIES
ALTERNATE 1

BID ITEM NO.	BID ITEM	PAYMENT REFERENCE	UNIT	Sunnyslope Avenue 1 Oneil Avenue to Harbor Boulevard 22,954	Sunnyslope Avenue 2 Harbor Boulevard to COP NO Lane St. 11,034	Sunnyslope Avenue 3 Lane Street to 820' SO Lane Street 16,133	TOTAL ESTIMATED QUANTITY
1-1	Mobilization	TS 2-3	LS				1
1-2	Traffic Control	TS 3-2	LS				1
1-3	Storm Water Pollution Control Program	TS 4-3	LS				1
1-4	Trimming, Clearing, and Grubbing	TS 6-3	LS				1
1-5	1/2" HMA (Type A) PG 64-10	TS 10-4	TN	631	228	333	1,192
1-6	Remove & Replace 4" HMA Over Shallow Utilities	TS 12-4	SF			240	240
1-7	Remove & Replace 6" HMA Over Shallow Utilities	TS 12-4	SF			320	320
1-8	Remove & Replace 8" HMA Over Shalllow Utilities	TS 12-4	SF	564			564
1-9	HMA Conform	TS 12-4	SF	568	1,379	548	2,495
1-10	6" Deep Lift Stabalization (Allowance)	TS 12-4	SF	745	400	539	1,685
1-11	Pulverize 9", Remove & Dipose of 3" Pulverized Material	TS 14-4	SF		11,034	16,133	27,167
1-12	Cement Treat 6" Subgrade, Tim to Top of Subgrade	TS 14-4	SF		11,034	16,133	27,167
1-13	Pulverize 12", Remove & Dipose of 4" Pulverized Material	TS 14-4	SF	22,954			22,954
1-14	Cement Treat 8" Subgrade, Tim to Top of Subgrade	TS 14-4	SF	22,954			22,954
1-15	Cement	TS 14-4	TN	40	14	21	75
1-16	Install Detectable Warning Surface	TS 17-4	SF		78		78
1-17	Remove & Replace PCC Sidewalk/Ramping Surface	TS 17-4	SF	320	710		1,030
1-18	Remove & Replace PCC Driveway	TS 17-4	SF	140		50	190
1-19	Remove & Replace/Construct PCC Rolled Curb & Gutter	TS 17-4	LF		78	156	234
1-20	Remove & Replace/Construct PCC Standard Curb & Gutter	TS 17-4	LF	217	169		386
1-21	Remove & Replace/Construct PCC Driveway Curb & Gutter	TS 17-4	LF	67			67
1-22	Construct PCC Valley Curb & Gutter	TS 17-4	LF			26	26
1-23	Remove & Replace/Construct PCC Retaining Curb @ Back of Curb Ramp	TS 17-4	LF		99		99
1-25	Lower Sanitary Sewer Manhole Cover	TS 20-4	EA	3	2	5	10
1-26	Lower Survey Monument Cover	TS 20-4	EA			1	1
1-27	Lower Water Valve Cover	TS 20-4	EA	4	1	4	9
1-28	Adjust Sanitary Sewer Manhole Cover to Finish Grade	TS 20-4	EA	3	2	5	10
1-29	Adjust Survey Monument Cover to Finish Grade	TS 20-4	EA			1	1
1-30	Adjust Water Valve Cover to Finish Grade	TS 20-4	EA	4	1	4	9
1-31	Install Blue RPM at Fire Hydrant	TS 21-4	EA	1	1	3	5
1-32	12" White Crosswalk/Limit Line (Thermo)	TS 21-4	LF	93	121		214
1-33	24" White Crosswalk Line (Thermo)	TS 21-4	LF	56	72		128
1-34	Pavement Marking "STOP" Legend (Thermo)	TS 21-4	EA	3	1		4
1-35	Red Curb Paint	TS 21-4	LF	23	22		45
1-36	Replace BPW Stencil on Red Curb Paint	TS 21-4	EA	2	2		4
1-37	Install/Relocate Road Sign and Post	TS 22-4	EA		1		1

CITY OF BELMONT
2026 PAVING PROJECT
BID ITEM QUANTITIES
ALTERNATE 2

BID ITEM NO.	BID ITEM	PAYMENT REFERENCE	UNIT	Prospect Street Lane Street to 500' SO Lane Street 9,852	TOTAL ESTIMATED QUANTITY
2-1	Mobilization	TS 2-3	LS		1
2-2	Traffic Control	TS 3-2	LS		1
2-3	Storm Water Pollution Control Program	TS 4-3	LS		1
2-4	Trimming, Clearing, and Grubbing	TS 6-3	LS		1
2-5	1/2" HMA (Type A) PG 64-10	TS 10-4	TN	135	136
2-6	Cold Plane 2"	TS 11-3	SF	9,852	9,852
2-7	HMA Conform	TS 12-4	SF	102	102
2-8	6" Deep Lift Stabalization (Allowance)	TS 12-4	SF	301	301
2-9	Remove & Replace/Construct PCC Rolled Curb & Gutter	TS 17-4	LF	50	50
2-10	Survey Monument Preservation	TS 19-2	EA	1	1
2-11	Replace Non-Standard Survey Monumentation w/ Street Monument	TS 19-2	EA	1	1
2-12	Reset Non-Standard Survey Monumentation	TS 19-2	EA		0
2-13	Locate Buried Monument (Allowance)	TS 19-2	EA		0
2-14	Lower Water Valve Cover	TS 20-4	EA	2	2
2-15	Adjust Water Valve Cover to Finish Grade	TS 20-4	EA	2	2
2-16	Install Blue RPM at Fire Hydrant	TS 21-4	EA	2	2
2-17	12" White Crosswalk/Limit Line (Thermo)	TS 21-4	LF	10	10
2-18	Pavement Marking "STOP" Legend (Thermo)	TS 21-4	EA	1	1
2-19	Red Curb Paint	TS 21-4	LF	18	18

CITY OF BELMONT
2026 PAVING PROJECT
BID ITEM QUANTITIES
ALTERNATE 3


BID ITEM NO.	BID ITEM	PAYMENT REFERENCE	UNIT	Hallmark Park Tennis Border	Hallmark Park Tennis Trails	TOTAL ESTIMATED QUANTITY
				Tennis Court	Hallmark Drive to Access Road	
				930	6,657	
3-1	Mobilization	TS 2-3	LS			1
3-2	Traffic Control	TS 3-2	LS			1
3-3	Storm Water Pollution Control Program	TS 4-3	LS			1
3-4	Trimming, Clearing, and Grubbing	TS 6-3	LS			1
3-5	1/2" HMA (Type A) PG 64-10	TS 10-4	TN		92	92
3-6	Cold Plane 2"	TS 11-3	SF			0
3-7	Remove & Replace 2" HMA	TS 12-4	SF	930	6,657	7,587
3-8	6" Deep Lift Stabalization (Allowance)	TS 12-4	SF	47	200	246
3-9	Prune & Remove Tree Roots (Under PCC/HMA Repairs)	TS 18-3	EA		9	9
3-10	Install 2"x4" Redwood Header Board	TS 23-4	LF	339	1,557	1,896
3-11	Salvage & Replace Fence, Protect Post During Construction	TS 24-4	LF	329	117	446

CITY OF BELMONT


SAN MATEO COUNTY, CALIFORNIA
PROJECT PLANS FOR CONSTRUCTION
2026 PAVEMENT PROJECT
CITY CONTRACT NUMBER CCN 2026-647

GENERAL NOTES

1. MAINTAIN A COPY OF THE PROJECT PLANS ON THE JOBSITE AT ALL TIMES.
2. ALL WORK SHALL CONFORM TO THE PROJECT PLANS & THE CURRENT CITY OF BELMONT STANDARD DETAIL DRAWINGS FOR CONSTRUCTION, & OTHER SPECIFICATIONS REFERENCED THEREIN.
3. STATE LAW REQUIRES THE CONTRACTOR TO CONTACT UNDERGROUND SERVICE ALERT (USA) AT 811 (USANORTH811.ORG) AT LEAST TWO (2) WORKING DAYS PRIOR TO COMMENCING EXCAVATIONS.
4. CONTRACTOR SHALL LOCATE ALL EXISTING UTILITIES PRIOR TO CONSTRUCTION. ALL UTILITY LOCATIONS ARE APPROXIMATE ONLY & IT SHALL BE THE RESPONSIBILITY OF THE CONTRACTOR TO ASCERTAIN THEIR EXACT LOCATIONS & PROTECT THEM FROM DAMAGE.
5. THE CONTRACTOR SHALL PROVIDE A FINAL TRAFFIC CONTROL & DETOUR PLAN FIVE (5) CALENDAR DAYS PRIOR TO PRE-CONSTRUCTION CONFERENCE & RECEIVE APPROVAL FROM THE ENGINEER PRIOR TO COMMENCEMENT OF WORK.
6. CONTRACTOR IS RESPONSIBLE FOR MAINTAINING THE SITE IN A CLEAN & DUST-FREE STATE THROUGHOUT CONSTRUCTION.
7. CONTRACTOR SHALL COMPLY WITH BEST MANAGEMENT PRACTICES OF CITY'S NPDES PERMIT FOR PROTECTION OF STORM WATER QUALITY.
8. CONTRACTOR IS RESPONSIBLE FOR SITE SAFETY. ALL EXCAVATIONS SHALL BE PLATED WHEN INACTIVE. BARRICADES WITH LIGHTS SHALL DELINEATE CONSTRUCTION ZONE.
9. CONTRACTOR SHALL NOTIFY PUBLIC WORKS ((650) 595-7425) AT THE BEGINNING OF ANY LANE CLOSURE. CONTRACTOR SHALL PROVIDE ACCESS FOR EMERGENCY VEHICLES AT ALL TIMES.
10. CONTRACTOR SHALL CONDUCT WORK IN ACCORDANCE WITH CALTRANS 2022 STANDARD SPECIFICATIONS & CITY'S SPECIAL PROVISIONS.
11. THE CONTRACTOR SHALL OBTAIN A PERMIT/WATER METER, UNLESS OTHERWISE NOTED FROM MID-PENINSULA WATER DISTRICT (MPWD) FOR CONSTRUCTION WATER OBTAINED FROM THE CITY HYDRANT.
12. ALL STRIPING SHALL BE REPLACED PER CALTRANS 2022 STRIPING DETAILS.
13. CONTRACT SHALL COORDINATE WITH CALTRANS FOR PERMITS & INSPECTION FOR ANY/ALL WORK WITHIN CALTRANS RIGHT OF WAY. CONTRACTOR RESPONSIBLE FOR TRAFFIC CONTROL RELATED ITEMS WITHIN CALTRANS RIGHT OF WAY.
14. ALL RIGHT OF WAY LINES & PROPERTY BOUNDARIES SHOWN ON PLANS ARE APPROXIMATE ONLY. CONTRACTOR TO VERIFY ALL LIMITS PRIOR TO CONSTRUCTION.
15. WORK SHALL NOT COMMENCE ON THE FOLLOWING ROADWAY SEGMENTS UNTIL COORDINATED IN ADVANCE W/ SEWER PROJECT: COLLEGE VIEW WAY (SOUTH ROAD TO TURN-A-ROUND).

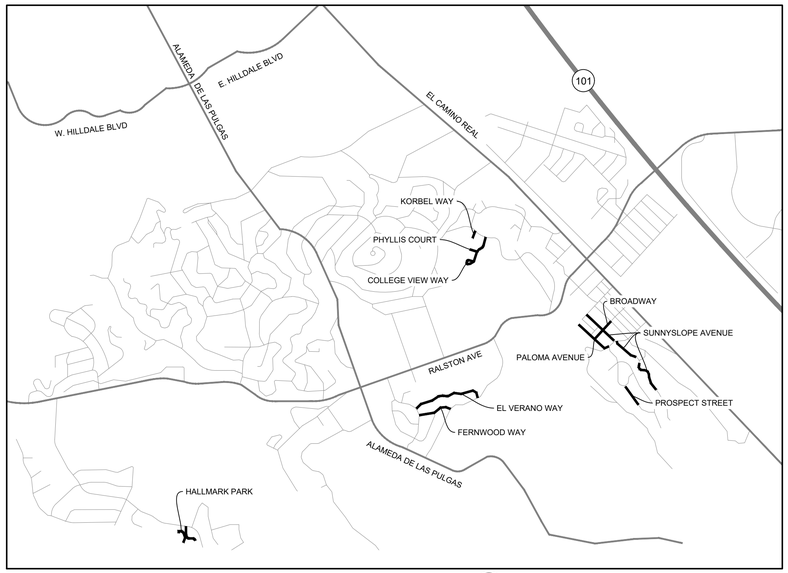

LOCATION MAP
NTS
NORTH

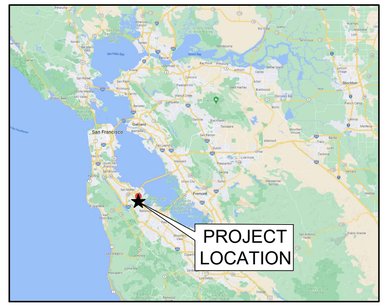

VICINITY MAP
NTS
NORTH

SHEET INDEX

SHEET NO.	SHEET TITLE	SHEET DESCRIPTION	BASE BID / ALTERNATE
1	TITLE SHEET	LOCATION MAP, SHEET INDEX, NOTES, & LEGEND	-
2	BROADWAY	PALOMA AVENUE TO 6TH AVENUE	BASE BID
3	COLLEGE VIEW WAY & PHYLLIS COURT	-	BASE BID
4	COLLEGE VIEW WAY & KORBEL WAY	-	BASE BID
5 - 6	EL VERANO WAY	MAYWOOD DRIVE TO CHULA VISTA DRIVE	BASE BID
7	FERNWOOD WAY	EL VERANO WAY TO CHULA VISTA DRIVE	BASE BID
8	PALOMA AVENUE	END TO VINE STREET	BASE BID
9	PROSPECT STREET	LANE STREET TO CITY LIMIT	BID ALTERNATE 2
10 - 12	SUNNYSLOPE AVENUE	ONEIL AVENUE TO GATE	BID ALTERNATE 1
13	HALLMARK PARK	NORTH TRAIL, PLAYGROUND TRAIL, TENNIS TRAIL	BID ALTERNATE 3
14 - 15	CONTROL POINT DATA SUMMARY	LOCATION MAP, CONTROL POINT TABLES, & NOTES	-
16 - 29	ENLARGEMENTS	SEE ENLARGEMENT SHEET INDEX ON SHEET	BASE BID
30 - 31	PALOMA AVENUE	PLAN & PROFILE: STA 10+00 TO STA 15+33	BASE BID
32 - 33	PALOMA AVENUE	CROSS SECTIONS: STA 10+00 TO STA 15+25	BASE BID
34 - 35	DETAILS	-	-

LEGEND

- REMOVE & REPLACE HMA (SEE PLAN FOR DEPTH)
- REMOVE & REPLACE HMA OVER SHALLOW UTILITIES (SEE PLAN FOR DEPTH & LOCATION)
- COLD PLANE & REPLACE (SEE PLAN FOR DEPTH)
- FULL DEPTH RECLAMATION (SEE PLAN FOR DEPTH)
- REMOVE & REPLACE PCC SIDEWALK
- REMOVE & REPLACE PCC DRIVEWAY
- REMOVE & REPLACE/CONSTRUCT PCC ROLLED CURB & GUTTER
- REMOVE & REPLACE/CONSTRUCT PCC VALLEY CURB & GUTTER
- REMOVE & REPLACE/CONSTRUCT PCC DRIVEWAY CURB & GUTTER
- REMOVE & REPLACE/CONSTRUCT PCC CURB & GUTTER
- APPROXIMATE RIGHT-OF-WAY LINE
- APPROXIMATE PROPERTY BOUNDARY
- KEYCUT A1
- KEYCUT A2
- KEYCUT B1
- REDWOOD HEADER BOARD
- CURB PAINT (SEE PLANS FOR COLOR)
- FENCE & GATE
- BORING LOCATION (SEE BORING LOG ON EACH SHEET)
- WATER VALVE COVER
- MANHOLE COVER (D=STORM DRAIN, S=SEWER, T=AT&T)
- SURVEY MONUMENT COVER
- SURVEY NAIL
- SEWER CLEANOUT COVER
- GAS VALVE
- FIRE HYDRANT
- ELECTRICAL VAULT COVER
- CATCH BASIN (EX.)
- WATER METER COVER
- BRPM ■ BLUE RETROREFLECTIVE PAVEMENT MARKER
- XX CALTRANS STRIPING DETAIL "XX" (THERMO &/OR MARKERS)
- WLL 12" WHITE LIMIT LINE (THERMO)
- W 12" WHITE CROSSWALK LINE (THERMO)
- X/YY CURB PAINT COLOR "X" (B=BLUE, R=RED, Y=YELLOW) / CURB PAINT LENGTH "YY" (LF)
- R PRUNE & REMOVE TREE ROOTS (UNDER PCC/HMA REPAIRS)
- XX PROPERTY ADDRESS
- C&G CURB & GUTTER
- DW DRIVEWAY
- HMA HOT MIX ASPHALT
- NTS NOT TO SCALE
- PCC PORTLAND CEMENT CONCRETE
- R&R REMOVE & REPLACE
- SW SIDEWALK

CALL 811
CALL BEFORE YOU DIG
USA
UNDERGROUND SERVICE ALERT
WWW.USANORTH811.ORG

AGENCY INDEX

BELMONT FIRE PROTECTION DIST.	(650) 595-7492
CITY OF BELMONT – PUBLIC WORKS	(650) 595-7425
CITY OF BELMONT – POLICE	(650) 595-7400
AT&T	(800) 310-2355
PACIFIC GAS & ELECTRIC	(800) 743-5000
MID PENINSULA WATER DISTRICT	(650) 591-8941
COMCAST	(800) 266-2278
RECOLOGY – GARBAGE/RECYCLING	(650) 595-3900
SAN MATEO COUNTY TRANSIT DISTRICT	(800) 660-4287

CITY COUNCIL		STAFF	
MAYOR	JULIA MATES	CITY MANAGER	AFSHIN OSKOUI
VICE MAYOR	CATHY JORDAN	PUBLIC WORKS DIRECTOR	EDRIC KWAN
COUNCIL MEMBER	TOM MCCUNE	CITY ATTORNEY	SCOTT RENNIE
COUNCIL MEMBER	GINA LATIMERIO	CITY CLERK	JOZI PLUT
COUNCIL MEMBER	ROBIN PANG-MAGANARIS		

APPROVED BY CITY COUNCIL ON _____

_____
DENNY PHAN, PE - CITY ENGINEER


Pavement Engineering Inc.
You can ride on our reputation
Corporate Office:
3485 Sacramento Drive, Suite A
San Luis Obispo, CA 93401
805.781.2265


CITY OF BELMONT
2026 PAVING PROJECT
TITLE SHEET

REGISTERED PROFESSIONAL ENGINEER
JOSEPH L. RIVERA
C52735
Exp. 12/31/2026
CIVIL
STATE OF CALIFORNIA


DRAWN BY: AH
PROJECT NUMBER: 250432-01
SCALE: NTS
VERIFY SCALE
BAR REPRESENTS 1" ON ORIGINAL
DATE: MAY 2026
SHEET NUMBER:

Path: Z:\SHARED\DR DRIVE\ACTIVE PROJECTS\BELMONT, CITY OF\250432 - 2026 PAVING PROJECT\TASK 01\DRAWINGS\250432-01_TITLESHEET.DWG Plot Date: 5/29/2026 1:52 PM

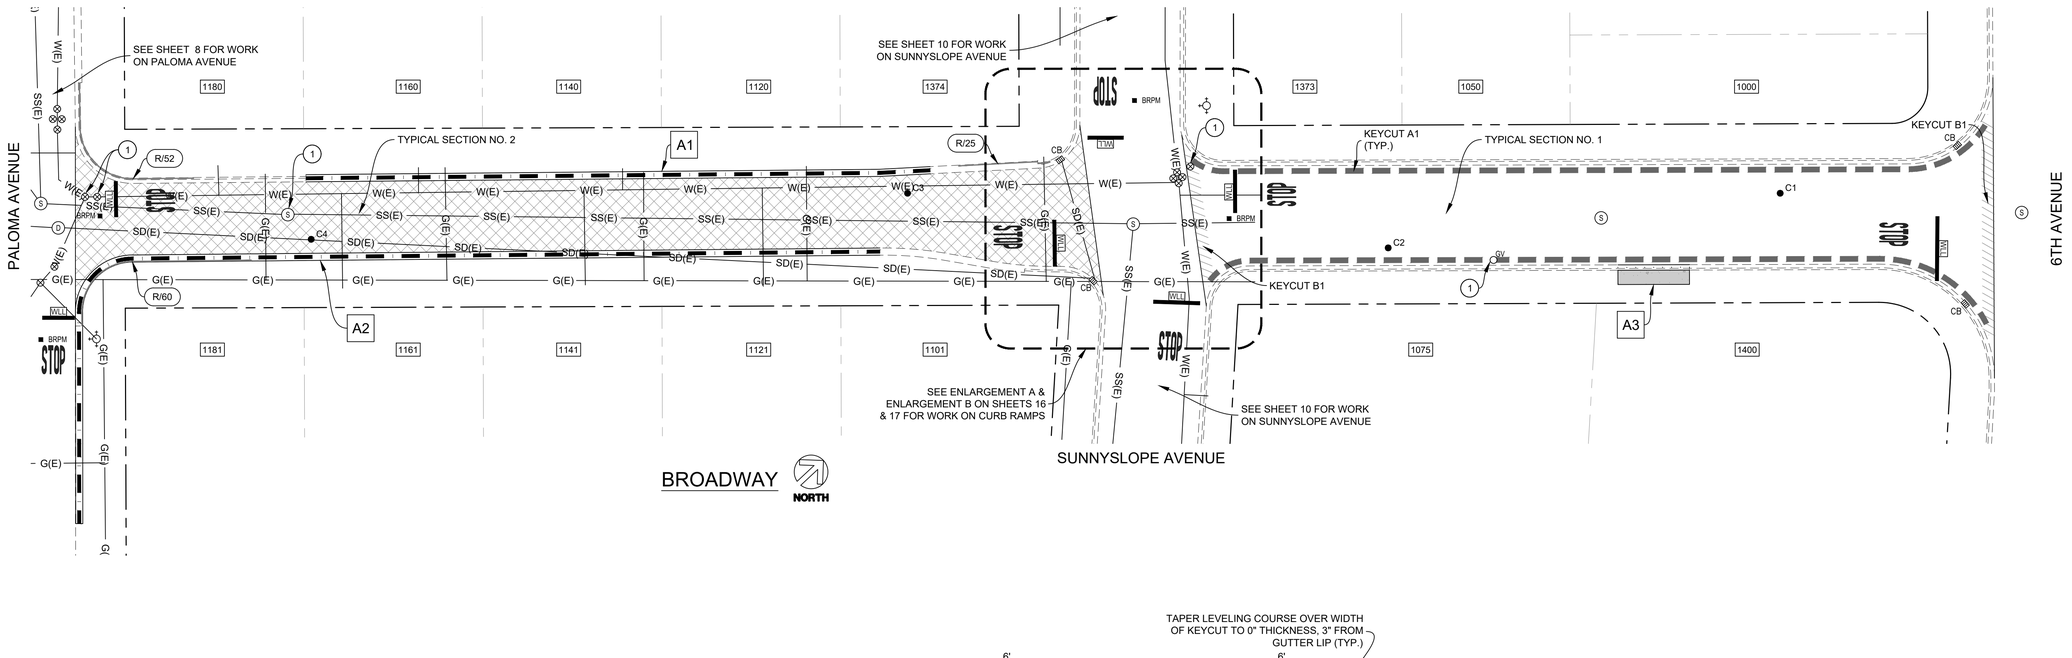

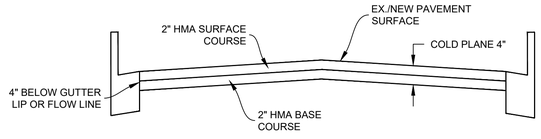


TYPICAL SECTION NO. 2
NTS

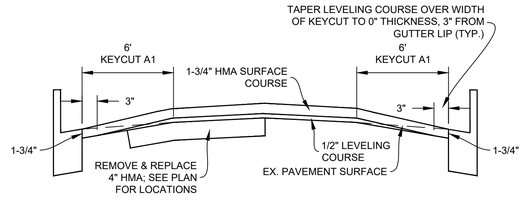


NOTES:
1. WHEN AREAS OF R&R ARE LOCATED UNDER KEYCUTS, PAVEMENT SHALL BE REMOVED TO THE SPECIFIED DEPTH AS MEASURED FROM PLANED SURFACE OF THE KEYCUT & NOT THE EXISTING PAVEMENT SURFACE.

TYPICAL SECTION NO. 1
NTS

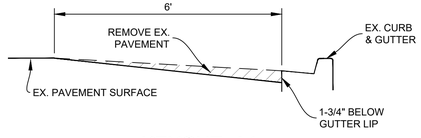

KEYCUT A1
(LONGITUDINAL KEYCUT)
NTS

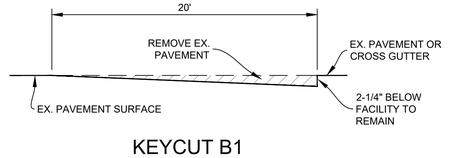

KEYCUT B1
(TRANSVERSE KEYCUT)
NTS

Concrete Repair Summary (Sheet 2)

Concrete Repair No.	Address	Remove PCC Rolled C&G	Construct PCC Valley C&G	R&R PCC DW C&G	R&R PCC DW
		LF	LF	LF	SF
A1	1160 Broadway to 1374 Sunnyslope Ave.	200	200		
A2	1181 to 1101 Broadway	329	329		
A3	1400 6th Ave.			21	80

GENERAL NOTES (THIS SHEET ONLY):

1. SEE ENLARGEMENT M ON SHEET 28 FOR DETAILED CONCRETE IMPROVEMENTS A1 & A2.

CONSTRUCTION NOTES (THIS SHEET ONLY):

(1) LOWER UTILITY COVER PRIOR TO COLD PLANE.

BORING LOG

NO.	AC	AB	R-VALUE	FABRIC (Y/N)
C1	6"	-	16	N
C2	7"	-	-	N
C3	2"	4.5"	16	N
C4	4"	-	-	N

*CORING DATA IS FOR INFORMATION ONLY. EXISTING SECTION MAY VARY FROM SECTION(S) FOUND AT CORING LOCATION(S). FABRIC MAY BE PRESENT IN SECTIONS EVEN IF NOT FOUND AT CORING LOCATION(S).

Pavement Engineering Inc.
You can ride on our reputation
Corporate Office:
3485 Sacramento Drive, Suite A
San Luis Obispo, CA 93401
805.781.2265

CITY OF BELMONT
2026 PAVING PROJECT

BROADWAY - BASE BID
PALOMA AVENUE TO 6TH AVENUE

REGISTERED PROFESSIONAL ENGINEER
JOSEPH L. RAHE
C52735
Exp. 12/31/2026
CIVIL
STATE OF CALIFORNIA

DRAWN BY: AH
PROJECT NUMBER: 250432-01
SCALE: 1" = 20'
VERIFY SCALE
BAR REPRESENTS 1" ON ORIGINAL
DATE: MAY 2026
SHEET NUMBER: 2 of 35


Path: Z:\SHARED\R DRIVE\ACTIVE PROJECTS\BELMONT, CITY OF\250432 - 2026 PAVING PROJECT\TASK 01\DRAWINGS\250432-01_SITE01.DWG Plot Date: 5/29/2026 1:52 PM

Concrete Repair Summary (Sheet 3)					
Concrete Repair No.	Address	R&R PCC C&G	R&R PCC SW	Trim Tree Roots	Comments
		LF	SF		
B1	15 to 19 College View Way	36	144	1	Protect in Place utilities. Remove & Replace curb drain.


DEPTH MEASUREMENTS

W	X	Y	Z
2"	-	-	2"
4"	2"	-	2"
6"	2"	2"	2"
8"	4"	2"	2"

NOTES:
1. RECOMPACT LOOSENED MATERIAL AT SURFACE. IF CONTRACTOR DISTURBS MORE THAN 1-1/2" OF MATERIAL, SUBGRADE SHALL BE RECOMPACTED TO 95% R.C.
2. IF CONCRETE IS ENCOUNTERED BENEATH PAVEMENT, MILL TO TOP OF CONCRETE ONLY.

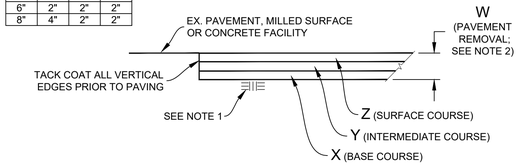



REMOVE & REPLACE HMA (VARIOUS DEPTHS)
NTS

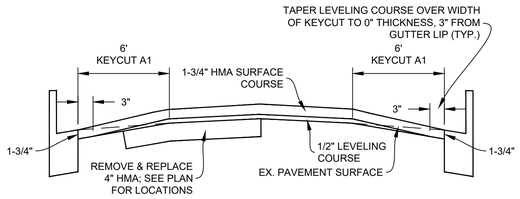


NOTES:
1. WHEN AREAS OF R&R ARE LOCATED UNDER KEYCUTS, PAVEMENT SHALL BE REMOVED TO THE SPECIFIED DEPTH AS MEASURED FROM PLANED SURFACE OF THE KEYCUT & NOT THE EXISTING PAVEMENT SURFACE.

TYPICAL SECTION NO. 1
NTS

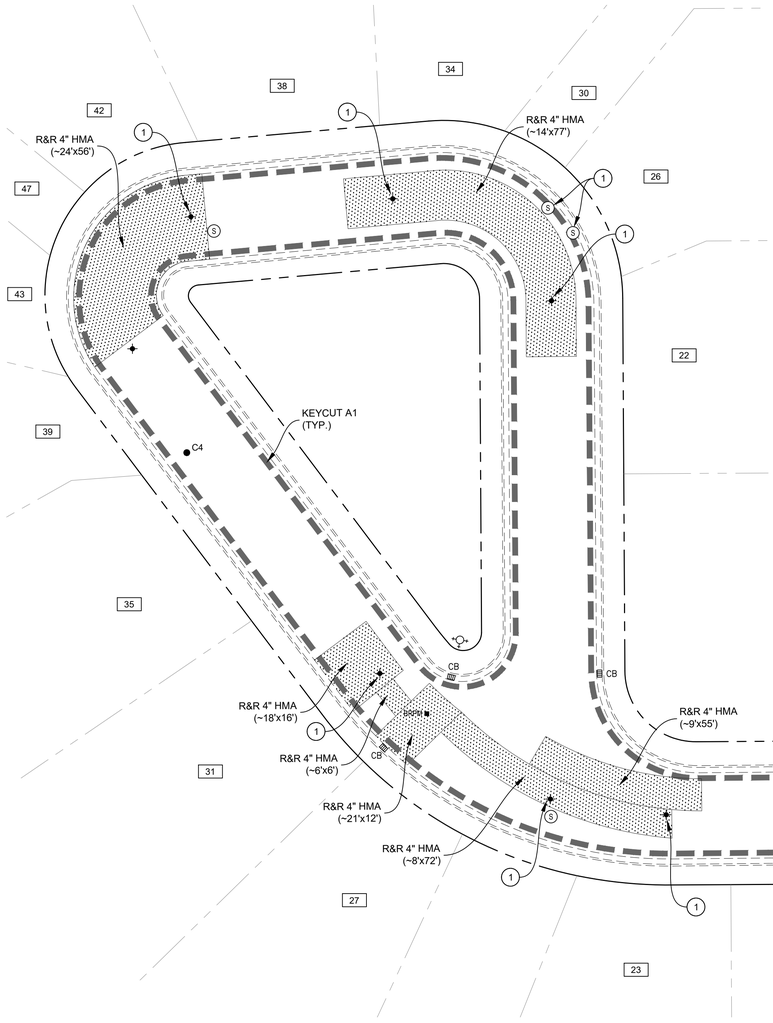

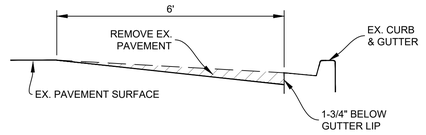

KEYCUT A1
(LONGITUDINAL KEYCUT)
NTS

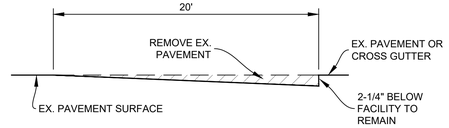

KEYCUT B1
(TRANSVERSE KEYCUT)
NTS

CONSTRUCTION NOTES (THIS SHEET ONLY):

(1) LOWER UTILITY COVER PRIOR TO COLD PLANE.

BORING LOG

NO.	AC	AB	R-VALUE	FABRIC (Y/N)
C1	2"	6.5"	12	N
C2	2.5"	9"	-	N
C3	2"	10"	12	N
C4	2.25"	9"	-	N

*CORING DATA IS FOR INFORMATION ONLY. EXISTING SECTION MAY VARY FROM SECTION(S) FOUND AT CORING LOCATION(S). FABRIC MAY BE PRESENT IN SECTIONS EVEN IF NOT FOUND AT CORING LOCATION(S).

Pavement Engineering Inc.
You can ride on our reputation
Corporate Office:
3485 Sacramento Drive, Suite A
San Luis Obispo, CA 93401
805.781.2265

CITY OF BELMONT
2026 PAVING PROJECT
COLLEGE VIEW WAY & PHYLLIS COURT - BASE BID
-


REGISTERED PROFESSIONAL ENGINEER
JOSEPH L. RIFE
C52735
Exp. 12/31/2026
CIVIL
STATE OF CALIFORNIA

DRAWN BY: AH
PROJECT NUMBER: 250432-01
SCALE: 1" = 20'
VERIFY SCALE
BAR REPRESENTS 1" ON ORIGINAL
DATE: MAY 2026
SHEET NUMBER: 3 of 35


Path: Z:\SHARED\R DRIVE\ACTIVE PROJECTS\BELMONT, CITY OF\250432 - 2026 PAVING PROJECT\TASK 01\DRAWINGS\250432-01_SITE01.DWG Plot Date: 5/29/2026 1:52 PM

DEPTH MEASUREMENTS			
W	X	Y	Z
2"	-	-	2"
4"	2"	-	2"
6"	2"	2"	2"
8"	4"	2"	2"

NOTES:
1. RECOMPACT LOOSENED MATERIAL AT SURFACE. IF CONTRACTOR DISTURBS MORE THAN 1-1/2" OF MATERIAL, SUBGRADE SHALL BE RECOMPACTED TO 95% R.C.
2. IF CONCRETE IS ENCOUNTERED BENEATH PAVEMENT, MILL TO TOP OF CONCRETE ONLY.

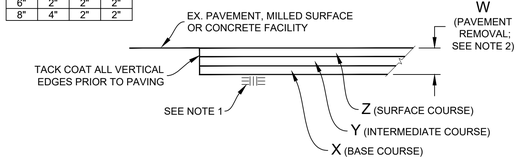



REMOVE & REPLACE HMA (VARIOUS DEPTHS)
NTS

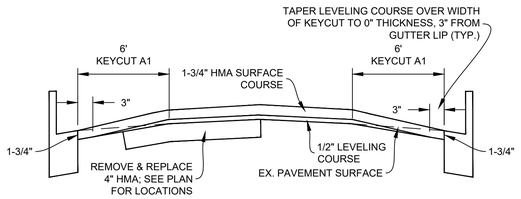


NOTES:
1. WHEN AREAS OF R&R ARE LOCATED UNDER KEYCUTS, PAVEMENT SHALL BE REMOVED TO THE SPECIFIED DEPTH AS MEASURED FROM PLANED SURFACE OF THE KEYCUT & NOT THE EXISTING PAVEMENT SURFACE.

TYPICAL SECTION NO. 1
NTS

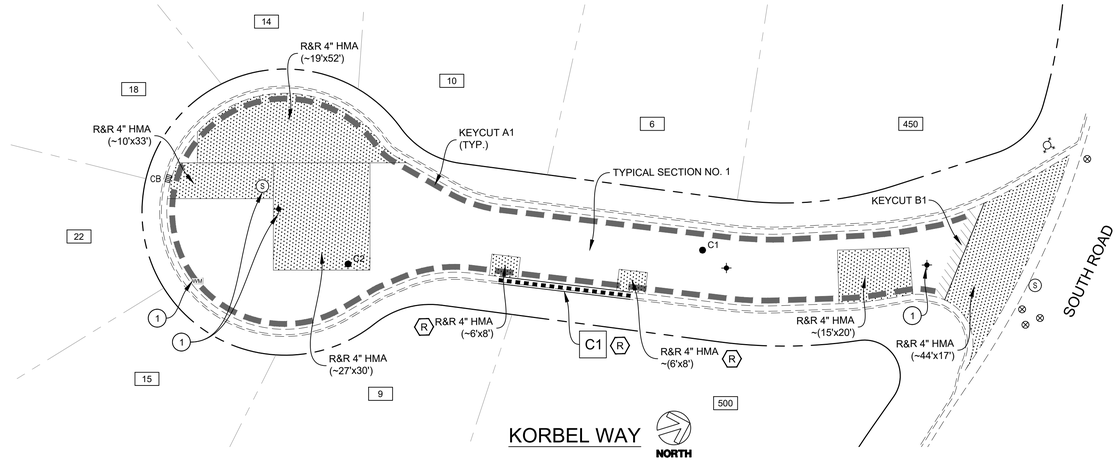


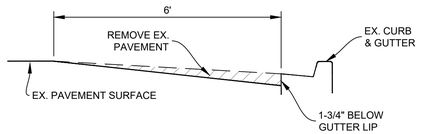

KEYCUT A1 (LONGITUDINAL KEYCUT)
NTS

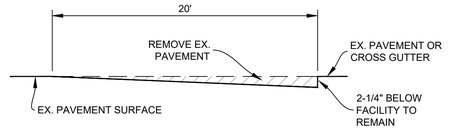

KEYCUT B1 (TRANSVERSE KEYCUT)
NTS

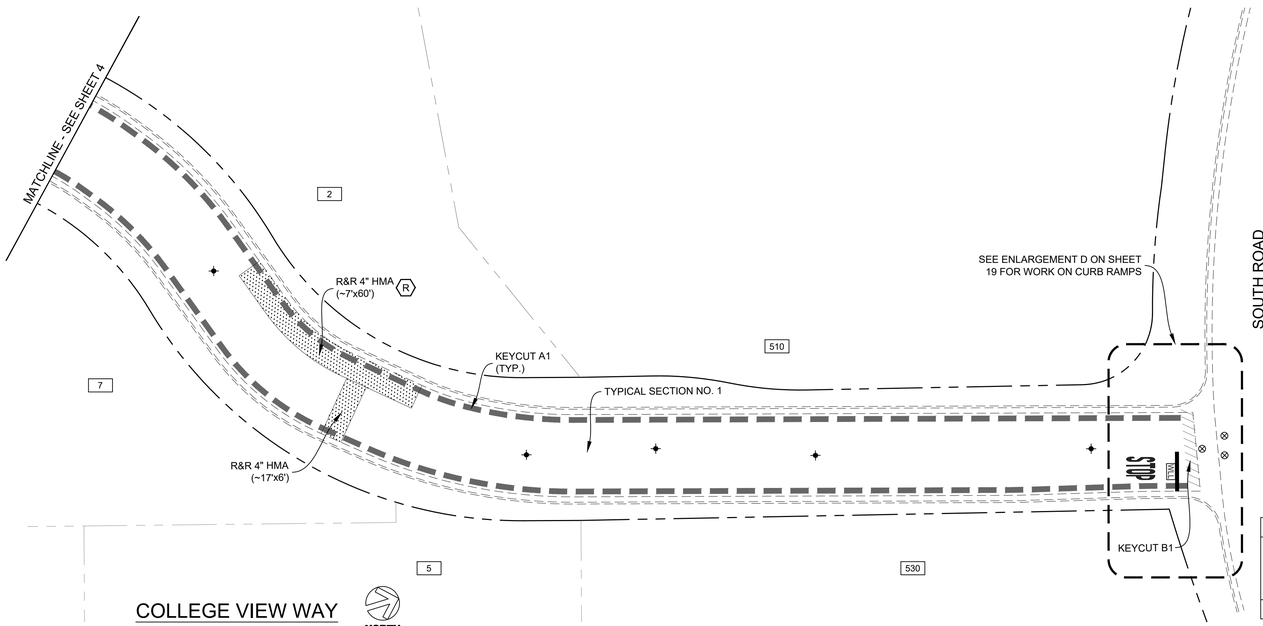

Concrete Repair Summary (Sheet 4)			
Concrete Repair No.	Address	R&R PCC Rolled C&G	Trim Tree Roots
		LF	
C1	500 South Road	37	1

CONSTRUCTION NOTES (THIS SHEET ONLY):

(1) LOWER UTILITY COVER PRIOR TO COLD PLANE.

BORING LOG

NO.	AC	AB	R-VALUE	FABRIC (Y/N)
C1	2.5"	6"	14	N
C2	2"	5.5"	-	N

*CORING DATA IS FOR INFORMATION ONLY. EXISTING SECTION MAY VARY FROM SECTION(S) FOUND AT CORING LOCATION(S). FABRIC MAY BE PRESENT IN SECTIONS EVEN IF NOT FOUND AT CORING LOCATION(S).


Pavement Engineering Inc.
You can ride on our reputation
Corporate Office:
3485 Sacramento Drive, Suite A
San Luis Obispo, CA 93401
805.781.2265

CITY OF BELMONT
2026 PAVING PROJECT
COLLEGE VIEW WAY & KORBEL WAY - BASE BID
-

REGISTERED PROFESSIONAL ENGINEER
JOSEPH L. RAHE
C52735
Exp. 12/31/2026
CIVIL
STATE OF CALIFORNIA


DRAWN BY: AH
PROJECT NUMBER: 250432-01
SCALE: 1" = 20'
VERIFY SCALE
BAR REPRESENTS 1" ON ORIGINAL
DATE: MAY 2026
SHEET NUMBER: 4 of 35

Path: Z:\SHARED\R DRIVE\ACTIVE PROJECTS\BELMONT, CITY OF\250432 - 2026 PAVING PROJECT\TASK 01\DRAWINGS\250432-01_SITE01.DWG Plot Date: 5/29/2026 1:53 PM

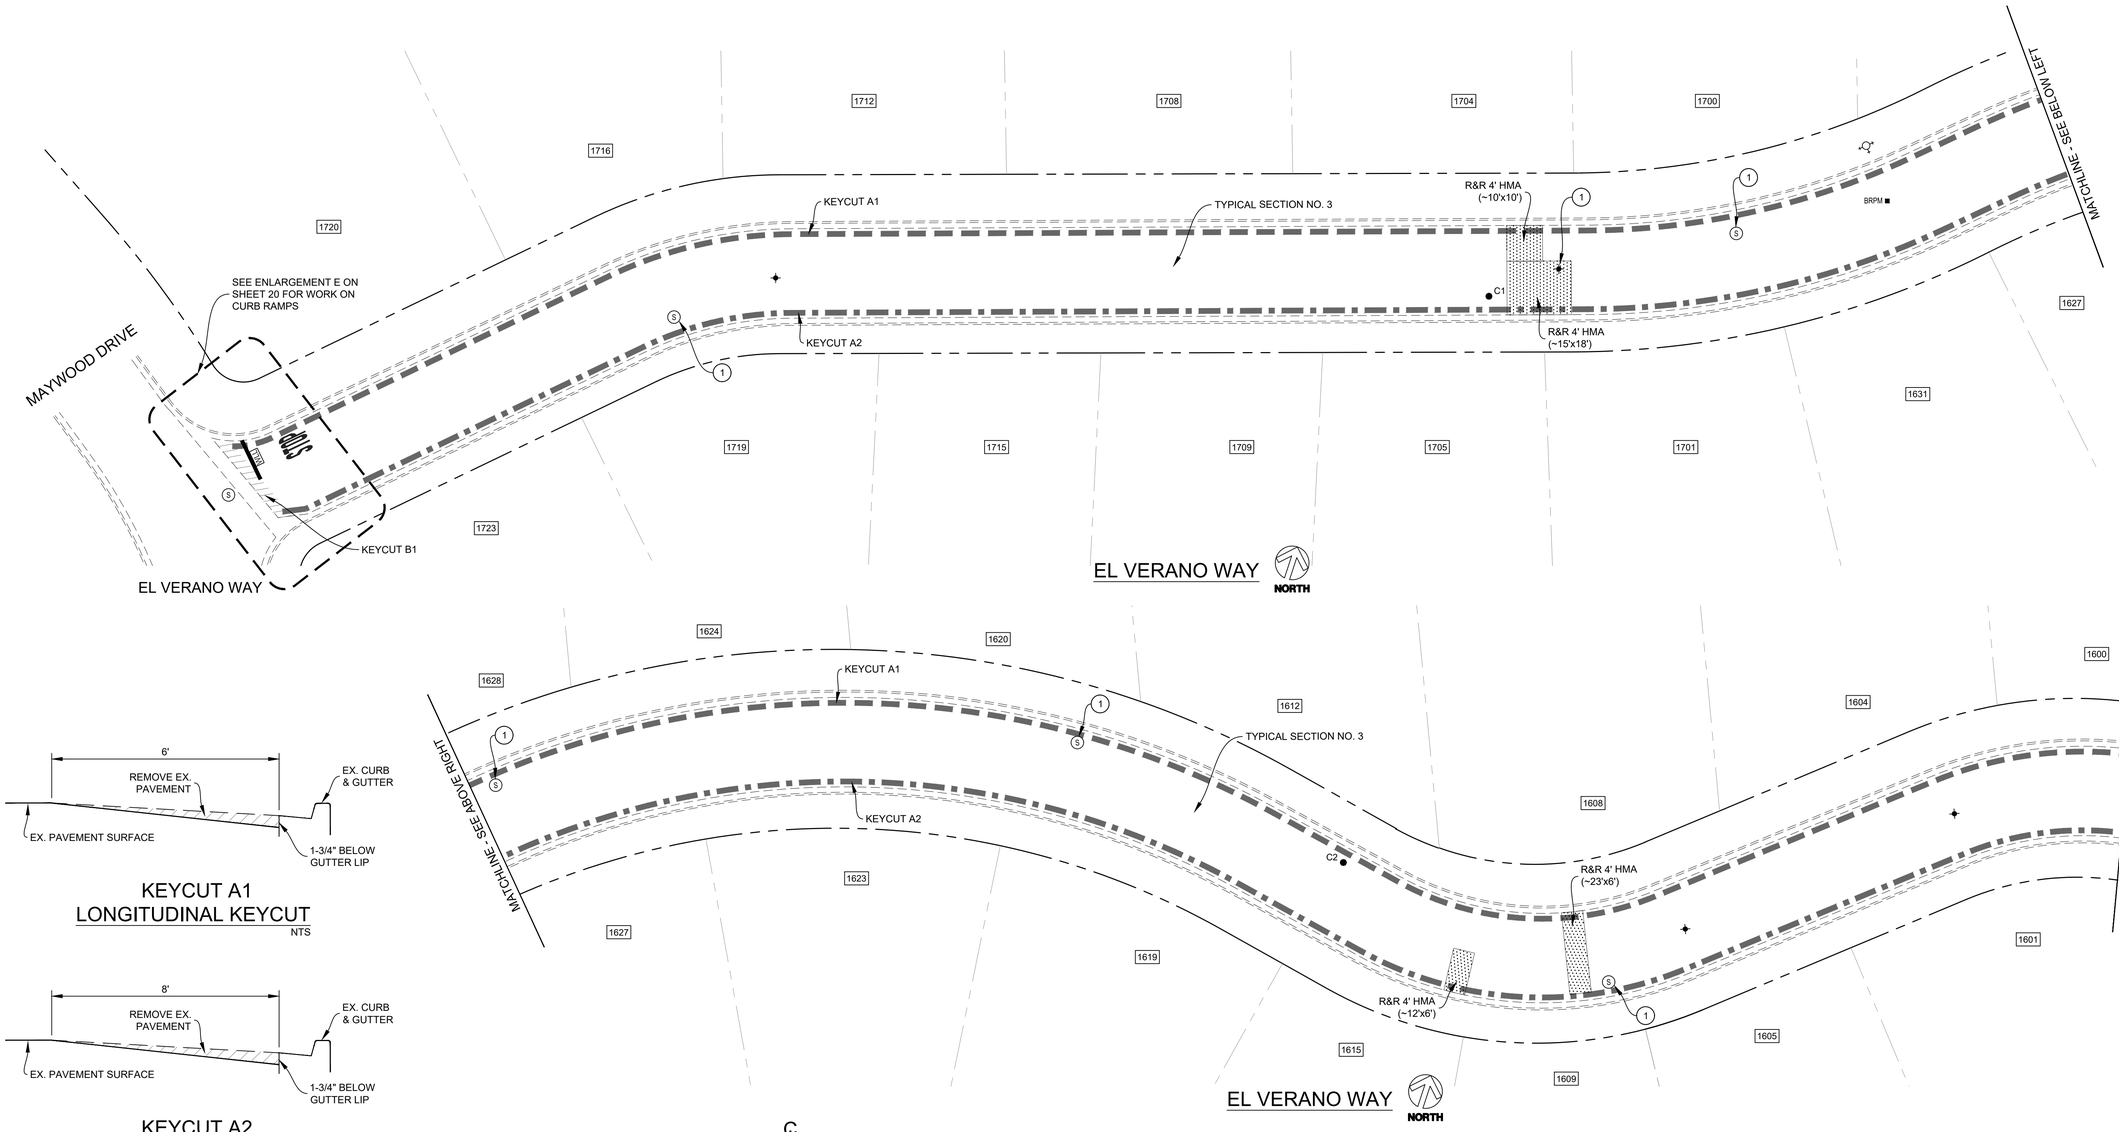


KEYCUT A1
LONGITUDINAL KEYCUT
NTS

KEYCUT A2
LONGITUDINAL KEYCUT
NTS

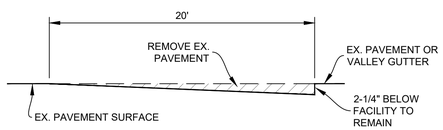

KEYCUT B1
TRANSVERSE KEYCUT
NTS

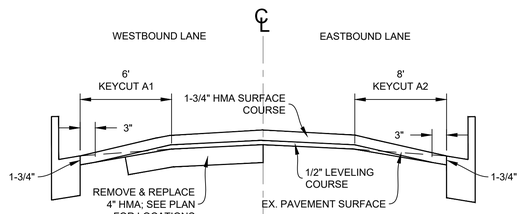


NOTES:
1. WHEN AREAS OF R&R ARE LOCATED UNDER KEYCUTS, PAVEMENT SHALL BE REMOVED TO THE SPECIFIED DEPTH AS MEASURED FROM PLANED SURFACE OF THE KEYCUT & NOT THE EXISTING PAVEMENT SURFACE.

TYPICAL SECTION NO. 3
NTS

DEPTH MEASUREMENTS

W	X	Y	Z
2"	-	-	2"
4"	2"	-	2"
6"	2"	2"	2"
8"	4"	2"	2"

NOTES:
1. RECOMPACT LOOSENED MATERIAL AT SURFACE. IF CONTRACTOR DISTURBS MORE THAN 1-1/2" OF MATERIAL, SUBGRADE SHALL BE RECOMPACTED TO 95% R.C.
2. IF CONCRETE IS ENCOUNTERED BENEATH PAVEMENT, MILL TO TOP OF CONCRETE ONLY.

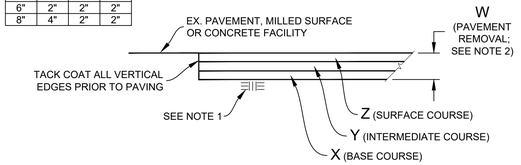

REMOVE & REPLACE HMA (VARIOUS DEPTHS)
NTS

CONSTRUCTION NOTES (THIS SHEET ONLY):

(1) LOWER UTILITY COVER PRIOR TO COLD PLANE.

BORING LOG

NO.	AC	AB	R-VALUE	FABRIC (Y/N)
C1	2.25"	4"	19	N
C2	3.25"	7"	-	N

*CORING DATA IS FOR INFORMATION ONLY. EXISTING SECTION MAY VARY FROM SECTION(S) FOUND AT CORING LOCATION(S). FABRIC MAY BE PRESENT IN SECTIONS EVEN IF NOT FOUND AT CORING LOCATION(S).


Pavement Engineering Inc.
You can ride on our reputation
Corporate Office:
3485 Sacramento Drive, Suite A
San Luis Obispo, CA 93401
805.781.2265

CITY OF BELMONT
2026 PAVING PROJECT
EL VERANO WAY - BASE BID
MAYWOOD DRIVE TO CHULA VISTA DRIVE

REGISTERED PROFESSIONAL ENGINEER
JOSEPH L. RIFE
C52735
Exp. 12/31/2026
CIVIL
STATE OF CALIFORNIA

DRAWN BY: AH
PROJECT NUMBER: 250432-01
SCALE: 1" = 20'
VERIFY SCALE
BAR REPRESENTS 1" ON ORIGINAL
DATE: MAY 2026
SHEET NUMBER: 5 of 35

Path: Z:\SHARED\R DRIVE\ACTIVE PROJECTS\BELMONT, CITY OF\250432 - 2026 PAVING PROJECT\TASK 01\DRAWINGS\250432-01_SITE01.DWG Plot Date: 5/29/2026 1:53 PM

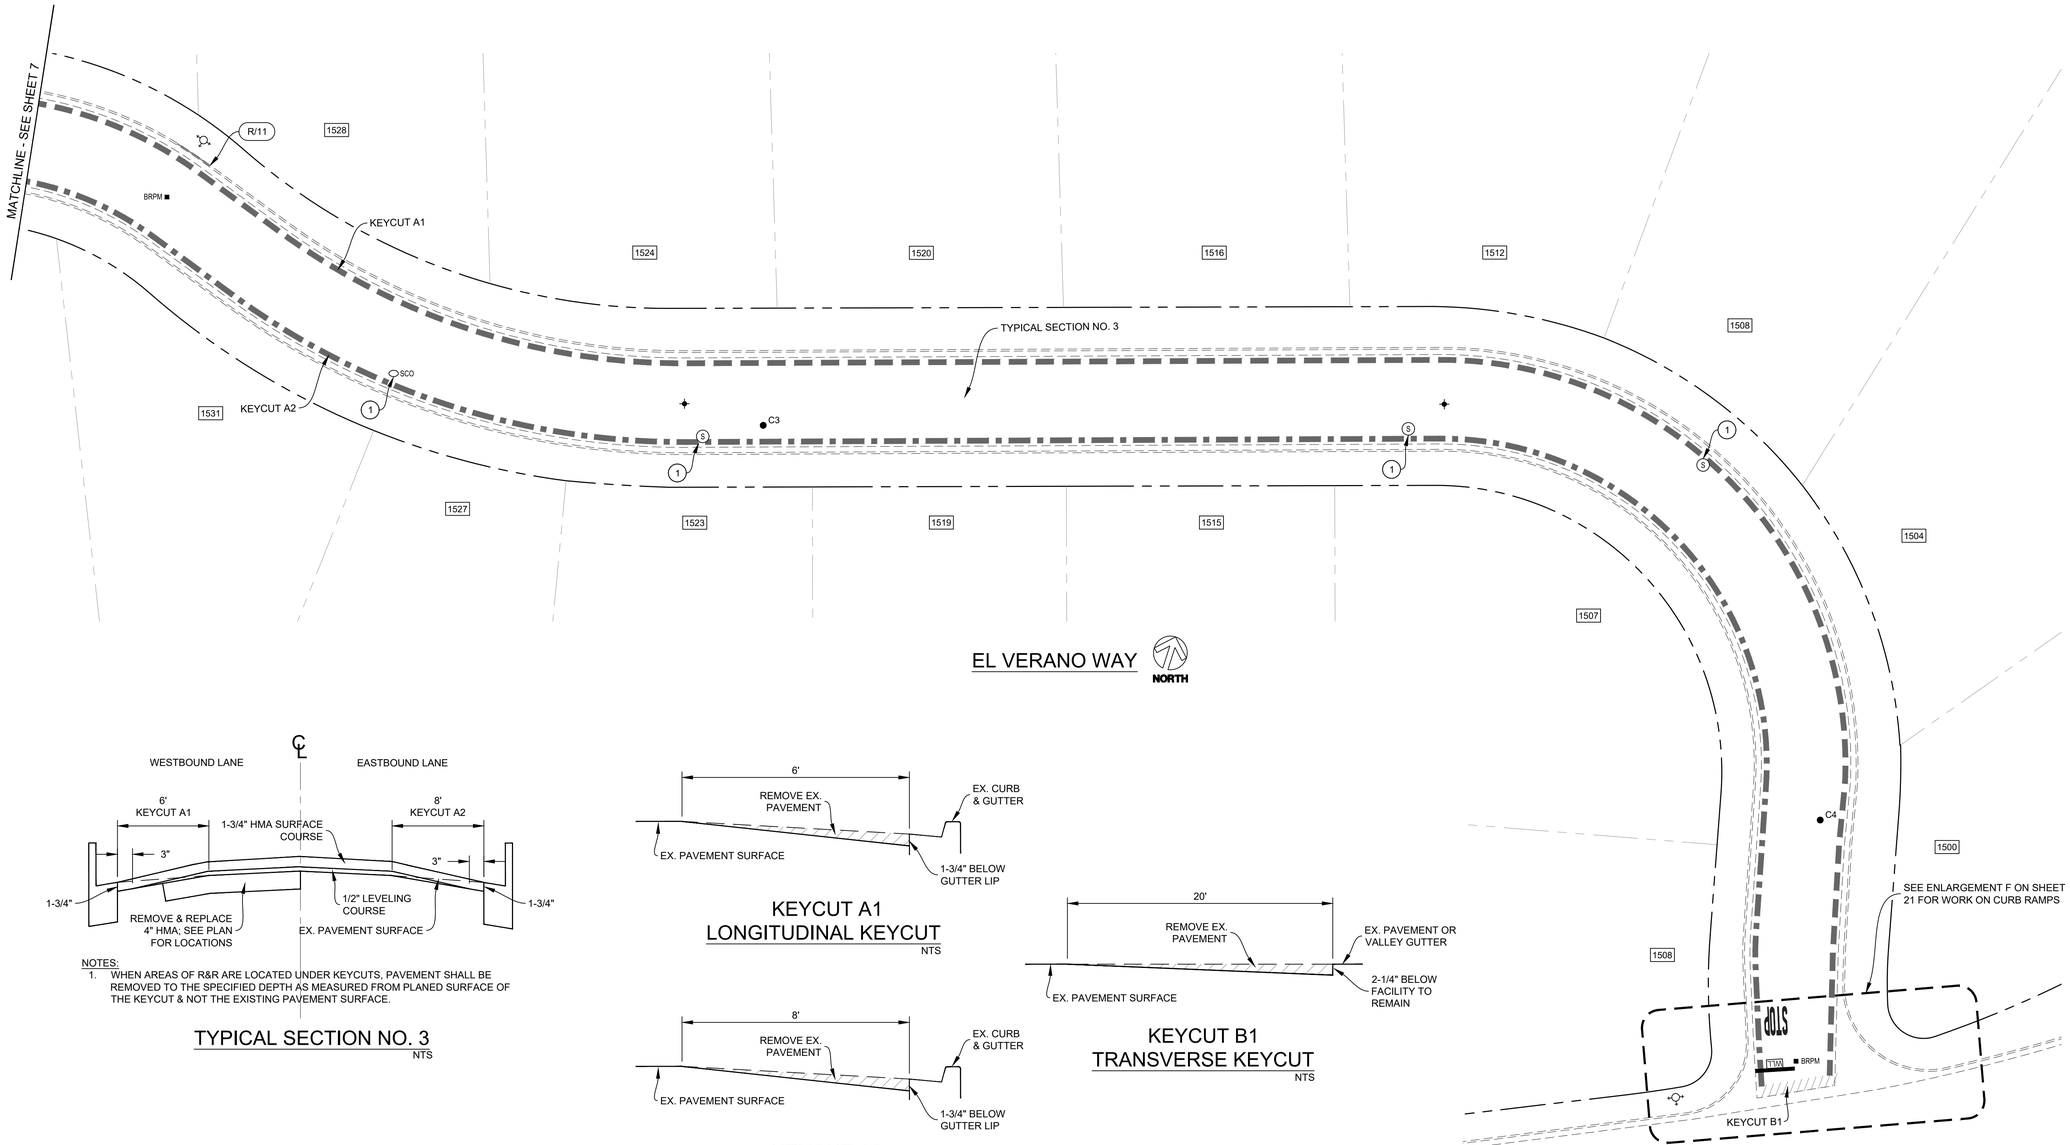

NOTES:
1. WHEN AREAS OF R&R ARE LOCATED UNDER KEYCUTS, PAVEMENT SHALL BE REMOVED TO THE SPECIFIED DEPTH AS MEASURED FROM PLANED SURFACE OF THE KEYCUT & NOT THE EXISTING PAVEMENT SURFACE.

TYPICAL SECTION NO. 3
NTS

KEYCUT A1
LONGITUDINAL KEYCUT
NTS

KEYCUT B1
TRANSVERSE KEYCUT
NTS

KEYCUT A2
LONGITUDINAL KEYCUT
NTS

CONSTRUCTION NOTES (THIS SHEET ONLY):

(1) LOWER UTILITY COVER PRIOR TO COLD PLANE.

BORING LOG

NO.	AC	AB	R-VALUE	FABRIC (Y/N)
C3	2.25"	6"	13	N
C4	2.25"	5.5"	-	N

*CORING DATA IS FOR INFORMATION ONLY. EXISTING SECTION MAY VARY FROM SECTION(S) FOUND AT CORING LOCATION(S). FABRIC MAY BE PRESENT IN SECTIONS EVEN IF NOT FOUND AT CORING LOCATION(S).


Pavement Engineering Inc.
You can ride on our reputation
Corporate Office:
3485 Sacramento Drive, Suite A
San Luis Obispo, CA 93401
805.781.2265


CITY OF BELMONT
2026 PAVING PROJECT
EL VERANO WAY - BASE BID
MAYWOOD DRIVE TO CHULA VISTA DRIVE

REGISTERED PROFESSIONAL ENGINEER
JOSEPH L. RIVIERE
C52735
Exp. 12/31/2026
CIVIL
STATE OF CALIFORNIA


DRAWN BY: AH
PROJECT NUMBER: 250432-01
SCALE: 1" = 20'
VERIFY SCALE
BAR REPRESENTS 1" ON ORIGINAL
DATE: MAY 2026
SHEET NUMBER: 6 of 35

Path: Z:\SHARED\DR DRIVE\ACTIVE PROJECTS\BELMONT, CITY OF\250432 - 2026 PAVING PROJECT\TASK 01\DRAWINGS\250432-01_SITE01.DWG Plot Date: 5/29/2026 1:53 PM

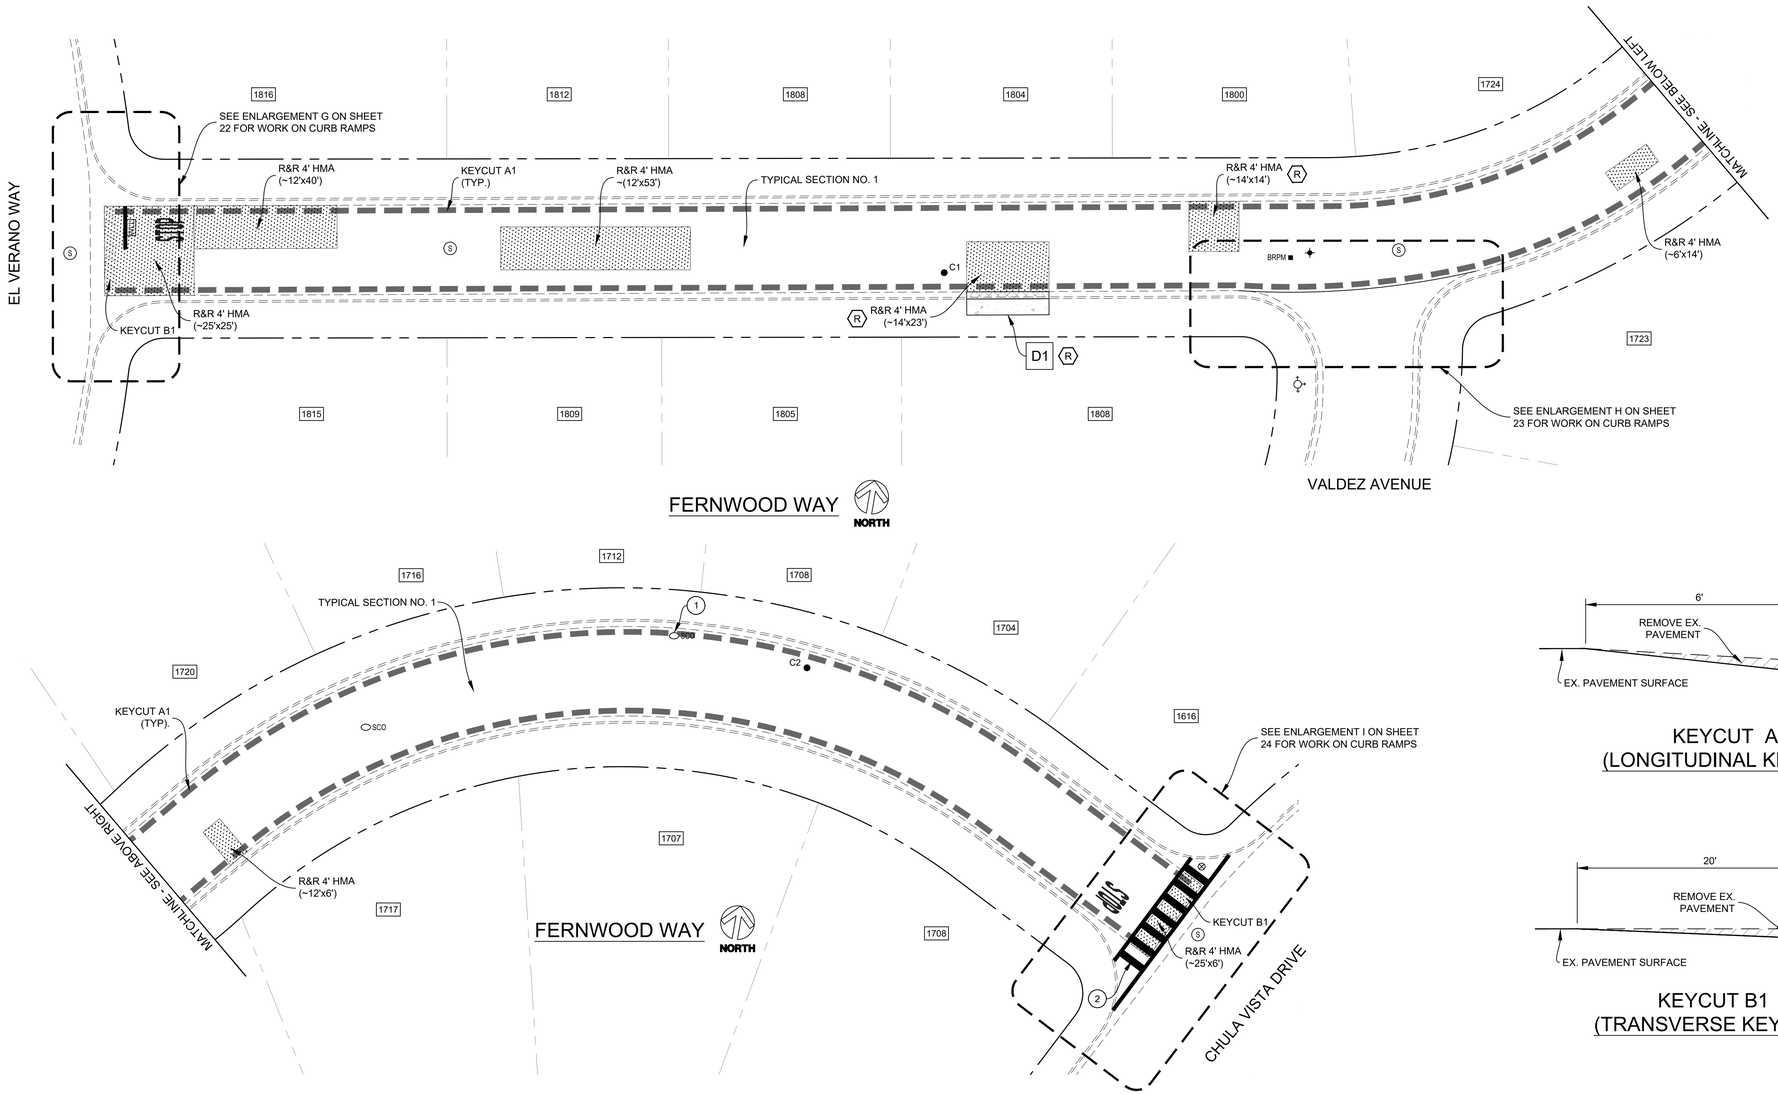

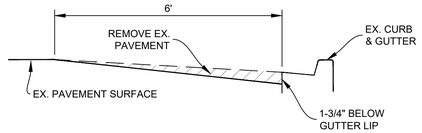

KEYCUT A1
(LONGITUDINAL KEYCUT)
NTS

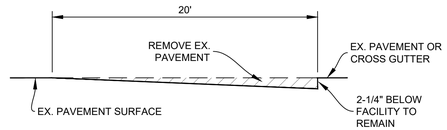


KEYCUT B1
(TRANSVERSE KEYCUT)
NTS


DEPTH MEASUREMENTS

W	X	Y	Z
2"	-	-	2"
4"	2"	-	2"
6"	2"	2"	2"
8"	4"	2"	2"

NOTES:
1. RECOMPACT LOOSENED MATERIAL AT SURFACE. IF CONTRACTOR DISTURBS MORE THAN 1-1/2" OF MATERIAL, SUBGRADE SHALL BE RECOMPACTED TO 95% R.C.
2. IF CONCRETE IS ENCOUNTERED BENEATH PAVEMENT, MILL TO TOP OF CONCRETE ONLY.

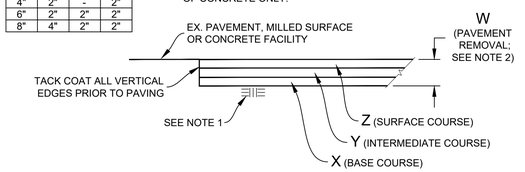

REMOVE & REPLACE HMA (VARIOUS DEPTHS)
NTS

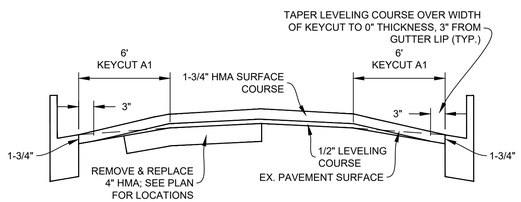

NOTES:
1. WHEN AREAS OF R&R ARE LOCATED UNDER KEYCUTS, PAVEMENT SHALL BE REMOVED TO THE SPECIFIED DEPTH AS MEASURED FROM PLANED SURFACE OF THE KEYCUT & NOT THE EXISTING PAVEMENT SURFACE.

TYPICAL SECTION NO. 1
NTS

Concrete Repair Summary (Sheet 7)				
Concrete Repair No.	Address	R&R PCC C&G	R&R PCC SW	Trim Tree Roots
		LF	SF	
D1	1808 Valdez Ave.	23	104	1

CONSTRUCTION NOTES (THIS SHEET ONLY):

1. LOWER UTILITY COVER PRIOR TO COLD PLANE.
2. REMOVE EXISTING WHITE LIMIT LINE BEFORE PLACING WHITE LADDER CROSSWALK PER CITY OF BELMONT STANDARD DETAIL PM-100.

BORING LOG

NO.	AC	AB	R-VALUE	FABRIC (Y/N)
C1	1.75"	7"	12	N
C2	1.5"	7.5"	-	N

*CORING DATA IS FOR INFORMATION ONLY. EXISTING SECTION MAY VARY FROM SECTION(S) FOUND AT CORING LOCATION(S). FABRIC MAY BE PRESENT IN SECTIONS EVEN IF NOT FOUND AT CORING LOCATION(S).


Pavement Engineering Inc.
You can ride on our reputation
Corporate Office:
3485 Sacramento Drive, Suite A
San Luis Obispo, CA 93401
805.781.2265

CITY OF BELMONT
2026 PAVING PROJECT
FERNWOOD WAY - BASE BID
EL VERANO WAY TO CHULA VISTA DRIVE

REGISTERED PROFESSIONAL ENGINEER
JOSEPH L. RIVIE
C52735
Exp. 12/31/2026
CIVIL
STATE OF CALIFORNIA

DRAWN BY: AH
PROJECT NUMBER: 250432-01
SCALE: 1" = 20'
VERIFY SCALE
BAR REPRESENTS 1" ON ORIGINAL
DATE: MAY 2026
SHEET NUMBER: 7 of 35


Path: Z:\SHARED\DR DRIVE\ACTIVE PROJECTS\BELMONT, CITY OF\250432 - 2026 PAVING PROJECT\TASK 01\DRAWINGS\250432-01_SITE01.DWG Plot Date: 5/29/2026 1:53 PM

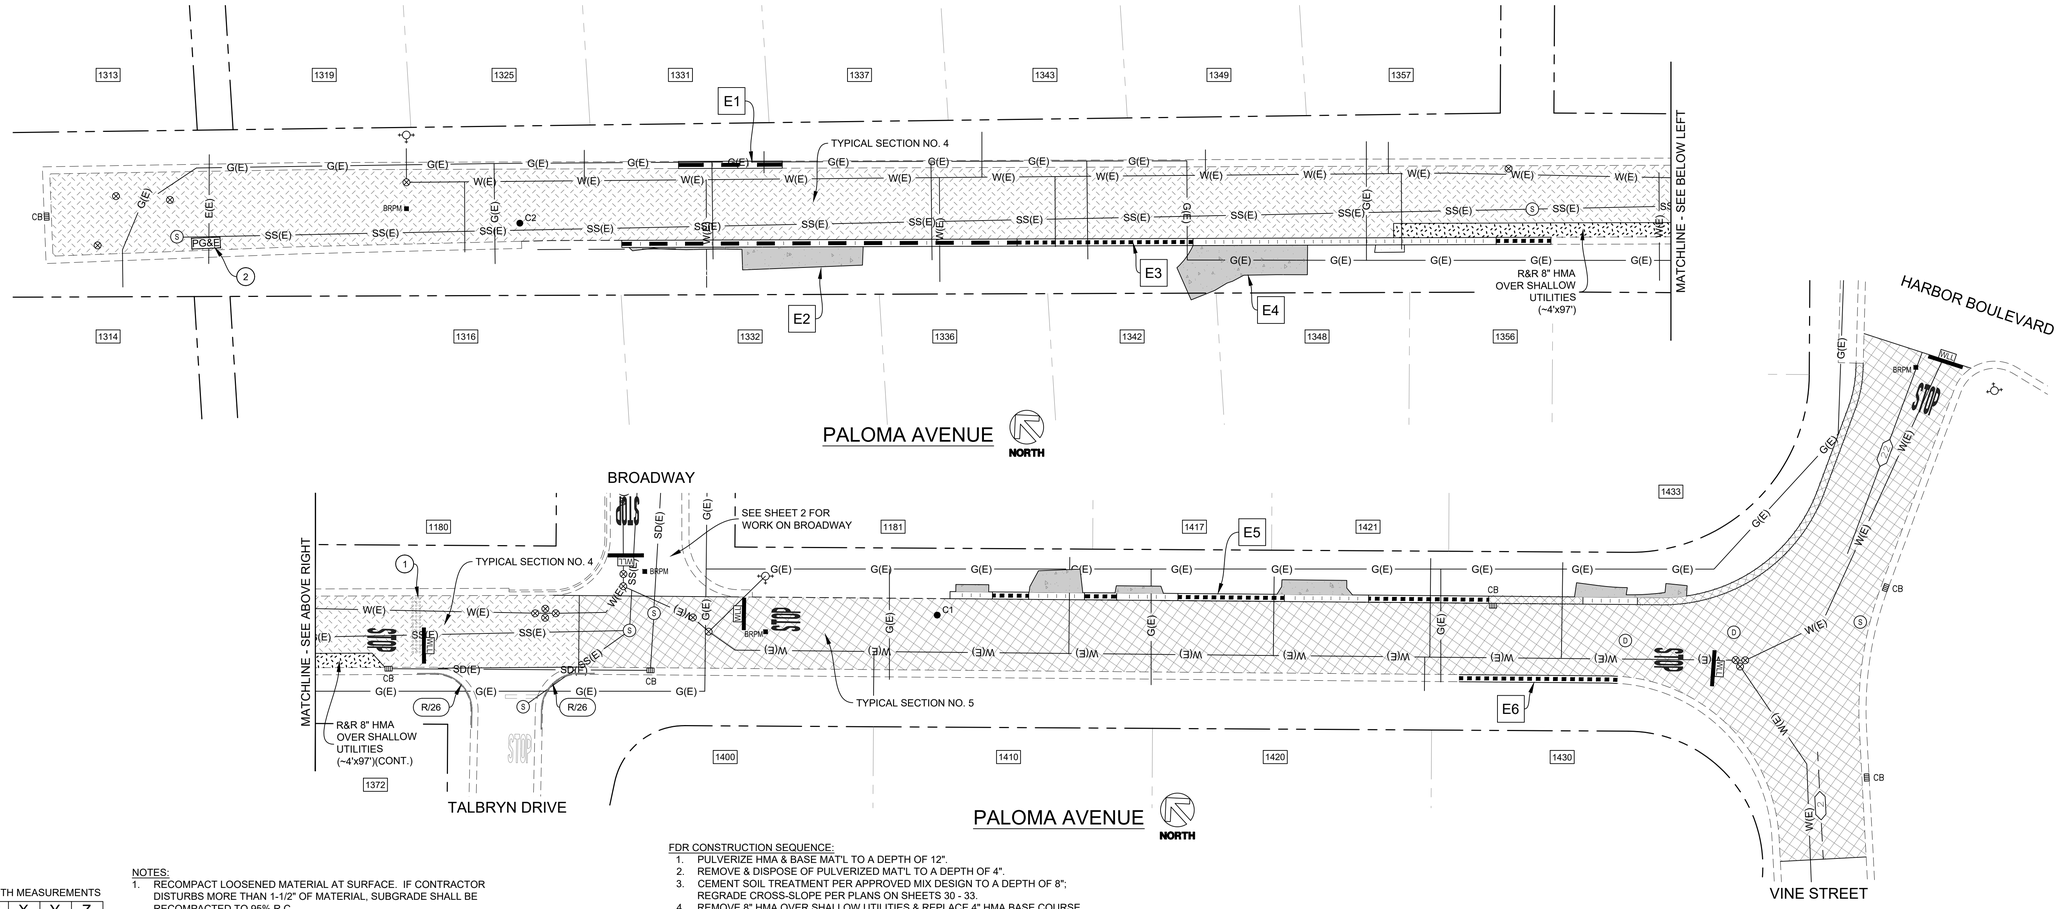

DEPTH MEASUREMENTS


W	X	Y	Z
2"	-	-	2"
4"	2"	-	2"
6"	2"	2"	2"
8"	4"	2"	2"

NOTES:
1. RECOMPACT LOOSENED MATERIAL AT SURFACE. IF CONTRACTOR DISTURBS MORE THAN 1-1/2" OF MATERIAL, SUBGRADE SHALL BE RECOMPACTED TO 95% R.C.
2. IF CONCRETE IS ENCOUNTERED BENEATH PAVEMENT, MILL TO TOP OF CONCRETE ONLY.

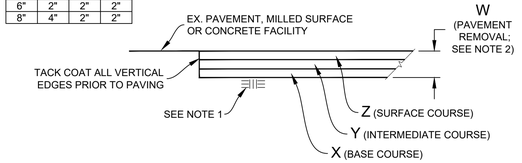


REMOVE & REPLACE HMA (VARIOUS DEPTHS)
NTS

FDR CONSTRUCTION SEQUENCE:
1. PULVERIZE HMA & BASE MAT'L TO A DEPTH OF 12".
2. REMOVE & DISPOSE OF PULVERIZED MAT'L TO A DEPTH OF 4".
3. CEMENT SOIL TREATMENT PER APPROVED MIX DESIGN TO A DEPTH OF 8"; REGRADE CROSS-SLOPE PER PLANS ON SHEETS 30 - 33.
4. REMOVE 8" HMA OVER SHALLOW UTILITIES & REPLACE 4" HMA BASE COURSE WHERE SHOWN ON PLANS AND AS DIRECTED BY THE ENGINEER.
5. PLACE 4" HMA SURFACE COURSE IN TWO 2" LIFTS.

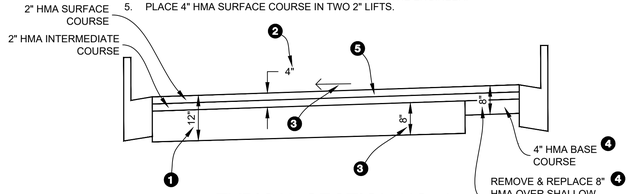

TYPICAL SECTION NO. 4
NTS

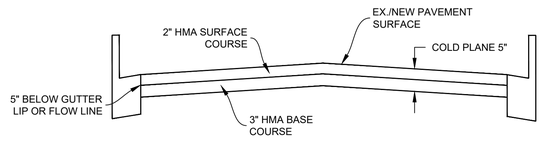

TYPICAL SECTION NO. 5
NTS

Concrete Repair Summary (Sheet 8)

Concrete Repair No.	Address	R&R PCC Rolled C&G	Construct PCC Valley C&G	Construct PCC Rolled C&G	R&R PCC DW	Construct PCC DW C&G	Construct PCC C&G	Commments
		LF	LF	LF	SF	LF	LF	
E1	1331 to 1337 Paloma Ave.		29					
E2	1332 Paloma Ave.				213			
E3	1332 to 1356 Paloma Ave.	66	111			85		Remove & Replace curb drain @ 1356.
E4	1342 to 1348 Paloma Ave.				350			
E5	1181 Broadway to 1433 Paloma Ave.			87	284	77	125	
E6	1430 Paloma Ave.	44						

GENERAL NOTES (THIS SHEET ONLY):

1. LOWER ALL UTILITY COVERS PRIOR TO COLD PLANE OR FDR UNLESS OTHERWISE NOTED.

2. SEE SHEETS 29 - 31 FOR DETAILED CONCRETE IMPROVEMENTS E1 TO E5.

3. SEE SHEETS 30 - 33 FOR CROSS-SECTIONAL DETAILS OF PALOMA AVENUE FROM WEST END THROUGH TALBRYN DRIVE.

CONSTRUCTION NOTES (THIS SHEET ONLY):

1. REMOVE EXISTING BOTTS' DOTS.
2. PROTECT IN PLACE ELECTRICAL VAULT.

BORING LOG

NO.	AC	AB	R-VALUE	FABRIC (Y/N)
C1	7"	-	12	N
C2	8"	-	-	N

*CORING DATA IS FOR INFORMATION ONLY. EXISTING SECTION MAY VARY FROM SECTION(S) FOUND AT CORING LOCATION(S). FABRIC MAY BE PRESENT IN SECTIONS EVEN IF NOT FOUND AT CORING LOCATION(S).


Pavement Engineering Inc.
You can ride on our reputation
Corporate Office:
3485 Sacramento Drive, Suite A
San Luis Obispo, CA 93401
805.781.2265


CITY OF BELMONT
2026 PAVING PROJECT
PALOMA AVENUE - BASE BID
END TO VINE STREET

REGISTERED PROFESSIONAL ENGINEER
JOSEPH L. HAGE
C52735
Exp. 12/31/2026
CIVIL
STATE OF CALIFORNIA

DRAWN BY: AH
PROJECT NUMBER: 250432-01
SCALE: 1" = 20'
VERIFY SCALE
BAR REPRESENTS 1" ON ORIGINAL
DATE: MAY 2026
SHEET NUMBER: 8 of 35

Path: Z:\SHARED\R DRIVE\ACTIVE PROJECTS\BELMONT, CITY OF\250432 - 2026 PAVING PROJECT\TASK 01\DRAWINGS\250432-01_SITE01.DWG Plot Date: 5/29/2026 1:33 PM

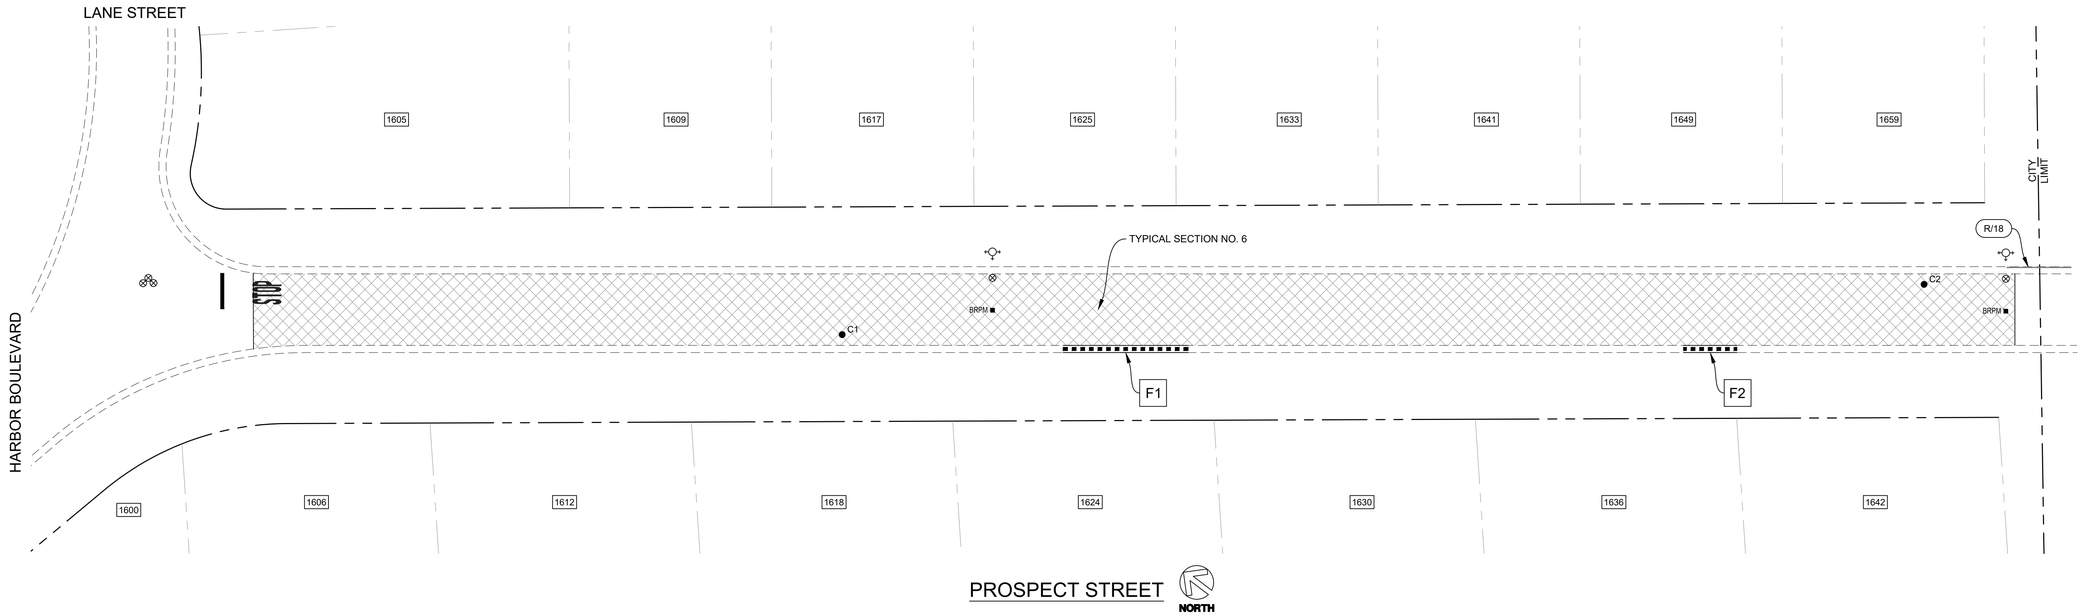

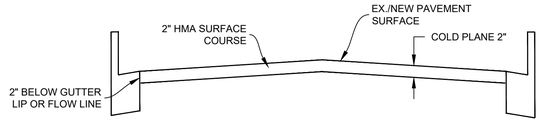

TYPICAL SECTION NO. 6
NTS

Concrete Repair Summary (Sheet 9)		
Concrete Repair No.	Address	R&R PCC Rolled C&G
		LF
F1	1624 Prospect St.	35
F2	1636 Prospect St.	15

GENERAL NOTES (THIS SHEET ONLY):

1. LOWER ALL UTILITY COVERS PRIOR TO COLD PLANE UNLESS OTHERWISE NOTED.

BORING LOG

NO.	AC	AB	R-VALUE	FABRIC (Y/N)
C1	5.5"	-	13	N
C2	5"	-	-	N

*CORING DATA IS FOR INFORMATION ONLY. EXISTING SECTION MAY VARY FROM SECTION(S) FOUND AT CORING LOCATION(S). FABRIC MAY BE PRESENT IN SECTIONS EVEN IF NOT FOUND AT CORING LOCATION(S).


Pavement Engineering Inc.
You can ride on our reputation
Corporate Office:
3485 Sacramento Drive, Suite A
San Luis Obispo, CA 93401
805.781.2265

CITY OF BELMONT
2026 PAVING PROJECT
PROSPECT STREET - BID ALTERNATE 2
LANE STREET TO 500' S/O LANE STREET/CITY LIMIT

REGISTERED PROFESSIONAL ENGINEER
JOSEPH L. RIPIC
C52735
Exp. 12/31/2026
CIVIL
STATE OF CALIFORNIA


DRAWN BY: AH
PROJECT NUMBER: 250432-01
SCALE: 1" = 20'
VERIFY SCALE
BAR REPRESENTS 1" ON ORIGINAL
DATE: MAY 2026
SHEET NUMBER: 9 of 35

Path: Z:\SHARED\R DRIVE\ACTIVE PROJECTS\BELMONT, CITY OF\250432 - 2026 PAVING PROJECT\TASK 01\DRAWINGS\250432-01_SITE01.DWG Plot Date: 5/29/2026 1:53 PM

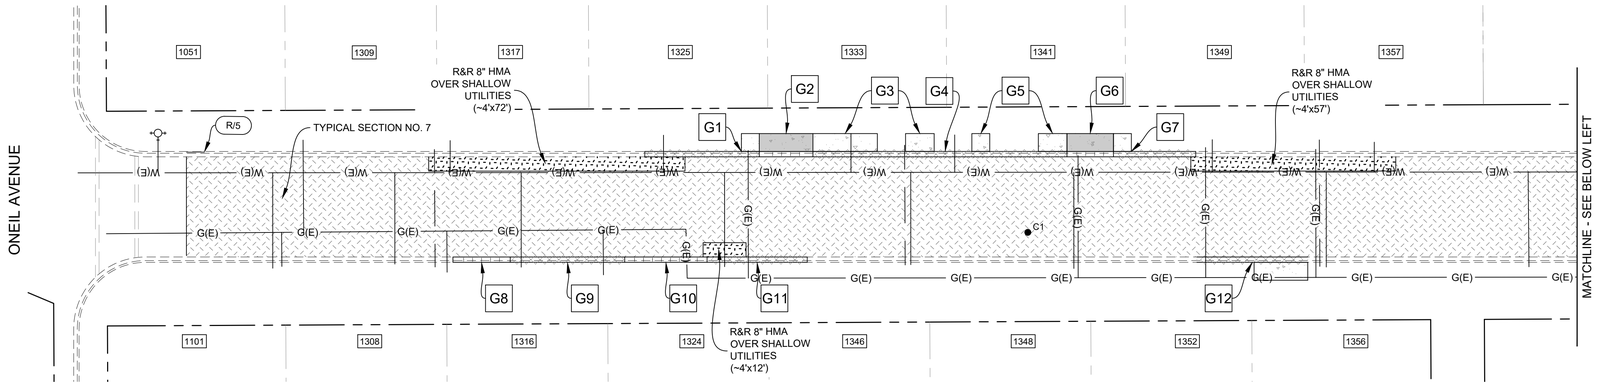


SUNNYSLOPE AVENUE NORTH

FDR CONSTRUCTION SEQUENCE:
1. PULVERIZE HMA & BASE MAT'L TO A DEPTH OF 9".
2. REMOVE & DISPOSE OF PULVERIZED MAT'L TO A DEPTH OF 3".
3. CEMENT SOIL TREATMENT PER APPROVED MIX DESIGN TO A DEPTH OF 6"; CROSS-SLOPE TO MATCH EXISTING.
4. PLACE 3" HMA SURFACE COURSE IN ONE 3" LIFT.

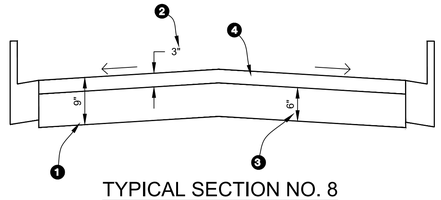

TYPICAL SECTION NO. 8
NTS

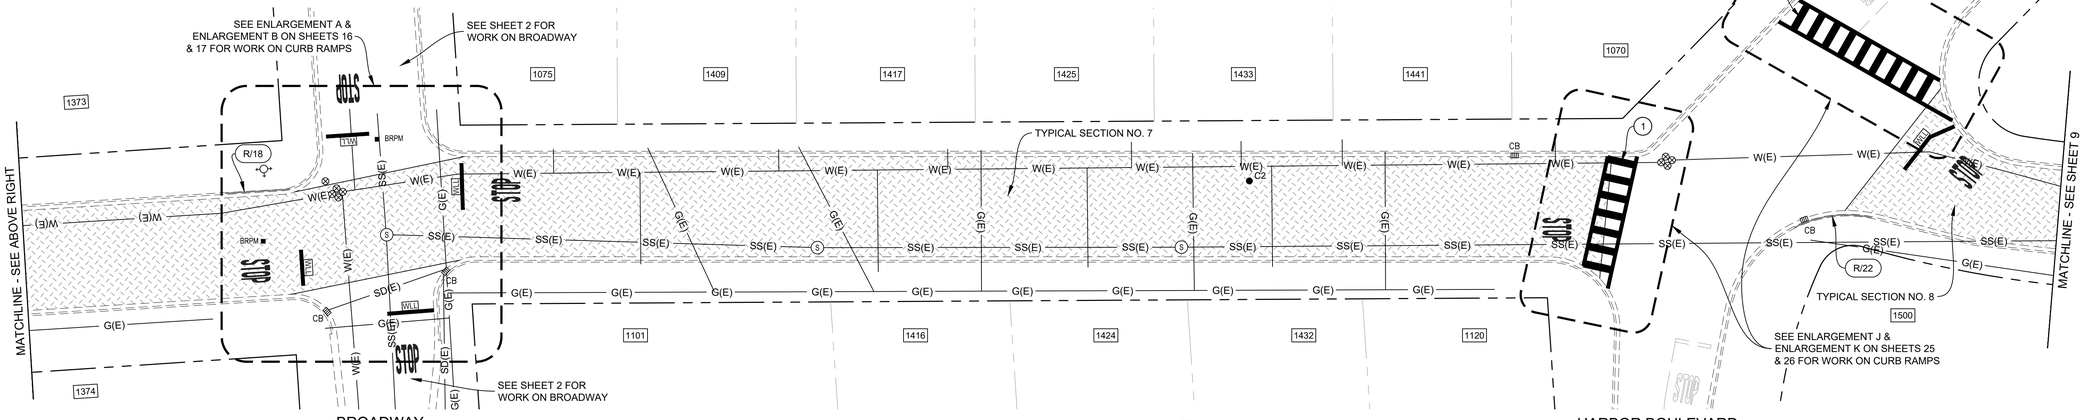


SUNNYSLOPE AVENUE NORTH

GENERAL NOTES (THIS SHEET ONLY):

1. LOWER ALL UTILITY COVERS PRIOR TO COLD PLANE OR FDR UNLESS OTHERWISE NOTED.


FDR CONSTRUCTION SEQUENCE:
1. PULVERIZE HMA & BASE MAT'L TO A DEPTH OF 12".
2. REMOVE & DISPOSE OF PULVERIZED MAT'L TO A DEPTH OF 4".
3. CEMENT SOIL TREATMENT PER APPROVED MIX DESIGN TO A DEPTH OF 8"; CROSS-SLOPE TO MATCH EXISTING.
4. REMOVE 8" HMA OVER SHALLOW UTILITIES & REPLACE 4" HMA BASE COURSE WHERE SHOWN ON PLANS AND AS DIRECTED BY THE ENGINEER.
5. PLACE 4" HMA SURFACE COURSE IN TWO 2" LIFTS.

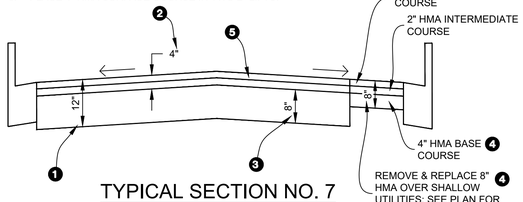

TYPICAL SECTION NO. 7
NTS

DEPTH MEASUREMENTS			
W	X	Y	Z
2"	-	-	2"
4"	2"	-	2"
6"	2"	2"	2"
8"	4"	2"	2"

NOTES:
1. RECOMPACT LOOSENED MATERIAL AT SURFACE. IF CONTRACTOR DISTURBS MORE THAN 1-1/2" OF MATERIAL, SUBGRADE SHALL BE RECOMPACTED TO 95% R.C.
2. IF CONCRETE IS ENCOUNTERED BENEATH PAVEMENT, MILL TO TOP OF CONCRETE ONLY.

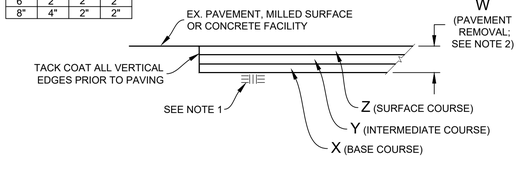

REMOVE & REPLACE HMA (VARIOUS DEPTHS)
NTS

Concrete Repair Summary (Sheet 10)

Concrete Repair No.	Address	R&R PCC C&G	R&R PCC DW C&G	R&R PCC SW	R&R PCC DW
		LF	LF	SF	SF
G1	1325 Sunnyslope Ave.	32		25	
G2	1333 Sunnyslope Ave.		15		75
G3	1333 Sunnyslope Ave.			130	
G4	1333 to 1341 Sunnyslope Ave.	71			
G5	1341 Sunnyslope Ave.			65	
G6	1341 Sunnyslope Ave.		13		65
G7	1349 Sunnyslope Ave.	23		25	
G8	1316 Sunnyslope Ave.		16		
G9	1316 Sunnyslope Ave.	32			
G10	1324 Sunnyslope Ave.		23		
G11	1324 to 1346 Sunnyslope Ave.	28			
G12	1352 to 1356 SunnySlope Ave.	31		75	

CONSTRUCTION NOTES (THIS SHEET ONLY):

(1) REMOVE EXISTING WHITE LIMIT LINE BEFORE PLACING WHITE LADDER CROSSWALK PER CITY OF BELMONT STANDARD DETAIL PM-100.

BORING LOG

NO.	AC	AB	R-VALUE	FABRIC (Y/N)
C1	4"	-	17	N
C2	7"	-	-	N

*CORING DATA IS FOR INFORMATION ONLY. EXISTING SECTION MAY VARY FROM SECTION(S) FOUND AT CORING LOCATION(S). FABRIC MAY BE PRESENT IN SECTIONS EVEN IF NOT FOUND AT CORING LOCATION(S).


Pavement Engineering Inc.
You can ride on our reputation
Corporate Office:
3485 Sacramento Drive, Suite A
San Luis Obispo, CA 93401
805.781.2265

CITY OF BELMONT
2026 PAVING PROJECT
SUNNYSLOPE AVENUE - BID ALTERNATE 1
ONEIL AVENUE TO 820' S/O LANE STREET

REGISTERED PROFESSIONAL ENGINEER JOSEPH L. RIVE C52735 Exp. 12/31/2026 CIVIL STATE OF CALIFORNIA


DRAWN BY: AH
PROJECT NUMBER: 250432-01
SCALE: 1" = 20'
VERIFY SCALE
BAR REPRESENTS 1" ON ORIGINAL
DATE: MAY 2026
SHEET NUMBER: 10 of 35

Path: Z:\SHARED\R DRIVE\ACTIVE PROJECTS\BELMONT, CITY OF\250432 - 2026 PAVING PROJECT\17\ASK 01\DRAWINGS\250432-01_SITE01.DWG Plot Date: 5/29/2026 1:53 PM

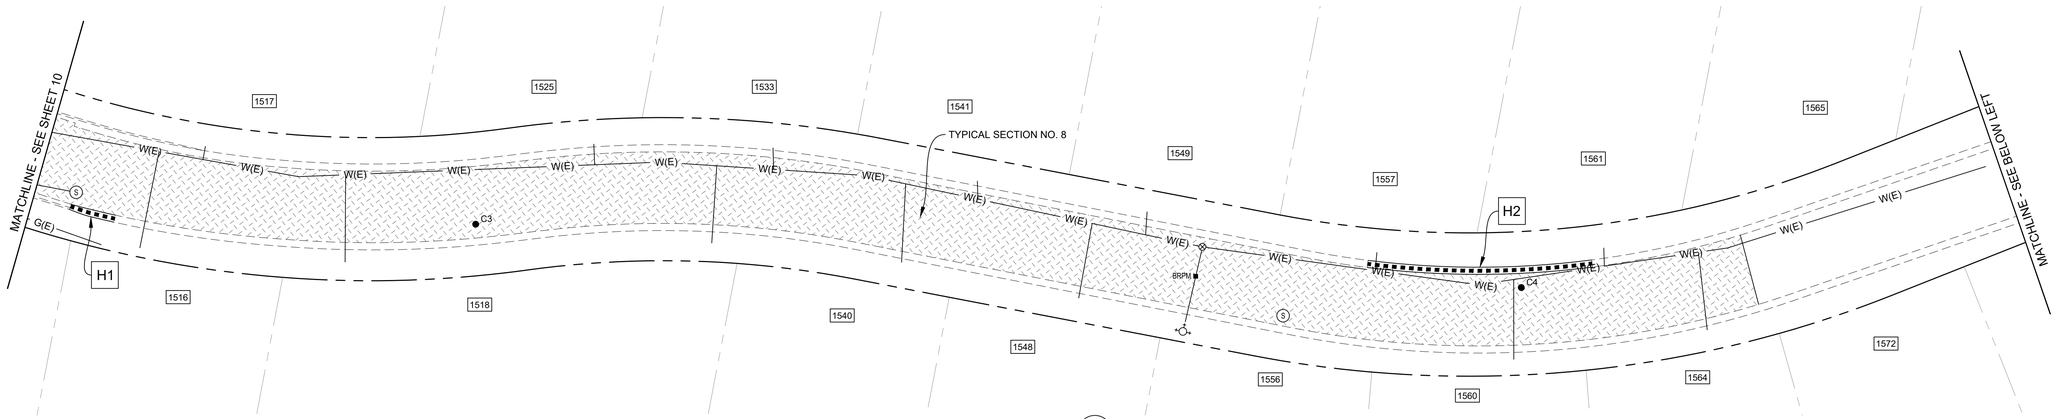

SUNNYSLOPE AVENUE

NORTH

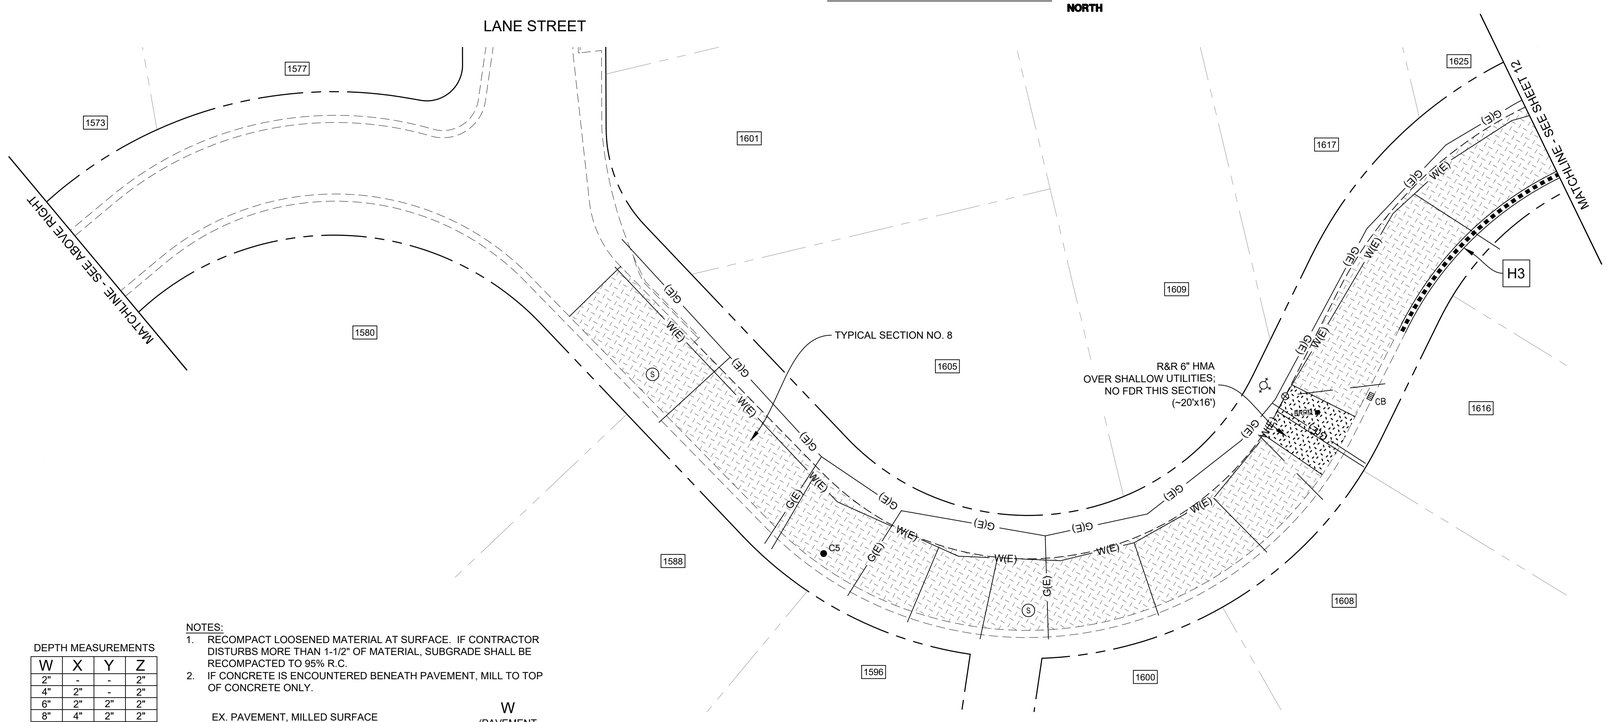


SUNNYSLOPE AVENUE

NORTH

FDR CONSTRUCTION SEQUENCE:

1. PULVERIZE HMA & BASE MAT'L TO A DEPTH OF 9".
2. REMOVE & DISPOSE OF PULVERIZED MAT'L TO A DEPTH OF 3".
3. CEMENT SOIL TREATMENT PER APPROVED MIX DESIGN TO A DEPTH OF 6"; CROSS-SLOPE TO MATCH EXISTING.
4. PLACE 3" HMA SURFACE COURSE IN ONE 3" LIFT.

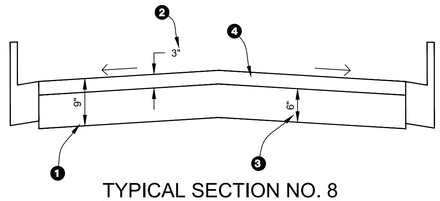

TYPICAL SECTION NO. 8

NTS

GENERAL NOTES (THIS SHEET ONLY):


1. LOWER ALL UTILITIES PRIOR TO COLD PLANE OR FDR UNLESS OTHERWISE NOTED.

DEPTH MEASUREMENTS

W	X	Y	Z
2"	-	-	2"
4"	2"	-	2"
6"	2"	2"	2"
8"	4"	2"	2"

NOTES:

1. RECOMPACT LOOSENED MATERIAL AT SURFACE. IF CONTRACTOR DISTURBS MORE THAN 1-1/2" OF MATERIAL, SUBGRADE SHALL BE RECOMPACTED TO 95% R.C.
2. IF CONCRETE IS ENCOUNTERED BENEATH PAVEMENT, MILL TO TOP OF CONCRETE ONLY.

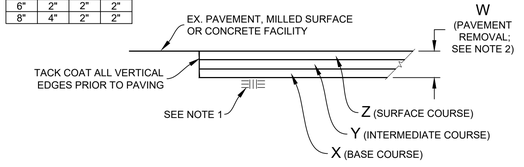

REMOVE & REPLACE HMA (VARIOUS DEPTHS)

NTS

Concrete Repair Summary (Sheet 11)

Concrete Repair No.	Address	R&R PCC Rolled C&G	Construct PCC Rolled C&G
		LF	LF
H1	1516 Sunnyslope Ave.	13	
H2	1557 to 1561 Sunnyslope Ave.		65
H3	1616 to 1624 Sunnyslope Ave.	94	

BORING LOG

NO.	AC	AB	R-VALUE	FABRIC (Y/N)
C3	3.5"	4.5"	12	N
C4	2.75"	4"	-	N
C5	1.5"	6.5"	15	N

*CORING DATA IS FOR INFORMATION ONLY. EXISTING SECTION MAY VARY FROM SECTION(S) FOUND AT CORING LOCATION(S). FABRIC MAY BE PRESENT IN SECTIONS EVEN IF NOT FOUND AT CORING LOCATION(S).


Pavement Engineering Inc.
You can ride on our reputation
Corporate Office:
3485 Sacramento Drive, Suite A
San Luis Obispo, CA 93401
805.781.2265

CITY OF BELMONT
2026 PAVING PROJECT
SUNNYSLOPE AVENUE - BID ALTERNATE 1
ONEIL AVENUE TO 820' S/O LANE STREET

REGISTERED PROFESSIONAL ENGINEER
JOSEPH L. RIVIERE
C52735
Exp. 12/31/2026
CIVIL
STATE OF CALIFORNIA

DRAWN BY: AH
PROJECT NUMBER: 250432-01
SCALE: 1" = 20'
VERIFY SCALE
BAR REPRESENTS 1" ON ORIGINAL
DATE: MAY 2026
SHEET NUMBER: 11 of 35


Path: Z:\SHARED\R DRIVE\ACTIVE PROJECTS\BELMONT, CITY OF\250432 - 2026 PAVING PROJECT\TASK 01\DRAWINGS\250432-01_SITE01.DWG Plot Date: 5/29/2026 1:53 PM

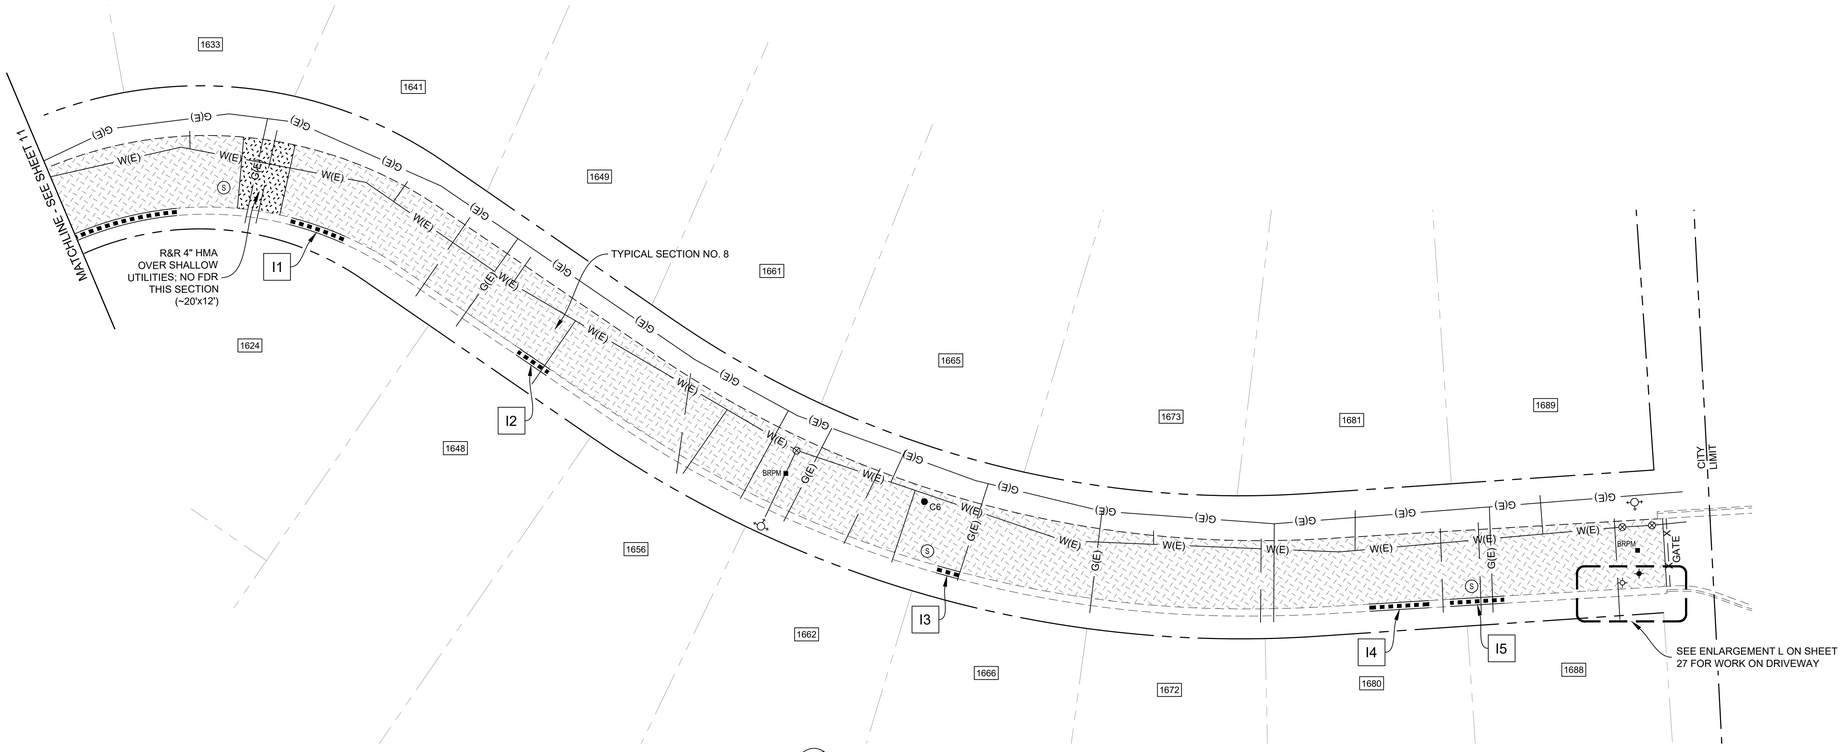

DEPTH MEASUREMENTS


W	X	Y	Z
2"	-	-	2"
4"	2"	-	2"
6"	2"	2"	2"
8"	4"	2"	2"

NOTES:
1. RECOMPACT LOOSENED MATERIAL AT SURFACE. IF CONTRACTOR DISTURBS MORE THAN 1-1/2" OF MATERIAL, SUBGRADE SHALL BE RECOMPACTED TO 95% R.C.
2. IF CONCRETE IS ENCOUNTERED BENEATH PAVEMENT, MILL TO TOP OF CONCRETE ONLY.

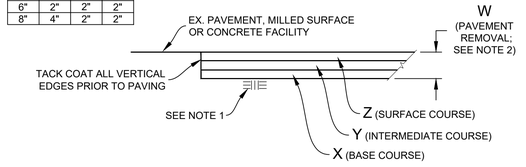

REMOVE & REPLACE HMA (VARIOUS DEPTHS)
NTS

FDR CONSTRUCTION SEQUENCE:
1. PULVERIZE HMA & BASE MAT'L TO A DEPTH OF 9".
2. REMOVE & DISPOSE OF PULVERIZED MAT'L TO A DEPTH OF 3".
3. CEMENT SOIL TREATMENT PER APPROVED MIX DESIGN TO A DEPTH OF 6"; CROSS-SLOPE TO MATCH EXISTING.
4. PLACE 3" HMA SURFACE COURSE IN ONE 3" LIFT.

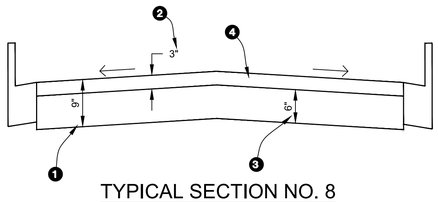

TYPICAL SECTION NO. 8
NTS

Concrete Repair Summary (Sheet 12)

Concrete Repair No.	Address	R&R PCC Rolled C&G
		LF
I1	1624 Sunnyslope Ave.	15
I2	1648 Sunnyslope Ave.	10
I3	1666 Sunnyslope Ave.	6
I4	1680 Sunnyslope Ave.	16
I5	1680 Sunnyslope Ave.	15

GENERAL NOTES (THIS SHEET ONLY):

1. LOWER ALL UTILITIES PRIOR TO COLD PLANE OR FDR UNLESS OTHERWISE NOTED.

BORING LOG

NO.	AC	AB	R-VALUE	FABRIC (Y/N)
C6	1.75"	5.5"	-	N

*CORING DATA IS FOR INFORMATION ONLY. EXISTING SECTION MAY VARY FROM SECTION(S) FOUND AT CORING LOCATION(S). FABRIC MAY BE PRESENT IN SECTIONS EVEN IF NOT FOUND AT CORING LOCATION(S).

Pavement Engineering Inc.
You can ride on our reputation
Corporate Office:
3485 Sacramento Drive, Suite A
San Luis Obispo, CA 93401
805.781.2265

CITY OF BELMONT
2026 PAVING PROJECT


SUNNYSLOPE AVENUE - BID ALTERNATE 1
ONEIL AVENUE TO 820' S/O LANE STREET

REGISTERED PROFESSIONAL ENGINEER
JOSEPH L. RIPPO
C52735
Exp. 12/31/2026
CIVIL
STATE OF CALIFORNIA

DRAWN BY: AH
PROJECT NUMBER: 250432-01
SCALE: 1" = 20'
VERIFY SCALE
BAR REPRESENTS 1" ON ORIGINAL
DATE: MAY 2026
SHEET NUMBER: 12 of 35

Path: Z:\SHARED\R DRIVE\ACTIVE PROJECTS\BELMONT, CITY OF\250432 - 2026 PAVING PROJECT\TASK 01\DRAWINGS\250432-01_SITE01.DWG Plot Date: 5/29/2026 1:53 PM



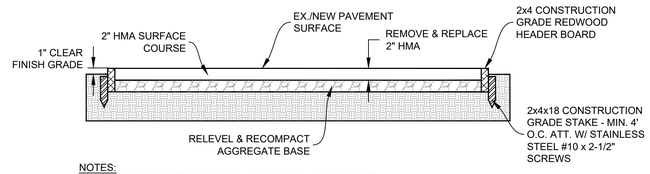


NOTES:
1. REMOVE & DISPOSE OF EX. HEADER BOARD & STAKES.

TYPICAL SECTION NO. 9
NTS

DEPTH MEASUREMENTS

W	X	Y	Z
2"	-	-	2"
4"	2"	-	2"
6"	2"	2"	2"
8"	4"	2"	2"

NOTES:
1. RECOMPACT LOOSENED MATERIAL AT SURFACE. IF CONTRACTOR DISTURBS MORE THAN 1-1/2" OF MATERIAL, SUBGRADE SHALL BE RECOMPACTED TO 95% R.C.
2. IF CONCRETE IS ENCOUNTERED BENEATH PAVEMENT, MILL TO TOP OF CONCRETE ONLY.

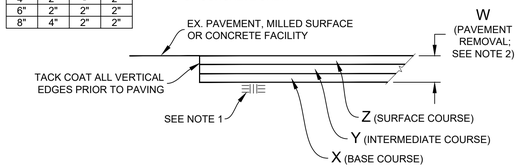

REMOVE & REPLACE HMA (VARIOUS DEPTHS)
NTS

GENERAL NOTES (THIS SHEET ONLY):

1. LOWER ALL UTILITIES PRIOR TO COLD PLANE UNLESS OTHERWISE NOTED.

CONSTRUCTION NOTES (THIS SHEET ONLY):

1. PROTECT IN PLACE PLAYGROUND BORDER.
2. UNBOLT PARK BENCH & STORE ON SITE; REPLACE AFTER PAVING IS COMPLETED.
3. REMOVE CONCRETE POST BASE.
4. CONTRACTOR SHALL REMOVE & REPLACE FENCING AS NECESSARY TO PROVIDE A UNIFORM FINISH UNDER FENCING.

Pavement Engineering Inc.
You can ride on our reputation
Corporate Office:
3485 Sacramento Drive, Suite A
San Luis Obispo, CA 93401
805.781.2265

CITY OF BELMONT
2026 PAVING PROJECT
HALLMARK PARK - BID ALTERNATE 3
NORTH TRAIL, PLAYGROUND TRAIL, TENNIS TRAIL

REGISTERED PROFESSIONAL ENGINEER
JOSEPH L. TRIPP
CS27235
Exp. 12/31/2026
CIVIL
STATE OF CALIFORNIA

DRAWN BY: AH
PROJECT NUMBER: 250432-01
SCALE: 1" = 30'
VERIFY SCALE
BAR REPRESENTS 1" ON ORIGINAL
DATE: MAY 2026
SHEET NUMBER:
13 of 35

Path: Z:\SHARED\R DRIVE\ACTIVE PROJECTS\BELMONT, CITY OF\250432 - 2026 PAVING PROJECT\TASK 01\DRAWINGS\250432-01_SITE01.DWG Plot Date: 5/29/2026 1:53 PM

CONTROL POINT TABLE

POINT NO.	MAIN STREET	INTERSECTION	DESCRIPTION	ELEVATION (FT.)	NORTHING (FT.)	EASTING (FT.)	DATUM
1	PALOMA AVENUE	1319 PALOMA AVENUE	CP1	97.62	1046.59	962.10	1
2		1337 PALOMA AVENUE	CP2	96.74	973.09	1070.80	
3		1357 PALOMA AVENUE	CP3	88.12	873.64	1218.18	
4		1356 PALOMA AVENUE	CP4	88.72	856.60	1211.76	
5		BROADWAY	CP5	86.75	780.31	1325.63	
6	BROADWAY	PALOMA AVENUE	CP6	81.91	833.01	1345.29	
7	PALOMA AVENUE	1181 PALOMA AVENUE	CP7	87.11	752.85	1391.26	
8		VINE STREET	CP8	93.23	628.98	1549.15	
9			CP9	98.95	595.17	1604.75	
10			CP10	97.58	601.52	1591.21	
11			CP11	101.37	529.67	1550.94	
12	BROADWAY	1120 BROADWAY	CP12	68.04	937.93	1419.80	
13		SUNNYSLOPE AVENUE	CP13	58.62	1058.73	1500.52	
14			CP14	61.47	1003.82	1527.84	
15			CP15	55.49	1084.00	1551.43	
16	HARBOR BOULEVARD	VINE STREET	CP16	104.88	638.71	1663.82	
17			CP17	106.99	664.45	1712.19	
1	COLLEGE VIEW WAY	PHYLLIS COURT	CP1	102.84	1027.63	1009.05	2
2			CP2	96.32	969.38	952.63	
3			CP3	94.10	925.13	970.92	
1		SOUTH ROAD	CP1	98.57	987.93	1954.63	3
2			CP2	101.70	973.97	2032.18	
3			CP3	103.25	1021.18	2079.04	
1	EL VERNAO WAY	MAYWOOD DRIVE	CP1	108.91	978.84	1065.11	4
2			CP2	89.89	1050.53	959.60	
3			CP3	99.79	1070.30	1014.10	
1		CHULA VISTA DRIVE	CP1	101.42	1071.34	973.88	5
2			CP2	101.47	1084.08	994.72	
3			CP3	96.73	1012.81	1027.69	
4			CP4	102.59	990.20	961.27	
1	FERNWOOD WAY	EL VERANO WAY	CP1	92.86	1090.07	971.91	6
2			CP2	101.49	1044.36	1057.16	
3			CP3	101.37	933.06	1041.95	
1		VALDEZ AVENUE	CP1	101.84	1030.43	1042.39	7
2			CP2	96.72	916.46	1028.89	
3			CP3	93.24	947.49	941.43	
1		CHULA VISTA DRIVE	CP1	100.24	1048.75	991.80	8
2			CP2	99.81	985.72	923.22	
3			CP3	98.03	922.09	937.96	
1	SUNNYSLOPE AVENUE	HARBOR BOULEVARD	CP1	96.59	986.93	1065.49	9
2			CP2	103.51	965.04	979.59	
3			CP3	95.23	997.01	1101.63	
1		1688 SUNNYSLOPE AVENUE	CP1	99.11	991.00	1014.71	10
2			CP2	100.08	996.78	986.88	
3			CP3	97.54	954.15	1023.69	

ALL POINTS ARE ON AN ASSUMED DATUM.

ENLARGEMENT SHEET INDEX

SHEET NO.	MAIN STREET	SHEET TITLE	SHEET DESCRIPTION
16	BROADWAY	ENLARGEMENT A	BROADWAY @ SUNNYSLOPE AVENUE
17		ENLARGEMENT B	BROADWAY @ SUNNYSLOPE AVENUE
18	COLLEGE VIEW WAY	ENLARGEMENT C	COLLEGE VIEW WAY @ PHYLLIS COURT
19		ENLARGEMENT D	COLLEGE VIEW WAY @ SOUTH ROAD
20	EL VERANO WAY	ENLARGEMENT E	EL VERANO WAY @ MAYWOOD DRIVE
21		ENLARGEMENT F	EL VERANO WAY @ CHULA VISTA DRIVE
22	FERNWOOD WAY	ENLARGEMENT G	FERNWOOD WAY @ EL VERANO WAY
23		ENLARGEMENT H	FERNWOOD WAY @ VALDEZ AVENUE
24		ENLARGEMENT I	FERNWOOD WAY @ CHULA VISTA DRIVE
25	SUNNYSLOPE AVENUE	ENLARGEMENT J	SUNNYSLOPE AVENUE @ HARBOR BOULEVARD
26		ENLARGEMENT K	SUNNYSLOPE AVENUE @ HARBOR BOULEVARD
27		ENLARGEMENT L	1688 SUNNYSLOPE AVENUE
28	BROADWAY	ENLARGEMENT M	BROADWAY
29	PALOMA AVENUE	ENLARGEMENT N	PALOMA AVENUE

CURB RAMP CONSTRUCTION: GENERAL NOTES

1. PRIOR TO INSTALLATION OF NEW CURB RAMPS, CONTRACTOR SHALL COORDINATE WITH CITY REPRESENTATIVE FOR TRIMMING OR REMOVAL OF PRIVATE LANDSCAPE PLANTINGS. NO PLANT MATERIAL SHALL BE ALTERED OR OTHERWISE REMOVED WITHOUT PRIOR APPROVAL OF THE CITY.
2. CURB RAMP DESIGNS ARE BASED ON LATEST VERSION OF CALIFORNIA BUILDING CODE & CALTRANS DIB 82-06 "PEDESTRIAN ACCESIBILITY GUIDELINES FOR HIGHWAY PROJECTS, AND ANY/ALL APPLICABLE LOCAL CODES. REFER TO STANDARD PLAN A88A FOR ADDITIONAL DETAILS & INFORMATION NOT PROVIDED IN PROJECT PLANS OR SPECIFICATIONS.
3. SLOPES SHOWN ON THESE PLANS ARE APPROXIMATE; SOME FIELD-ADJUSTMENT MAY BE NECESSARY DURING LAYOUT & CONSTRUCTION.
4. CONCRETE FACILITIES SHALL BE CONSTRUCTED PER THE NOVEMBER 2016 EDITION OF THE CITY OF BELMONT STANDARD DETAILS:
   - TYPE A CURB & GUTTER* . . . . . #SI-100
   - TYPE A & E CONCRETE THRU CURB DRAIN . . . #SI-101
   - CURB & GUTTER @ DRIVEWAY APPROACH . . . #SI-103
   - VERTICAL TO ROLLED CURB TRANSITION . . . . #SI-104
   - SIDEWALK . . . . . #SI-105
   - DRIVEWAY APPROACH & SECTION . . . . . #S1-107
   - TYPE GO CURB INLET . . . . . #SD-300
   - TYPE GO INLET APRON . . . . . #SD-303

   *CURB & GUTTER WIDTH WILL WIDEN FROM AN 18" GUTTER PAN TO A 24" GUTTER PAN IN FRONT OF CURB RAMP LANDING THEN TAPER BACK TO AN 18" GUTTER PAN UNLESS OTHERWISE NOTED ON PLANS.
5. CONCRETE FACILITIES SHALL BE CONSTRUCTED PER THE FEBRUARY 2022 EDITION OF THE COUNTY OF SAN MATEO STANDARD DRAWINGS:
   - A1-6 CURB . . . . . #D-3
   - VALLEY GUTTER & PCC APRON . . . . . #D-5
   - MONUMENT. . . . . #D-10
6. CONCRETE FACILITIES SHALL BE CONSTRUCTED PER DETAILS ON SHEET 34
   - PCC VALLEY CURB & GUTTER . . . . . PCC VALLEY CURB & GUTTER
   - MODIFIED PCC VALLEY CURB & GUTTER. . . . . MODIFIED PCC VALLEY CURB & GUTTER
7. ALL SAWCUTTING THROUGH CONCRETE & ASPHALT PAVEMENT SHALL EXTEND FULL-DEPTH OF THE MATERIAL. SAWCUTS IN CONCRETE SHALL ALWAYS BE ON AN EXISTING JOINT LINE UNLESS OTHERWISE ALLOWED BY THE CITY'S REPRESENTATIVE PRIOR TO CUTTING. ANY CHIPPED, BROKEN OR OTHERWISE IRREGULAR CONCRETE OR ASPHALT PAVEMENT EDGES SHALL BE RE-SAWCUT AS DIRECTED BY THE CITY'S REPRESENTATIVE PRIOR TO REPLACING CONCRETE OR HOT-MIX ASPHALT MATERIAL.
8. NEW CONCRETE FACILITIES SHALL BE DOWELED TO EX. CONCRETE USING 18" #4 BARS SPACED @ 12" O.C. MAX. NEAREST DOWEL TO OUTERMOST FACE OF CONCRETE SHALL BE NO CLOSER THAN 3" UNLESS OTHERWISE DIRECTED BY CITY REPRESENTATIVE.
9. PAINTED LINES & LEGENDS SHOWN IN ENLARGEMENTS REPRESENT EXISTING & MAY CHANGE AS DIRECTED BY CITY REPRESENTATIVE.
10. LANDSCAPE RESTORATION SHALL CONSIST OF SALVAGING & REPLACING LANDSCAPING MATERIALS BEHIND NEW CONCRETE CONSTRUCTION. THESE MATERIALS MAY INCLUDE BUT ARE NOT LIMITED TO: BARK MULCH, DECORATIVE ROCK, COBBLE OR BOULDERS, CONCRETE PAVERS, BRICK, TURF, & DECORATIVE EDGING. CONTRACTOR SHALL DISTURB EX. LANDSCAPE MATERIALS TO THE MINIMUM AMOUNT POSSIBLE DURING DEMOLITION, LAYOUT & CONSTRUCTION OF RAMPS. WHERE MATERIALS MUST BE DISTURBED OR REMOVED, CONTRACTOR SHALL CAREFULLY SALVAGE & STORE ON-SITE SAID MATERIALS UNTIL CURB RAMP CONSTRUCTION IS APPROVED BY THE CITY'S REPRESENTATIVE, AFTER WHICH SALVAGED MATERIALS SHALL BE RESTORED TO THEIR ORIGINAL PLACEMENT & CONDITION. IF EXISTING MATERIALS CANNOT BE SALVAGED, CONTRACTOR SHALL PROCURE & INSTALL W/SAME MATERIALS.
11. LANDSCAPE RESTORATION MAY ALSO INCLUDE REPAIR OR REPLACEMENT OF DAMAGED IRRIGATION FACILITIES CAUSED BY THE CONTRACTOR'S EFFORTS. CONTRACTOR SHALL EXERCISE REASONABLE CAUTION DURING DEMOLITION & CONSTRUCTION TO AVOID DAMAGING IRRIGATION DRIPLINES, LATERAL LINES, VALVES, POP-UP SPRINKLERS, ETC. ANY DAMAGED IRRIGATION FACILITIES SHALL BE REPAIRED OR RESTORED TO WORKING ORDER TO THE SATISFACTION OF THE CITY'S REPRESENTATIVE.
12. ALL EXISTING FACILITIES ADJACENT TO ZONE OF CONSTRUCTION SHALL BE PROTECTED AT ALL TIMES BY THE CONTRACTOR TO AVOID DAMAGE TO SAID FACILITIES. IF IT IS THE CONTRACTOR'S OPINION THAT ITEM(S) CANNOT BE PROTECTED IN PLACE DURING THE WORK, CONTRACTOR SHALL NOTIFY THE CITY'S REPRESENTATIVE IN ADVANCE OF STARTING THE WORK. ANY ITEMS WHICH ARE TEMPORARILY RELOCATED TO AVOID DAMAGE SHALL BE REPLACED TO THEIR ORIGINAL LOCATION & CONDITION AT THE COMPLETION OF THE WORK. ANY FACILITIES WHICH ARE FOUND TO BE MISSING OR DAMAGED SHALL BE REPLACED AT THE CONTRACTOR'S SOLE EXPENSE & TO THE SATISFACTION OF THE CITY'S REPRESENTATIVE.
13. EXISTING UTILITIES WITHIN AREA OF WORK SHALL BE ADJUSTED TO FINISHED GRADE UNLESS OTHERWISE NOTED ON PLANS.
14. NOTIFY ENGINEER OF RECORD IF DISCREPANCIES ARE FOUND BETWEEN CONTROL POINTS PRIOR TO CONTINUATION OF WORK.
15. MATERIAL TO BE REMOVED UNDER EX. CONCRETE FACILITIES MAY VARY IN TYPE & DEPTH.


Pavement Engineering Inc.
You can ride on our reputation
Corporate Office:
3485 Sacramento Drive, Suite A
San Luis Obispo, CA 93401
805.781.2265

CITY OF BELMONT
2026 PAVING PROJECT
ENLARGEMENT NOTES
CONTROL POINT DATA, CONRETE NOTES, & ENLARGEMENT SHEET INDEX

REGISTERED PROFESSIONAL ENGINEER
JOSEPH L. RIPPE
C52735
Exp. 12/31/2026
CIVIL
STATE OF CALIFORNIA

DRAWN BY: BM
PROJECT NUMBER: 250432-01
SCALE: NO SCALE
VERIFY SCALE
BAR REPRESENTS 1" ON ORIGINAL
DATE: MAY 2026
SHEET NUMBER: 14 of 35

Path: Z:\SHARED\R DRIVE\ACTIVE PROJECTS\BELMONT, CITY OF\250432 - 2026 PAVING PROJECT\TASK 01\DRAWINGS\250432-01_CONTROL POINT SUMMARY.DWG Plot Date: 5/29/2026 1:53 PM

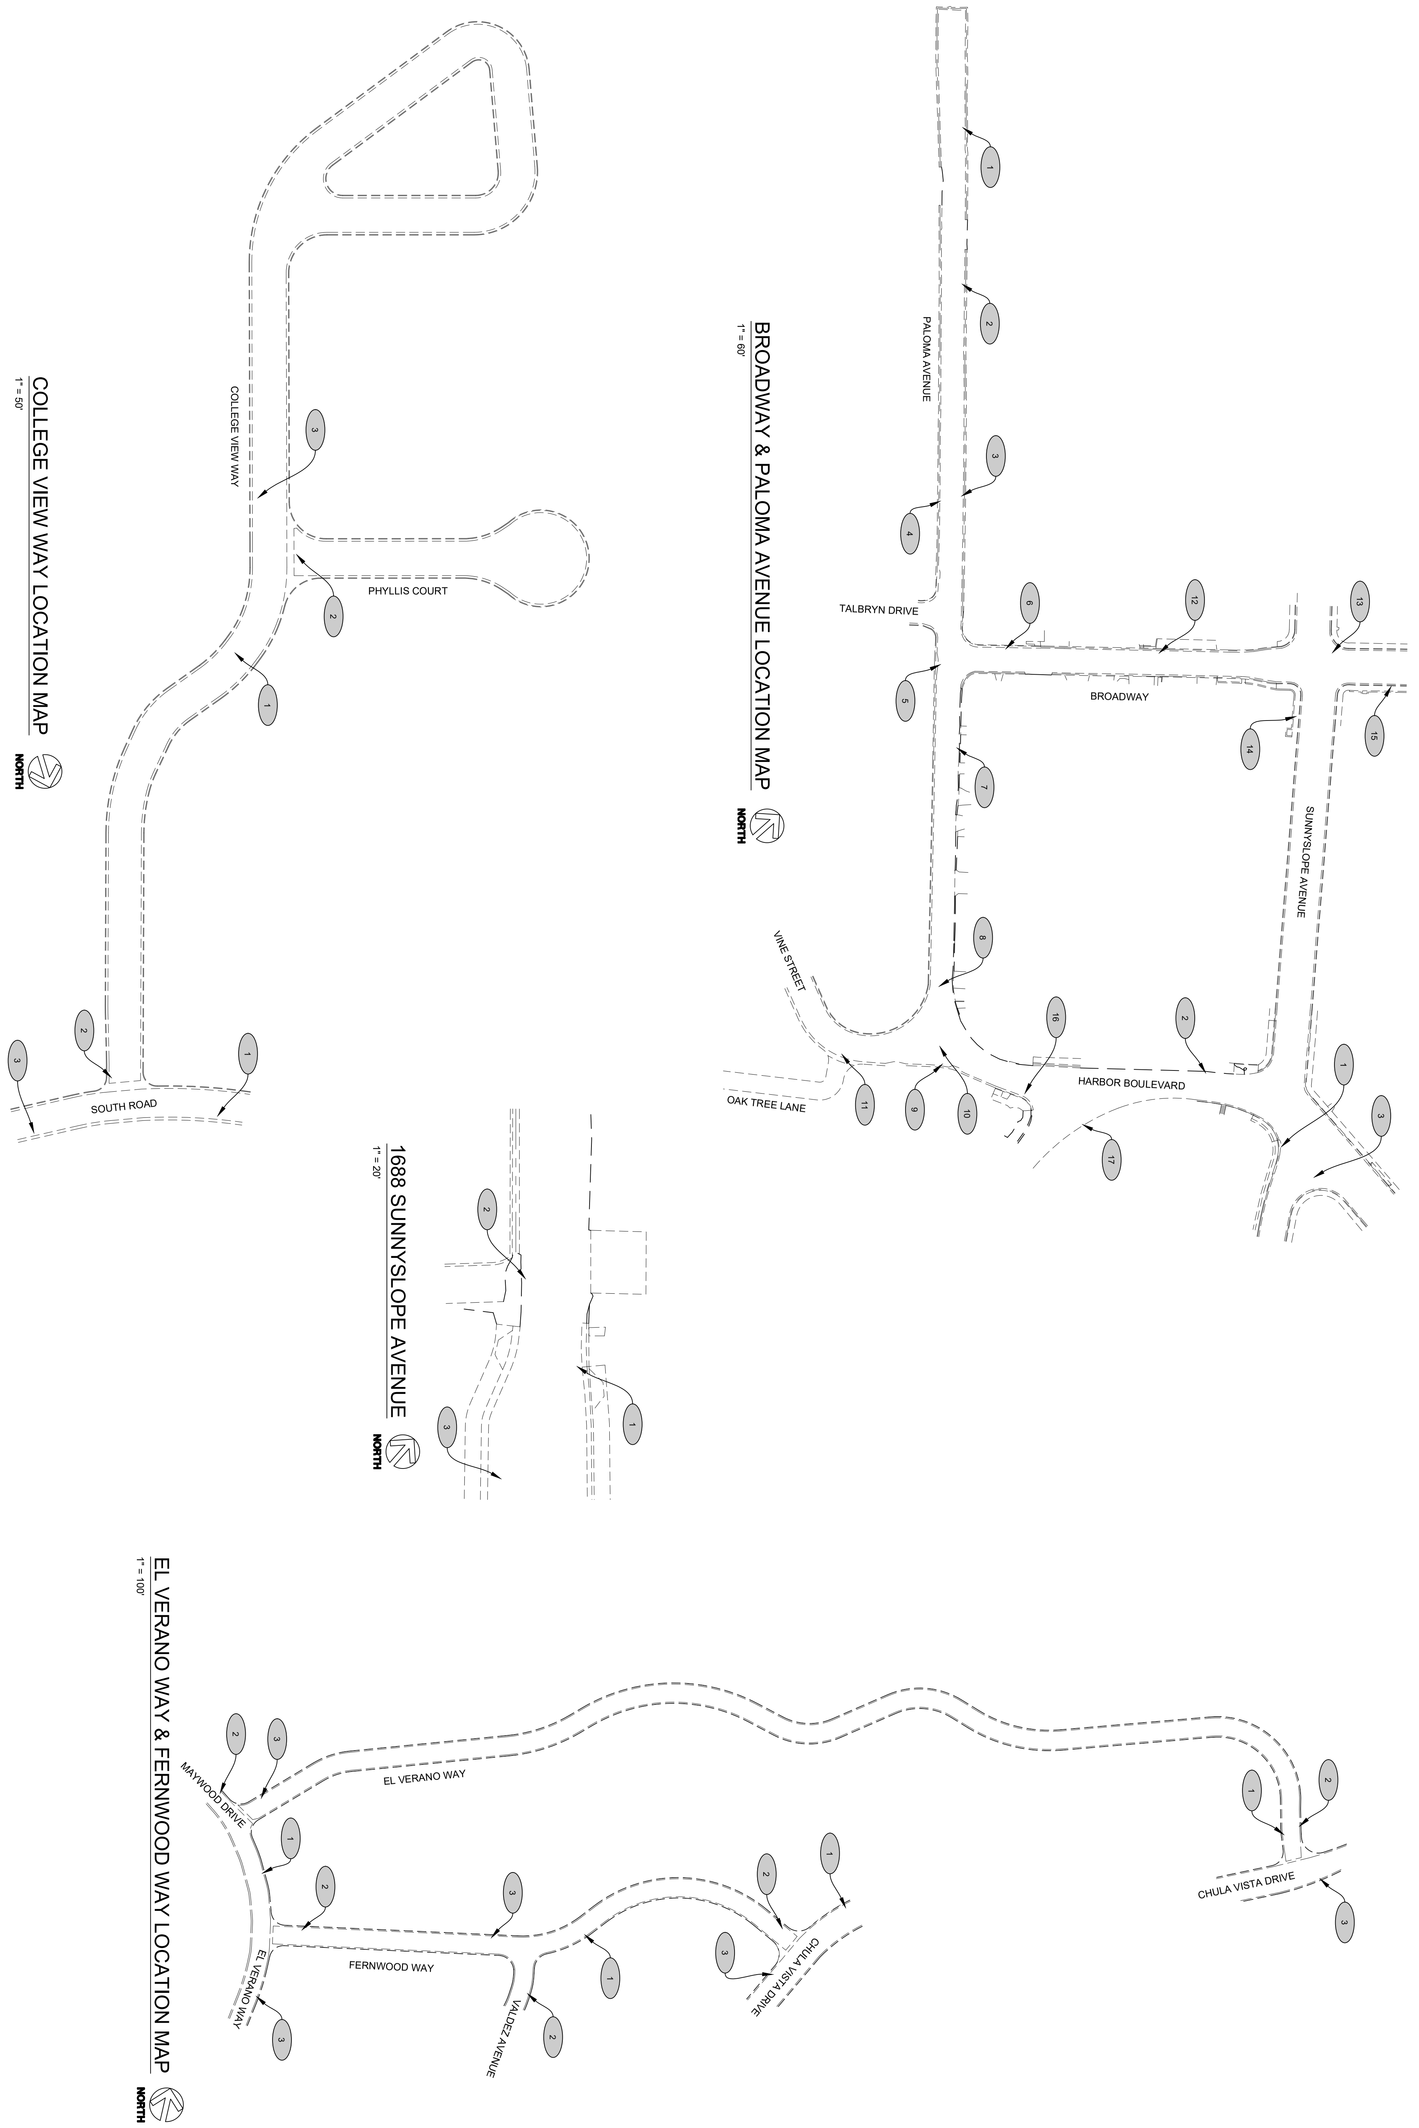

CITY OF BELMONT


2026 PAVING PROJECT

CONTROL POINT LOCATION MAPS

REGISTERED PROFESSIONAL ENGINEER — JOSEPH L. BOWIE — CIVIL — STATE OF CALIFORNIA — Exp. 12/31/2026 — C52735

Pavement Engineering Inc.
You can ride on our reputation
Corporate Office:
3485 Sacramento Drive, Suite A
San Luis Obispo, CA 93401
805.781.2265

DRAWN BY: BM
PROJECT NUMBER: 250432-01
SCALE: AS SHOWN
VERIFY SCALE
BAR IS 1" ON ORIGINAL
DATE: MAY 2026
SHEET NUMBER: 15 of 35

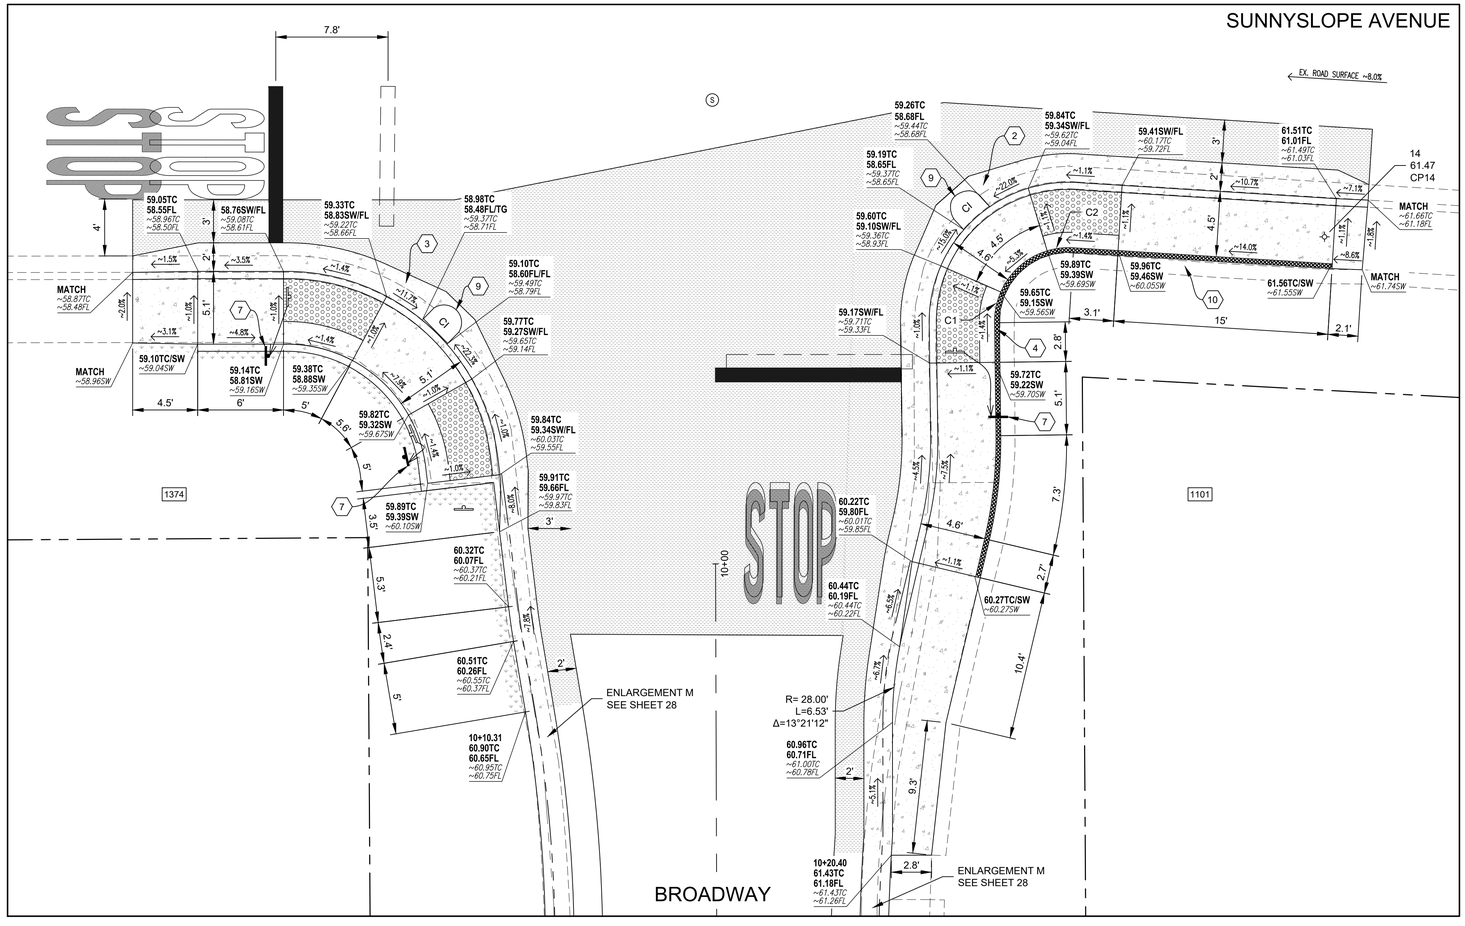

ENLARGEMENT A
BROADWAY @ SUNNYSLOPE AVENUE

LEGEND

- PORTLAND CEMENT CONCRETE IMPROVEMENTS
- INSTALL DETECTABLE WARNING SURFACE
- HMA CONFORM: R&R 6" OR MATCH EX. PAVEMENT THICKNESS, WHICHEVER IS GREATER
- BACKFILL W/ NATIVE SOIL & REGRADE
- APPROXIMATE PROPERTY BOUNDARY
- CONSTRUCT 4" WIDE PCC RETAINING CURB
- XX — PROPERTY ADDRESS
- (X) — MANHOLE COVER (D=STORM DRAIN, S=SEWER, T=AT&T)
- SURVEY NAIL
- ROADSIDE SIGN (EX.)
- INSTALL OR RELOCATE ROADSIDE SIGN
- FL — FLOWLINE
- SW — SIDEWALK
- TC — TOP OF CURB
- TP — TOP OF PAVEMENT
- TG — TOP OF GRATE
- CI — CURB INLET (EX.)
- XXX.XX / ~XXX.XX — DESIGN ELEVATION(S) / EXIST. ELEVATION(S)


CURVE TABLE			
CURVE #	LENGTH	RADIUS	DELTA
C1	2.21'	5.18'	24°23'31"
C2	1.85'	5.18'	20°26'12"

ENLARGEMENT A NOTES:

1. NOT USED.
2. CONSTRUCT PCC APRON PER CITY OF BELMONT STANDARD DETAIL SD-303, "TYPE GO INLET AT SAG".
3. CONSTRUCT PCC APRON PER CITY OF BELMONT STANDARD DETAIL SD-303, "TYPE GO INLET ON INCLINE".
4. CONSTRUCT 4" WIDE RETAINING CURB BETWEEN NEW SURFACE & EXISTING RETAINING WALL.
5. NOT USED.
6. NOT USED.
7. RELOCATE STREET SIGN.
8. NOT USED.
9. SALVAGE & RESET EX. FRAME & GRATE & RECONSTRUCT TOP OF CATCH BASIN PER DETAIL THIS SHEET.
10. PROTECT IN PLACE RETAINING WALL.


GENERAL NOTES:

1. CURB RAMPS TO BE CONSTRUCTED IN ACCORDANCE WITH 2023 CALTRANS STANDARD PLAN A88A "CURB RAMP DETAILS" AND PLAN NO. A88B "CURB RAMP AND PASSAGEWAY DETAILS" & AS SHOWN IN PROJECT PLANS.
2. UTILITIES SHOWN ON PLANS ARE SCHEMATIC ONLY & NOT FIELD VERIFIED FOR COMPLETENESS. CONTRACTOR SHALL LOCATE ALL EXISTING UTILITIES WITHIN WORK AREA PRIOR TO EXCAVATION AND PROTECT ALL EXISTING FACILITIES IN PLACE DURING CONSTRUCTION.

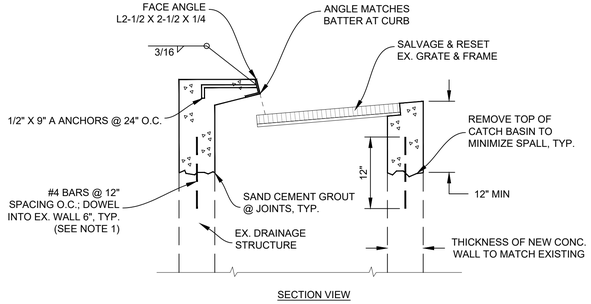

SECTION VIEW

NOTES
1. DOWELS SHALL BE PLACED IN 3/4" DIAMETER DRILLED HOLES WITH EPOXY.
2. COMPLETE JOINT PENETRATION BUTT WELDS MAY BE SUBSTITUTED FOR THE FILLET WELDS ON ALL ANCHORS.
3. STANDARD SQUARE, HEXAGON, ROUND OR EQUIVALENT HEAD ANCHORS MAY BE SUBSTITUTED FOR THE RIGHT ANGLE HOOKS ON THE ANCHORS SHOWN ON THIS PLAN.
4. CONTRACTOR SHALL INSTALL IN THE CATCH BASIN A TEMPORARY SYSTEM TO CATCH ANY DEBRIS DURING DEMOLITION & RECONSTRUCTION.

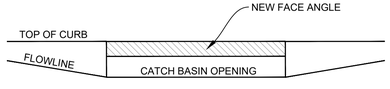

FRONT VIEW

RECONSTRUCT TOP OF CATCH BASIN
NTS


Pavement Engineering Inc.
You can ride on our reputation
Corporate Office:
3485 Sacramento Drive, Suite A
San Luis Obispo, CA 93401
805.781.2265

CITY OF BELMONT
2026 PAVING PROJECT
ENLARGEMENT A
BROADWAY @ SUNNYSLOPE AVENUE

REGISTERED PROFESSIONAL ENGINEER
JOSEPH L. RIFE
C52735
Exp. 12/31/2026
CIVIL
STATE OF CALIFORNIA

DRAWN BY: BM
PROJECT NUMBER: 250432-01
SCALE: 1" = 5'
VERIFY SCALE
BAR REPRESENTS 1" ON ORIGINAL
DATE: MAY 2026
SHEET NUMBER: 16 of 35

Path: Z:\SHARED\R DRIVE\ACTIVE PROJECTS\BELMONT, CITY OF\250432 - 2026 PAVING PROJECT\TASK 01\DRAWINGS\250432-01_CR02_BROADWAY.DWG Plot Date: 5/29/2026 1:53 PM

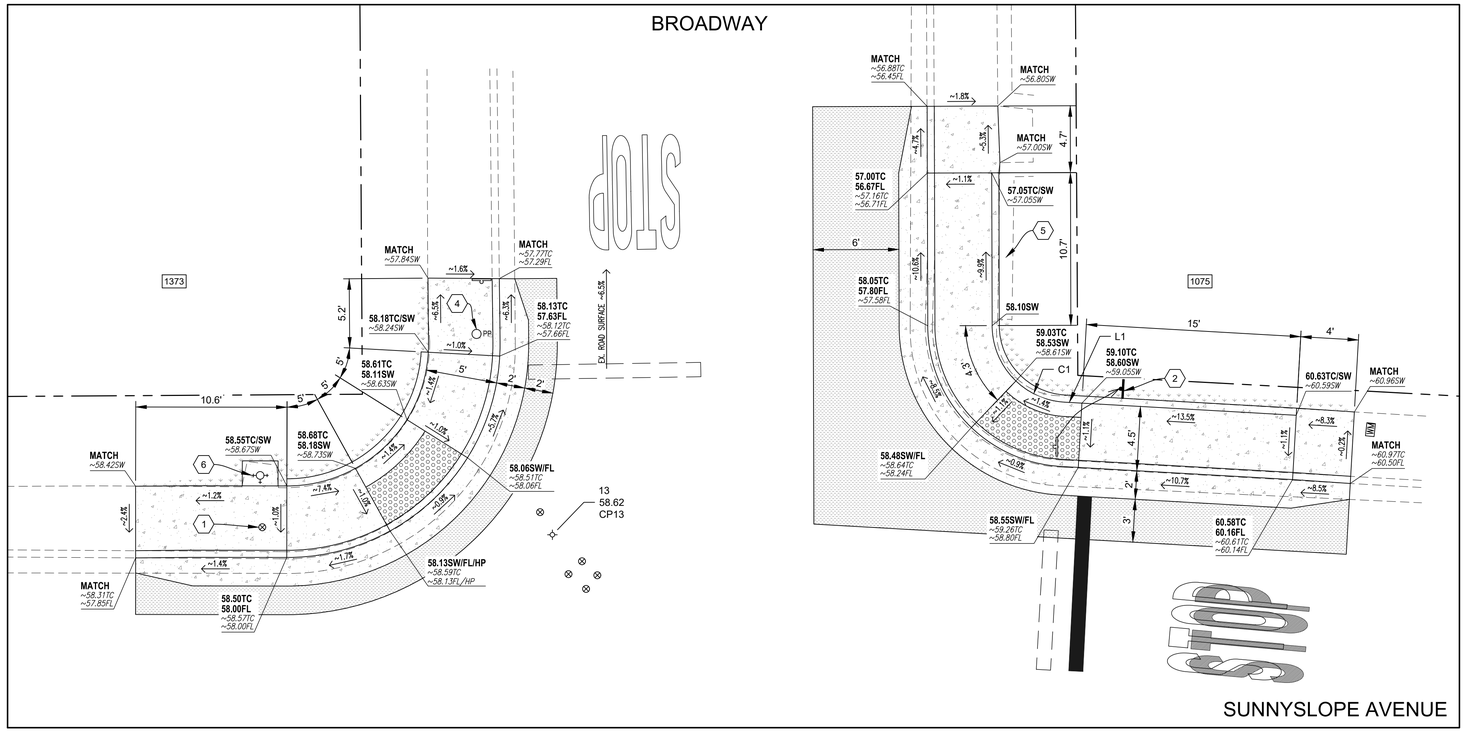

ENLARGEMENT B
BROADWAY @ SUNNYSLOPE AVENUE

NORTH

CURVE TABLE

CURVE #	LENGTH	RADIUS	DELTA
C1	3.80'	5.38'	40°28'25"

LINE TABLE

LINE #	DISTANCE	BEARING
L1	1.20'	S51° 35' 18"E

LEGEND

- PORTLAND CEMENT CONCRETE IMPROVEMENTS
- INSTALL DETECTABLE WARNING SURFACE
- HMA CONFORM: R&R 6" OR MATCH EX. PAVEMENT THICKNESS, WHICHEVER IS GREATER
- BACKFILL W/ NATIVE SOIL & REGRADE
- APPROXIMATE PROPERTY BOUNDARY
- XX — PROPERTY ADDRESS
- PP — POWER POLE
- WATER VALVE COVER
- FIRE HYDRANT
- WM — WATER METER COVER
- SURVEY NAIL
- ROADSIDE SIGN (EX.)
- INSTALL OR RELOCATE ROADSIDE SIGN
- FL — FLOWLINE
- SW — SIDEWALK
- TC — TOP OF CURB
- HP — HIGH POINT
- XXX.XX ~XXX.XX — DESIGN ELEVATION(S) EXIST. ELEVATION(S)

ENLARGEMENT B NOTES:

1. ADJUST UTILITY COVER TO FINISHED GRADE. COORDINATE W/UTILITY OWNER AS REQUIRED.
2. RELOCATE STREET SIGN.
3. NOT USED.
4. PROTECT IN PLACE POWER POLE.
5. PROTECT IN PLACE RETAINING WALL.
6. PROTECT IN PLACE FIRE HYDRANT.

GENERAL NOTES:

1. CURB RAMPS TO BE CONSTRUCTED IN ACCORDANCE WITH 2023 CALTRANS STANDARD PLAN A88A "CURB RAMP DETAILS" AND PLAN NO. A88B "CURB RAMP AND PASSAGEWAY DETAILS" & AS SHOWN IN PROJECT PLANS.
2. UTILITIES SHOWN ON PLANS ARE SCHEMATIC ONLY & NOT FIELD VERIFIED FOR COMPLETENESS. CONTRACTOR SHALL LOCATE ALL EXISTING UTILITIES WITHIN WORK AREA PRIOR TO EXCAVATION AND PROTECT ALL EXISTING FACILITIES IN PLACE DURING CONSTRUCTION.


Pavement Engineering Inc.
You can ride on our reputation
Corporate Office:
3485 Sacramento Drive, Suite A
San Luis Obispo, CA 93401
805.781.2265

CITY OF BELMONT
2026 PAVING PROJECT
ENLARGEMENT B
BROADWAY @ SUNNYSLOPE AVENUE

REGISTERED PROFESSIONAL ENGINEER
JOSEPH L. RIVAS
C52735
Exp. 12/31/2026
CIVIL
STATE OF CALIFORNIA

DRAWN BY: BM
PROJECT NUMBER: 250432-01
SCALE: 1" = 5'
VERIFY SCALE
BAR REPRESENTS 1" ON ORIGINAL
DATE: MAY 2026
SHEET NUMBER: 17 of 35

Path: Z:\SHARED\R DRIVE\ACTIVE PROJECTS\BELMONT, CITY OF\250432 - 2026 PAVING PROJECT\TASK 01\DRAWINGS\250432-01_CR02_BROADWAY.DWG Plot Date: 5/29/2026 1:53 PM

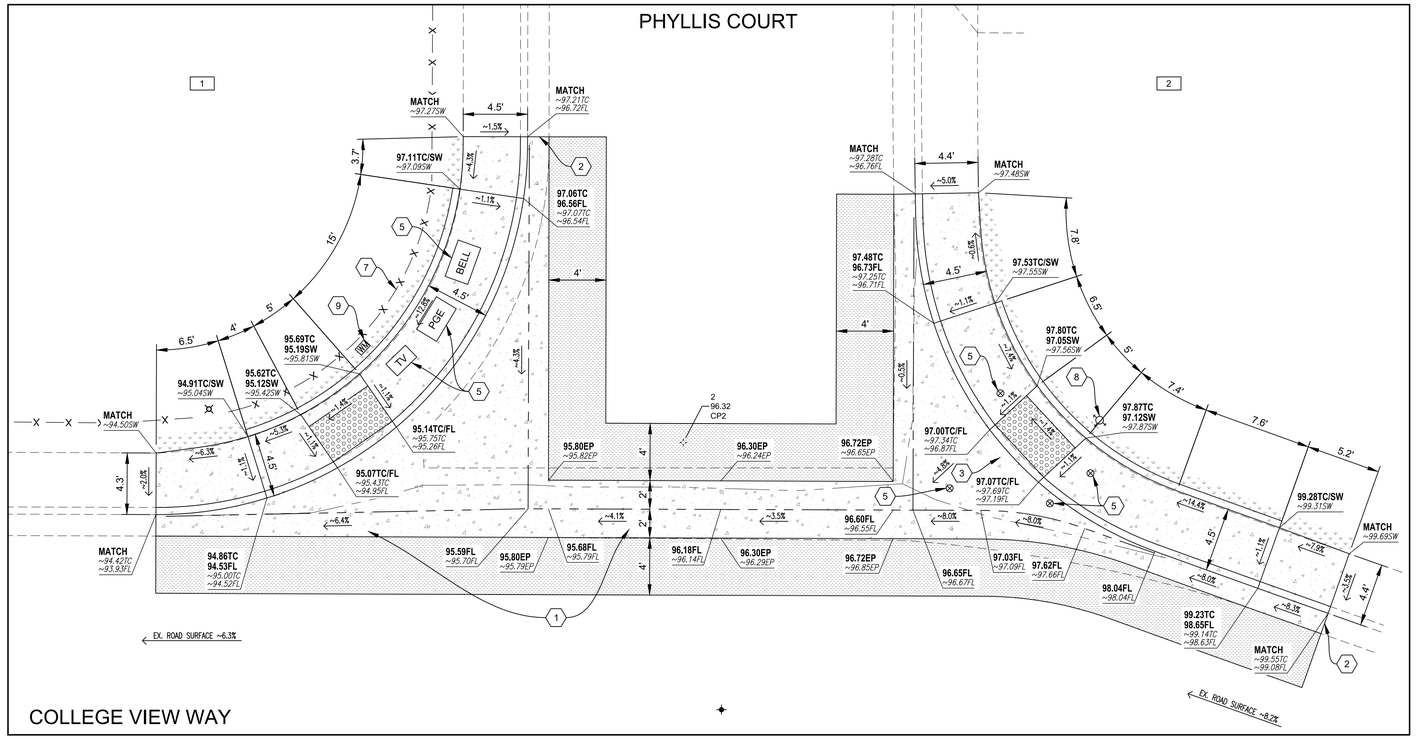

ENLARGEMENT C
COLLEGE VIEW WAY @ PHYLLIS COURT

NORTH

LEGEND

- PORTLAND CEMENT CONCRETE IMPROVEMENTS
- INSTALL DETECTABLE WARNING SURFACE
- HMA CONFORM: R&R 6" OR MATCH EX. PAVEMENT THICKNESS, WHICHEVER IS GREATER
- BACKFILL W/ NATIVE SOIL & REGRADE
- XX — PROPERTY ADDRESS
- LIGHT STANDARD (EX.)
- WATER VALVE COVER
- FIRE HYDRANT
- WM — WATER METER COVER
- SURVEY MONUMENT COVER
- SURVEY NAIL
- FL — FLOWLINE
- SW — SIDEWALK
- TC — TOP OF CURB
- TV — TELEVISION
- XXX.XX / ~XXX.XX — DESIGN ELEVATION(S) EXIST. ELEVATION(S)

ENLARGEMENT C NOTES:

1. CONSTRUCT VALLEY GUTTER & PCC APRON PER COUNTY OF SAN MATEO STANDARD DETAIL D-5, "VALLEY GUTTER DETAILS".
2. CONTRACTOR TO SAWCUT EXISTING CURB & GUTTER @ LOCATION SHOWN ON PLANS. NO JOINT PRESENT @ THIS LOCATION.
3. COUNTER SLOPE ADJACENT TO AND WITHIN 24" OF CURB RAMP LANDING SHALL NOT EXCEED 5%.
4. NOT USED.
5. ADJUST UTILITY COVER TO FINISHED GRADE. COORDINATE W/UTILITY OWNER AS REQUIRED.
6. NOT USED.
7. PROTECT IN PLACE FENCE.
8. PROTECT IN PLACE FIRE HYDRANT.
9. PROTECT IN PLACE WATER METER.

GENERAL NOTES:

1. CURB RAMPS TO BE CONSTRUCTED IN ACCORDANCE WITH 2023 CALTRANS STANDARD PLAN A88A "CURB RAMP DETAILS" AND PLAN NO. A88B "CURB RAMP AND PASSAGEWAY DETAILS" & AS SHOWN IN PROJECT PLANS.
2. UTILITIES SHOWN ON PLANS ARE SCHEMATIC ONLY & NOT FIELD VERIFIED FOR COMPLETENESS. CONTRACTOR SHALL LOCATE ALL EXISTING UTILITIES WITHIN WORK AREA PRIOR TO EXCAVATION AND PROTECT ALL EXISTING FACILITIES IN PLACE DURING CONSTRUCTION.


Pavement Engineering Inc.
You can ride on our reputation
Corporate Office:
3485 Sacramento Drive, Suite A
San Luis Obispo, CA 93401
805.781.2265

CITY OF BELMONT
2026 PAVING PROJECT
ENLARGEMENT C
COLLEGE VIEW WAY @ PHYLLIS COURT

REGISTERED PROFESSIONAL ENGINEER
JOSEPH L. RIVIE
C52735
Exp. 12/31/2026
CIVIL
STATE OF CALIFORNIA

DRAWN BY: BM
PROJECT NUMBER: 250432-01
SCALE: 1" = 5'
VERIFY SCALE
BAR REPRESENTS 1" ON ORIGINAL
DATE: MAY 2026
SHEET NUMBER: 18 of 35

Path: Z:\SHARED\R DRIVE\ACTIVE PROJECTS\BELMONT, CITY OF\250432 - 2026 PAVING PROJECT\TASK 01\DRAWINGS\250432-01_CR03_COLLEGEVIEW.DWG Plot Date: 5/29/2026 1:53 PM

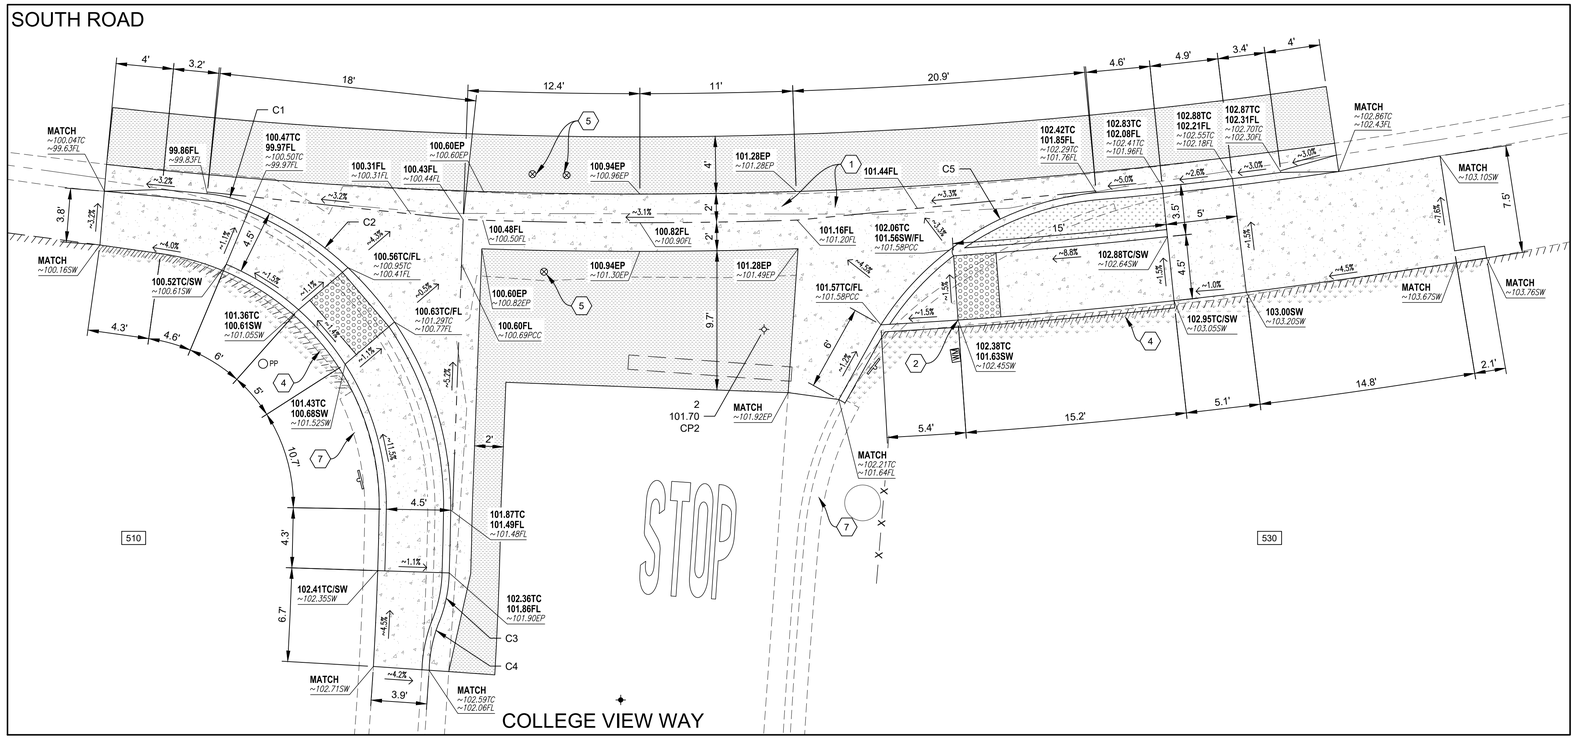

ENLARGEMENT D
COLLEGE VIEW WAY @ SOUTH ROAD

NORTH

CURVE TABLE

CURVE #	LENGTH	RADIUS	DELTA
C1	3.17'	10.50'	17°17'37"
C2	27.06'	22.75'	68°09'44"
C3	3.46'	10.00'	19°48'15"
C4	3.21'	10.00'	18°24'10"
C5	19.54'	20.00'	55°59'27"

LEGEND

- PORTLAND CEMENT CONCRETE IMPROVEMENTS
- INSTALL DETECTABLE WARNING SURFACE
- HMA CONFORM: R&R 6" OR MATCH EX. PAVEMENT THICKNESS, WHICHEVER IS GREATER
- BACKFILL W/ NATIVE SOIL & REGRADE
- BACKFILL W/ DECOMPOSED GRANITE & REGRADE
- HEADER BOARD
- XX — PROPERTY ADDRESS
- PP — POWER POLE
- WATER VALVE COVER
- WM — WATER METER COVER
- SURVEY MONUMENT COVER
- SURVEY NAIL
- FL — FLOWLINE
- SW — SIDEWALK
- TC — TOP OF CURB
- EG — EXISTING GRADE
- EP — EDGE OF PAVEMENT
- PCC — PORTLAND CEMENT CONCRETE
- XXX.XX / ~XXX.XX — DESIGN ELEVATION(S) / EXIST. ELEVATION(S)

ENLARGEMENT D NOTES:

1. CONSTRUCT VALLEY GUTTER & PCC APRON PER COUNTY OF SAN MATEO STANDARD DETAIL D-5, "VALLEY GUTTER DETAILS".
2. INSTALL DETECTABLE WARNING SURFACE NO GREATER THAN 5.0' FROM THE BACK OF CURB PER DIB 82.06 SECTION 4.3.14 (3)(b).
3. NOT USED.
4. REMOVE & REPLACE 2X10 HEADER BOARD.
5. ADJUST UTILITY COVER TO FINISHED GRADE. COORDINATE W/UTILITY OWNER AS REQUIRED.
6. NOT USED.
7. PROTECT IN PLACE RETAINING WALL.

GENERAL NOTES:

1. CURB RAMPS TO BE CONSTRUCTED IN ACCORDANCE WITH 2023 CALTRANS STANDARD PLAN A88A "CURB RAMP DETAILS" AND PLAN NO. A88B "CURB RAMP AND PASSAGEWAY DETAILS" & AS SHOWN IN PROJECT PLANS.
2. UTILITIES SHOWN ON PLANS ARE SCHEMATIC ONLY & NOT FIELD VERIFIED FOR COMPLETENESS. CONTRACTOR SHALL LOCATE ALL EXISTING UTILITIES WITHIN WORK AREA PRIOR TO EXCAVATION AND PROTECT ALL EXISTING FACILITIES IN PLACE DURING CONSTRUCTION.


Pavement Engineering Inc.
You can ride on our reputation
Corporate Office:
3485 Sacramento Drive, Suite A
San Luis Obispo, CA 93401
805.781.2265

CITY OF BELMONT
2026 PAVING PROJECT
ENLARGEMENT D
COLLEGE VIEW WAY @ SOUTH ROAD

REGISTERED PROFESSIONAL ENGINEER
JOSEPH L. RIVIE
C52735
Exp. 12/31/2026
CIVIL
STATE OF CALIFORNIA

DRAWN BY: BM
PROJECT NUMBER: 250432-01
SCALE: 1" = 5'
VERIFY SCALE
BAR REPRESENTS 1" ON ORIGINAL
DATE: MAY 2026
SHEET NUMBER: 19 of 35

Path: Z:\SHARED\R DRIVE\ACTIVE PROJECTS\BELMONT, CITY OF\250432 - 2026 PAVING PROJECT\TASK 01\DRAWINGS\250432-01_CR03_COLLEGEVIEW.DWG Plot Date: 5/29/2026 1:53 PM

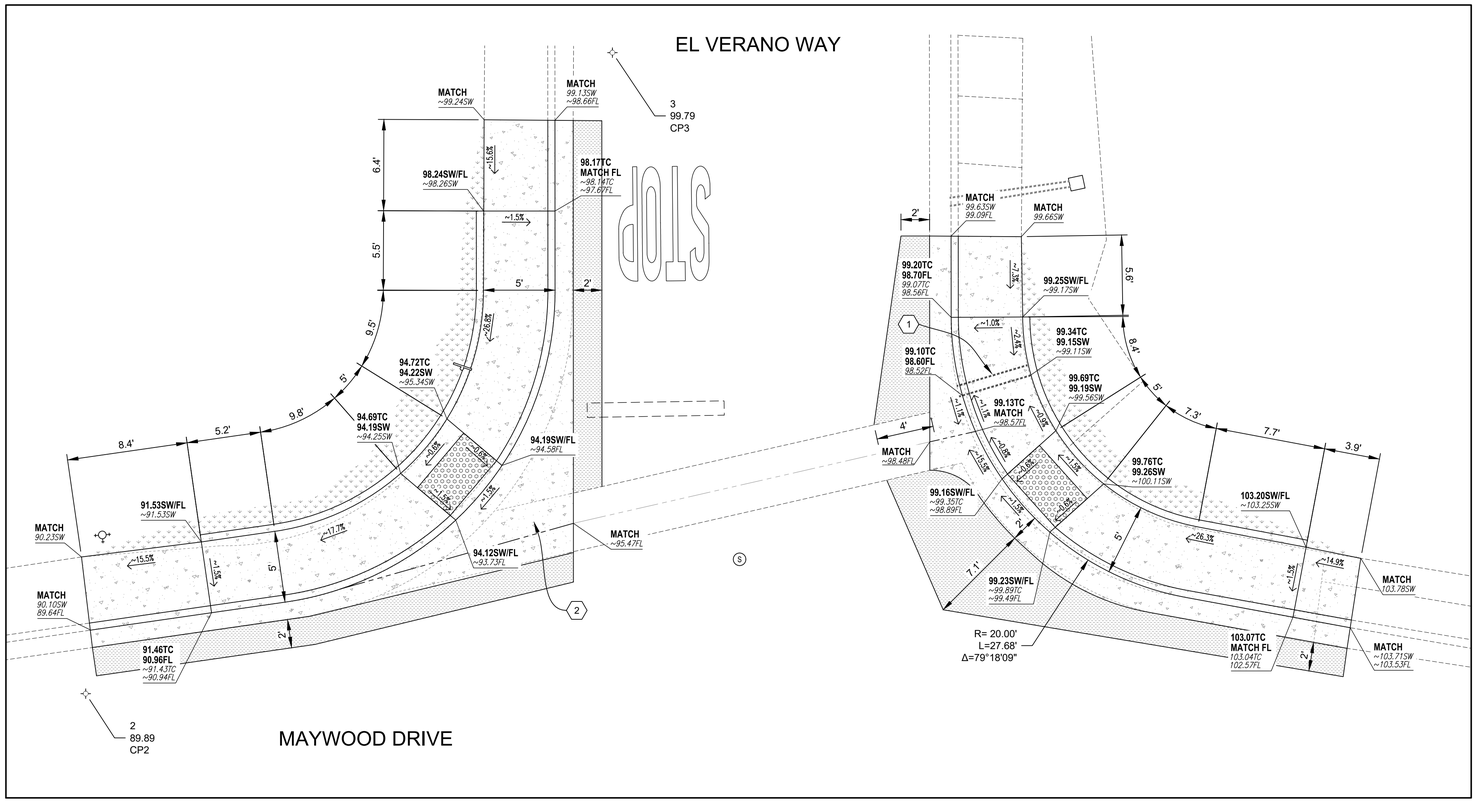

ENLARGEMENT E
EL VERANO WAY @ MAYWOOD DRIVE

NORTH

LEGEND

- PORTLAND CEMENT CONCRETE IMPROVEMENTS
- INSTALL DETECTABLE WARNING SURFACE
- HMA CONFORM: R&R 6" OR MATCH EX. PAVEMENT THICKNESS, WHICHEVER IS GREATER
- BACKFILL W/ NATIVE SOIL & REGRADE
- SIDEWALK UNDER DRAIN (EX.)
- (X) MANHOLE COVER (D=STORM DRAIN, S=SEWER, T=AT&T)
- FIRE HYDRANT
- SURVEY NAIL
- ROADSIDE SIGN (EX.)
- FL FLOWLINE
- SW SIDEWALK
- TC TOP OF CURB
- TP TOP OF PAVEMENT
- XXX.XX ~XXX.XX **DESIGN ELEVATION(S)** *EXIST. ELEVATION(S)* (BOLD) *(ITALICIZED)*

ENLARGEMENT E NOTES:

1. REPLACE (2) DRAIN PIPES UNDER SIDEWALK & CONNECT TO EXISTING PIPES BEHIND BACK OF SIDEWALK. CONSTRUCT TYPE A THRU CURB PER CITY OF BELMONT STANDARD DETAIL SI-101, "TYPE A & E CONCRETE THRU CURB DRAIN".
2. CONSTRUCT PCC APRON PER COUNTY OF SAN MATEO STANDARD DETAIL D-5, "VALLEY GUTTER DETAILS".

GENERAL NOTES:

1. CURB RAMPS TO BE CONSTRUCTED IN ACCORDANCE WITH 2023 CALTRANS STANDARD PLAN A88A "CURB RAMP DETAILS" AND PLAN NO. A88B "CURB RAMP AND PASSAGEWAY DETAILS" & AS SHOWN IN PROJECT PLANS.
2. UTILITIES SHOWN ON PLANS ARE SCHEMATIC ONLY & NOT FIELD VERIFIED FOR COMPLETENESS. CONTRACTOR SHALL LOCATE ALL EXISTING UTILITIES WITHIN WORK AREA PRIOR TO EXCAVATION AND PROTECT ALL EXISTING FACILITIES IN PLACE DURING CONSTRUCTION.


Pavement Engineering Inc.
You can ride on our reputation
Corporate Office:
3485 Sacramento Drive, Suite A
San Luis Obispo, CA 93401
805.781.2265

CITY OF BELMONT
2026 PAVING PROJECT
ENLARGEMENT E
EL VERANO WAY @ MAYWOOD DRIVE

REGISTERED PROFESSIONAL ENGINEER
JOSEPH L. RIPPE
C52735
Exp. 12/31/2026
CIVIL
STATE OF CALIFORNIA

DRAWN BY: MW
PROJECT NUMBER: 250432-01
SCALE: 1" = 5'
VERIFY SCALE
BAR REPRESENTS 1" ON ORIGINAL
DATE: MAY 2026
SHEET NUMBER: 20 of 35

Path: Z:\SHARED\R DRIVE\ACTIVE PROJECTS\BELMONT, CITY OF\250432 - 2026 PAVING PROJECT\TASK 01\DRAWINGS\250432-01_CR01_VERANOFERNWOOD.DWG Plot Date: 5/29/2026 1:53 PM

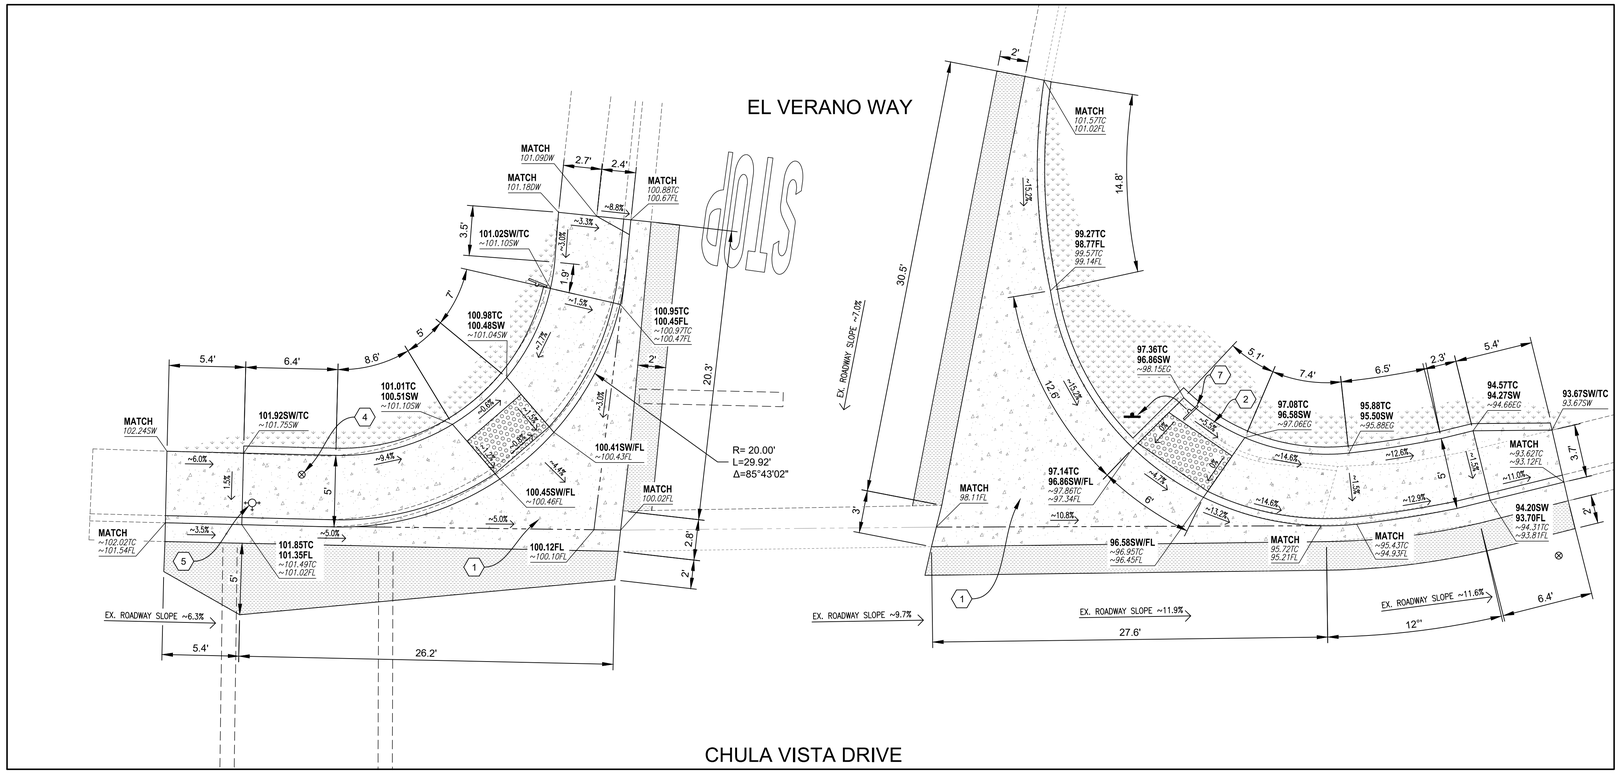

ENLARGEMENT F
EL VERANO WAY @ CHULA VISTA DRIVE

NORTH

LEGEND

- PORTLAND CEMENT CONCRETE IMPROVEMENTS
- INSTALL DETECTABLE WARNING SURFACE
- HMA CONFORM: R&R 6" OR MATCH EX. PAVEMENT THICKNESS, WHICHEVER IS GREATER
- BACKFILL W/ NATIVE SOIL & REGRADE
- LIGHT STANDARD (EX.)
- MANHOLE COVER (D=STORM DRAIN, S=SEWER, T=AT&T)
- WATER VALVE COVER
- FIRE HYDRANT
- ROADSIDE SIGN (EX.)
- INSTALL OR RELOCATE ROADSIDE SIGN
- SURVEY NAIL
- FL FLOWLINE
- SW SIDEWALK
- TC TOP OF CURB
- EG EXISTING GRADE
- DW DRIVEWAY
- XXX.XX ~XXX.XX **DESIGN ELEVATION(S)** *EXIST. ELEVATION(S)* (BOLD) *(ITALICIZED)*

ENLARGEMENT F NOTES:

1. CONSTRUCT PCC APRON PER COUNTY OF SAN MATEO STANDARD DETAIL D-5, "VALLEY GUTTER DETAILS".
2. LANDING DESIGN SLOPES EXCEED 2%, SEE DIB 82-06 SECTION 4.3.5.
3. NOT USED.
4. ADJUST UTILITY COVER TO FINISHED GRADE. COORDINATE W/UTILITY OWNER AS REQUIRED.
5. PROTECT IN PLACE EXISTING FIRE HYDRANT.
6. NOT USED.
7. RELOCATE STREET SIGN.

GENERAL NOTES:

1. CURB RAMPS TO BE CONSTRUCTED IN ACCORDANCE WITH 2023 CALTRANS STANDARD PLAN A88A "CURB RAMP DETAILS" AND PLAN NO. A88B "CURB RAMP AND PASSAGEWAY DETAILS" & AS SHOWN IN PROJECT PLANS.
2. UTILITIES SHOWN ON PLANS ARE SCHEMATIC ONLY & NOT FIELD VERIFIED FOR COMPLETENESS. CONTRACTOR SHALL LOCATE ALL EXISTING UTILITIES WITHIN WORK AREA PRIOR TO EXCAVATION AND PROTECT ALL EXISTING FACILITIES IN PLACE DURING CONSTRUCTION.


Pavement Engineering Inc.
You can ride on our reputation
Corporate Office:
3485 Sacramento Drive, Suite A
San Luis Obispo, CA 93401
805.781.2265

CITY OF BELMONT
2026 PAVING PROJECT
ENLARGEMENT F
EL VERANO WAY @ CHULA VISTA DRIVE

REGISTERED PROFESSIONAL ENGINEER
JOSEPH L. RIPPE
C52735
Exp. 12/31/2026
CIVIL
STATE OF CALIFORNIA

DRAWN BY: MW
PROJECT NUMBER: 250432-01
SCALE: 1" = 5'
VERIFY SCALE
BAR REPRESENTS 1" ON ORIGINAL
DATE: MAY 2026
SHEET NUMBER: 21 of 35

Path: Z:\SHARED\R DRIVE\ACTIVE PROJECTS\BELMONT, CITY OF\250432 - 2026 PAVING PROJECT\TASK 01\DRAWINGS\250432-01_CR01_VERANOFERNWOOD.DWG Plot Date: 5/29/2026 1:53 PM

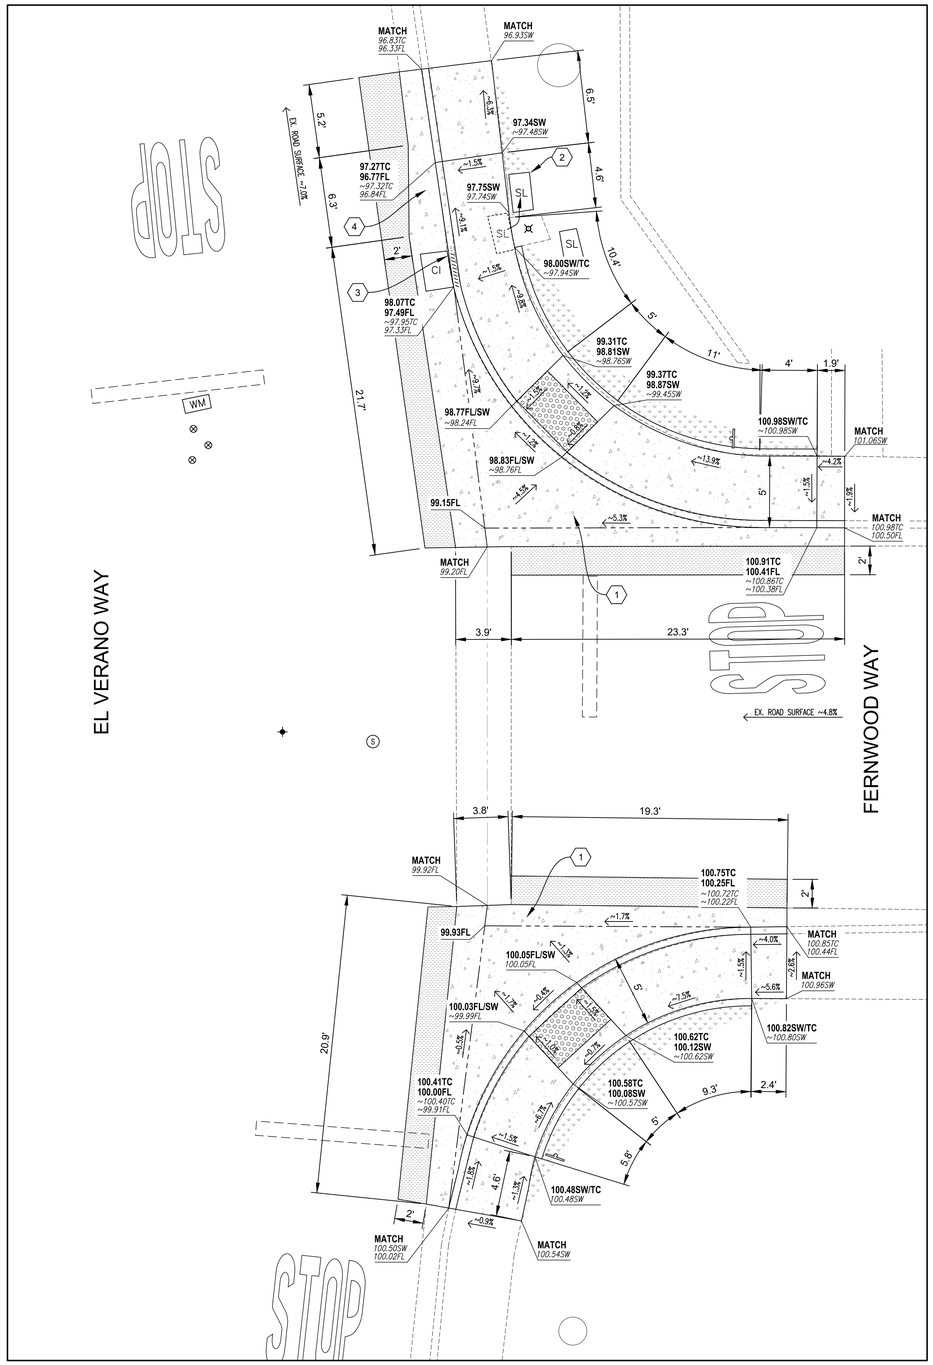

ENLARGEMENT G
FERNWOOD WAY @ EL VERANO WAY

NORTH

LEGEND

- PORTLAND CEMENT CONCRETE IMPROVEMENTS
- INSTALL DETECTABLE WARNING SURFACE
- HMA CONFORM: R&R 6" OR MATCH EX. PAVEMENT THICKNESS, WHICHEVER IS GREATER
- BACKFILL W/ NATIVE SOIL & REGRADE
- LIGHT STANDARD (EX.)
- MANHOLE COVER (D=STORM DRAIN, S=SEWER, T=AT&T)
- WATER VALVE COVER
- FIRE HYDRANT
- WM — WATER METER COVER
- ROADSIDE SIGN (EX.)
- INSTALL OR RELOCATE ROADSIDE SIGN
- SURVEY MONUMENT COVER
- FL — FLOWLINE
- SW — SIDEWALK
- TC — TOP OF CURB
- TG — TOP OF GRATE
- CI — CURB INLET (EX.)
- SL — STREET LIGHT
- XXX.XX / ~XXX.XX — **DESIGN ELEVATION(S)** (BOLD) / *EXIST. ELEVATION(S)* *(ITALICIZED)*

ENLARGEMENT G NOTES:

1. CONSTRUCT PCC APRON PER COUNTY OF SAN MATEO STANDARD DETAIL D-5, "VALLEY GUTTER DETAILS".
2. RELOCATE STREET LIGHT BOX TO LANDSCAPING AREA IMMEDIATELY BEHIND BACK OF SIDEWALK.
3. RECONSTRUCT TOP OF CURB INLET STRUCTURE W/ ANGLE ANCHOR PER CITY OF BELMONT STANDARD DETAIL SD-300, W/TOP OF CONCRETE STRUCTURE FLUSH TO ADJACENT SIDEWALK SURFACE.
4. CONSTRUCT PCC APRON PER CITY OF BELMONT STANDARD DETAIL SD-303, "TYPE GO INLET AT SAG".

GENERAL NOTES:

1. CURB RAMPS TO BE CONSTRUCTED IN ACCORDANCE WITH 2023 CALTRANS STANDARD PLAN A88A "CURB RAMP DETAILS" AND PLAN NO. A88B "CURB RAMP AND PASSAGEWAY DETAILS" & AS SHOWN IN PROJECT PLANS.
2. UTILITIES SHOWN ON PLANS ARE SCHEMATIC ONLY & NOT FIELD VERIFIED FOR COMPLETENESS. CONTRACTOR SHALL LOCATE ALL EXISTING UTILITIES WITHIN WORK AREA PRIOR TO EXCAVATION AND PROTECT ALL EXISTING FACILITIES IN PLACE DURING CONSTRUCTION.


Pavement Engineering Inc.
You can ride on our reputation
Corporate Office:
3485 Sacramento Drive, Suite A
San Luis Obispo, CA 93401
805.781.2265

CITY OF BELMONT
2026 PAVING PROJECT
ENLARGEMENT G
FERNWOOD WAY @ EL VERANO WAY

REGISTERED PROFESSIONAL ENGINEER
JOSEPH L. RIVIE
C52735
Exp. 12/31/2026
CIVIL
STATE OF CALIFORNIA

DRAWN BY: MW
PROJECT NUMBER: 250432-01
SCALE: 1" = 5'
VERIFY SCALE
BAR REPRESENTS 1" ON ORIGINAL
DATE: MAY 2026
SHEET NUMBER: 22 of 35

Path: Z:\SHARED\JR DRIVE\ACTIVE PROJECTS\BELMONT, CITY OF\250432 - 2026 PAVING PROJECT\TASK 01\DRAWINGS\250432-01_CR01_VERANOFERNWOOD.DWG Plot Date: 5/29/2026 1:53 PM

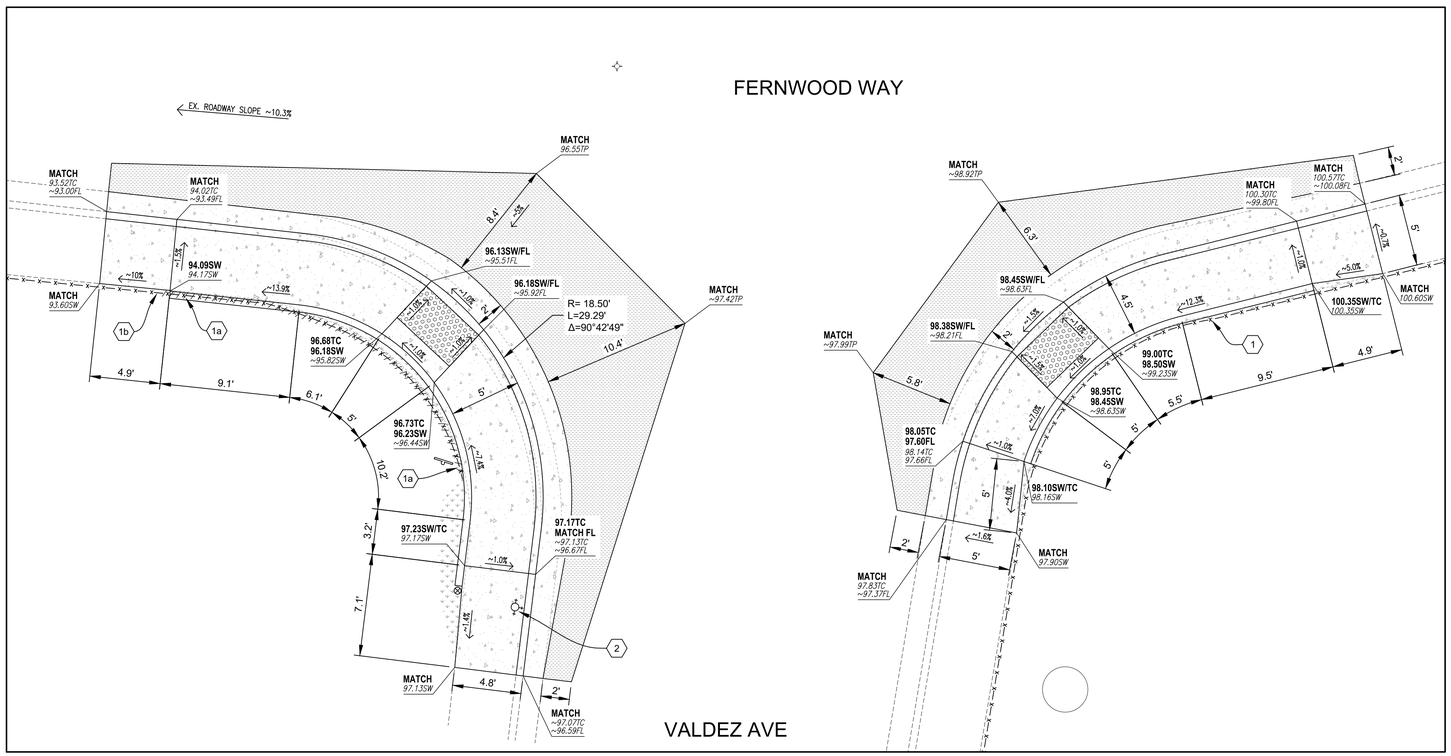

ENLARGEMENT H
FERNWOOD WAY @ VALDEZ AVENUE

NORTH

LEGEND

- PORTLAND CEMENT CONCRETE IMPROVEMENTS
- INSTALL DETECTABLE WARNING SURFACE
- HMA CONFORM: R&R 6" OR MATCH EX. PAVEMENT THICKNESS, WHICHEVER IS GREATER
- BACKFILL W/ NATIVE SOIL & REGRADE
- WATER VALVE COVER
- FIRE HYDRANT
- ROADSIDE SIGN (EX.)
- SURVEY NAIL
- FL FLOWLINE
- SW SIDEWALK
- TC TOP OF CURB
- TP TOP OF PAVEMENT
- XXX.XX ~XXX.XX — **DESIGN ELEVATION(S)** (BOLD) *EXIST. ELEVATION(S)* *(ITALICIZED)*

ENLARGEMENT H NOTES:

1a REMOVE FENCE AT BACK OF SIDEWALK.

1b EXISTING FENCE TO REMAIN.

2 PROTECT IN PLACE EXISTING FIRE HYDRANT.

GENERAL NOTES:

1. CURB RAMPS TO BE CONSTRUCTED IN ACCORDANCE WITH 2023 CALTRANS STANDARD PLAN A88A "CURB RAMP DETAILS" AND PLAN NO. A88B "CURB RAMP AND PASSAGEWAY DETAILS" & AS SHOWN IN PROJECT PLANS.
2. UTILITIES SHOWN ON PLANS ARE SCHEMATIC ONLY & NOT FIELD VERIFIED FOR COMPLETENESS. CONTRACTOR SHALL LOCATE ALL EXISTING UTILITIES WITHIN WORK AREA PRIOR TO EXCAVATION AND PROTECT ALL EXISTING FACILITIES IN PLACE DURING CONSTRUCTION.


Pavement Engineering Inc.
You can ride on our reputation
Corporate Office:
3485 Sacramento Drive, Suite A
San Luis Obispo, CA 93401
805.781.2265

CITY OF BELMONT
2026 PAVING PROJECT
ENLARGEMENT H
FERNWOOD WAY @ VALDEZ AVENUE

REGISTERED PROFESSIONAL ENGINEER
JOSEPH L. RIVAS
C52735
Exp. 12/31/2026
CIVIL
STATE OF CALIFORNIA

DRAWN BY: MW
PROJECT NUMBER: 250432-01
SCALE: 1" = 5'
VERIFY SCALE
BAR REPRESENTS 1" ON ORIGINAL
DATE: MAY 2026
SHEET NUMBER: 23 of 35

Path: Z:\SHARED\R DRIVE\ACTIVE PROJECTS\BELMONT, CITY OF\250432 - 2026 PAVING PROJECT\TASK 01\DRAWINGS\250432-01_CR01_VERANOFERNWOOD.DWG Plot Date: 5/29/2026 1:53 PM

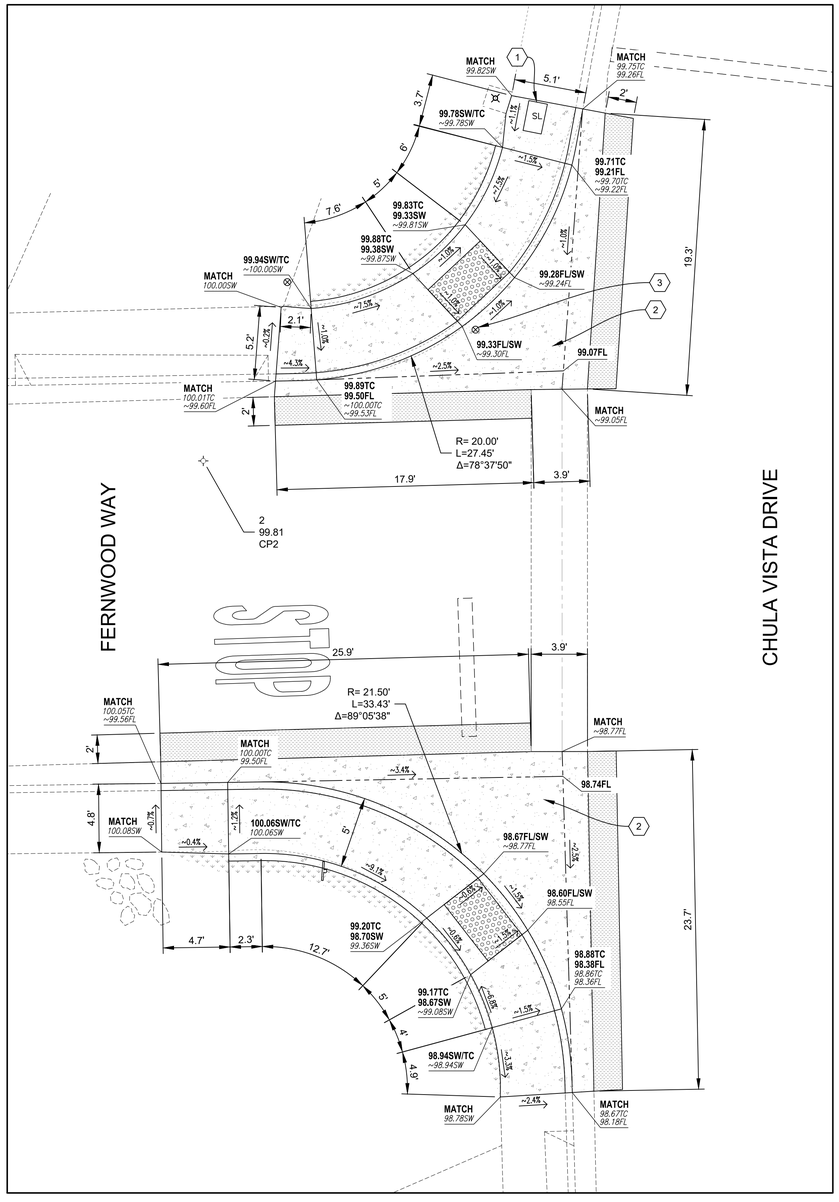

ENLARGEMENT I
FERNWOOD WAY @ CHULA VISTA DRIVE

LEGEND

- PORTLAND CEMENT CONCRETE IMPROVEMENTS
- INSTALL DETECTABLE WARNING SURFACE
- HMA CONFORM: R&R 6" OR MATCH EX. PAVEMENT THICKNESS, WHICHEVER IS GREATER
- BACKFILL W/ NATIVE SOIL & REGRADE
- LIGHT STANDARD (EX.)
- SURVEY NAIL
- WATER VALVE COVER
- ROADSIDE SIGN (EX.)
- FL FLOWLINE
- SW SIDEWALK
- TC TOP OF CURB
- SL STREET LIGHT
- XXX.XX / ~XXX.XX — **DESIGN ELEVATION(S)** (BOLD) / *EXIST. ELEVATION(S)* *(ITALICIZED)*

ENLARGEMENT I NOTES:

1. RESET UTILITY BOX LID FLUSH W/ NEW SIDEWALK.
2. CONSTRUCT PCC APRON PER COUNTY OF SAN MATEO STANDARD DETAIL D-5, "VALLEY GUTTER DETAILS".
3. ADJUST UTILITY COVER TO FINISHED GRADE. COORDINATE W/ UTILITY OWNER AS REQUIRED.

GENERAL NOTES:

1. CURB RAMPS TO BE CONSTRUCTED IN ACCORDANCE WITH 2023 CALTRANS STANDARD PLAN A88A "CURB RAMP DETAILS" AND PLAN NO. A88B "CURB RAMP AND PASSAGEWAY DETAILS" & AS SHOWN IN PROJECT PLANS.
2. UTILITIES SHOWN ON PLANS ARE SCHEMATIC ONLY & NOT FIELD VERIFIED FOR COMPLETENESS. CONTRACTOR SHALL LOCATE ALL EXISTING UTILITIES WITHIN WORK AREA PRIOR TO EXCAVATION AND PROTECT ALL EXISTING FACILITIES IN PLACE DURING CONSTRUCTION.


Pavement Engineering Inc.
You can ride on our reputation
Corporate Office:
3485 Sacramento Drive, Suite A
San Luis Obispo, CA 93401
805.781.2265

CITY OF BELMONT
2026 PAVING PROJECT
ENLARGEMENT I
FERNWOOD WAY @ CHULA VISTA DRIVE

REGISTERED PROFESSIONAL ENGINEER
JOSEPH L. RIPPE
C52735
Exp. 12/31/2026
CIVIL
STATE OF CALIFORNIA

DRAWN BY: MW
PROJECT NUMBER: 250432-01
SCALE: 1" = 5'
VERIFY SCALE
BAR REPRESENTS 1" ON ORIGINAL
DATE: MAY 2026
SHEET NUMBER: 24 of 35

Path: Z:\SHARED\R DRIVE\ACTIVE PROJECTS\BELMONT, CITY OF\250432 - 2026 PAVING PROJECT\TASK 01\DRAWINGS\250432-01_CR01_VERANOFERNWOOD.DWG Plot Date: 5/29/2026 1:53 PM

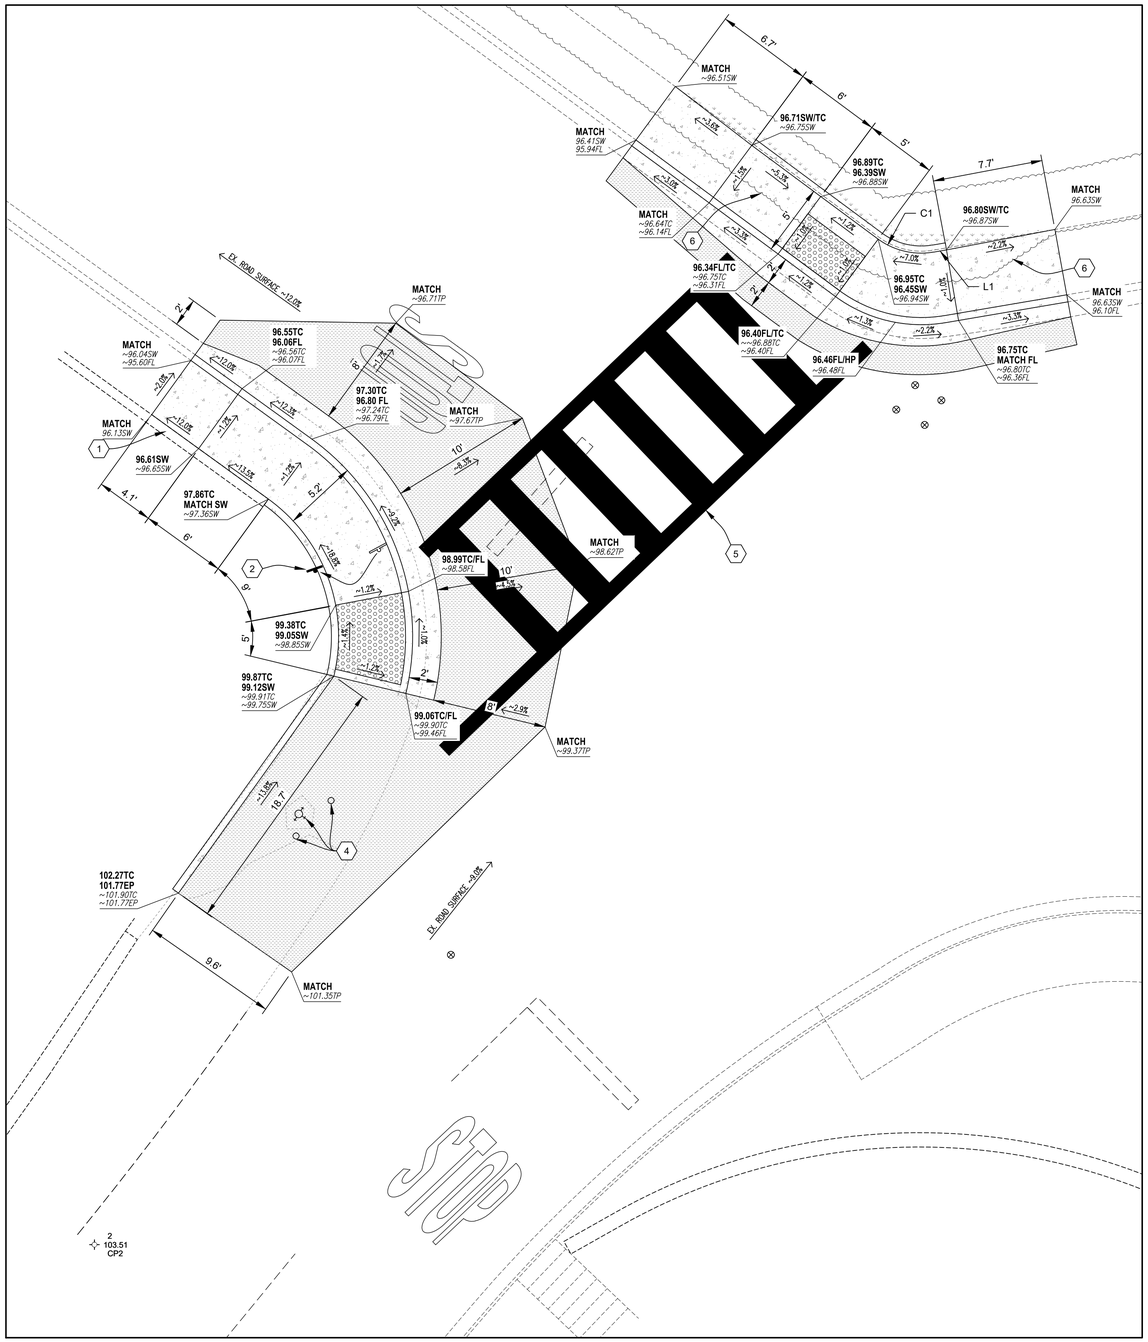

MATCHLINE - SEE SHEET 25

ENLARGEMENT J
SUNNYSLOPE AVENUE @ HARBOR BOULEVARD

NORTH

LEGEND

- PORTLAND CEMENT CONCRETE IMPROVEMENTS
- INSTALL DETECTABLE WARNING SURFACE
- HMA CONFORM: R&R 6" OR MATCH EX. PAVEMENT THICKNESS, WHICHEVER IS GREATER
- BACKFILL W/ NATIVE SOIL & REGRADE
- WATER VALVE COVER
- FIRE HYDRANT
- ROADSIDE SIGN (EX.)
- INSTALL OR RELOCATE ROADSIDE SIGN
- SURVEY NAIL
- FL — FLOWLINE
- SW — SIDEWALK
- TC — TOP OF CURB
- TP — TOP OF PAVEMENT
- EG — EXISTING GRADE
- HP — HIGH POINT
- EP — EDGE OF PAVEMENT
- XXX.XX / ~XXX.XX — **DESIGN ELEVATION(S)** (BOLD) / *EXIST. ELEVATION(S)* (ITALICIZED)

ENLARGEMENT J NOTES:

1. PROTECT WALL DURING DEMOLITION & NEW CONCRETE CONSTRUCTION.
2. RELOCATE TRAFFIC SIGN TO BEHIND BACK OF SIDEWALK.
3. NOT USED.
4. PROTECT IN PLACE EXISTING FIRE HYDRANT & BOLLARDS.
5. WHITE LADDER CROSSWALK PER CITY OF BELMONT STANDARD DETAIL PM-100.
6. PRUNE & REMOVE SHRUBBERY AS NEEDED TO PERFORM CONCRETE DEMOLITION & CONSTRUCTION.

CURVE TABLE

CURVE #	LENGTH	RADIUS	DELTA
C1	4.09'	5.14'	45°35'46"

LINE TABLE

LINE #	DISTANCE	BEARING
L1	0.91'	S80° 20' 16"W

GENERAL NOTES:

1. CURB RAMPS TO BE CONSTRUCTED IN ACCORDANCE WITH 2023 CALTRANS STANDARD PLAN A88A "CURB RAMP DETAILS" AND PLAN NO. A88B "CURB RAMP AND PASSAGEWAY DETAILS" & AS SHOWN IN PROJECT PLANS.
2. UTILITIES SHOWN ON PLANS ARE SCHEMATIC ONLY & NOT FIELD VERIFIED FOR COMPLETENESS. CONTRACTOR SHALL LOCATE ALL EXISTING UTILITIES WITHIN WORK AREA PRIOR TO EXCAVATION AND PROTECT ALL EXISTING FACILITIES IN PLACE DURING CONSTRUCTION.


Pavement Engineering Inc.
You can ride on our reputation
Corporate Office:
3485 Sacramento Drive, Suite A
San Luis Obispo, CA 93401
805.781.2265

CITY OF BELMONT
2026 PAVING PROJECT
ENLARGEMENT J
SUNNYSLOPE AVENUE @ HARBOR BOULEVARD

REGISTERED PROFESSIONAL ENGINEER
JOSEPH L. RIPP
C52735
Exp. 12/31/2026
CIVIL
STATE OF CALIFORNIA

DRAWN BY: MW
PROJECT NUMBER: 250432-01
SCALE: 1" = 5'
VERIFY SCALE
BAR REPRESENTS 1" ON ORIGINAL
DATE: MAY 2026
SHEET NUMBER: 25 of 35

Path: Z:\SHARED\R DRIVE\ACTIVE PROJECTS\BELMONT, CITY OF\250432 - 2026 PAVING PROJECT\TASK 01\DRAWINGS\250432-01_CR04_SUNNYSLOPE\HARBOR.DWG Plot Date: 5/29/2026 1:54 PM

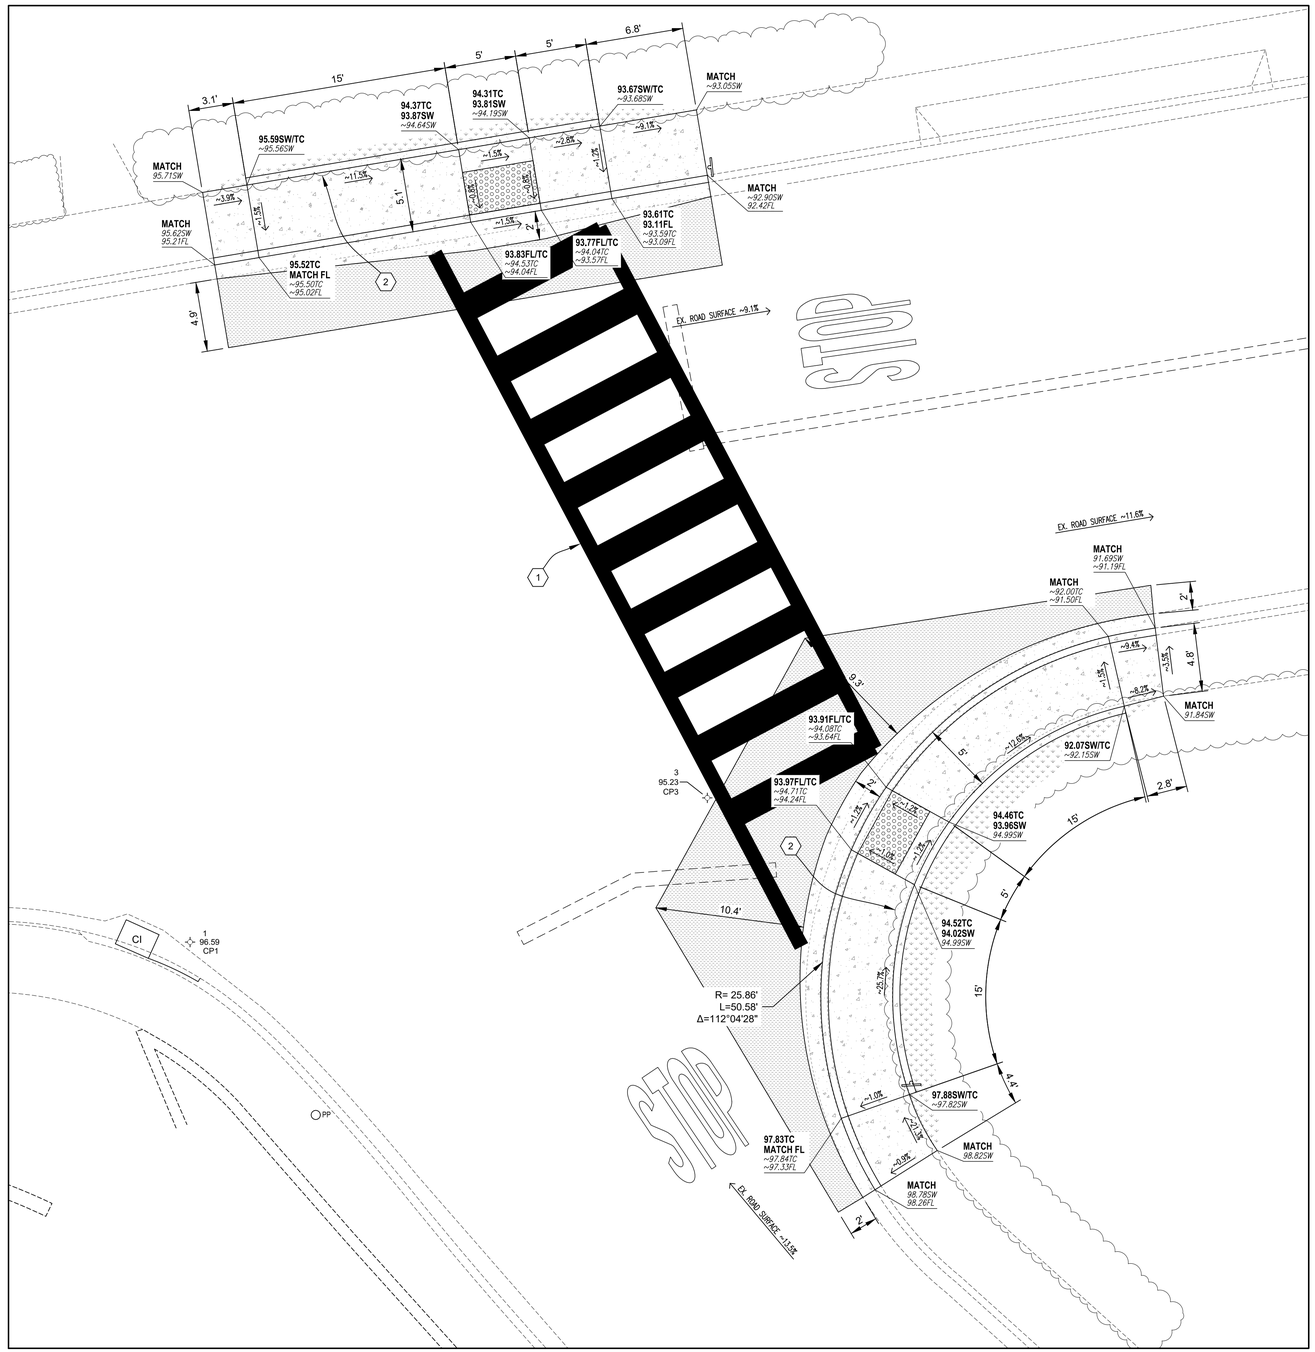

ENLARGEMENT K
SUNNYSLOPE AVENUE @ HARBOR BOULEVARD

NORTH

LEGEND

- PORTLAND CEMENT CONCRETE IMPROVEMENTS
- INSTALL DETECTABLE WARNING SURFACE
- HMA CONFORM: R&R 6" OR MATCH EX. PAVEMENT THICKNESS, WHICHEVER IS GREATER
- BACKFILL W/ NATIVE SOIL & REGRADE
- PP — POWER POLE
- ROADSIDE SIGN (EX.)
- INSTALL OR RELOCATE ROADSIDE SIGN
- FL — FLOWLINE
- SW — SIDEWALK
- TC — TOP OF CURB
- CI — CURB INLET (EX.)
- XXX.XX / ~XXX.XX — **DESIGN ELEVATION(S)** (BOLD) / *EXIST. ELEVATION(S)* *(ITALICIZED)*

ENLARGEMENT K NOTES:

1. WHITE LADDER CROSSWALK PER CITY OF BELMONT STANDARD DETAIL PM-100.
2. PRUNE & REMOVE SHRUBBERY AS NEEDED TO PERFORM CONCRETE DEMOLITION & CONSTRUCTION.

GENERAL NOTES:

1. CURB RAMPS TO BE CONSTRUCTED IN ACCORDANCE WITH 2023 CALTRANS STANDARD PLAN A88A "CURB RAMP DETAILS" AND PLAN NO. A88B "CURB RAMP AND PASSAGEWAY DETAILS" & AS SHOWN IN PROJECT PLANS.
2. UTILITIES SHOWN ON PLANS ARE SCHEMATIC ONLY & NOT FIELD VERIFIED FOR COMPLETENESS. CONTRACTOR SHALL LOCATE ALL EXISTING UTILITIES WITHIN WORK AREA PRIOR TO EXCAVATION AND PROTECT ALL EXISTING FACILITIES IN PLACE DURING CONSTRUCTION.


Pavement Engineering Inc.
You can ride on our reputation
Corporate Office:
3485 Sacramento Drive, Suite A
San Luis Obispo, CA 93401
805.781.2265

CITY OF BELMONT
2026 PAVING PROJECT
ENLARGEMENT K
SUNNYSLOPE AVENUE @ HARBOR BOULEVARD

REGISTERED PROFESSIONAL ENGINEER
JOSEPH L. RING
C52735
Exp. 12/31/2026
CIVIL
STATE OF CALIFORNIA

DRAWN BY: MW
PROJECT NUMBER: 250432-01
SCALE: 1" = 5'
VERIFY SCALE
BAR REPRESENTS 1" ON ORIGINAL
DATE: MAY 2026
SHEET NUMBER: 26 of 35

Path: Z:\SHARED\R DRIVE\ACTIVE PROJECTS\BELMONT, CITY OF\250432 - 2026 PAVING PROJECT\TASK 01\DRAWINGS\250432-01_CR04_SUUNYSLOPEHARBOR.DWG Plot Date: 5/29/2026 1:54 PM

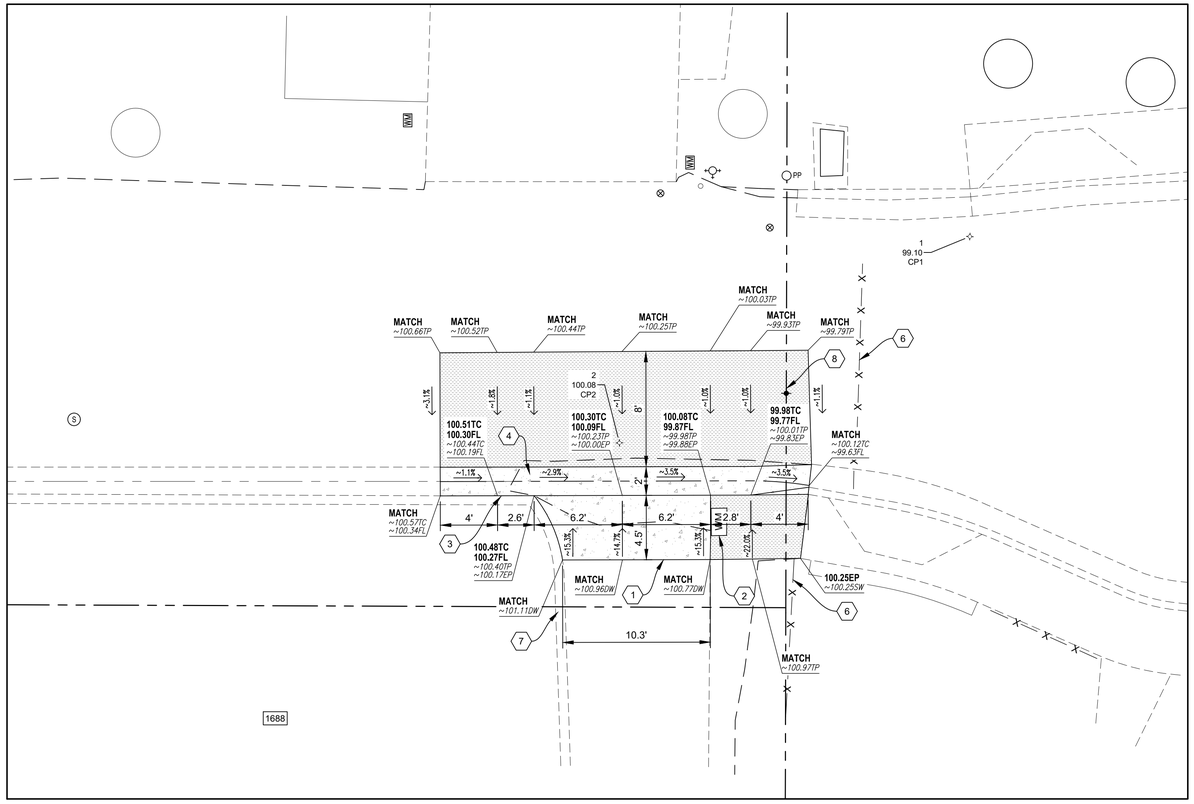

ENLARGEMENT L
1688 SUNNYSLOPE AVENUE

NORTH

LEGEND

- PORTLAND CEMENT CONCRETE IMPROVEMENTS
- INSTALL DETECTABLE WARNING SURFACE
- HMA CONFORM: R&R 6" OR MATCH EX. PAVEMENT THICKNESS, WHICHEVER IS GREATER
- APPROXIMATE PROPERTY BOUNDARY
- XX — PROPERTY ADDRESS
- (X) — MANHOLE COVER (D=STORM DRAIN, S=SEWER, T=AT&T)
- PP — POWER POLE
- WATER VALVE COVER
- FIRE HYDRANT
- WM — WATER METER COVER
- SURVEY NAIL
- FL — FLOWLINE
- SW — SIDEWALK
- TC — TOP OF CURB
- TP — TOP OF PAVEMENT
- XXX.XX ~XXX.XX — DESIGN ELEVATION(S) EXIST. ELEVATION(S)

ENLARGEMENT L NOTES:

1. CONTRACTOR TO SAWCUT EXISTING DRIVEWAY @ LOCATION SHOWN ON PLANS. NO JOINT PRESENT @ THIS LOCATION.
2. ADJUST UTILITY COVER TO FINISHED GRADE. COORDINATE W/UTILITY OWNER AS REQUIRED.
3. PROTECT IN PLACE WEEP HOLE IN RETAINING WALL. CONSTRUCT CURB & GUTTER TO ALLOW WEEP HOLE TO DRAIN.
4. CONSTRUCT MODIFIED PCC VALLEY CURB & GUTTER PER DETAIL ON SHEET 34.
5. NOT USED.
6. PROTECT IN PLACE FENCE.
7. PROTECT IN PLACE RETAINING WALL.
8. PROTECT IN PLACE SURVEY MONUMENT IN WELL. ADJUST SURVEY MONUMENT WELL TO FINISHED GRADE.

GENERAL NOTES:

1. CURB RAMPS TO BE CONSTRUCTED IN ACCORDANCE WITH 2023 CALTRANS STANDARD PLAN A88A "CURB RAMP DETAILS" AND PLAN NO. A88B "CURB RAMP AND PASSAGEWAY DETAILS" & AS SHOWN IN PROJECT PLANS.
2. UTILITIES SHOWN ON PLANS ARE SCHEMATIC ONLY & NOT FIELD VERIFIED FOR COMPLETENESS. CONTRACTOR SHALL LOCATE ALL EXISTING UTILITIES WITHIN WORK AREA PRIOR TO EXCAVATION AND PROTECT ALL EXISTING FACILITIES IN PLACE DURING CONSTRUCTION.


Pavement Engineering Inc.
You can ride on our reputation
Corporate Office:
3485 Sacramento Drive, Suite A
San Luis Obispo, CA 93401
805.781.2265

CITY OF BELMONT
2026 PAVING PROJECT
ENLARGEMENT L
1688 SUNNYSLOPE AVENUE

REGISTERED PROFESSIONAL ENGINEER
JOSEPH L. RIRIE
C52735
Exp. 12/31/2026
CIVIL
STATE OF CALIFORNIA

DRAWN BY: BM
PROJECT NUMBER: 250432-01
SCALE: 1" = 20'
VERIFY SCALE
BAR REPRESENTS 1" ON ORIGINAL
DATE: MAY 2026
SHEET NUMBER: 27 of 35

Path: Z:\SHARED\R DRIVE\ACTIVE PROJECTS\BELMONT, CITY OF\250432 - 2026 PAVING PROJECT\TASK 01\DRAWINGS\250432-01_SUNNYSLOPE DRIVEWAY.DWG Plot Date: 5/29/2026 1:54 PM

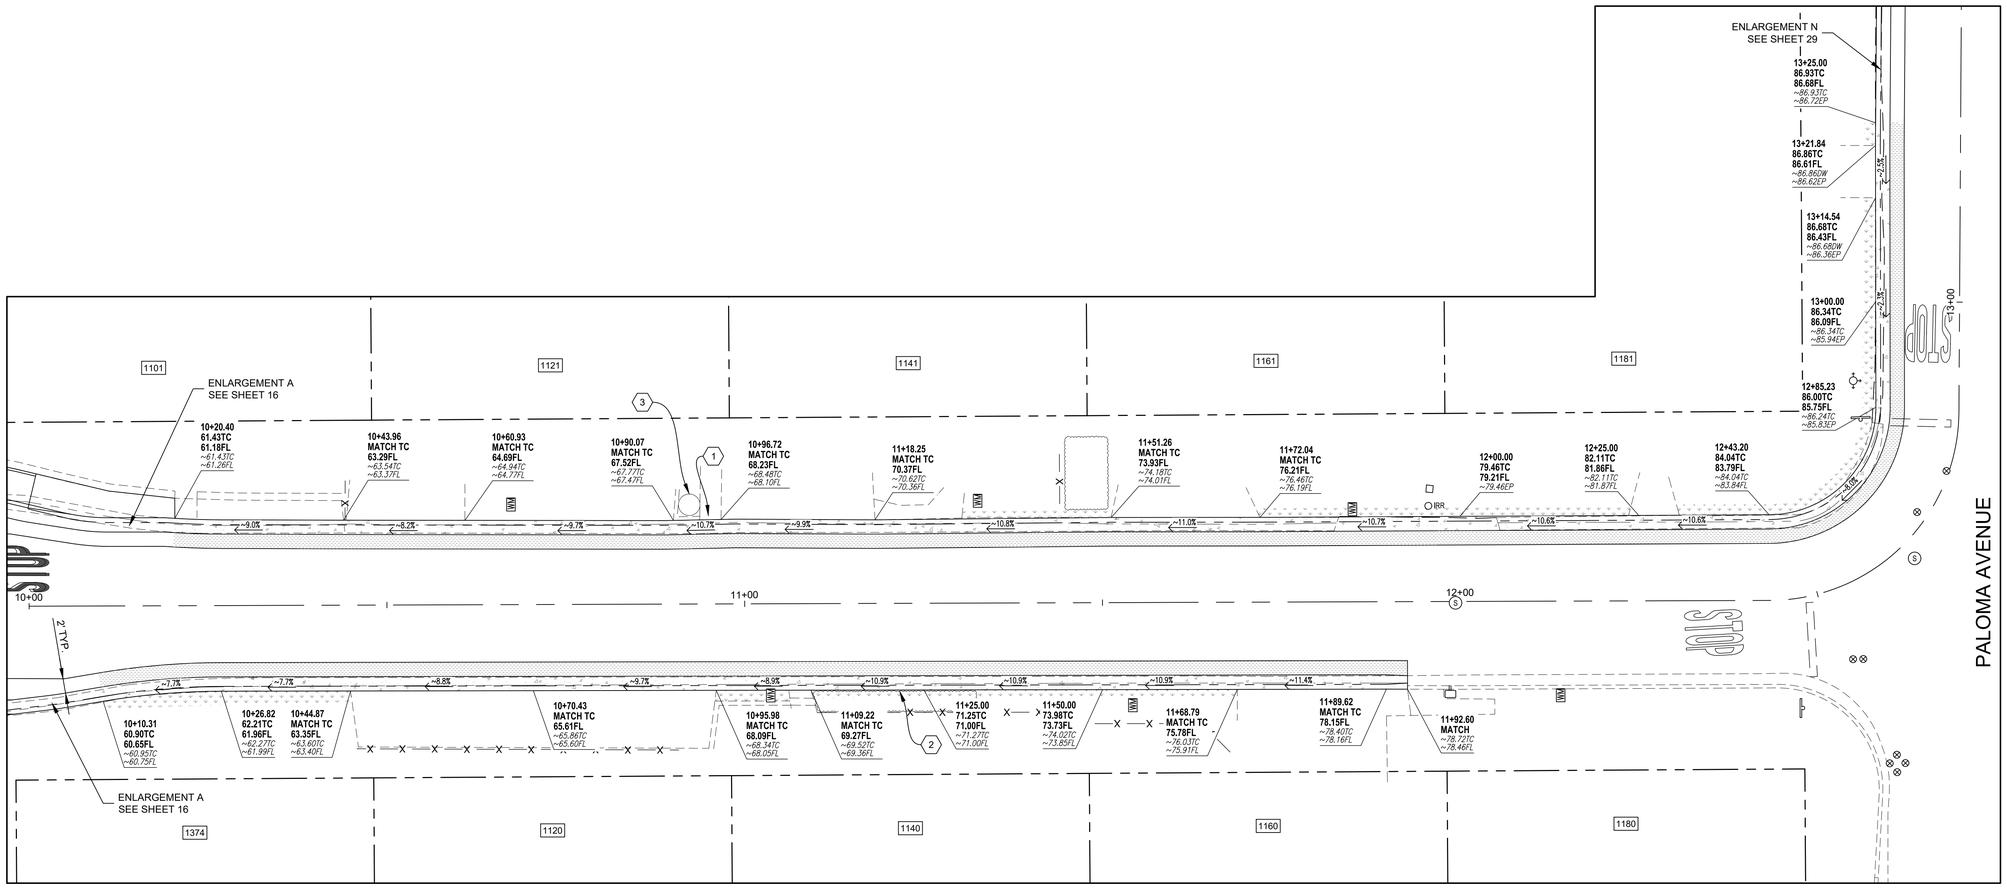

ENLARGEMENT M
BROADWAY

NORTH

LEGEND

- PORTLAND CEMENT CONCRETE IMPROVEMENTS
- HMA CONFORM: R&R 6" OR MATCH EX. PAVEMENT THICKNESS, WHICHEVER IS GREATER
- BACKFILL W/ NATIVE SOIL & REGRADE
- APPROXIMATE PROPERTY BOUNDARY
- CONSTRUCT VALLEY CURB & GUTTER
- CONSTRUCT STANDARD / DRIVEWAY CURB & GUTTER
- XX — PROPERTY ADDRESS
- (X) — MANHOLE COVER (D=STORM DRAIN, S=SEWER, T=AT&T)
- WATER VALVE COVER
- WM — WATER METER COVER
- SURVEY NAIL
- ROADSIDE SIGN (EX.)
- FIRE HYDRANT
- FL — FLOWLINE
- EP — EDGE OF PAVEMENT
- TC — TOP OF CURB
- DW — DRIVEWAY

XX+XX
XXX.XX
~XXX.XX
DESIGN STATION
DESIGN ELEVATION(S)
EXIST. ELEVATION(S)

ENLARGEMENT M NOTES:

1. RESET BRICK PAVERS FLUSH W/ NEW CURB & GUTTER.
2. TRIM & REMOVE EXISTING PLANT MATERIAL @ PROPOSED CURB & GUTTER.
3. PROTECT IN PLACE TREE.

GENERAL NOTES:

1. CURB RAMPS TO BE CONSTRUCTED IN ACCORDANCE WITH 2023 CALTRANS STANDARD PLAN A88A "CURB RAMP DETAILS" AND PLAN NO. A88B "CURB RAMP AND PASSAGEWAY DETAILS" & AS SHOWN IN PROJECT PLANS.
2. UTILITIES SHOWN ON PLANS ARE SCHEMATIC ONLY & NOT FIELD VERIFIED FOR COMPLETENESS. CONTRACTOR SHALL LOCATE ALL EXISTING UTILITIES WITHIN WORK AREA PRIOR TO EXCAVATION AND PROTECT ALL EXISTING FACILITIES IN PLACE DURING CONSTRUCTION.


Pavement Engineering Inc.
You can ride on our reputation
Corporate Office:
3485 Sacramento Drive, Suite A
San Luis Obispo, CA 93401
805.781.2265

CITY OF BELMONT
2026 PAVING PROJECT
ENLARGEMENT M
BROADWAY

REGISTERED PROFESSIONAL ENGINEER
JOSEPH L. RIPPE
C52735
Exp. 12/31/2026
CIVIL
STATE OF CALIFORNIA

DRAWN BY: BM
PROJECT NUMBER: 250432-01
SCALE: 1" = 10'
VERIFY SCALE
BAR REPRESENTS 1" ON ORIGINAL
DATE: MAY 2026
SHEET NUMBER: 28 of 35

Path: Z:\SHARED\R DRIVE\ACTIVE PROJECTS\BELMONT, CITY OF\250432 - 2026 PAVING PROJECT\TASK 01\DRAWINGS\250432-01_CR02_BROADWAY.DWG Plot Date: 5/29/2026 1:54 PM

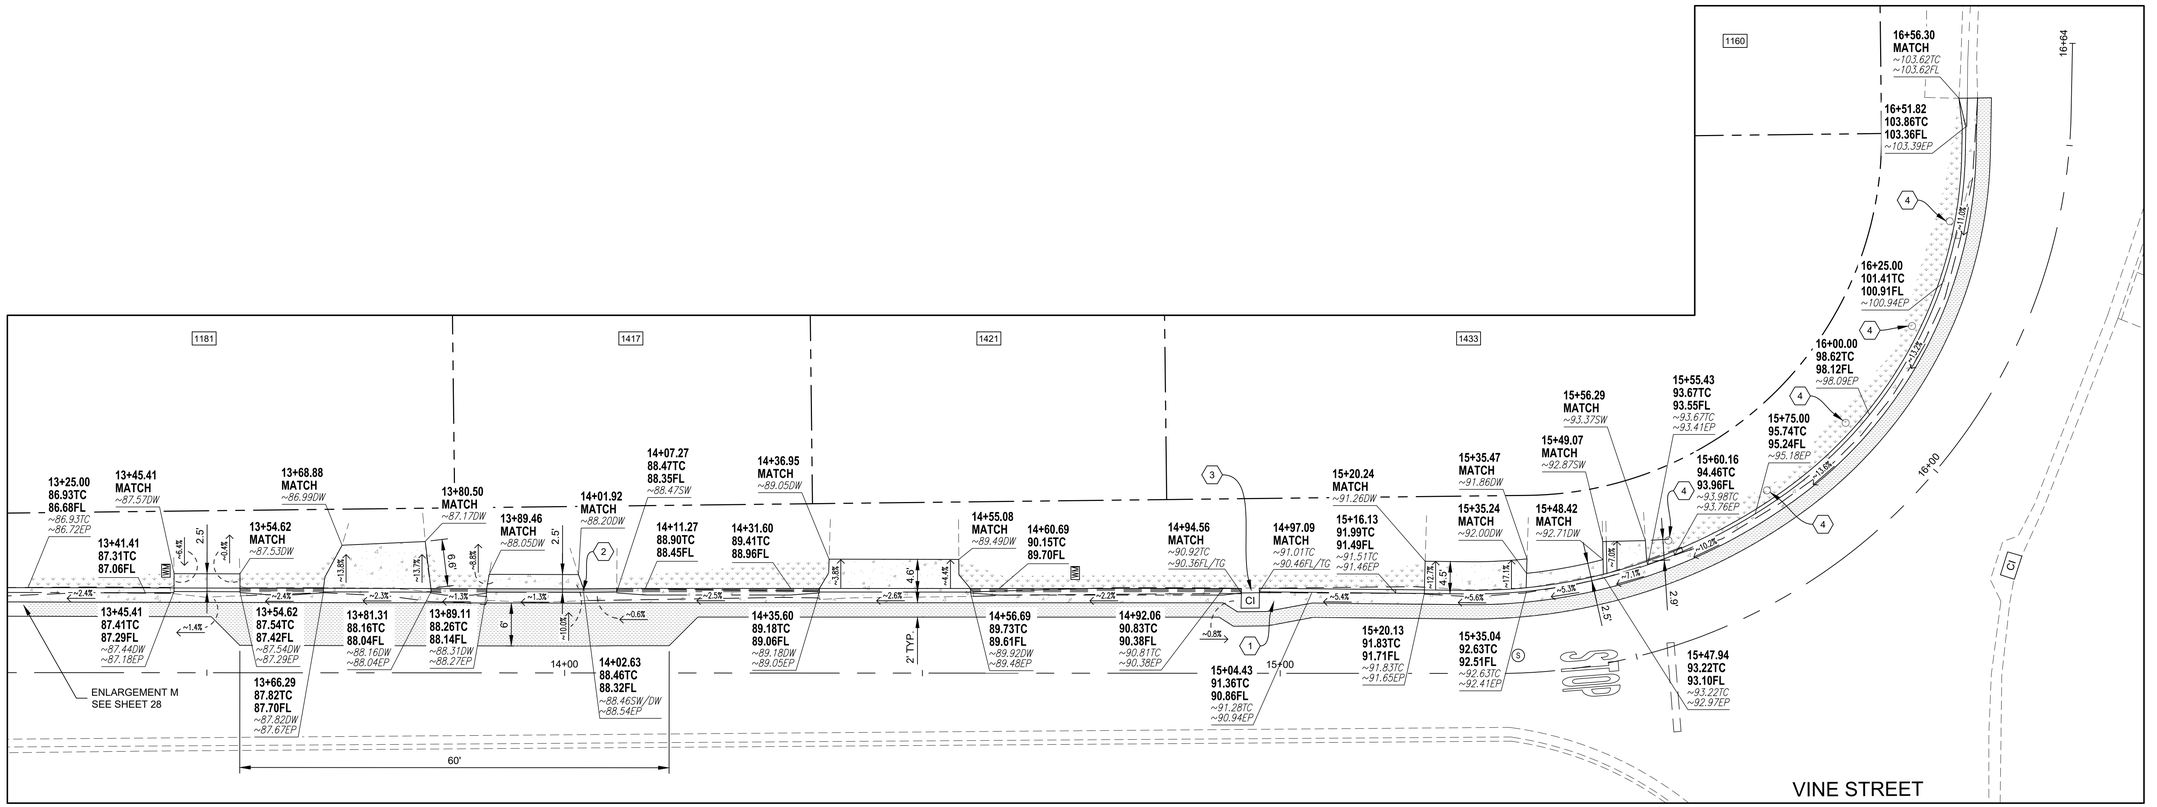

ENLARGEMENT N
PALOMA AVENUE

NORTH

LEGEND

- PORTLAND CEMENT CONCRETE IMPROVEMENTS
- HMA CONFORM: R&R 6" OR MATCH EX. PAVEMENT THICKNESS, WHICHEVER IS GREATER
- BACKFILL W/ NATIVE SOIL & REGRADE
- APPROXIMATE PROPERTY BOUNDARY
- CONSTRUCT TYPE E ROLLED CURB & GUTTER
- CONSTRUCT VALLEY CURB & GUTTER
- CONSTRUCT STANDARD / DRIVEWAY CURB & GUTTER
- XX — PROPERTY ADDRESS
- X — MANHOLE COVER (D=STORM DRAIN, S=SEWER, T=AT&T)
- WM — WATER METER COVER
- SURVEY NAIL
- FL — FLOWLINE
- SW — SIDEWALK
- TC — TOP OF CURB
- TP — TOP OF PAVEMENT
- EP — EDGE OF PAVEMENT
- DW — DRIVEWAY
- TG — TOP OF GRATE
- CI — CURB INLET (EX.)

XX+XX
XXX.XX
~XXX.XX

DESIGN STATION
DESIGN ELEVATION(S)
EXIST. ELEVATION(S)

ENLARGEMENT N NOTES:

1. CONSTRUCT PCC APRON PER CITY OF BELMONT STANDARD DETAIL SD-303, "TYPE GO INLET ON INCLINE".
2. VARY CURB HEIGHT OF DRIVEWAY CURB & GUTTER.
3. PROTECT IN PLACE CATCH INLET.
4. PROTECT IN PLACE TREE.

GENERAL NOTES:

1. CURB RAMPS TO BE CONSTRUCTED IN ACCORDANCE WITH 2023 CALTRANS STANDARD PLAN A88A "CURB RAMP DETAILS" AND PLAN NO. A88B "CURB RAMP AND PASSAGEWAY DETAILS" & AS SHOWN IN PROJECT PLANS.
2. UTILITIES SHOWN ON PLANS ARE SCHEMATIC ONLY & NOT FIELD VERIFIED FOR COMPLETENESS. CONTRACTOR SHALL LOCATE ALL EXISTING UTILITIES WITHIN WORK AREA PRIOR TO EXCAVATION AND PROTECT ALL EXISTING FACILITIES IN PLACE DURING CONSTRUCTION.


Pavement Engineering Inc.
You can ride on our reputation
Corporate Office:
3485 Sacramento Drive, Suite A
San Luis Obispo, CA 93401
805.781.2265

CITY OF BELMONT
2026 PAVING PROJECT
ENLARGEMENT N
PALOMA AVENUE

REGISTERED PROFESSIONAL ENGINEER
JOSEPH L. RIVAS
C52735
Exp. 12/31/2026
CIVIL
STATE OF CALIFORNIA

DRAWN BY: BM
PROJECT NUMBER: 250432-01
SCALE: 1" = 10'
VERIFY SCALE
BAR REPRESENTS 1" ON ORIGINAL
DATE: MAY 2026
SHEET NUMBER: 29 of 35


Path: Z:\SHARED\R DRIVE\ACTIVE PROJECTS\BELMONT, CITY OF\250432 - 2026 PAVING PROJECT\TASK 01\DRAWINGS\250432-01_CR02_BROADWAY.DWG Plot Date: 5/29/2026 1:54 PM

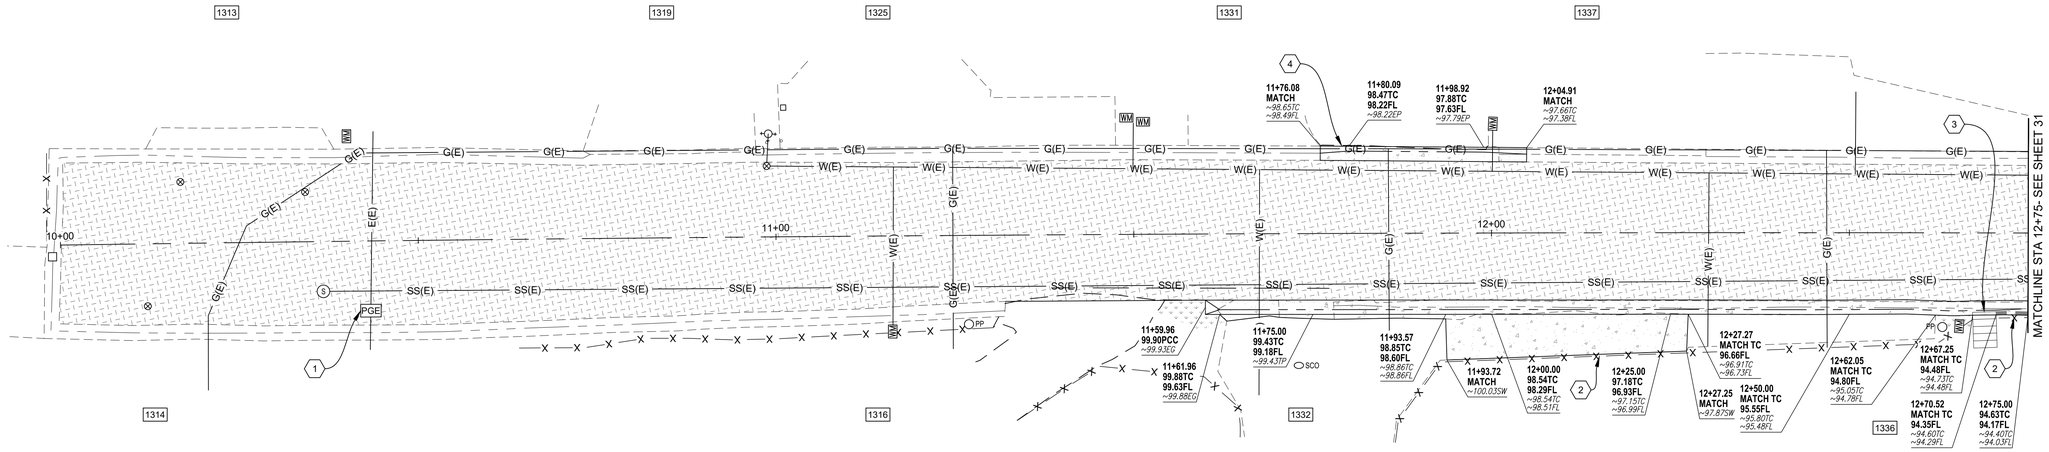

PALOMA AVENUE: PLAN VIEW STA 10+00 TO STA 12+75

HORIZONTAL: 1"=10'
VERTICAL: N/A

NORTH

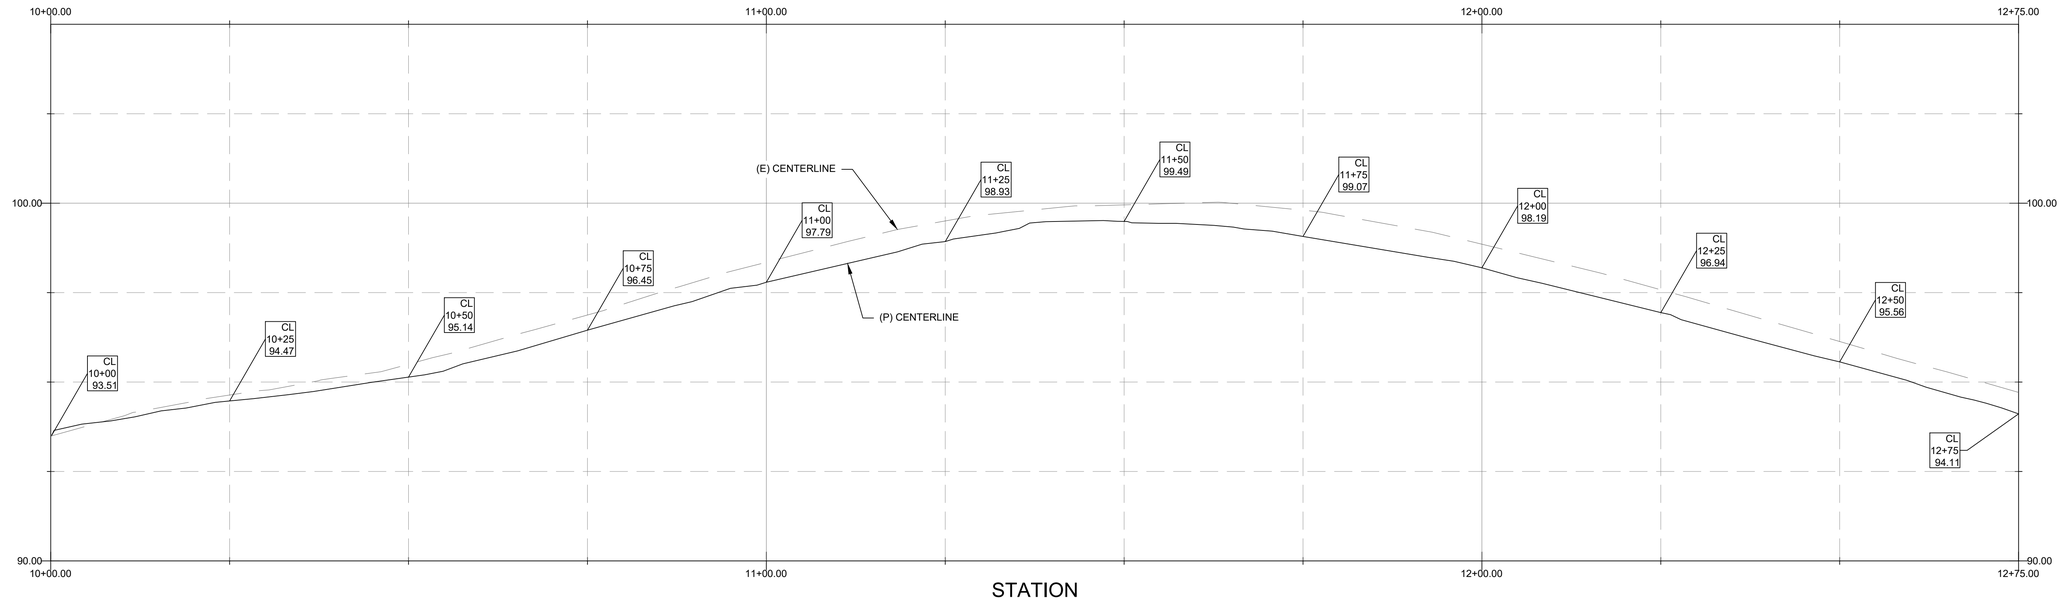

PALOMA AVENUE: CENTERLINE PROFILE VIEW

HORIZONTAL: 1"=10'
VERTICAL: 1"=5'

LEGEND

- PORTLAND CEMENT CONCRETE IMPROVEMENTS
- FULL DEPTH RECLAMATION (SEE SHEET 8 FOR TYPICAL SECTION DETAIL)
- BACKFILL W/ NATIVE SOIL & REGRADE
- W(E) — WATER LINE (EX.)
- G(E) — GAS LINE (EX.)
- SS(E) — WATER LINE (EX.)
- UNDERGROUND UTILITY LINE (EX.)
- CONSTRUCT VALLEY CURB & GUTTER
- CONSTRUCT ROLLED CURB & GUTTER
- XX — PROPERTY ADDRESS
- X — MANHOLE COVER (D=STORM DRAIN, S=SEWER, T=AT&T)
- WATER VALVE COVER
- WM — WATER METER COVER
- PP — POWER POLE
- SCO — SEWER CLEANOUT (EX.)
- FIRE HYDRANT

FL FLOWLINE
CL CENTERLINE
TC TOP OF CURB
TP TOP OF PAVEMENT
EG EXISTING GRADE
PCC PORTLAND CEMENT CONCRETE

XX+XX DESIGN STATION
XXX.XX DESIGN ELEVATION(S)
~XXX.XX EXIST. ELEVATION(S)

ENLARGEMENT X NOTES:

1. PROTECT IN PLACE PGE VAULT.
2. PROTECT IN PLACE RETAINING WALL.
3. PROTECT IN PLACE STAIR CASE.
4. RESET BRICKS AT BACK OF NEW CURB & GUTTER.


Pavement Engineering Inc.
You can ride on our reputation
Corporate Office:
3485 Sacramento Drive, Suite A
San Luis Obispo, CA 93401
805.781.2265

CITY OF BELMONT
2026 PAVING PROJECT
PALOMA AVENUE
PLAN & PROFILE: STA 10+00 TO STA 12+75

REGISTERED PROFESSIONAL ENGINEER
JOSEPH L. RIRIE
C52735
Exp. 12/31/2026
CIVIL
STATE OF CALIFORNIA

DRAWN BY: BM
PROJECT NUMBER: 250432-01
SCALE: AS SHOWN
VERIFY SCALE
BAR REPRESENTS 1" ON ORIGINAL
DATE: MAY 2026
SHEET NUMBER: 30 of 35


Path: Z:\SHARED\R DRIVE\ACTIVE PROJECTS\BELMONT, CITY OF\250432 - 2026 PAVING PROJECT\TASK 01\DRAWINGS\250432-01_PALOMA AVENUE.DWG Plot Date: 5/29/2026 1:54 PM

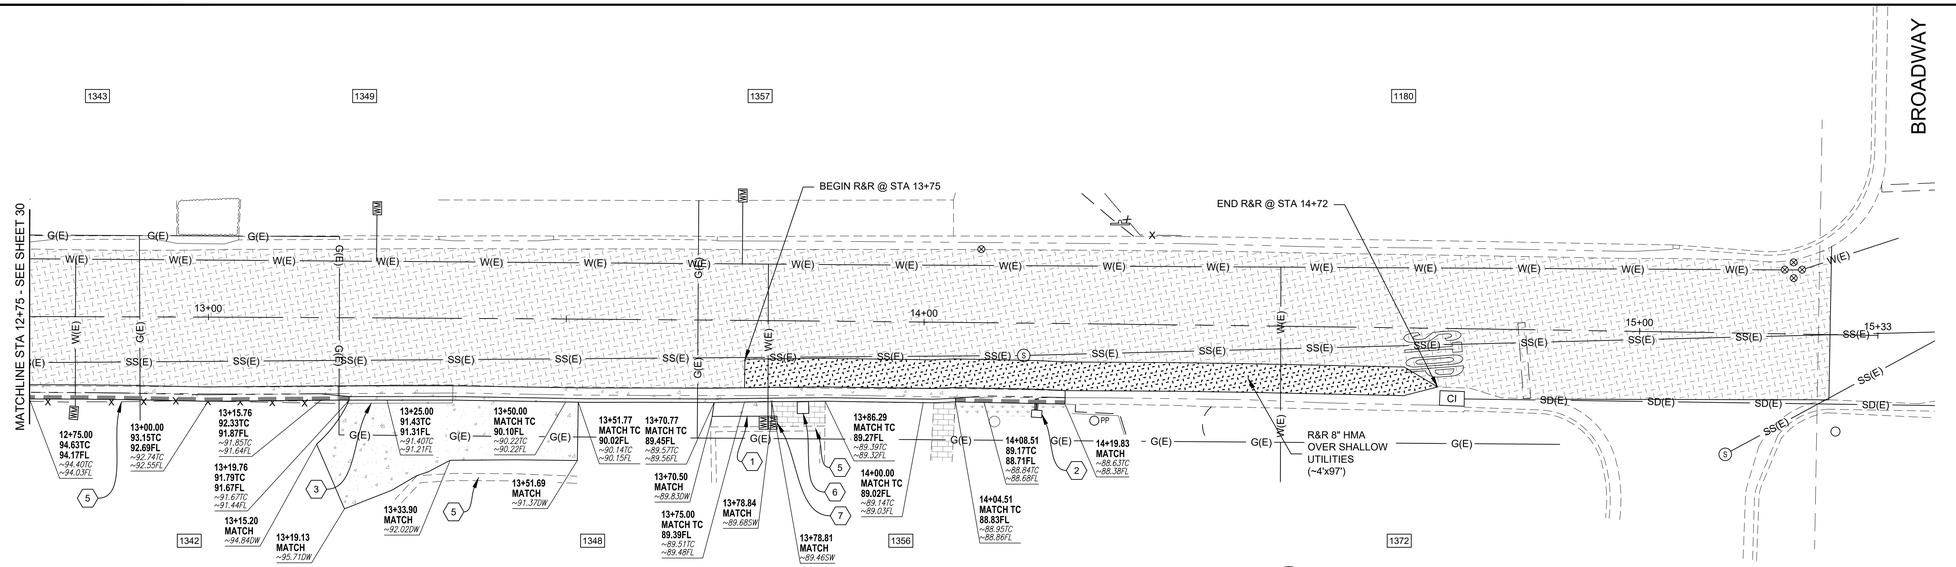

PALOMA AVENUE: PLAN VIEW STA 12+75 TO STA 15+33

HORIZONTAL: 1"=10'
VERTICAL: N/A

NORTH

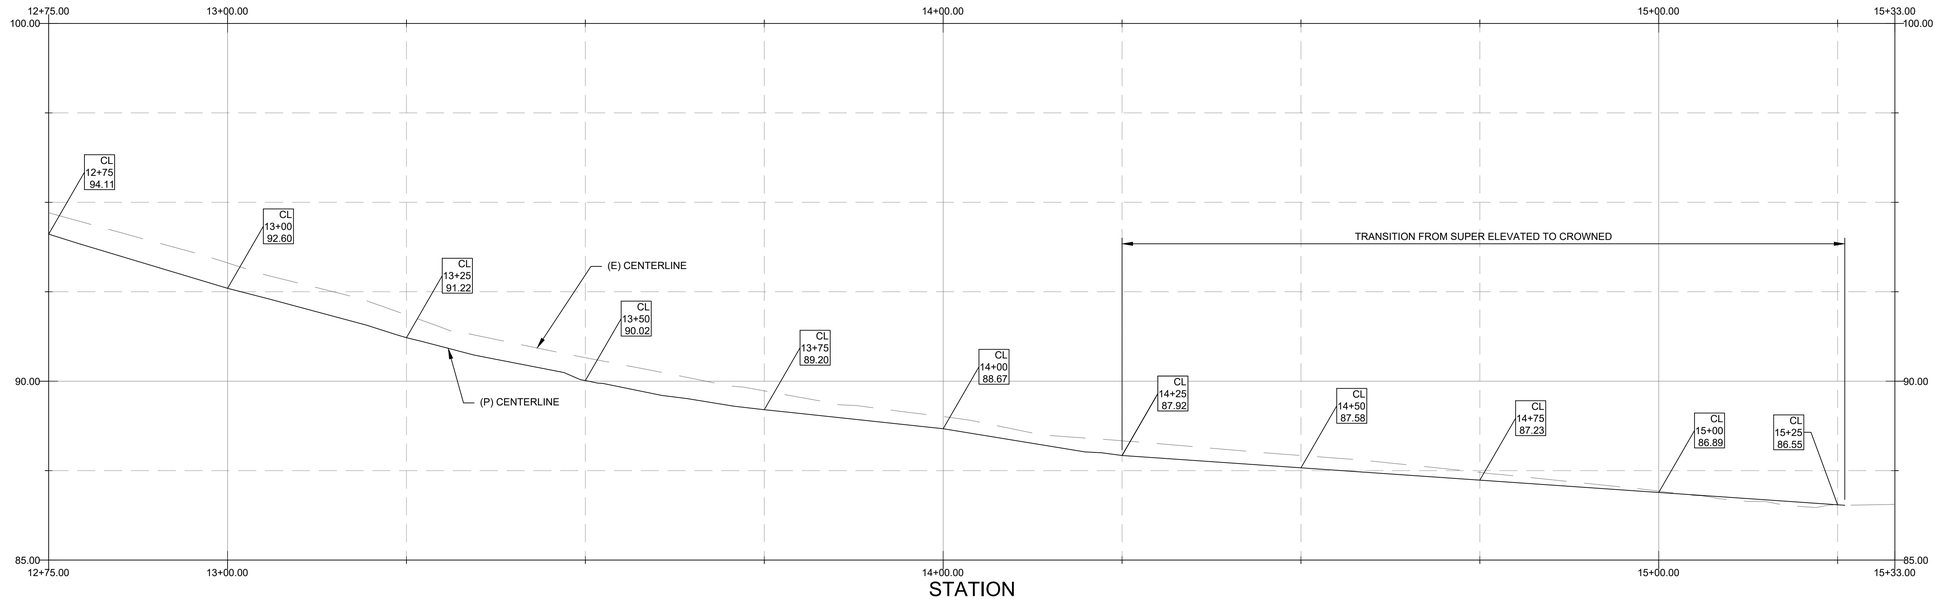

PALOMA AVENUE: CENTERLINE PROFILE VIEW

HORIZONTAL: 1"=10'
VERTICAL: 1"=5'

LEGEND

- PORTLAND CEMENT CONCRETE IMPROVEMENTS
- FULL DEPTH RECLAMATION (SEE SHEET 8 FOR TYPICAL SECTION DETAIL)
- REMOVE & REPLACE 8" HMA OVER SHALLOW UTILITIES (SEE SHEET 8 FOR TYPICAL SECTION DETAIL)
- BACKFILL W/ NATIVE SOIL & REGRADE
- W(E) — WATER LINE (EX.)
- G(E) — GAS LINE (EX.)
- SS(E) — WATER LINE (EX.)
- SD(E) — STORM DRAIN (EX.)
- CONSTRUCT DRIVEWAY CURB & GUTTER
- CONSTRUCT TYPE E ROLLED CURB & GUTTER
- XX — PROPERTY ADDRESS
- (X) — MANHOLE COVER (D=STORM DRAIN, S=SEWER, T=AT&T)
- ⊗ — WATER VALVE COVER
- WM — WATER METER COVER
- PP — POWER POLE
- ROADSIDE SIGN (EX.)
- FL — FLOWLINE
- CL — CENTERLINE
- TC — TOP OF CURB
- DW — DRIVEWAY
- CI — CURB INLET (EX)
- XX+XX / XXX.XX / ~XXX.XX — DESIGN STATION / DESIGN ELEVATION(S) / EXIST. ELEVATION(S)

ENLARGEMENT X NOTES:

1. SAWCUT CONCRETE INFRONT OF WATER METERS, NOT AT A JOINT. PROTECT IN PLACE PRICK PAVERS ADJACENT TO CONCRETE.
2. PROTECT IN PLACE DRAINAGE STRUCTURE AND OUTLET PIPES. CONSTRUCT TYPE E THRU CURB DRAIN PER CITY OF BELMONT STANDARD DETAIL SI-101.
3. SALVAGE AND RESET METAL PLATE OVER NEW CURB & GUTTER.
4. NOT USED.
5. PROTECT IN PLACE RETAINING WALL.
6. PROTECT IN PLACE DRAINAGE STRUCTURE.
7. PROTECT IN PLACE WATER METERS.

Pavement Engineering Inc.
You can ride on our reputation
Corporate Office:
3485 Sacramento Drive, Suite A
San Luis Obispo, CA 93401
805.781.2265

CITY OF BELMONT
2026 PAVING PROJECT


PALOMA AVENUE
PLAN & PROFILE: STA 12+75 TO STA 15+33

REGISTERED PROFESSIONAL ENGINEER
JOSEPH L. TIRRE
CS2735
Exp. 12/31/2026
CIVIL
STATE OF CALIFORNIA


DRAWN BY: BM
PROJECT NUMBER: 250432-01
SCALE: AS SHOWN
VERIFY SCALE
BAR REPRESENTS 1" ON ORIGINAL
DATE: MAY 2026
SHEET NUMBER: 31 of 35

Path: Z:\SHARED\R DRIVE\ACTIVE PROJECTS\BELMONT, CITY OF\250432 - 2026 PAVING PROJECT\TASK 01\DRAWINGS\250432-01_PALOMA AVENUE.DWG Plot Date: 5/29/2026 1:54 PM


10+00.46

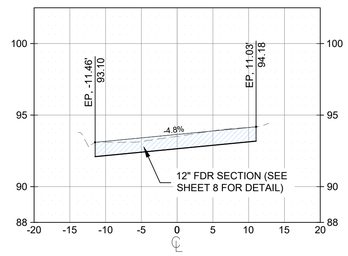


10+25.00

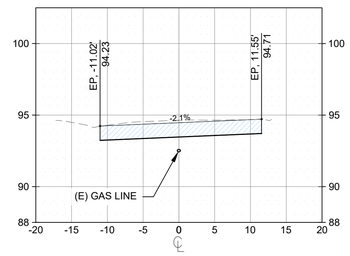


10+50.00

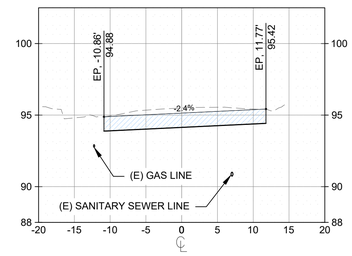


10+75.00

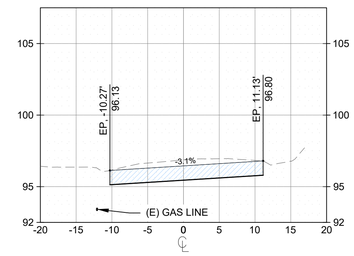


11+00.00

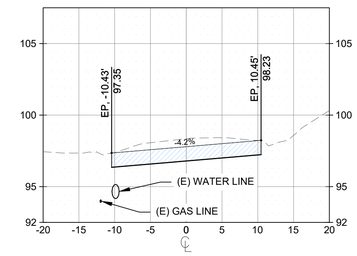


11+25.00

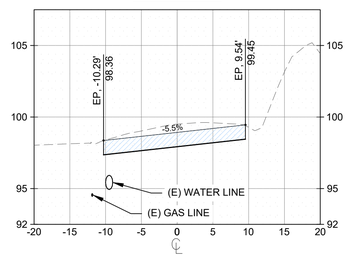


11+50.00

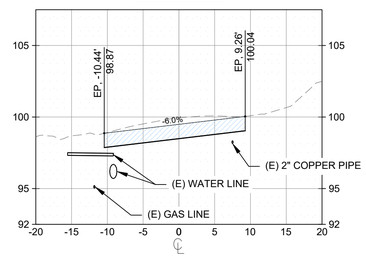


11+75.00

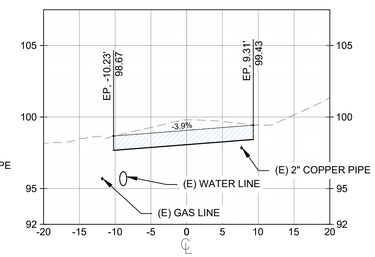


12+00.00

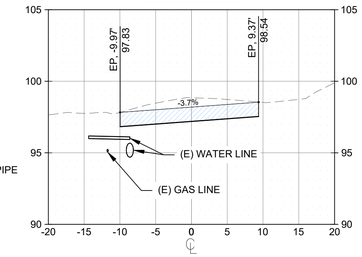


12+25.00

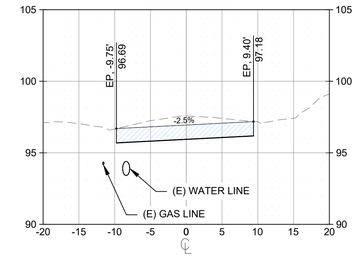


12+50.00

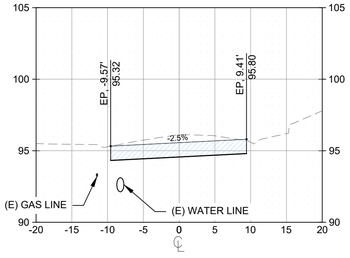


12+75.00

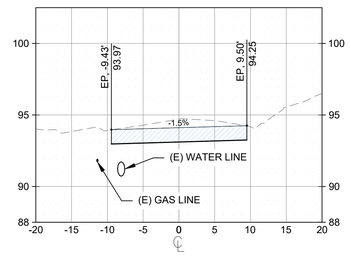


13+00.00

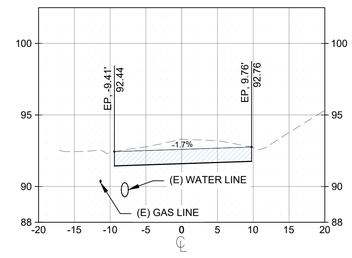


13+25.00

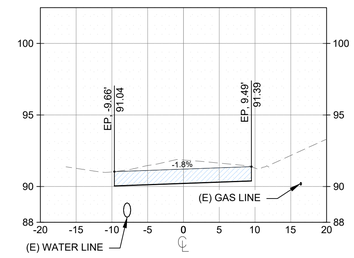


13+50.00

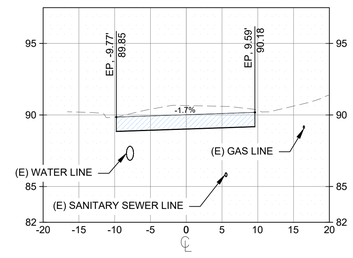


13+75.00

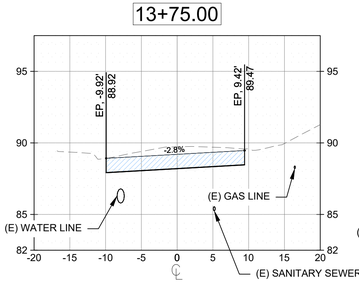


14+00.00

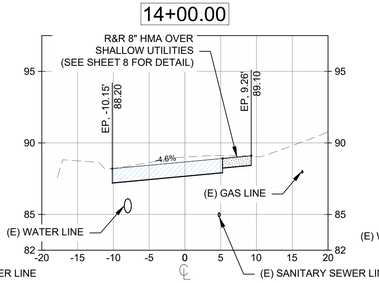


14+25.00

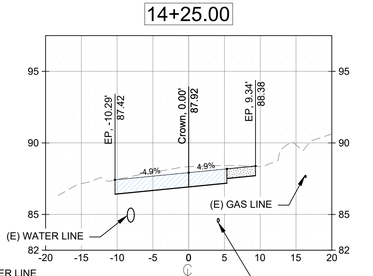

14+50.00

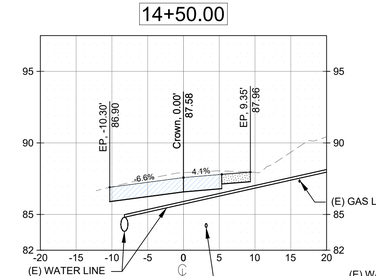

14+75.00

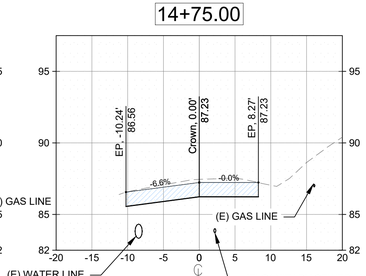

PALOMA AVENUE CROSS SECTIONS

HORIZONTAL 1"=10'
VERTICAL 1"=5'


Pavement Engineering Inc.
You can ride on our reputation
Corporate Office:
3485 Sacramento Drive, Suite A
San Luis Obispo, CA 93401
805.781.2265

CITY OF BELMONT
2026 PAVING PROJECT
PALOMA AVENUE
CROSS SECTIONS: STA 10+00 TO STA 14+75

REGISTERED PROFESSIONAL ENGINEER
JOSEPH L. RIPP
C52735
Exp. 12/31/2026
CIVIL
STATE OF CALIFORNIA

DRAWN BY: BM
PROJECT NUMBER: 250432-01
SCALE: AS SHOWN
VERIFY SCALE
BAR REPRESENTS 1" ON ORIGINAL
DATE: MAY 2026
SHEET NUMBER: 32 of 35

Path: Z:\SHARED\R DRIVE\ACTIVE PROJECTS\BELMONT, CITY OF\250432 - 2026 PAVING PROJECT\TASK 01\DRAWINGS\250432-01_PALOMA AVENUE.DWG Plot Date: 5/29/2026 1:54 PM

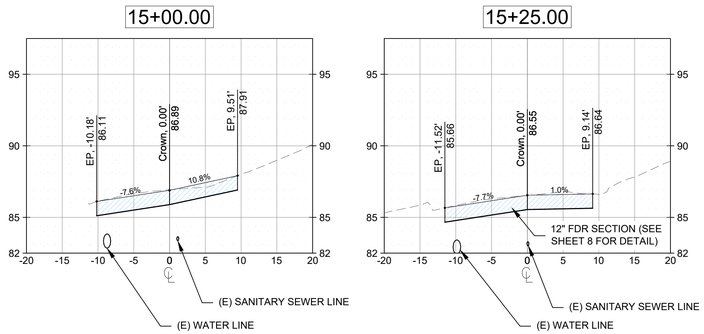

PALOMA AVENUE CROSS SECTIONS

HORIZONTAL 1"=10'
VERTICAL 1"=5'

Path: Z:\SHARED\JR DRIVE\ACTIVE PROJECTS\BELMONT, CITY OF\250432 - 2026 PAVING PROJECT\TASK 01\DRAWINGS\250432-01_PALOMA AVENUE.DWG Plot Date: 5/29/2026 1:54 PM

Pavement Engineering Inc.
You can ride on our reputation
Corporate Office:
3485 Sacramento Drive, Suite A
San Luis Obispo, CA 93401
805.781.2265

CITY OF BELMONT


2026 PAVING PROJECT

PAOLMA AVENUE

CROSS SECTIONS: STA 15+00 TO STA 15+25


REGISTERED PROFESSIONAL ENGINEER
JOSEPH L. RIVIE
C52735
Exp. 12/31/2026
CIVIL
STATE OF CALIFORNIA

DRAWN BY: BM
PROJECT NUMBER: 250432-01
SCALE: AS SHOWN
VERIFY SCALE
BAR REPRESENTS 1" ON ORIGINAL
DATE: MAY 2026
SHEET NUMBER: 33 of 35

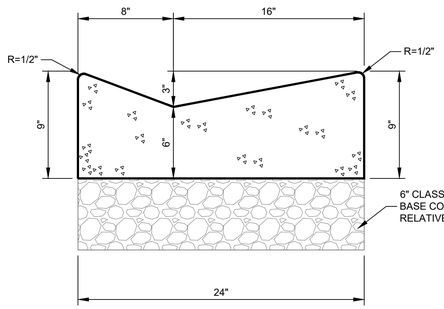


NOTE
CONTROL JOINTS SHALL BE @ 10' O.C. MAXIMUM.

PCC VALLEY CURB & GUTTER DETAIL
NTS

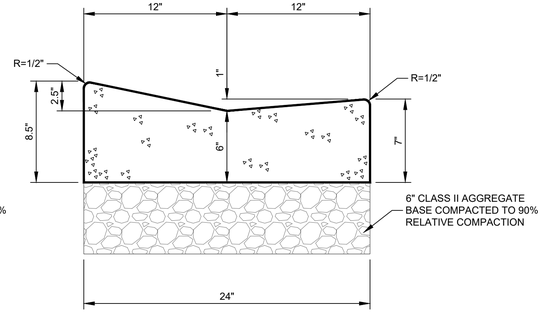


NOTE
CONTROL JOINTS SHALL BE @ 10' O.C. MAXIMUM.

MODIFIED PCC VALLEY CURB & GUTTER DETAIL
NTS

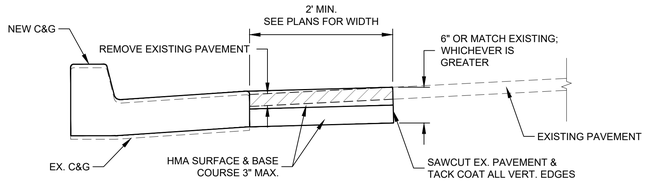

NOTE:
AT SOME LOCATIONS PAVEMENT ELEVATION WILL BE LOWERED TO MEET NEW GUTTER PAN SURFACES . WHERE GRADE IS TO BE ADJUSTED, CONTRACTOR SHALL REMOVE A PORTION OF EXIST. SUBGRADE & RECOMPACT TO 95% R.C. & REPLACE 6" HOT MIX ASPHALT (HMA).

HMA CONFORM

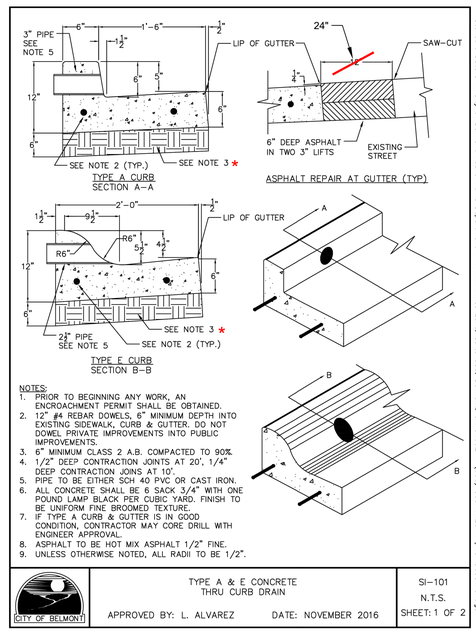

NOTES:
1. PRIOR TO BEGINNING ANY WORK, AN ENCROACHMENT PERMIT SHALL BE OBTAINED.
2. 12" #4 REBAR DOWELS, 6" MINIMUM DEPTH INTO EXISTING SIDEWALK, CURB & GUTTER. DO NOT DOWEL PRIVATE IMPROVEMENTS INTO PUBLIC IMPROVEMENTS.
3. 6" MINIMUM CLASS 2 A.B. COMPACTED TO 90%.
4. 1/2" DEEP CONTRACTION JOINTS AT 20', 1/4" DEEP CONTRACTION JOINS AT 10'.
5. PIPE TO BE EITHER SCH 40 PVC OR CAST IRON.
6. ALL CONCRETE SHALL BE 6 SACK 3/4" WITH ONE POUND LAMP BLACK PER CUBIC YARD. FINISH TO BE UNIFORM FINE BROOMED TEXTURE.
7. IF TYPE A CURB & GUTTER IS IN GOOD CONDITION, CONTRACTOR MAY CORE DRILL WITH ENGINEER APPROVAL.
8. ASPHALT TO BE HOT MIX ASPHALT 1/2" FINE.
9. UNLESS OTHERWISE NOTED, ALL RADII TO BE 1/2".

CITY OF BELMONT

TYPE A & E CONCRETE THRU CURB DRAIN

APPROVED BY: L. ALVAREZ DATE: NOVEMBER 2016

SI–101
N.T.S.
SHEET: 1 OF 2


Standard Details – City of Belmont Public Works Department – 1 Twin Pines Lane, Suite 385, Belmont, CA 94002 – (650) 595–7425 – pworks@belmont.gov

COUNTY OF SAN MATEO DEPARTMENT OF PUBLIC WORKS

DRAWN BY: A.Z.
CHECKED BY: K.L.
APPROVED BY: A.M.S.


REDWOOD CITY
CALIFORNIA

SCALE: NONE
DATE: 2–2022
REVISED: 2–2022

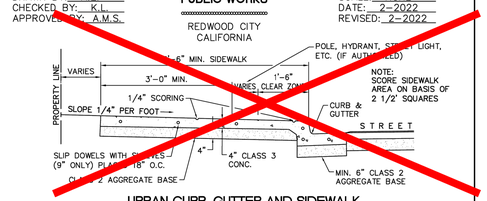

URBAN CURB, GUTTER AND SIDEWALK TYPICAL SECTION

NOTES:
1. OBSTRUCTIONS SUCH AS POLES, HYDRANTS, STREET SIGNS, UTILITY BOXES, STREET LIGHTS, ETC. SHALL BE LOCATED BEHIND THE SIDEWALK, UNLESS OTHERWISE SPECIFICALLY AUTHORIZED BY THE DIRECTOR OF PUBLIC WORKS. A CLEAR ZONE ALONG THE CURB AND SIDEWALK 18 INCHES IN WIDTH (MEASURED FROM THE FACE OF THE CURB) SHALL BE KEPT CLEAR AND OPEN FROM ALL OBSTRUCTIONS. IN ADDITION, AN AREA 3 FEET IN WIDTH ALONG THE SIDEWALK, EXCLUSIVE OF THE CURB WIDTH, SHALL BE KEPT CLEAR AND OPEN FROM ALL OBSTRUCTIONS IN COMPLIANCE WITH THE STATE BUILDING CODE (PART 2, TITLE 24, C.A.C.).
2. FOR SIDEWALK ACROSS DRIVEWAYS, SEE STANDARD DRIVEWAY DETAILS.

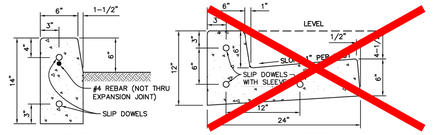

A1–6 CURB | CURB AND GUTTER

TYPICAL SECTIONS


NOTES:
1. ALL CONCRETE TO BE CLASS 3 CONCRETE.
2. MINIMUM SIDEWALK THICKNESS = 4 INCHES PCC.
3. PLACE 1/2" DIAMETER X 18" LONG DOWELS AT EXPANSION JOINTS AS SHOWN.
4. PLACE 1/2" THICK FELT EXPANSION JOINTS FULL WIDTH 20' ON CENTER.
5. CONSTRUCT MONOLITHIC CURB, GUTTER AND SIDEWALK UNLESS OTHERWISE SPECIFICALLY AUTHORIZED BY THE DIRECTOR OF PUBLIC WORKS.
6. SUB–BASE MATERIALS WITHIN 30" OF SUBGRADE SHALL BE COMPACTED TO 95%.

CONCRETE CURB, GUTTER, AND SIDEWALK DETAILS
D–3


MATERIAL TO BE REMOVED UNDER EX. CONCRETE FACILITIES MAY VARY IN TYPE & DEPTH.

Pavement Engineering Inc.
You can ride on our reputation
Corporate Office:
3485 Sacramento Drive, Suite A
San Luis Obispo, CA 93401
805.781.2265

CITY OF BELMONT
2026 PAVING PROJECT
DETAILS

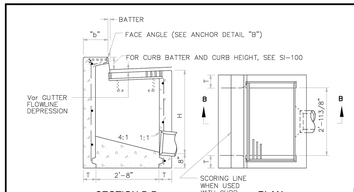


SECTION B-B

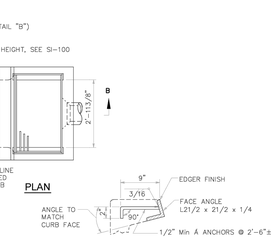

PLAN

TYPE GO

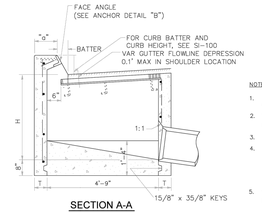

SECTION A-A

FACE ANGLE ANCHOR DETAIL "B"

NOTES:
1. PRIOR TO BEGINNING ANY WORK, AN ENCROACHMENT PERMIT SHALL BE OBTAINED.
2. "H" IS THE DIFFERENCE IN ELEVATION BETWEEN THE OUTLET PIPE FLOW LINE AND THE NORMAL GUTTER GRADE LINE UNDEPRESSED.
3. FOR "T" WALL THICKNESS, SEE TABLE A BELOW.
4. WALL REINFORCING NOT REQUIRED WHEN "H" IS 8'–0" OR LESS AND THE UNSUPPORTED WIDTH OR LENGTH IS 7'–0" OR LESS. WALLS EXCEEDING THESE LIMITS SHALL BE REINFORCED WITH #4 @ 1'–6"± CENTERS PLACED 11/2" CLEAR TO INSIDE OF BOX UNLESS OTHERWISE SHOWN.
5. WHEN SHOWN ON THE PROJECT PLANS, PLACE A 3/4" PLAIN ROUND PROTECTION BAR HORIZONTALLY ACROSS THE LENGTH OF THE OPENING AND BEND BACK 4" INTO THE INLET WALL ON EACH SIDE.
6. PIPE(S) CAN BE PLACED IN ANY WALL.
7. CURB SECTION SHALL MATCH ADJACENT CURB.
8. BASIN FLOORS SHALL HAVE WOOD TROWEL FINISH AND SHALL SLOPE TOWARD THE OUTLET PIPE AS SHOWN.
9. SEE DETAIL SD–302 FOR 24–12X/24–10S GRATE AND FRAME DETAILS AND WEIGHTS OF MISCELLANEOUS IRON AND STEEL.
10. SEE DETAIL SD–303 FOR GUTTER DEPRESSION DETAILS.
11. COMPLETE JOINT PENETRATION BUTT WELDS MAY BE SUBSTITUTED FOR THE FILLET WELDS ON ALL ANCHORS.
12. STANDARD SQUARE, HEXAGON, ROUND OR EQUIVALENT HEADED ANCHORS MAY BE SUBSTITUTED FOR THE RIGHT ANGLE HOOKS ON THE ANCHORS SHOWN ON THIS PLAN.
13. CAST–IN–PLACE INLETS TO BE FORMED AROUND ALL PIPES/STUBS INTERSECTING THE INLET AND CONCRETE POURED IN ONE CONTINUOUS OPERATION.

TABLE A

CONCRETE QUANTITIES				
	H=3'–0" TO 8'–0" (T=8")		H=8'–1" TO 20'–0" (T=8")	
TYPE	H=3'–0" (CY)	ADDITIONAL PCC PER FOOT (CY)	H=8'–1" (CY)	ADDITIONAL PCC PER FOOT (CY)
GO	1.24	0.245	3.39	0.346

TABLE B

CURB TYPE	NORMAL CURB HEIGHT	CURB BATTER	"A" DIMENSION	"B" DIMENSION
A1–6	6"	11/2"	T+71/2"	T+61/2"


CITY OF BELMONT

TYPE GO CURB INLET


APPROVED BY: L. ALVAREZ DATE: OCTOBER 2016

SD–300
N.T.S.
SHEET: 1 OF 2

Standard Details – City of Belmont Public Works Department – 1 Twin Pines Lane, Suite 385, Belmont, CA 94002 – (650) 595–7425 – pworks@belmont.gov

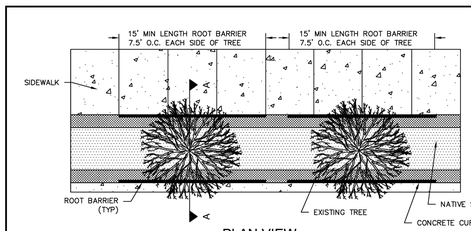

PLAN VIEW

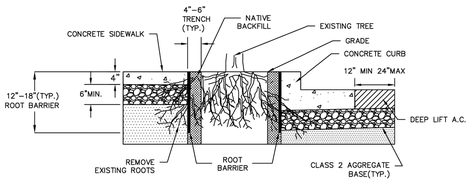

SECTION A

NOTES:
1. PRIOR TO BEGINNING ANY WORK, AN ENCROACHMENT PERMIT SHALL BE OBTAINED IF SIDEWALK OR CURB & GUTTER IS TO BE REMOVED.
2. ROOT BARRIER SHALL BE BLACK, INJECTION MOLDED PANELS OR LINEAR ROLL WITH 90 DEGREE DEFLECTING RIBS.
3. ROOT BARRIER SHALL BE MANUFACTURED WITH 50% POST CONSUMER POLYPROPYLENE PLASTIC WITH ADDED ULTRAVIOLET INHIBITORS;RECYCLABLE.
4. INSTALL MINIMUM 12" TO MAXIMUM 18" HIGH ROOT BARRIER.
5. ROOT BARRIER SHALL HAVE A MINIMUM WALL THICKNESS OF 0.06" (60MIL) & RIB THICKNESS OF 0.08" (80MIL). THE VERTICAL ROOT DEFLECTING RIBS SHALL BE FACING INWARDS TO THE ROOT BALL.
6. ROOT BARRIER SHALL BE 15' LONG 7.5' O.C. FROM TREE UNLESS APPROVED OTHERWISE BY ENGINEER.
7. ROOT BARRIER TRENCH SHALL BE 4" WIDE TO 6" WIDE.
8. ROOT BARRIER SHALL BE INSTALLED VERTICAL IN TRENCH ADJACENT TO SIDEWALK AND CURB AT GRADE.
9. THE CITY ARBORIST SHALL BE NOTIFIED BEFORE EXTENSIVE CUTTING OF ROOTS.

CITY OF BELMONT

TREE ROOT BARRIER

APPROVED BY: L. ALVAREZ DATE: NOVEMBER 2016


ST–502
N.T.S.
SHEET: 1 OF 1

COUNTY OF SAN MATEO DEPARTMENT OF PUBLIC WORKS


DRAWN BY: A.Z.
CHECKED BY: K.L.
APPROVED BY: A.M.S.

REDWOOD CITY
CALIFORNIA


SCALE: NONE
DATE: 2–2022
REVISED: 2–2022

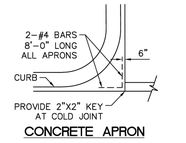


CONCRETE APRON

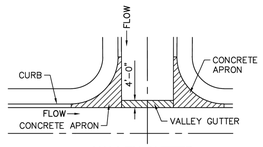

VALLEY GUTTER INTERSECTION PLAN

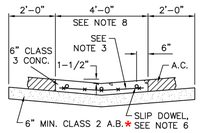

CONCRETE VALLEY GUTTER AT STREET INTERSECTION

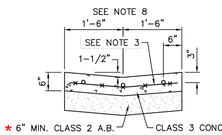

CONCRETE VALLEY GUTTER AT NON–STREET INTERSECTION LOCATIONS

NOTES:
1. OMIT GUTTER AROUND RETURN. SLOPE ALL PARTS OF APRON FROM CURB TO NEAREST FLOW LINE WITHIN LIMITS OF VALLEY GUTTER.
2. APRON TO BE 8" MIN. THICK CLASS 3 P.C.C. OVER MIN. 6" COMPACTED CLASS 2 A.B.
3. REINFORCEMENT SHALL CONSIST OF 6"X6"–#10/#10 WELDED WIRE FABRIC.
4. APRONS SHALL BE POURED MONOLITHIC WITH ADJACENT CURB AND GUTTER.
5. CONCRETE VALLEY GUTTER AND APRONS SHALL BE INSTALLED PRIOR TO PAVING.
6. PLACE 1/2" DIAMETER X 18" LONG SLIP DOWELS, AT EXPANSION JOINTS, AS SHOWN.
7. PLACE 1/4" THICK EXPANSION JOINTS FULL WIDTH 20' ON CENTER. DEEP SCORE AT 10' INTERVALS BETWEEN EXPANSION JOINTS.
8. WIDTH OF VALLEY GUTTER SHALL BE AS DETERMINED BY DPW.

VALLEY GUTTER DETAILS
D–5

COUNTY OF SAN MATEO DEPARTMENT OF PUBLIC WORKS

DRAWN BY: A.Z.
CHECKED BY: K.L.
APPROVED BY: A.M.S.


REDWOOD CITY
CALIFORNIA

SCALE: NONE
DATE: 2–2022
REVISED: 2–2022

NOTES:
1. MONUMENT FRAME & COVER SHALL BE PHOENIX IRON WORKS P–2001–A WITH MONUMENT COVER OR APPROVED EQUAL.
*2. BRASS MARKER FURNISHED BY COUNTY, (CONCRETE SHALL BE PACKED TIGHTLY AROUND STEM OF BRASS MARKER).
3. 6" & 10" DIA. CYLINDERS TO BE FURNISHED BY CONTRACTOR.
4. CONCRETE SHALL BE CLASS 2 (RODDED OR VIBRATED).
5. MONUMENT CASTING SHALL BE HELD SECURELY IN PLACE (TO FINISH LINE & GRADE) PRIOR TO POURING THE UPPER 4–1/2 INCHES OF CONCRETE. (SUGGESTED METHOD – WIRE THE CASTING TO A 2" X 4" TIMBER 3 FEET LONG).
6. MONUMENT CASTINGS SHALL BE INSTALLED AFTER THE FINAL SURFACE COURSE HAS BEEN COMPLETED.



PLAN

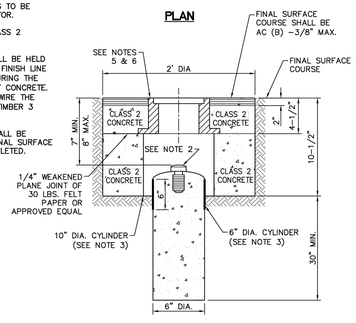

SECTION A-A


STANDARD STRUCTURES MONUMENT, FRAME AND COVER
D–10

REGISTERED PROFESSIONAL ENGINEER
JOSEPH L. RIPIC
C52735
Exp. 12/31/2026
CIVIL
STATE OF CALIFORNIA

DRAWN BY: AH
PROJECT NUMBER: 250432-01
SCALE: NTS
VERIFY SCALE
BAR REPRESENTS 1" ON ORIGINAL
DATE:
SHEET NUMBER:


34of 35

Path: Z:\SHARED\R DRIVE\ACTIVE PROJECTS\BELMONT, CITY OF\250432 – 2026 PAVING PROJ\ECT\TASK 01\DRAWINGS\250432-01_TITLESHEET.DWG Plot Date: 5/29/2026 1:54 PM

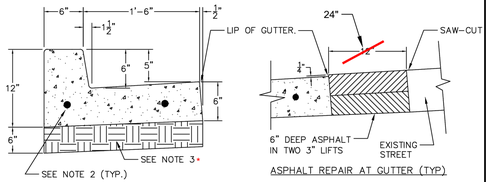

TYPE A CURB
SECTION A–A

ASPHALT REPAIR AT GUTTER (TYP)

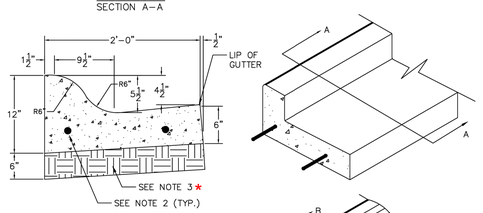


TYPE E CURB
SECTION B–B

NOTES:
1. PRIOR TO BEGINNING ANY WORK, AN ENCROACHMENT PERMIT SHALL BE OBTAINED.
2. 12" #4 REBAR DOWELS, 6" MINIMUM DEPTH INTO EXISTING SIDEWALK, CURB & GUTTER. DO NOT DOWEL PRIVATE IMPROVEMENTS INTO PUBLIC IMPROVEMENTS.
3. 6" MINIMUM CLASS 2 A.B. COMPACTED TO 90%.
4. 1/2" DEEP CONTRACTION JOINTS AT 20', 1/4" DEEP CONTRACTION JOINS AT 10'.
5. ALL CONCRETE SHALL BE 6 SACK 3/4" WITH ONE POUND LAMP BLACK PER CUBIC YARD. FINISH TO BE UNIFORM FINE BROOMED TEXTURE.
6. ASPHALT TO BE HOT MIX ASPHALT 1/2" FINE.


CITY OF BELMONT	TYPE A & E CONCRETE CURB AND GUTTER	SI–100 N.T.S.
	APPROVED BY: L. ALVAREZ DATE: NOVEMBER 2016	SHEET: 1 OF 2

Standard Details – City of Belmont Public Works Department – 1 Twin Pines Lane, Suite 385, Belmont, CA 94002 – (650) 595–7425 – pworks@belmont.gov

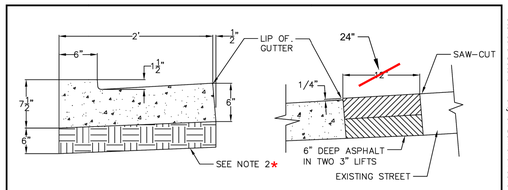

SECTION A–A

ASPHALT REPAIR AT GUTTER (TYP)

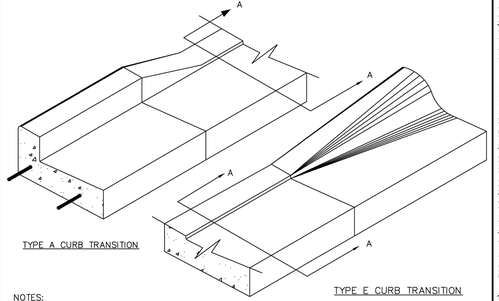


TYPE A CURB TRANSITION

TYPE E CURB TRANSITION

NOTES:
1. PRIOR TO BEGINNING ANY WORK, AN ENCROACHMENT PERMIT SHALL BE OBTAINED.
2. 6" MINIMUM CLASS 2 A.B. COMPACTED TO 90%.
3. ALL CONCRETE SHALL BE 6 SACK 3/4"WITH ONE POUND OF LAMP BLACK PER CUBIC YARD. FINISH TO BE UNIFORM FINE BROOMED TEXTURE.
4. ASPHALT TO BE HOT MIX ASPHALT 1/2" FINE.
5. 12" #4 REBAR DOWLS, 6" MINIMUM DEPTH INTO EXISTING SIDEWALK, CURB & GUTTER. DO NOT DOWEL PRIVATE IMPROVEMENTS INTO PUBLIC IMPROVEMENTS.
6. SEE SI–107 FOR DRIVEWAY APPROACH
7. SEE SI–100 FOR CURB AND GUTTER

CITY OF BELMONT	CONCRETE CURB & GUTTER AT DRIVEWAY APPROACH	SI–103 N.T.S.
	APPROVED BY: L. ALVAREZ DATE: NOVEMBER 2016	SHEET: 1 OF 1


Standard Details – City of Belmont Public Works Department – 1 Twin Pines Lane, Suite 385, Belmont, CA 94002 – (650) 595–7425 – pworks@belmont.gov

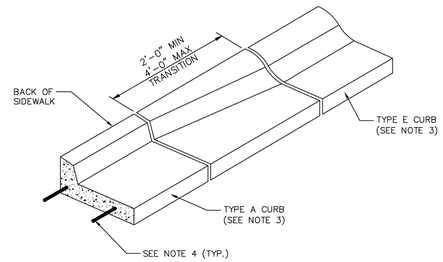

NOTES:
1. PRIOR TO BEGINNING ANY WORK, AN ENCROACHMENT PERMIT SHALL BE OBTAINED.
2. ALIGN BACK OF TYPE A, TRANSITION, AND TYPE E CURB PARALLEL TO FRONT OF SIDEWALK.
3. REFER TO STANDARD DETAILS SI–100 FOR CURB INFORMATION.
4. 12" #4 REBAR DOWELS, 6" MINIMUM DEPTH INTO EXISTING CURB & GUTTER. DO NOT DOWEL PRIVATE IMPROVEMENTS INTO PUBLIC IMPROVEMENTS.

CITY OF BELMONT	VERTICAL TO ROLLED CURB TRANSITION	SI–104 N.T.S.
	APPROVED BY: L. ALVAREZ DATE: NOVEMBER 2016	SHEET: 1 OF 1

Standard Details – City of Belmont Public Works Department – 1 Twin Pines Lane, Suite 385, Belmont, CA 94002 – (650) 595–7425 – pworks@belmont.gov

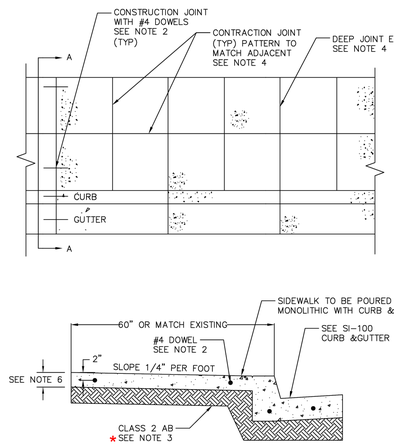


SECTION A–A

NOTES:
1. PRIOR TO BEGINNING ANY WORK, AN ENCROACHMENT PERMIT SHALL BE OBTAINED.
2. 12" #4 REBAR DOWELS, 6" MINIMUM DEPTH INTO EXISTING OR NEW SIDEWALK. DO NOT DOWEL PRIVATE IMPROVEMENTS INTO PUBLIC IMPROVEMENTS.
3. 6" MINIMUM CLASS 2 A.B. COMPACTED TO 90%.
4. 1/2" DEEP CONTRACTION JOINTS AT 20', 1/4" DEEP CONTRACTION JOINTS AT 10' SIDEWALK SHALL BE SCORED TO MATCH CONTIGUOUS EXISTING SIDEWALK.
5. ALL CONCRETE SHALL BE 6 SACK 3/4" WITH ONE POUND OF LAMP BLACK PER CUBIC YARD.
6. 4" THICK SIDEWALK FOR VERTICAL CURB, 6" THICK SIDEWALK FOR ROLLED CURB.

CITY OF BELMONT	VERTICAL CURB AND GUTTER WITH SIDEWALK	SI–105 N.T.S.
	APPROVED BY: L. ALVAREZ DATE: NOVEMBER 2016	SHEET: 1 OF 1


Standard Details – City of Belmont Public Works Department – 1 Twin Pines Lane, Suite 385, Belmont, CA 94002 – (650) 595–7425 – pworks@belmont.gov

* MATERIAL TO BE REMOVED UNDER EX. CONCRETE FACILITIES MAY VARY IN TYPE & DEPTH.

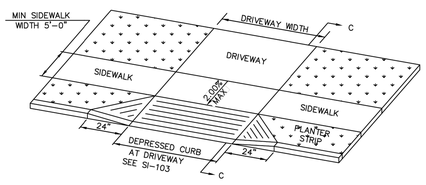

TYPE 1
DRIVEWAY APRON

GUTTER NOT SHOWN
FOR CLARITY

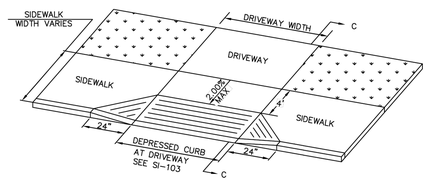


TYPE 2
DRIVEWAY APRON


NOTES:
1. PRIOR TO BEGINNING ANY WORK, AN ENCROACHMENT PERMIT SHALL BE OBTAINED.
2. CONCRETE TO BE 6 INCHES THICK.

CITY OF BELMONT	DRIVEWAY APPROACH	SI–107 N.T.S.
	APPROVED BY: L. ALVAREZ DATE: NOVEMBER 2016	SHEET: 1 OF 3


Standard Details – City of Belmont Public Works Department – 1 Twin Pines Lane, Suite 385, Belmont, CA 94002 – (650) 595–7425 – pworks@belmont.gov

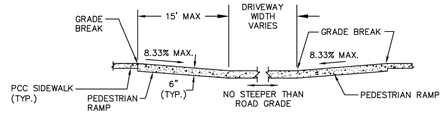

SECTION A–A

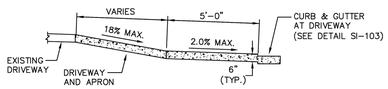


SECTION B–B

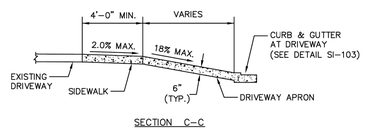


SECTION C–C

CITY OF BELMONT	DRIVEWAY APPROACH SECTIONS	SI–107 N.T.S.
	APPROVED BY: L. ALVAREZ DATE: NOVEMBER 2016	SHEET: 3 OF 3


Standard Details – City of Belmont Public Works Department – 1 Twin Pines Lane, Suite 385, Belmont, CA 94002 – (650) 595–7425 – pworks@belmont.gov

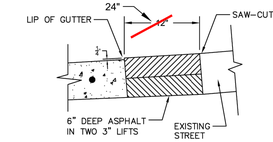

ASPHALT REPAIR AT GUTTER (TYP)

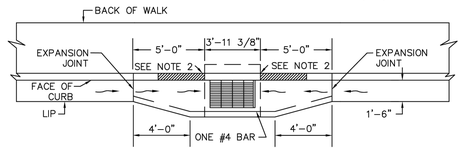

TYPE GO INLET AT SAG

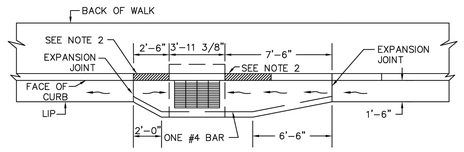


TYPE GO INLET ON INCLINE

NOTES:
1. PRECAST CONCRETE STRUCTURES ARE ACCEPTABLE. US CONCRETE OR APPROVED EQUAL.
2. TRANSITION FROM CURB & GUTTER TO ROLLED CURB WITHIN A MINIMUM OF 30"

CITY OF BELMONT	TYPE GO INLET APRON	SD–303 N.T.S.
	APPROVED BY: L. ALVAREZ DATE: OCTOBER 2016	SHEET: 1 OF 1

Standard Details – City of Belmont Public Works Department – 1 Twin Pines Lane, Suite 385, Belmont, CA 94002 – (650) 595–7425 – pworks@belmont.gov

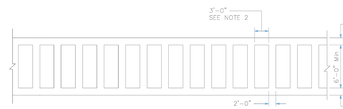

LADDER
*High visibility Crosswalk Marking

NOTES:
1. Spaces between markings must be places in wheel tracks of each lane.
2. Spacing not to exceed 2.5 times width of longitudinal line.
3. Marking should be used at locations where substantial numbers of pedestrians cross without any other traffic control device, at locations where physical conditions are such that added visibility of the crosswalk is desired, or at places where a pedestrian might not be expected.
4. High visibility crosswalks are required where the speed limit exceeds 40 mph and either:
   – The roadway has 4 or more lanes without a raised median or pedestrian refuge island and on average daily traffic (ADT) of 12,000 vehicles per day or greater.
   – The roadway has 4 or more lanes with a raised median or pedestrian refuge island and on ADT of 15,000 vehicles per day or greater.
5. All crosswalk marking must be white except those near schools must be yellow.
6. Referenced from Caltrans 2015 Standard Plan A24F and 2014 CA MUTCD

CITY OF BELMONT	PAVEMENT MARKING – LADDER CROSSWALK	PM–100 N.T.S.
	APPROVED BY: L. ALVAREZ DATE: DECEMBER 2017	SHEET: 1 OF 1

Standard Details – City of Belmont Public Works Department – 1 Twin Pines Lane, Suite 385, Belmont, CA 94002 – (650) 595–7425 – pworks@belmont.gov

Pavement Engineering Inc.
You can ride on our reputation
Corporate Office:
3485 Sacramento Drive, Suite A
San Luis Obispo, CA 93401
805.781.2265

CITY OF BELMONT
2026 PAVING PROJECT
DETAILS

REGISTERED PROFESSIONAL ENGINEER
JOSEPH L. RIPPE
C52735
Exp. 12/31/2026
CIVIL
STATE OF CALIFORNIA

DRAWN BY: AH
PROJECT NUMBER: 250432-01
SCALE: NTS
VERIFY SCALE
BAR REPRESENTS
1" ON ORIGINAL
DATE:
SHEET NUMBER:
35of 35

Path: Z:\SHARED\R DRIVE\ACTIVE PROJECTS\BELMONT, CITY OF\250432 - 2026 PAVING PROJECT\TASK 01\DRAWINGS\250432-01_TITLESHEET.DWG Plot Date: 5/29/2026 1:54 PM

STAFF REPORT

Meeting Date:	June 9, 2026
Agency:	City of Belmont
Staff Contact:	Jason Eggers, IT Manager, 650-598-4206, jeggers@belmont.gov
Agenda Title:	OpenGov Asset Management Software 3-year Agreement
Agenda Action:	Resolution

Recommendation

Adopt a resolution authorizing the City Manager to execute a 3-year subscription with Vertosoft for OpenGov Asset Management software, including implementation services, for an amount not to exceed $432,763.31.

Strategic Focus Area

Fiscal and Organizational Sustainability

Background

The City of Belmont Public Works Department is responsible for maintaining a variety of public assets, including sewer lines, stormwater inlets, sidewalks, roadways, streetlights, traffic signs, and more. A robust and flexible asset management software system is a vital tool to monitor and maintain these assets, including scheduling maintenance, tracking work orders, monitoring costs, and responding to service requests in a timely fashion.

In 2018, the City purchased Lucity asset management software to help manage maintenance operations, and in early 2019, Lucity was acquired by Central Square Technologies. The current cost of Lucity averages about $20,000 per year. Staff members now report the Lucity solution is no longer meeting City's needs, due to the complexity of the system and insufficient support provided by the vendor. This situation provides an opportunity to find a new solution that will improve the way the city manages assets, maintenance operations, and capital improvement projects. Having a reliable asset management solution is also key in maintaining nationally recognized accreditations, which shows that the City is meeting high-level management best practices.

Analysis

Demonstrations were arranged with leading asset management software vendors who focus on the public sector. These demos were attended by members of the IT, Public Works, and Parks & Facilities teams.

After the demos and follow-up discussions, staff agreed that OpenGov's solution would best meet their needs. Their solution is being successfully used by several neighboring cities, including Burlingame, Hillsborough, San Mateo, and Menlo Park.

Staff elected not to issue an RFP because the software can be procured through a cooperative purchasing

contract. Belmont is a participating agency in the Sourcewell cooperative purchasing organization, and the software can be obtained from reseller Vertosoft via Sourcewell contract 060624-VTO.

By successfully implementing this software, the Public Works Department will be able to more accurately track its activities, move closer to proactive rather than reactive maintenance, and report data in a timely fashion, leading to better decision making. The software will also be able to integrate with other systems, such as the City's citizen reporting platform (MyBelmont) and the regional underground dig-alert system (USA North 811).

The project has a 6-to-9-month implementation timeline, including configuration, deployment and user training. Year 1 will focus on onboarding the Public Works Department. In Year 2, the Parks & Facilities maintenance groups will be brought on board. Those teams do not currently utilize asset management software, relying instead on manual methods to manage their activities.

Moving away from the current software Lucity will save the City about $20,000 per year. The 3-year cost breakdown for OpenGov is as follows:

	Year 1	*Year 2*	*Year 3*
Software Licenses	$ 90,413.69	$ 126,394.93	$ 132,714.69
Implementation Services	$ 80,440.00	$ -	$ -
Yearly Total	$ 170,853.69	$ 126,394.93	$ 132,714.69

Alternatives

1. Take no action.
2. Return to staff for further development.

Attachments

A. Resolution
B. Vertosoft Quote for OpenGov
C. OpenGov End User License Agreement

Fiscal Impact

☐ No Fiscal Impact

☒ Funding Source Confirmed: Funding for the first year of the agreement has been incorporated into the FY 2026-27 budget using the General Fund 101, Street Maintenance Fund 231, Sewer Collections Fund 501, Storm Drainage Fund 525, Fleet and Equipment Management Fund 573, and Facilities Management Fund 574, as follows:

101-4-811-8610	$30,753.66
231-3-750-8351	$23,919.52
231-3-751-8351	$23,919.52
501-3-710-8351	$35,879.27

525-3-720-8351	$17,939.64
573-1-740-8351	$17,939.64
574-4-801-8610	$20,502.44

Funding for future years will be incorporated into the annual budget development process and subject to Council approval.

Source:	**Purpose:**	**Public Outreach:**
Staff	Discretionary Action	Posting of Agenda

RESOLUTION NO. 2026 –

A RESOLUTION OF THE CITY COUNCIL OF THE CITY OF BELMONT AUTHORIZING THE CITY MANAGER TO EXECUTE A 3-YEAR SUBSCRIPTION WITH VERTOSOFT FOR OPENGOV ASSET MANAGEMENT SOFTWARE, FOR AN AMOUNT NOT TO EXCEED $432,763.

WHEREAS, the City of Belmont Public Works Department is responsible for maintaining a variety of public assets, including sewer lines, stormwater inlets, sidewalks, roadways, streetlights, traffic signs, and more; and,

WHEREAS, a robust and flexible asset management software system is a vital tool to monitor and maintain these assets; and,

WHEREAS, it has been determined by City staff that OpenGov's solution would best meet these needs.

NOW, THEREFORE, the City Council of the City of Belmont resolves as follows:

SECTION 1. The City Manager is authorized to negotiate and execute an agreement purchasing the OpenGov Asset Management software solution from Vertosoft for an amount not to exceed $432,763.

* * *

ADOPTED June 9, 2026 by the City of Belmont City Council by the following vote:

Ayes:

Noes:

Absent:

Abstain:

ATTEST:

City Clerk

Mayor

APPROVED AS TO FORM:

City Attorney

OpenGov End User License Agreement

The parties to this End User License Agreement (this "Agreement") are OpenGov, Inc., a Delaware corporation ("OpenGov"), and the party procuring OpenGov's products and services ("Customer") through an authorized reseller ("Reseller"). This Agreement sets forth the terms under which OpenGov will provide its products and services to Customer through the Reseller.

1. Definitions

1.1. "Customer Data" means the data that is provided by Customer to OpenGov pursuant to this Agreement (for example, by email or through Customer's software systems of record) including any data transmitted through the Software Services.

1.2. "Documentation" means any written, electronic, or online materials produced by OpenGov, and made available to Customer in connection with the Software Services, including user guides, training materials, FAQs, and technical support content, but excluding Product Documentation.

1.3. "Intellectual Property Rights" means all past, present, and future intellectual property rights including those associated with works of authorship, copyrights, moral rights, trademarks, trade names, trade secrets, patent rights, and any other proprietary rights in intellectual property of every kind and nature.

1.4. "Order Form" means the document(s) used between the Reseller and the Customer to purchase the Software Services and Professional Services that OpenGov will provide to Customer. All such Order Form(s) are incorporated into this Agreement by reference.

1.5. "Party" (or "Parties") refers to OpenGov and/or Customer. For the avoidance of doubt, Reseller is not a Party to this Agreement.

1.6. "Product Documentation" means the technical specifications that describe the features, functionality, configuration, and intended operation of the Software Services located at https://opengov.my.site.com/support/s/agreement-product-documentation, which is incorporated into this Agreement by reference.

1.7. "Professional Services" means the implementation, configuration, training, consulting, or other professional services provided by OpenGov or its authorized partners, and identified in the applicable Statement of Work.

1.8. "Software Services" means the commercial-off-the-shelf software products and services provided by OpenGov and identified in the applicable Order Form.

1.9. "Statement of Work" or "SOW" means the document(s) separately executed by the Parties or attached as an exhibit to this Agreement or any applicable Order Form, that specifies the Professional Services that OpenGov will provide to Customer. All such SOW(s) are incorporated into this Agreement by reference.

1.10. "Subscription Term" means the time period from the start date of the Software Services

specified on the first Order Form to the last end date of the Software Services specified on any Order Form.

2. Software Services, Support, and Professional Services

2.1. Software Services.

2.1.1. Subject to the terms and conditions of this Agreement, OpenGov will use commercially reasonable efforts to provide the Software Services.

2.1.2. Support and Service Levels. Customer support is available by email to support@opengov.com or by using the chat messaging functionality of the Software Services. Customer may report issues any time; however, OpenGov will address issues during business hours. OpenGov will provide the applicable level of support in accordance with the Support and Software Service Levels located at https://opengov.com/service-sla, which is incorporated into this Agreement by reference.

2.2. Professional Services.

2.2.1. Subject to the terms and conditions of this Agreement, OpenGov will use commercially reasonable efforts to provide the Professional Services, if applicable. Unless otherwise specified in the SOW, any pre-paid Professional Services must be utilized within one year from the Effective Date.

3. Restrictions and Responsibilities

3.1. Restrictions. Customer may not use the Software Services in any manner or for any purpose other than as expressly permitted by the Agreement. In addition, Customer shall not, and shall not knowingly or negligently, permit or enable any third party to: (a) use or access any of the Software Services to build a competitive product or service; (b) modify, disassemble, decompile, reverse engineer or otherwise make any derivative use of the Software Services (except to the extent applicable laws specifically prohibit such restriction); (c) sell, license, rent, lease, assign, distribute, display, host, disclose, outsource, copy or otherwise commercially exploit the Software Services; (d) perform or disclose any benchmarking or performance testing of the Software Services, including but not limited to load testing or stress testing; (e) remove any proprietary notices included with the Software Services; (f) use the Software Services in violation of applicable law; or (g) transfer any personal, sensitive, or personally identifiable information to OpenGov in a manner that violates Customer's obligations under the Data Processing Addendum.

3.2. Responsibilities. Customer shall be responsible for obtaining and maintaining computers, third-party software systems of record, and application programming interfaces needed to connect to, access or otherwise use the Software Services. Customer shall also be responsible for: (a) ensuring that such equipment is compatible with the Software Services, (b) maintaining the security of such equipment, user accounts, passwords and files, in accordance with industry standards, and (c) all uses of Customer user accounts by any party other than OpenGov. OpenGov is not responsible

for the operation, support, or security of any third-party software, systems, or services not provided by OpenGov.

3.3. Data Processing Addendum. To the extent OpenGov processes any Customer Data that contains personal information, personally identifiable information, or sensitive personal information on behalf of Customer in the course of providing the Software Services and Professional Services under this Agreement, the Parties agree to comply with the terms of the Data Processing Addendum, located at https://opengov.com/data-processing-addendum, which is incorporated into this Agreement by reference.

4. Intellectual Property Rights; License Grants; Access to Customer Data

4.1. OpenGov's Intellectual Property Rights. OpenGov exclusively owns and retains all right, title, and interest to the Software Services, Professional Services, Documentation, and Product Documentation, including all Intellectual Property Rights therein. This includes, without limitation, all underlying technology, software, user interfaces, visual design elements (such as the "look and feel"), custom fonts, graphics, workflows, button icons, and any derivative works (e.g., enhancements, modifications, or corrections), including but not limited to those that are created in connection with or through the use of the Software Services, Professional Services, Documentation, or Product Documentation. Customer may not reproduce, modify, distribute, or create derivative works based on any part of the Software Services, in whole or in part, without OpenGov's prior written consent.

4.2. License Grant to Customer. OpenGov grants Customer a non-exclusive, non-transferable, non-sublicensable, royalty-free license to use the Software Services, Documentation, and Product Documentation during the Subscription Term for its internal use and the purpose as described in this Agreement. No additional rights or licenses shall be deemed granted.

4.3. Customer's Intellectual Property Rights. Customer retains all right, title, and interest, including all Intellectual Property Rights, in and to Customer Data. Customer grants OpenGov and its authorized partners (such as cloud hosting providers) a non-exclusive, royalty-free license to access, use, store, edit, reformat, and otherwise process Customer Data for the purpose of providing, maintaining, developing, and improving OpenGov's products and services.

4.4. Aggregated and Anonymized Data. Customer agrees that OpenGov and its authorized partners may use aggregated and anonymized data derived from Customer Data to provide, maintain, develop, and improve OpenGov's products and services, to provide general customer service support and improvements, and to perform data and usage analytics. Any insights, developments, or improvements arising from such aggregated, anonymized data shall be owned by OpenGov.

4.5. Access to Customer Data. Customer may download Customer Data from the Software Services at any time during the Subscription Term, excluding during routine software

maintenance periods. For a period of 30 days after expiration of the Term, Customer may request that OpenGov complete a one-time transfer of Customer Data in a format customarily used in the industry at OpenGov's then-current hourly rate.

4.6. Deletion of Customer Data. Unless otherwise requested pursuant to this Section 4.6, upon the termination of this Agreement, Customer Data shall be deleted pursuant to OpenGov's standard data deletion and retention practices, which is to delete Customer Data 45 days after termination or expiration of the Agreement. Upon written request, Customer may request deletion of Customer Data prior to the date of termination of this Agreement, in accordance with the notice requirements set forth in Section 10.2.

4.7. Feedback. "Feedback" means any suggestions, comments, ideas, recommendations, usage, or other input provided by Customer to OpenGov regarding the services. Customer grants OpenGov a non-exclusive, royalty-free, irrevocable, perpetual, worldwide license to use such Feedback in the Software Services, Professional Services, Documentation, and Product Documentation. OpenGov will exclusively own all right, title, and interest, including all Intellectual Property Rights, in and to any improvements, modifications, or derivative works to the Software Services, Professional Services, Documentation, and Product Documentation that are based on or derived from such Feedback.

5. Confidentiality

5.1. "Confidential Information" means all confidential business, technical, and financial information of the disclosing Party that is marked as "Confidential" or an equivalent designation or that should reasonably be understood to be confidential given the nature of the information and/or the circumstances surrounding the disclosure. OpenGov's Confidential Information includes, without limitation, the software underlying the Software Services, Documentation, and Product Documentation.

5.2. Confidential Information does not include information that: (a) was publicly known or becomes publicly known through no breach of this Agreement by the receiving Party; (b) is required to be disclosed upon request under any applicable federal, state, or local public records laws; (c) Customer expressly directs OpenGov make publicly available; (d) was lawfully known to the receiving Party without restriction on disclosure before receipt from the disclosing Party; (e) is disclosed to the receiving Party by a third party who has the right to make such disclosure without restriction; or (f) is independently developed by the receiving Party without access to the disclosing Party's Confidential Information.

5.3. Each Party agrees to use the other's Confidential Information only in connection with this Agreement. Each Party further agrees to protect the other Party's Confidential Information using the measures that it employs with respect to its own Confidential Information of a similar nature, but in no event with less than reasonable care. If a Party is required to disclose Confidential Information by law, subpoena, or court order, it must, to the extent legally permitted, promptly notify the other Party in writing prior to the disclosure to give the other Party an opportunity to oppose or limit the disclosure.

6. Term and Termination

6.1. Subscription Term. This Agreement begins on the Effective Date and will remain in effect until the termination or expiration of all active Order Forms entered into under this Agreement ("Term"), unless earlier terminated pursuant to this Section 6.

6.2. Renewal. This Agreement will renew if Customer enters another Order Form for the Software Services and/or additional Professional Services before the end of the Subscription Term.

6.3. Termination for Cause. If either Party materially breaches this Agreement and fails to cure such breach within 30 days after receiving written notice by the non-breaching Party, the non-breaching Party may terminate this Agreement.

6.4. Termination for Non-Appropriation. If required by applicable law, Customer may terminate this Agreement if it does not appropriate funds for a future fiscal year. In order to terminate for non-appropriation, Customer must provide at least 30 days' prior written notice, provided it is after the first full year of the Agreement. Obligations to pay fees are non-cancelable, and payments are non-refundable. This section may not be used as a substitute for termination for convenience.

6.5. Effect of Termination. Upon termination of this Agreement pursuant to Section 6: (a) Customer shall pay in full for all of the Software Services and Professional Services for the then-current annual term; (b) OpenGov shall stop providing the Software Services and the Professional Services to Customer; and (c) with the exception of Customer Data, the return and deletion of which are addressed in Section 4, each Party shall, upon request of the other Party, return or delete any of the other Party's Confidential Information.

7. Payment of Fees

Fees for the Software Services and Professional Services are due at the beginning of each year of the Subscription Term, and Customer must timely pay all applicable fees to Reseller to avoid interruption of the Software Services or Professional Services. Fees for Professional Services are due in advance, unless indicated otherwise in the Order Form.

8. Representations and Warranties; Disclaimer

8.1. By OpenGov.

8.1.1. General Warranty. OpenGov represents and warrants that it has all right and authority necessary to enter into and perform this Agreement.

8.1.2. Professional Services Warranty. OpenGov further represents and warrants that the Professional Services, if any, will be performed in a professional and workmanlike manner in accordance with the related SOW and generally prevailing industry standards. For any breach of the Professional Services warranty, OpenGov will re-perform the applicable services. If OpenGov is unable to re-perform such work as warranted, Customer will be entitled to recover all fees paid to OpenGov for the deficient work. Customer must give written notice of any claim under this warranty

to OpenGov within 90 days of the completion of the Professional Services pursuant to the applicable SOW to receive such warranty remedies.

8.1.3. Software Services Warranty. OpenGov further represents and warrants that for the Term, the Software Services will perform in all material respects in accordance with the then-current Product Documentation. The foregoing warranty does not apply to (a) any Software Services that have been used in a manner other than as set forth in this Agreement or (b) any pre-release features, functionality, or beta software services that Customer elects to use in the beta phase of development. For any breach of the Software Services warranty, OpenGov will repair or replace any nonconforming Software Services so that the affected portion of the Software Services operates as warranted. If OpenGov is unable to do so, Customer may terminate the Agreement and Reseller will be entitled to a refund of the pre-paid, unused portion of the fees from the date of the discovery of the defect. Customer must give written notice of any claim under this warranty to OpenGov within 90 days of Customer discovering the defect to receive such warranty remedies.

8.2. By Customer. Customer represents and warrants that (a) it has all right and authority necessary to enter into and perform this Agreement and (b) OpenGov's use of Customer Data pursuant to this Agreement will not infringe, violate or misappropriate Intellectual Property Rights of any third party.

8.3. Disclaimer. OPENGOV DOES NOT WARRANT THAT THE SOFTWARE SERVICES WILL BE UNINTERRUPTED OR ERROR FREE; NOR DOES IT MAKE ANY WARRANTY AS TO THE RESULTS THAT MAY BE OBTAINED FROM USE OF THE SOFTWARE SERVICES. EXCEPT AS SET FORTH IN THIS SECTION 8, THE SOFTWARE SERVICES ARE PROVIDED "AS IS" AND OPENGOV DISCLAIMS ALL OTHER WARRANTIES, EXPRESS OR IMPLIED, INCLUDING, BUT NOT LIMITED TO, IMPLIED WARRANTIES OF MERCHANTABILITY, TITLE, FITNESS FOR A PARTICULAR PURPOSE, AND NON-INFRINGEMENT.

9. Limitation of Liability

9.1. By Type. NEITHER PARTY, NOR ITS SUPPLIERS, OFFICERS, AFFILIATES, REPRESENTATIVES, CONTRACTORS OR EMPLOYEES, SHALL BE RESPONSIBLE OR LIABLE WITH RESPECT TO ANY SUBJECT MATTER OF THIS AGREEMENT UNDER ANY CONTRACT, NEGLIGENCE, STRICT LIABILITY, OR OTHER THEORY: (A) FOR ERROR OR INTERRUPTION OF USE OR FOR LOSS OR INACCURACY OF DATA OR COST OF PROCUREMENT OF SUBSTITUTE GOODS OR SERVICES OR LOSS OF BUSINESS; (B) FOR ANY INDIRECT, EXEMPLARY, PUNITIVE, INCIDENTAL, SPECIAL, OR CONSEQUENTIAL DAMAGES; OR (C) FOR ANY MATTER BEYOND A PARTY'S REASONABLE CONTROL, EVEN IF SUCH PARTY HAS BEEN ADVISED OF THE POSSIBILITY OF SUCH LOSS OR DAMAGE.

9.2. By Amount. IN NO EVENT SHALL EITHER PARTY'S AGGREGATE, CUMULATIVE LIABILITY FOR ANY CLAIMS ARISING OUT OF OR IN ANY WAY RELATED TO THIS AGREEMENT EXCEED THE FEES PAID OR PAYABLE BY CUSTOMER TO RESELLER FOR THE SOFTWARE SERVICES UNDER THE APPLICABLE ORDER FORM IN THE 12 MONTHS PRIOR TO THE ACT THAT GAVE RISE TO THE LIABILITY.

9.3. Limitation of Liability Exclusions. The limitations of liability set forth in Sections 9.1 and 9.2 above do not apply to, and each Party accepts liability to the other for: (a) claims arising out of fraud or willful misconduct by either Party; (b) either Party's infringement of the other Party's Intellectual Property Rights; (c) breach of obligations under Section 3.1; and (d) payment obligations under this Agreement.

9.4. No Limitation of Liability by Law. Because some jurisdictions do not allow liability or damages to be limited to the extent set forth above, some of the above limitations may not apply.

10. Miscellaneous

10.1. Logo Use. OpenGov shall have the right to use and display Customer's logos and trade names for marketing and promotional purposes in OpenGov's website and marketing materials, subject to Customer's trademark usage guidelines provided to OpenGov.

10.2. Notice. Ordinary day-to-day operational communications may be conducted by email, live chat or telephone. For notices required by the Agreement the Parties must communicate more formally in a writing sent via USPS certified mail and via email. OpenGov's addresses for notice are: legal@opengov.com with a mailed copy to OpenGov, Inc., 660 3rd Street, Suite 100, San Francisco, CA 94107.

10.3. Anti-corruption. Neither OpenGov nor any of its employees or agents has offered or provided any illegal or improper payment, gift, or transfer of value in connection with this Agreement. The Parties will promptly notify each other if they become aware of any violation of any applicable anti-corruption laws in connection with this Agreement.

10.4. Injunctive Relief. The Parties acknowledge that any breach of the confidentiality provisions or the unauthorized use of a Party's intellectual property may result in serious and irreparable injury to the aggrieved Party for which damages may not adequately compensate the aggrieved Party. The Parties agree, therefore, that, in addition to any other remedy that the aggrieved Party may have, it shall be entitled to seek equitable injunctive relief without being required to post a bond or other surety or to prove either actual damages or that damages would be an inadequate remedy.

10.5. Force Majeure. Neither Party will be liable for any delay or failure to perform its obligations under this Agreement, due to any events beyond its reasonable control, including but not limited to acts of god, acts of governmental authority, war, riot, labor disputes, failures of performance by any third-party services, utilities, or equipment failures, or any other events beyond the Party's reasonable control. Notwithstanding the foregoing, Customer shall remain obligated to perform its obligations under Section 7.

10.6. Severability; Waiver. If any provision of this Agreement is found to be unenforceable or invalid, that provision will be limited or eliminated to the minimum extent necessary so that this Agreement will otherwise remain in full force and effect and enforceable. Any express waiver or failure to exercise promptly any right under this Agreement will not create a continuing waiver or any expectation of non-enforcement.

10.7. Survival. The following sections of this Agreement shall survive termination or

expiration: Section 5 (Confidentiality), Section 7 (Payment of Fees), Section 4.6 (Deletion of Customer Data), Section 8.3 (Warranty Disclaimer), Section 9 (Limitation of Liability), and Section 10 (Miscellaneous).

10.8. Assignment. There are no third-party beneficiaries to this Agreement. Neither Party may assign, or otherwise transfer this Agreement without the other Party's written consent, which consent may not be unreasonably withheld, conditioned, or delayed. Notwithstanding the foregoing, either Party may assign, without such consent but upon written notice, its rights and obligations under this Agreement to its corporate affiliate or to any entity that acquires all or substantially all of its capital stock or its assets related to this Agreement, through purchase, merger, consolidation, or otherwise. Any other attempted assignment shall be void. This Agreement will benefit and bind permitted assigns and successors.

10.9. Independent Contractors. This Agreement does not create an agency, partnership, joint venture, or employment relationship, and neither Party has any authority to bind the other.

10.10. Governing Law and Jurisdiction. This Agreement will be governed by the laws of Customer's jurisdiction, without regard to conflict of laws principles. The Parties submit to personal jurisdiction and venue in the courts of Customer's jurisdiction.

10.11. Complete Agreement. OpenGov has made no other promises or representations to Customer other than those contained in this Agreement. Any additional or different terms in a purchase order or click-through agreement are expressly rejected by the Parties and are void. Any modification to this Agreement must be in writing and signed by an authorized representative of each Party. No third parties are authorized to modify this Agreement. If there is a conflict between this Agreement and any other attached or incorporated document, the terms of this Agreement will control unless expressly stated otherwise.

1602 Village Market Blvd SE, Suite 320
Leesburg, VA20175 USA

Cage Code: 7QV38
UEI Number Y7D5MXRU2839
DUNS# 080431574
Federal Tax ID: 81-3911287
Business Size: Small Business

Date: 5/8/2026, 3:31 PM

Phone: 571 707-4130
Fax: 571-291-4119
Email: opengov@vertosoft.com

Vertosoft Contact: Carly Moore
Phone: (540) 998-8361
Email: carly.moore@vertosoft.com

Vertosoft Quote for OpenGov - City of Belmont, CA

Contract: Sourcewell: 060624-VTO

Quote #: Q-23114
Expires On: 6/30/2026

Ship To
City of Belmont, CA
Kevin Dawdy
kdawdy@belmont.gov

Quote For:
Name:
Company: City of Belmont, CA
Email:
Phone:

PAYMENT TERMS	DELIVERY METHOD	PAYMENT METHOD	VERTOSOFT CUST ID	SUPPLIER REF
Net 30	Electronic	Check/ACH/Credit Card		

Overall POP Start Date: 7/1/2026
Overall POP End Date: 6/30/2029

Term 1 7/1/2026 - 6/30/2027

PART #	DESCRIPTION	QTY	UNIT PRICE	EXTENDED
OG-TWCK-B100150M-AR-3Y	811 Integration - Between $100-150 Million - 3Y	1.00	$5,431.39	$5,431.39
OG-TWHX-B100150M-AR-3Y	Asset Management Base Bundle - Between $100-150 Million - 3Y	1.00	$24,626.57	$24,626.57
OG-TWBB-B100150M-AR-3Y	Stormwater Domain - Between $100-150 Million - 3Y	1.00	$14,742.33	$14,742.33
OG-TWBC-B100150M-AR-3Y	Transportation Domain - Between $100-150 Million - 3Y	1.00	$16,718.25	$16,718.25
OG-TWBD-B100150M-AR-3Y	Walkability Domain - Between $100-150 Million - 3Y	1.00	$14,152.82	$14,152.82

PART #	DESCRIPTION	QTY	UNIT PRICE	EXTENDED
OG-TWAZ-B100150M-AR-3Y	Wastewater Collection - Between $100-150 Million - 3Y	1.00	$14,742.33	$14,742.33
OG-TWJQ-B100150M-OT-0Y	Enterprise Asset Management Implementation Services Package - Standard - Between $100-150 Million - 0Y	400.00	$201.10	$80,440.00
			Term 1 TOTAL:	$170,853.69

Billed as incurred and not to exceed

PART #	DESCRIPTION	QTY	UNIT PRICE	EXTENDED
OG-Travel-Expense-Reimb	OpenGov - designed for reimbursable travel expenditures. **Estimate expense	2,800.00	$1.00	$2,800.00
			Billed as incurred and not to exceed TOTAL:	$2,800.00

Term 2 7/1/2027 - 6/30/2028

PART #	DESCRIPTION	QTY	UNIT PRICE	EXTENDED
OG-TWCK-B100150M-AR-3Y	811 Integration - Between $100-150 Million - 3Y	1.00	$5,702.96	$5,702.96
OG-TWHX-B100150M-AR-3Y	Asset Management Base Bundle - Between $100-150 Million - 3Y	1.00	$25,857.89	$25,857.89
OG-TWBB-B100150M-AR-3Y	Stormwater Domain - Between $100-150 Million - 3Y	1.00	$15,479.45	$15,479.45
OG-TWBC-B100150M-AR-3Y	Transportation Domain - Between $100-150 Million - 3Y	1.00	$17,554.15	$17,554.15
OG-TWBD-B100150M-AR-3Y	Walkability Domain - Between $100-150 Million - 3Y	1.00	$14,860.45	$14,860.45
OG-TWAZ-B100150M-AR-3Y	Wastewater Collection - Between $100-150 Million - 3Y	1.00	$15,479.45	$15,479.45
OG-TWAW-B100150M-AR-3Y	Facilities Domain - Between $100-150 Million - 3Y	1.00	$16,718.25	$16,718.25
OG-TWAY-B100150M-AR-3Y	Parks & Recreation Domain - Between $100-150 Million - 3Y	1.00	$14,742.33	$14,742.33
			Term 2 TOTAL:	$126,394.93

Term 3 7/1/2028 - 6/30/2029

PART #	DESCRIPTION	QTY	UNIT PRICE	EXTENDED
OG-TWCK-B100150M-AR-3Y	811 Integration - Between $100-150 Million - 3Y	1.00	$5,988.11	$5,988.11
OG-TWHX-B100150M-AR-3Y	Asset Management Base Bundle - Between $100-150 Million - 3Y	1.00	$27,150.78	$27,150.78
OG-TWBB-B100150M-AR-3Y	Stormwater Domain - Between $100-150 Million - 3Y	1.00	$16,253.43	$16,253.43

PART #	DESCRIPTION	QTY	UNIT PRICE	EXTENDED
OG-TWBC-B100150M-AR-3Y	Transportation Domain - Between $100-150 Million - 3Y	1.00	$18,431.86	$18,431.86
OG-TWBD-B100150M-AR-3Y	Walkability Domain - Between $100-150 Million - 3Y	1.00	$15,603.48	$15,603.48
OG-TWAZ-B100150M-AR-3Y	Wastewater Collection - Between $100-150 Million - 3Y	1.00	$16,253.43	$16,253.43
OG-TWAW-B100150M-AR-3Y	Facilities Domain - Between $100-150 Million - 3Y	1.00	$17,554.15	$17,554.15
OG-TWAY-B100150M-AR-3Y	Parks & Recreation Domain - Between $100-150 Million - 3Y	1.00	$15,479.45	$15,479.45
			Term 3 TOTAL:	$132,714.69

Grand Total: $432,763.31

Annual invoices will be delivered by the start of each consecutive annual period. Payment of invoices shall be annually in advance. Any Professional Services shall be performed pursuant to the attached Statement of Work, if any.

Quote Terms

By purchasing the products and services described in this order form, the Customer is expressly agreeing to the End User Agreement published at https://www.vertosoft.com/terms-and-conditions-opengov

Taxes: Sales tax shall be added at the time of an invoice, unless a copy of a valid tax exemption or resale certificate is provided.
Credit Card Orders: Additional fees may apply if paying by credit card.

All Purchase Orders must include: End User Name, Phone Number, Email Address, Purchase Order Number, Government Contract Number or Our Quote Number, Bill-To and Ship-To Address (Cannot ship to a PO Box), Period of Performance (if applicable), and a Signature of a duly Authorized Representative.

Statement of Work

City of Belmont, CA

Creation Date: 04/10/2026
SoW Expiration Date: 07/10/2026
Document Number: PS-11602.1
Created by: Brittany Worthy

Table of Contents

OpenGov Statement of Work **3**
1. Project Scope and Understanding 3
2. Exhibits 3
3. OpenGov Responsibilities 3
4. Customer Responsibilities 3
5. Project Delivery 4
6. Estimated Schedule 4
7. Acceptance Procedure 4
8. Modifications 5
9. Communication and Escalation Procedure 5
Exhibit 1: Implementation Activities **6**
OpenGov Implementation Methodology Overview 6
Enterprise Asset Management 6
Initiate 6
Validate 7
Configure 7
Train 9
Launch 13
Exhibit 2: Technical Requirements **14**
Enterprise Asset Management Technical Requirements 14

OpenGov Statement of Work

1. Project Scope and Understanding

This Statement of Work ("SOW") outlines the Professional Services OpenGov will provide to City of Belmont, CA ("Customer") under the applicable Order Form. Professional Services or technical requirements not listed in this SOW are out of scope.

2. Exhibits

The following exhibits are incorporated by reference and are part of this SOW:

2.1. Exhibit 1: Implementation Activities

2.1.1. Enterprise Asset Management (EAM)

3. OpenGov Responsibilities

OpenGov will provide a framework for planning, communication, progress tracking, and coordination for activities in Exhibit 1. In collaboration with Customer, OpenGov will develop and maintain the Project Plan. The "Project Plan" is a detailed, living document that defines how the project will be executed, including tasks, timelines, milestones, and team assignments. OpenGov will monitor progress against the Project Plan, coordinate adjustments to tasks and schedules as needed, and conduct status meetings as agreed to by the parties. OpenGov will provide weekly status reports, a Project Charter, and a RAID register (Risks, Actions, Issues, and Decisions). The "Project Charter" is a high-level document outlining the project's purpose, goals, key stakeholders, success criteria, and major milestones.

4. Customer Responsibilities

The Customer will appoint a primary point of contact with authority to make binding decisions ("Customer's Project Manager"). This person will coordinate internal resources, assign subject matter experts ("SMEs"), and oversee implementation. Responsibilities include attending status meetings, making timely decisions, providing requested information, escalating issues internally, and collaborating on the Project Plan and Change Order process, if applicable.

Customer acknowledges that the success of this project is contingent on its full participation. Customer must provide data within ten (10) business days of a request, maintain consistent data formats and access throughout the project, and allocate the necessary Customer resources and time to support deliverables and meet agreed-upon timelines.

Any failure by Customer to meet its responsibilities under this SOW (each, a "Customer Delay") will automatically suspend the affected obligations of OpenGov for the duration of the Customer Delay and for a reasonable restart period thereafter. All affected milestones, delivery dates, and service-level commitments

will be extended on a day-for-day basis (or as otherwise reasonably necessary) to account for the Customer Delay, and may result in an adjustment of the fees if OpenGov incurs additional time, materials, or other costs as a result. Under no circumstances will any consequence of a Customer Delay constitute a breach by OpenGov of this SOW or of the Agreement, nor will OpenGov be liable for any failure to meet a performance obligation that is caused, in whole or in part, by a Customer Delay.

5. Project Delivery

OpenGov will perform services under this SOW remotely and provide up to one (1) onsite trip for project-related activities. Customer will provide a suitable workspace, including a conference room with attendee capacity, non-public Wi-Fi, and AV equipment. Travel expenses are estimated not to exceed $2,800. OpenGov may use a combination of OpenGov personnel and OpenGov-trained implementation partners to deliver the services described in this SOW.

6. Estimated Schedule

The estimated duration of this work is nine (9) months. The specific timeline, including order of delivery of the product(s), will be determined during the project planning activities in the Initiate Phase. Services are estimated to begin within two (2) weeks and no later than four (4) weeks from contract signature. OpenGov reserves the right to adjust the schedule based on the availability of Customer or OpenGov resources, and the timeliness of deliverables provided by the Customer.

7. Acceptance Procedure

OpenGov will submit completed deliverables to the Customer's Project Manager for review. Within five (5) business days of receipt, the Customer's Project Manager will either provide written acceptance or a list of requested revisions. In the event there are requested revisions, the subsequent review period for acceptance will follow the same timeline until final acceptance. If Customer does not respond within this period, the deliverable will be deemed accepted. Once a deliverable is accepted, any requested changes will require a paid Change Order.

Acceptance milestones and review timelines will be tracked in the Project Plan. Both parties acknowledge that delays in task completion or unresolved issues may impact the project timeline. If OpenGov determines in good faith that Customer is not fulfilling its responsibilities under this SOW, OpenGov may place services on hold following a minimum of five (5) business days' written notice. The notice will specify the actions needed to progress the project. During the hold period, OpenGov

may reallocate resources without penalty and will not be responsible for resulting delays.

8. Modifications


The fees and estimated timeline are based on the scope and assumptions in this SOW. If either party determines that a change to the scope is necessary, the parties will collaborate to define the required modification, which may result in fee adjustments based on OpenGov's standard rates. All modifications must be documented in a written Change Order and signed by both parties ("Change Order"). Examples of changes include revisions to the project timeline, deliverables, or resource allocation.

9. Communication and Escalation Procedure

OpenGov and Customer agree to maintain regular communication in alignment with the Project Plan to ensure progress, resolve questions promptly, and minimize risk. Both parties will raise any issues or concerns in a timely manner. If challenges are not resolved through standard project discussions, Customer and OpenGov Project Managers will escalate to their respective executive leadership teams to jointly determine a resolution and align on a path to successful implementation.

Exhibit 1: Implementation Activities

OpenGov Implementation Methodology Overview

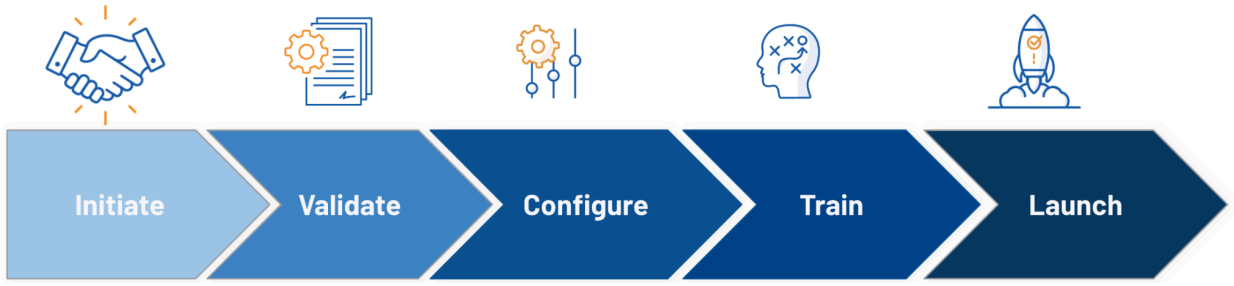

Every OpenGov implementation follows a five-phase hybrid methodology designed to ensure a structured and collaborative deployment. The phases are:

1. Initiate – OpenGov provisions access and performs initial system setup.
2. Validate – OpenGov works with the Customer to confirm requirements and review initial configurations.
3. Configure – OpenGov completes system configuration as outlined in this SOW.
4. Train – OpenGov provides training to system administrators and/or end users, as applicable.
5. Launch – OpenGov provides post-go-live support and transitions the Customer to OpenGov's Customer Success Team.

Each implementation is structured around these phases. Deliverables, sign-offs, and completion criteria are aligned to the relevant phase.

Enterprise Asset Management

Use Cases Build for Enterprise Asset Management:

- Transportation
- Walkability
- Stormwater
- Wastewater Collection / Sanitary Sewer
- Fleet

Initiate

OpenGov will:

- Setup a hosted sandbox and a hosted production OpenGov Asset Management environment, if one does not already exist

- Conduct one (1) remote session to review customer assets (see asset section below), source data, GIS capabilities, Esri authentication, and single sign on identity provider (if applicable).

OpenGov Assumptions:

- OpenGov assumes that the customer is responsible for performing quality control measures on its data in EAM.

Completion Criteria:

- The project kicked off with an initial project timeline delivered.

Validate

OpenGov will:

- Provide up to twenty (20) remote hours of validation workshops to increase our understanding of Customer business and functional goals. Through workshops and interviews, OpenGov will identify best fit scenarios for OpenGov Asset Management and provide a brief including any challenges as well as recommendations for OpenGov Asset Management best practices relevant to Customer implementation.
- Provide a template file to be utilized by Customer staff to populate resources, libraries, and users/roles data that OpenGov will import into OpenGov Enterprise Asset Management.
- Provide up to two (2) remote sessions for Customer technical GIS staff to configure Esri Feature Services for the bidirectional GIS integration and authentication.

Completion Criteria:

- Completion of validation workshop.

Configure

Configurations

OpenGov will:

- Provide configuration services, including:
  - Up to ten (10) custom fields and up to two (2) custom layouts per asset type listed in the Assets section below
  - Up to thirty (30) custom fields and up to ten (10) custom layouts to be utilized in any of the shared areas of the system, such as Tasks
  - Up to twenty (20) automations
  - Up to twenty (20) preventative maintenance plans
- Provide up to five (5) sessions of configuration review workshops to ensure configurations resulting from the validation workshop effectively support all workflows and processes discussed, and to reinforce such configurations with customer stakeholders to adequately prepare to train-the-trainer training.

- Provide up to one (1) configuration options from the following list to be determined during the Validation Workshop:

- MS4 Configuration services (See Technical Requirements).
- Backflow Configuration services (See Technical Requirements).
- Playground Inspection configuration service. (See Technical Requirements).
- Up to two (2) custom reports. (See Technical Requirements).
- Up to five (5) custom asset types.
- Standard Fuel One-way, flat file Integration Service between one (1) Fuel system and OpenGov (See Technical Requirements).
- One Standard 811 Integration service for California (See Technical Requirements).
- One Standard PCI data upload (See Technical Requirements).

OpenGov Assumptions:

- Implementation of any custom modification developed by OpenGov; your internal staff; or any third-party is not included in the scope of this project unless specifically listed above.

Data Services

OpenGov will:

- Provide one sandbox and one production data load service through standard import/export functionality. OpenGov will provide template documents for data population. Once populated by Customer staff, OpenGov will load the data into Customer sandbox or production OpenGov Asset Management environment. Data loads may include data such as:
  - Parent level asset records
  - Asset location (spatial x/y) attributes
  - Parent level resource (Labor, Equipment Material, Vendor) records
  - Resource Rate (Labor, Equipment, Material) records
  - Standard system libraries

- Provide up to one (1) data conversion for one source system's data related to: assets, work history, total cost history, attachments, up to 250k records, and up to 25 asset types.
  - For the custom data conversion service(s) listed above, OpenGov will provide:
    - A review of the historical data along with recommendations for OpenGov Asset Management best fit.
    - A field map workshop, which will identify where and how historical data will appear within OpenGov Asset Management
    - A test conversion service to facilitate data conversion validation and testing
    - One revision of the field map used for the test conversion service
    - A production conversion service utilizing the final, approved field map
  - All data must be accessible to OpenGov from a SQL DB, SQL View, Access DB or Comma Delimited Files.
  - Exclusions:
    - Child records and associated child-level attributes, condition inspection history, request history, and resources.

OpenGov Assumptions:

- OpenGov assumes that the customer is responsible for performing quality control measures on its data in EAM.
- Data conversion services from other software system(s) or sources (including Navigator databases) are not included in the scope of this project unless specifically listed above.

Assets

OpenGov will:

- Provide installation of the following asset types:
    - Transportation (8)
        - Bridge; Light Fixture; Pavement; Sign; Guardrail; Marking; Pavement Area; Support
    - Walkability (7)
        - ADA Ramp; Pavement Area: Sign; Tree; Light Fixture; Sidewalk; Support
    - Stormwater (9)
        - Storm Basin; Storm Channel; Storm Culvert; Storm Facility; Storm Inlet; Storm Manhole; Storm Outlet; Storm Pipe; Storm Pump
    - Wastewater Collection / Sanitary Sewer (7)
        - Sewer Cleanout; Sewer Facility; Sewer Force Main; Sewer Lateral; Sewer Main; Sewer Manhole; Sewer Pump
    - Fleet (1)
        - Fleet

Completion Criteria:

- Customer sign-off on ability to login and access to the sandbox.

Train

Foundational Training

- Provide remote train-the-trainer training, up to two (2) hours, on overall system navigation and functionality to help familiarize Customer staff with the software environment and its common functions. Training topics include:
    - Dashboards
    - Standard KPI/ROI Gadgets
    - Logins/Permission
    - Layers
    - Filters
    - Maps
    - Grids
    - System Navigation
    - Views (List & Detail)
    - Standard Reports

- Attachments
- Requests, Work, Assets, Resources, Reports, and Administrator Tabs

OpenGov assumptions:

- OpenGov assumes that the customer is responsible for testing its workflows, automations, integrations, and configurations within the EAM and will update the configurations as part of its testing and training activities.

Train the Trainer Training Event

- Provide one three-day (3-day) onsite"train-the-trainer" training event. The training agenda will be defined and agreed upon by both OpenGov and Customer project manager. To avoid redundancy, and to utilize service time efficiently, training may cover a subset of the assets listed in the Asset section of the scope. Topics may include any of the following:
  - Request Management:
    - Requests
    - Requesters
    - Task Creation from Requests
    - Issue library (including settings such as Applies to Asset and Non-Location)
    - OpenGov recommended best practices for Request and Requester Management
  - Work Management:
    - Create Task(s)(Asset/Non-Asset)
    - Assignments (Add, Edit, Remove)
    - Task Menu Actions
    - Related Work Items
    - Create Work Order
    - Associate Task to Work Order
    - Repeat Work Orders
    - Work Order Menu Actions
    - Enter Resources
    - Timesheets
    - Activity library (including settings such as Applies to Asset, Inspection, Key Dates, Cost, and Productivity)
    - OpenGov recommended best practices for Work Management
  - Asset Management:
    - Asset Details
    - Preventative Maintenance Plans
    - Inspections
    - Linked assets (if applicable)
    - Container/Component Relationships (if applicable)
    - OpenGov recommended best practices for Asset Management
  - Resource Management:
    - Resource Details
    - Labor/Equipment Rates

        - Material Management (Stock, Usage, Adjustments)
        - Vendor Price Quotes
        - OpenGov recommended best practices for Resource Management
    - OpenGov Mobile:
        - Overall system functionality (Navigation, Interface, Maps, Attachments, Sorting)
        - Work Management
            - Create and Update Tasks (Asset/Non-Asset)
            - Assign Tasks
            - Enter Resources
            - Inspections
        - Asset Management
            - Create and Update Assets
        - Request Management
            - View and Update Requests
            - View Requester information
            - Create Task from Request
        - OpenGov recommended best practices for mobile device use
    - Fleet Management:
        - Preventative Maintenance
        - Task Management
        - Vehicle Replacement Ratings (VRR) Equipment Detail information
        - Fleet Reports
        - OpenGov recommended best practices for Fleet Management
    - Administrator:
        - Administrator:
            - User Administration, Role Administration, Asset Administration, Record Filter Administration, Import/Export, Scheduled Process Log, Error Log
        - Settings:
            - System Settings, Map Administration, Geocode Settings, GIS Integration settings, Asset Color Manager
        - Manager:
            - Layout Manager, Library Manager, Preventative Maintenance, Asset Condition Manager, Notification Manager, Structure Manager, Automation Manager

Core Training:

- Provide remote train-the-trainer training, up to two (2) sessions on OpenGov Asset Builder. Training topics include:
    - OpenGov Asset Management Administrator
        - Structure Manager
        - Library Manager
        - Layout Manager
        - User/Role Configurations

    - OpenGov recommended best practices for expanding the system's use and/or building assets
- Provide Preventative Maintenance Plans remote train-the-trainer training, up to two (2) sessions. Training topics include:
    - Preventative Maintenance
    - OpenGov recommended best practices for proactive asset management
- Provide Advanced Inspections, Asset Condition Manager, and Asset Risk remote train-the-trainer training, up to three (3) sessions. Training topics include:
    - Performance Management
        - Prediction Groups
        - Minimum Condition Groups
        - Activities and Impacts
        - Criticality Factor
        - Install/Replaced Dates
    - Business Risk Exposure
        - Risk
        - Consequence of Failure
        - Probability of Failure
    - OpenGov recommended best practices for Asset Risk Functionality , advanced inspections and condition management
- Provide Scenario Builder remote train-the-trainer training, up to two (2) sessions. Training topics include:
    - Scenario Builder
        - Settings:
            - Prediction Groups
            - Minimum Condition Groups
            - Activities and Impacts
            - Criticality Factor
            - Install/Replaced Dates
        - Scenarios:
            - Planned Work
            - Map Control
            - Work Order Creation
            - Scenario Types
            - Plan Years and Budgets
            - Protocols
            - Data Exports
        - OpenGov recommended best practices for scenario builder
- Provide Internal Request remote train-the-trainer training, up to two (2) sessions. Training topics include:
    - Internal Requests

        - Users
        - Views
        - Issue Library settings and management
    - OpenGov recommended best practices for advanced request management
- Provide Advanced Material Management and Material Planning remote train-the-trainer training, up to four (4) sessions. Training topics include:
    - Material Locations
    - Material Transfers
    - Material Orders
    - Settings:
        - Vendor Price Quotes
        - Re-order points
    - Material Planning
        - Status Default
        - Workflow Setup
        - Notifications
    - OpenGov recommended best practices for advanced material management and Material Planning.

Completion Criteria

- Core Training and train-the-trainer has been conducted.

Launch

OpenGov will:

- Provide remote, up to eight (8) hours of Hyperadopt to answer any questions following solution acceptance.

Completion Criteria:

- Hyperadopt have been conducted.

Exhibit 2: Technical Requirements

Enterprise Asset Management Technical Requirements

MS4 Configuration:

- Provide configuration services related to MS4 workflows, including:
    - Up to forty (40) custom fields and up to two (2) custom layouts to be utilized for MS4 inspections
    - Up to two (2) automations
    - Up to five (5) reports to be defined during validation workshop

Backflow Configuration:

- Provide up to four (4) sessions for use in the definition, development and configuration of a backflow testing methodology. This methodology will enable assigning and managing testing Tasks, using reports to create constituent communication, and automating the creation of recurring Tasks.
    - The services may include:
        - Workflow consultation
        - System configuration, including:
            - Automations
            - Preventative maintenance plans
            - Structure and layouts
            - Filters and layers
        - Training
    - Configure and provide five (5) custom report(s) as it pertains to backflow letters.
        - Customer will be responsible for providing sample reports or mockups to assist OpenGov staff in report validation tasks.
        - Report configuration will be performed utilizing standard software functionality.
        - Reports requiring script or other non-standard elements are not included in the scope of this project.

Playground Inspection Configuration:

- OpenGov will provide the following additional configuration services for use in playground-related workflows:
    - Up to thirty (30) custom fields and up to two (2) custom layouts
    - Up to two (2) automations
    - Up to one (1) custom reports

Custom Report Configuration:

- Configure and provide two (2) custom report(s).
    - Customer will be responsible for providing sample reports or mockups to assist OpenGov staff in report validation tasks.
    - Report configuration will be performed utilizing standard software functionality.
    - Reports requiring script or other non-standard elements are not included in the scope of this project.

Standard Fuel Integration:

- Provide a uni-directional (one-way) flat file integration service between one fuel system and OpenGov. The integration includes:
    - Up to 12 fields in the same OpenGov recordset (IE: Equipment table and Equipment's Fuel Log table)
    - A sync using a unique ID
        - If ID exists; information will be updated
        - If ID does not exist; OpenGov will create a record or produce an error message
    - A customer-configurable runtime interval for the sync
    - Assumptions
        - The integration will include up to 12 fields (in the same OpenGov recordset)
        - Customer staff will be responsible for populating required values utilized to support integration.
        - All data must be accessible to the OpenGov service from a flat file (.csv or .txt)
        - Customer will be responsible for configuring automated exports from fuel system
        - OpenGov will install an agent (software executable) on the customer's server where the export resides to upload data to OpenGov.
        - Customers server must have access to the internet

811 Integration:

- OpenGov will provide a bi-directional integration service between 811 and OpenGov. The integration includes the following:
    - 811 Tickets (formatted as XML).
    - Tasks are created in OpenGov from 811 Ticket Data.
    - This integration only adds Task records. Records are never updated.

- When Tasks are completed in OMS the Positive Response will be updated in your 811 system
- Integration Fields
  - Ticket Number - OpenGov 811 Ticket
  - Station Code - OpenGov 811 Member
  - Printable Text Information - OpenGov 811 Details
    - All values contained the XML ticket file will be:
    - Aggregated into printable text information and stored in 811 Details
    - Stored in HTML format version and attached to the record in OMS
  - OpenGov 811 Response Code - Positive Response
  - OpenGov 811 Response Comment (If required by state) - Positive Response Comment
  - 811 Response Status (Positive Response) - OpenGov 811 Response Status
  - 811 Response Results (Positive Response) - OpenGov 811 Response Results
  - OpenGov Fields set by Integration by default
    - Task ID: <ticket>-<revision>-<station code>-<year>
    - Asset Type: Non-Asset
    - Activity: Utility Locates
    - Department: 811
    - Shape: Polygon if available, otherwise centroid.
    - Populate Address information that is available from the ticket
  - OpenGov Attachments
    - Original Ticket
    - Printable text as HTML
    - GIF image if available
- Errors are handled as such:
  - Any files with errors are skipped. The error files are set to Other.
  - Errors can be reported via email using the standard 'If an automation fails send a notification' automation template within OMS.
  - All files not designated as 811 tickets are skipped but will not produce an error.
  - Duplicate records cause an error

- For all API integrations, Customer is responsible for:
  - paying fees associated with purchasing the external system
  - providing OpenGov with access to the API and/or access to technical staff from that vendor.
  - access to a test instance of the third party API including a URL, authentication credentials, and relevant documentation.
  - Any changes to scope resulting from a change in the third-party vendor's API documentation provided scoping.

Standard PCI data upload:

- Provide the following data services to load customer's pavement data into OpenGov Enterprise Asset Management:
  - OpenGov will provide a template file to third-party vendors, so processed data can be delivered to OpenGov in the required format.

- OpenGov will provide a review, not to exceed two (2) hours, of Enterprise Asset Management data requirements to customer and third-party vendor staff.
- OpenGov will provide a field map review, not to exceed two (2) hours, to identify the Enterprise Asset Management destination fields for up to 10 additional data attributes which may have been collected.
- A test conversion service to facilitate data conversion validation and testing
- One revision of the source data used for the test conversion service
- A production conversion service utilizing the final, approved source data

Assumptions, Requirements, and Considerations

- This scope of work is isolated to data load activities and does not include any manipulation of collected data.
- Data must be provided to OpenGov staff in Esri shapefile or .csv formats
  - If Pavement spatial data is not provided, and does not currently exist in the customer Enterprise Asset Management database, OpenGov will load Pavement condition data without impacting the existing spatial implementation.
  - Prior to collection efforts, third-party vendors must ensure collected data can be linked to a OpenGov Pavement ID.
- OpenGov Enterprise Asset Management calculates PCI values based on the ASTM-6433-11 – Standard Practice for Roads and Parking Lots Pavement Condition Index Surveys standard. Data collection firms are required to provide Distress, Severity, and Extent values as specified by the aforementioned standard.

The following data attributes are either required (*) or highly recommended to support robust pavement management functionality in OpenGov.

PAVEMENT INVENTORY TABLE		
NAME	**DATA TYPE**	**DESCRIPTION**
* OpenGov ID	Text	Unique identifier for OpenGov Pavement (section) record. *Note: This ID will be used to link all associated roadway section related tables*
* Pavement Length	Quantity (Number w/ Unit)	Length of the Pavement section *Note – Quantity fields require two data cells per row: 1 Number value and 1 Unit of Measure (m, km, mi, yd)*

* Pavement Width	Quantity (Number w/ Unit)	Width of the Pavement section *Note – Quantity fields require two data cells per row: 1 Number value and 1 Unit of Measure (m, km, mi, yd)*
* Pavement Classification	Text (Lookup)	Pavement Classification value for OpenGov Pavement record. Default values: *Asphalt, Brick and Block, Concrete, Earth, and Gravel*
* Function Classification	Text (Lookup)	Functional Classification value for OpenGov Pavement record. Default values: *Rural Arterial, Rural Collector, Rural Local, Urban Arterial, Urban Collector, and Urban Local*
Street	Text (Lookup)	Street name for OpenGov Pavement record
Street Ahead	Text (Lookup)	(Intersecting) Street Ahead name for OpenGov Pavement record
Street Back	Text (Lookup)	(Intersecting) Street Back name for OpenGov Pavement record
Construction Date	Date	Construction date helps establish a baseline for each asset. This baseline is crucial when managing condition and deterioration of high cost, high impact assets.

- *Pavement attributes must include Length and Width values*
- *Pavement Classifications should be limited to the following:*
    - *Gravel*
    - *Brick and Block*
    - *Concrete*
    - *Asphalt*
    - *Earth*
- *Functional Classifications should be limited to the following:*
    - *Rural Arterial*
    - *Rural Collector*
    - *Rural Local*
    - *Urban Arterial*
    - *Urban Collector*
    - *Urban Local*

PAVEMENT INSPECTION TABLE

NAME	DATA TYPE	DESCRIPTION
* OpenGov ID	Text	Unique identifier for OpenGov Pavement (section) record. *Note: This ID will be used to link all associated roadway section related tables*
* Inspection ID	Text	Unique identifier for inspections
* Inspection Date	Date	Inspection date
Average IRI	Quantity with Unit	If applicable, a pre-calculated Average IRI value must be provided. Additionally, an Average IRI value should be converted and provided in a 0 to 100 scale for use in OpenGov's Overall Condition Index (OCI) calculation.

PAVEMENT DETAILED DISTRESS TABLE**		
NAME	DATA TYPE	DESCRIPTION
* OpenGov ID	Text	Unique identifier for OpenGov Pavement (section) record. *Note: This ID will be used to link all associated roadway section related tables*
* Inspection ID	Text	Unique identifier for Inspection records
* Sample ID	Text	Unique identifier for Sample Areas
Sample To	Integer	Identify the end of the Sample Area
Sample From	Integer	Identify the beginning of the Sample Area

Sample Width	Quantity with Unit	Identify the Width of the Sample if the Sample Width differs from the Pavement Width
* Distress	Text (Lookup)	Values must match distresses specified in the ASTM-6433-11 standard.
* Severity	Text (Lookup)	*Low, Moderate, High*
** Extent*	*Number*	*Must be represented as a percentage number value*

Note: Distress data should be collected in accordance with ASTM D-6433-11 standards, including extent and severity.

- *Distress Severities must be limited to the following:*
  - *Low*
  - *Moderate*
  - *High*
- *Standard distresses:*
  - *Asphalt Longitudinal Cracking and Asphalt Transverse Cracking should be combined into a single distress.*
  - *PCC Faulting Right and PCC Faulting Left should be combined into a single distress.*
  - *PCC Longitudinal Cracking and PCC Transverse Cracking should be combined into a single distress.*
  - *Asphalt Raveling & Weathering should be separated into Asphalt Raveling and Asphalt Weathering – Surface Wear.*
- *ASTM-6433-11 requires unique "Distress + Severity" combinations per Sample area.*

PAVEMENT CONDITION CATEGORY TABLE		
NAME	DATA TYPE	DESCRIPTION
* OpenGov ID	Text	Unique identifier for OpenGov Pavement (section) record. *Note: This ID will be used to link all associated roadway section related tables*
* Inspection ID	Text	Unique identifier for Inspection records

Condition Category	Text (Lookup)	A value that generally reflects a high-level condition using a 0 to 100 scale index. For example, OpenGov Enterprise Asset Management recognizes PCI as a Condition Category. IRI values provided in a converted 0 to 100 scale can be loaded as a Ride Condition Category thereby impacting the Overall Condition Index (OCI) value in
Index	Integer	A value, on a 0 to 100 scale, which reflects the condition of the corresponding Condition Category

Customer will:

- Provide PCI data in the OpenGov format within two (2) weeks of project kick-off.

STAFF REPORT

Meeting Date:	June 9, 2026
Agency:	City of Belmont
Staff Contact:	Scott Rennie, City Attorney
Agenda Title:	Procurement of Legal Services from Best Best & Krieger
Agenda Action:	Resolution

Recommendation
Adopt a resolution authorizing the City Attorney to procure legal services from Best Best & Krieger.

Strategic Focus Area
Fiscal and Organizational Sustainability

Background
From time to time, the City requires specialized legal services to address complex municipal law matters. These services often involve highly technical areas of law, including local government operations, labor and employment, public finance, elections, environmental regulation, land use, and litigation, and require the expertise of attorneys with specialized knowledge and experience in these fields.

Analysis
Staff requests that the City Council authorize the procurement of specialized legal services from Best Best & Krieger on an as-needed basis, subject to the rates set forth in Attachment 1 to the proposed resolution and the availability of appropriated funds. Funding sources for these services will vary depending on the nature of the matter and may include budgeted appropriations for litigation or other applicable departmental and project-specific funding sources. Authorization is limited to available appropriations within the adopted budget. For each assignment, the scope of services and applicable rates will be negotiated based on the specific needs of the matter and will remain within the rate ranges identified in Attachment 1..

Alternatives
1. Deny the requested authority.
2. Continue the item for further discussion.

Attachments
A. Resolution

Fiscal Impact
☐ No Fiscal Impact

☒ Funding Source Confirmed: Funds for legal services have been budgeted for in FY 2026-27 budget in the General Fund and Liability Insurance Fund.

Authorization for procurement of legal services is limited to the amount of available funds appropriated within the budget for litigation, or in the case of advice, the particular subject matter.

Source:	**Purpose:**	**Public Outreach:**
Staff	Discretionary Action	Posting of Agenda

RESOLUTION NO. 2026 –

A RESOLUTION OF THE CITY COUNCIL OF THE CITY OF BELMONT AUTHORIZING PROCUREMENT OF LEGAL SERVICES FROM BEST BEST & KRIEGER

WHEREAS, from time to time the City has need of legal services related to municipal law issues, and in particular related to local government, labor and employment, finance, elections, environment, and litigation that are highly technical and require the services of legal practitioners with particular expertise; and,

WHEREAS, the law firm of Best Best & Krieger has expertise in these fields; and,

WHEREAS, the authorization granted herein for procurement of legal services is limited to the amount of available funds appropriated within a fiscal year budget for that purpose.

NOW, THEREFORE, the City Council of the City of Belmont resolves as follows:

SECTION 1. The City Attorney is authorized to retain the law firm of Best Best & Krieger to provide legal services at the rates set forth in Attachment 1 plus expenses as negotiated. This authorization is limited to the amount of available funds appropriated within a fiscal year budget for that purpose.

* * *

ADOPTED June 9, 2026 by the City of Belmont City Council by the following vote:

Ayes:

Noes:

Absent:

Abstain:

ATTEST:

City Clerk

Mayor

APPROVED AS TO FORM:

City Attorney

Attachment 1
Resolution No. 2026-_____
Billing Rates for Best Best & Krieger

The Consultant will provide legal services as more particularly described in individual Task Orders to be issued by the City in accordance with the terms of the Agreement. The Authorized Representatives of the Consultant and the City for each task will be identified on each Task Order.

The Consultant's team of attorneys authorized to perform legal services under this Agreement, and the corresponding hourly billing rate for each, are within the following ranges:

Personnel	**Fee Range**
Partners / Of Counsel	$355 - $695 per hour
Associates	$295 - $415 per hour
Paralegals / Law Clerks / Analysts	$220 - $285 per hour
Pension Consultants / Government Affairs	$300 - $550 per hour

The Consultant may revise the billing ranges above set not earlier than July 1, 2027 and not more than once per fiscal year (July 1 to June 30) thereafter, by providing at least 30 days prior written notice to the City.

Billing shall be provided in increments not greater than 1/10th of an hour.

STAFF REPORT

Meeting Date:	June 9, 2026
Agency:	City of Belmont
Staff Contact:	Scott Rennie, City Attorney
Agenda Title:	Consents to Potential Conflict of Interest and Common Interest Agreement
Agenda Action:	Resolution

Recommendation

Adopt a resolution authorizing the City Attorney to execute:


(1) A consent agreeing to the representation by Goldfarb & Lipman LLP of the City of Belmont related to the Island Parkway development project notwithstanding a potential conflict of interest.
(2) A consent agreeing to the representation by Jarvis Fay LLP of the City of Redwood City related to the Island Parkway development project notwithstanding a potential conflict of interest.
(3) A comment interest agreement between Belmont and Redwood City related to the Island Parkway development project.

Strategic Focus Area

Economic Development and Housing

Background

The cities of Belmont and Redwood City have recently received applications for a housing project on properties formerly owned by Oracle and later by Bio-Med Reality in the Island Parkway area, as shown below. Both cities utilize the services of the law firms of Goldfarb & Lipman and Jarvis Fay on-going basis.

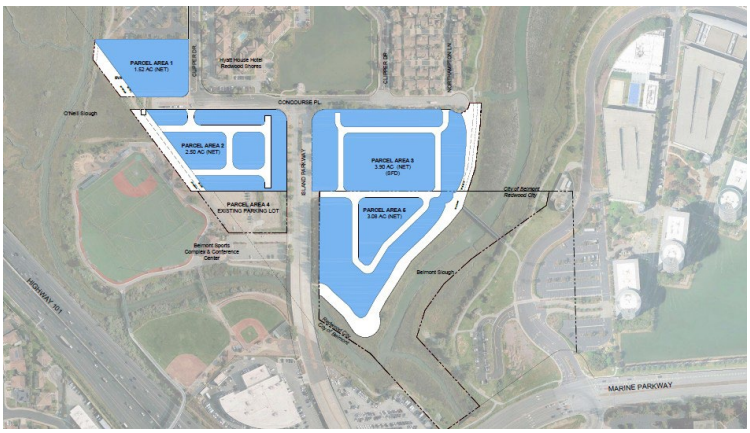

Goldfarb and Lipman Consent

Goldfarb & Lipman specializes in affordable housing and community development related matters. A core focus of the firm is the representation of public entities. Belmont has relied upon Goldfarb's able representation on a number of housing, economic development and real property disposition matters, including adoption of the Housing Element, 580 Masonic project litigation, and entitlements for the 1301 Shoreway Project, the ROEM Project and the Firehouse Square Project. Belmont desires to utilize Goldfarb's services in connection with the Island Parkway Project.

Redwood City is also a client of Goldfarb and receives advice from Goldfarb in connection with various public and private developments in Redwood City. Goldfarb will not represent Redwood City in relation to the Island Parkway Project.

Goldfarb has not at this time identified a current conflict of interest created by representing Belmont on the Island Parkway Project. Even so, because of the potential for a conflict of interest to arise if Goldfarb were to represent Belmont on a matter affecting Redwood City, the Rules of Professional Responsibly require Goldfarb to obtain the informed consent of both Redwood City and Belmont. Redwood has already provided its consent for Goldfarb to representation Belmont in relation to the Project.

Jarvis Fay Consent
Jarvis Fay specializes in municipal law, including local government finance, public contracts, and land use and environmental law matters. Jarvis Fay provides services to many public agencies, including both Redwood City and Belmont. Jarvis Fay currently provides on-going legal assistance to Redwood City on many land use matters. Jarvis Fay seeks consent from Belmont to represent Redwood City in relation to the Island Parkway Project.

Jarvis Fay has represented Belmont in public works litigation and taxation matters, and provides on-call assistance on the administration of the city's business license tax. Jarvis Fay will not represent Belmont in relation to the Island Parkway Project, but will continue to represent Belmont on other matters.

Comment Interest Agreement
Staff of Redwood City and Belmont anticipate that the cities will coordinate their review of the project application and may wish to share otherwise privileged attorney client communications and attorney work product as part of the coordination. The two cities anticipate preparing a common interest agreement to enable them to share privileged information without losing the information's confidentiality.

Analysis
Goldfarb & Lipman Consent
Goldfarb has prepared a letter describing Goldfarb's potential conflict of interest (attached to this staff report) and concluding that Goldfarb believes it can competently represent Belmont in this matter and Redwood City in unrelated matters. The City Attorney has reviewed the letter, and potential consequences of the representation, and recommends that the City Council agree to the representation by authorizing the City Attorney to execute the consent attached to the letter.

Jarvis Fay Consent
Jarvis Fay has prepared a letter describing Jarvis Fay's potential conflict of interest (attached to this staff report) and concluding that Jarvis Fay believes it can competently represent Redwood City in this matter and Belmont in unrelated matters. The City Attorney has reviewed the letter, and potential consequences of the representation, and recommends that the City Council agree to the representation by authorizing the City Attorney to execute the consent attached to the letter.

Common Interest Agreement
Sharing privileged attorney communications or work product with third parties may waive the confidentially afforded by law unless the parties can demonstrate a mutual intent to maintain confidentiality. A written common interest agreement serves as concrete evidence of the parties' mutual intent to maintain confidentiality. The City Attorney recommends that Belmont enter into a written common interest agreement with Redwood City in order to maintain the confidentiality of shared privileged information related to the Project.

Alternatives
1. Decline to agree

Attachments
A. Consent Potential Conflict of Interest (Goldfarb) – City of Belmont and City of Redwood City
B. Consent Potential Conflict of Interest (Jarvis Fay) – City of Belmont and City of Redwood City
C. Resolution

Fiscal Impact

☒ No Fiscal Impact

There is no direct fiscal impact to the consents to potential conflict of interest and to the common interest agreement. Contracted legal representations are incorporated into the budgets and approved by Council as appropriate.

☐ Funding Source Confirmed:

Source:	**Purpose:**	**Public Outreach:**
Staff	Discretionary Action	Posting of Agenda

RESOLUTION NO. 2026 –

A RESOLUTION OF THE CITY COUNCIL OF THE CITY OF BELMONT AUTHORIZING THE CITY ATTORNEY TO EXECUTE CONSENTS TO REPRESENTATION BY GOLDFARB & LIPMAN LLP OF THE CITY OF BELMONT AND JARVIS FAY LLP OF CITY OF REDWOOD CITY RELATED TO THE ISLAND PARKWAY PROJECT NOTWITHSTANDING POTENTIAL CONFLICT OF INTEREST AND AUTHORIZES THE CITY ATTORNEY TO EXECUTE A COMMON INTEREST AGREEMENT BETWEEN BELMONT AND REDWOOD CITY.

WHEREAS, the cities of Belmont and Redwood City have recently received applications for a housing project on properties formerly owned by Oracle in the Island Parkway area, and both cities utilize the services of the law firms of Goldfarb & Lipman and Jarvis Fay on-going basis; and,

WHEREAS, Belmont desires to utilize Goldfarb's services in connection with the Island Parkway Project, and Goldfarb will not represent Redwood City in relation to the Island Parkway Project; and,

WHEREAS, Redwood City desires to utilize Jarvis Fay's services in connection with the Island Parkway Project, and Jarvis Fay will not represent Belmont in relation to the Island Parkway Project; and,

WHEREAS, Goldfarb has prepared a letter describing Goldfarb's potential conflict of interest and concluding that Goldfarb believes it can competently represent Belmont's interests, and the City Attorney has reviewed the letter, and potential consequences of the representation, and recommends that the City Council consent to the representation notwithstanding the potential conflict of interest; and,

WHEREAS, Jarvis Fay has prepared a letter describing Jarvis Fay's potential conflict of interest and concluding that Jarvis Fay believes it can competently represent Belmont's interests, and the City Attorney has reviewed the letter, and potential consequences of the representation, and recommends that the City Council consent to the representation notwithstanding the potential conflict of interest; and,

WHEREAS, Redwood City and Belmont anticipate that the cities will coordinate their review of the project application and may wish to share otherwise privileged attorney client communications and attorney work product as part of the coordination; and,

WHEREAS, sharing privileged attorney communications or work product with third parties may waive the confidentially afforded by law unless the parties can demonstrate a mutual intent to maintain confidentiality.

NOW, THEREFORE, the City Council of the City of Belmont resolves as follows:

SECTION 1. The City Attorney is authorized to execute a consent to the City's representation by Goldfarb and Lipman in relation to the Island Parkway Project notwithstanding

possible conflict of interest.

SECTION 2. The City Attorney is authorized to execute a consent to the City's representation by Jarvis Fay in relation to the Island Parkway Project notwithstanding possible conflict of interest.

SECTION 3. The City Attorney is authorized to negotiate and execute a common interest agreement between the City of Belmont and the City of Redwood City that maintains the confidentiality of shared privileged information related to the Island Parkway Project.

* * *

ADOPTED [Click to enter a date.] by the City of Belmont City Council by the following vote:

Ayes:

Noes:

Absent:

Abstain:

ATTEST:

City Clerk

Mayor

APPROVED AS TO FORM:

City Attorney

goldfarb lipman attorneys
1300 Clay Street, Eleventh Floor
Oakland, California 94612
510 836-6336

M David Kroot
Lynn Hutchins
Karen M. Tiedemann
Dianne Jackson McLean
Isabel L. Brown
Margaret F. Jung
Heather J. Gould
William F. DiCamillo
Amy DeVaudreuil
Barbara E. Kautz
Rafael Yaquián
Celia W. Lee
Dolores Bastian Dalton
Joshua J. Mason
Jeffrey A. Streiffer
Elizabeth R. Klueck
Jhaila R. Brown
Gabrielle B. Janssens
Benjamin Funk
Matthew S. Heaton
Rebecca V. Hlebasko
Melissa H. Keyes
Aileen T. Nguyen
Katie Dahlinghaus
Brandon V. Stracener
Dori Kojima
Nazanin Salehi
Erin C. Lapeyrolerie
Annie K. Osborn
Minda Bautista Hickey
Colleen A. Wisel
Thomas J. Levendosky
Estrella M. Lucero
Vasudha Purohit

Los Angeles
213 627-6336
San Diego
619 239-6336
Hawai'i
808 854-6213
Goldfarb & Lipman LLP

April 24, 2026

via email

Scott Rennie, City Attorney
City of Belmont
1 Twin Pines Lane
Belmont, CA 94002
srennie@belmont.gov

Veronica Ramirez, City Attorney
City of Redwood City
1017 Middlefield Road
Redwood City, CA 94063
vramirez@redwoodcity.org

Re: **Consents to Potential Conflict of Interest – City of Belmont and City of Redwood City**

Dear Mr. Rennie and Ms. Ramirez:

We write this letter to request the consents of Redwood City of Belmont ("Belmont") and Redwood City of Redwood City ("Redwood City") (collectively, the "Parties") to Goldfarb & Lipman LLP's ("Goldfarb & Lipman") representation of Belmont in connection with the review of the Island Parkway development project proposed on adjacent sites located in Belmont and Redwood City (the "Project"). Our representation of Belmont for purposes of this waiver is limited to advice regarding administrative procedures related to the Project and does not include representation regarding litigation related to the Project.

The specific purpose of this letter is to advise you of a potential conflict of interest of Goldfarb & Lipman to represent Belmont in connection with the Project due to the existing relationship that Goldfarb & Lipman has with the Parties, as described below. To undertake this representation, we are required to (1) disclose in writing our relationships with each of you, and (2) obtain the informed written consent of each of you to such potential conflict of interest, as described in this letter. We believe that we will be able to provide competent and diligent representation to Belmont in this matter and to Redwood City in unrelated matters.

I. Existing Relationships

Redwood City is an existing client of Goldfarb & Lipman. We have and continue to represent Redwood City in connection with providing land use and real estate advice to Redwood City regarding various public and private developments. We will not represent Redwood City in connection with the Project.

Belmont is also an existing client of Goldfarb & Lipman. We have and continue to represent Belmont in connection with providing land use and real estate advice to Belmont regarding various public and private developments. We will represent Belmont regarding the Project.

II. Potential Conflict of Interest.

While we are unaware of any current conflict of interest created by the relationships described in Section I above in relation to the Project, as attorneys, we are governed by specific rules relating to our representation of clients when potential conflicts of interest exist. We must disclose certain information and obtain the informed written consents of each of you to represent Belmont in connection with the Project, as described in this letter, in accordance with Rules 1.1, 1.4, 1.6, 1.7, 1.8.2., 1.9 and 1.10 of the Rules of Professional Conduct of the State Bar of California (the "CRPC").

Our representation of Belmont in connection with the Project could potentially create a conflict of interest for Goldfarb & Lipman related to, among other matters, information that we have regarding Redwood City that could be relevant to the Project, but due to our duty of confidentiality and loyalty, we would be unable to disclose such information to Belmont. At this time, we do not believe that there is an actual conflict of interest for Goldfarb & Lipman, in that our past and future work for Redwood City was and is unrelated to the Project, and we believe that we can competently represent Belmont in relation to the Project and still maintain our independent judgment and duty of loyalty to each of you in unrelated matters. In addition, we do not believe that we have obtained any confidential information from Redwood City which is material to our proposed representation of Belmont regarding the Project.

However, if an actual conflict should arise related to the Project in which: (i) the interest of Redwood City is now adverse to the interest of Belmont, or the interest of Belmont is now adverse to the interest of Redwood City, that would affect our independent judgment and our duty of loyalty to each of you in the unrelated matters; (ii) the issue of dispute in Project is substantially related to the same issue in which we represent Redwood City or Belmont in other matters; or (iii) we have obtained any confidential information from Redwood City that is material to our representation of Belmont, or any confidential information from Belmont that is material to our representation of Redwood City, we would need to determine if we could continue to represent Belmont in relation to the Project. In reaching our decision, we would first need to determine if we could competently continue such representation, notwithstanding the adversity, and after such determination, we would further need to obtain the informed written consent of each of you.

III. Informed Written Consent.

You should thoroughly review and consider the matters discussed in this letter and consider seeking independent counsel before providing your consent. If, after such review, each of you consents to Goldfarb & Lipman representing Belmont in the manner outlined above, please sign and return the attached consent form (i) acknowledging that you have been advised of Goldfarb & Lipman's past and proposed relationships with each of you; (ii) acknowledging that you have been advised to Rules 1.1, 1.4, 1.6, 1.7, 1.8.2., 1.9 and 1.10 and the potential conflict of interest associated with our representation of Belmont regarding the Project; and (iii) that you nevertheless consent to our representation of Belmont in connection with the Project.

If you have any questions regarding this letter or our representation of each of you, please call us before signing and returning the enclosed copy of this letter.

Sincerely,



Barbara E. Kautz
Attorney Representing Belmont



Karen M. Tiedemann
Attorney Representing Redwood City

CONSENT

Goldfarb & Lipman has explained to each of you: (i) Goldfarb & Lipman's past and proposed relationships with each of you, and (ii) CRPC Rules 1.1, 1.4, 1.6, 1.7, 1.8.2., 1.9 and 1.10 and the potential conflict of interest in relation to Goldfarb & Lipman's proposed representation of Belmont regarding the Project and the possible consequences of this conflict. Each of the undersigned nevertheless gives approval to Goldfarb & Lipman to represent Belmont regarding the Project as described in this letter.

We understand that we have the right to seek independent counsel before signing this consent or at any future time.

Dated: _____

CITY OF BELMONT, a municipal corporation

By: _____
Scott Rennie, City Attorney

Dated: _____

CITY OF REDWOOD CITY, a municipal corporation

By: _____
Veronica Ramirez, City Attorney

JarvisFay

555 12th Street, Suite 1630
Oakland, CA 94607
Phone: (510) 238-1400
www.jarvisfay.com

June 4, 2026

Scott Rennie
City Attorney
1 Twin Pines Lane
Belmont, CA 94002

Dear Scott,

Ben Fay of our firm ("Firm") has been advising the City of Belmont ("Belmont") on taxation and revenue matters for several years. Our firm has been asked by the City of Redwood City ("RWC") to provide advice to RWC related to an approximately 400-unit residential project located on parcels in both RWC (64 townhomes) and Belmont (336 remaining units in various configurations; collectively, the "Island Parkway Project").

The Island Parkway Project is not in any way related to our firm's advice and counsel to Belmont on taxation and revenue matters. Further, there is currently no adversity between Belmont and RWC with respect to the Island Parkway Project. However, because the interests of Belmont and Redwood City may diverge, it is possible that Belmont and RWC may become adverse with regarding the Island Parkway Project if the parties have different goals and objectives with respect to that Project.

Because the interests of Belmont and RWC may be adverse in the Island Parkway Project, our concurrent representation of Belmont and of RWC creates a potential conflict of interest for our Firm.

California Rule of Professional Conduct 1.7 permits our Firm to represent one client adverse to another client in the same or a separate matter if we (i) explain the relevant circumstances and the material risks, including any actual and reasonably foreseeable adverse consequences, of our proposed representation, and (ii) obtain each client's informed written consent. Accordingly, we are writing to disclose this circumstance to Belmont and to ask for the Belmont's consent to our representation of RWC for purposes of processing the Island Parkway Project and waiver of the potential conflict of interest arising from our concurrent representation of Belmont in connection with the Island Parkway Project. We are asking for RWC's consent to this potential conflict through a similar conflict waiver.

At this time, we do not believe our representation of RWC with respect to the Island Parkway Project will compromise our ability to represent Belmont competently and diligently in any taxation or revenue matter, or our ability to maintain our duty of loyalty and confidentiality to

Belmont. Please be assured, however, that if we did not believe we could competently represent Belmont or RWC in their respective matters, we would not be seeking this consent.

This letter confirms that we have fully disclosed to you the circumstances giving rise to the potential conflict of interest and the material risks, including any actual or reasonably foreseeable adverse consequences of our representation of Belmont in various taxation and revenue matters and our concurrent representation of RWC in the Island Parkway Project.

Finally, a material change in circumstances in the future may require us to make additional disclosures and obtain additional informed written consent. If additional facts come to our attention or further developments affect our analysis, we will be in contact with you to discuss them.

Consent

If Belmont agrees that the Firm may undertake the concurrent representations described above, and that Belmont consents to, and waives the potential conflict of interest disclosed above and arising out of, the Firm's representation of RWC in the Island Parkway Project, please indicate Belmont's informed consent and waiver by executing and returning the below waiver.

Best,

Christie Crowl

CONFLICT WAIVER

The City of Belmont hereby consents to and waives any conflict of interest in Jarvis Fay LLP's concurrent representation of Belmont and the City of Redwood City, as described above.

CITY OF BELMONT:

_____

Scott Rennie, City Attorney

Date: _____

STAFF REPORT

Meeting Date:	June 9, 2026
Agency:	City of Belmont
Staff Contact:	Edric Kwan, Public Works, 650-595-7459, ekwan@belmont.gov
Agenda Title:	Proposed Increases to Sewer Service Charges Effective Fiscal Years 2026-27, 2027-28, and 2028-29
Agenda Action:	Resolution

Recommendation

Hold a Public Hearing and, 1) If protest is not made by the owners of a majority of separate parcels of property, adopt a resolution (Attachment A) increasing the City's sewer charges effective fiscal years 2026-27, 2027-28, and 2028-29; and, 2) If protest is made by the owners of a majority of separate parcels of property, the City should stop further proceedings of the rate proposal and direct staff to prepare an annual report of City sewer service charges based on current sewer service rates.

Strategic Focus Area

Fiscal and Organizational Sustainability

Background

The City's sewer rate revenues are used to fully fund the operation, maintenance, and capital improvement debt service obligations of Belmont's wastewater collection system, as well as the City's proportionate share of wastewater treatment costs at the Silicon Valley Clean Water (SVCW) treatment facility. Sewer rates are established in accordance with State Water Resources Control Board guidelines to ensure adequate revenues are generated to operate and maintain the system, meet all Sewer Fund obligations, and allocate costs equitably among customer classes based on their respective use of the wastewater system.

Analysis

On April 14, 2026, the City Council received the 2026 Comprehensive Sewer Rate Study (Attachment B) prepared by HDR Engineering, Inc. (HDR), which analyzed the cost basis and proportionality of the sewer rates for the current year plus a five-year projected period. The analysis indicated that the deficiency of revenues before any sewer rate adjustments is approximately $514,000 over the next three fiscal years, beginning in FY 2028-29, and increasing to approximately $1.6 million by FY 2030-31.

HDR originally recommended rate adjustments of 0.0% in FY 2026-27, 0.0% in FY 2027-28, and 3.0% in FY 2028-29. Following City Council discussion, the City Council directed staff to revise the proposed rate adjustments to 1.0% annually in FY 2026-27, FY 2027-28, and FY 2028-29 in order to distribute the increases evenly over the three-year period. The calculations reflect the City Council's direction on April 14, 2026, and meets the following key prudent financial metric criteria:

- Meeting Debt Service Coverage Ratios – During prior rate studies this was a key driver in the results of the proposed rate adjustments. The proposed rate adjustments in this study allow the City to maintain a strong debt service coverage ratio.
- Adequate Renewal and Replacement Funding – The need to maintain the system is key to minimizing future deferred capital needs. This study continues annual renewal and replacement funding at prudent levels over the five-year planning period.
- Maintaining Prudent Reserve Fund Levels – The study maintains reserve fund ending balances at City policy and typical industry levels. Given that the City receives semi-annual payments for services, sufficient reserves are necessary to fund operations between payments.

Rate adjustments needed to meet the revenue deficiency are 1.0% annually in FY 2026-27, FY 2027-28, and FY 2028-29, as shown in Table 1 below. The table summarizes revenue requirements compared to anticipated expenses for the sewer utility.

Table 1 – Summary of Sewer Utility Revenue Requirements

Summary of Sewer Utility Revenue Requirements ($000s)						
	FY 2025-26	FY 2026-27	FY 2027-28	FY 2028-29	FY 2029-30	FY 2030-31
Revenues						
Rate Revenues	$16,983	$17,153	$17,325	$17,498	$17,673	$17,850
Other Revenues	309	1,231	1,134	961	969	984
Total Revenues	**$17,293**	**$18,384**	**$18,459**	**$18,459**	**$18,642**	**$18,834**
Expenses						
Collection O&M Expenses	$4,556	$4,744	$4,936	$5,123	$5,302	$5,489
Treatment O&M Expenses	3,220	3,562	3,704	3,852	4,006	4,167
Repair and Replacement Funding	6,500	6,575	6,625	6,675	6,725	6,775
I/I Capital Funding	350	450	450	450	450	450
Total Debt Service	2,498	2,501	2,501	2,497	2,496	2,499
Change in Working Capital +/-	169	552	239	377	728	1,098
Total Expenses	**$17,293**	**$18,384**	**$18,455**	**$18,974**	**$19,708**	**$20,478**
Balance/(Deficiency)	**$0**	**$0**	**$3**	**($514)**	**($1,066)**	**($1,644)**
Cumulative as % of Rates	**0.0%**	**0.0%**	**0.0%**	**2.9%**	**6.0%**	**9.2%**
Proposed Rate Adjustment	**0.0%**	**1.0%**	**1.0%**	**1.0%**	**3.0%**	**3.0%**

For this three-year rate period, the proposed rates reflect the removal of the current 10% Drought Regulation Adjustment (DRA), effectively resetting it to 0%. The City implemented the DRA in 2016 to adjust for revenue shortfalls resulting from water conservation impacts on the related fixed costs of the system and revenues received by the City through the consumption component of the sewer rate. The DRA factor will be reviewed again during the next rate study period and adjusted if necessary.

At present rates, a typical residential customer with an average winter water usage of 8 hundred cubic feet (HCF) has a monthly sewer bill of approximately $146.43 (8 HCF × 1.10 = 8.80 HCF). Under the proposed rates, with the DRA reset to 0%, the same customer would have a monthly sewer bill of approximately $147.81 in FY 2026-27. For illustrative purposes, Table 2 below shows how the present and proposed

monthly sewer rates will change for a typical residential customer assuming an average of eight hundred cubic feet (HCF), with the DRA reset to 0%.

Table 2 – Monthly Change to Sewer Bill

	Proposed FY 2026-27	Proposed FY 2027-28	Proposed FY 2028-29	Forecasted FY 2029-30	Forecasted FY 2030-31
Proposed Revenue Adustment	1.0%	1.0%	1.0%	3.0%	3.0%
Present Average Monthly Bill [1]	146.43				
After Proposed Rate Adj. [2]	147.81	149.29	150.77	155.32	159.93
Monthly Bill Difference	1.38	1.48	1.48	4.55	4.61
Cumulative Bill Difference	1.38	2.86	4.34	8.89	13.50
% Change to Avg. Monthly Bill	0.9%	1.0%	1.0%	3.0%	3.0%

[1] - Current average bill includes the 10% DRA and 8 HCF monthly consumption
[2] - Proposed average bill includes the 0% DRA and 8 HCF monthly consumption

Table 3 below provides a comparison of present rates, proposed rates, and forecasted rates for FY 2026-27, FY 2027-28, and FY 2028-29.

Table 3 – Present Rates, Proposed Rates, and Forecasted Rates

Present and Proposed Sewer Rates						
	Present Rates	Proposed Rates			Forecasted Rates	
		FY 2026-27	FY 2027-28	FY 2028-29	FY 2029-30	FY 2030-31
COLLECTION						
Low Strength						
Base Charge	$465.80	$470.46	$475.16	$479.91	$494.31	$509.14
Flow Charge ($/HCF)	6.63	7.36	7.43	7.50	7.73	7.96
High Strength						
Base Charge	$465.80	$470.46	$475.16	$479.91	$494.31	$509.14
Flow Charge ($/HCF)	12.88	14.30	14.44	14.58	15.02	15.47
TREATMENT						
Low Strength						
Base Charge	$244.81	$247.26	$249.73	$252.23	$259.80	$267.59
Flow Charge ($/HCF)	3.28	3.64	3.68	3.72	3.83	3.94
High Strength						
Base Charge	$244.81	$247.26	$249.73	$252.23	$259.80	$267.59
Flow Charge ($/HCF)	6.38	7.08	7.15	7.22	7.44	7.66
COMBINED						
Low Strength						
Base Charge	$710.61	$717.72	$724.89	$732.14	$754.11	$776.73
Flow Charge ($/HCF)	9.91	11.00	11.11	11.22	11.56	11.90
High Strength						
Base Charge	$710.61	$717.72	$724.89	$732.14	$754.11	$776.73
Flow Charge ($/HCF)	19.26	21.38	21.59	21.80	22.46	23.13

Note: Present Drought Regulation Adjustment (DRA) is Hundred Cubic Feet (HCF) X 1.10 X $/HCF
Proposed DRA is reset to 0% for proposed and forecasted rates (HCF X 1.0)

On April 14, 2026, the City Council provided staff direction to proceed with setting Proposition 218 public hearing, revising the proposed rate adjustments to 1.0% annually for FY 2026-27 through FY 2028-29. In proposing the increased charges, the City has complied with Section 6 of Article XIIID of the California Constitution (Proposition 218). Consequently, the City mailed notice of the proposed change to each property owner of record as shown on the last equalized assessment roll.

Property owners have the right to submit written protests against the proposed changes and may do so by mail or in person to the City Clerk no later than the conclusion of the Public Hearing. If written protests are submitted by the owners of a majority of affected parcels, the City Council may not impose the proposed changes.

Proposition 218 Compliance
Staff implemented the notification requirements of Proposition 218, which mandates written notice of proposed service rate increases be mailed to all affected property owners. The notice (Attachment C) lists current and proposed rates and describes the protest process.

A total of 9,110 notices were mailed to affected property owners. Under Proposition 218, the rates cannot be approved if written protests are submitted by the owners of a majority of affected parcels, requiring at least 4,556 valid protests.

The City Clerk will tabulate all protests at the close of the Public Hearing and certify the results.

Alternatives
1. Refer to staff for additional input
2. Take no action
3. Deny or modify the approval

Attachments
A. Resolution
B. 2026 Comprehensive Sewer Rate Study
C. Proposition 218 Notice

Fiscal Impact
☐ No Fiscal Impact

☒ Funding Source Confirmed: Sewer rates are accounted for in the Sewer Collections Fund and incorporated into the proposed FY 2026-27 budget.

Source:	**Purpose:**	**Public Outreach:**
Staff	Statutory/Contractual Requirement	Posting of Agenda Other*

* Public Hearing notice was mailed to all property owners of City parcels

RESOLUTION NO. 2026 –

A RESOLUTION OF THE CITY COUNCIL OF THE CITY OF BELMONT INCREASING CERTAIN CITY SEWER SERVICE CHARGES EFFECTIVE JULY 1, 2026, JULY 1, 2027, AND JULY 1, 2028

WHEREAS, the City Council has determined to increase sewer service charges; and,

WHEREAS, the City Council has determined that the increased sewer service charge should be considered for collection on the assessment roll as provided in Belmont City Code Section (BCC) 21-70; and,

WHEREAS, Health and Safety Code Section 5471 authorizes a city to set sewer service rates by ordinance or resolution in order to collect the charge on the assessment roll; and,

WHEREAS, on June 9, 2024, the City Council adopted Ordinance No. 2020-1147, amending Belmont City Code Section 21-93 to provide that future rate adjustments may be adopted by ordinance or resolution and the City has since choose to adopt the rates by resolution.

NOW, THEREFORE, the City Council of the City of Belmont resolves as follows:

SECTION 1. LEGISLATIVE FINDINGS:

The City Council finds as follows:

(a) The City has complied with each of the requirements of California Constitution Article XIIID, Section 6, including the notice requirement set forth in Section 6(a)(1) for increasing the City's sewer service charges.

(b) Revenues derived from the Sewer Service Charge will be used only for the purpose set forth in BCC Section 21-86.

(c) The Sewer Service Charge is established at a rate that does not exceed the amount permissible under Article XIIID for such a charge and is not a tax.

(d) A majority protest, as defined by Section 6(b) of Article XIIID of the California Constitution does not exist with respect to the increase of the sewer service charge.

(e) The rates adopted herein fairly and equitably recover the cost of providing sewer service from all customer classes through fixed fees and a volume charge calculated based on the average monthly non-irrigation water consumption for the prior fiscal year for all customers.

SECTION 2. SEWER SERVICE CHARGE

(a) The City's schedule of charges for sewer service is amended as provided in this section. In accordance with BCC Section 21-93, the schedule of charges as amended herein shall remain in effect until amended or repealed by the City Council by resolution.

(b) The annual sewer service charge for use of the system by a parcel is the sum of the Base Charge and a Flow Charge. The Flow Charge is calculated by multiplying the Flow Charge Factor in the rate tables in subsection (c) by the estimated annual wastewater discharge of the parcel. The "Drought Regulation Adjustment" (DRA) shown in the rate tables is applied to winter water rate use to normalize water consumption.

(c) The Base Charge and Flow Charge Factor for residential and commercial parcels effective July 1, 2026 is shown in Rate Table (1), effective July 1, 2027 is shown in Rate Table (2), and effective July 1, 2028 is shown in Rate Table (3).

Rate Table (1) - Effective July 1, 2026	
Collection	**Rate**
Residential	
Base Charge	$470.46
Flow Charge Factor ($/HCF x 1.0 DRA)	$7.36
Commercial	
Base Charge	$470.46
Flow Charge Factor Low Strength ($/HCF x 1.0 DRA)	$7.36
Flow Charge Factor High Strength ($/HCF x 1.0 DRA)	$14.30
Treatment	**Rate**
Residential	
Base Charge	$247.26
Flow Charge Factor ($/HCF x 1.0 DRA)	$3.64
Commercial	
Base Charge	$247.26
Flow Charge Factor Low Strength ($/HCF x 1.0 DRA)	$3.64
Flow Charge Factor High Strength ($/HCF x 1.0 DRA)	$7.08

Note: 1 HCF (hundred cubic feet) = 748 gallons of water

Rate Table (2) - Effective July 1, 2027	
Collection	**Rate**
Residential	
Base Charge	$475.16
Flow Charge Factor ($/HCF x 1.0 DRA)	$7.43
Commercial	
Base Charge	$475.16
Flow Charge Factor Low Strength ($/HCF x 1.0 DRA)	$7.43
Flow Charge Factor High Strength ($/HCF x 1.0 DRA)	$14.44
Treatment	**Rate**
Residential	
Base Charge	$249.73

Flow Charge Factor ($/HCF x 1.0 DRA)	$3.68
Commercial	
Base Charge	$249.73
Flow Charge Factor Low Strength ($/HCF x 1.0 DRA)	$3.68
Flow Charge Factor High Strength ($/HCF x 1.0 DRA)	$7.15

Rate Table (3) - Effective July 1, 2028	
Collection	**Rate**
Residential	
Base Charge	$479.91
Flow Charge Factor ($/HCF x 1.0 DRA)	$7.50
Commercial	
Base Charge	$479.91
Flow Charge Factor Low Strength ($/HCF x 1.0 DRA)	$7.50
Flow Charge Factor High Strength ($/HCF x 1.0 DRA)	$14.58
Treatment	**Rate**
Residential	
Base Charge	$252.23
Flow Charge Factor ($/HCF x 1.0 DRA)	$3.72
Commercial	
Base Charge	$252.23
Flow Charge Factor Low Strength ($/HCF x 1.0 DRA)	$3.72
Flow Charge Factor High Strength ($/HCF x 1.0 DRA)	$7.22

(d) The estimated annual wastewater discharge of a parcel is determined by multiplying a parcel's estimated monthly winter water use by 12. Winter water use is estimated as the average of meter readings provided by Mid-Peninsula Water District for the period of December through March from two years before the year for which the charges are calculated. If December through March readings are not available for that year but are for the year prior to the year for which the charges are calculated, the later readings are used for the average.

(f) The city manager is directed to update the Master Revenue Schedule to reflect the changes to the schedule of charges for sewer service.

* * *

ADOPTED June 9, 2026 by the City of Belmont City Council by the following vote:

Ayes:

Noes:

Absent:

Abstain:

ATTEST:

City Clerk

Mayor

APPROVED AS TO FORM:

City Attorney

Fiscal & Organizational Sustainability

Draft Report







City of Belmont Comprehensive Sewer Rate Study

May 2026

May 27, 2026

Mr. Edric Kwan, P.E.
Public Works Director
City of Belmont
One Twin Pines Lane
Belmont, California 94002

Subject: City of Belmont 2026 Comprehensive Sewer Rate Study Draft Report

Dear Mr. Kwan:

HDR Engineering, Inc. (HDR) is pleased to present the draft report for the comprehensive sewer rate study (Study) conducted for the City of Belmont (City). The overall objective in conducting the Study was to establish cost-based and proportional rates that provide adequate and sustainable funding for the operating and capital needs of the sewer utility. This report outlines the approaches, methodologies, findings, and conclusions of the rate study process undertaken for the City's sewer utility.

This report was developed utilizing the City's specific accounting, operating, and historical customer billing records. HDR utilized this information to develop the analyses, which shaped the findings, conclusions, and recommendations contained within the report. At the same time, the Study was developed utilizing generally accepted rate setting principles as outlined in the Water Environment Federation Manual of Practice No. 27 manual to meet the proportionality requirements of Proposition 218. The conclusions and recommendations presented within this report provide the City with cost-based and proportional rates for its sewer customers.

We appreciate the assistance provided by City staff, management, and City Council in the development of the Study.

Sincerely yours,
HDR Engineering, Inc.

Shawn Koorn
Associate Vice President

555 110th Ave NE, Suite 1200
Bellevue, WA 98004

Table of Contents

Executive Summary

Introduction 1
Overview of the Rate Study Process 2
Key Study Results 3
Overview of the Sewer Rate Study 4
Summary of the Revenue Requirement Analysis 4
Summary of the Cost of Service Analysis 6
Summary of the Rate Design Analysis 6
City Council Review 9
Summary 9

1 Overview of the Rate Setting Process

1.1 Introduction 10
1.2 Generally Accepted Rate Setting Principles 10
1.3 Prudent Financial Planning 10
1.4 Overview of the Rate Study Process 11
1.5 Determining the Revenue Requirement 12
1.6 Analyzing the Sewer Cost of Service 13
1.7 Designing Sewer Rates 13

2 Development of the Sewer Revenue Requirement

2.1 Introduction 14
2.2 Determining the Sewer Utility Revenue Requirement 14
2.2.1 Determining the Time Period and Methodology 14
2.2.2 Flow Impacts on Calculating Revenues 15
2.2.3 Projection of Sewer Revenues 16
2.2.4 Projection of Sewer Operation and Maintenance Expenses 17
2.2.5 Projection of Sewer Capital Improvement Projects and Funding 19
2.2.6 Projection of Debt Service 20
2.2.7 Reserve Funding 21
2.2.8 Summary of the Sewer Revenue Requirement 21
2.2.9 Debt Service Coverage Ratios 23
2.2.10 Review of the Sewer Reserve Levels 23
2.2.11 Consultant's Conclusions 24

3 Development of the Sewer Cost of Service Analysis

3.1 Introduction 25
3.2 Objectives of a Cost of Service Study 25
3.3 Determining the Customer Classes of Service 26
3.4 General Cost of Service Procedures 26
3.4.1 Functionalization of Costs 26
3.4.2 Allocation of Costs 26
3.4.3 Development of Distribution Factors 27
3.4.4 Functionalization and Allocation of Sewer Plant in Service 28
3.4.5 Functionalization and Allocation of Operating Expenses 29
3.4.6 Major Assumptions of the Cost of Service Analysis 29
3.5 Summary of the Cost of Service Analysis 30
3.6 Consultant's Conclusions and Recommendations 30

4 Development of the Sewer Rate Design

4.1 Introduction 31
4.2 Rate Design Goals and Objectives 31
4.3 Development of Cost Based Sewer Rates 31
4.4 Present and Proposed Sewer Rates 32
4.5 Average Residential Local Bill Comparison 34
4.6 City Council Review 35
4.7 Summary of the Sewer Rate Study 35

Technical Appendix

Proposition 218 Notice

Executive Summary

Introduction

HDR Engineering, Inc. (HDR) was retained by the City of Belmont (City) to perform a comprehensive sewer rate study (Study), which is an update to the prior rate studies completed by HDR, with the latest study having been completed in 2024. The 2024 study set rates for the two-year period of Fiscal Years (FY) 2024-25 and 2025-26. The City's sewer treatment services are provided through its participation in Silicon Valley Clean Water (SVCW), which owns and operates a sub-regional wastewater treatment plant and related conveyance facilities that serve the City of Belmont, as well as the cities of Redwood City, San Carlos, and the West Bay Sanitary District. SVCW allocates its costs between the agencies based on their capacity rights, average annual flow rates, and strength of the sewer generated by each member agency. The collection system component is based on the City's costs to operate and maintain the City's sewer system.

The City's sewer rate is comprised of two components, a collection system component and a treatment system component. The collection system component is based on the costs to operate the City's sewer collection system. The treatment costs are based on the current treatment cost projections and are adjusted as the City is notified of cost changes by SVCW. The City bills customers on the tax rolls where each parcel's sewer charge is the sum of the base charge and flow charges for both collection and treatment.

The City has two major classes of service: low strength and high strength customers. The vast majority of the City's rate revenues are derived from low strength customers. The City's sewer rate structure includes a fixed component, as well as a volume (flow) based component, which is based on customer winter water average consumption. Annually, the City requests water consumption data from Mid-Peninsula Water District to develop the proposed sewer rates and resulting revenue forecast for the rate setting period. In the 2016 rate study, it was recommended that the City make adjustments to the winter water calculation to take into account the mandated conservation on the City's sewer customers. This resulted in the City adopting a drought adjustment factor, or a multiplier, on each customer's winter period consumption to develop the consumption for rate setting purposes. Based on a review of the customer consumption data from Mid-Peninsula Water District, and in discussions with City staff, the Study has set the drought adjustment factor to 0.0% given consumption levels reflect pre-drought levels.

This Study is based on the previous sewer rate study methodologies and analyses completed by HDR over the past ten years and continues rate recommendations and proposed rates to fund an adequate level of renewal and replacement. This Study reviews the adequacy of the existing sewer rates to meet identified system improvement needs and provides the basis for the appropriate rate levels for each customer class of service.

The results and recommendations of the Study will allow the City to meet three key prudent financial criteria, which are as follows:

- **Meeting Debt Service Coverage Ratios (DSC) –** DSC ratios are the measurement of a utility's ability to repay outstanding debt. As noted in the City's 2019 JPFA Sewer Revenue Bond issuance, a minimum debt service coverage ratio of 2.0 is targeted. The proposed rate adjustments in this Study allow the City to maintain a debt service coverage ratio greater than 2.0.
- **Adequate Renewal and Replacement Funding –** Maintaining the City's sewer collection system is key to minimizing future capital needs. This Study has continued to maintain the City's annual renewal and replacement funding, which exceeds the City's level of depreciation over the rate planning period.
- **Maintaining Prudent Reserve Fund Levels –** The Study has continued to provide ending reserve fund balances that are in line with industry best practices. Given that the City receives semi-annual revenue payments for its services, it is important to have sufficient cash reserves on hand to fund operations between revenue payments.


Meeting these three key criteria is critical for the City to maintain the existing collection system and fund future capital through annual rates or the issuance of additional long-term debt. By reviewing and adjusting rates as necessary, the City is demonstrating to the outside financial community its willingness and commitment to maintain a strong financial position. This willingness to address identified financial shortfalls and adjust rates accordingly is beneficial when issuing future long-term debt for the sewer system's capital needs. As a point of reference, HDR is not acting as the City's municipal advisor in calculating or verifying the debt service coverage ratios for the City but rather identifying the existing annual debt service payments and projection of future long-term funding needs while utilizing conservative assumptions for modeling purposes only.

The development of the Study examines the adequacy and proportionality of the current sewer rates for the City's sewer utility and provides the cost-basis for the recommended sewer rate revenue adjustments. This report describes the overall methodology used to analyze the City's sewer rates along with the findings, conclusions, and recommendations.

Overview of the Rate Study Process

A comprehensive sewer rate study uses three interrelated analyses to address the adequacy and proportionality of a utility's rates. These three analyses are a revenue requirement analysis, a cost of service analysis, and a rate design analysis. These three analyses are illustrated below in Figure ES – 1.

Figure ES – 1
Overview of the Comprehensive Rate Analyses

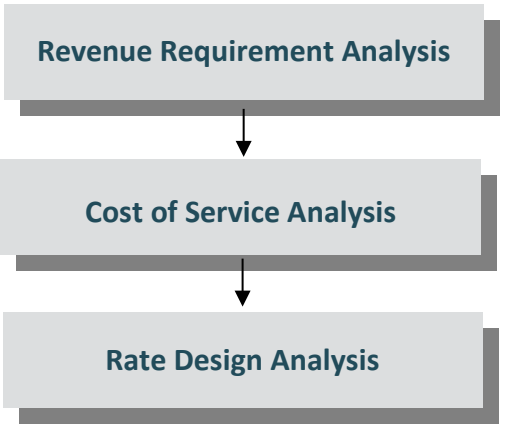

Compares the revenues to the expenses to determine the overall revenue adjustment required

Proportionally distributes the revenue requirement to the sewer utility customer classes of service

Reflects the revenue requirement and cost of service results to collect the target level of revenues

For the City's sewer rate study, HDR completed each of the three analyses, a revenue requirement analysis, cost of service analysis, and rate design analysis. The results from each analysis were used as the basis for establishing cost-based and proportional rates for the City's sewer customers.

Key Study Results

The City's sewer utility was evaluated on a stand-alone basis. By reviewing the sewer utility individually, the revenues required to adequately fund both O&M and capital infrastructure must be balanced against the rate impacts to customers. Likewise, future rate impacts should be considered and evaluated as part of the Study projections. For example, delaying capital improvement projects in the current time period could result in higher future costs and in turn, increased rate adjustments as well as risk associated with catastrophic system failures. It is challenging to balance the desire for least cost rates with the operating and capital needs required to provide a high level of service to customers.

Based on the technical analyses undertaken as part of the Study, the following findings, conclusions, and recommendations were noted.

- The revenue requirement analysis for the sewer utility was developed for FY 2025-26 – FY 2033-34
- The starting point for the revenue requirement was the City's FY 2025-26 adopted sewer budget and sewer utility capital improvement plan
- Wastewater treatment is provided by Silicon Valley Clean Water (SVCW) and is included within the City's operation and maintenance expenses. The SVCW FY 2025-26 operating budget along with the projection for FY 2026-27 was escalated annually based on the projections provided by SVCW
- The flow adjustment factor was reset to 0.0% from 10.0% as part of the rate design analysis

- Escalation factors were developed to project operating expenses in future years based on the inflationary increases experienced by the City in the past. These factors ranged from 2.0% to 11.0% per year depending on the specific expense
- A cost of service analysis was developed to review the proportionality of the existing rates. The results of the cost of service analysis indicated minimal cost differences between the customer classes of service. Given these results, it is recommended that no adjustments in the cost relationships between the classes of service be made at this time
- Proposed rates were developed for consideration by the City Council for the three-year period of FY 2026-27, FY 2027-28, and FY 2028-29
- Rate projections were developed for a five-year period, through FY 2030-31, to provide the City Council with a projection of the rates necessary to meet future operating and capital needs
- The proposed rate adjustments are necessary for the City to adequately fund its operating needs and maintain prudent financial metrics, such as:
    - ✓ Maintain a healthy financial outlook for future long-term borrowing by targeting a 2.0 minimum debt service coverage ratio
    - ✓ Adequate funding of capital improvements from rates to prudently maintain the City's existing infrastructure (i.e., renewal and replacement programs) as well as I&I improvements
    - ✓ Maintain adequate minimum reserve levels for routine operating and capital needs as well as emergency situations

Provided below is a summary of the technical analyses undertaken for the City's sewer utility as well as the findings, conclusions, and recommendations of the Study.

Overview of the Sewer Rate Study

The sewer rate study determines the overall adequacy of the existing sewer rates, on a stand-alone basis, at current rate levels. That is, no funding sources other than those generated by the sewer utility are used to fund sewer utility operating and capital expenses. For the Study, a concerted effort was made to minimize rate impacts over the five-year review period while also maintaining the City's financial targets for debt service coverage ratios, capital improvement funding, as well as operating and capital cash reserve levels.

Summary of the Revenue Requirement Analysis

The development of the revenue requirement analysis is used to determine the overall adequacy of the City's sewer utility rates. The starting point of the sewer revenue requirement analysis was the City's FY 2025-26 adopted sewer utility budget. HDR and City staff developed a projection of revenues and expenses for future years based on assumed escalation (inflationary) factors. The Study was developed to project future rate needs based on projected operating costs and identified capital needs over the multi-year period. However, the focus for purposes of rate setting was the next three-year period (FY 2026-27 – FY 2028-29). The summary of the sewer revenue requirement is shown below in Table ES – 1.

Table ES – 1
Summary of Sewer Revenue Requirement ($000s)

	Budget	Projected				
	FY 2025-26[1]	FY 2026-27	FY 2027-28	FY 2028-29	FY 2029-30	FY 2030-31
Revenues						
Retail Rate Revenues	$16,983	$17,153	$17,325	$17,498	$17,673	$17,850
Other Revenues	309	1,231	1,134	961	969	984
Total Revenues	**$17,293**	**$18,384**	**$18,459**	**$18,459**	**$18,642**	**$18,834**
Expenses						
Collection O&M Expenses	$4,556	$4,744	$4,936	$5,123	$5,302	$5,489
Treatment O&M Expenses	3,220	3,562	3,704	3,852	4,006	4,167
Repair & Replace. Funding	6,500	6,575	6,625	6,675	6,725	6,775
I/I Capital Funding	350	450	450	450	450	450
Total Debt Service	2,498	2,501	2,501	2,497	2,496	2,499
Change in Working Capital +/-	169	723	590	393	744	1,115
Total Expenses	$17,293	$18,555	$18,807	$18,990	$19,724	$20,495
Balance/(Deficiency) of Funds	$0	($172)	($348)	($530)	($1,082)	($1,661)
Cumulative as a % of Rates	0.0%	1.0%	2.0%	3.0%	6.1%	9.3%
Proposed Rate Adjustments	**0.0%**	**1.0%**	**1.0%**	**1.0%**	**3.0%**	**3.0%**
Debt Service Coverage Ratio						
Before Rate Adjustment	3.69	3.91	3.80	3.68	3.62	3.55
After Rate Adjustment	3.69	3.98	3.94	3.89	4.05	4.22

[1] Note: FY 2025-26 includes the revenues at the adopted rate levels from the prior rate study. Therefore, no rate adjustment is included in FY 2025-26.

Table ES – 1 shows that the total deficiency of revenues, before the proposed sewer rate adjustments, range from $0 in FY 2026-27 to $1.6 million by FY 2030-31. Rate adjustments of 1.0% annually are proposed for the rate setting period of FY 2026-27 through FY 2028-29 and adjustments of 3.0% annually are forecasted for FY 2029-30 and FY 2030-31. The projected rate adjustments allow the City to meet three key prudent financial criteria, which are as follows:

- Meet Prudent Debt Service Coverage Ratios – Maintain a minimum DSC target of at least 2.0
- Adequate Renewal and Replacement Funding – Annual renewal and replacement funding exceeds depreciation over the five-year plan as well as addresses I&I capital funding needs
- Maintain Prudent Reserve Fund Levels – The operating reserve balance meets or exceeds the annual minimum of 180 days of O&M and the capital project reserve target equal to two years of annual depreciation is exceeded over the time period reviewed

The revenue requirement developed in this Study will allow the City to develop cost-based rates that meet the City's goals and objectives for maintaining the existing system as well as funding future capital needs. While the revenue requirement analysis projected operating and capital needs over a five-year period, the focus of the proposed rates for Proposition 218 purposes is the next three fiscal years of FY 2026-27, FY 2027-28, and FY 2028-29.

Summary of the Cost of Service Analysis

A cost of service analysis determines the proportional distribution of the previously developed revenue requirement to each of the customer classes of service. The objectives of the cost of service analysis are different from determining revenue requirement. A revenue requirement analysis determines the utility's overall financial needs, while the cost of service study determines the proportional manner in which to collect the revenue requirement from the customer classes of service (e.g., rate schedules). The City has two rate schedules, one for low strength customers and one for high strength customers. Table ES – 2 provides a summary of the cost of service analysis for the FY 2026-27 test year.

Table ES – 2
Summary of the FY 2026-27 Sewer Cost of Service Analysis ($000's)

Classes of Service	Present Rate Revenues	Distributed Costs	$ Difference	% Difference
Low Strength	$16,674	$16,691	($16)	1.0%
High Strength	479	463	16	1.0%
Total	**$17,153**	**$17,153**	**($0)**	**1.0%**

The results of the cost of service analysis indicate very minimal cost differences between the customer classes of service. It should be noted that the cost of service analysis developed by HDR is not a simple fixed/variable analysis. Rather, the cost of service analysis distributes costs between the customer classes of service based on each customer class's proportional share of volume, strength, and customer-related costs. Given this, no adjustments to the cost relationships between the customer classes of service are recommended at this time.

Summary of the Rate Design Analysis

The final step of the comprehensive sewer rate study process is the design of sewer rates to collect the desired level of revenue, based on the results of the revenue requirement and cost of service analyses. The individual allocated totals were then distributed to each customer class. The distributed expenses were then aggregated to determine the overall responsibility of each customer class of service.

Developing proportional rates is of paramount importance in developing the proposed sewer rates. Given this, the City's proposed sewer rates have been developed with the intent of meeting the legal requirements of California Constitution Article XIII D, Section 6 (Article XIII D), commonly referred to as Proposition 218. A key component of Article XIII D is the development of rates

which reflect the costs of providing service and are proportionally distributed to the customer classes of service. HDR would point out that there is no single methodology for proportionally assigning costs to the various customer groups. The Water Environment Federation (WEF) Manual of Practice No. 27 clearly delineates various methodologies which may be used to establish cost-based rates. Article XIII D does not prescribe a particular methodology for establishing rates. Consequently, HDR developed the City's proposed sewer rates based on the WEF MOP #27 methodology and the City's specific sewer system operating and customer characteristics to provide an administrative record of the steps taken to establish the City's proposed sewer rates to meet the requirements of Article XIII D.

HDR is of the opinion that the proposed rates comply with the legal requirements of Article XIII D. HDR reaches this conclusion based on the following:

- **The revenue derived from sewer rates does not exceed the funds required to provide the property related service (i.e., sewer service).** The proposed rates are designed to collect the overall revenue requirement of the City's sewer utility.
- **The revenues derived from sewer rates shall not be used for any purpose other than that for which the fee or charge is imposed.** The revenues derived from the City's sewer rates are used exclusively to operate and maintain the City's sewer system.
- **The amount of a fee or charge imposed upon a parcel or person as an incident of property ownership shall not exceed the proportional costs of the service attributable to the parcel.** The cost of service analysis was specifically developed to focus on the issue of the proportional assignment of costs.

The City's sewer rate is comprised of two components, a collection system component and a treatment system component. The collection system component is based on the costs to operate the City's sewer system, less treatment costs. The treatment costs are based on the current treatment cost projections provided by SVCW and are adjusted as the City is notified of cost changes. Each parcel's sewer charge is the sum of the base charges and flow charges for both collection and treatment. The proposed sewer rates maintain the current rate structure.

As part of the rate design analysis, the flow adjustment factor for FY 2026-27 was reset to 0.0% from 10.0% as maintained in the last rate study. After reviewing the Mid-Peninsula Water District consumption billing data, it was determined in discussion with City staff that the flow adjustment factor should be reset due to consumption increasing since the last rate study to pre-drought levels. As a result of this analysis and the cost of service analysis results, the proposed flow charges for FY 2026-27 are increased to account for the elimination of the flow adjustment charge. However, customer bills will not be impacted beyond being increased at the system rate adjustment as the flow charges were only increased by the flow adjustment factor percentage plus the system rate adjustment to reset it moving forward.

Table ES – 3 provides the present and proposed rates for the low strength and high strength customers for the next five fiscal years.

Table ES – 3 Present and Proposed Sewer Rates (Annual)						
	Present Rates	Proposed Rates FY 2026-27	Proposed Rates FY 2027-28	Proposed Rates FY 2028-29	Forecasted Rates FY 2029-30	Forecasted Rates FY 2030-31
COLLECTION						
Low Strength						
Base Charge	$465.80	$470.46	$475.16	$479.91	$494.31	$509.14
Flow Charge ($/HCF)	6.63	7.36	7.43	7.50	7.73	7.96
High Strength						
Base Charge	$465.80	$470.46	$475.16	$479.91	$494.31	$509.14
Flow Charge ($/HCF)	12.88	14.30	14.44	14.58	15.02	15.47
TREATMENT						
Low Strength						
Base Charge	$244.81	$247.26	$249.73	$252.23	$259.80	$267.59
Flow Charge ($/HCF)	3.28	3.64	3.68	3.72	3.83	3.94
High Strength						
Base Charge	$244.81	$247.26	$249.73	$252.23	$259.80	$267.59
Flow Charge ($/HCF)	6.38	7.08	7.15	7.22	7.44	7.66
COMBINED						
Low Strength						
Base Charge	$710.61	$717.72	$724.89	$732.14	$754.11	$776.73
Flow Charge ($/HCF)	9.91	11.00	11.11	11.22	11.56	11.90
High Strength						
Base Charge	$710.61	$717.72	$724.89	$732.14	$754.11	$776.73
Flow Charge ($/HCF)	19.26	21.38	21.59	21.80	22.46	23.13

At present rates, a typical low-strength customer with 8 hundred cubic feet of winter water average consumption would have a monthly bill of $146.43 (8 HCF X 1.10 = 8.80 HCF). Under the proposed rates and the flow adjustment factor being reset to 0.0%, the same customer would have a monthly bill of $147.81 in FY 2026-27. Table ES – 4 shows the average low strength bill for FY 2026-27 through FY 2030-31.

Table ES – 4 Present and Proposed Sewer Rates (Monthly)					
	Proposed FY 2026-27	**Proposed FY 2027-28**	**Proposed FY 2028-29**	**Forecasted FY 2029-30**	**Forecasted FY 2030-31**
Proposed Revenue Adjustment	*1.0%*	*1.0%*	*1.0%*	*3.0%*	*3.0%*
Present Average Monthly Bill [1]	$146.43				
After Proposed Rate Adj. [2]	$147.81	$149.29	$150.77	$155.32	$159.93
Monthly Bill Difference	1.38	1.48	1.48	4.55	4.61
Cumulative Bill Difference	1.38	2.86	4.34	8.89	13.50
% Change to Monthly Bill	*1.0%*	*1.0%*	*1.0%*	*3.0%*	*3.0%*

[1] – Present average bill assumes 10% flow adjustment factor and 8 HCF monthly consumption

[2] –Proposed average bill assumes 0% flow adjustment factor and 8 HCF monthly consumption

The following sections of the report provide a more detailed discussion of the sewer rate study revenue requirement, cost of service, and rate design analyses undertaken for the City.

City Council Review

Proposition 218 outlines the process to adopt and implement the proposed sewer rates. This includes the establishment of the cost basis and proportionality of the sewer rates, which is the purpose of the Study and is summarized in this report. At the time of this report's writing, the Study results were anticipated to be presented to the City Council on April 14, 2026. If approved and moved by the City Council, a public hearing will be set and a customer notification sent to the City's sewer customers.

Summary

The adequacy and proportionality of the City's sewer rates were reviewed by HDR through the development of a comprehensive sewer rate study. Based on the analyses developed herein, HDR has proposed a comprehensive set of rate recommendations for the sewer utility. The following sections of the report will provide a more detailed discussion of the technical analyses undertaken, along with the findings, conclusions, and recommendations of the Study.

1.0 Overview of the Rate Setting Process

1.1 Introduction

HDR Engineering, Inc. (HDR) was retained by the City of Belmont (City) to conduct a comprehensive sewer rate study. The objective in conducting a comprehensive sewer rate study is to develop cost-based and proportional rates which adequately fund the City's operation and maintenance (O&M) needs, along with the necessary capital improvements (i.e., capital infrastructure) to provide service. This Study determines the adequacy of the existing sewer rates and provides the analytical framework for any needed future adjustments.

1.2 Generally Accepted Rate Setting Principles

As a practical matter, utilities should consider setting their rates around generally accepted or global principles and guidelines. Utility rates should be:

- ✓ Cost-based, proportional, and set at a level that meets the utility's full revenue requirement
- ✓ Easy for the customer to understand and easy for the utility to administer
- ✓ Designed to conform with generally accepted rate setting techniques
- ✓ Stable in the ability to provide adequate revenues to meet the utility's financial, operating, capital infrastructure and regulatory requirements
- ✓ Established at a level that is, from the customer's perspective, stable from year-to-year

These general principles and guidelines have historically been used by the City to establish the current sewer rates. For this Study, they were again applied in the rate analyses developed for the City.

1.3 Prudent Financial Planning

Financial rate-setting policies and guidelines are integral to the process of developing a utility rate study. Financial policies are intended to provide guidance in the financial planning and rate-setting process as well as in the day-to-day financial management of the City's sewer utility. Adoption of financial policies provides a strong foundation for the long-term financial sustainability of the utility and provides the outside financial community with a better understanding as to the City's commitment to managing the utility in a financially prudent manner. As part of the City's previous rate studies, key financial and rate-setting policies/targets were developed and established. These key financial policies address issues such as maintaining minimum reserves for cash flow and capital improvement purposes, minimum debt service coverage (DSC) ratios, and consistent and adequate rate funding of capital


> ***"Financial policies are intended to provide guidance in the financial planning and rate-setting process…Adoption of financial policies provides a strong foundation for the long-term financial sustainability of the utility..."***

projects for the City. Each of the key financial planning and rate setting objectives were carried forward from the City's prior sewer rate studies.

1.4 Overview of the Rate Study Process

A comprehensive rate study generally consists of three interrelated analyses. Figure 1 – 1 provides an overview of these analyses.

Figure 1 – 1
Overview of the Comprehensive Rate Analyses

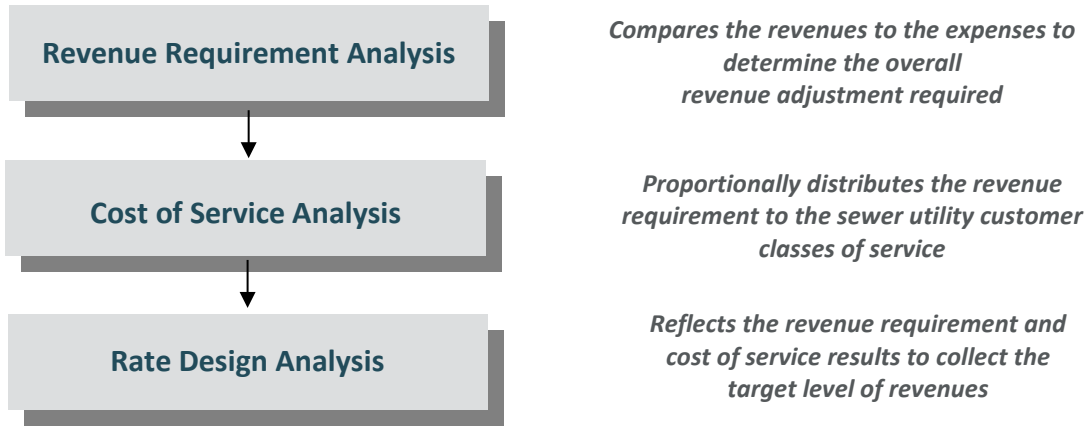

In a comprehensive rate study, the revenue requirement analysis is concerned with the overall funding sources (revenues) and expenses (both operating and capital) of the utility. From this analysis, a determination can be made as to the overall *level* of adjustment to rate revenues. Next, a cost of service analysis is performed to proportionally distribute the revenue requirement to the various types of customers served (e.g., low strength, high strength). Finally, given the overall level of revenues to be collected, along with the proportional distribution of those costs, the last step of the rate study process is the designing of rates to collect the appropriate level of revenues while considering the other rate design goals and objectives of the utility (e.g., revenue stability, conservation, ease of administration, customer understanding). However, a key component of the Study is supporting the requirements of Proposition 218 for the proposed rates while considering the rate design goals and objectives.

In the case of the City's Study, all three analyses (revenue requirement, cost of service, rate design) were conducted for the sewer utility. The results from each task of the rate study were used as the basis for establishing cost-based and proportional rates for the City's customers.

In developing this Study, HDR utilized generally accepted cost of service and rate setting techniques as well as industry best practices in the development of the City's sewer rate study.

1.5 Determining the Revenue Requirement

Most public utilities use the "cash basis" methodology for establishing their revenue requirement and setting rates. This revenue requirement methodology conforms to most public utility budgetary requirements and the calculation is easy to understand. Under the cash basis revenue requirement methodology, a public utility:

- ✓ Adds operation and maintenance (O&M) expenses to applicable taxes or transfer payments to determine total operating expenses. Operation and maintenance expenses include the materials, electricity, labor, supplies, etc., needed to keep the utility functioning.
- ✓ Calculates capital costs by adding debt service payments (principal and interest) to capital improvements financed with rate revenues. In lieu of including capital improvements financed with rate revenues, a utility sometimes includes (i.e., substitutes) annual depreciation expense to stabilize the annual revenue requirement from year-to-year.

Note that the two portions of the capital expense component (debt service and capital improvements financed from rates) are necessary under the cash basis methodology because utilities generally cannot finance all of their capital facilities with strictly rates or long-term debt.

Under the cash basis revenue requirement methodology, the sum of the operating expenses and capital costs equals the utility's total revenue requirement during any period of time (see Table 1 – 1).

Table 1 – 1
Overview of the Sewer Utility Cash Basis Revenue Requirement

+	Sewer Operation and Maintenance Expenses
	✓ Planning and Project Management
	✓ Sanitary Sewer Operations
+	Repair and Replacement Funded from Rates
+	Debt Service (P + I) – Existing and Future
±	Change in Working Capital
=	Total Sewer Revenue Requirement
–	Miscellaneous Revenues
=	Net Revenue Requirement (Balance Required from Rates)

The analyses developed within this report utilized the cash basis methodology. This is consistent with past practices of the City's utility rate-setting.

1.6 Analyzing the Sewer Cost of Service

After the total revenue requirement is determined, it is then distributed to the users (i.e., customers) receiving sewer service. The proportional distribution, as analyzed through a cost of service analysis, reflects the cost relationships for collecting and conveying wastewater along with the costs from SVCW to treat the wastewater. The approach for establishing the cost of service analysis is based on the Water Environment Federation Manual of Practice No. 27 (WEF MOP #27). As discussed in the manual, a cost of service analysis requires three analytical steps, which are:

1. Costs are ***functionalized*** or grouped into the various cost categories related to providing service (e.g., pumping; treatment, collection). This step is largely accomplished by the utility's accounting system
2. The functionalized costs are then ***allocated*** to the appropriate cost component(s). Allocation refers to the arrangement of the functionalized data into cost components. For example, sewer utility costs are typically allocated as volume, strength (BOD/SS), customer-related, or a combination of the cost components
3. Once the costs are allocated to the cost components, they are proportionally ***distributed*** to the customer classes of service (e.g., low-strength, high-strength). The distribution is based on each customer class's relative contribution to the cost component (i.e., benefits received from and burdens placed on the system and its resources). For example, customer-related costs are distributed to each class of service based on the total number of customers in that class of service. Once the costs are distributed, the revenues from each customer class of service required to achieve cost-based rates can be determined

At the conclusion of the cost of service analysis, two key pieces of information are provided. First, the cost of service provides an understanding of the total revenues to be collected from each class of service. In other words, the revenue requirement is, for example, $10.0 million and the cost of service provides a proportional method to distribute that total cost of $10.0 million between the sewer customer classes of service (e.g., low-strength, high-strength). The other important piece of information provided by the cost of service analysis is the average unit costs. Average unit costs are the distributed costs divided by the appropriate consumption (billing) units. This provides an understanding of the cost on a $/customer/month and $/hundred cubic feet (HCF) basis.

1.7 Designing Sewer Rates

The design of the proposed sewer rates for adoption by the City concludes the analytical or technical analysis portion of the rate study process. In designing proposed sewer rates, the results from both the revenue requirement and cost of service analyses are used to develop rates that achieve the overall goals and objectives of the City. These goals and objectives may include the consideration of cost-based rates, but may also consider items such as ability to pay, continuity of past rate philosophy, conservation (efficient use), encouragement of economic development, ease of customer understanding and billing administration, legal requirements, etc. It is important to understand that cost of service is only one goal or objective in designing final sewer rates. However, it is an important one, and necessary to meet the proportionality requirements of Proposition 218.

2.0 Development of the Sewer Revenue Requirement

2.1 Introduction

This section of the City's rate study report discusses the development of the sewer revenue requirement analysis and proposed sewer rate revenue transition plan. The main objective of the revenue requirement is to develop cost-based sewer rates while attempting to minimize the impact to the utility's customers. Provided below is a detailed discussion of the revenue requirement, along with our findings, conclusions and recommendations.

2.2 Determining the Sewer Utility Revenue Requirement

The starting point of the sewer revenue requirement analysis was the FY 2025-26 adopted sewer budget. HDR and the City developed a projection of revenues and expenses for future years based on assumed escalation (inflationary) factors. The Study developed future rate needs based on operating and capital expenses over a five-year period, through FY 2030-31. However, the focus for purposes of rate setting was on the next three-year period (FY 2026-27 – FY 2028-29). A rate transition plan was developed to provide a smooth transition to prudently fund the sewer utility over the long-term.

The sewer capital funding plan was developed based on the sewer utility capital improvement plan (CIP) as developed by the City. This plan does not assume additional issuances of long-term debt at this time and continues to increase the level of renewal and replacement capital funding over the five-year planning period.

2.2.1 Determining the Time Period and Methodology

The first step in calculating the revenue requirement for the sewer utility was to establish a time frame for the analysis. For this Study, the revenue requirement was developed for FY 2025-26 through FY 2030-31, with the focus for rate setting purposes on the three-year period of FY 2026-27 – FY 2028-29. Reviewing a multi-year time period is recommended to allow for the identification of significant expenses that may be on the horizon. By anticipating future financial requirements, the City can begin planning for these changes sooner, thereby minimizing short-term rate impacts and overall long-term rates.

The second step in determining the revenue requirement for the City was to determine the basis of accumulating costs. For the City's revenue requirement, the "cash basis" approach was utilized. The cash basis approach is the most typical methodology used by municipal utilities to set their revenue requirement and is the method used in previous rate studies developed for the City by HDR. The actual revenue requirement developed for the City was customized to follow the City's system of accounts (budget documents). However, even with these modifications, the City's sewer revenue requirement still contains the basic cost components of the cash basis methodology. Table 2 – 1 provides a summary of the cash basis approach used to develop the City's sewer revenue requirement.

Table 2 – 1
Overview of the Cash Basis Revenue Requirement

+	Collection O&M Expenses
+	Treatment O&M Expenses
+	Repair & Replacement Funded from Rates
+	I/I Capital Funding
+	Debt Service (P + I) – Existing and Future
±	Change in Working Capital
=	Total Sewer Revenue Requirement
−	Miscellaneous Revenues
=	Net Revenue Requirement (Balance Required from Rates)

Given a time period around which to develop the revenue requirement and a method to accumulate the costs, the focus shifts to the development and projection of the revenues and expenses of the sewer utility.

The primary financial inputs in the development of the revenue requirement were the City's 2025-26 adopted sewer budget, historical winter customer characteristics data (e.g., number of customers and winter water average consumption), and the current adopted sewer rates. Presented below is a detailed discussion of the steps and key assumptions used in the development of the projections of the City's sewer revenues and expenses.

2.2.2 Flow Impacts on Calculating Revenues

The City has a sewer rate structure that includes a fixed component as well as a volumetric component based on each customer's winter water average consumption. Each year, the City requests the water consumption data from Mid-Peninsula Water District to develop the proposed sewer rates and resulting revenue forecast for the next fiscal year. The City adopted a drought regulation factor during the 2016 rate study, which is now called the flow adjustment factor. This adjustment factor has been in place since that time. During the comprehensive rate study process, the factor is reviewed and updated as necessary to reflect current and projected consumption levels.


This Study has reset the present flow adjustment factor of 10.0% to 0.0%. Based on the winter water consumption data provided by Mid-Peninsula Water District, consumption has increased since the last rate study to pre-drought levels. Due to this, the flow adjustment factor was reset, and proposed rates were set at adequate levels assuming no flow adjustment factor. The need for a flow adjustment factor will be reviewed again during the next rate study and adjusted as necessary depending on the conditions at that time.

It should also be noted that the majority of the City's costs are fixed and do not vary depending on the level of sewer flows. The one cost that can vary is the cost of treatment from Silicon Valley Clean Water (SVCW). The cost of treatment is flow-based and would change as a result of increased or decreased sewer flows. Given the above, a change in annual winter water

consumption, which is the basis for establishing sewer billing units and subsequent sewer rate revenues, will have an impact on the rate adjustments necessary to prudently fund the City's operating and capital expenses.

2.2.3 Projection of Sewer Revenues

Once the billing units were developed based on the winter water data, the next step in developing the revenue requirement was to develop a projection of rate revenues at present rate levels. In general, this process involved developing projected billing units for each customer class of service. The billing units for each customer group were then multiplied by the applicable current sewer rates. This method of independently calculating revenues assures the projected revenues used within the analysis tie to the projected billing units.

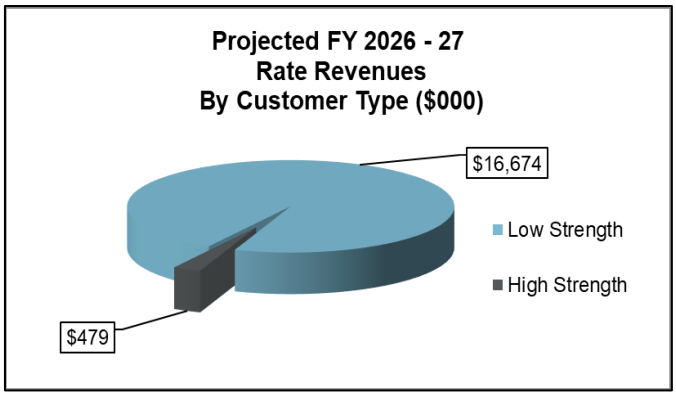

The vast majority of the City's rate revenues are derived from low strength customers. Currently, the City has two major classes of service: low strength customers and high strength customers. High strength customers reflect the customers with higher strength wastewater flows given the type of business activity which impacts the costs of treatment. This is an important distinction as SVCW allocates costs in part between member agencies based on the strength of the wastewater flows from each agency. In total, and at currently adopted rate levels, the City is projected to receive approximately $17.2 million in rate revenue in FY 2026-27. This is based on the projected winter water billing data, plus the present flow adjustment factor of 10%. Future year revenues are projected at an additional 1.0% annual customer growth.

In addition to rate revenues, the City also receives a variety of miscellaneous revenues, which include interest on investments, standby fees, and other miscellaneous revenues. The sewer utility is projected to annually receive an average of approximately $931,000 in miscellaneous revenues over the projected planning horizon.

On a combined basis, taking into account the rate revenues along with the miscellaneous revenues, the City's total projected revenues are expected to be approximately $18.4 million in FY 2026-27, increasing to approximately $18.8 million by FY 2030-31, prior to any projected rate adjustments.

2.2.4 Projection of Sewer Operation and Maintenance Expenses

Operation and maintenance (O&M) expenses are incurred by the City to operate and maintain the existing collection and conveyance system as well as treatment charges associated with wastewater treatment from SVCW. In general, O&M expenses are grouped into a number of different major functional categories (see Table 2 – 1). For each major functional category, the City maintains a number of subaccounts. To begin the process of projecting O&M expenses over the planning horizon, escalation factors were developed.

Escalation factors were developed for the basic types of expenses the City incurs: labor, benefits, materials and supplies, utilities, insurance, and miscellaneous expenses. The escalation factors used were in the range of two to seven percent per year, depending on the type of cost and recent inflationary trends. A major cost for the sewer utility is the cost of wastewater treatment from Silicon Valley Clean Water (SVCW). SVCW's costs have been increasing due to operating costs associated with regulatory and utility cost increases. SVCW costs are allocated between the members based on their capacity rights, average annual flow rates and strength of the sewer generated by each member agency. Based on the SVCW budget for FY 2025-26, Belmont's share of $3.2 million in treatment costs were included in the Study. The SVCW treatment costs were based on the SVCW planning document and are increasing at approximately 5.3% annually on average over the five-year period.


Provided below in Table 2 – 2 is a summary of the escalation factors used to develop the projected O&M expenses for FY 2026-27 through FY 2030-31.

Table 2 – 2
Overview of the Sewer Utility Escalation Factors

	FY 2026-27[1]	FY 2027-28	FY 2028-29	FY 2029-30	FY 2030-31
Revenues					
Rate Revenues (Growth)	1.0%	1.0%	1.0%	1.0%	1.0%
Other Revenues	Flat	Flat	Flat	Flat	Flat
Expense					
Labor	5.0%	5.0%	4.0%	3.0%	3.0%
Professional/Contractual	2.0%	2.0%	2.0%	2.0%	2.0%
Data Processing	3.0%	3.0%	3.0%	3.0%	3.0%
Benefits – Medical	7.0%	7.0%	7.0%	7.0%	7.0%
Benefits – Other	5.3%	5.3%	5.3%	5.3%	5.3%
Materials & Supplies	3.0%	3.0%	3.0%	3.0%	3.0%
Equipment/Vehicles	3.0%	3.0%	3.0%	3.0%	3.0%
Education/Training	2.0%	2.0%	2.0%	2.0%	2.0%
Indirect Expense	3.0%	3.0%	3.0%	3.0%	3.0%
Miscellaneous	3.0%	3.0%	3.0%	3.0%	3.0%
Utilities	5.0%	5.0%	5.0%	5.0%	5.0%
SVCW Treatment	10.6%	4.0%	4.0%	4.0%	4.0%
Inflation Factor	2.7%	2.7%	2.7%	2.7%	2.7%

[1] Rate revenue for FY 2026-27 was based on the projected billing units and current adopted sewer rates. Other revenues were calculated.

The development of the revenue requirement was based on the City's FY 2025-26 adopted sewer budget. Using the escalation factors as shown in Table 2 – 3, a forecast of future O&M expenses was developed. As noted, the SVCW treatment costs were based on the projections provided by SVCW. The revenue requirement maintained the overall functional nature of the City's system of accounts (i.e., salaries and wages, benefits, supplies). It should be noted that no other significant changes or extraordinary increases over the FY 2025-26 budget levels for operating expenses were assumed.

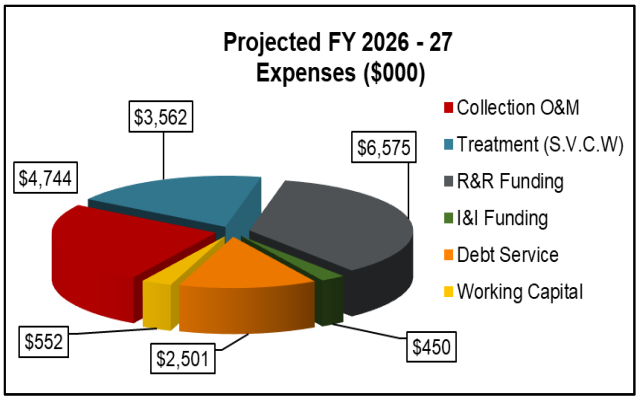

Total operation and maintenance expenses for the City are projected to be approximately $8.3 million in FY 2026-27. Of this amount, approximately 43% or $3.6 million is related to SVCW wastewater treatment costs. The SVCW wastewater treatment costs are purchased services and thus are not a "locally controlled" sewer cost. Over the planning horizon, the O&M

expenses are projected to increase to approximately $9.7 million by FY 2030-31.

2.2.5 Projection of Sewer Capital Improvement Projects and Funding

A key component in the development of the City's sewer revenue requirement was properly funding capital improvement needs. The sewer capital funding plan was developed from the City's sewer capital improvement plan and master plan identified projects.

As noted in prior rate studies, a key objective is setting proposed rates at a level that establishes prudent funding for renewal and replacement needs. This Study includes increasing levels of renewal and replacement and capital funding over the five-year planning period. Renewal and replacement funding is approximately $6.6 million in FY 2026-2027, increasing to $6.8 million by FY 2030-2031.

In addition to the sewer capital plan, additional capital improvements have been outlined to reduce inflow and infiltration (I&I) in the sewer system. I&I rate funded capital is $450,000 in FY 2026-27, which remains at this level throughout the rate setting period. Provided below in Table 2 – 3 is a summary of the sewer capital improvement plan and funding.

Table 2 – 3
Summary of the Sewer Capital Improvement Plan ($000s)

	FY 2025-26	FY 2026-27	FY 2027-28	FY 2028-29	FY 2029-30	FY 2030-31
Total Sewer Capital Projects	$6,500	$12,132	$18,541	$10,575	$7,154	$6,775
Less: Funding Sources						
Operating Fund Reserves	$0	$0	$0	$0	$0	$0
Capital Fund Reserves	0	5,557	9,216	0	0	0
Connection Fee Reserves	0	0	2,700	3,900	429	0
Grants	0	0	0	0	0	0
Total Funding Sources	$0	$5,557	$11,916	$3,900	$429	$0
Sewer Capital from Rates	**$6,500**	**$6,575**	**$6,625**	**$6,675**	**$6,725**	**$6,775**
I&I Capital Funding	**$350**	**$450**	**$450**	**$450**	**$450**	**$450**

The City, based on the rate transition plan developed as part of the revenue requirement, is projected to have adequate resources to provide funding for the capital projects as shown above. Prior rate study capital funding analyses have included the periodic issuance of long-term debt to fund identified capital improvement needs. However, for this Study, no new long-term debt is planned to be issued given the availability of existing reserves and adequate rate (renewal and replacement) funding. Provided below is an overview of the funding sources the City has used and will continue to use to fund the planned improvements over the next five-year period.

Rate Funding **–** A general financial guideline states that at a minimum, a utility should annually fund from rates an amount equal to or greater than annual depreciation expense for renewal and replacement funding. In this case, annual depreciation expense reflects the City's current investment in the sewer collection plant being depreciated or "losing" its useful life. Therefore, this portion of plant investment needs to be replaced to maintain the existing level of infrastructure. More importantly, for a sewer utility, failure to maintain the collection system infrastructure could lead to infiltration and inflow (I&I) issues. With increased flows, the City's overall cost of wastewater treatment would in turn also increase. That being the case, it becomes very cost-effective to properly and adequately maintain the collection system to minimize I&I issues. The City has taken a proactive approach in past studies as well as in this analysis to maintain capital funding equal to or greater than annual depreciation.

Capital Reserve Funding **–** The capital reserve can serve different purposes, but capital reserves are primarily a means to set aside funds for larger capital projects that may require funding greater than the annual rate funding component provides. Maintaining adequate capital reserves helps to smooth out the fluctuations in capital improvement spending, but it also provides the City with greater financial flexibility during the planning and construction of projects. As part of the capital funding plan, there will be approximately $55.2 million in capital projects over the five-year period, with an annual average ending cash balance of $26.4 million in capital reserves used as a funding source over the five-year rate setting period (FY 2026-27 – FY 2030-31). Over the planning horizon, close attention should be given to the capital reserve balance as to not reduce fund balances below minimum targets. The target minimum capital reserve amount is typically set equal to two years of annual depreciation expense.

Long-Term Debt **–** Another funding source for capital projects is the issuance of long-term debt (e.g., low-interest loans, revenue bonds). While there are certain advantages and disadvantages with the issuance of long-term debt, it is important to weigh all of them when deciding whether to issue new debt or fund a project by other means. Long-term debt is often issued for major capital projects which have an immediate impact on rates while also being a financing mechanism to smoothly finance / fund the major capital project. For this rate setting period, the City is not anticipating issuing any additional long-term debt.

2.2.6 Projection of Debt Service

The final component of the City's revenue requirement is annual debt service payments. The City currently has three outstanding debt obligations: the 2016 refunding and the 2016 and 2019 revenue bonds, which amount to a total annual debt service payment of approximately $2.5 million for FY 2026-27. As mentioned previously, the City is not anticipating issuing additional long-term debt at this time. As a result, the three outstanding debt issuances will comprise the debt service payments for the planning period.

2.2.7 Reserve Funding

Reserve funds can be drawn down to mitigate the need for rate adjustments or increased to replenish reserves if they have been drawn down in prior years. In this Study, change in working capital is primarily used to balance funds between the operating and capital reserves and to fund the capital improvement plan during the rate setting period.

2.2.8 Summary of the Sewer Revenue Requirement

Given the above projections of revenues and expenses, a summary of the revenue requirement for the sewer utility can be developed. In developing the final revenue requirement, consideration was given to the financial planning objectives of the City. In particular, emphasis was placed on attempting to minimize rates yet still have adequate funds to support the operational and capital expenses while maintaining the City's target financial metrics throughout the projected time period. Presented below in Table 2 – 4 is a summary of the sewer revenue requirement. A detailed analysis of the sewer revenue requirement can be found in the Technical Appendix.

Table 2 – 4
Summary of Sewer Revenue Requirement ($000s)

	Budget	Projected				
	FY 2025-26[1]	FY 2026-27	FY 2027-28	FY 2028-29	FY 2029-30	FY 2030-31
Revenues						
Retail Rate Revenues	$16,983	$17,153	$17,325	$17,498	$17,673	$17,850
Other Revenues	309	1,231	1,134	961	969	984
Total Revenues	**$17,293**	**$18,384**	**$18,459**	**$18,459**	**$18,642**	**$18,834**
Expenses						
Collection O&M Expenses	$4,556	$4,744	$4,936	$5,123	$5,302	$5,489
Treatment O&M Expenses	3,220	3,562	3,704	3,852	4,006	4,167
Repair & Replace. Funding	6,500	6,575	6,625	6,675	6,725	6,775
I/I Capital Funding	350	450	450	450	450	450
Total Debt Service	2,498	2,501	2,501	2,497	2,496	2,499
Change in Working Capital +/-	169	723	590	393	744	1,115
Total Expenses	$17,293	$18,555	$18,807	$18,990	$19,724	$20,495
Balance/(Deficiency) of Funds	$0	($172)	($348)	($530)	($1,082)	($1,661)
Cumulative as a % of Rates	0.0%	1.0%	2.0%	3.0%	6.1%	9.3%
Proposed Rate Adjustments	**0.0%**	**1.0%**	**1.0%**	**1.0%**	**3.0%**	**3.0%**
Debt Service Coverage Ratio						
Before Rate Adjustment	3.69	3.91	3.80	3.68	3.62	3.55
After Rate Adjustment	3.69	3.98	3.94	3.89	4.05	4.22

[1] Note: FY 2025-26 includes the revenues at the adopted rate levels from the prior rate study. Therefore, no rate adjustment is included in FY 2025-26.

It is important to note that the "Balance/(Deficiency) of Funds" row in Table 2 – 4 is cumulative. That is, any adjustments in the initial years will reduce the deficiency in later years. Rates need to be adjusted approximately 9.2% over the five-year period to adequately fund annual O&M expenses, annual repair and replacement funding, and the system's capital needs over the five-year period. The size and timing of the adjustments is critical as it is proposed that the City set rates for a three-year period. This is important as the rate transition plan, or proposed rate adjustments, have been developed for a five-year period. Adjustments to the proposed rate adjustments shown in the initial years will result in the need to adjust rates, more or less, in later years depending on the level of the adjustment. The graph on the right illustrates the projected revenues as compared to the identified operating and capital expenses. As can be seen, over the time period reviewed, rate revenue adjustments will be necessary to support annual operating and capital expenses.

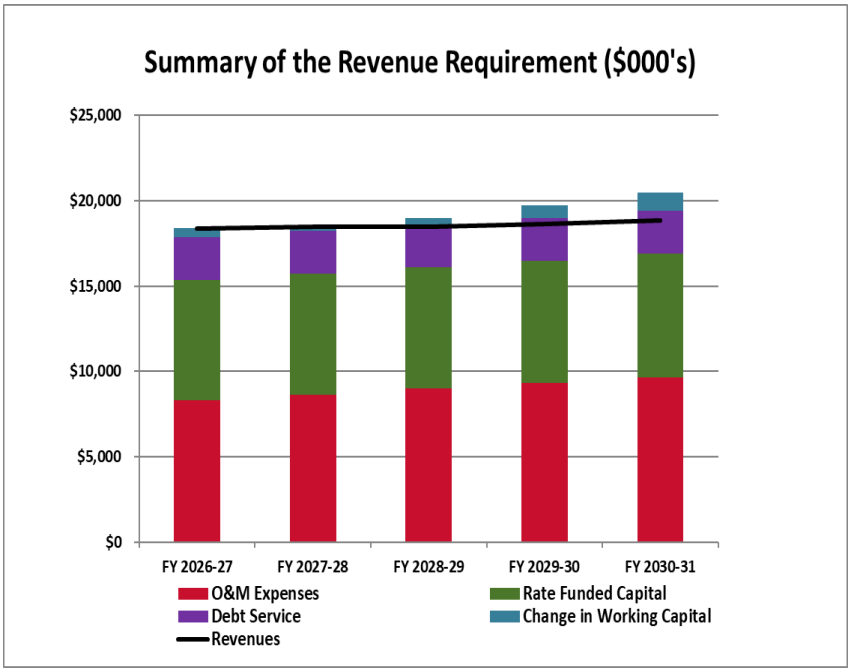



Table 2 – 4 shows the total deficiency of revenues before sewer rate adjustments ranges from $0 in FY 2026-27 to $1.6 million in FY 2030-31. Annual rate adjustments of 1.0% are proposed for the rate setting period of FY 2026-27 through FY 2028-29 and annual adjustments of 3.0% are forecasted for FY 2029-30 and FY 2030-31. As noted previously, the projected rate adjustments allow the City to meet three key prudent financial criteria, which are as follows:

- Debt Service Coverage Ratios – DSC target of at least 2.0
- Adequate Renewal and Replacement Funding – Annual renewal and replacement funding exceeds depreciation over the five-year plan
- Maintain Prudent Reserve Fund Levels – Operating reserve target equal to or greater than annual minimum of 180 days of O&M and capital reserve target equal to or greater than two years of annual depreciation expense

Meeting these three key criteria are critical to the City being able to fund/finance capital projects with long-term debt in the future by demonstrating to the outside financial community its willingness and commitment to maintain a strong financial position. The revenue requirement developed in this Study will allow the City to develop cost-based rates that meet the City's goals and objectives for maintaining the existing system and funding capital projects.

2.2.9 Debt Service Coverage Ratios

Generally, revenue bonds contain covenants requiring rates to be set at an adequate level to ensure repayment of the annual principal and interest debt obligations. The financial measure of rate adequacy is typically determined using a debt service coverage ratio (DSC). The DSC ratio is a financial measure of the utility's ability to repay the debt. Based on the City's approach, the DSC ratio is set at a level such that revenues less operating expenses will be 2.0 times greater than the maximum annual debt service payment on the outstanding debt. That is, rates will be sufficient to pay projected O&M and have an additional annual debt service payment.

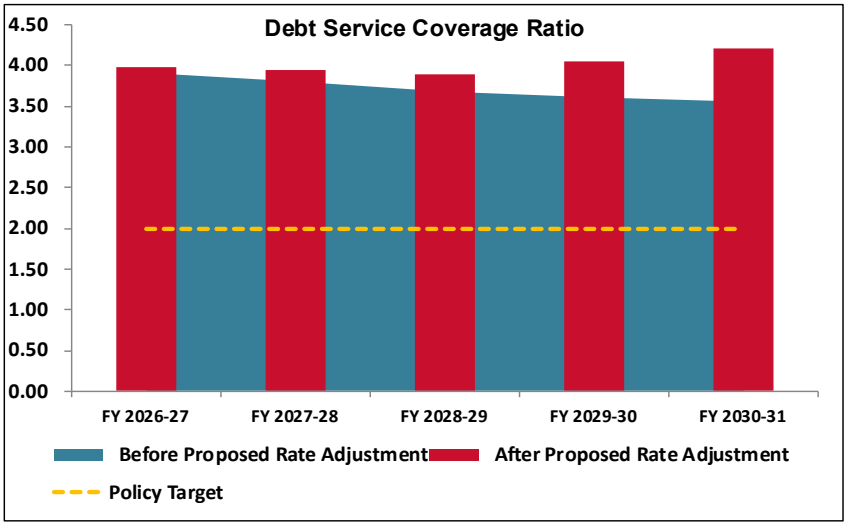

As noted above, the City has established a target of maintaining at least a 2.0 DSC ratio. At present rate levels, the sewer utility is meeting the policy minimum.


While the City is not planning on issuing additional long-term debt for this rate setting period, the DSC ratio decreases before the proposed rate adjustments due to O&M costs increasing while rate revenues remain relatively flat. Due to this, the proposed rate adjustments are necessary to maintain strong coverage ratios and continue to remain above the target of a 2.0 DSC ratio.[1] This is an important financial target as planning around the absolute minimum level (e.g., 1.25 bond requirement) can result in a technical default on the bonds if unplanned expenditures occur or revenues are lower than anticipated in a given year. Planning a minimum DSC target of 2.0 was recommended by the City's financial advisors during the most recent bond issuance process. A higher DSC ratio can result in a higher bond rating, lower interest rates, and overall borrowing costs. As noted, for purposes of the Study, HDR is not acting as a municipal advisor to the City or calculating DSC ratios for reporting or verification purposes.

2.2.10 Review of the Sewer Reserve Levels

There can be many different purposes for reserves, and they can also be a good indicator of the long-term financial health of the utility. The City's sewer utility currently has one reserve fund, however, for rate setting purposes, it was split into three reserve funds: an operating reserve fund, capital reserve fund, and connection fee reserve fund. The operating fund reserve has a minimum ending fund balance target of 180 days of O&M expenses plus an emergency reserve

[1] A debt service coverage (DSC) ratio is an indicator of the amount of funds available to pay debt service after O&M expenses and other pre-debt obligations have been met. A DSC ratio of 1.25 means the utility has 25% more funds available to pay debt service than the amount of the debt service payment(s). For example, assuming a utility has a $1.0 million debt service payment, a DSC of 1.25 means that the utility has $1.25 million available to pay debt service (i.e. $1.25 million ÷ $1.0 million = 1.25 DSC).

of $2.0 million, which is approximately $6.1 million for FY 2026-27. The capital fund reserve has a target minimum of approximately two years of annual depreciation expense, or approximately $3.7 million for FY 2026-27. The connection fee reserve does not have a specific target minimum as connection fees may only be used for system expansion, or debt service issued for the expansion of the system. Combined, the City's target minimum reserve is approximately $9.8 million for FY 2026-27, increasing to $10.8 million by FY 2030-31. Over the planning period, the City is projected to maintain adequate operating and capital reserves and not fall below the recommended minimum reserve levels. The annual cash flow and ending reserve balances should be reviewed each year to make sure that the uses of funds do not place the reserve balance below the minimum level. Additionally, as the sewer reserves approach the minimums, the need for rate adjustments should be evaluated to avoid future large rate adjustments for customers.

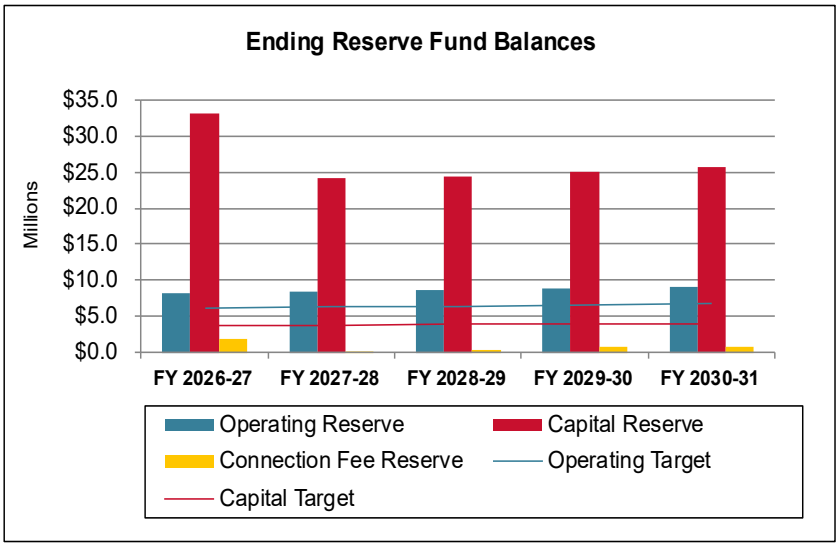

2.2.11 Consultant's Conclusions

Based on the City's revenue requirement analysis, annual rate adjustments of 1.0% are proposed for the rate setting period of FY 2026-27 through FY 2028-29 and annual adjustments of 3.0% are forecasted for FY 2029-30 and FY 2030-31 to prudently fund annual O&M and capital expenses. HDR has reached this conclusion for the following reasons:

- Rate adjustments are necessary to fund the City's annual renewal and replacement needs
- Rate adjustments are necessary to maintain prudent financial metrics for debt service coverage ratios and reserve levels
- The proposed rate adjustments maintain the City's sewer system strong financial health, which is important as the City continues to maintain the existing system

The rate transition plan presented in this Study provides the City with the ability to meet the goals and objectives for the City's sewer system.

3.0 Development of the Sewer Cost of Service Analysis

3.1 Introduction

The purpose of a cost of service analysis is to proportionally distribute the total revenue requirement to the sewer customer classes of service. For the City's Study, the customer classes of service are low strength and high strength customers. The previously developed revenue requirement for FY 2026-27 was utilized in the development of the cost of service analysis.

In order to determine the proportional distribution of costs to each customer class of service on the sewer system, a cost of service analysis is conducted. As outlined in the WEF MOP #27, and to meet the requirements of Proposition 218, the cost of service functionalizes, allocates, and distributes the sewer revenue requirement to each class of service in a proportional manner. In recent years, increasing emphasis has been placed on cost of service studies by government agencies, customers, utility regulatory commissions, and other parties. This interest has been generated in part by continued inflationary trends, increased operating and capital expenditures, as well as concerns of proportionality in rates among customers. Following the generally accepted guidelines and principles of a cost of service analysis will inherently lead to rates which are proportional, cost-based, and not viewed as arbitrary or capricious in nature. Provided below is a detailed discussion of the cost of service analysis for the sewer utility.

3.2 Objectives of a Cost of Service Study

There are two primary objectives in conducting a cost of service study:

- Proportionally distribute the allocated revenue requirement to the customer classes of service
- Derive average unit costs for subsequent rate designs

The objectives of a cost of service analysis are different from determining the revenue requirement. As noted previously, a revenue requirement analysis determines the utility's overall financial (revenue) needs, while the cost of service study determines the proportional manner in which to collect the revenue requirement.

The second rationale for conducting a cost of service analysis is to design the rates such that they properly reflect the costs incurred by the City to provide sewer service. For example, the City may incur costs related to flow or total volume, the strength of wastewater flow, and customer cost components. Each of these types of costs may be collected in a slightly different manner to allow for the development of a rate that collects costs in the same manner as they are incurred.

To determine the cost to serve each customer class on a system, three basic analytical tasks are completed: functionalization, allocation, and distribution of the FY 2026-27 revenue requirement. Each of these steps in the cost of service analysis is discussed in detail below.

3.3 Determining the Customer Classes of Service

One of the first tasks of a cost of service analysis is to determine the classes of service for the analysis. In determining classes of service, the objective is to group customers together into similar or homogeneous groups based on wastewater flow and strength characteristics and/or sewer facility requirements. Based on the current rate schedules, the classes of service used within the sewer study are:

- Low Strength
- High Strength

The City is billed by SVCW based on the strength of the wastewater. In developing these customer classes of service, the costs of treatment can be distributed proportionately to reflect the impacts placed on the system.

3.4 General Cost of Service Procedures

A cost of service study utilizes a three-step approach to review costs, which take the form of functionalization, allocation, and distribution. Provided below is a detailed discussion of the sewer cost of service study conducted for the City, and the specific steps taken within the analysis.

3.4.1 Functionalization of Costs

The first analytical step of the sewer cost of service study is called functionalization. Functionalization is the arrangement of sewer expenses and assets (infrastructure) data by major operating functions. This is generally accomplished through the utility's system of accounts. In this Study, the City's system of accounts was used to functionalize sewer plant assets and operating expenses.

3.4.2 Allocation of Costs

The second analytical task performed is the allocation of the functionalized expenses to cost components. This task reviews each cost and attempts to determine why the sewer cost was incurred and what type of need was met (e.g. volume, strength, customer). The cost allocators used for the sewer utility cost of service study are as follows:

- **Volume Related Costs**: Volume-related costs are those that tend to vary according to the quantity of wastewater collected and treated. An example of a volume related cost is electricity used

Terminology of a Cost of Service Analysis

Functionalization – The arrangement of the cost data by functional category (e.g. treatment, collection).

Allocation – The assignment of functionalized costs to cost components (e.g. volume, strength, and customer related).

Distribution – Distributing the allocated costs to each customer class based on the proportional contribution to that specific cost component.

Volume Costs – Costs that are classified as volume related vary with the total flow of sewer (e.g. chemical use at the treatment facility).

Strength Costs – Costs classified as strength related refer to the wastewater treatment function. Typically, strength-related costs are further defined as biochemical oxygen demand (BOD) and suspended solids (SS). Customers with higher wastewater strength characteristics cost more to treat. Facilities are often designed and sized around meeting these costs.

Direct Assignment – Costs that can be clearly identified as belonging to a specific customer class.

for pumping wastewater.

- **Strength Related Costs**: Strength related costs are those costs associated with the additional handling and treatment of high "strength" wastewater. Wastewater strength is typically measured in biochemical oxygen demand (BOD) and total suspended solids (SS). Increased levels of BOD or SS generally equate to increased treatment costs. Pre-treatment is generally required if the discharge is known to regularly exceed the typical (i.e., domestic level) waste strength. For the City's Study, portions of the SVCW treatment related costs are allocated to the strength component.
- **Customer Related Costs**: Customer-related costs vary with the addition or deletion of a customer. Customer related costs typically include the costs of billing, collecting, and accounting. Customer-related costs may also be further categorized as actual or weighted.
- **Revenue Related**: Some costs associated with the sewer utility may vary with the amount of revenue received by the utility. An example of a revenue related cost would be a utility tax, which is based on gross utility revenue.
- **Direct Assignment**: Certain costs associated with operating the utility may be directly traced to a specific sewer customer or class of service. These costs are then directly assigned to that specific class of service. It should be noted that there were no costs that were directly assigned during the development of the City's cost of service analysis.

Once the costs have been allocated, the next step is to distribute the costs proportionally between the customer classes of service. Provided in the next section is a summary of the development of the distribution factors.

3.4.3 Development of Distribution Factors

Once the allocation process is complete, and the customer groups have been defined, the allocated costs are distributed to the customer classes of service. The City's allocated costs were distributed using the following distribution factors:

- **Volume Distribution Factor:** Volume-related costs are distributed on the basis of contribution to wastewater flows. In order to develop this distribution factor, some knowledge of the contribution to flows must be determined. The assumed wastewater contribution by customer class for FY 2026-27 was the basis for the development of the volume distribution factor. Sewer flows were projected based on historical winter water billing for low strength and high strength customers.
- **Strength Distribution Factor:** Strength-related costs are allocated between biochemical oxygen demand (BOD) and suspended solids (SS). Both of these types of costs are distributed to the various classes of service based on the relative estimated strengths that each class of service contributed to the overall flow at the plant. Strength factors for the low strength and high strength customers were based on industry standard data.
- **Customer Distribution Factor:** Customer costs within the cost of service study are distributed to the customer classes of service based on their respective customer counts. Two types of customer distribution factors were developed, actual and weighted. The

actual customer distribution factor was based on the actual number of accounts for each customer class. The weighted customer factor reflects the disproportionate costs associated with serving different types of customers. For purposes of the City's Study, no cost differences were determined for the weighted customer factor.

- **Revenue Related Distribution Factor:** The revenue related distribution factor was developed from the projected rate revenues for FY 2026-27 for each customer group. As a point of reference, no costs were allocated to the revenue component and therefore, the revenue distribution factor was not used.

The development of the distribution factors is based on generally accepted principles as developed in the WEF MOP #27 to meet the proportionality requirements of Proposition 218. Given the development of the distribution factors, the final step in the cost of service analysis is to distribute the allocated costs to the various customer classes of service.

3.4.4 Functionalization and Allocation of Sewer Plant in Service

The next step of the cost of service is the functionalization and allocation of sewer plant in service. In performing the functionalization of plant in service, HDR utilized the City's historical plant records. The allocation process included reviewing each group of assets and determining which allocation component the assets were related to. For example, the City's assets were allocated as: volume-related, strength-related, customer-related, or revenue-related. Provided below is a brief discussion of the allocation process used.

The City's system assets are mostly collection related in nature. In this Study, the collection plant was classified as 80% volume and 20% actual customer to reflect a portion of the assets being in place to simply move wastewater from the customer to the treatment system as well as a portion being related to providing service based on the number of customers on the system. Table 3 – 1 shows the detail of the allocation for the City's sewer plant in service. A more detailed exhibit of the City's functionalization and allocation of plant investment can be found in the Technical Appendix.

Table 3 – 1
Summary of the Allocation of Sewer Plant in Service

Category	Volume Related	BOD Related	SS Related	Actual Customer	Direct Assign
Sewer Operations	100.0%	0.0%	0.0%	0.0%	0.0%
Sewer Capital	80.0%	0.0%	0.0%	20.0%	0.0%

3.4.5 Functionalization and Allocation of Operating Expenses

Operating expenses are generally functionalized and allocated in a manner similar to the corresponding plant account. For example, maintenance of collection lines is typically allocated in the same manner (allocation percentages) as the plant account for collection lines. This approach to the allocation of operating expenses was used for this analysis.

Table 3 – 2
Summary of the Allocation of Sewer Expenses

Category	Volume Related	BOD Related	SS Related	Actual Customer	Weighted Customer
SVCW Treatment	45.0%	25.5%	29.5%	0.0%	0.0%
All Other	79.2%	0.5%	0.5%	19.1%	0.8%
Administrative	0.0%	0.0%	0.0%	0.0%	100.0%

For the City's Study, the revenue requirement for FY 2026-27 was functionalized, allocated, and distributed. As noted earlier, the City utilized a cash basis revenue requirement, which was comprised of operation and maintenance expenses, debt service, and capital additions funded from rates. The SVCW treatment costs were allocated based on the SVCW wholesale billing contract. A more detailed review of the allocation of the revenue requirement can be found in the Technical Appendix.

3.4.6 Major Assumptions of the Cost of Service Analysis

A number of key assumptions were used within the City's cost of service analysis. Below is a brief discussion of the major assumptions used.

- The methodology used within the sewer cost of service analysis was based on generally accepted industry standard approaches and is consistent with the methodology used in the City's prior sewer rate studies
- The test period used for the sewer cost of service analysis was FY 2026-27. The revenue and expense data were previously developed within the revenue requirement analysis
- The cash basis approach was utilized, which conforms to generally accepted sewer cost of service approaches and methodologies
- The allocation of plant in service was developed based on generally accepted cost allocation techniques and the City's specific asset data
- Customer volumes used within the Study were provided for each class of service by the City through Mid Peninsula's average winter water billing data
- Strength distribution factors were based on overall strength levels at the treatment plant within the City's records

3.5 Summary of the Cost of Service Analysis

Given the allocation and distribution of the FY 2026-27 revenue requirement, a summary of the distributed costs as compared to the current revenues can be developed. Provided in Table 3 – 3 is a summary of the City's sewer cost of service analysis.

Table 3 – 3
Summary of the FY 2026-27 Sewer Cost of Service Analysis ($000's)

Classes of Service	Present Rate Revenues	Distributed Costs	$ Difference	% Difference
Low Strength	$16,674	$16,842	($168)	1.0%
High Strength	479	482	(3)	0.7%
Total	**$17,153**	**$17,324**	**($171)**	**1.0%**

The results of the cost of service analysis indicate very minimal cost differences between the customer classes of service. It should be noted that the cost of service analysis developed by HDR is not a simple fixed/variable analysis. Rather, the cost of service analysis distributes costs between the customer classes of service based on each customer class's proportional share of volume, strength, and customer-related costs. As the City continues to monitor rates and cost of service results through future studies, cost of service adjustments may be made as the results are driven by customer consumption. Given that, no adjustments in the cost relationships between the customer classes of service are recommended at this time.

3.6 Consultant's Conclusions and Recommendations

The overall distribution of costs between low strength and high strength customers reflects the overall system average increase, which is 1.0% for FY 2026-27. In addition, it was noted that customers have been adjusting their water consumption habits and consumptive use has changed over the last several years, which has a direct impact on the rates charged in future years. As the City continues to monitor rates and cost of service results through future studies, cost of service adjustments may be made as the results are driven by customer consumption. Given these results, no adjustments in the cost relationships between the customer classes of service are recommended for the proposed three-year rate setting period. As a result, the overall proposed revenue/rate adjustments will be applied equally across all customers and rate components.

4.0 Development of the Sewer Rate Design

4.1 Introduction

The final step of the City's comprehensive sewer rate study is the design of sewer rates to collect the desired levels of revenues, based on the results of the revenue requirement and cost of service analyses. In reviewing sewer rate designs, consideration is given to the level of the rates and the structure of the rates.

4.2 Rate Design Goals and Objectives

Prudent rate administration dictates that several criteria must be considered when setting utility rates. Some of these rate design criteria are listed below:

- ✓ Rates which are easy to understand from the customer's perspective
- ✓ Rates which are easy for the utility to administer
- ✓ Consideration of the customer's ability to pay
- ✓ Continuity, over time, of the rate making philosophy
- ✓ Policy considerations (encourage efficient use, economic development, etc.)
- ✓ Provide revenue stability from month to month and year to year
- ✓ Promote efficient allocation of the resource
- ✓ Proportional and non-discriminatory (cost-based)

Many industry experts and regulatory agencies recognize that the last consideration, proportional and cost-based rates, should be of paramount importance and provide the primary guidance to utilities on rate structure and policy. It is important that the City provide its customers with a proper price signal as to what their consumption or usage is costing. This goal may be approached through rate level and structure. When developing the proposed rate designs, all of the above listed criteria can be taken into consideration. However, it should be noted that it is difficult, if not impossible, to design a rate that meets all the goals and objectives listed above. For example, it may be difficult to design a rate that takes into consideration the customer's ability to pay and be cost-based. In designing rates, there are always trade-offs between these various goals and objectives.

4.3 Development of Cost Based Sewer Rates

As mentioned, developing cost-based and proportional rates is of paramount importance in developing proposed sewer rates. While it is always a key consideration in developing rates, meeting the legal requirements and documenting the steps taken to meet the requirements has been in the forefront with the recent legal challenges in the State of California on utility rates. Given this, the City's proposed sewer rates have been developed to meet the requirements of California Constitution Article XIII D, Section 6 (Article XIII D). A key component of Article XIII D is the development of rates which reflect the cost of providing service and are proportionally distributed between the various customer classes of service. HDR would point out that there is no single methodology for proportionally assigning costs to the customer classes of service. The Water Environment Federation Manual of Practice No. 27 provides various methodologies which

may be used to establish cost-based rates. Unfortunately, Article XIII D is not prescriptive and does not provide a specific methodology for establishing rates. Given that, HDR developed the City's proposed sewer rates based on generally accepted rate setting methodologies to meet the requirements of Article XIII D.

HDR is of the opinion that the proposed rates meet the legal requirements of Article XIII D. HDR reached this conclusion based on the following:

- **The revenue derived from sewer rates does not exceed the funds required to provide the property related service (i.e., sewer service).** The proposed rates are designed to collect the overall revenue requirement of the City's sewer system as identified in this Study.
- **The revenues derived from sewer rates shall not be used for any purpose other than that for which the fee or charge is imposed.** The revenues derived from the City's sewer rates are used exclusively to operate and maintain the City's sewer system.
- **The amount of a fee or charge imposed upon a parcel or person as an incident of property ownership shall not exceed the proportional costs of the service attributable to the parcel.** The cost of service analysis focused exclusively on the issue of proportional assignment of costs to customer classes of service. The proposed rates have appropriately grouped customers into customer classes of service (low strength and high strength) that reflect the varying wastewater volumes and system requirements (i.e., the benefits they receive from and burdens they place on the system) of each customer class of service. The grouping of customers and rates into these classes of service creates the proportionality expected under Proposition 218 by having differing rates by customer class of service, which reflects both the level of revenue to be collected by the utility, and the manner in which these costs are incurred. As a result, these costs are assigned to customer classes of service based on their proportional impacts.

4.4 Present and Proposed Sewer Rates

The City's sewer rate is comprised of two components, a collection system component and a treatment system component. Each parcel's sewer charge is the sum of the base charges and flow charges for both collection and treatment. The proposed sewer rates maintain the current rate structure.

As part of the rate design analysis, the flow adjustment factor for FY 2026-27 was reset to 0.0% from 10.0% as maintained in the last rate study. After reviewing the Mid-Peninsula Water District consumption billing data, it was determined in discussion with City staff that the flow adjustment factor should be reset due to consumption increasing since the last rate study to pre-drought levels. As a result of this analysis and the cost of service analysis results, the proposed flow charges for FY 2026-27 are increased to account for the elimination of the flow adjustment charge, but customer bills will not be impacted beyond being increased at the system rate adjustment as the flow charges were only increased by the flow adjustment factor percentage plus the system rate adjustment in order to reset it.

Table 4 – 1 provides the present and proposed rates for the low strength and high strength customers for the next five fiscal years.

Table 4 – 1
Present and Proposed Sewer Rates (Annual)

	Present Rates	Proposed Rates FY 2026-27	Proposed Rates FY 2027-28	Proposed Rates FY 2028-29	Forecasted Rates FY 2029-30	Forecasted Rates FY 2030-31
COLLECTION						
Low Strength						
Base Charge	$465.80	$470.46	$475.16	$479.91	$494.31	$509.14
Flow Charge ($/HCF)	6.63	7.36	7.43	7.50	7.73	7.96
High Strength						
Base Charge	$465.80	$470.46	$475.16	$479.91	$494.31	$509.14
Flow Charge ($/HCF)	12.88	14.30	14.44	14.58	15.02	15.47
TREATMENT						
Low Strength						
Base Charge	$244.81	$247.26	$249.73	$252.23	$259.80	$267.59
Flow Charge ($/HCF)	3.28	3.64	3.68	3.72	3.83	3.94
High Strength						
Base Charge	$244.81	$247.26	$249.73	$252.23	$259.80	$267.59
Flow Charge ($/HCF)	6.38	7.08	7.15	7.22	7.44	7.66
COMBINED						
Low Strength						
Base Charge	$710.61	$717.72	$724.89	$732.14	$754.11	$776.73
Flow Charge ($/HCF)	9.91	11.00	11.11	11.22	11.56	11.90
High Strength						
Base Charge	$710.61	$717.72	$724.89	$732.14	$754.11	$776.73
Flow Charge ($/HCF)	19.26	21.38	21.59	21.80	22.46	23.13

The above rates are based on the rate transition plan developed in the revenue requirement analysis and the proportional distribution of costs in the cost of service analysis. As noted above, the rate is split between collection and treatment to allow the City to pass through any increases in the wholesale treatment costs if desired. As noted, the flow charges are increased to reflect the resetting of the flow adjustment factor to 0.0%.

At present rates, a typical low-strength customer with 8 hundred cubic feet of winter water average consumption would have a monthly bill of $146.43 (8 HCF X 1.10 = 8.80 HCF). Under the proposed rates and the flow adjustment factor being reset to 0.0%, the same customer would have a monthly bill of $147.81 in FY 2026-27. Table 4 – 2 shows the average low strength bill for the three-year rate setting period of FY 2026-27 through FY 2030-31.

Table 4 – 2 Present and Proposed Sewer Rates (Monthly)					
	Proposed FY 2026-27	**Proposed FY 2027-28**	**Proposed FY 2028-29**	**Forecasted FY 2029-30**	**Forecasted FY 2030-31**
Proposed Revenue Adjustment	*1.0%*	*1.0%*	*1.0%*	*3.0%*	*3.0%*
Present Average Monthly Bill [1]	$146.43				
After Proposed Rate Adj. [2]	$147.81	$149.29	$150.77	$155.32	$159.93
Monthly Bill Difference	1.38	1.48	1.48	4.55	4.61
Cumulative Bill Difference	1.38	2.86	4.34	8.89	13.50
% Change to Monthly Bill	*1.0%*	*1.0%*	*1.0%*	*3.0%*	*3.0%*


[1] – Current average bill assumes 10.0% flow adjustment factor and 8 HCF monthly consumption

[2] –Proposed average bill assumes 0.0% flow adjustment factor and 8 HCF monthly consumption

As a point of reference, the proposed rates for the three-year rate setting period of FY 2026-27, FY 2027-28, and FY 2028-29 are the focus of this Study and are the only rates proposed. The forecasted rates are for information only to provide the City with the expected future rates for planning purposes based on the assumptions of this Study. Proposed rates for future periods will be developed as part of future comprehensive sewer rate studies and may be revised based on the study assumptions at that time.

4.5 Average Residential Local Bill Comparison

A comparison of the City's current average residential rate to other local surrounding sewer utilities has been developed. Provided in the chart below is a comparison of the City's present and proposed rates compared to other SVCW member agencies and other local utilities.
As can be seen in the above graph, with the potential adjustments, the City's sewer rates remain very competitive while funding the identified O&M and capital needs of the sewer utility for this Study.

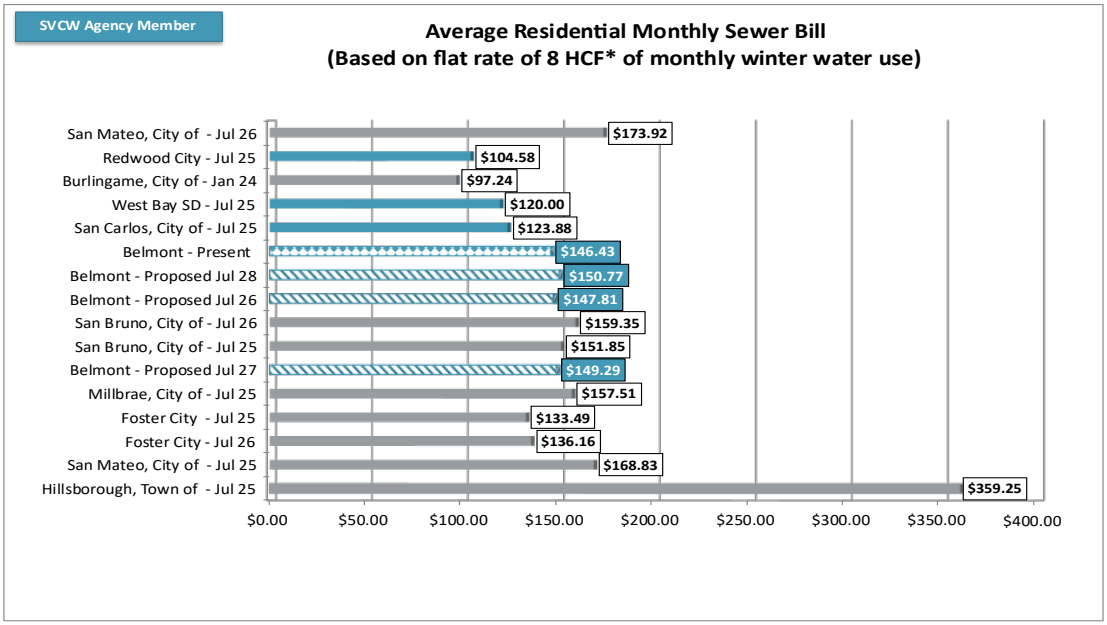

4.6 City Council Review

Proposition 218 outlines the process to adopt and implement the proposed sewer rates. This includes the establishment of the cost basis and proportionality of the sewer rates, which is the purpose of the Study and is summarized in this report. At the time of this report's writing, the Study results were anticipated to be presented to the City Council on April 14, 2026. If approved and moved by the City Council, a public hearing will be set and a customer notification sent to the City's sewer customers.

4.7 Summary of the Sewer Rate Study

This completes the analysis for the City's sewer rate study. The proposed sewer rates were developed using generally accepted rate making methods and principles as well as the City's specific system and customer data and information. The proposed sewer rate adjustments for the three-year rate setting period of FY 2026-27, FY 2027-28, and FY 2028-29 are needed to adequately support the operating and capital needs of the City's sewer system. Adoption of the proposed sewer rates for this three-year period (FY 2026-27 through FY 2028-29) are projected to provide adequate funding for the sewer utility over this time period, while financially positioning the utility for anticipated future capital and operation needs. Even with these proposed annual adjustments, it is prudent for the City to annually revisit the sewer rates to confirm their ability to cover expenses and maintain the identified financial metrics (e.g., reserve targets, debt service coverage ratios, etc.).

City of Belmont
Sewer Cost of Service Study - Rate Transition Plan
Summary of Revenue Requirement
Exhibit 1

	Budget	Projected							
	FY 2025-26	FY 2026-27	FY 2027-28	FY 2028-29	FY 2029-30	FY 2030-31	FY 2031-32	FY 2032-33	FY 2033-34
Sources of Funds									
Operating Revenues	$16,983,326	$17,153,159	$17,324,690	$17,497,937	$17,672,917	$17,849,646	$18,028,142	$18,208,424	$18,390,508
Other Revenue	309,428	1,230,582	1,133,913	961,408	969,264	984,142	1,006,442	1,036,769	1,075,462
Total Sources of Funds	**$17,292,754**	**$18,383,741**	**$18,458,603**	**$18,459,345**	**$18,642,181**	**$18,833,788**	**$19,034,584**	**$19,245,193**	**$19,465,970**
Applications of Funds									
Collection O&M Expense	$4,555,544	$4,744,382	$4,936,205	$5,122,620	$5,302,205	$5,489,445	$5,684,713	$5,888,398	$6,100,914
Treatment O&M Expenses	3,219,973	3,561,658	3,704,124	3,852,289	4,006,381	4,166,636	4,333,302	4,506,634	4,686,899
Repair and Replacement Funding	6,500,000	6,575,000	6,625,000	6,675,000	6,725,000	6,775,000	6,825,000	6,875,000	6,925,000
I/I Capital Funding	350,000	450,000	450,000	450,000	450,000	450,000	450,000	450,000	450,000
Total Debt Service	2,498,196	2,501,071	2,501,071	2,496,846	2,496,446	2,498,531	2,493,831	2,496,806	2,501,081
Change in Working Capital +/-	169,040	723,161	590,430	392,795	743,909	1,115,019	1,516,359	1,934,653	2,377,214
Total Revenue Requirements	**$17,292,753**	**$18,555,272**	**$18,806,830**	**$18,989,551**	**$19,723,941**	**$20,494,632**	**$21,303,205**	**$22,151,491**	**$23,041,108**
Total Balance/(Deficiency)	**$0**	**($171,532)**	**($348,227)**	**($530,205)**	**($1,081,760)**	**($1,660,844)**	**($2,268,620)**	**($2,906,298)**	**($3,575,138)**
Cumulative Balance as a % of Rate Revenues	**0.0%**	**1.0%**	**2.0%**	**3.0%**	**6.1%**	**9.3%**	**12.6%**	**16.0%**	**19.4%**
Proposed Rate Adjustment	**0.0%**	**1.0%**	**1.0%**	**1.0%**	**3.0%**	**3.0%**	**3.0%**	**3.0%**	**3.0%**
Additional Revenue from Adjustment	**$0**	**$171,532**	**$348,226**	**$530,205**	**$1,081,760**	**$1,660,844**	**$2,268,620**	**$2,906,298**	**$3,575,138**
Total Balance/(Deficiency)	**$0**	**($0)**	**($0)**	**($0)**	**($0)**	**$0**	**$0**	**$0**	**($0)**
Additional Rate Adjustment Required	**0.0%**	**0.0%**	**0.0%**	**0.0%**	**0.0%**	**0.0%**	**0.0%**	**0.0%**	**0.0%**
Residential Bill Comparison (8 HCF X Adjustment Factor)									
Monthly									
After Proposed Rate Adjustment	$146.43	$147.81	$149.29	$150.77	$155.32	$159.93	$164.73	$169.67	$174.76
Monthly Bill Difference		1.38	1.48	1.48	4.55	4.61	4.80	4.94	5.09
Cumulative Bill Difference		1.38	2.86	4.34	8.89	13.50	18.30	23.24	28.33
Debt Service Coverage Ratio (Revenue Bonds Only)									
Before Proposed Rate Adjustment	3.69	3.91	3.80	3.68	3.62	3.55	3.49	3.42	3.35
After Proposed Rate Adjustment	3.69	3.98	3.94	3.89	4.05	4.22	4.40	4.59	4.78
Ending Reserve Balances	**$46,057,697**	**$41,224,225**	**$32,598,986**	**$32,991,781**	**$33,735,689**	**$34,850,709**	**$36,367,068**	**$38,301,721**	**$40,678,935**
Target Minimum (Operating + Capital)	$9,502,000	$9,845,000	$10,080,000	$10,326,000	$10,564,000	$10,813,000	$11,074,000	$11,347,000	$11,621,000

DRAFT

City of Belmont
Sewer Cost of Service Study
Exhibit 2
Data Assumptions

	Budget	Projected							
	FY 2025-26	FY 2026-27	FY 2027-28	FY 2028-29	FY 2029-30	FY 2030-31	FY 2031-32	FY 2032-33	FY 2033-34
Escalation Factors									
Revenues									
Rate Revenue	Estimated	1.0%	1.0%	1.0%	1.0%	1.0%	1.0%	1.0%	1.0%
Other Revenues	Budget	50.0%	50.0%	50.0%	50.0%	50.0%	50.0%	50.0%	50.0%
Interest	0.4%	2.0%	2.0%	2.0%	2.0%	2.0%	2.0%	2.0%	2.0%
Flat	0.0%	0.0%	0.0%	0.0%	0.0%	0.0%	0.0%	0.0%	0.0%
Expenses									
Labor	Budget	5.0%	5.0%	4.0%	3.0%	3.0%	3.0%	3.0%	3.0%
Profess/Contractual	Budget	2.0%	2.0%	2.0%	2.0%	2.0%	2.0%	2.0%	2.0%
Data Processing	Budget	3.0%	3.0%	3.0%	3.0%	3.0%	3.0%	3.0%	3.0%
Benefits - Medical	Budget	7.0%	7.0%	7.0%	7.0%	7.0%	7.0%	7.0%	7.0%
Benefits - Other	Budget	5.3%	5.3%	5.3%	5.3%	5.3%	5.3%	5.3%	5.3%
Materials & Supplies	Budget	3.0%	3.0%	3.0%	3.0%	3.0%	3.0%	3.0%	3.0%
Equipment/Vehicles	Budget	3.0%	3.0%	3.0%	3.0%	3.0%	3.0%	3.0%	3.0%
Education/Training	Budget	2.0%	2.0%	2.0%	2.0%	2.0%	2.0%	2.0%	2.0%
Indirect Expense	Budget	3.0%	3.0%	3.0%	3.0%	3.0%	3.0%	3.0%	3.0%
Miscellaneous	Budget	3.0%	3.0%	3.0%	3.0%	3.0%	3.0%	3.0%	3.0%
Utilities	Budget	5.0%	5.0%	5.0%	5.0%	5.0%	5.0%	5.0%	5.0%
SVCW Treatment	Budget	10.6%	4.0%	4.0%	4.0%	4.0%	4.0%	4.0%	4.0%
Inflation	2.7%	2.7%	2.7%	2.7%	2.7%	2.7%	2.7%	2.7%	2.7%
Revenue Bond Issue									
Term in Years	30	30	30	30	30	30	30	30	30
Rate	5.0%	5.0%	5.0%	5.0%	5.0%	5.0%	5.0%	5.0%	5.0%

DRAFT

City of Belmont
Sewer Cost of Service Study
Exhibit 3
Sources and Applications of Funds

		Budget	Projected								
		FY 2025-26	FY 2026-27	FY 2027-28	FY 2028-29	FY 2029-30	FY 2030-31	FY 2031-32	FY 2032-33	FY 2033-34	*Notes*
	REVENUES										
	Operating Revenues										
6805	Sewer Use Fees - Rate Revenues	$16,983,326	$17,153,159	$17,324,690	$17,497,937	$17,672,917	$17,849,646	$18,028,142	$18,208,424	$18,390,508	As Rate Revenue
	Total Rate Revenues	**$16,983,326**	**$17,153,159**	**$17,324,690**	**$17,497,937**	**$17,672,917**	**$17,849,646**	**$18,028,142**	**$18,208,424**	**$18,390,508**	
	Miscellaneous Revenues										
6705	Public Works Service Charges	$0	$0	$0	$0	$0	$0	$0	$0	$0	As Flat
6706	City CIP Chargeback	176,566	176,566	176,566	176,566	176,566	176,566	176,566	176,566	176,566	As Flat
6850	Sewer Lateral Certificate Fee	2,800	2,800	2,800	2,800	2,800	2,800	2,800	2,800	2,800	As Flat
7111	Interest Earnings - Investments	0	921,154	824,485	651,980	659,836	674,714	697,014	727,341	766,034	As Interest
7112	Other Interest Earnings	0	0	0	0	0	0	0	0	0	As Flat
7113	Interest Revenue - Change	0	0	0	0	0	0	0	0	0	As Flat
7252	Reimbursements	0	0	0	0	0	0	0	0	0	As Flat
	Standby Charges	130,062	130,062	130,062	130,062	130,062	130,062	130,062	130,062	130,062	As Flat
	Total Miscellaneous Revenues	**$309,428**	**$1,230,582**	**$1,133,913**	**$961,408**	**$969,264**	**$984,142**	**$1,006,442**	**$1,036,769**	**$1,075,462**	
	TOTAL REVENUES	**$17,292,754**	**$18,383,741**	**$18,458,603**	**$18,459,345**	**$18,642,181**	**$18,833,788**	**$19,034,584**	**$19,245,193**	**$19,465,970**	
	EXPENSES										
	Planning and Project Management (701)										
	Personnel										
8101	Regular Salaries	$437,297	$459,162	$482,120	$501,405	$516,447	$531,940	$547,898	$564,335	$581,266	As Labor
8102	Permanent Part-Time	0	0	0	0	0	0	0	0	0	As Labor
8103	Temporary Part-Time	13,000	$13,650	14,333	14,906	15,353	15,814	16,288	16,777	17,280	As Labor
8111	Overtime	0	0	0	0	0	0	0	0	0	As Labor
8112	Standby/Unscheduled	0	0	0	0	0	0	0	0	0	As Labor
8114	Acting Pay	0	0	0	0	0	0	0	0	0	As Labor
8119	Termination Pay	0	0	0	0	0	0	0	0	0	As Labor
8211	P.E.R.S. Retirement	118,447	124,725	131,335	138,296	145,626	153,344	161,471	170,029	179,040	As Benefits - Other
8221	F.I.C.A Social Security	806	849	894	941	991	1,043	1,099	1,157	1,218	As Benefits - Other
8231	Health Insurance	0	0	0	0	0	0	0	0	0	As Benefits - Medical
8232	Medicare	6,801	7,277	7,786	8,332	8,915	9,539	10,206	10,921	11,685	As Benefits - Medical
8233	Life & Disability Insurance	1,897	2,030	2,172	2,324	2,487	2,661	2,847	3,046	3,259	As Benefits - Medical
8235	State Unemployment Insurance	0	0	0	0	0	0	0	0	0	As Benefits - Other
8241	Dental Plan	2,751	2,944	3,150	3,370	3,606	3,858	4,129	4,418	4,727	As Benefits - Medical
8242	Vision Plan	707	756	809	866	927	992	1,061	1,135	1,215	As Benefits - Medical
8253	Allowances	1,200	1,264	1,331	1,401	1,475	1,554	1,636	1,723	1,814	As Benefits - Other
8259	Deferred Compensation	12,175	12,820	13,500	14,215	14,969	15,762	16,597	17,477	18,403	As Benefits - Other
8271	SEC 125 Benefits	81,507	87,212	93,317	99,850	106,839	114,318	122,320	130,882	140,044	As Benefits - Medical
8281	Benefit Prefunding	34,344	36,164	38,081	40,099	42,224	44,462	46,819	49,300	51,913	As Benefits - Other
8283	GASB 68 Pension Expense	0	0	0	0	0	0	0	0	0	As Benefits - Other
8284	GASB 75 OPEB Expense	0	0	0	0	0	0	0	0	0	As Benefits - Other
8285	Workers' Compensation	11,910	12,541	13,206	13,906	14,643	15,419	16,236	17,097	18,003	As Benefits - Other
	Total Personnel	**$722,842**	**$761,394**	**$802,033**	**$839,910**	**$874,501**	**$910,705**	**$948,607**	**$988,297**	**$1,029,868**	
	Supplies & Services										
8351	Other Professional/Technical	$86,000	$87,686	$89,406	$91,159	$92,946	$94,769	$96,627	$98,521	$100,453	As Profess/Contractual
8356	EOC - Disaster Preparedness	0	0	0	0	0	0	0	0	0	As Education/Training
8359	Computer Software License	0	0	0	0	0	0	0	0	0	As Materials & Supplies
8442	Equipment/Vehicle Rental	0	0	0	0	0	0	0	0	0	As Equipment/Vehicles
8522	Liability Insurance Charge	13,472	13,876	14,292	14,721	15,163	15,618	16,086	16,569	17,066	As Miscellaneous
8531	Postage/Delivery Service	0	0	0	0	0	0	0	0	0	As Materials & Supplies
8532	Telephone	0	0	0	0	0	0	0	0	0	As Utilities
8550	Printing & Binding	0	0	0	0	0	0	0	0	0	As Materials & Supplies
8580	Travel & Training	1,500	1,530	1,561	1,592	1,624	1,656	1,689	1,723	1,757	As Education/Training
8591	Membership & Dues	4,000	4,080	4,162	4,245	4,330	4,416	4,505	4,595	4,687	As Education/Training
8599	Miscellaneous	3,000	3,090	3,183	3,278	3,377	3,478	3,582	3,690	3,800	As Miscellaneous
8610	General Supplies	1,000	1,030	1,061	1,093	1,126	1,159	1,194	1,230	1,267	As Materials & Supplies
8612	Small Tools	0	0	0	0	0	0	0	0	0	As Miscellaneous
8680	Books/Manuals/Subscriptions	0	0	0	0	0	0	0	0	0	As Miscellaneous
	Total Supplies & Services	**$108,972**	**$111,292**	**$113,664**	**$116,087**	**$118,564**	**$121,096**	**$123,683**	**$126,328**	**$129,030**	

DRAFT

		Budget	Projected								
		FY 2025-26	FY 2026-27	FY 2027-28	FY 2028-29	FY 2029-30	FY 2030-31	FY 2031-32	FY 2032-33	FY 2033-34	Notes
	Administrative & Other										
8307	Vehicle Usage Charge	$11,268	$11,606	$11,954	$12,313	$12,682	$13,063	$13,455	$13,858	$14,274	As Equipment/Vehicles
8308	Computer Usage Charge	57,281	58,999	60,769	62,592	64,470	66,404	68,397	70,448	72,562	As Data Processing
8309	Building Maintenance Charge	45,518	46,884	48,290	49,739	51,231	52,768	54,351	55,981	57,661	As Miscellaneous
8310	Administrative Support	142,536	146,812	151,216	155,753	160,426	165,238	170,195	175,301	180,560	As Miscellaneous
8314	Equipment Allocation - IT Charge	3,618	3,727	3,838	3,953	4,072	4,194	4,320	4,450	4,583	As Equipment/Vehicles
8315	Equipment Allocation Charge	525	541	557	574	591	609	627	646	665	As Equipment/Vehicles
	Total Administrative & Other	**$260,746**	**$268,568**	**$276,625**	**$284,924**	**$293,472**	**$302,276**	**$311,344**	**$320,685**	**$330,305**	
	Total Planning and Project Management (701)	**$1,092,560**	**$1,141,255**	**$1,192,322**	**$1,240,922**	**$1,286,537**	**$1,334,077**	**$1,383,635**	**$1,435,309**	**$1,489,203**	
	Sanitary Sewer Operations (710)										
	Personnel										
8101	Regular Salaries	$833,589	$875,268	$919,032	$955,793	$984,467	$1,014,001	$1,044,421	$1,075,754	$1,108,026	As Labor
8103	Temporary Part-Time	0	0	0	0	0	0	0	0	0	As Labor
8111	Overtime	12,000	12,600	13,230	13,759	14,172	14,597	15,035	15,486	15,951	As Labor
8112	Standby/Unscheduled	24,649	25,881	27,176	28,263	29,110	29,984	30,883	31,810	32,764	As Labor
8114	Acting Pay	0	0	0	0	0	0	0	0	0	As Labor
8119	Termination Pay	0	0	0	0	0	0	0	0	0	As Labor
8211	P.E.R.S. Retirement	219,689	231,333	243,593	256,504	270,098	284,413	299,487	315,360	332,074	As Benefits - Other
8221	F.I.C.A. Social Security	0	0	0	0	0	0	0	0	0	As Benefits - Other
8231	Health Insurance	0	0	0	0	0	0	0	0	0	As Benefits - Medical
8232	Medicare	13,101	14,018	14,999	16,049	17,173	18,375	19,661	21,037	22,510	As Benefits - Medical
8233	Life & Disability Insurance	3,572	3,822	4,090	4,376	4,682	5,010	5,361	5,736	6,137	As Benefits - Medical
8235	State Unemployment Insurance	0	0	0	0	0	0	0	0	0	As Benefits - Other
8241	Dental Plan	8,115	8,683	9,291	9,941	10,637	11,382	12,178	13,031	13,943	As Benefits - Medical
8242	Vision Plan	2,021	2,162	2,314	2,476	2,649	2,835	3,033	3,245	3,472	As Benefits - Medical
8251	Uniform Allowance	0	0	0	0	0	0	0	0	0	As Benefits - Other
8253	Allowances	480	505	532	560	590	621	654	689	726	As Benefits - Other
8259	Deferred Compensation	26,744	28,161	29,654	31,226	32,881	34,623	36,458	38,391	40,425	As Benefits - Other
8271	SEC 125 Benefits	225,344	241,118	257,996	276,056	295,380	316,057	338,181	361,853	387,183	As Benefits - Medical
8281	Benefit Prefunding	71,775	75,579	79,585	83,803	88,244	92,921	97,846	103,032	108,493	As Benefits - Other
8282	Compensated Absences	0	0	0	0	0	0	0	0	0	As Labor
8285	Workers' Compensation	107,977	113,700	113,700	113,700	113,700	113,700	113,700	113,700	113,700	As Benefits - Other
	Total Personnel	**$1,549,056**	**$1,632,832**	**$1,715,191**	**$1,792,505**	**$1,863,784**	**$1,938,519**	**$2,016,899**	**$2,099,124**	**$2,185,404**	
	Supplies & Services										
8305	After Hours Dispatch Service	$10,000	$10,196	$10,396	$10,600	$10,808	$11,020	$11,236	$11,456	$11,681	As Profess/Contractual
8311	Property Tax Admin Fee	46,857	47,326	47,799	48,277	48,760	49,247	49,740	50,237	50,739	As Rate Revenue
8351	Other Professional/Tech	115,000	117,255	119,554	121,898	124,288	126,725	129,210	131,744	134,327	As Profess/Contractual
8359	Computer Software License	0	0	0	0	0	0	0	0	0	As Materials & Supplies
8411	Water	11,500	12,075	12,679	13,313	13,978	14,677	15,411	16,182	16,991	As Utilities
8417	Other Waste Water Treatment	250,000	262,500	275,625	289,406	303,877	319,070	335,024	351,775	369,364	As Utilities
8418	S.V.C.W. Sewer Treatment	3,219,973	3,561,658	3,704,124	3,852,289	4,006,381	4,166,636	4,333,302	4,506,634	4,686,899	As SVCW Treatment
8430	Repair & Maintenance Service	10,000	10,300	10,609	10,927	11,255	11,593	11,941	12,299	12,668	As Miscellaneous
8441	Land/Building Rentals	56,000	57,680	59,410	61,193	63,028	64,919	66,867	68,873	70,939	As Miscellaneous
8442	Equipment/Vehicle Rental	0	0	0	0	0	0	0	0	0	As Equipment/Vehicles
8522	Liability Insurance Charge	69,648	71,737	73,890	76,106	78,389	80,741	83,163	85,658	88,228	As Miscellaneous
8530	Communications	8,000	8,240	8,487	8,742	9,004	9,274	9,552	9,839	10,134	As Materials & Supplies
8532	Telephone	0	0	0	0	0	0	0	0	0	As Materials & Supplies
8580	Travel And Training	11,500	11,730	11,965	12,204	12,448	12,697	12,951	13,210	13,474	As Education/Training
8590	Street Access Fee	204,204	204,204	204,204	204,204	204,204	204,204	204,204	204,204	204,204	As Flat
8591	Memberships & Dues	8,500	8,670	8,843	9,020	9,201	9,385	9,572	9,764	9,959	As Education/Training
8599	Miscellaneous	1,000	1,030	1,061	1,093	1,126	1,159	1,194	1,230	1,267	As Miscellaneous
8610	General Supplies	8,000	8,240	8,487	8,742	9,004	9,274	9,552	9,839	10,134	As Materials & Supplies
8612	Small Tools	15,000	15,450	15,914	16,391	16,883	17,389	17,911	18,448	19,002	As Materials & Supplies
8613	Safety Equipment	25,000	25,750	26,523	27,318	28,138	28,982	29,851	30,747	31,669	As Miscellaneous
8632	Natural Gas & Electricity	89,100	93,555	98,233	103,144	108,302	113,717	119,403	125,373	131,641	As Utilities
8639	Gasoline	25,000	26,250	27,563	28,941	30,388	31,907	33,502	35,178	36,936	As Utilities
8641	Repair & Maintenance Supplies	45,000	46,350	47,741	49,173	50,648	52,167	53,732	55,344	57,005	As Miscellaneous
8680	Books/Manuals/Subscriptions	500	515	530	546	563	580	597	615	633	As Materials & Supplies
	Total Supplies & Services	**$4,229,782**	**$4,600,711**	**$4,773,635**	**$4,953,527**	**$5,140,671**	**$5,335,364**	**$5,537,915**	**$5,748,647**	**$5,967,894**	

DRAFT

City of Belmont
Sewer Cost of Service Study
Exhibit 3
Sources and Applications of Funds

		Budget	Projected							
		FY 2025-26	FY 2026-27	FY 2027-28	FY 2028-29	FY 2029-30	FY 2030-31	FY 2031-32	FY 2032-33	FY 2033-34	*Notes*
	Administrative & Other										
8307	Vehicle Usage Charge	$284,617	$293,156	$301,950	$311,009	$320,339	$329,949	$339,848	$350,043	$360,544	As Equipment/Vehicles
8308	Computer Usage Charge	152,457	157,031	161,742	166,594	171,592	176,739	182,042	187,503	193,128	As Data Processing
8309	Building Maintenance Charge	121,147	124,781	128,525	132,381	136,352	140,443	144,656	148,996	153,465	As Miscellaneous
8310	Administrative Support	194,380	200,211	206,218	212,404	218,776	225,340	232,100	239,063	246,235	As Miscellaneous
8314	Equipment Allocation - IT Charge	9,628	9,917	10,214	10,521	10,836	11,161	11,496	11,841	12,196	As Equipment/Vehicles
8315	Equipment Allocation Charge	1,890	1,947	2,005	2,065	2,127	2,191	2,257	2,324	2,394	As Equipment/Vehicles
	Total Administrative & Other	**$764,119**	**$787,043**	**$810,654**	**$834,973**	**$860,023**	**$885,823**	**$912,398**	**$939,770**	**$967,963**	
	Total Sanitary Sewer Operations (710)	**$6,542,957**	**$7,020,585**	**$7,299,480**	**$7,581,006**	**$7,864,477**	**$8,159,706**	**$8,467,212**	**$8,787,541**	**$9,121,262**	
	Sanitary Sewer Capital Operations (730)										
	Supplies & Services										
8331	Engineering/Architecture	$0	$0	$0	$0	$0	$0	$0	$0	$0	As Miscellaneous
8351	Other Professional/Tech	10,000	10,300	10,609	10,927	11,255	11,593	11,941	12,299	12,668	As Miscellaneous
8354	Bond Issuance Costs	0	0	0	0	0	0	0	0	0	As Miscellaneous
8361	Bond Amortization Expense	0	0	0	0	0	0	0	0	0	As Miscellaneous
8368	City Project Management & Services	0	0	0	0	0	0	0	0	0	As Miscellaneous
8531	Postage/Delivery Service	0	0	0	0	0	0	0	0	0	As Miscellaneous
8550	Printing and Binding	0	0	0	0	0	0	0	0	0	As Miscellaneous
8599	Miscellaneous	0	0	0	0	0	0	0	0	0	As Miscellaneous
8610	General Supplies	0	0	0	0	0	0	0	0	0	As Miscellaneous
	Total Supplies & Services	**$10,000**	**$10,300**	**$10,609**	**$10,927**	**$11,255**	**$11,593**	**$11,941**	**$12,299**	**$12,668**	
	Administrative & Other										
8310	Administrative Support	$130,000	$133,900	$137,917	$142,055	$146,316	$150,706	$155,227	$159,884	$164,680	As Miscellaneous
	Total Administrative & Other	**$130,000**	**$133,900**	**$137,917**	**$142,055**	**$146,316**	**$150,706**	**$155,227**	**$159,884**	**$164,680**	
	Capital Outlay										
9030	Improvement Other Than Building	$0	$0	$0	$0	$0	$0	$0	$0	$0	As Miscellaneous
	Total Capital Outlay	**$0**	**$0**	**$0**	**$0**	**$0**	**$0**	**$0**	**$0**	**$0**	
	Total Sanitary Sewer Capital Operations (730)	**$140,000**	**$144,200**	**$148,526**	**$152,982**	**$157,571**	**$162,298**	**$167,167**	**$172,182**	**$177,348**	
	Total Operating & Maintenance Expense	**$7,775,517**	**$8,306,040**	**$8,640,329**	**$8,974,909**	**$9,308,585**	**$9,656,081**	**$10,018,014**	**$10,395,032**	**$10,787,813**	
			6.8%	*4.0%*	*3.9%*	*3.7%*	*3.7%*	*3.7%*	*3.8%*	*3.8%*	
	Repair and Replacement Funding	$6,500,000	$6,575,000	$6,625,000	$6,675,000	$6,725,000	$6,775,000	$6,825,000	$6,875,000	$6,925,000	FY 2024-25 Approx. Depr. $1,874,151
	I/I Capital Funding Transfer	$350,000	$450,000	$450,000	$450,000	$450,000	$450,000	$450,000	$450,000	$450,000	
	Deferred Capital Funding (Debt Service)	$0	$0	$0	$0	$0	$0	$0	$0	$0	
	Debt Service										
	2016 Sewer Revenue Refunding	$768,505	$764,505	$769,255	$771,455	$773,355	$773,950	$771,550	$298,150	$295,200	Debt Schedule
	2016 Sewer Revenue	620,191	628,941	621,941	619,141	616,341	618,331	617,531	1,091,531	1,097,631	Debt Schedule
	2019 Sewer Revenue	1,109,500	1,107,625	1,109,875	1,106,250	1,106,750	1,106,250	1,104,750	1,107,125	1,108,250	Debt Schedule
	New Low Interest Loan	0	0	0	0	0	0	0	0	0	
	New Revenue Bond 2024/2025	0	0	0	0	0	0	0	0	0	
	New Revenue Bond 2027/2028	0	0	0	0	0	0	0	0	0	
	Total Debt Service	**$2,498,196**	**$2,501,071**	**$2,501,071**	**$2,496,846**	**$2,496,446**	**$2,498,531**	**$2,493,831**	**$2,496,806**	**$2,501,081**	

DRAFT

	Budget	Projected								
	FY 2025-26	FY 2026-27	FY 2027-28	FY 2028-29	FY 2029-30	FY 2030-31	FY 2031-32	FY 2032-33	FY 2033-34	*Notes*
Change in Working Capital +/-										
Operating (Cash) Reserve Transfer	$0	$171,532	$351,658	$15,731	$243,909	$365,019	$116,359	$334,653	$177,214	
Capital Reserve Transfer	169,040	551,629	238,772	377,064	500,000	750,000	1,400,000	1,600,000	2,200,000	
Connection Fee Transfer	0	0	0	0	0	0	0	0	0	
Change in Working Capital +/-	**$169,040**	**$723,161**	**$590,430**	**$392,795**	**$743,909**	**$1,115,019**	**$1,516,359**	**$1,934,653**	**$2,377,214**	
TOTAL REVENUE REQUIREMENT	**$17,292,753**	**$18,555,272**	**$18,806,830**	**$18,989,551**	**$19,723,941**	**$20,494,632**	**$21,303,205**	**$22,151,491**	**$23,041,108**	
Total Balance/(Deficiency) of Funds	**$0**	**($171,532)**	**($348,227)**	**($530,205)**	**($1,081,760)**	**($1,660,844)**	**($2,268,620)**	**($2,906,298)**	**($3,575,138)**	
Total Incr. as a % of Current Rates	**0.0%**	**1.0%**	**2.0%**	**3.0%**	**6.1%**	**9.3%**	**12.6%**	**16.0%**	**19.4%**	
Proposed Rate Adjustment	**0.0%**	**1.0%**	**1.0%**	**1.0%**	**3.0%**	**3.0%**	**3.0%**	**3.0%**	**3.0%**	
Additional Revenue from Rate Increase	**$0**	**$171,532**	**$348,226**	**$530,205**	**$1,081,760**	**$1,660,844**	**$2,268,620**	**$2,906,298**	**$3,575,138**	
Balance/(Deficiency) of Funds	**$0**	**($0)**	**($0)**	**($0)**	**($0)**	**$0**	**$0**	**$0**	**($0)**	
Deficiency as a % of Retail Rate Revenues	**0.0%**	**0.0%**	**0.0%**	**0.0%**	**0.0%**	**0.0%**	**0.0%**	**0.0%**	**0.0%**	
Residential Bill Comparison (8 HCF X Adjustment Factor)										
Monthly										
After Proposed Rate Adjustment	$146.43	$147.81	$149.29	$150.77	$155.32	$159.93	$164.73	$169.67	$174.76	
Monthly Bill Difference		1.38	1.48	1.48	4.55	4.61	4.80	4.94	5.09	
Cumulative Bill Difference		1.38	2.86	4.34	8.89	13.50	18.30	23.24	28.33	
Percentage Overall Change		0.9%	1.9%	2.9%	5.9%	8.7%	11.4%	14.1%	16.7%	
		0.9%	1.0%	1.0%	3.0%	3.0%	3.0%	3.0%	3.0%	
Debt Service Coverage Ratio (Revenue Bonds Only)										
Before Proposed Rate Adjustment	3.69	3.91	3.80	3.68	3.62	3.55	3.49	3.42	3.35	Minimum 1.0/Min Target 1.25
After Proposed Rate Adjustment	3.69	3.98	3.94	3.89	4.05	4.22	4.40	4.59	4.78	Minimum 1.0/Min Target 1.25
Reserve Balances	$47,822,277									
Operating (Cash) Reserve										
Beginning Reserve Balance	$8,000,000	$8,000,000	$8,171,532	$8,523,190	$8,538,921	$8,782,829	$9,147,849	$9,264,208	$9,598,861	
Plus: To Reserves	0	171,532	351,658	15,731	243,909	365,019	116,359	334,653	177,214	
Less: Transfers to Capital Reserve	0	0	0	0	0	0	0	0	0	Needs to be (-)
Less: Other Uses of Funds	0	(0)	(0)	(0)	(0)	0	0	0	(0)	
Ending Reserve Balance	$8,000,000	$8,171,532	$8,523,190	$8,538,921	$8,782,829	$9,147,849	$9,264,208	$9,598,861	$9,776,075	
Target Minimum = 180 Days of O&M	$3,830,000	$4,100,000	$4,260,000	$4,430,000	$4,590,000	$4,760,000	$4,940,000	$5,130,000	$5,320,000	
Emergency/Litigation Reserve	2,000,000	2,000,000	2,000,000	2,000,000	2,000,000	2,000,000	2,000,000	2,000,000	2,000,000	
Target Minimum	$5,830,000	$6,100,000	$6,260,000	$6,430,000	$6,590,000	$6,760,000	$6,940,000	$7,130,000	$7,320,000	
Capital Project Reserve										
Beginning Reserve Balance	$37,888,657	$38,057,697	$33,052,693	$24,075,796	$24,452,860	$24,952,860	$25,702,860	$27,102,860	$28,702,860	
Plus: To Reserves	169,040	551,629	238,772	377,064	500,000	750,000	1,400,000	1,600,000	2,200,000	
Plus: Bond Funds Year 1	0	0	0	0	0	0	0	0	0	Input from City Projections
Plus: Bond Funds Year 2	0	0	0	0	0	0	0	0	0	
Plus: Transfers from Operating Reserve	0	0	0	0	0	0	0	0	0	
Plus: From CIP	0	0	0	0	0	0	0	0	0	
Less: CIP	0	(5,556,633)	(9,215,669)	0	0	0	0	0	0	
Less: Other Uses of Funds	0	0	0	0	0	0	0	0	0	
Ending Reserve Balance	$38,057,697	$33,052,693	$24,075,796	$24,452,860	$24,952,860	$25,702,860	$27,102,860	$28,702,860	$30,902,860	
Target Minimum = 2 Yr's of Ann Depr Exp	$3,672,000	$3,745,000	$3,820,000	$3,896,000	$3,974,000	$4,053,000	$4,134,000	$4,217,000	$4,301,000	FY 2024-25 Approx. Depr. $1,874,151 X 2
Connection Fee Reserve (Restricted)										
Beginning Reserve Balance	$1,933,620	$1,933,620	$1,972,292	$161,338	$320,565	$763,356	$778,623	$794,196	$810,080	
Plus: To Reserves	0	0	780,000	3,900,000	840,000	0	0	0	0	
Plus: Interest	0	38,672	109,046	159,227	31,791	15,267	15,572	15,884	16,202	
Less: Use of Funds	0	0	(2,700,000)	(3,900,000)	(429,000)	0	0	0	0	
Ending Reserve Balance	$1,933,620	$1,972,292	$161,338	$320,565	$763,356	$778,623	$794,196	$810,080	$826,281	
Ending Reserve Balances	**$46,057,697**	**$41,224,225**	**$32,598,986**	**$32,991,781**	**$33,735,689**	**$34,850,709**	**$36,367,068**	**$38,301,721**	**$40,678,935**	Excludes Connection Fee Reserve
Target Minimum (Operating + Capital)	$9,502,000	$9,845,000	$10,080,000	$10,326,000	$10,564,000	$10,813,000	$11,074,000	$11,347,000	$11,621,000	
	$36,555,697	$31,379,225	$22,518,986	$22,665,781	$23,171,689	$24,037,709	$25,293,068	$26,954,721	$29,057,935	

DRAFT

City of Belmont
Sewer Cost of Service Study
Exhibit 4
Capital Improvement Projects

Capital Improvement Projects	FY 2025-26	FY 2026-27	FY 2027-28	FY 2028-29	FY 2029-30	FY 2030-31	FY 2031-32	FY 2032-33	FY 2033-34	Total	*Notes*
Fund 503 Condition Related Capital Improvement Projects											
Sewer Rehabilitation - Annual	$110,000	$100,000	$100,000	$100,000	$100,000	$0	$0	$0	$0	$510,000	
Pump Station Rehabilitation	48,870	10,000	0	10,000	0	0	0	0	0	68,870	
Hiller Pump St. Rehabilitation	645,000	15,000	0	0	0	0	0	0	0	660,000	
Basin Rehabilitation Projects	283,000	15,000	0	0	0	0	0	0	0	298,000	
Residential Gravity Replacement	2,380,400	4,135,000	2,887,600	3,170,542	4,019,491	0	0	0	0	16,593,033	
Sanitary and Storm Sewer Infrastructure Repair Project	0	800,000	0	0	0	0	0	0	0	800,000	
Island Parkway Pump Station Rehabilitation	0	700,000	5,000,000	0	0	0	0	0	0	5,700,000	
San Juan Pump Station Rehabilitation	200,000	5,683,853	0	0	0	0	0	0	0	5,883,853	
Sewer System Capacity Study Update	3,000	0	0	0	0	0	0	0	0	3,000	
HIA Cost of Sewer Service Annexation	0	30,000	677,500	0	0	0	0	0	0	707,500	
Sports Complex FM	0	44,160	51,520	0	0	0	0	0	0	95,680	
Hiller FM	0	0	0	0	200,000	0	0	0	0	200,000	
Total Fund 503 Condition Related Capital Improvement Projects	**$3,670,270**	**$11,533,013**	**$8,716,620**	**$3,280,542**	**$4,319,491**	**$0**	**$0**	**$0**	**$0**	**$31,519,936**	
Fund 505 Capital Improvement Projects (Capacity Related)											
San Juan Pump Station Rehabilitation	$0	$0	$4,000,000	$0	$0	$0	$0	$0	$0	$4,000,000	
HIA Cost of Sewer Service Annexation	0	0	4,182,500	4,182,500	249,000	0	0	0	0	8,614,000	
Lyall Way Sewer Capacity Improvement Project (CCIP 3)	0	199,740	0	0	0	0	0	0	0	199,740	
Elmer Street and Ralston Avenue Sewer Capacity Improvement Project (CCIP 6)	0	321,120	749,280	0	0	0	0	0	0	1,070,400	
Waltermire Street Sewer Capacity Improvement Project (CCIP 7)	0	77,760	181,440	0	0	0	0	0	0	259,200	
Harbor Blvd and Karen Rd Sewer Capacity Improvement Project (CCIP 8)	0	0	710,829	2,153,051	0	0	0	0	0	2,863,880	
Tahoe Dr. and Bryce Ct Sewer Capacity Improvement Project (CCIP 4)	0	0	0	0	80,000	0	0	0	0	80,000	
Kedith St and Ralston Ave Sewer Capacity Improvement Project (CCIP 5)	0	0	0	0	100,000	0	0	0	0	100,000	
Total Fund 505 Capital Improvement Projects	**$0**	**$598,620**	**$9,824,049**	**$6,335,551**	**$429,000**	**$0**	**$0**	**$0**	**$0**	**$17,187,220**	
Total Capital Improvement Projects	**$3,670,270**	**$12,131,633**	**$18,540,669**	**$9,616,093**	**$4,748,491**	**$0**	**$0**	**$0**	**$0**	**$48,707,156**	
Future Unidentified Capital Needs	$2,829,730	$0	$0	$958,907	$2,405,509	$6,775,000	$6,825,000	$6,875,000	$6,925,000	$33,594,146	
To Capital Reserve Fund	$0	$0	$0	$0	$0	$0	$0	$0	$0	$0	
Total Sewer Capital	**$6,500,000**	**$12,131,633**	**$18,540,669**	**$10,575,000**	**$7,154,000**	**$6,775,000**	**$6,825,000**	**$6,875,000**	**$6,925,000**	**$82,301,302**	
Less: Funding Sources											
Grants	$0	$0	$0	$0	$0	$0	$0	$0	$0	$0	
Capital Reserve	0	5,556,633	9,215,669	0	0	0	0	0	0	14,772,302	
Connection Fee Reserve	0	0	2,700,000	3,900,000	429,000	0	0	0	0	7,029,000	
Additional Long-Term Debt	0	0	0	0	0	0	0	0	0	0	
Total Funding Sources	$0	$5,556,633	$11,915,669	$3,900,000	$429,000	$0	$0	$0	$0	$21,801,302	
Total Capital Improvement Funded Through Rates	**$6,500,000**	**$6,575,000**	**$6,625,000**	**$6,675,000**	**$6,725,000**	**$6,775,000**	**$6,825,000**	**$6,875,000**	**$6,925,000**	**$60,500,000**	FY 2024-25 Approx. Depr. $1,874,151
I/I Capital Funding	**$350,000**	**$450,000**	**$450,000**	**$450,000**	**$450,000**	**$450,000**	**$450,000**	**$450,000**	**$450,000**	**$3,950,000**	

DRAFT

City of Belmont
Sewer Cost of Service Study
Exhibit 5A
Revenue At Present Rates for 2019-2020

Use Description	Billing Units	0.14	Rate Per Billing Unit	Total
Standby Charge	564		$245.40	**$138,405.60**
Residential				
Collection				
Base Charge $/Unit	10,630		$337.96	$3,592,514.80
Flow Charge $/HCF	665,755	758,961	4.81	3,650,600.97
Total				$7,243,115.77
Treatment				
Base Charge $/Unit	10,630		$177.62	$1,888,100.60
Flow Charge $/HCF	665,755	758,961	2.38	1,806,326.47
Total				$3,694,427.07
Total Residential Revenue				**$10,937,542.83**
Commercial				
Collection				
LS - Base Charge $/Unit	293		$337.96	$99,022.28
HS - Base Charge $/Unit	45		337.96	15,208.20
Low Strength Flow Charge $/HCF	107,921	123,030	4.81	591,774.01
High Strength Flow Charge $/HCF	20,629	23,517	9.35	219,884.51
Total	**794,305**	**905,508**		$925,889.00
Treatment				
LS - Base Charge $/Unit	293		$177.62	$52,042.66
HS - Base Charge $/Unit	45		177.62	7,992.90
Low Strength Flow Charge $/HCF	107,921	123,030	2.38	292,811.26
High Strength Flow Charge $/HCF	20,629	23,517	4.63	108,883.99
Total				$461,730.81
Total Commercial Revenue				**$1,387,619.81**

Summary of Revenues at Present Rates	
Total Number of Billing Units	
Standby	564
Residential	10,630
LS Commercial	293
HS Commercial	45
Total	**11,532**
Total Annual Flow	
Residential	665,755
LS Commercial	107,921
HS Commercial	20,629
Total	**794,305**
Total Revenue	
Standby Charge Revenue	$138,406
Residential Revenue	$10,937,543
LS Commercial	1,035,650
HS Commercial	351,970
Total	**$12,325,163**
Total Revenue	**$12,463,568**

Estimated 2020	$11,936,993
	$526,575
	4.4%

DRAFT

City of Belmont
Sewer Cost of Service Study
Exhibit 5B
Revenue At Present Rates for 2020-2021

Use Description	Billing Units	0.09	Rate Per Billing Unit	Total
Standby Charge	561		$245.40	**$137,669.40**
Residential				
Collection				
Base Charge $/Unit	11,129		$361.62	$4,024,361.16
Flow Charge $/HCF	580,968	633,255	5.15	3,261,265.57
Total				$7,285,626.73
Treatment				
Base Charge $/Unit	10,748		$190.05	$2,042,580.75
Flow Charge $/HCF	580,968	633,255	2.55	1,614,801.40
Total				$3,657,382.15
Total Residential Revenue				**$10,943,008.88**
Commercial				
Collection				
LS - Base Charge $/Unit	200		$361.62	$72,324.00
HS - Base Charge $/Unit	25		361.62	9,040.50
Low Strength Flow Charge $/HCF	125,000	136,250	5.15	701,687.50
High Strength Flow Charge $/HCF	16,495	17,980	10.00	179,795.50
Total	**722,463**	**787,485**		$962,847.50
Treatment				
LS - Base Charge $/Unit	200		$190.05	$38,010.00
HS - Base Charge $/Unit	25		190.05	4,751.25
Low Strength Flow Charge $/HCF	125,000	136,250	2.55	347,437.50
High Strength Flow Charge $/HCF	16,495	17,980	4.95	88,998.77
Total				$479,197.52
Total Commercial Revenue				**$1,442,045.02**

Summary of Revenues at Present Rates	
Total Number of Billing Units	
Standby	561
Residential	11,129
LS Commercial	200
HS Commercial	25
Total	**11,915**
Total Annual Flow	
Residential	580,968
LS Commercial	125,000
HS Commercial	16,495
Total	**722,463**
Total Revenue	
Standby Charge Revenue	$137,669
Residential Revenue	$10,943,009
LS Commercial	1,159,459
HS Commercial	282,586
Total	**$12,385,054**
Total Revenue	**$12,522,723**

	2017-18	2018-19	2019-20	Average	2020-21
Billed HCF	778,645	754,965	794,305	775,972	722,463
% Adjustment Factor	0.14	0.14	0.14		0.09
Total HCF	887,655	860,660	905,508	884,608	787,485

DRAFT

City of Belmont
Sewer Cost of Service Study
Exhibit 5C
Revenue At Present Rates for 2021-2022

Use Description	Billing Units	0.09	Rate Per Billing Unit	Total
Standby Charge	555		$245.40	**$136,197.00**
Residential				
Collection				
Base Charge $/Unit	10,748		$386.93	$4,158,650.10
Flow Charge $/HCF	678,490	739,554	5.51	4,074,941.12
Total				$8,233,591.22
Treatment				
Base Charge $/Unit	10,748		$203.36	$2,185,674.63
Flow Charge $/HCF	678,490	739,554	2.72	2,011,586.18
Total	97,521			$4,197,260.81
Total Residential Revenue				**$12,430,852.03**
Commercial				
Collection				
LS - Base Charge $/Unit	208		$386.93	$80,479.21
HS - Base Charge $/Unit	19		386.93	7,351.67
Low Strength Flow Charge $/HCF	115,097	125,455	5.51	691,258.09
High Strength Flow Charge $/HCF	13,938	15,193	10.70	162,561.03
Total	**807,524**	**880,202**		$941,650.00
Treatment				
LS - Base Charge $/Unit	208		$203.36	$42,297.71
HS - Base Charge $/Unit	19		203.36	3,863.84
Low Strength Flow Charge $/HCF	115,097	125,455	2.72	341,238.11
High Strength Flow Charge $/HCF	13,938	15,193	5.30	80,520.89
Total				$467,920.55
Total Commercial Revenue				**$1,409,570.55**

Summary of Revenues at Present Rates	
Total Number of Billing Units	
Standby	555
Residential	10,748
LS Commercial	208
HS Commercial	19
Total	**11,530**
Total Annual Flow	
Residential	678,490
LS Commercial	115,097
HS Commercial	13,938
Total	**807,524**
Total Revenue	
Standby Charge Revenue	$136,197
Residential Revenue	$12,430,852
LS Commercial	1,155,273
HS Commercial	254,297
Total	**$13,840,423**
Total Revenue	**$13,976,620**

	2018-19	2019-20	2020-21	Average	2021-22
Billed HCF	754,965	794,305	722,463	757,244	807,524
% Adjustment Factor	0.14	0.14	0.09		0.09
Total HCF	860,660	905,508	787,485	851,218	880,202

DRAFT

City of Belmont
Sewer Cost of Service Study
Exhibit 5D
Projected Revenue At Present Rates for 2022-2023

Use Description	Billing Units	0.10	Rate Per Billing Unit	Total
Standby Charge	555		$245.40	**$136,197.00**
Residential				
Collection				
Base Charge $/Unit	10,748		$386.93	$4,158,650.10
Flow Charge $/HCF	580,968	639,065	5.51	3,521,248.88
Total				$7,679,898.98
Treatment				
Base Charge $/Unit	10,748		$203.36	$2,185,674.63
Flow Charge $/HCF	580,968	639,065	2.72	1,738,257.16
Total				$3,923,931.79
Total Residential Revenue				**$11,603,830.77**
Commercial				
Collection				
LS - Base Charge $/Unit	208		$386.93	$80,479.21
HS - Base Charge $/Unit	19		386.93	7,351.67
Low Strength Flow Charge $/HCF	125,000	137,500	5.51	757,625.00
High Strength Flow Charge $/HCF	16,495	18,145	10.70	194,146.15
Total	**722,463**	**794,710**		$1,039,602.03
Treatment				
LS - Base Charge $/Unit	208		$203.36	$42,297.71
HS - Base Charge $/Unit	19		203.36	3,863.84
Low Strength Flow Charge $/HCF	125,000	137,500	2.72	374,000.00
High Strength Flow Charge $/HCF	16,495	18,145	5.30	96,165.85
Total				$516,327.40
Total Commercial Revenue				**$1,555,929.43**

Summary of Revenues at Present Rates	
Total Number of Billing Units	
Standby	555
Residential	10,748
LS Commercial	208
HS Commercial	19
Total	**11,530**
Total Annual Flow	
Residential	580,968
LS Commercial	125,000
HS Commercial	16,495
Total	**722,463**
Total Revenue	
Standby Charge Revenue	$136,197
Residential Revenue	$11,603,831
LS Commercial	1,254,402
HS Commercial	301,528
Total	**$13,159,760**
Total Revenue	**$13,295,957**

	2019-20	2020-21	2021-22	Average	2022-23
Billed HCF	794,305	722,463	807,524	774,764	722,463
% Adjustment Factor	0.14	0.09	0.09		0.10
Total HCF	905,508	787,485	880,202	857,731	794,710

DRAFT

City of Belmont
Sewer Cost of Service Study
Exhibit 5E
Revenue At Present Rates for 2023-2024

Use Description	Billing Units	0.10	Rate Per Billing Unit	Total
Standby Charge	533		$245.40	**$130,798.20**
Residential				
Collection				
Base Charge $/Unit	10,748		$430.66	$4,628,651.83
Flow Charge $/HCF	588,130	653,478	6.13	4,005,817.53
Total		660,643		$8,634,469.36
Treatment				
Base Charge $/Unit	10,748		$226.34	$2,432,659.30
Flow Charge $/HCF	588,130	653,478	$3.03	1,980,037.05
Total				$4,412,696.35
Total Residential Revenue				**$13,047,165.71**
Commercial				
Collection				
LS - Base Charge $/Unit	208		$430.66	$89,574.80
HS - Base Charge $/Unit	19		430.66	8,182.54
Low Strength Flow Charge $/HCF	89,206	99,118	6.13	607,593.80
High Strength Flow Charge $/HCF	11,772	13,080	11.91	155,778.29
Total	**689,108**	**765,675**		$861,129.42
Treatment				
LS - Base Charge $/Unit	208		$226.34	$47,077.42
HS - Base Charge $/Unit	19		226.34	4,300.46
Low Strength Flow Charge $/HCF	89,206	99,118	3.03	300,327.77
High Strength Flow Charge $/HCF	11,772	13,080	5.90	77,169.76
Total				$428,875.41
Total Commercial Revenue				**$1,290,004.83**

Summary of Revenues at Present Rates	
Total Number of Billing Units	
Standby	533
Residential	10,748
LS Commercial	208
HS Commercial	19
Total	**11,508**
Total Annual Flow	
Residential	588,130
LS Commercial	89,206
HS Commercial	11,772
Total	**689,108**
Total Revenue	
Standby Charge Revenue	$130,798
Residential Revenue	$13,047,166
LS Commercial	1,044,574
HS Commercial	245,431
Total	**$14,337,171**
Total Revenue	**$14,467,969**

	2020-21	2021-22	2022-23	Average	2023-24
Billed HCF	722,463	807,524	722,463	750,817	689,108
% Adjustment Factor	0.09	0.09	0.10		0.10
Total HCF	787,485	880,202	794,710	820,799	765,675

DRAFT

City of Belmont
Sewer Cost of Service Study
Exhibit 5F
Revenue At Present Rates for 2024-2025

Use Description	Billing Units	0.10	Rate Per Billing Unit	Total
Standby Charge	522		$245.40	**$128,098.80**
Low Strength				
Collection				
Base Charge $/Unit	10,821		$447.89	$4,846,617.69
Flow Charge $/HCF	768,061		6.38	4,900,232.31
Total				$9,746,850.00
Treatment				
Base Charge $/Unit	10,821		$235.39	$2,547,155.19
Flow Charge $/HCF	768,061		3.15	2,419,393.69
Total				$4,966,548.88
Total Low Strength Revenue				**$14,713,398.88**
High Strength				
Collection				
Base Charge $/Unit	28		$447.89	$12,540.92
Flow Charge $/HCF	24,404		12.39	302,360.48
Total	**792,465**	**0**		$314,901.40
Treatment				
Base Charge $/Unit	28		$235.39	$6,590.92
Flow Charge $/HCF	24,404	0	6.14	149,838.04
Total				$156,428.96
Total High Strength Revenue				**$471,330.36**

Summary of Revenues at Present Rates

Total Number of Billing Units	
Standby	522
Low Strength	10,821
High Strength	28
Total	**11,371**
Total Annual Flow	
Residential	768,061
High Strength	24,404
Total	**792,465**
Total Revenue	
Standby Charge Revenue	$128,099
Low Strength Revenue	$14,713,399
High Strength Revenue	471,330
Total	**$15,184,729**
Total Revenue	**$15,312,828**

	2021-22	2022-23	2023-24	Average	2024-25
Billed HCF	807,524	722,463	689,108	739,698	792,465
% Adjustment Factor	0.09	0.10	0.10		0.10
Total HCF	880,202	794,710	765,675	813,529	792,465

DRAFT

City of Belmont
Sewer Cost of Service Study
Exhibit 5G
Projected Revenue At Present Rates for 2025-2026

Use Description	Billing Units	0.00	Rate Per Billing Unit	Total
Standby Charge	530		$245.40	**$130,062.00**
Low Strength				
Collection				
Base Charge $/Unit	11,264		$465.80	$5,246,771.20
Flow Charge $/HCF	858,218		6.63	5,689,986.33
Total				$10,936,757.53
Treatment				
Base Charge $/Unit	11,264		$244.81	$2,757,539.84
Flow Charge $/HCF	858,218		3.28	2,814,955.53
Total				$5,572,495.37
Total Low Strength Revenue				**$16,509,252.91**
High Strength				
Collection				
Base Charge $/Unit	28		$465.80	$13,042.40
Flow Charge $/HCF	23,581		12.88	303,727.02
Total	**881,799**	**0**		$316,769.42
Treatment				
Base Charge $/Unit	28		$244.81	$6,854.68
Flow Charge $/HCF	23,581	0	6.38	150,448.63
Total				$157,303.31
Total High Strength Revenue				**$474,072.73**

Summary of Revenues at Present Rates	
Total Number of Billing Units	
Standby	530
Low Strength	11,264
High Strength	28
Total	**11,822**
Total Annual Flow	
Residential	858,218
High Strength	23,581
Total	**881,799**
Total Revenue	
Standby Charge Revenue	$130,062
Low Strength Revenue	$16,509,253
High Strength Revenue	474,073
Total	**$16,983,326**
Total Revenue	**$17,113,388**

	2022-23	2023-24	2024-25	Average	2025-26
Billed HCF	722,463	689,108	792,465	734,679	881,799
% Adjustment Factor	0.10	0.10	0.10		0.00
Total HCF	794,710	765,675	792,465	784,283	881,799

DRAFT

City of Belmont
Sewer Cost of Service Study
Exhibit 6
Development of the Volume Distribution Factor

	FY 2026-27 Annual Wastewater Flow (CCF) [1]	12.0% Inflow and Infiltration [2] [3]	Total Annual Flow at Plant (CCF)	Avg. Daily Flow At Plant (MGD) [4]	% of Total
Low Strength	772,396	92,688	865,084	1.77	97.3%
High Strength	21,223	2,547	23,770	0.05	2.7%
Total Consumption	**793,619**	**95,234**	**888,854**	**1.82**	**100.0%**
			Estimated Plant Flow [4]	*1.82*	

Distribution Factor **(VOL)**

Note:
[1] Based on 2025/26 customer's winter period consumption
[2] Calculated based on billing report versus total plant flow.
- Inflow represents external groundwater that can enter the sewer at service connections where the pipe is broken, at defective joints, at connections to manholes, etc.
- Infiltration is water discharged to sewer from sources such as roof leaders, cellar, yard and drains from springs and other wet areas, storm sewers, catch basins, surface water runoff, etc
[3] Total I&I allocated to each class of service based on flow.
[4] City provided total flow for FY 2024/25.

DRAFT

City of Belmont
Sewer Cost of Service Study
Exhibit 7
Development of the Customer Distribution Factor

	Actual Customer		Customer Service & Accounting			
	Number of Units	% of Total	Number of Bills [1]	Weighting Factor	Weighted Customer	% of Total
Low Strength	11,264	99.8%	11,264	1.0	11,264	99.8%
High Strength	28	0.2%	28	1.0	28	0.2%
Total Customers	**11,292**	**100.0%**	**11,292**		**11,292**	**100.0%**
Distribution Factor		**(AC)**				**(WCA)**

Note:
[1] Number of Residential bills from billing records.

DRAFT

City of Belmont
Sewer Cost of Service Study
Exhibit 8
Development of the Strength Distribution Factor

		Biochemical Oxygen Demand			Suspended Solids		
	Annual Flow (CCF)	Avg. Factor (mg/l) [1]	Calculated Pounds [2]	% of Total	Avg. Factor (mg/l) [1]	Calculated Pounds [2]	% of Total
Low Strength	865,084	250	1,349,976	92.9%	220	1,187,979	92.9%
High Strength	23,770	700	103,861	7.1%	616	91,398	7.1%
Total Strength	**888,854**		**1,453,838**	**100.0%**		**1,279,377**	**100.0%**
Distribution Factor				**(BOD)**			**(SS)**

Note:
[1] Average BOD and SS strength factors based on typical low strength customer from similar studies. High strength based on 2.8 times low strength based on WA State Dept Health, Rule Development Committee Issue Research Report, Wastewater Quality/Strength/Content, page 6 of 18.
[2] Calculated pounds equals (annual flow (x) 748 (x) strength factor mg/l (x) 8.34 /1,000,000)

DRAFT

City of Belmont
Sewer Cost of Service Study
Exhibit 9
Development of the Revenue Related Distribution Factor

	Projected Year FY 2026-27	% of Total
Low Strength	$16,674,345	97.2%
High Strength	478,813	2.8%
Total Rate Revenues	**$17,153,159**	**100.0%**
Distribution Factor		**(RR)**

DRAFT

City of Belmont
Sewer Cost of Service Study
Exhibit 10
Functionalization and Allocation of Plant in Service

	Total Plant FY 2025	Operating Volume (VOL)	Biochemical Oxygen Demand (BOD)	Suspended Solids (SS)	Customer Related Weighted for: Actual Customer (AC)	Customer Acct/Svcs (WCA)	Revenue (RR)	Direct (DA)	Basis of Allocation	
Sewer Operations (501)										
Machinery and Equipment	$261,761	$261,761	$0	$0	$0	$0	$0	$0	100.0% VOL	
Total Sewer Operations (501)	**$261,761**	**$261,761**	**$0**	**$0**	**$0**	**$0**	**$0**	**$0**		
Sewer Capital (503)										
Improvements	$27,172,676	$21,738,141	$0	$0	$5,434,535	$0	$0	$0	80.0% VOL	20.0% AC
Pump Station Rehabilitation	788,220	630,576	0	0	157,644	0	0	0	80.0% VOL	20.0% AC
Sewer Rehabilitation - Annual	194,673	155,739	0	0	38,935	0	0	0	80.0% VOL	20.0% AC
San Juan Sewer Main Capacity Impr	1,614,627	1,291,702	0	0	322,925	0	0	0	80.0% VOL	20.0% AC
Total Sewer Capital (503)	**$29,770,197**	**$23,816,158**	**$0**	**$0**	**$5,954,039**	**$0**	**$0**	**$0**		
TOTAL PLANT IN SERVICE	**$30,031,958**	**$24,077,919**	**$0**	**$0**	**$5,954,039**	**$0**	**$0**	**$0**		
Less: Accumulated Depreciation										
Sewer Operations (501)										
Machinery and Equipment	($261,761)	($261,761)	$0	$0	$0	$0	$0	$0	As Machinery and Equipment	
Total Accum Depr Sewer Operations (501)	**($261,761)**	**($261,761)**	**$0**	**$0**	**$0**	**$0**	**$0**	**$0**		
Sewer Capital (503)										
Improvements	($12,828,769)	($10,263,015)	$0	$0	($2,565,754)	$0	$0	$0	As Improvements	
Pump Station Rehabilitation	(63,058)	(50,446)	0	0	(12,612)	0	0	0	As Pump Station Rehabilitation	
Sewer Rehabilitation - Annual	(13,290)	(10,632)	0	0	(2,658)	0	0	0	As Sewer Rehabilitation - Annual	
San Juan Sewer Main Capacity Impr	(64,585)	(51,668)	0	0	(12,917)	0	0	0	As San Juan Sewer Main Capacity Impr	
Total Accum Depr Sewer Capital (503)	**($12,969,702)**	**($10,375,761)**	**$0**	**$0**	**($2,593,940)**	**$0**	**$0**	**$0**		
Total Accumulated Depreciation	**($13,231,463)**	**($10,637,522)**	**$0**	**$0**	**($2,593,940)**	**$0**	**$0**	**$0**		
Net Plant in Service	**$16,800,496**	**$13,440,396**	**$0**	**$0**	**$3,360,099**	**$0**	**$0**	**$0**		

DRAFT

City of Belmont
Sewer Cost of Service Study
Exhibit 11
Functionalization and Allocation of Revenue Requirement

	Total FY 2026-27	Volume (VOL)	Strength Related: Biochemical Oxygen Demand (BOD)	Strength Related: Suspended Solids (SS)	Weighted for: Actual Customer (AC)	Weighted for: Customer Acct/Svcs (WCA)	Revenue (RR)	Direct (DA)	*Basis of Allocation*
EXPENSES									
Planning and Project Management (701)									
Personnel									
Regular Salaries	$459,162	$367,329	$0	$0	$91,832	$0	$0	$0	As Net Plant In Svc
Permanent Part-Time	0	0	0	0	0	0	0	0	As Net Plant In Svc
Temporary Part-Time	13,650	10,920	0	0	2,730	0	0	0	As Net Plant In Svc
Overtime	0	0	0	0	0	0	0	0	As Net Plant In Svc
Standby/Unscheduled	0	0	0	0	0	0	0	0	As Net Plant In Svc
Acting Pay	0	0	0	0	0	0	0	0	As Net Plant In Svc
Termination Pay	0	0	0	0	0	0	0	0	As Net Plant In Svc
P.E.R.S. Retirement	124,725	99,780	0	0	24,945	0	0	0	As Net Plant In Svc
F.I.C.A Social Security	849	679	0	0	170	0	0	0	As Net Plant In Svc
Health Insurance	0	0	0	0	0	0	0	0	As Net Plant In Svc
Medicare	7,277	5,822	0	0	1,455	0	0	0	As Net Plant In Svc
Life & Disability Insurance	2,030	1,624	0	0	406	0	0	0	As Net Plant In Svc
State Unemployment Insurance	0	0	0	0	0	0	0	0	As Net Plant In Svc
Dental Plan	2,944	2,355	0	0	589	0	0	0	As Net Plant In Svc
Vision Plan	756	605	0	0	151	0	0	0	As Net Plant In Svc
Allowances	1,264	1,011	0	0	253	0	0	0	As Net Plant In Svc
Deferred Compensation	12,820	10,256	0	0	2,564	0	0	0	As Net Plant In Svc
SEC 125 Benefits	87,212	69,770	0	0	17,442	0	0	0	As Net Plant In Svc
Benefit Prefunding	36,164	28,931	0	0	7,233	0	0	0	As Net Plant In Svc
GASB 68 Pension Expense	0	0	0	0	0	0	0	0	As Net Plant In Svc
GASB 75 OPEB Expense	0	0	0	0	0	0	0	0	As Net Plant In Svc
Workers' Compensation	12,541	10,033	0	0	2,508	0	0	0	As Net Plant In Svc
Total Personnel	$761,394	$609,115	$0	$0	$152,279	$0	$0	$0	
CHECK									
Supplies & Services									
Other Professional/Technical	$87,686	$70,149	$0	$0	$17,537	$0	$0	$0	As Net Plant In Svc
EOC - Disaster Preparedness	0	0	0	0	0	0	0	0	As Net Plant In Svc
Computer Software License	0	0	0	0	0	0	0	0	As Net Plant In Svc
Equipment/Vehicle Rental	0	0	0	0	0	0	0	0	As Net Plant In Svc
Liability Insurance Charge	13,876	11,101	0	0	2,775	0	0	0	As Net Plant In Svc
Postage/Delivery Service	0	0	0	0	0	0	0	0	As Net Plant In Svc
Telephone	0	0	0	0	0	0	0	0	As Net Plant In Svc
Printing & Binding	0	0	0	0	0	0	0	0	As Net Plant In Svc
Travel & Training	1,530	1,224	0	0	306	0	0	0	As Net Plant In Svc
Membership & Dues	4,080	3,264	0	0	816	0	0	0	As Net Plant In Svc
Miscellaneous	3,090	2,472	0	0	618	0	0	0	As Net Plant In Svc
General Supplies	1,030	824	0	0	206	0	0	0	As Net Plant In Svc
Small Tools	0	0	0	0	0	0	0	0	As Net Plant In Svc
Books/Manuals/Subscriptions	0	0	0	0	0	0	0	0	As Net Plant In Svc
Total Supplies & Services	$111,292	$89,034	$0	$0	$22,258	$0	$0	$0	
Administrative & Other									
Vehicle Usage Charge	$11,606	$9,285	$0	$0	$2,321	$0	$0	$0	As Net Plant In Svc
Computer Usage Charge	58,999	47,200	0	0	11,800	0	0	0	As Net Plant In Svc
Building Maintenance Charge	46,884	37,507	0	0	9,377	0	0	0	As Net Plant In Svc
Administrative Support	146,812	117,450	0	0	29,362	0	0	0	As Net Plant In Svc
Equipment Allocation - IT Charge	3,727	2,981	0	0	745	0	0	0	As Net Plant In Svc
Equipment Allocation Charge	541	433	0	0	108	0	0	0	As Net Plant In Svc
Total Administrative & Other	$268,568	$214,855	$0	$0	$53,714	$0	$0	$0	
Total Planning and Project Management (701)	**$1,141,255**	**$913,004**	**$0**	**$0**	**$228,251**	**$0**	**$0**	**$0**	

DRAFT

	Total FY 2026-27	Volume (VOL)	Strength Related: Biochemical Oxygen Demand (BOD)	Strength Related: Suspended Solids (SS)	Weighted for: Actual Customer (AC)	Weighted for: Customer Acct/Svcs (WCA)	Revenue (RR)	Direct (DA)	*Basis of Allocation*
Sanitary Sewer Operations (710)									
Personnel									
Regular Salaries	$875,268	$700,215	$0	$0	$175,054	$0	$0	$0	As Net Plant In Svc
Temporary Part-Time	0	0	0	0	0	0	0	0	As Net Plant In Svc
Overtime	12,600	10,080	0	0	2,520	0	0	0	As Net Plant In Svc
Standby/Unscheduled	25,881	20,705	0	0	5,176	0	0	0	As Net Plant In Svc
Acting Pay	0	0	0	0	0	0	0	0	As Net Plant In Svc
Termination Pay	0	0	0	0	0	0	0	0	As Net Plant In Svc
P.E.R.S. Retirement	231,333	185,066	0	0	46,267	0	0	0	As Net Plant In Svc
F.I.C.A. Social Security	0	0	0	0	0	0	0	0	As Net Plant In Svc
Health Insurance	0	0	0	0	0	0	0	0	As Net Plant In Svc
Medicare	14,018	11,214	0	0	2,804	0	0	0	As Net Plant In Svc
Life & Disability Insurance	3,822	3,058	0	0	764	0	0	0	As Net Plant In Svc
State Unemployment Insurance	0	0	0	0	0	0	0	0	As Net Plant In Svc
Dental Plan	8,683	6,946	0	0	1,737	0	0	0	As Net Plant In Svc
Vision Plan	2,162	1,730	0	0	432	0	0	0	As Net Plant In Svc
Uniform Allowance	0	0	0	0	0	0	0	0	As Net Plant In Svc
Allowances	505	404	0	0	101	0	0	0	As Net Plant In Svc
Deferred Compensation	28,161	22,529	0	0	5,632	0	0	0	As Net Plant In Svc
SEC 125 Benefits	241,118	192,894	0	0	48,224	0	0	0	As Net Plant In Svc
Benefit Prefunding	75,579	60,463	0	0	15,116	0	0	0	As Net Plant In Svc
Compensated Absences	0	0	0	0	0	0	0	0	As Net Plant In Svc
Workers' Compensation	113,700	90,960	0	0	22,740	0	0	0	As Net Plant In Svc
Total Personnel	$1,632,832	$1,306,265	$0	$0	$326,566	$0	$0	$0	
Supplies & Services									
After Hours Dispatch Service	$10,196	$8,157	$0	$0	$2,039	$0	$0	$0	As Net Plant In Svc
Property Tax Admin Fee	47,326	37,860	0	0	9,465	0	0	0	As Net Plant In Svc
Other Professional/Tech	117,255	0	0	0	0	117,255	0	0	100% WCA
Computer Software License	0	0	0	0	0	0	0	0	As Net Plant In Svc
Water	12,075	9,660	0	0	2,415	0	0	0	As Net Plant In Svc
Other Waste Water Treatment	262,500	117,998	67,060	77,442	0	0	0	0	45% VOL 26% BOD 30% SS
S.V.C.W. Sewer Treatment	3,561,658	1,601,021	909,885	1,050,752	0	0	0	0	45% VOL 26% BOD 30% SS
Repair & Maintenance Service	10,300	8,240	0	0	2,060	0	0	0	As Net Plant In Svc
Land/Building Rentals	57,680	46,144	0	0	11,536	0	0	0	As Net Plant In Svc
Equipment/Vehicle Rental	0	0	0	0	0	0	0	0	As Net Plant In Svc
Liability Insurance Charge	71,737	57,390	0	0	14,347	0	0	0	As Net Plant In Svc
Communications	8,240	6,592	0	0	1,648	0	0	0	As Net Plant In Svc
Telephone	0	0	0	0	0	0	0	0	100% WCA
Travel And Training	11,730	9,384	0	0	2,346	0	0	0	As Net Plant In Svc
Street Access Fee	204,204	204,204	0	0	0	0	0	0	100% VOL
Memberships & Dues	8,670	6,936	0	0	1,734	0	0	0	As Net Plant In Svc
Miscellaneous	1,030	824	0	0	206	0	0	0	As Net Plant In Svc
General Supplies	8,240	6,592	0	0	1,648	0	0	0	As Net Plant In Svc
Small Tools	15,450	12,360	0	0	3,090	0	0	0	As Net Plant In Svc
Safety Equipment	25,750	20,600	0	0	5,150	0	0	0	As Net Plant In Svc
Natural Gas & Electricity	93,555	93,555	0	0	0	0	0	0	100.0% VOL
Gasoline	26,250	21,000	0	0	5,250	0	0	0	As Net Plant In Svc
Repair & Maintenance Supplies	46,350	37,080	0	0	9,270	0	0	0	As Net Plant In Svc
Books/Manuals/Subscriptions	515	412	0	0	103	0	0	0	As Net Plant In Svc
Total Supplies & Services	$4,600,711	$2,306,009	$976,945	$1,128,195	$72,308	$117,255	$0	$0	
Administrative & Other									
Vehicle Usage Charge	$293,156	$234,524	$0	$0	$58,631	$0	$0	$0	As Net Plant In Svc
Computer Usage Charge	157,031	125,625	0	0	31,406	0	0	0	As Net Plant In Svc
Building Maintenance Charge	124,781	99,825	0	0	24,956	0	0	0	As Net Plant In Svc
Administrative Support	200,211	160,169	0	0	40,042	0	0	0	As Net Plant In Svc
Equipment Allocation - IT Charge	9,917	7,933	0	0	1,983	0	0	0	As Net Plant In Svc
Equipment Allocation Charge	1,947	1,557	0	0	389	0	0	0	As Net Plant In Svc
Total Administrative & Other	$787,043	$629,634	$0	$0	$157,409	$0	$0	$0	
Total Sanitary Sewer Operations (710)	**$7,020,585**	**$4,241,908**	**$976,945**	**$1,128,195**	**$556,283**	**$117,255**	**$0**	**$0**	

DRAFT

	Total FY 2026-27	Volume (VOL)	Strength Related: Biochemical Oxygen Demand (BOD)	Strength Related: Suspended Solids (SS)	Weighted for: Actual Customer (AC)	Weighted for: Customer Acct/Svcs (WCA)	Revenue (RR)	Direct (DA)	*Basis of Allocation*
Sanitary Sewer Capital Operations (730)									
Supplies & Services									
Engineering/Architecture	$0	$0	$0	$0	$0	$0	$0	$0	As Net Plant In Svc
Other Professional/Tech	10,300	8,240	0	0	2,060	0	0	0	As Net Plant In Svc
Bond Issuance Costs	0	0	0	0	0	0	0	0	As Net Plant In Svc
Bond Amortization Expense	0	0	0	0	0	0	0	0	As Net Plant In Svc
City Project Management & Services	0	0	0	0	0	0	0	0	As Net Plant In Svc
Postage/Delivery Service	0	0	0	0	0	0	0	0	As Net Plant In Svc
Printing and Binding	0	0	0	0	0	0	0	0	As Net Plant In Svc
Miscellaneous	0	0	0	0	0	0	0	0	As Net Plant In Svc
General Supplies	0	0	0	0	0	0	0	0	As Net Plant In Svc
Total Supplies & Services	$10,300	$8,240	$0	$0	$2,060	$0	$0	$0	
Administrative & Other									
Administrative Support									
Administrative Support	$133,900	$0	$0	$0	$0	$133,900	$0	$0	100% WCA
Total Administrative & Other	$133,900	$0	$0	$0	$0	$133,900	$0	$0	
Capital Outlay									
Improvement Other Than Building	$0	$0	$0	$0	$0	$0	$0	$0	As Net Plant In Svc
Total Capital Outlay	$0	$0	$0	$0	$0	$0	$0	$0	
Total Sanitary Sewer Capital Operations (730)	**$144,200**	**$8,240**	**$0**	**$0**	**$2,060**	**$133,900**	**$0**	**$0**	
Total Operating & Maintenance Expense	**$8,306,040**	**$5,163,152**	**$976,945**	**$1,128,195**	**$786,594**	**$251,155**	**$0**	**$0**	
Net Capital Funded Through Rates	$7,025,000	$5,620,000	$0	$0	$1,405,000	$0	$0	$0	As Net Plant In Svc
Deferred Capital Funding (Debt Service)	$0	$0	$0	$0	$0	$0	$0	$0	As Net Plant In Svc
Debt Service									
2016 Sewer Revenue Refunding	$764,505	$611,604	$0	$0	$152,901	$0	$0	$0	As Net Plant In Svc
2016 Sewer Revenue	628,941	503,153	0	0	125,788	0	0	0	As Net Plant In Svc
2019 Sewer Revenue	1,107,625	886,100	0	0	221,525	0	0	0	As Net Plant In Svc
New Low Interest Loan	0	0	0	0	0	0	0	0	As Net Plant In Svc
New Revenue Bond 2024/2025	0	0	0	0	0	0	0	0	As Net Plant In Svc
Total Debt Service	$2,501,071	$2,000,857	$0	$0	$500,214	$0	$0	$0	
Change in Working Capital +/-	$723,161	$578,529	$0	$0	$144,632	$0	$0	$0	As Net Plant In Svc
TOTAL REVENUE REQUIREMENTS	**$18,555,272**	**$13,362,538**	**$976,945**	**$1,128,195**	**$2,836,440**	**$251,155**	**$0**	**$0**	
Less: Miscellaneous Revenue									
Public Works Service Charges	$0	$0	$0	$0	$0	$0	$0	$0	As Net Plant In Svc
City CIP Chargeback	176,566	141,253	0	0	35,313	0	0	0	As Net Plant In Svc
Sewer Lateral Certificate Fee	2,800	2,800	0	0	0	0	0	0	100% Vol
Interest Earnings - Investments	921,154	663,367	48,499	56,008	140,812	12,468	0	0	As Total Rev. Req.
Other Interest Earnings	0	0	0	0	0	0	0	0	As Total Rev. Req.
Interest Revenue - Change	0	0	0	0	0	0	0	0	As Total Rev. Req.
Reimbursements	0	0	0	0	0	0	0	0	As Total Rev. Req.
Standby Charges	130,062	93,664	6,848	7,908	19,882	1,760	0	0	As Total Rev. Req.
Total Miscellaneous Revenues	$1,230,582	$901,084	$55,347	$63,916	$196,007	$14,229	$0	$0	
NET REVENUE REQUIREMENTS FROM RATES	**$17,324,690**	**$12,461,454**	**$921,598**	**$1,064,279**	**$2,640,433**	**$236,926**	**$0**	**$0**	
% Net Revenue Requirement	100.0%	71.9%	5.3%	6.1%	15.2%	1.4%	0.0%	0.0%	

DRAFT

City of Belmont
Sewer Cost of Service Study
Exhibit 12
Allocation of Revenue Requirement

Allocation Components	Net Revenue Requirement	Low Strength	High Strength	*Distribution Factor*
Volume Related	$12,461,454	$12,128,207	$333,247	(VOL)
Strength Related				
Bio-Oxygen Demand	$921,598	$855,759	$65,838	(BOD)
Suspended Solids	1,064,279	988,247	76,031	(SS)
Total Strength Related	**$1,985,876**	**$1,844,006**	**$141,870**	
Customer Related				
Actual Customer	$2,640,433	$2,633,886	$6,547	(AC)
Weighted Customer	236,926	236,339	587	(WCA)
Total Customer Related	**$2,877,360**	**$2,870,225**	**$7,135**	
Revenue Related	$0	$0	$0	(RR)
Direct Assignment	$0	$0	$0	(DA)
NET REVENUE REQUIREMENT	**$17,324,690**	**$16,842,439**	**$482,252**	

DRAFT

City of Belmont
Sewer Cost of Service Study
Exhibit 13
Summary of the Cost of Service Analysis

	FY 2026-27 Expenses	Low Strength	High Strength
Revenues at Present Rates	$17,153,159	$16,674,345	$478,813
Distributed Revenue Requirement	$17,324,690	$16,842,439	$482,252
Balance/(Deficiency) of Funds	($171,532)	($168,093)	($3,438)
Required % Change in Rates	1.0%	1.0%	0.7%

DRAFT

Proposition 218 Notice

CITY OF BELMONT

PROPOSITION 218 NOTICE TO

PROPERTY OWNERS FOR PUBLIC HEARING ON PROPOSED SEWER RATE ADJUSTMENTS

You are receiving this notice because you own property in the City of Belmont that receives sewer service. A Public Hearing will be held to consider proposed adjustments to sewer rates for a three-year period, as described below. If adopted, the proposed rates will become effective for Tax Years 2026-27, 2027-28, and 2028-29. The purpose of the Public Hearing is to receive and consider all oral testimony and written protests of the proposed rates.

TUESDAY, JUNE 9, 2026 | 7:00 P.M.

CITY COUNCIL CHAMBERS
One Twin Pines Lane, Belmont, CA 94002

ZOOM: **BELMONT-GOV.ZOOM.US**
MEETING ID: **95745673035**

The City's sewer utility is operated as a revenue-neutral enterprise, with rates established to recover the cost of providing service. To continue providing reliable sewer service, the City must periodically adjust rates to reflect changes in operating costs, capital needs, regulatory requirements, and increases from the City's sewage treatment and disposal provider. The City remains committed to minimizing costs to customers while maintaining a high level of service and meeting growing State and Federal clean water standards to protect the environment. Increasing costs associated with storm and sewer treatment services, regulatory compliance, and the repair and replacement of aging infrastructure require adjustments to the sewer rates. Sewer fund expenditures and revenues must remain balanced to support ongoing operations and long-term system reliability. The City Council is considering rate adjustments of 1%, 1%, and 1% for Fiscal Years (FY) 2026-27, 2027-28, and 2028-29, respectively, as shown in the table below. Each parcel's sewer charge will be the sum of the Base Charges and Flow Charges for both Collection and Treatment.

	CURRENT RATES [1]	PROPOSED FY 2026-27 RATES [2]	PROPOSED FY 2027-28 RATES [2]	PROPOSED FY 2028-29 RATES [2]
COLLECTION RATES				
Residential				
Base Charge	$465.80	$470.46	$475.16	$479.91
Flow Charge ($/HCF)	6.63	7.36	7.43	7.50
Non-Residential				
Base Charge	$465.80	$470.46	$475.16	$479.91
Flow Charge Low Strength ($/HCF)	6.63	7.36	7.43	7.50
Flow Charge High Strength ($/HCF)	12.88	14.30	14.44	14.58
TREATMENT RATES				
Residential				
Base Charge	$244.81	$247.26	$249.73	$252.23
Flow Charge ($/HCF)	3.28	3.64	3.68	3.72
Non-Residential				
Base Charge	$244.81	$247.26	$249.73	$252.23
Flow Charge Low Strength ($/HCF)	3.28	3.64	3.68	3.72
Flow Charge High Strength ($/HCF)	6.38	7.08	7.15	7.22
COMBINED RATES				
Residential				
Base Charge	$710.61	$717.72	$724.89	$732.14
Flow Charge ($/HCF)	9.91	11.00	11.11	11.22
Non-Residential				
Base Charge	$710.61	$717.72	$724.89	$732.14
Flow Charge Low Strength ($/HCF)	9.91	11.00	11.11	11.22
Flow Charge High Strength ($/HCF)	19.26	21.38	21.59	21.80

[1] Current rate includes a 10% Drought Regulation Adjustment (DRA) calculated at Hundred Cubic Feet (HCF) X 1.10 X $/HCF
[2] FY 2026-27, 2027-28 and 2028-29 rates do not include a DRA and are calculated at Hundred Cubic Fee (HCF) X 1.00 X $/HCF

HOW WILL SEWER REVENUES BE USED, AND CAN THEY BE USED FOR ANY OTHER PURPOSES?

State law requires that sewer revenues be used only for costs related to the sewer system, including operation, maintenance, repair, and capital improvements. These revenues cannot be used to fund other City services.

WHEN WOULD THE NEW RATES TAKE EFFECT?

If approved, the new rates will take effect 30 days following the Public Hearing and will be included on the next property tax bill.

BASIS OF PROPOSED RATES:

The proposed rates are designed to recover the cost of providing sewer service to each customer class. Sewer service costs are recovered through a combination of fixed charges and volume-based charges. Volume charges are based on each customer's average monthly water use during the winter period, which reflects typical indoor use and excludes irrigation.

STANDBY CHARGE:

A standby charge of $245.40 per parcel will apply to non-metered parcels.

Your Sewer System: What the City Owns & Maintains

The City of Belmont owns and operates the sewer system that serves homes and businesses throughout the community. Maintaining this system requires ongoing inspection, maintenance, and rehabilitation to ensure reliable service and compliance with regulatory requirements. Improvements are planned and implemented over time to address aging infrastructure and maintain system performance. This system includes:



15 Sewer Basins	10 Pump Stations	80 Miles Pipe	2,000+ Manholes	3 Miles Force Mains

Ongoing Maintenance for a reliable sewer system helps extend system life, reduce emergency repairs, and protect public health and the environment. Activities include:

- Video inspection of pipes to identify and repair issues early
- Jet cleaning of pipes to maintain flow and reduce blockages
- Regular inspection of pump stations to ensure proper operation
- Root control (foaming) to prevent blockages and pipe damage


Recent Major Projects funded through sewer service charges include:

- Hiller Pump Station Upgrade ($3.2 million)
- San Juan Boulevard and East Laurel Creek Sewer Capacity Improvement Project ($1.8 million)
- 2025 Sewer Rehabilitation Project ($2.2 million)

Major Projects Planned during the proposed rate period include:

- San Juan Pump Station, Force Main and Lyall Way Gravity Pipe Rehabilitation Project ($8.2 million)
- Island Pump Station and Force Main Rehabilitation Project ($8 million)
- Ralston Avenue Gravity Pipe Upsizing Project ($1.1 million)
- 2026–2029 Sewer Rehabilitation Project ($12 million)

The map below shows the extent of the City's sewer collection system and how it serves the community.

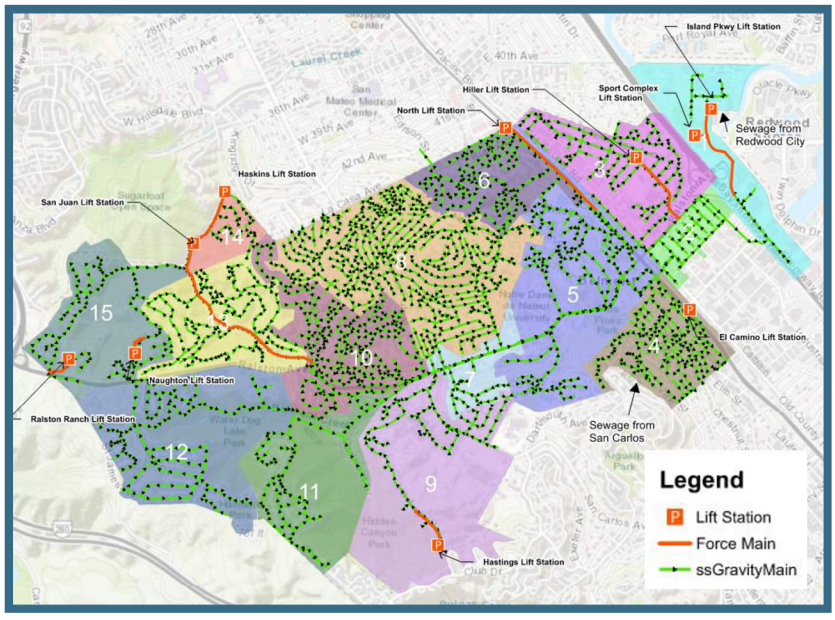

For this three-year rate period, the proposed rates include a 0.0% Drought Regulation Adjustment (DRA) factor

The DRA factor was established to help maintain stable sewer revenues during periods of reduced water use, particularly during drought conditions. For this rate period, water consumption has returned to pre-drought levels and is reflected directly in the revenue analysis; therefore, no DRA factor is applied. The DRA factor will be evaluated again in the next rate study and adjusted if needed. The adjustment is calculated as follows:

Actual Volume Usage (Hundred Cubic Feet) X (1 + DRA Factor) = Adjusted Volume Usage

IF YOU WISH TO PROTEST THIS PROPOSED SEWER RATE ADJUSTMENT, YOU MAY:

Attend the Public Hearing on June 9, 2026 at 7:00 P.M. in the City Council Chambers located at One Twin Pines Lane, Belmont, CA 94402 or via Zoom at belmont-gov.zoom.us (Meeting ID: 95745673035).

SUBMIT A WRITTEN PROTEST

Written protests of the proposed rate change have to identify the address of the impacted property and the signature(s) of the property owner(s). Only one written protest will be counted per identified parcel. If a majority of property owners receiving sewer service file written protests by the end of the public hearing on June 9, 2026, the sewer rates will not be approved.

A written protest regarding the rate increase for sewer services may be mailed to:

City of Belmont, City Clerk Office, Suite 340
One Twin Pines Lane, Belmont, CA 94002

All written protests need to be received by the City Clerk at or before the close of the public hearing.

CITY OF BELMONT

For information on the City's sewer rates or use of funds on capital projects, please visit *belmont.gov* or call *(650) 595-7425*

/BelmontCalifornia

CITY OF BELMONT

PROPOSITION 218 NOTICE TO

PROPERTY OWNERS FOR PUBLIC HEARING ON PROPOSED SEWER RATE ADJUSTMENTS

You are receiving this notice because you own property in the City of Belmont that receives sewer service. A Public Hearing will be held to consider proposed adjustments to sewer rates for a three-year period, as described below. If adopted, the proposed rates will become effective for Tax Years 2026-27, 2027-28, and 2028-29. The purpose of the Public Hearing is to receive and consider all oral testimony and written protests of the proposed rates.

TUESDAY, JUNE 9, 2026 | 7:00 P.M.

CITY COUNCIL CHAMBERS
One Twin Pines Lane, Belmont, CA 94002

ZOOM: **BELMONT-GOV.ZOOM.US**
MEETING ID: **95745673035**

The City's sewer utility is operated as a revenue-neutral enterprise, with rates established to recover the cost of providing service. To continue providing reliable sewer service, the City must periodically adjust rates to reflect changes in operating costs, capital needs, regulatory requirements, and increases from the City's sewage treatment and disposal provider. The City remains committed to minimizing costs to customers while maintaining a high level of service and meeting growing State and Federal clean water standards to protect the environment. Increasing costs associated with storm and sewer treatment services, regulatory compliance, and the repair and replacement of aging infrastructure require adjustments to the sewer rates. Sewer fund expenditures and revenues must remain balanced to support ongoing operations and long-term system reliability. The City Council is considering rate adjustments of 1%, 1%, and 1% for Fiscal Years (FY) 2026-27, 2027-28, and 2028-29, respectively, as shown in the table below. Each parcel's sewer charge will be the sum of the Base Charges and Flow Charges for both Collection and Treatment.

	CURRENT RATES [1]	PROPOSED FY 2026-27 RATES [2]	PROPOSED FY 2027-28 RATES [2]	PROPOSED FY 2028-29 RATES [2]
COLLECTION RATES				
Residential				
Base Charge	$465.80	$470.46	$475.16	$479.91
Flow Charge ($/HCF)	6.63	7.36	7.43	7.50
Non-Residential				
Base Charge	$465.80	$470.46	$475.16	$479.91
Flow Charge Low Strength ($/HCF)	6.63	7.36	7.43	7.50
Flow Charge High Strength ($/HCF)	12.88	14.30	14.44	14.58
TREATMENT RATES				
Residential				
Base Charge	$244.81	$247.26	$249.73	$252.23
Flow Charge ($/HCF)	3.28	3.64	3.68	3.72
Non-Residential				
Base Charge	$244.81	$247.26	$249.73	$252.23
Flow Charge Low Strength ($/HCF)	3.28	3.64	3.68	3.72
Flow Charge High Strength ($/HCF)	6.38	7.08	7.15	7.22
COMBINED RATES				
Residential				
Base Charge	$710.61	$717.72	$724.89	$732.14
Flow Charge ($/HCF)	9.91	11.00	11.11	11.22
Non-Residential				
Base Charge	$710.61	$717.72	$724.89	$732.14
Flow Charge Low Strength ($/HCF)	9.91	11.00	11.11	11.22
Flow Charge High Strength ($/HCF)	19.26	21.38	21.59	21.80

[1] Current rate includes a 10% Drought Regulation Adjustment (DRA) calculated at Hundred Cubic Feet (HCF) X 1.10 X $/HCF
[2] FY 2026-27, 2027-28 and 2028-29 rates do not include a DRA and are calculated at Hundred Cubic Fee (HCF) X 1.00 X $/HCF

HOW WILL SEWER REVENUES BE USED, AND CAN THEY BE USED FOR ANY OTHER PURPOSES?

State law requires that sewer revenues be used only for costs related to the sewer system, including operation, maintenance, repair, and capital improvements. These revenues cannot be used to fund other City services.

WHEN WOULD THE NEW RATES TAKE EFFECT?

If approved, the new rates will take effect 30 days following the Public Hearing and will be included on the next property tax bill.

BASIS OF PROPOSED RATES:

The proposed rates are designed to recover the cost of providing sewer service to each customer class. Sewer service costs are recovered through a combination of fixed charges and volume-based charges. Volume charges are based on each customer's average monthly water use during the winter period, which reflects typical indoor use and excludes irrigation.

STANDBY CHARGE:

A standby charge of $245.40 per parcel will apply to non-metered parcels.

Your Sewer System: What the City Owns & Maintains

The City of Belmont owns and operates the sewer system that serves homes and businesses throughout the community. Maintaining this system requires ongoing inspection, maintenance, and rehabilitation to ensure reliable service and compliance with regulatory requirements. Improvements are planned and implemented over time to address aging infrastructure and maintain system performance. This system includes:



15 Sewer Basins	10 Pump Stations	80 Miles Pipe	2,000+ Manholes	3 Miles Force Mains

Ongoing Maintenance for a reliable sewer system helps extend system life, reduce emergency repairs, and protect public health and the environment. Activities include:

- Video inspection of pipes to identify and repair issues early
- Jet cleaning of pipes to maintain flow and reduce blockages
- Regular inspection of pump stations to ensure proper operation
- Root control (foaming) to prevent blockages and pipe damage


Recent Major Projects funded through sewer service charges include:

- Hiller Pump Station Upgrade ($3.2 million)
- San Juan Boulevard and East Laurel Creek Sewer Capacity Improvement Project ($1.8 million)
- 2025 Sewer Rehabilitation Project ($2.2 million)

Major Projects Planned during the proposed rate period include:

- San Juan Pump Station, Force Main and Lyall Way Gravity Pipe Rehabilitation Project ($8.2 million)
- Island Pump Station and Force Main Rehabilitation Project ($8 million)
- Ralston Avenue Gravity Pipe Upsizing Project ($1.1 million)
- 2026–2029 Sewer Rehabilitation Project ($12 million)

The map below shows the extent of the City's sewer collection system and how it serves the community.

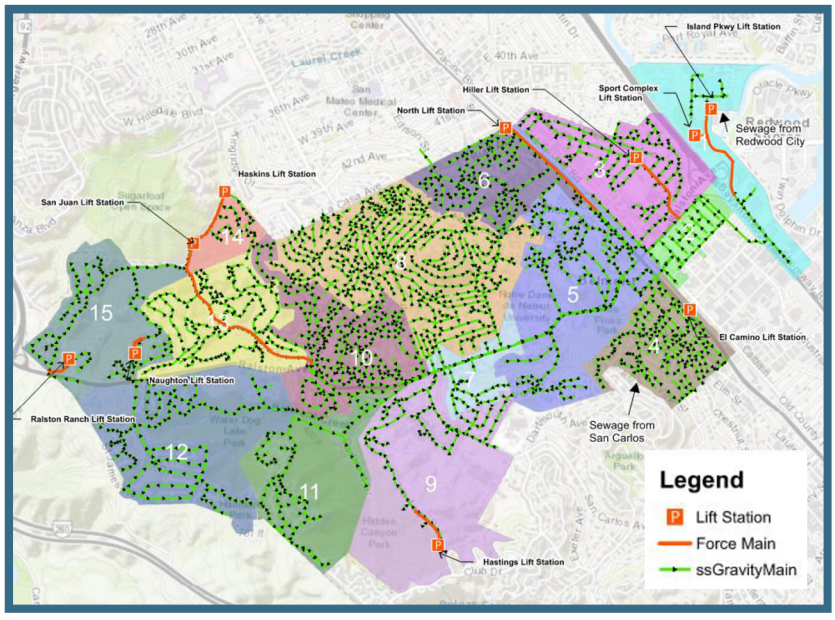

For this three-year rate period, the proposed rates include a 0.0% Drought Regulation Adjustment (DRA) factor

The DRA factor was established to help maintain stable sewer revenues during periods of reduced water use, particularly during drought conditions. For this rate period, water consumption has returned to pre-drought levels and is reflected directly in the revenue analysis; therefore, no DRA factor is applied. The DRA factor will be evaluated again in the next rate study and adjusted if needed. The adjustment is calculated as follows:

Actual Volume Usage (Hundred Cubic Feet) X (1 + DRA Factor) = Adjusted Volume Usage

IF YOU WISH TO PROTEST THIS PROPOSED SEWER RATE ADJUSTMENT, YOU MAY:

Attend the Public Hearing on June 9, 2026 at 7:00 P.M. in the City Council Chambers located at One Twin Pines Lane, Belmont, CA 94402 or via Zoom at belmont-gov.zoom.us (Meeting ID: 95745673035).

SUBMIT A WRITTEN PROTEST

Written protests of the proposed rate change have to identify the address of the impacted property and the signature(s) of the property owner(s). Only one written protest will be counted per identified parcel. If a majority of property owners receiving sewer service file written protests by the end of the public hearing on June 9, 2026, the sewer rates will not be approved.

A written protest regarding the rate increase for sewer services may be mailed to:

City of Belmont, City Clerk Office, Suite 340
One Twin Pines Lane, Belmont, CA 94002

All written protests need to be received by the City Clerk at or before the close of the public hearing.

CITY OF BELMONT

For information on the City's sewer rates or use of funds on capital projects, please visit *belmont.gov* or call *(650) 595-7425*

/BelmontCalifornia

STAFF REPORT

Meeting Date:	June 9, 2026
Agency:	City of Belmont
Staff Contact:	Edric Kwan, Public Works, (650) 595-7459, ekwan@belmont.gov
Agenda Title:	Public Hearing – Annual Report for Collection of Sewer Service Fees for Fiscal Year 2026-2027
Agenda Action:	Resolution

Recommendation

1. Hold a public hearing to consider protests for collecting the fees on the tax roll; and
2. Unless there is a majority protest, overrule objections and adopt a resolution approving the annual report for collection on the tax roll of sewer services fees charged to parcels to fund the operation and maintenance of the City's sewer collection system.

Strategic Focus Area

Fiscal and Organizational Sustainability

Background

A report on annual sewer service charges has been prepared based on the effective rates for Fiscal Year 2026-2027. The adoption of the annual report is necessary to allow the charges listed in the report to be collected by the San Mateo County Tax Collector on the assessment roll, as has been done in previous years.

Analysis

Belmont City Code (BCC) Sections 21-70 through 21-78 establish a protocol for the setting and collection of sewer charges, and provides for collection of the charges on the assessment roll in accordance with Health and Safety Code (HSC) Section 5473 et seq. These provisions require the City to prepare an annual report containing a description of each parcel of real property receiving the services and facilities and the amount of the charge for each parcel for the year, computed in conformity with the charges previously adopted by the City.

In accordance with these provisions, City staff has prepared a report entitled "City of Belmont Sewer Service Charges Fiscal Year 2026-2027," and published notice of the Public Hearing as required by HSC Section 5473.1. The City Council will consider any objections or protests to the annual report, and if a majority protest is not made, BCC Section 21-77 and HSC Section 5473.3 provides that upon the conclusion of the hearing, the City Council may (for purposes of collection on the tax roll) adopt, revise, change, reduce, or modify any charge or overrule all objections and make a determination upon each charge as described in the report.

A copy of the Sewer Services Charges Report is on file in the City Clerk's Office and is also available on the City's website at https://www.belmont.gov/departments/public-works/infrastructure/sewer-system/sewer-rates

Alternatives

1. Take no action. This would require the City to identify alternative means of collecting the approved charges.
2. Continue the Public Hearing and refer back to staff for additional information.

Attachments

A. Resolution
B. City of Belmont Sewer Service Charges Fiscal Year 2026-2027

Fiscal Impact

☐ No Fiscal Impact

☒ Funding Source Confirmed: Collection of sewer service fees have been incorporated in the FY 2026-27 Budget.

Source:	**Purpose:**	**Public Outreach:**
Staff	Statutory/Contractual Requirement	Other*

* Notice of Public Hearing published in the newspaper

RESOLUTION NO. 2026 –

A RESOLUTION OF THE CITY COUNCIL OF THE CITY OF BELMONT APPROVING THE ANNUAL REPORT FOR COLLECTION ON THE TAX ROLL OF THE SEWER SERVICE FEES CHARGED TO PARCELS TO FUND THE OPERATION AND MAINTENANCE OF THE CITY'S SEWER COLLECTION SYSTEM FOR FISCAL YEAR 2026-2027

WHEREAS, Belmont City Code (BCC) Section 21-93 and Health and Safety Code (HSC) Section 5471 permits the City Council to set the City's sewer charges; and,

WHEREAS, BCC Sections 21-70 through 21-78 establish a protocol for the collection of sewer charges on the property tax assessment roll in accordance with HSC Section 5473 et seq. which require the City to prepare an annual report containing a description of each parcel of real property receiving the services and facilities and the amount of the charge for each parcel for the year, computed in conformity with the charges adopted by the City; and,

WHEREAS, in accordance with BCC Section 21-71 and HSC Section 5473, City staff prepared this year's annual report of charges, entitled "City of Belmont Sewer Service Charges Fiscal Year 2026-2027," and published notice of the public hearing as required by HSC Section 5473.1; and,

WHEREAS, BCC Section 21-75 and HSC Section 5473.2 require that the City Council hold the public hearing, consider any objections or protests to the annual report, and if a majority protest is not made, BCC Section 21-77 and HSC Section 5473.3 provides that upon the conclusion of the hearing, the City Council may (for purposes of collection on the tax roll) adopt, revise, change, reduce, or modify any charge or overrule all objections and make a determination upon each charge as described in the report, which determination shall be final; and,

WHEREAS, if the report is adopted, BCC Section 21-78 and HSC Section 5473.4 require the City Clerk to forward the annual report to the County Assessor by August 10th of each year; and,

WHEREAS, if the majority of the owners of separate parcels of property protest the report, BCC Section 21-76 requires that the City Council not adopt the report, and the charges must be collected separately from the tax roll; and,

WHEREAS, a Public Hearing was held on June 9, 2026 and all objections and protests to the above reference report were heard.

NOW, THEREFORE, the City Council of the City of Belmont resolves as follows:

SECTION 1. The City Council finds that:

(a) The public hearing on the City of Belmont Sewer Service Charges Fiscal Year 2026-2027 annual report was duly noticed and held in accordance with the law; and

(b) Protest was not made by the owners of a majority of separate parcels of property described in the annual report.

SECTION 2. Any and all objections to the annual report are overruled.

SECTION 3. The City of Belmont Sewer Service Charges Fiscal Year 2026-2027 annual report is adopted and the City Clerk is directed to file the report with the San Mateo County Tax Collector for purposes of having the charges shown in the report collected on the property tax rolls.

* * *

ADOPTED June 9, 2026 by the City of Belmont City Council by the following vote:

Ayes:

Noes:

Absent:

Abstain:

ATTEST:

_____
City Clerk

_____
Mayor

APPROVED AS TO FORM:

_____
City Attorney

City of Belmont
Sewer Service Charges
Fiscal Year 2026/27

APN	Account Number	Dwelling Units	Annualized Water Consumption (HCF)	Base Collection Charge	Flow Collection Charge	Base Treatment Charge	Flow Treatment Charge	Total Sewer Service Charge (1)
046-030-440	001353830-001-001	0	-	-	-	-	-	-
040-263-010	001353831-001-001	1	90.5	$470.46	$666.04	$247.26	$329.40	$1,713.16
044-281-130	001353832-001-001	1	0.0	470.46	-	247.26	-	717.72
045-252-100	001353834-001-001	1	1,683.2	470.46	12,388.52	247.26	6,126.92	19,233.16
044-360-070	013105345-001-001	0	0.0	245.40	-	-	-	245.40
040-360-260	014065058-001-001	1	3.0	470.46	22.20	247.26	10.98	750.90
040-360-260	014065291-001-001	1	15.1	470.46	111.00	247.26	54.90	883.62
043-290-640	014085036-001-001	0	0.0	-	-	-	-	-
040-371-090	017095017-001-001	1	8,177.8	470.46	60,188.68	247.26	29,767.22	90,673.62
040-371-050	017125007-001-001	1	2,980.3	470.46	21,935.22	247.26	10,848.40	33,501.34
044-031-360	018025057-001-001	1	54.3	470.46	399.62	247.26	197.64	1,314.98
043-113-260	018025079-001-001	1	211.2	470.46	1,554.10	247.26	768.60	3,040.42
045-013-020	018025128-001-001	1	352.9	470.46	2,597.58	247.26	1,284.66	4,599.96
043-332-140	018035093-001-001	1	84.5	470.46	621.64	247.26	307.44	1,646.80
117-720-340	018035109-001-001	1	0.0	470.46	-	247.26	-	717.72
117-720-360	018035110-001-001	1	3.0	470.46	22.20	247.26	10.98	750.90
045-373-170	018065335-001-001	25	2,561.0	11,761.50	18,849.20	6,181.50	9,322.16	46,114.36
045-373-160	018065336-001-001	71	3,031.6	33,402.66	22,312.66	17,555.46	11,035.06	84,305.84
044-232-300	018065337-001-001	1	90.5	470.46	666.04	247.26	329.40	1,713.16
045-371-200	018065338-001-001	1	138.8	470.46	1,021.26	247.26	505.08	2,244.06
044-232-320	018065339-001-001	1	21.1	470.46	155.40	247.26	76.86	949.98
044-232-310	018065340-001-001	1	66.4	470.46	488.42	247.26	241.56	1,447.70
044-232-330	018065341-001-001	1	90.5	470.46	666.04	247.26	329.40	1,713.16
044-011-450	018065342-001-001	1	214.2	470.46	1,576.30	247.26	779.58	3,073.60
045-181-250	018065343-001-001	1	3.0	470.46	22.20	247.26	10.98	750.90
045-373-090	018075088-001-001	24	1,176.4	11,291.04	8,658.64	5,934.24	4,282.26	30,166.18
044-360-190	018075091-001-001	1	1,668.1	470.46	12,277.50	247.26	6,072.02	19,067.24
043-290-620	018075094-001-001	1	105.6	470.46	777.04	247.26	384.30	1,879.06
045-373-080	018075096-001-001	24	1,357.4	11,291.04	9,990.74	5,934.24	4,941.06	32,157.08
045-013-160	018075097-001-001	16	591.2	7,527.36	4,351.52	3,956.16	2,152.10	17,987.14
045-372-140	018075098-001-001	28	1,571.6	13,172.88	11,567.06	6,923.28	5,720.66	37,383.88
045-244-200	018085008-001-001	13.2	790.3	6,210.06	5,816.82	3,263.82	2,876.80	18,167.50
045-372-130	018085028-001-001	71	3,511.2	33,402.66	25,842.72	17,555.46	12,780.90	89,581.74
043-114-110	018115023-001-001	1	72.4	470.46	532.82	247.26	263.52	1,514.06
045-015-210	018115024-001-001	13	947.2	6,115.98	6,971.30	3,214.38	3,447.76	19,749.42
043-275-100	018295672-001-001	1	60.3	470.46	444.02	247.26	219.60	1,381.34
043-081-130	019050123-001-001	1	356.0	470.46	2,619.78	247.26	1,295.64	4,633.14
043-115-160	019060396-001-001	1	30.2	470.46	222.00	247.26	109.80	1,049.52
040-371-180	019060400-001-001	1	555.0	470.46	4,085.10	247.26	2,020.34	6,823.16
045-373-150	019060524-001-001	78	7,224.6	36,695.88	53,172.94	19,286.28	26,297.48	135,452.58
045-244-200	019060535-001-001	13.2	0.0	6,210.06	-	3,263.82	-	9,473.88
045-244-200	019060536-001-001	13.2	0.0	6,210.06	-	3,263.82	-	9,473.88
045-244-200	019060537-001-001	13.2	2,069.3	6,210.06	15,230.32	3,263.82	7,532.38	32,236.58
045-012-040	019070141-001-001	1	4,446.4	470.46	32,725.22	247.26	16,184.76	49,627.70
045-015-220	019070143-001-001	1	2,702.8	470.46	19,892.68	247.26	9,838.22	30,448.62
040-360-500	019070145-001-001	1	3,242.8	470.46	23,866.76	247.26	11,803.66	36,388.14
044-022-100	019202262-001-001	1	120.7	470.46	888.06	247.26	439.20	2,044.98
044-092-170	019202268-001-001	1	159.9	470.46	1,176.68	247.26	581.94	2,476.34
044-072-460	019203124-001-001	1	30.2	470.46	222.00	247.26	109.80	1,049.52
046-031-090	020813283-001-001	50	96.5	23,523.00	710.44	12,363.00	351.36	36,947.80
043-290-620	020813302-001-001	1	0.0	-	-	-	-	-
046-031-090	020813303-001-001	50	0.0	23,523.00	-	12,363.00	-	35,886.00
046-031-090	020813317-001-001	50	6,757.0	23,523.00	49,731.70	12,363.00	24,595.56	110,213.26
040-271-380	021040104-001-001	28.3	4,018.0	13,307.28	29,572.60	6,993.92	14,625.58	64,499.38
040-500-220	021040160-001-001	2	165.9	940.92	1,221.08	494.52	603.90	3,260.42
043-275-330	021040162-001-001	1	111.6	470.46	821.46	247.26	406.26	1,945.44
046-010-270	021050031-001-001	0	0.0	-	-	-	-	-
040-271-380	021100021-001-001	28.3	2,636.4	13,307.28	19,404.24	6,993.92	9,596.66	49,302.10
043-340-010	021100022-001-001	1	0.0	470.46	-	247.26	-	717.72
040-271-380	021100023-001-001	28.3	1,825.0	13,307.28	13,432.00	6,993.92	6,643.00	40,376.20
045-372-120	021100034-001-001	57	2,244.3	26,816.22	16,518.02	14,093.82	8,169.24	65,597.30
043-340-010	021100035-001-001	1	0.0	-	-	-	-	-
046-041-410	021100037-001-001	0	0.0	-	-	-	-	-
044-222-140	021100038-001-001	6	168.9	2,822.76	1,243.28	1,483.56	614.88	6,164.48
044-101-050	021100048-001-001	42	1,426.8	19,759.32	10,501.38	10,384.92	5,193.60	45,839.22
046-041-270	021100049-001-001	0	0.0	-	-	-	-	-
043-243-020	021100051-001-001	1	72.4	470.46	532.82	247.26	263.52	1,514.06
046-020-410	021100052-001-001	0	0.0	-	-	-	-	-

City of Belmont
Sewer Service Charges
Fiscal Year 2026/27

APN	Account Number	Dwelling Units	Annualized Water Consumption (HCF)	Base Collection Charge	Flow Collection Charge	Base Treatment Charge	Flow Treatment Charge	Total Sewer Service Charge (1)
105-990-010	021100054-001-036	1	66.3	470.46	487.80	247.26	241.24	1,446.76
105-990-020	021100054-002-036	1	66.3	470.46	487.80	247.26	241.24	1,446.76
105-990-030	021100054-003-036	1	66.3	470.46	487.80	247.26	241.24	1,446.76
105-990-040	021100054-004-036	1	66.3	470.46	487.80	247.26	241.24	1,446.76
105-990-050	021100054-005-036	1	66.3	470.46	487.80	247.26	241.24	1,446.76
105-990-060	021100054-006-036	1	66.3	470.46	487.80	247.26	241.24	1,446.76
105-990-070	021100054-007-036	1	66.3	470.46	487.80	247.26	241.24	1,446.76
105-990-080	021100054-008-036	1	66.3	470.46	487.80	247.26	241.24	1,446.76
105-990-090	021100054-009-036	1	66.3	470.46	487.80	247.26	241.24	1,446.76
105-990-100	021100054-010-036	1	66.3	470.46	487.80	247.26	241.24	1,446.76
105-990-110	021100054-011-036	1	66.3	470.46	487.80	247.26	241.24	1,446.76
105-990-120	021100054-012-036	1	66.3	470.46	487.80	247.26	241.24	1,446.76
105-990-130	021100054-013-036	1	66.3	470.46	487.80	247.26	241.24	1,446.76
105-990-140	021100054-014-036	1	66.3	470.46	487.80	247.26	241.24	1,446.76
105-990-150	021100054-015-036	1	66.3	470.46	487.80	247.26	241.24	1,446.76
105-990-160	021100054-016-036	1	66.3	470.46	487.80	247.26	241.24	1,446.76
105-990-170	021100054-017-036	1	66.3	470.46	487.80	247.26	241.24	1,446.76
105-990-180	021100054-018-036	1	66.3	470.46	487.80	247.26	241.24	1,446.76
105-990-190	021100054-019-036	1	66.3	470.46	487.80	247.26	241.24	1,446.76
105-990-200	021100054-020-036	1	66.3	470.46	487.80	247.26	241.24	1,446.76
105-990-210	021100054-021-036	1	66.3	470.46	487.80	247.26	241.24	1,446.76
105-990-220	021100054-022-036	1	66.3	470.46	487.80	247.26	241.24	1,446.76
105-990-230	021100054-023-036	1	66.3	470.46	487.80	247.26	241.24	1,446.76
105-990-240	021100054-024-036	1	66.3	470.46	487.80	247.26	241.24	1,446.76
105-990-250	021100054-025-036	1	66.3	470.46	487.80	247.26	241.24	1,446.76
105-990-260	021100054-026-036	1	66.3	470.46	487.80	247.26	241.24	1,446.76
105-990-270	021100054-027-036	1	66.3	470.46	487.80	247.26	241.24	1,446.76
105-990-280	021100054-028-036	1	66.3	470.46	487.80	247.26	241.24	1,446.76
105-990-290	021100054-029-036	1	66.3	470.46	487.80	247.26	241.24	1,446.76
105-990-300	021100054-030-036	1	66.3	470.46	487.80	247.26	241.24	1,446.76
105-990-310	021100054-031-036	1	66.3	470.46	487.80	247.26	241.24	1,446.76
105-990-320	021100054-032-036	1	66.3	470.46	487.80	247.26	241.24	1,446.76
105-990-330	021100054-033-036	1	66.3	470.46	487.80	247.26	241.24	1,446.76
105-990-340	021100054-034-036	1	66.3	470.46	487.80	247.26	241.24	1,446.76
105-990-350	021100054-035-036	1	66.3	470.46	487.80	247.26	241.24	1,446.76
105-990-360	021100054-036-036	1	66.3	470.46	487.80	247.26	241.24	1,446.76
043-104-650	021100055-001-001	1	117.6	470.46	865.86	247.26	428.22	2,011.80
040-271-380	021100056-001-001	28.3	4,108.5	13,307.28	30,238.64	6,993.92	14,954.98	65,494.82
107-380-010	021100062-001-013	1	39.0	470.46	286.90	247.26	141.88	1,146.50
107-380-020	021100062-002-013	1	39.0	470.46	286.90	247.26	141.88	1,146.50
107-380-030	021100062-003-013	1	39.0	470.46	286.90	247.26	141.88	1,146.50
107-380-040	021100062-004-013	1	39.0	470.46	286.90	247.26	141.88	1,146.50
107-380-050	021100062-005-013	1	39.0	470.46	286.90	247.26	141.88	1,146.50
107-380-060	021100062-006-013	1	39.0	470.46	286.90	247.26	141.88	1,146.50
107-380-070	021100062-007-013	1	39.0	470.46	286.90	247.26	141.88	1,146.50
107-380-080	021100062-008-013	1	39.0	470.46	286.90	247.26	141.88	1,146.50
107-380-090	021100062-009-013	1	39.0	470.46	286.90	247.26	141.88	1,146.50
107-380-100	021100062-010-013	1	39.0	470.46	286.90	247.26	141.88	1,146.50
107-380-110	021100062-011-013	1	39.0	470.46	286.90	247.26	141.88	1,146.50
107-380-120	021100062-012-013	1	39.0	470.46	286.90	247.26	141.88	1,146.50
107-380-130	021100062-013-013	1	39.0	470.46	286.90	247.26	141.88	1,146.50
040-271-380	021100063-001-001	28.3	1,659.1	13,307.28	12,210.90	6,993.92	6,039.08	38,551.18
044-201-280	021100216-001-001	1	452.5	470.46	3,330.24	247.26	1,647.02	5,694.98
040-290-340	031178416-001-001	59	2,208.1	27,757.14	16,251.60	14,588.34	8,037.48	66,634.56
040-290-340	031178453-001-001	59	2,947.1	27,757.14	21,691.00	14,588.34	10,727.62	74,764.10
044-072-220	031181398-001-001	1	75.4	470.46	555.04	247.26	274.50	1,547.26
040-313-370	031208480-001-001	2	96.5	940.92	710.44	494.52	351.36	2,497.24
044-272-020	031208483-001-001	1	36.2	470.46	266.40	247.26	131.76	1,115.88
045-402-140	031284471-001-001	1	27.1	470.46	199.80	247.26	98.82	1,016.34
043-372-090	031284476-001-001	1	39.2	470.46	288.62	247.26	142.74	1,149.08
045-212-240	031412721-001-001	1	18.7	470.46	137.76	247.26	68.12	923.60
043-290-260	035062558-001-001	1	36.2	470.46	266.40	247.26	131.76	1,115.88
044-012-390	035062559-001-001	1	84.5	470.46	621.64	247.26	307.44	1,646.80
043-350-080	035062561-001-001	1	81.4	470.46	599.44	247.26	296.46	1,613.62
045-103-110	035062562-001-001	1	214.2	470.46	1,576.30	247.26	779.58	3,073.60
045-246-110	035062564-001-001	0	0.0	-	-	-	-	-
040-490-180	035062565-001-001	1	72.4	470.46	532.82	247.26	263.52	1,514.06
045-283-200	035062567-001-001	1	27.1	470.46	199.80	247.26	98.82	1,016.34

City of Belmont
Sewer Service Charges
Fiscal Year 2026/27

APN	Account Number	Dwelling Units	Annualized Water Consumption (HCF)	Base Collection Charge	Flow Collection Charge	Base Treatment Charge	Flow Treatment Charge	Total Sewer Service Charge (1)
043-275-350	035394573-001-001	1	156.9	470.46	1,154.48	247.26	570.96	2,443.16
040-263-180	040263180-001-001	1	0.0	245.40	-	-	-	245.40
040-281-350	040281350-001-001	1	0.0	245.40	-	-	-	245.40
040-311-120	040311120-001-001	1	0.0	245.40	-	-	-	245.40
040-312-140	040312140-001-001	1	0.0	245.40	-	-	-	245.40
040-312-210	040312210-001-001	1	0.0	245.40	-	-	-	245.40
040-313-310	040313310-001-001	1	0.0	245.40	-	-	-	245.40
040-313-380	040313380-001-001	1	0.0	245.40	-	-	-	245.40
040-313-450	040313450-001-001	1	0.0	245.40	-	-	-	245.40
040-320-280	040320280-001-001	1	0.0	245.40	-	-	-	245.40
040-320-310	040320310-001-001	1	0.0	245.40	-	-	-	245.40
040-321-010	040321010-001-001	1	0.0	245.40	-	-	-	245.40
040-331-020	040331020-001-001	1	0.0	245.40	-	-	-	245.40
040-331-200	040331200-001-001	1	0.0	245.40	-	-	-	245.40
040-344-190	040344190-001-001	1	0.0	245.40	-	-	-	245.40
040-344-200	040344200-001-001	1	0.0	245.40	-	-	-	245.40
040-360-070	040360070-001-001	1	0.0	245.40	-	-	-	245.40
040-360-080	040360080-001-001	1	0.0	245.40	-	-	-	245.40
040-360-110	040360110-001-001	0	0.0	-	-	-	-	-
040-360-120	040360120-001-001	0	0.0	-	-	-	-	-
040-360-140	040360140-001-001	0	0.0	-	-	-	-	-
040-360-280	040360280-001-001	1	0.0	245.40	-	-	-	245.40
040-360-290	040360290-001-001	1	0.0	245.40	-	-	-	245.40
040-360-300	040360300-001-001	1	0.0	245.40	-	-	-	245.40
040-360-310	040360310-001-001	1	0.0	245.40	-	-	-	245.40
040-360-430	040360430-001-001	1	0.0	245.40	-	-	-	245.40
040-360-440	040360440-001-001	0	0.0	-	-	-	-	-
040-360-450	040360450-001-001	1	0.0	245.40	-	-	-	245.40
040-360-460	040360460-001-001	1	0.0	245.40	-	-	-	245.40
040-360-490	040360490-001-001	1	0.0	245.40	-	-	-	245.40
040-360-520	040360520-001-001	0	0.0	-	-	-	-	-
040-360-540	040360540-001-001	1	0.0	245.40	-	-	-	245.40
040-360-550	040360550-001-001	1	0.0	245.40	-	-	-	245.40
040-371-020	040371020-001-001	1	0.0	245.40	-	-	-	245.40
040-371-080	040371080-001-001	1	0.0	245.40	-	-	-	245.40
040-371-100	040371100-001-001	1	0.0	245.40	-	-	-	245.40
040-371-130	040371130-001-001	1	0.0	245.40	-	-	-	245.40
040-371-140	040371140-001-001	1	0.0	245.40	-	-	-	245.40
043-010-140	043010140-001-001	1	0.0	245.40	-	-	-	245.40
043-010-170	043010170-001-001	1	0.0	245.40	-	-	-	245.40
043-010-180	043010180-001-001	1	0.0	245.40	-	-	-	245.40
043-010-190	043010190-001-001	1	0.0	245.40	-	-	-	245.40
043-010-200	043010200-001-001	1	0.0	245.40	-	-	-	245.40
043-010-640	043010640-001-001	1	0.0	245.40	-	-	-	245.40
043-010-650	043010650-001-001	1	0.0	245.40	-	-	-	245.40
043-010-660	043010660-001-001	1	0.0	245.40	-	-	-	245.40
043-010-670	043010670-001-001	1	0.0	245.40	-	-	-	245.40
043-010-680	043010680-001-001	1	0.0	245.40	-	-	-	245.40
043-010-710	043010710-001-001	1	0.0	245.40	-	-	-	245.40
043-021-540	043021540-001-001	1	0.0	245.40	-	-	-	245.40
043-021-680	043021680-001-001	1	0.0	245.40	-	-	-	245.40
043-021-690	043021690-001-001	1	0.0	245.40	-	-	-	245.40
043-030-010	043030010-001-001	1	0.0	245.40	-	-	-	245.40
043-030-020	043030020-001-001	1	0.0	245.40	-	-	-	245.40
043-030-070	043030070-001-001	1	0.0	245.40	-	-	-	245.40
043-030-120	043030120-001-001	1	0.0	245.40	-	-	-	245.40
043-030-130	043030130-001-001	1	0.0	245.40	-	-	-	245.40
043-030-260	043030260-001-001	1	0.0	245.40	-	-	-	245.40
043-030-270	043030270-001-001	1	0.0	245.40	-	-	-	245.40
043-030-280	043030280-001-001	1	0.0	245.40	-	-	-	245.40
043-030-320	043030320-001-001	1	0.0	245.40	-	-	-	245.40
043-030-330	043030330-001-001	1	0.0	245.40	-	-	-	245.40
043-030-340	043030340-001-001	1	0.0	245.40	-	-	-	245.40
043-030-350	043030350-001-001	1	0.0	245.40	-	-	-	245.40
043-030-360	043030360-001-001	1	0.0	245.40	-	-	-	245.40
043-030-370	043030370-001-001	1	0.0	245.40	-	-	-	245.40
043-030-380	043030380-001-001	1	0.0	245.40	-	-	-	245.40
043-030-390	043030390-001-001	1	0.0	245.40	-	-	-	245.40

APN	Account Number	Dwelling Units	Annualized Water Consumption (HCF)	Base Collection Charge	Flow Collection Charge	Base Treatment Charge	Flow Treatment Charge	Total Sewer Service Charge (1)
043-030-400	043030400-001-001	1	0.0	245.40	-	-	-	245.40
043-030-410	043030410-001-001	1	0.0	245.40	-	-	-	245.40
043-030-420	043030420-001-001	1	0.0	245.40	-	-	-	245.40
043-030-430	043030430-001-001	1	0.0	245.40	-	-	-	245.40
043-030-440	043030440-001-001	1	0.0	245.40	-	-	-	245.40
043-030-450	043030450-001-001	1	0.0	245.40	-	-	-	245.40
043-030-460	043030460-001-001	1	0.0	245.40	-	-	-	245.40
043-030-470	043030470-001-001	1	0.0	245.40	-	-	-	245.40
043-030-480	043030480-001-001	1	0.0	245.40	-	-	-	245.40
043-030-490	043030490-001-001	1	0.0	245.40	-	-	-	245.40
043-030-500	043030500-001-001	1	0.0	245.40	-	-	-	245.40
043-041-030	043041030-001-001	1	0.0	245.40	-	-	-	245.40
043-041-040	043041040-001-001	1	0.0	245.40	-	-	-	245.40
043-041-090	043041090-001-001	1	0.0	245.40	-	-	-	245.40
043-041-100	043041100-001-001	1	0.0	245.40	-	-	-	245.40
043-041-110	043041110-001-001	1	0.0	245.40	-	-	-	245.40
043-041-120	043041120-001-001	1	0.0	245.40	-	-	-	245.40
043-042-180	043042180-001-001	1	0.0	245.40	-	-	-	245.40
043-042-580	043042580-001-001	1	0.0	245.40	-	-	-	245.40
043-042-590	043042590-001-001	1	0.0	245.40	-	-	-	245.40
043-042-600	043042600-001-001	1	0.0	245.40	-	-	-	245.40
043-042-630	043042630-001-001	1	0.0	245.40	-	-	-	245.40
043-042-640	043042640-001-001	1	0.0	245.40	-	-	-	245.40
043-042-650	043042650-001-001	1	0.0	245.40	-	-	-	245.40
043-042-660	043042660-001-001	1	0.0	245.40	-	-	-	245.40
043-042-670	043042670-001-001	1	0.0	245.40	-	-	-	245.40
043-042-680	043042680-001-001	1	0.0	245.40	-	-	-	245.40
043-042-690	043042690-001-001	1	0.0	245.40	-	-	-	245.40
043-042-700	043042700-001-001	1	0.0	245.40	-	-	-	245.40
043-042-720	043042720-001-001	1	0.0	245.40	-	-	-	245.40
043-042-730	043042730-001-001	1	0.0	245.40	-	-	-	245.40
043-042-740	043042740-001-001	1	0.0	245.40	-	-	-	245.40
043-042-750	043042750-001-001	1	0.0	245.40	-	-	-	245.40
043-052-010	043052010-001-001	1	0.0	245.40	-	-	-	245.40
043-052-020	043052020-001-001	1	0.0	245.40	-	-	-	245.40
043-052-030	043052030-001-001	1	0.0	245.40	-	-	-	245.40
043-052-040	043052040-001-001	1	0.0	245.40	-	-	-	245.40
043-061-290	043061290-001-001	1	0.0	245.40	-	-	-	245.40
043-061-400	043061400-001-001	1	0.0	245.40	-	-	-	245.40
043-061-580	043061580-001-001	1	0.0	245.40	-	-	-	245.40
043-061-590	043061590-001-001	1	0.0	245.40	-	-	-	245.40
043-061-600	043061600-001-001	1	0.0	245.40	-	-	-	245.40
043-061-610	043061610-001-001	1	0.0	245.40	-	-	-	245.40
043-061-620	043061620-001-001	1	0.0	245.40	-	-	-	245.40
043-061-630	043061630-001-001	1	0.0	245.40	-	-	-	245.40
043-061-640	043061640-001-001	1	0.0	245.40	-	-	-	245.40
043-061-650	043061650-001-001	1	0.0	245.40	-	-	-	245.40
043-061-660	043061660-001-001	1	0.0	245.40	-	-	-	245.40
043-061-670	043061670-001-001	1	0.0	245.40	-	-	-	245.40
043-061-680	043061680-001-001	1	0.0	245.40	-	-	-	245.40
043-061-690	043061690-001-001	1	0.0	245.40	-	-	-	245.40
043-061-700	043061700-001-001	1	0.0	245.40	-	-	-	245.40
043-061-710	043061710-001-001	1	0.0	245.40	-	-	-	245.40
043-061-720	043061720-001-001	1	0.0	245.40	-	-	-	245.40
043-061-730	043061730-001-001	1	0.0	245.40	-	-	-	245.40
043-061-740	043061740-001-001	1	0.0	245.40	-	-	-	245.40
043-061-750	043061750-001-001	1	0.0	245.40	-	-	-	245.40
043-061-760	043061760-001-001	1	0.0	245.40	-	-	-	245.40
043-061-770	043061770-001-001	1	0.0	245.40	-	-	-	245.40
043-061-780	043061780-001-001	1	0.0	245.40	-	-	-	245.40
043-061-790	043061790-001-001	1	0.0	245.40	-	-	-	245.40
043-061-800	043061800-001-001	1	0.0	245.40	-	-	-	245.40
043-061-810	043061810-001-001	1	0.0	245.40	-	-	-	245.40
043-062-010	043062010-001-001	1	0.0	245.40	-	-	-	245.40
043-062-160	043062160-001-001	1	0.0	245.40	-	-	-	245.40
043-062-170	043062170-001-001	1	0.0	245.40	-	-	-	245.40
043-062-180	043062180-001-001	1	0.0	245.40	-	-	-	245.40
043-062-190	043062190-001-001	1	0.0	245.40	-	-	-	245.40

City of Belmont
Sewer Service Charges
Fiscal Year 2026/27

APN	Account Number	Dwelling Units	Annualized Water Consumption (HCF)	Base Collection Charge	Flow Collection Charge	Base Treatment Charge	Flow Treatment Charge	Total Sewer Service Charge (1)
043-062-200	043062200-001-001	1	0.0	245.40	-	-	-	245.40
043-062-480	043062480-001-001	1	0.0	245.40	-	-	-	245.40
043-062-490	043062490-001-001	1	0.0	245.40	-	-	-	245.40
043-062-500	043062500-001-001	1	0.0	245.40	-	-	-	245.40
043-062-510	043062510-001-001	1	0.0	245.40	-	-	-	245.40
043-062-520	043062520-001-001	1	0.0	245.40	-	-	-	245.40
043-062-530	043062530-001-001	1	0.0	245.40	-	-	-	245.40
043-062-540	043062540-001-001	1	0.0	245.40	-	-	-	245.40
043-062-550	043062550-001-001	1	0.0	245.40	-	-	-	245.40
043-062-560	043062560-001-001	1	0.0	245.40	-	-	-	245.40
043-062-570	043062570-001-001	1	0.0	245.40	-	-	-	245.40
043-062-580	043062580-001-001	1	0.0	245.40	-	-	-	245.40
043-062-590	043062590-001-001	1	0.0	245.40	-	-	-	245.40
043-062-600	043062600-001-001	1	0.0	245.40	-	-	-	245.40
043-062-610	043062610-001-001	1	0.0	245.40	-	-	-	245.40
043-062-620	043062620-001-001	1	0.0	245.40	-	-	-	245.40
043-062-630	043062630-001-001	1	0.0	245.40	-	-	-	245.40
043-062-640	043062640-001-001	1	0.0	245.40	-	-	-	245.40
043-062-650	043062650-001-001	1	0.0	245.40	-	-	-	245.40
043-062-660	043062660-001-001	1	0.0	245.40	-	-	-	245.40
043-062-670	043062670-001-001	1	0.0	245.40	-	-	-	245.40
043-062-680	043062680-001-001	1	0.0	245.40	-	-	-	245.40
043-071-010	043071010-001-001	1	0.0	245.40	-	-	-	245.40
043-072-010	043072010-001-001	1	0.0	245.40	-	-	-	245.40
043-072-030	043072030-001-001	1	0.0	245.40	-	-	-	245.40
043-072-250	043072250-001-001	1	0.0	245.40	-	-	-	245.40
043-072-260	043072260-001-001	1	0.0	245.40	-	-	-	245.40
043-072-340	043072340-001-001	1	0.0	245.40	-	-	-	245.40
043-072-350	043072350-001-001	1	0.0	245.40	-	-	-	245.40
043-072-400	043072400-001-001	1	0.0	245.40	-	-	-	245.40
043-072-410	043072410-001-001	1	0.0	245.40	-	-	-	245.40
043-072-690	043072690-001-001	1	0.0	245.40	-	-	-	245.40
043-081-050	043081050-001-001	1	0.0	245.40	-	-	-	245.40
043-081-090	043081090-001-001	1	0.0	245.40	-	-	-	245.40
043-081-100	043081100-001-001	1	0.0	245.40	-	-	-	245.40
043-081-110	043081110-001-001	1	0.0	245.40	-	-	-	245.40
043-081-120	043081120-001-001	1	0.0	245.40	-	-	-	245.40
043-094-040	043094040-001-001	1	0.0	245.40	-	-	-	245.40
043-094-050	043094050-001-001	1	0.0	245.40	-	-	-	245.40
043-094-060	043094060-001-001	1	0.0	245.40	-	-	-	245.40
043-094-070	043094070-001-001	1	0.0	245.40	-	-	-	245.40
043-094-080	043094080-001-001	1	0.0	245.40	-	-	-	245.40
043-094-090	043094090-001-001	1	0.0	245.40	-	-	-	245.40
043-094-100	043094100-001-001	1	0.0	245.40	-	-	-	245.40
043-094-110	043094110-001-001	1	0.0	245.40	-	-	-	245.40
043-094-140	043094140-001-001	1	0.0	245.40	-	-	-	245.40
043-094-370	043094370-001-001	1	0.0	245.40	-	-	-	245.40
043-094-380	043094380-001-001	1	0.0	245.40	-	-	-	245.40
043-102-170	043102170-001-001	1	0.0	245.40	-	-	-	245.40
043-102-260	043102260-001-001	1	0.0	245.40	-	-	-	245.40
043-102-270	043102270-001-001	1	0.0	245.40	-	-	-	245.40
043-104-510	043104510-001-001	1	0.0	245.40	-	-	-	245.40
043-104-660	043104660-001-001	1	0.0	245.40	-	-	-	245.40
043-107-040	043107040-001-001	1	0.0	245.40	-	-	-	245.40
043-111-160	043111160-001-001	1	0.0	245.40	-	-	-	245.40
043-111-170	043111170-001-001	1	0.0	245.40	-	-	-	245.40
043-114-170	043114170-001-001	1	0.0	245.40	-	-	-	245.40
043-122-360	043122360-001-001	1	0.0	245.40	-	-	-	245.40
043-122-370	043122370-001-001	1	0.0	245.40	-	-	-	245.40
043-122-410	043122410-001-001	1	0.0	245.40	-	-	-	245.40
043-122-420	043122420-001-001	1	0.0	245.40	-	-	-	245.40
043-164-010	043164010-001-001	1	0.0	245.40	-	-	-	245.40
043-164-020	043164020-001-001	1	0.0	245.40	-	-	-	245.40
043-164-030	043164030-001-001	1	0.0	245.40	-	-	-	245.40
043-164-040	043164040-001-001	1	0.0	245.40	-	-	-	245.40
043-164-050	043164050-001-001	1	0.0	245.40	-	-	-	245.40
043-164-060	043164060-001-001	1	0.0	245.40	-	-	-	245.40
043-164-070	043164070-001-001	1	0.0	245.40	-	-	-	245.40

City of Belmont
Sewer Service Charges
Fiscal Year 2026/27

APN	Account Number	Dwelling Units	Annualized Water Consumption (HCF)	Base Collection Charge	Flow Collection Charge	Base Treatment Charge	Flow Treatment Charge	Total Sewer Service Charge (1)
043-164-080	043164080-001-001	1	0.0	245.40	-	-	-	245.40
043-164-280	043164280-001-001	1	0.0	245.40	-	-	-	245.40
043-164-290	043164290-001-001	1	0.0	245.40	-	-	-	245.40
043-164-300	043164300-001-001	1	0.0	245.40	-	-	-	245.40
043-164-310	043164310-001-001	1	0.0	245.40	-	-	-	245.40
043-165-010	043165010-001-001	1	0.0	245.40	-	-	-	245.40
043-165-020	043165020-001-001	1	0.0	245.40	-	-	-	245.40
043-165-030	043165030-001-001	1	0.0	245.40	-	-	-	245.40
043-165-040	043165040-001-001	1	0.0	245.40	-	-	-	245.40
043-165-050	043165050-001-001	1	0.0	245.40	-	-	-	245.40
043-165-060	043165060-001-001	1	0.0	245.40	-	-	-	245.40
043-165-070	043165070-001-001	1	0.0	245.40	-	-	-	245.40
043-165-090	043165090-001-001	1	0.0	245.40	-	-	-	245.40
043-165-100	043165100-001-001	1	0.0	245.40	-	-	-	245.40
043-165-110	043165110-001-001	1	0.0	245.40	-	-	-	245.40
043-165-120	043165120-001-001	1	0.0	245.40	-	-	-	245.40
043-165-130	043165130-001-001	1	0.0	245.40	-	-	-	245.40
043-165-140	043165140-001-001	1	0.0	245.40	-	-	-	245.40
043-165-150	043165150-001-001	1	0.0	245.40	-	-	-	245.40
043-165-160	043165160-001-001	1	0.0	245.40	-	-	-	245.40
043-165-170	043165170-001-001	1	0.0	245.40	-	-	-	245.40
043-165-180	043165180-001-001	1	0.0	245.40	-	-	-	245.40
043-173-200	043173200-001-001	1	0.0	245.40	-	-	-	245.40
043-173-230	043173230-001-001	1	0.0	245.40	-	-	-	245.40
043-173-380	043173380-001-001	1	0.0	245.40	-	-	-	245.40
043-173-390	043173390-001-001	1	0.0	245.40	-	-	-	245.40
043-173-400	043173400-001-001	1	0.0	245.40	-	-	-	245.40
043-181-070	043181070-001-001	1	0.0	245.40	-	-	-	245.40
043-181-220	043181220-001-001	1	0.0	245.40	-	-	-	245.40
043-181-450	043181450-001-001	1	0.0	245.40	-	-	-	245.40
043-181-610	043181610-001-001	1	0.0	245.40	-	-	-	245.40
043-181-700	043181700-001-001	1	0.0	245.40	-	-	-	245.40
043-182-050	043182050-001-001	1	0.0	245.40	-	-	-	245.40
043-191-170	043191170-001-001	1	0.0	245.40	-	-	-	245.40
043-191-200	043191200-001-001	1	0.0	245.40	-	-	-	245.40
043-191-370	043191370-001-001	1	0.0	245.40	-	-	-	245.40
043-191-380	043191380-001-001	1	0.0	245.40	-	-	-	245.40
043-191-400	043191400-001-001	1	0.0	245.40	-	-	-	245.40
043-191-410	043191410-001-001	1	0.0	245.40	-	-	-	245.40
043-192-210	043192210-001-001	1	0.0	245.40	-	-	-	245.40
043-192-220	043192220-001-001	1	0.0	245.40	-	-	-	245.40
043-202-020	043202020-001-001	1	0.0	245.40	-	-	-	245.40
043-202-060	043202060-001-001	1	0.0	245.40	-	-	-	245.40
043-202-080	043202080-001-001	1	0.0	245.40	-	-	-	245.40
043-202-090	043202090-001-001	1	0.0	245.40	-	-	-	245.40
043-202-250	043202250-001-001	1	0.0	245.40	-	-	-	245.40
043-202-280	043202280-001-001	1	0.0	245.40	-	-	-	245.40
043-202-290	043202290-001-001	1	0.0	245.40	-	-	-	245.40
043-202-300	043202300-001-001	1	0.0	245.40	-	-	-	245.40
043-202-310	043202310-001-001	1	0.0	245.40	-	-	-	245.40
043-202-320	043202320-001-001	1	0.0	245.40	-	-	-	245.40
043-202-330	043202330-001-001	1	0.0	245.40	-	-	-	245.40
043-202-500	043202500-001-001	1	0.0	245.40	-	-	-	245.40
043-202-510	043202510-001-001	1	0.0	245.40	-	-	-	245.40
043-202-520	043202520-001-001	1	0.0	245.40	-	-	-	245.40
043-202-550	043202550-001-001	1	0.0	245.40	-	-	-	245.40
043-202-560	043202560-001-001	1	0.0	245.40	-	-	-	245.40
043-202-570	043202570-001-001	1	0.0	245.40	-	-	-	245.40
043-202-590	043202590-001-001	1	0.0	245.40	-	-	-	245.40
043-202-620	043202620-001-001	1	0.0	245.40	-	-	-	245.40
043-202-630	043202630-001-001	1	0.0	245.40	-	-	-	245.40
043-202-640	043202640-001-001	1	0.0	245.40	-	-	-	245.40
043-203-030	043203030-001-001	1	0.0	245.40	-	-	-	245.40
043-203-040	043203040-001-001	1	0.0	245.40	-	-	-	245.40
043-203-050	043203050-001-001	1	0.0	245.40	-	-	-	245.40
043-203-260	043203260-001-001	1	0.0	245.40	-	-	-	245.40
043-203-300	043203300-001-001	1	0.0	245.40	-	-	-	245.40
043-203-360	043203360-001-001	1	0.0	245.40	-	-	-	245.40

City of Belmont
Sewer Service Charges
Fiscal Year 2026/27

APN	Account Number	Dwelling Units	Annualized Water Consumption (HCF)	Base Collection Charge	Flow Collection Charge	Base Treatment Charge	Flow Treatment Charge	Total Sewer Service Charge (1)
043-203-370	043203370-001-001	1	0.0	245.40	-	-	-	245.40
043-203-420	043203420-001-001	1	0.0	245.40	-	-	-	245.40
043-203-430	043203430-001-001	1	0.0	245.40	-	-	-	245.40
043-203-440	043203440-001-001	1	0.0	245.40	-	-	-	245.40
043-203-450	043203450-001-001	1	0.0	245.40	-	-	-	245.40
043-211-240	043211240-001-001	1	0.0	245.40	-	-	-	245.40
043-221-210	043221210-001-001	1	0.0	245.40	-	-	-	245.40
043-222-080	043222080-001-001	1	0.0	245.40	-	-	-	245.40
043-222-090	043222090-001-001	1	0.0	245.40	-	-	-	245.40
043-222-100	043222100-001-001	1	0.0	245.40	-	-	-	245.40
043-222-110	043222110-001-001	1	0.0	245.40	-	-	-	245.40
043-222-120	043222120-001-001	1	0.0	245.40	-	-	-	245.40
043-222-350	043222350-001-001	1	0.0	245.40	-	-	-	245.40
043-222-360	043222360-001-001	1	0.0	245.40	-	-	-	245.40
043-222-400	043222400-001-001	1	0.0	245.40	-	-	-	245.40
043-222-580	043222580-001-001	1	0.0	245.40	-	-	-	245.40
043-222-720	043222720-001-001	1	0.0	245.40	-	-	-	245.40
043-222-730	043222730-001-001	1	0.0	245.40	-	-	-	245.40
043-222-740	043222740-001-001	1	0.0	245.40	-	-	-	245.40
043-222-750	043222750-001-001	1	0.0	245.40	-	-	-	245.40
043-222-760	043222760-001-001	1	0.0	245.40	-	-	-	245.40
043-231-010	043231010-001-001	1	0.0	245.40	-	-	-	245.40
043-231-020	043231020-001-001	1	0.0	245.40	-	-	-	245.40
043-231-070	043231070-001-001	1	0.0	245.40	-	-	-	245.40
043-231-080	043231080-001-001	1	0.0	245.40	-	-	-	245.40
043-232-080	043232080-001-001	1	0.0	245.40	-	-	-	245.40
043-232-090	043232090-001-001	1	0.0	245.40	-	-	-	245.40
043-232-120	043232120-001-001	1	0.0	245.40	-	-	-	245.40
043-232-130	043232130-001-001	1	0.0	245.40	-	-	-	245.40
043-232-140	043232140-001-001	1	0.0	245.40	-	-	-	245.40
043-232-210	043232210-001-001	1	0.0	245.40	-	-	-	245.40
043-232-270	043232270-001-001	1	0.0	245.40	-	-	-	245.40
043-232-280	043232280-001-001	1	0.0	245.40	-	-	-	245.40
043-232-290	043232290-001-001	1	0.0	245.40	-	-	-	245.40
043-232-300	043232300-001-001	1	0.0	245.40	-	-	-	245.40
043-234-140	043234140-001-001	1	0.0	245.40	-	-	-	245.40
043-234-170	043234170-001-001	1	0.0	245.40	-	-	-	245.40
043-234-210	043234210-001-001	1	0.0	245.40	-	-	-	245.40
043-241-010	043241010-001-001	1	0.0	245.40	-	-	-	245.40
043-241-020	043241020-001-001	1	0.0	245.40	-	-	-	245.40
043-241-030	043241030-001-001	1	0.0	245.40	-	-	-	245.40
043-241-050	043241050-001-001	1	0.0	245.40	-	-	-	245.40
043-241-060	043241060-001-001	1	0.0	245.40	-	-	-	245.40
043-242-010	043242010-001-001	1	0.0	245.40	-	-	-	245.40
043-242-020	043242020-001-001	1	0.0	245.40	-	-	-	245.40
043-242-040	043242040-001-001	1	0.0	245.40	-	-	-	245.40
043-242-050	043242050-001-001	1	0.0	245.40	-	-	-	245.40
043-242-090	043242090-001-001	1	0.0	245.40	-	-	-	245.40
043-242-120	043242120-001-001	1	0.0	245.40	-	-	-	245.40
043-242-130	043242130-001-001	1	0.0	245.40	-	-	-	245.40
043-242-140	043242140-001-001	1	0.0	245.40	-	-	-	245.40
043-242-190	043242190-001-001	1	0.0	245.40	-	-	-	245.40
043-242-200	043242200-001-001	1	0.0	245.40	-	-	-	245.40
043-242-210	043242210-001-001	1	0.0	245.40	-	-	-	245.40
043-242-240	043242240-001-001	1	0.0	245.40	-	-	-	245.40
043-242-250	043242250-001-001	1	0.0	245.40	-	-	-	245.40
043-243-120	043243120-001-001	1	0.0	245.40	-	-	-	245.40
043-243-160	043243160-001-001	1	0.0	245.40	-	-	-	245.40
043-243-170	043243170-001-001	1	0.0	245.40	-	-	-	245.40
043-243-180	043243180-001-001	1	0.0	245.40	-	-	-	245.40
043-243-350	043243350-001-001	1	0.0	245.40	-	-	-	245.40
043-243-360	043243360-001-001	1	0.0	245.40	-	-	-	245.40
043-272-400	043272400-001-001	1	0.0	245.40	-	-	-	245.40
043-273-520	043273520-001-001	1	0.0	245.40	-	-	-	245.40
043-274-220	043274220-001-001	1	0.0	245.40	-	-	-	245.40
043-275-050	043275050-001-001	1	0.0	245.40	-	-	-	245.40
043-290-630	043290630-001-001	1	0.0	245.40	-	-	-	245.40
043-301-170	043301170-001-001	1	0.0	245.40	-	-	-	245.40

City of Belmont
Sewer Service Charges
Fiscal Year 2026/27

APN	Account Number	Dwelling Units	Annualized Water Consumption (HCF)	Base Collection Charge	Flow Collection Charge	Base Treatment Charge	Flow Treatment Charge	Total Sewer Service Charge (1)
043-301-180	043301180-001-001	1	0.0	245.40	-	-	-	245.40
043-302-230	043302230-001-001	1	0.0	245.40	-	-	-	245.40
043-322-100	043322100-001-001	1	0.0	245.40	-	-	-	245.40
043-322-400	043322400-001-001	1	0.0	245.40	-	-	-	245.40
043-322-410	043322410-001-001	1	0.0	245.40	-	-	-	245.40
043-322-580	043322580-001-001	1	0.0	245.40	-	-	-	245.40
043-322-590	043322590-001-001	1	0.0	245.40	-	-	-	245.40
043-322-600	043322600-001-001	1	0.0	245.40	-	-	-	245.40
043-322-670	043322670-001-001	1	0.0	245.40	-	-	-	245.40
043-322-680	043322680-001-001	1	0.0	245.40	-	-	-	245.40
043-340-020	043340020-001-001	1	0.0	245.40	-	-	-	245.40
043-340-060	043340060-001-001	1	0.0	245.40	-	-	-	245.40
043-390-030	043390030-001-001	1	0.0	245.40	-	-	-	245.40
044-012-510	044012510-001-001	1	0.0	245.40	-	-	-	245.40
044-021-220	044021220-001-001	1	0.0	245.40	-	-	-	245.40
044-022-370	044022370-001-001	1	0.0	245.40	-	-	-	245.40
044-023-020	044023020-001-001	1	0.0	245.40	-	-	-	245.40
044-031-490	044031490-001-001	1	0.0	245.40	-	-	-	245.40
044-032-190	044032190-001-001	1	0.0	245.40	-	-	-	245.40
044-032-330	044032330-001-001	1	0.0	245.40	-	-	-	245.40
044-043-610	044043610-001-001	1	0.0	245.40	-	-	-	245.40
044-051-140	044051140-001-001	1	0.0	245.40	-	-	-	245.40
044-051-440	044051440-001-001	1	0.0	245.40	-	-	-	245.40
044-058-130	044058130-001-001	1	0.0	245.40	-	-	-	245.40
044-061-340	044061340-001-001	1	0.0	245.40	-	-	-	245.40
044-072-350	044072350-001-001	1	0.0	245.40	-	-	-	245.40
044-072-830	044072830-001-001	1	0.0	245.40	-	-	-	245.40
044-081-240	044081240-001-001	1	0.0	245.40	-	-	-	245.40
044-092-110	044092110-001-001	1	0.0	245.40	-	-	-	245.40
044-102-320	044102320-001-001	1	0.0	245.40	-	-	-	245.40
044-102-380	044102380-001-001	1	0.0	245.40	-	-	-	245.40
044-102-440	044102440-001-001	1	0.0	245.40	-	-	-	245.40
044-111-280	044111280-001-001	1	0.0	245.40	-	-	-	245.40
044-111-340	044111340-001-001	1	0.0	245.40	-	-	-	245.40
044-111-520	044111520-001-001	1	0.0	245.40	-	-	-	245.40
044-132-010	044132010-001-001	1	0.0	245.40	-	-	-	245.40
044-132-180	044132180-001-001	1	0.0	245.40	-	-	-	245.40
044-141-270	044141270-001-001	1	0.0	245.40	-	-	-	245.40
044-162-110	044162110-001-001	1	0.0	245.40	-	-	-	245.40
044-162-170	044162170-001-001	0	0.0	-	-	-	-	-
044-171-230	044171230-001-001	1	0.0	245.40	-	-	-	245.40
044-171-240	044171240-001-001	1	0.0	245.40	-	-	-	245.40
044-172-180	044172180-001-001	1	0.0	245.40	-	-	-	245.40
044-173-010	044173010-001-001	1	0.0	245.40	-	-	-	245.40
044-173-120	044173120-001-001	1	0.0	245.40	-	-	-	245.40
044-173-190	044173190-001-001	1	0.0	245.40	-	-	-	245.40
044-173-200	044173200-001-001	1	0.0	245.40	-	-	-	245.40
044-173-210	044173210-001-001	1	0.0	245.40	-	-	-	245.40
044-173-220	044173220-001-001	1	0.0	245.40	-	-	-	245.40
044-174-020	044174020-001-001	1	0.0	245.40	-	-	-	245.40
044-181-060	044181060-001-001	1	0.0	245.40	-	-	-	245.40
044-181-120	044181120-001-001	1	0.0	245.40	-	-	-	245.40
044-191-010	044191010-001-001	1	0.0	245.40	-	-	-	245.40
044-201-060	044201060-001-001	1	0.0	245.40	-	-	-	245.40
044-201-080	044201080-001-001	1	0.0	245.40	-	-	-	245.40
044-201-140	044201140-001-001	1	0.0	245.40	-	-	-	245.40
044-201-170	044201170-001-001	1	0.0	245.40	-	-	-	245.40
044-202-010	044202010-001-001	1	0.0	245.40	-	-	-	245.40
044-211-090	044211090-001-001	1	0.0	245.40	-	-	-	245.40
044-211-120	044211120-001-001	1	0.0	245.40	-	-	-	245.40
044-211-130	044211130-001-001	1	0.0	245.40	-	-	-	245.40
044-222-180	044222180-001-001	1	0.0	245.40	-	-	-	245.40
044-223-090	044223090-001-001	1	0.0	470.46	-	247.26	-	717.72
044-223-100	044223100-001-001	1	0.0	470.46	-	247.26	-	717.72
044-231-680	044231680-001-001	1	0.0	245.40	-	-	-	245.40
044-241-620	044241620-001-001	1	0.0	245.40	-	-	-	245.40
044-243-190	044243190-001-001	1	0.0	245.40	-	-	-	245.40
044-243-250	044243250-001-001	1	0.0	245.40	-	-	-	245.40

City of Belmont
Sewer Service Charges
Fiscal Year 2026/27

APN	Account Number	Dwelling Units	Annualized Water Consumption (HCF)	Base Collection Charge	Flow Collection Charge	Base Treatment Charge	Flow Treatment Charge	Total Sewer Service Charge (1)
044-260-340	044260340-001-001	1	0.0	245.40	-	-	-	245.40
044-283-230	044283230-001-001	1	0.0	245.40	-	-	-	245.40
044-290-080	044290080-001-001	1	0.0	245.40	-	-	-	245.40
044-312-310	044312310-001-001	1	0.0	245.40	-	-	-	245.40
044-331-010	044331010-001-001	1	0.0	245.40	-	-	-	245.40
044-331-300	044331300-001-001	1	0.0	245.40	-	-	-	245.40
044-331-370	044331370-001-001	1	0.0	245.40	-	-	-	245.40
044-331-420	044331420-001-001	1	0.0	245.40	-	-	-	245.40
044-342-470	044342470-001-001	1	0.0	245.40	-	-	-	245.40
044-352-090	044352090-001-001	1	0.0	245.40	-	-	-	245.40
044-353-160	044353160-001-001	1	0.0	245.40	-	-	-	245.40
044-353-260	044353260-001-001	1	0.0	245.40	-	-	-	245.40
044-360-080	044360080-001-001	1	0.0	245.40	-	-	-	245.40
044-360-130	044360130-001-001	1	0.0	245.40	-	-	-	245.40
044-360-180	044360180-001-001	1	0.0	245.40	-	-	-	245.40
044-371-010	044371010-001-001	1	0.0	245.40	-	-	-	245.40
044-372-060	044372060-001-001	1	0.0	245.40	-	-	-	245.40
044-410-010	044410010-001-001	1	0.0	245.40	-	-	-	245.40
045-013-030	045013030-001-001	1	0.0	245.40	-	-	-	245.40
045-014-060	045014060-001-001	1	0.0	245.40	-	-	-	245.40
045-021-140	045021140-001-001	1	0.0	245.40	-	-	-	245.40
045-023-170	045023170-001-001	1	0.0	245.40	-	-	-	245.40
045-050-040	045050040-001-001	1	0.0	245.40	-	-	-	245.40
045-050-070	045050070-001-001	1	0.0	245.40	-	-	-	245.40
045-050-090	045050090-001-001	1	0.0	245.40	-	-	-	245.40
045-071-010	045071010-001-001	1	0.0	245.40	-	-	-	245.40
045-081-490	045081490-001-001	1	0.0	245.40	-	-	-	245.40
045-102-250	045102250-001-001	1	0.0	245.40	-	-	-	245.40
045-122-180	045122180-001-001	1	0.0	245.40	-	-	-	245.40
045-140-410	045140410-001-001	1	0.0	245.40	-	-	-	245.40
045-151-350	045151350-001-001	1	0.0	245.40	-	-	-	245.40
045-152-120	045152120-001-001	1	0.0	245.40	-	-	-	245.40
045-152-380	045152380-001-001	1	0.0	245.40	-	-	-	245.40
045-152-600	045152600-001-001	1	0.0	245.40	-	-	-	245.40
045-152-610	045152610-001-001	1	0.0	245.40	-	-	-	245.40
045-152-620	045152620-001-001	1	0.0	245.40	-	-	-	245.40
045-152-630	045152630-001-001	1	0.0	245.40	-	-	-	245.40
045-152-640	045152640-001-001	1	0.0	245.40	-	-	-	245.40
045-152-650	045152650-001-001	1	0.0	245.40	-	-	-	245.40
045-152-660	045152660-001-001	1	0.0	245.40	-	-	-	245.40
045-152-670	045152670-001-001	1	0.0	245.40	-	-	-	245.40
045-152-700	045152700-001-001	1	0.0	245.40	-	-	-	245.40
045-162-080	045162080-001-001	1	0.0	245.40	-	-	-	245.40
045-162-090	045162090-001-001	1	0.0	245.40	-	-	-	245.40
045-163-070	045163070-001-001	1	0.0	245.40	-	-	-	245.40
045-165-010	045165010-001-001	0	0.0	245.40	-	-	-	245.40
045-165-020	045165020-001-001	1	0.0	245.40	-	-	-	245.40
045-170-080	045170080-001-001	1	0.0	245.40	-	-	-	245.40
045-182-030	045182030-001-001	1	0.0	245.40	-	-	-	245.40
045-182-200	045182200-001-001	1	0.0	245.40	-	-	-	245.40
045-182-220	045182220-001-001	1	0.0	245.40	-	-	-	245.40
045-182-260	045182260-001-001	1	0.0	245.40	-	-	-	245.40
045-185-070	045185070-001-001	1	0.0	245.40	-	-	-	245.40
045-185-100	045185100-001-001	1	0.0	245.40	-	-	-	245.40
045-186-010	045186010-001-001	1	0.0	245.40	-	-	-	245.40
045-201-240	045201240-001-001	1	0.0	245.40	-	-	-	245.40
045-204-040	045204040-001-001	1	0.0	245.40	-	-	-	245.40
045-212-120	045212120-001-001	1	0.0	245.40	-	-	-	245.40
045-222-190	045222190-001-001	1	0.0	245.40	-	-	-	245.40
045-222-220	045222220-001-001	1	0.0	245.40	-	-	-	245.40
045-222-480	045222480-001-001	1	0.0	245.40	-	-	-	245.40
045-241-130	045241130-001-001	1	0.0	245.40	-	-	-	245.40
045-241-210	045241210-001-001	1	0.0	245.40	-	-	-	245.40
045-241-260	045241260-001-001	1	0.0	245.40	-	-	-	245.40
045-243-020	045243020-001-001	1	0.0	245.40	-	-	-	245.40
045-243-030	045243030-001-001	1	0.0	245.40	-	-	-	245.40
045-243-050	045243050-001-001	1	0.0	245.40	-	-	-	245.40
045-247-030	045247030-001-001	1	0.0	245.40	-	-	-	245.40

City of Belmont
Sewer Service Charges
Fiscal Year 2026/27

APN	Account Number	Dwelling Units	Annualized Water Consumption (HCF)	Base Collection Charge	Flow Collection Charge	Base Treatment Charge	Flow Treatment Charge	Total Sewer Service Charge (1)
045-247-050	045247050-001-001	1	0.0	245.40	-	-	-	245.40
045-248-040	045248040-001-001	1	0.0	245.40	-	-	-	245.40
045-248-050	045248050-001-001	1	0.0	245.40	-	-	-	245.40
045-252-050	045252050-001-001	1	0.0	245.40	-	-	-	245.40
045-252-070	045252070-001-001	1	0.0	245.40	-	-	-	245.40
045-254-190	045254190-001-001	1	0.0	245.40	-	-	-	245.40
045-261-030	045261030-001-001	1	0.0	245.40	-	-	-	245.40
045-264-060	045264060-001-001	1	0.0	245.40	-	-	-	245.40
045-281-310	045281310-001-001	1	0.0	245.40	-	-	-	245.40
045-330-070	045330070-001-001	1	0.0	245.40	-	-	-	245.40
045-330-130	045330130-001-001	1	0.0	245.40	-	-	-	245.40
045-330-180	045330180-001-001	1	0.0	245.40	-	-	-	245.40
045-330-200	045330200-001-001	1	0.0	245.40	-	-	-	245.40
045-330-220	045330220-001-001	1	0.0	245.40	-	-	-	245.40
045-330-230	045330230-001-001	1	0.0	245.40	-	-	-	245.40
045-340-030	045340030-001-001	1	0.0	245.40	-	-	-	245.40
045-340-040	045340040-001-001	1	0.0	245.40	-	-	-	245.40
045-340-070	045340070-001-001	1	0.0	245.40	-	-	-	245.40
045-340-130	045340130-001-001	1	0.0	245.40	-	-	-	245.40
045-340-170	045340170-001-001	1	0.0	245.40	-	-	-	245.40
045-351-120	045351120-001-001	1	0.0	245.40	-	-	-	245.40
045-371-060	045371060-001-001	1	0.0	245.40	-	-	-	245.40
045-380-010	045380010-001-001	1	0.0	245.40	-	-	-	245.40
045-421-180	045421180-001-001	1	0.0	245.40	-	-	-	245.40
045-441-600	045441600-001-001	1	0.0	245.40	-	-	-	245.40
045-444-140	045444140-001-001	1	0.0	245.40	-	-	-	245.40
045-481-430	045481430-001-001	1	0.0	245.40	-	-	-	245.40
045-482-250	045482250-001-001	1	0.0	245.40	-	-	-	245.40
045-482-260	045482260-001-001	1	0.0	245.40	-	-	-	245.40
045-491-170	045491170-001-001	1	0.0	245.40	-	-	-	245.40
045-491-180	045491180-001-001	1	0.0	245.40	-	-	-	245.40
045-492-330	045492330-001-001	1	0.0	245.40	-	-	-	245.40
045-492-340	045492340-001-001	1	0.0	245.40	-	-	-	245.40
045-501-060	045501060-001-001	1	0.0	245.40	-	-	-	245.40
045-503-100	045503100-001-001	1	0.0	245.40	-	-	-	245.40
045-503-110	045503110-001-001	1	0.0	245.40	-	-	-	245.40
045-511-130	045511130-001-001	1	0.0	245.40	-	-	-	245.40
045-512-130	045512130-001-001	1	0.0	245.40	-	-	-	245.40
045-512-140	045512140-001-001	1	0.0	245.40	-	-	-	245.40
045-540-010	045540010-001-001	1	0.0	245.40	-	-	-	245.40
045-540-020	045540020-001-001	1	0.0	245.40	-	-	-	245.40
046-032-040	046032040-001-001	1	0.0	245.40	-	-	-	245.40
046-032-090	046032090-001-001	1	0.0	245.40	-	-	-	245.40
044-341-390	047168885-001-001	1	117.6	470.46	865.86	247.26	428.22	2,011.80
045-531-050	048672593-001-001	1	27.1	470.46	199.80	247.26	98.82	1,016.34
045-531-100	048672603-001-001	1	96.5	470.46	710.44	247.26	351.36	1,779.52
049-011-150	049011150-001-001	1	0.0	245.40	-	-	-	245.40
049-011-170	049011170-001-001	1	0.0	245.40	-	-	-	245.40
049-011-180	049011180-001-001	1	0.0	245.40	-	-	-	245.40
049-033-060	049033060-001-001	1	0.0	245.40	-	-	-	245.40
044-092-300	053996914-001-001	1	45.2	470.46	333.02	247.26	164.70	1,215.44
044-390-140	058945531-001-001	1	75.4	470.46	555.04	247.26	274.50	1,547.26
044-274-060	067800383-001-001	1	39.2	470.46	288.62	247.26	142.74	1,149.08
044-311-190	068437976-001-001	1	42.2	470.46	310.82	247.26	153.72	1,182.26
045-532-060	068520534-001-001	1	138.8	470.46	1,021.26	247.26	505.08	2,244.06
044-122-260	069118261-001-001	1	105.6	470.46	777.04	247.26	384.30	1,879.06
043-322-540	069711718-001-001	1	90.5	470.46	666.04	247.26	329.40	1,713.16
043-173-330	069711771-001-001	1	51.3	470.46	377.42	247.26	186.66	1,281.80
045-281-190	069904166-001-001	1	69.4	470.46	510.62	247.26	252.54	1,480.88
044-324-050	069904171-001-001	1	63.3	470.46	466.22	247.26	230.58	1,414.52
043-152-040	069904172-001-001	1	84.5	470.46	621.64	247.26	307.44	1,646.80
043-042-040	069904173-001-001	1	45.2	470.46	333.02	247.26	164.70	1,215.44
045-132-030	069904191-001-001	1	33.2	470.46	244.20	247.26	120.78	1,082.70
044-063-110	069904195-001-001	1	39.2	470.46	288.62	247.26	142.74	1,149.08
045-254-020	069904198-001-001	1	54.3	470.46	399.62	247.26	197.64	1,314.98
043-301-100	069904199-001-001	1	24.1	470.46	177.60	247.26	87.84	983.16
045-532-070	070440344-001-001	1	76.5	470.46	562.86	247.26	278.36	1,558.94
043-233-120	070718589-001-001	1	33.2	470.46	244.20	247.26	120.78	1,082.70

City of Belmont
Sewer Service Charges
Fiscal Year 2026/27

APN	Account Number	Dwelling Units	Annualized Water Consumption (HCF)	Base Collection Charge	Flow Collection Charge	Base Treatment Charge	Flow Treatment Charge	Total Sewer Service Charge (1)
040-274-200	070718590-001-001	1	42.2	470.46	310.82	247.26	153.72	1,182.26
044-122-090	070718592-001-001	1	144.8	470.46	1,065.66	247.26	527.04	2,310.42
045-081-070	070740108-001-001	1	268.5	470.46	1,975.94	247.26	977.22	3,670.88
044-162-180	070740111-001-001	1	36.2	470.46	266.40	247.26	131.76	1,115.88
045-151-360	070740125-001-001	1	39.2	470.46	288.62	247.26	142.74	1,149.08
040-263-460	070914515-001-001	1	60.3	470.46	444.02	247.26	219.60	1,381.34
040-315-010	071011935-001-001	1	280.5	470.46	4,011.68	247.26	1,986.20	6,715.60
044-326-050	071115750-001-001	1	36.2	470.46	266.40	247.26	131.76	1,115.88
045-101-050	071169466-001-001	1	30.2	470.46	222.00	247.26	109.80	1,049.52
044-195-020	071307081-001-001	1	99.5	470.46	732.64	247.26	362.34	1,812.70
045-081-090	071337968-001-001	1	93.5	470.46	688.24	247.26	340.38	1,746.34
046-010-110	071370443-001-001	0	0.0	-	-	-	-	-
044-033-130	071370445-001-001	1	0.0	470.46	-	247.26	-	717.72
045-103-140	071370446-001-001	1	60.3	470.46	444.02	247.26	219.60	1,381.34
044-181-100	071370447-001-001	1	141.8	470.46	1,043.46	247.26	516.06	2,277.24
044-021-050	071370449-001-001	1	126.7	470.46	932.46	247.26	461.16	2,111.34
040-383-030	071370450-001-001	1	84.5	470.46	621.64	247.26	307.44	1,646.80
045-152-350	071370505-001-001	1	0.0	470.46	-	247.26	-	717.72
044-342-460	071370510-001-001	1	238.3	470.46	1,753.92	247.26	867.42	3,339.06
045-482-130	071370515-001-001	1	69.4	470.46	510.62	247.26	252.54	1,480.88
044-251-010	071373755-001-001	1	132.7	470.46	976.86	247.26	483.12	2,177.70
045-281-070	071373756-001-001	1	33.2	470.46	244.20	247.26	120.78	1,082.70
043-322-330	071373758-001-001	1	90.5	470.46	666.04	247.26	329.40	1,713.16
043-191-390	071373759-001-001	1	75.4	470.46	555.04	247.26	274.50	1,547.26
044-043-620	071373760-001-001	1	33.2	470.46	244.20	247.26	120.78	1,082.70
044-091-090	071373821-001-001	1	84.5	470.46	621.64	247.26	307.44	1,646.80
044-042-180	071373823-001-001	0	0.0	-	-	-	-	-
044-241-380	071373824-001-001	1	126.7	470.46	932.46	247.26	461.16	2,111.34
044-271-230	071373825-001-001	1	90.5	470.46	666.04	247.26	329.40	1,713.16
044-083-140	071373826-001-001	1	96.5	470.46	710.44	247.26	351.36	1,779.52
043-222-010	072371886-001-001	1	42.2	470.46	310.82	247.26	153.72	1,182.26
045-140-480	072371887-001-001	1	168.9	470.46	1,243.28	247.26	614.88	2,575.88
044-351-220	072602023-001-001	1	63.3	470.46	466.22	247.26	230.58	1,414.52
045-244-170	072602025-001-001	1	3.0	470.46	22.20	247.26	10.98	750.90
044-041-070	072602027-001-001	1	45.2	470.46	333.02	247.26	164.70	1,215.44
044-013-270	072602028-001-001	1	36.2	470.46	266.40	247.26	131.76	1,115.88
044-081-230	072602030-001-001	1	0.0	470.46	-	247.26	-	717.72
044-112-180	072602031-001-001	1	33.2	470.46	244.20	247.26	120.78	1,082.70
043-131-040	072602032-001-001	0	0.0	-	-	-	-	-
045-422-050	072602033-001-001	1	27.1	470.46	199.80	247.26	98.82	1,016.34
045-531-010	072764993-001-001	1	48.3	470.46	355.22	247.26	175.68	1,248.62
045-532-120	072764994-001-001	1	18.1	470.46	133.20	247.26	65.88	916.80
045-532-090	072764995-001-001	1	48.3	470.46	355.22	247.26	175.68	1,248.62
043-272-240	072764996-001-001	1	105.6	470.46	777.04	247.26	384.30	1,879.06
043-401-050	072764997-001-001	1	45.2	470.46	333.02	247.26	164.70	1,215.44
043-272-040	073085815-001-001	1	51.3	470.46	377.42	247.26	186.66	1,281.80
043-273-390	073085816-001-001	1	60.3	470.46	444.02	247.26	219.60	1,381.34
040-332-090	073085817-001-001	4	126.7	1,881.84	932.46	989.04	461.16	4,264.50
043-274-010	073085818-001-001	1	51.3	470.46	377.42	247.26	186.66	1,281.80
045-101-100	073085819-001-001	1	81.4	470.46	599.44	247.26	296.46	1,613.62
044-231-130	073085820-001-001	1	39.2	470.46	288.62	247.26	142.74	1,149.08
045-161-160	073642787-001-001	3	123.7	1,411.38	910.26	741.78	450.18	3,513.60
043-282-170	073642788-001-001	1	39.2	470.46	288.62	247.26	142.74	1,149.08
043-282-010	073642789-001-001	1	60.3	470.46	444.02	247.26	219.60	1,381.34
044-272-010	073642790-001-001	1	18.1	470.46	133.20	247.26	65.88	916.80
043-332-040	073642791-001-001	1	99.5	470.46	732.64	247.26	362.34	1,812.70
043-332-050	073642792-001-001	1	6.1	470.46	44.76	247.26	22.14	784.62
045-140-170	073642793-001-001	1	78.4	470.46	577.24	247.26	285.48	1,580.44
044-142-430	073642794-001-001	1	42.2	470.46	310.82	247.26	153.72	1,182.26
044-061-320	073642795-001-001	1	48.3	470.46	355.22	247.26	175.68	1,248.62
045-202-360	073642796-001-001	1	138.8	470.46	1,021.26	247.26	505.08	2,244.06
045-351-030	073642798-001-001	1	63.3	470.46	466.22	247.26	230.58	1,414.52
045-441-040	073642915-001-001	1	24.1	470.46	177.60	247.26	87.84	983.16
045-441-030	073642916-001-001	1	51.3	470.46	377.42	247.26	186.66	1,281.80
044-312-220	073642917-001-001	1	57.3	470.46	421.82	247.26	208.62	1,348.16
043-263-280	073642918-001-001	1	39.2	470.46	288.62	247.26	142.74	1,149.08
043-311-240	073642919-001-001	1	132.7	470.46	976.86	247.26	483.12	2,177.70
044-332-240	073643221-001-001	1	78.4	470.46	577.24	247.26	285.48	1,580.44

City of Belmont
Sewer Service Charges
Fiscal Year 2026/27

APN	Account Number	Dwelling Units	Annualized Water Consumption (HCF)	Base Collection Charge	Flow Collection Charge	Base Treatment Charge	Flow Treatment Charge	Total Sewer Service Charge (1)
043-211-070	073643222-001-001	1	75.4	470.46	555.04	247.26	274.50	1,547.26
043-251-460	073643223-001-001	1	75.4	470.46	555.04	247.26	274.50	1,547.26
044-072-010	073643224-001-001	1	75.4	470.46	555.04	247.26	274.50	1,547.26
044-072-730	073643225-001-001	1	27.1	470.46	199.80	247.26	98.82	1,016.34
045-472-040	073643226-001-001	1	27.1	470.46	199.80	247.26	98.82	1,016.34
044-102-220	073643468-001-001	1	48.3	470.46	355.22	247.26	175.68	1,248.62
043-112-060	073643540-001-001	1	274.5	470.46	2,020.34	247.26	999.18	3,737.24
044-341-030	073643541-001-001	1	39.2	470.46	288.62	247.26	142.74	1,149.08
043-262-120	073643542-001-001	1	78.4	470.46	577.24	247.26	285.48	1,580.44
044-071-190	073643544-001-001	1	36.2	470.46	266.40	247.26	131.76	1,115.88
040-331-190	073643545-001-001	1	18.1	470.46	133.20	247.26	65.88	916.80
045-274-410	073643546-001-001	1	18.1	470.46	133.20	247.26	65.88	916.80
040-334-150	073643547-001-001	1	48.3	470.46	355.22	247.26	175.68	1,248.62
045-281-200	073643548-001-001	1	27.1	470.46	199.80	247.26	98.82	1,016.34
043-122-240	073643550-001-001	1	60.3	470.46	444.02	247.26	219.60	1,381.34
043-021-450	073643875-001-001	1	66.4	470.46	488.42	247.26	241.56	1,447.70
043-322-370	073643876-001-001	1	165.9	470.46	1,221.08	247.26	603.90	2,542.70
044-013-050	073643877-001-001	1	69.4	470.46	510.62	247.26	252.54	1,480.88
045-140-140	073643878-001-001	1	171.9	470.46	1,265.48	247.26	625.86	2,609.06
043-121-320	073643879-001-001	1	63.3	470.46	466.22	247.26	230.58	1,414.52
044-341-260	073643970-001-001	1	42.2	470.46	310.82	247.26	153.72	1,182.26
043-222-430	073643971-001-001	1	63.3	470.46	466.22	247.26	230.58	1,414.52
043-211-020	073643972-001-001	1	138.8	470.46	1,021.26	247.26	505.08	2,244.06
043-010-610	073643973-001-001	1	138.8	470.46	1,021.26	247.26	505.08	2,244.06
044-353-150	073643974-001-001	1	57.3	470.46	421.82	247.26	208.62	1,348.16
040-253-080	073643975-001-001	1	81.4	470.46	599.44	247.26	296.46	1,613.62
044-221-090	073643976-001-001	1	39.2	470.46	288.62	247.26	142.74	1,149.08
040-334-130	073643978-001-001	1	48.3	470.46	355.22	247.26	175.68	1,248.62
044-091-310	073643979-001-001	1	48.3	470.46	355.22	247.26	175.68	1,248.62
045-113-120	073643980-001-001	1	66.4	470.46	488.42	247.26	241.56	1,447.70
045-211-150	073643981-001-001	1	30.2	470.46	222.00	247.26	109.80	1,049.52
045-202-460	073643982-001-001	1	45.2	470.46	333.02	247.26	164.70	1,215.44
045-422-040	073643983-001-001	1	138.8	470.46	1,021.26	247.26	505.08	2,244.06
043-251-410	073643986-001-001	1	33.2	470.46	244.20	247.26	120.78	1,082.70
040-490-120	073643987-001-001	1	63.3	470.46	466.22	247.26	230.58	1,414.52
040-242-010	073643990-001-001	1	187.0	470.46	1,376.50	247.26	680.76	2,774.98
044-242-140	073643991-001-001	1	84.5	470.46	621.64	247.26	307.44	1,646.80
044-052-070	073643993-001-001	1	105.6	470.46	777.04	247.26	384.30	1,879.06
043-152-270	073643994-001-001	1	211.2	470.46	1,554.10	247.26	768.60	3,040.42
043-062-690	073643995-001-001	1	18.1	470.46	133.20	247.26	65.88	916.80
045-361-340	073643996-001-001	1	45.2	470.46	333.02	247.26	164.70	1,215.44
045-360-050	073643997-001-001	1	75.4	470.46	555.04	247.26	274.50	1,547.26
043-332-330	073643998-001-001	1	72.4	470.46	532.82	247.26	263.52	1,514.06
045-403-040	073643999-001-001	1	42.2	470.46	310.82	247.26	153.72	1,182.26
043-052-120	073644000-001-001	1	60.3	470.46	444.02	247.26	219.60	1,381.34
045-413-130	073644001-001-001	1	66.4	470.46	488.42	247.26	241.56	1,447.70
045-350-090	073644003-001-001	1	75.4	470.46	555.04	247.26	274.50	1,547.26
043-042-030	073644004-001-001	1	15.1	470.46	111.00	247.26	54.90	883.62
044-072-420	073644005-001-001	1	33.2	470.46	244.20	247.26	120.78	1,082.70
045-181-160	073644006-001-001	1	69.4	470.46	510.62	247.26	252.54	1,480.88
045-263-130	073644007-001-001	1	69.4	470.46	510.62	247.26	252.54	1,480.88
044-023-100	073644008-001-001	1	9.0	470.46	66.60	247.26	32.94	817.26
044-051-100	073644009-001-001	1	159.9	470.46	1,176.68	247.26	581.94	2,476.34
040-343-160	073644010-001-001	1	87.5	470.46	643.84	247.26	318.42	1,679.98
045-222-180	073644011-001-001	1	60.3	470.46	444.02	247.26	219.60	1,381.34
043-191-080	073644012-001-001	1	57.3	470.46	421.82	247.26	208.62	1,348.16
043-182-060	073679862-001-001	1	187.0	470.46	1,376.50	247.26	680.76	2,774.98
043-171-090	073679863-001-001	1	72.4	470.46	532.82	247.26	263.52	1,514.06
043-072-740	073679864-001-001	1	253.4	470.46	1,864.92	247.26	922.32	3,504.96
045-532-110	073679865-001-001	1	72.4	470.46	532.82	247.26	263.52	1,514.06
040-332-060	073679866-001-001	4	217.2	1,881.84	1,598.50	989.04	790.56	5,259.94
046-030-420	073680055-001-001	0	0.0	-	-	-	-	-
043-282-100	073680056-001-001	1	48.3	470.46	355.22	247.26	175.68	1,248.62
045-263-010	073680057-001-001	1	33.2	470.46	244.20	247.26	120.78	1,082.70
040-315-010	073680058-001-001	1	156.9	470.46	2,243.08	247.26	1,110.56	4,071.36
044-022-220	073680059-001-001	1	141.8	470.46	1,043.46	247.26	516.06	2,277.24
044-051-420	073680060-001-001	1	90.5	470.46	666.04	247.26	329.40	1,713.16
045-263-020	073680061-001-001	1	81.4	470.46	599.44	247.26	296.46	1,613.62

City of Belmont
Sewer Service Charges
Fiscal Year 2026/27

APN	Account Number	Dwelling Units	Annualized Water Consumption (HCF)	Base Collection Charge	Flow Collection Charge	Base Treatment Charge	Flow Treatment Charge	Total Sewer Service Charge (1)
043-402-080	073680062-001-001	1	81.4	470.46	599.44	247.26	296.46	1,613.62
043-261-020	073680063-001-001	1	60.3	470.46	444.02	247.26	219.60	1,381.34
043-072-730	073680065-001-001	1	66.4	470.46	488.42	247.26	241.56	1,447.70
044-212-140	073680066-001-001	1	45.2	470.46	333.02	247.26	164.70	1,215.44
040-482-200	073680067-001-001	1	27.1	470.46	199.80	247.26	98.82	1,016.34
044-054-290	073680068-001-001	1	153.8	470.46	1,132.28	247.26	559.98	2,409.98
045-421-190	073680069-001-001	1	33.2	470.46	244.20	247.26	120.78	1,082.70
043-340-010	073798209-001-001	1	313.7	470.46	2,308.96	247.26	1,141.92	4,168.60
045-140-100	074037187-001-001	2	193.1	940.92	1,420.90	494.52	702.72	3,559.06
044-201-290	074379082-001-001	0	0.0	-	-	-	-	-
043-402-090	074559852-001-001	1	75.4	470.46	555.04	247.26	274.50	1,547.26
043-402-100	074559853-001-001	1	141.8	470.46	1,043.46	247.26	516.06	2,277.24
043-402-070	074559854-001-001	1	102.6	470.46	754.84	247.26	373.32	1,845.88
043-402-050	074559855-001-001	1	42.2	470.46	310.82	247.26	153.72	1,182.26
043-390-100	074559860-001-001	1	51.3	470.46	377.42	247.26	186.66	1,281.80
043-082-020	074559861-001-001	1	57.3	470.46	421.82	247.26	208.62	1,348.16
043-403-020	074559862-001-001	1	66.4	470.46	488.42	247.26	241.56	1,447.70
043-403-030	074559863-001-001	1	87.5	470.46	643.84	247.26	318.42	1,679.98
043-402-020	074559864-001-001	1	27.1	470.46	199.80	247.26	98.82	1,016.34
043-402-010	074559865-001-001	1	60.3	470.46	444.02	247.26	219.60	1,381.34
043-402-030	074559866-001-001	1	15.1	470.46	111.00	247.26	54.90	883.62
043-402-040	074559867-001-001	1	48.3	470.46	355.22	247.26	175.68	1,248.62
043-403-010	074559868-001-001	1	184.0	470.46	1,354.30	247.26	669.78	2,741.80
043-402-060	074559869-001-001	1	114.6	470.46	843.66	247.26	417.24	1,978.62
043-211-040	074559870-001-001	1	57.3	470.46	421.82	247.26	208.62	1,348.16
043-122-100	074559871-001-001	1	220.2	470.46	1,620.72	247.26	801.54	3,139.98
043-390-070	074559872-001-001	1	90.5	470.46	666.04	247.26	329.40	1,713.16
043-072-220	074559873-001-001	1	75.4	470.46	555.04	247.26	274.50	1,547.26
043-410-120	074559874-001-001	1	0.0	470.46	-	247.26	-	717.72
043-410-110	074559875-001-001	1	39.2	470.46	288.62	247.26	142.74	1,149.08
043-410-140	074559876-001-001	1	93.5	470.46	688.24	247.26	340.38	1,746.34
043-410-130	074559877-001-001	1	54.3	470.46	399.62	247.26	197.64	1,314.98
043-410-220	074559878-001-001	1	24.1	470.46	177.60	247.26	87.84	983.16
043-410-210	074559879-001-001	1	111.6	470.46	821.46	247.26	406.26	1,945.44
043-401-040	074559880-001-001	1	57.3	470.46	421.82	247.26	208.62	1,348.16
043-401-030	074559881-001-001	1	42.2	470.46	310.82	247.26	153.72	1,182.26
043-410-080	074559882-001-001	1	90.5	470.46	666.04	247.26	329.40	1,713.16
043-401-020	074559883-001-001	1	48.3	470.46	355.22	247.26	175.68	1,248.62
043-410-180	074559884-001-001	1	135.7	470.46	999.06	247.26	494.10	2,210.88
043-410-170	074559885-001-001	1	66.4	470.46	488.42	247.26	241.56	1,447.70
043-410-160	074559886-001-001	1	69.4	470.46	510.62	247.26	252.54	1,480.88
043-410-150	074559887-001-001	1	60.3	470.46	444.02	247.26	219.60	1,381.34
043-410-200	074559888-001-001	1	81.4	470.46	599.44	247.26	296.46	1,613.62
043-410-190	074559889-001-001	1	18.1	470.46	133.20	247.26	65.88	916.80
043-072-750	074559890-001-001	1	69.4	470.46	510.62	247.26	252.54	1,480.88
043-401-010	074559891-001-001	1	193.1	470.46	1,420.90	247.26	702.72	2,841.34
043-410-090	074559896-001-001	1	54.3	470.46	399.62	247.26	197.64	1,314.98
043-410-100	074559897-001-001	1	51.3	470.46	377.42	247.26	186.66	1,281.80
043-410-240	074559898-001-001	1	96.5	470.46	710.44	247.26	351.36	1,779.52
043-410-230	074559899-001-001	1	48.3	470.46	355.22	247.26	175.68	1,248.62
045-222-130	074559900-001-001	1	63.3	470.46	466.22	247.26	230.58	1,414.52
045-132-130	074559901-001-001	1	108.6	470.46	799.24	247.26	395.28	1,912.24
045-204-240	074559902-001-001	1	259.4	470.46	1,909.34	247.26	944.28	3,571.34
044-086-150	074639181-001-001	1	38.6	470.46	283.92	247.26	140.42	1,142.06
043-274-060	074639194-001-001	1	72.4	470.46	532.82	247.26	263.52	1,514.06
043-274-070	074639195-001-001	1	27.1	470.46	199.80	247.26	98.82	1,016.34
043-274-080	074639196-001-001	1	54.3	470.46	399.62	247.26	197.64	1,314.98
043-274-090	074639197-001-001	1	114.6	470.46	843.66	247.26	417.24	1,978.62
043-274-110	074639199-001-001	1	51.3	470.46	377.42	247.26	186.66	1,281.80
043-274-120	074639200-001-001	1	84.5	470.46	621.64	247.26	307.44	1,646.80
043-274-130	074639201-001-001	1	108.6	470.46	799.24	247.26	395.28	1,912.24
043-274-140	074639202-001-001	1	75.4	470.46	555.04	247.26	274.50	1,547.26
043-274-150	074639203-001-001	1	102.6	470.46	754.84	247.26	373.32	1,845.88
043-274-160	074639204-001-001	1	108.6	470.46	799.24	247.26	395.28	1,912.24
043-274-210	074639205-001-001	1	190.0	470.46	1,398.70	247.26	691.74	2,808.16
043-274-190	074639206-001-001	1	51.3	470.46	377.42	247.26	186.66	1,281.80
043-263-290	074639207-001-001	1	165.9	470.46	1,221.08	247.26	603.90	2,542.70
043-263-310	074639209-001-001	1	63.3	470.46	466.22	247.26	230.58	1,414.52

APN	Account Number	Dwelling Units	Annualized Water Consumption (HCF)	Base Collection Charge	Flow Collection Charge	Base Treatment Charge	Flow Treatment Charge	Total Sewer Service Charge (1)
043-263-320	074639210-001-001	1	84.5	470.46	621.64	247.26	307.44	1,646.80
043-263-330	074639211-001-001	1	57.3	470.46	421.82	247.26	208.62	1,348.16
043-271-080	074639212-001-001	1	27.1	470.46	199.80	247.26	98.82	1,016.34
043-271-060	074639214-001-001	1	96.5	470.46	710.44	247.26	351.36	1,779.52
043-271-090	074639215-001-001	1	220.2	470.46	1,620.72	247.26	801.54	3,139.98
043-271-100	074639216-001-001	1	99.5	470.46	732.64	247.26	362.34	1,812.70
043-271-040	074639217-001-001	1	42.2	470.46	310.82	247.26	153.72	1,182.26
043-271-030	074639218-001-001	1	57.3	470.46	421.82	247.26	208.62	1,348.16
043-271-020	074639219-001-001	1	126.7	470.46	932.46	247.26	461.16	2,111.34
043-271-010	074639220-001-001	1	42.2	470.46	310.82	247.26	153.72	1,182.26
043-233-340	074639221-001-001	1	117.6	470.46	865.86	247.26	428.22	2,011.80
043-233-310	074639222-001-001	1	72.4	470.46	532.82	247.26	263.52	1,514.06
043-233-330	074639223-001-001	1	42.2	470.46	310.82	247.26	153.72	1,182.26
043-233-020	074639224-001-001	1	36.2	470.46	266.40	247.26	131.76	1,115.88
043-233-030	074639225-001-001	1	84.5	470.46	621.64	247.26	307.44	1,646.80
043-233-040	074639226-001-001	1	54.3	470.46	399.62	247.26	197.64	1,314.98
043-233-050	074639227-001-001	1	39.2	470.46	288.62	247.26	142.74	1,149.08
043-233-060	074639228-001-001	1	57.3	470.46	421.82	247.26	208.62	1,348.16
043-233-070	074639229-001-001	1	45.2	470.46	333.02	247.26	164.70	1,215.44
043-233-080	074639230-001-001	1	36.2	470.46	266.40	247.26	131.76	1,115.88
043-233-090	074639231-001-001	1	51.3	470.46	377.42	247.26	186.66	1,281.80
043-233-100	074639232-001-001	1	15.1	470.46	111.00	247.26	54.90	883.62
043-272-120	074639233-001-001	1	72.4	470.46	532.82	247.26	263.52	1,514.06
043-272-130	074639234-001-001	1	30.2	470.46	222.00	247.26	109.80	1,049.52
043-233-110	074639235-001-001	1	54.3	470.46	399.62	247.26	197.64	1,314.98
043-301-320	074639236-001-001	1	150.8	470.46	1,110.08	247.26	549.00	2,376.80
043-301-010	074639237-001-001	1	165.9	470.46	1,221.08	247.26	603.90	2,542.70
043-301-020	074639238-001-001	1	48.3	470.46	355.22	247.26	175.68	1,248.62
043-301-030	074639239-001-001	1	48.3	470.46	355.22	247.26	175.68	1,248.62
043-301-040	074639240-001-001	1	60.3	470.46	444.02	247.26	219.60	1,381.34
043-301-050	074639241-001-001	1	93.5	470.46	688.24	247.26	340.38	1,746.34
043-301-060	074639242-001-001	1	48.3	470.46	355.22	247.26	175.68	1,248.62
043-301-070	074639243-001-001	1	69.4	470.46	510.62	247.26	252.54	1,480.88
043-301-080	074639244-001-001	1	24.1	470.46	177.60	247.26	87.84	983.16
043-301-090	074639245-001-001	1	54.3	470.46	399.62	247.26	197.64	1,314.98
043-301-110	074639246-001-001	1	18.1	470.46	133.20	247.26	65.88	916.80
043-301-120	074639247-001-001	1	39.2	470.46	288.62	247.26	142.74	1,149.08
043-301-130	074639248-001-001	1	42.2	470.46	310.82	247.26	153.72	1,182.26
043-301-140	074639249-001-001	1	90.5	470.46	666.04	247.26	329.40	1,713.16
043-275-180	074639250-001-001	1	90.5	470.46	666.04	247.26	329.40	1,713.16
043-275-190	074639251-001-001	1	90.5	470.46	666.04	247.26	329.40	1,713.16
043-275-310	074639252-001-001	1	21.1	470.46	155.40	247.26	76.86	949.98
043-275-360	074639253-001-001	1	196.1	470.46	1,443.10	247.26	713.70	2,874.52
043-275-230	074639255-001-001	1	96.5	470.46	710.44	247.26	351.36	1,779.52
043-275-240	074639256-001-001	1	57.3	470.46	421.82	247.26	208.62	1,348.16
043-275-260	074639258-001-001	1	21.1	470.46	155.40	247.26	76.86	949.98
043-275-270	074639259-001-001	1	21.1	470.46	155.40	247.26	76.86	949.98
043-275-280	074639260-001-001	1	24.1	470.46	177.60	247.26	87.84	983.16
043-275-290	074639261-001-001	1	54.3	470.46	399.62	247.26	197.64	1,314.98
043-272-140	074639262-001-001	1	30.2	470.46	222.00	247.26	109.80	1,049.52
043-272-150	074639263-001-001	1	39.2	470.46	288.62	247.26	142.74	1,149.08
043-272-160	074639264-001-001	1	21.1	470.46	155.40	247.26	76.86	949.98
043-272-170	074639265-001-001	1	45.2	470.46	333.02	247.26	164.70	1,215.44
043-272-180	074639266-001-001	1	63.3	470.46	466.22	247.26	230.58	1,414.52
043-272-190	074639267-001-001	1	60.3	470.46	444.02	247.26	219.60	1,381.34
043-273-510	074639268-001-001	1	39.2	470.46	288.62	247.26	142.74	1,149.08
043-273-490	074639269-001-001	1	153.8	470.46	1,132.28	247.26	559.98	2,409.98
043-273-220	074639271-001-001	1	69.4	470.46	510.62	247.26	252.54	1,480.88
043-273-230	074639272-001-001	1	54.3	470.46	399.62	247.26	197.64	1,314.98
043-273-240	074639273-001-001	1	45.2	470.46	333.02	247.26	164.70	1,215.44
043-273-250	074639274-001-001	1	54.3	470.46	399.62	247.26	197.64	1,314.98
043-273-260	074639275-001-001	1	60.3	470.46	444.02	247.26	219.60	1,381.34
043-273-270	074639276-001-001	1	90.5	470.46	666.04	247.26	329.40	1,713.16
043-273-280	074639277-001-001	1	33.2	470.46	244.20	247.26	120.78	1,082.70
043-273-290	074639278-001-001	1	36.2	470.46	266.40	247.26	131.76	1,115.88
043-273-300	074639279-001-001	1	18.1	470.46	133.20	247.26	65.88	916.80
043-273-310	074639280-001-001	1	63.3	470.46	466.22	247.26	230.58	1,414.52
043-273-330	074639282-001-001	1	39.2	470.46	288.62	247.26	142.74	1,149.08

City of Belmont
Sewer Service Charges
Fiscal Year 2026/27

APN	Account Number	Dwelling Units	Annualized Water Consumption (HCF)	Base Collection Charge	Flow Collection Charge	Base Treatment Charge	Flow Treatment Charge	Total Sewer Service Charge (1)
043-273-340	074639283-001-001	1	69.4	470.46	510.62	247.26	252.54	1,480.88
043-273-350	074639284-001-001	1	69.4	470.46	510.62	247.26	252.54	1,480.88
043-273-360	074639285-001-001	1	36.2	470.46	266.40	247.26	131.76	1,115.88
043-273-530	074639286-001-001	1	0.0	470.46	-	247.26	-	717.72
043-273-380	074639287-001-001	1	181.0	470.46	1,332.08	247.26	658.80	2,708.60
043-273-450	074639288-001-001	1	66.4	470.46	488.42	247.26	241.56	1,447.70
043-273-460	074639289-001-001	1	117.6	470.46	865.86	247.26	428.22	2,011.80
043-273-410	074639290-001-001	1	30.2	470.46	222.00	247.26	109.80	1,049.52
043-273-010	074639291-001-001	1	69.4	470.46	510.62	247.26	252.54	1,480.88
043-273-020	074639292-001-001	1	54.3	470.46	399.62	247.26	197.64	1,314.98
043-273-470	074639293-001-001	1	21.1	470.46	155.40	247.26	76.86	949.98
043-273-480	074639294-001-001	1	0.0	470.46	-	247.26	-	717.72
043-273-040	074639295-001-001	1	42.2	470.46	310.82	247.26	153.72	1,182.26
043-273-070	074639298-001-001	1	57.3	470.46	421.82	247.26	208.62	1,348.16
043-273-080	074639299-001-001	1	72.4	470.46	532.82	247.26	263.52	1,514.06
043-273-090	074639300-001-001	1	54.3	470.46	399.62	247.26	197.64	1,314.98
043-273-110	074639302-001-001	1	51.3	470.46	377.42	247.26	186.66	1,281.80
043-273-130	074639304-001-001	1	24.1	470.46	177.60	247.26	87.84	983.16
043-273-140	074639305-001-001	1	0.0	470.46	-	247.26	-	717.72
043-273-150	074639306-001-001	1	24.1	470.46	177.60	247.26	87.84	983.16
043-273-160	074639307-001-001	1	18.1	470.46	133.20	247.26	65.88	916.80
043-273-170	074639308-001-001	1	15.1	470.46	111.00	247.26	54.90	883.62
043-272-200	074639309-001-001	1	51.3	470.46	377.42	247.26	186.66	1,281.80
043-272-210	074639310-001-001	1	33.2	470.46	244.20	247.26	120.78	1,082.70
043-272-220	074639311-001-001	1	93.5	470.46	688.24	247.26	340.38	1,746.34
043-272-230	074639312-001-001	1	87.5	470.46	643.84	247.26	318.42	1,679.98
045-114-030	074639313-001-001	1	78.4	470.46	577.24	247.26	285.48	1,580.44
043-272-250	074639314-001-001	1	48.3	470.46	355.22	247.26	175.68	1,248.62
043-272-390	074639316-001-001	1	60.3	470.46	444.02	247.26	219.60	1,381.34
043-272-270	074639317-001-001	1	36.2	470.46	266.40	247.26	131.76	1,115.88
043-272-290	074639318-001-001	1	42.2	470.46	310.82	247.26	153.72	1,182.26
043-272-300	074639319-001-001	1	0.0	470.46	-	247.26	-	717.72
043-272-310	074639320-001-001	1	60.3	470.46	444.02	247.26	219.60	1,381.34
043-272-370	074639321-001-001	1	90.5	470.46	666.04	247.26	329.40	1,713.16
043-272-380	074639322-001-001	1	69.4	470.46	510.62	247.26	252.54	1,480.88
043-272-350	074639323-001-001	1	54.3	470.46	399.62	247.26	197.64	1,314.98
043-272-330	074639324-001-001	1	9.0	470.46	66.60	247.26	32.94	817.26
043-272-360	074639325-001-001	1	57.3	470.46	421.82	247.26	208.62	1,348.16
043-272-020	074639326-001-001	1	99.5	470.46	732.64	247.26	362.34	1,812.70
043-272-030	074639327-001-001	1	27.1	470.46	199.80	247.26	98.82	1,016.34
043-272-050	074639328-001-001	1	87.5	470.46	643.84	247.26	318.42	1,679.98
043-272-060	074639329-001-001	1	81.4	470.46	599.44	247.26	296.46	1,613.62
043-272-080	074639331-001-001	1	114.6	470.46	843.66	247.26	417.24	1,978.62
043-272-090	074639332-001-001	1	46.4	470.46	341.48	247.26	168.88	1,228.08
043-272-100	074639333-001-001	1	33.5	470.46	246.24	247.26	121.78	1,085.74
043-272-110	074639334-001-001	1	60.3	470.46	444.02	247.26	219.60	1,381.34
044-101-130	074639335-001-001	1	54.3	470.46	399.62	247.26	197.64	1,314.98
040-383-050	074639336-001-001	1	99.5	470.46	732.64	247.26	362.34	1,812.70
044-086-160	074721746-001-001	1	63.3	470.46	466.22	247.26	230.58	1,414.52
040-334-160	074721747-001-001	1	223.2	470.46	1,642.92	247.26	812.52	3,173.16
040-383-100	074721748-001-001	1	9.0	470.46	66.60	247.26	32.94	817.26
044-181-080	074721749-001-001	1	114.6	470.46	843.66	247.26	417.24	1,978.62
044-083-070	074721750-001-001	1	45.2	470.46	333.02	247.26	164.70	1,215.44
044-223-170	074721751-001-001	1	0.0	470.46	-	247.26	-	717.72
043-282-160	074721926-001-001	1	36.2	470.46	266.40	247.26	131.76	1,115.88
040-254-260	074721927-001-001	1	69.4	470.46	510.62	247.26	252.54	1,480.88
044-142-440	074721928-001-001	1	39.2	470.46	288.62	247.26	142.74	1,149.08
040-342-160	074721929-001-001	1	45.2	470.46	333.02	247.26	164.70	1,215.44
043-282-150	074721930-001-001	1	30.2	470.46	222.00	247.26	109.80	1,049.52
040-336-030	074721931-001-001	1	57.3	470.46	421.82	247.26	208.62	1,348.16
044-290-550	074721932-001-001	1	60.3	470.46	444.02	247.26	219.60	1,381.34
045-401-160	074721933-001-001	1	75.4	470.46	555.04	247.26	274.50	1,547.26
045-443-040	074721935-001-001	1	9.0	470.46	66.60	247.26	32.94	817.26
044-194-200	074721936-001-001	1	36.2	470.46	266.40	247.26	131.76	1,115.88
044-152-010	074721937-001-001	1	33.2	470.46	244.20	247.26	120.78	1,082.70
043-340-190	074809650-001-001	0	0.0	-	-	-	-	-
043-152-090	074814067-001-001	1	123.7	470.46	910.26	247.26	450.18	2,078.16
043-152-050	074814068-001-001	1	33.2	470.46	244.20	247.26	120.78	1,082.70

City of Belmont
Sewer Service Charges
Fiscal Year 2026/27

APN	Account Number	Dwelling Units	Annualized Water Consumption (HCF)	Base Collection Charge	Flow Collection Charge	Base Treatment Charge	Flow Treatment Charge	Total Sewer Service Charge (1)
043-152-080	074814069-001-001	1	27.1	470.46	199.80	247.26	98.82	1,016.34
043-152-060	074814070-001-001	1	84.5	470.46	621.64	247.26	307.44	1,646.80
043-152-070	074814071-001-001	1	60.3	470.46	444.02	247.26	219.60	1,381.34
043-151-190	074814072-001-001	1	36.2	470.46	266.40	247.26	131.76	1,115.88
043-152-350	074814073-001-001	1	72.4	470.46	532.82	247.26	263.52	1,514.06
043-152-340	074814074-001-001	1	141.8	470.46	1,043.46	247.26	516.06	2,277.24
043-152-250	074814075-001-001	1	12.1	470.46	88.80	247.26	43.92	850.44
043-152-260	074814076-001-001	1	54.3	470.46	399.62	247.26	197.64	1,314.98
043-152-280	074814077-001-001	1	54.3	470.46	399.62	247.26	197.64	1,314.98
043-151-080	074814078-001-001	1	45.2	470.46	333.02	247.26	164.70	1,215.44
043-151-060	074814079-001-001	1	117.6	470.46	865.86	247.26	428.22	2,011.80
043-151-120	074814081-001-001	1	39.2	470.46	288.62	247.26	142.74	1,149.08
043-151-110	074814082-001-001	1	45.2	470.46	333.02	247.26	164.70	1,215.44
043-151-070	074814083-001-001	1	129.7	470.46	954.66	247.26	472.14	2,144.52
043-151-180	074814084-001-001	1	12.1	470.46	88.80	247.26	43.92	850.44
043-151-170	074814085-001-001	1	51.3	470.46	377.42	247.26	186.66	1,281.80
043-151-160	074814086-001-001	1	51.3	470.46	377.42	247.26	186.66	1,281.80
043-151-150	074814087-001-001	1	3.0	470.46	22.20	247.26	10.98	750.90
043-151-140	074814088-001-001	1	84.5	470.46	621.64	247.26	307.44	1,646.80
043-151-130	074814089-001-001	1	114.6	470.46	843.66	247.26	417.24	1,978.62
045-122-120	074814090-001-001	1	51.3	470.46	377.42	247.26	186.66	1,281.80
045-122-130	074814091-001-001	1	108.6	470.46	799.24	247.26	395.28	1,912.24
045-122-140	074814092-001-001	1	66.4	470.46	488.42	247.26	241.56	1,447.70
045-134-200	074814096-001-001	1	63.3	470.46	466.22	247.26	230.58	1,414.52
045-134-190	074814097-001-001	1	21.1	470.46	155.40	247.26	76.86	949.98
045-134-180	074814098-001-001	1	21.1	470.46	155.40	247.26	76.86	949.98
045-134-170	074814099-001-001	1	60.3	470.46	444.02	247.26	219.60	1,381.34
045-134-160	074814100-001-001	1	21.1	470.46	155.40	247.26	76.86	949.98
045-134-150	074814101-001-001	1	63.3	470.46	466.22	247.26	230.58	1,414.52
045-134-140	074814102-001-001	1	72.4	470.46	532.82	247.26	263.52	1,514.06
045-134-130	074814103-001-001	1	96.5	470.46	710.44	247.26	351.36	1,779.52
045-134-120	074814104-001-001	1	75.4	470.46	555.04	247.26	274.50	1,547.26
045-134-110	074814105-001-001	1	0.0	470.46	-	247.26	-	717.72
045-134-100	074814106-001-001	1	60.3	470.46	444.02	247.26	219.60	1,381.34
045-134-090	074814107-001-001	1	81.4	470.46	599.44	247.26	296.46	1,613.62
045-134-080	074814108-001-001	1	75.4	470.46	555.04	247.26	274.50	1,547.26
045-134-070	074814109-001-001	1	147.8	470.46	1,087.88	247.26	538.02	2,343.62
045-134-060	074814110-001-001	1	126.7	470.46	932.46	247.26	461.16	2,111.34
045-134-050	074814111-001-001	1	117.6	470.46	865.86	247.26	428.22	2,011.80
045-134-040	074814112-001-001	1	48.3	470.46	355.22	247.26	175.68	1,248.62
045-134-030	074814113-001-001	1	63.3	470.46	466.22	247.26	230.58	1,414.52
045-134-020	074814114-001-001	1	51.3	470.46	377.42	247.26	186.66	1,281.80
045-134-010	074814115-001-001	1	9.0	470.46	66.60	247.26	32.94	817.26
045-222-510	074814116-001-001	1	69.4	470.46	510.62	247.26	252.54	1,480.88
045-222-500	074814117-001-001	1	21.1	470.46	155.40	247.26	76.86	949.98
045-133-070	074814118-001-001	1	39.2	470.46	288.62	247.26	142.74	1,149.08
045-133-060	074814119-001-001	1	66.4	470.46	488.42	247.26	241.56	1,447.70
045-133-050	074814120-001-001	1	138.8	470.46	1,021.26	247.26	505.08	2,244.06
045-133-040	074814121-001-001	1	48.3	470.46	355.22	247.26	175.68	1,248.62
045-133-030	074814122-001-001	1	96.5	470.46	710.44	247.26	351.36	1,779.52
045-133-020	074814123-001-001	1	36.2	470.46	266.40	247.26	131.76	1,115.88
045-133-010	074814124-001-001	1	126.7	470.46	932.46	247.26	461.16	2,111.34
045-222-140	074814125-001-001	1	18.1	470.46	133.20	247.26	65.88	916.80
045-222-150	074814126-001-001	1	54.3	470.46	399.62	247.26	197.64	1,314.98
045-132-110	074814127-001-001	1	93.5	470.46	688.24	247.26	340.38	1,746.34
045-132-120	074814128-001-001	1	48.3	470.46	355.22	247.26	175.68	1,248.62
045-132-140	074814129-001-001	1	27.1	470.46	199.80	247.26	98.82	1,016.34
045-132-150	074814130-001-001	1	66.4	470.46	488.42	247.26	241.56	1,447.70
045-132-160	074814131-001-001	1	21.1	470.46	155.40	247.26	76.86	949.98
045-132-170	074814132-001-001	1	72.4	470.46	532.82	247.26	263.52	1,514.06
045-211-140	074814133-001-001	1	96.5	470.46	710.44	247.26	351.36	1,779.52
045-211-130	074814134-001-001	1	78.4	470.46	577.24	247.26	285.48	1,580.44
045-211-120	074814135-001-001	1	21.1	470.46	155.40	247.26	76.86	949.98
045-211-110	074814136-001-001	1	54.3	470.46	399.62	247.26	197.64	1,314.98
045-211-090	074814138-001-001	1	63.3	470.46	466.22	247.26	230.58	1,414.52
045-211-080	074814139-001-001	1	93.5	470.46	688.24	247.26	340.38	1,746.34
045-211-070	074814140-001-001	1	105.6	470.46	777.04	247.26	384.30	1,879.06
045-211-040	074814142-001-001	1	3.0	470.46	22.20	247.26	10.98	750.90

City of Belmont
Sewer Service Charges
Fiscal Year 2026/27

APN	Account Number	Dwelling Units	Annualized Water Consumption (HCF)	Base Collection Charge	Flow Collection Charge	Base Treatment Charge	Flow Treatment Charge	Total Sewer Service Charge (1)
045-211-050	074814143-001-001	1	93.5	470.46	688.24	247.26	340.38	1,746.34
045-202-430	074814145-001-001	1	39.2	470.46	288.62	247.26	142.74	1,149.08
045-211-030	074814147-001-001	1	66.4	470.46	488.42	247.26	241.56	1,447.70
045-202-280	074814148-001-001	1	84.5	470.46	621.64	247.26	307.44	1,646.80
045-202-270	074814149-001-001	1	21.1	470.46	155.40	247.26	76.86	949.98
045-202-190	074814150-001-001	1	39.2	470.46	288.62	247.26	142.74	1,149.08
045-202-120	074814151-001-001	1	102.6	470.46	754.84	247.26	373.32	1,845.88
045-202-130	074814152-001-001	1	48.3	470.46	355.22	247.26	175.68	1,248.62
045-202-320	074814153-001-001	1	54.3	470.46	399.62	247.26	197.64	1,314.98
045-202-330	074814154-001-001	1	69.4	470.46	510.62	247.26	252.54	1,480.88
045-202-310	074814155-001-001	1	21.1	470.46	155.40	247.26	76.86	949.98
045-202-420	074814157-001-001	1	57.3	470.46	421.82	247.26	208.62	1,348.16
045-201-040	074814158-001-001	1	33.2	470.46	244.20	247.26	120.78	1,082.70
045-201-170	074814159-001-001	1	48.3	470.46	355.22	247.26	175.68	1,248.62
045-202-400	074814160-001-001	1	90.5	470.46	666.04	247.26	329.40	1,713.16
045-202-250	074814161-001-001	1	123.7	470.46	910.26	247.26	450.18	2,078.16
045-201-160	074814162-001-001	1	63.3	470.46	466.22	247.26	230.58	1,414.52
045-201-110	074814163-001-001	1	33.2	470.46	244.20	247.26	120.78	1,082.70
045-201-180	074814164-001-001	1	78.4	470.46	577.24	247.26	285.48	1,580.44
045-201-140	074814165-001-001	1	33.2	470.46	244.20	247.26	120.78	1,082.70
045-201-210	074814166-001-001	1	114.6	470.46	843.66	247.26	417.24	1,978.62
045-201-120	074814167-001-001	1	21.1	470.46	155.40	247.26	76.86	949.98
045-201-200	074814168-001-001	1	90.5	470.46	666.04	247.26	329.40	1,713.16
045-204-090	074814169-001-001	1	114.6	470.46	843.66	247.26	417.24	1,978.62
045-204-130	074814171-001-001	1	33.2	470.46	244.20	247.26	120.78	1,082.70
045-204-230	074814172-001-001	1	75.4	470.46	555.04	247.26	274.50	1,547.26
045-222-010	074814173-001-001	1	42.2	470.46	310.82	247.26	153.72	1,182.26
045-223-030	074814174-001-001	1	78.4	470.46	577.24	247.26	285.48	1,580.44
045-223-010	074814175-001-001	1	66.4	470.46	488.42	247.26	241.56	1,447.70
045-223-020	074814176-001-001	1	39.2	470.46	288.62	247.26	142.74	1,149.08
043-143-110	074814177-001-001	1	45.2	470.46	333.02	247.26	164.70	1,215.44
045-222-210	074814178-001-001	1	39.2	470.46	288.62	247.26	142.74	1,149.08
045-222-200	074814179-001-001	1	57.3	470.46	421.82	247.26	208.62	1,348.16
045-212-010	074814194-001-001	1	0.0	470.46	-	247.26	-	717.72
043-143-160	074814198-001-001	1	54.3	470.46	399.62	247.26	197.64	1,314.98
043-143-150	074814199-001-001	1	39.2	470.46	288.62	247.26	142.74	1,149.08
043-143-170	074814200-001-001	1	120.7	470.46	888.06	247.26	439.20	2,044.98
043-143-180	074814201-001-001	1	45.2	470.46	333.02	247.26	164.70	1,215.44
045-212-280	074814202-001-001	1	48.3	470.46	355.22	247.26	175.68	1,248.62
045-212-290	074814203-001-001	1	114.6	470.46	843.66	247.26	417.24	1,978.62
045-212-190	074814204-001-001	1	69.4	470.46	510.62	247.26	252.54	1,480.88
043-143-140	074814205-001-001	1	57.3	470.46	421.82	247.26	208.62	1,348.16
045-212-180	074814206-001-001	1	274.5	470.46	2,020.34	247.26	999.18	3,737.24
045-212-170	074814207-001-001	1	105.6	470.46	777.04	247.26	384.30	1,879.06
043-143-120	074814208-001-001	1	18.1	470.46	133.20	247.26	65.88	916.80
043-143-130	074814209-001-001	1	30.2	470.46	222.00	247.26	109.80	1,049.52
045-212-270	074814210-001-001	1	87.5	470.46	643.84	247.26	318.42	1,679.98
045-212-230	074814211-001-001	1	54.3	470.46	399.62	247.26	197.64	1,314.98
045-222-020	074814212-001-001	1	63.3	470.46	466.22	247.26	230.58	1,414.52
045-222-030	074814213-001-001	1	54.3	470.46	399.62	247.26	197.64	1,314.98
045-212-210	074814214-001-001	1	51.3	470.46	377.42	247.26	186.66	1,281.80
045-222-050	074814216-001-001	1	93.5	470.46	688.24	247.26	340.38	1,746.34
045-222-040	074814217-001-001	1	78.4	470.46	577.24	247.26	285.48	1,580.44
045-222-090	074814218-001-001	1	72.4	470.46	532.82	247.26	263.52	1,514.06
045-222-080	074814219-001-001	1	66.4	470.46	488.42	247.26	241.56	1,447.70
045-222-060	074814220-001-001	1	63.3	470.46	466.22	247.26	230.58	1,414.52
045-222-070	074814221-001-001	1	72.4	470.46	532.82	247.26	263.52	1,514.06
045-222-440	074814222-001-001	1	24.1	470.46	177.60	247.26	87.84	983.16
045-222-560	074814223-001-001	1	111.6	470.46	821.46	247.26	406.26	1,945.44
045-222-550	074814224-001-001	1	72.4	470.46	532.82	247.26	263.52	1,514.06
045-222-100	074814225-001-001	1	87.5	470.46	643.84	247.26	318.42	1,679.98
045-222-460	074814226-001-001	1	87.5	470.46	643.84	247.26	318.42	1,679.98
045-222-490	074814227-001-001	1	78.4	470.46	577.24	247.26	285.48	1,580.44
045-223-070	074814228-001-001	1	21.1	470.46	155.40	247.26	76.86	949.98
045-223-050	074814229-001-001	1	54.3	470.46	399.62	247.26	197.64	1,314.98
045-223-080	074814231-001-001	1	63.3	470.46	466.22	247.26	230.58	1,414.52
045-223-060	074814232-001-001	1	21.1	470.46	155.40	247.26	76.86	949.98
045-223-040	074814233-001-001	1	90.5	470.46	666.04	247.26	329.40	1,713.16

APN	Account Number	Dwelling Units	Annualized Water Consumption (HCF)	Base Collection Charge	Flow Collection Charge	Base Treatment Charge	Flow Treatment Charge	Total Sewer Service Charge (1)
043-152-030	074814247-001-001	1	159.9	470.46	1,176.68	247.26	581.94	2,476.34
045-204-220	074814250-001-001	1	66.4	470.46	488.42	247.26	241.56	1,447.70
043-143-080	074814252-001-001	1	66.4	470.46	488.42	247.26	241.56	1,447.70
043-143-060	074814253-001-001	1	9.0	470.46	66.60	247.26	32.94	817.26
043-143-050	074814254-001-001	1	45.2	470.46	333.02	247.26	164.70	1,215.44
043-143-100	074814255-001-001	1	36.2	470.46	266.40	247.26	131.76	1,115.88
043-143-090	074814256-001-001	1	57.3	470.46	421.82	247.26	208.62	1,348.16
043-143-070	074814257-001-001	1	39.2	470.46	288.62	247.26	142.74	1,149.08
043-143-030	074814258-001-001	1	45.2	470.46	333.02	247.26	164.70	1,215.44
043-143-010	074814259-001-001	1	90.5	470.46	666.04	247.26	329.40	1,713.16
043-141-020	074814260-001-001	1	69.4	470.46	510.62	247.26	252.54	1,480.88
043-141-010	074814261-001-001	1	36.2	470.46	266.40	247.26	131.76	1,115.88
043-143-020	074814262-001-001	1	90.5	470.46	666.04	247.26	329.40	1,713.16
043-143-040	074814263-001-001	1	93.5	470.46	688.24	247.26	340.38	1,746.34
043-152-020	074814264-001-001	1	57.3	470.46	421.82	247.26	208.62	1,348.16
043-152-010	074814265-001-001	1	57.3	470.46	421.82	247.26	208.62	1,348.16
043-141-060	074814266-001-001	1	99.5	470.46	732.64	247.26	362.34	1,812.70
043-141-050	074814267-001-001	1	15.1	470.46	111.00	247.26	54.90	883.62
043-141-040	074814268-001-001	1	12.1	470.46	88.80	247.26	43.92	850.44
043-141-030	074814269-001-001	1	84.5	470.46	621.64	247.26	307.44	1,646.80
043-144-020	074814270-001-001	1	18.1	470.46	133.20	247.26	65.88	916.80
043-144-040	074814272-001-001	1	81.4	470.46	599.44	247.26	296.46	1,613.62
043-145-020	074814273-001-001	1	42.2	470.46	310.82	247.26	153.72	1,182.26
043-144-010	074814274-001-001	1	63.3	470.46	466.22	247.26	230.58	1,414.52
043-145-010	074814275-001-001	1	69.4	470.46	510.62	247.26	252.54	1,480.88
043-152-300	074814276-001-001	1	42.2	470.46	310.82	247.26	153.72	1,182.26
043-152-290	074814277-001-001	1	9.0	470.46	66.60	247.26	32.94	817.26
043-152-310	074814278-001-001	1	187.0	470.46	1,376.50	247.26	680.76	2,774.98
043-152-320	074814279-001-001	1	27.1	470.46	199.80	247.26	98.82	1,016.34
043-152-330	074814280-001-001	1	48.3	470.46	355.22	247.26	175.68	1,248.62
043-145-090	074814281-001-001	1	72.4	470.46	532.82	247.26	263.52	1,514.06
043-152-190	074814282-001-001	1	96.5	470.46	710.44	247.26	351.36	1,779.52
043-152-170	074814283-001-001	1	0.0	470.46	-	247.26	-	717.72
043-152-180	074814284-001-001	1	33.2	470.46	244.20	247.26	120.78	1,082.70
043-152-160	074814285-001-001	1	87.5	470.46	643.84	247.26	318.42	1,679.98
043-152-200	074814286-001-001	1	39.2	470.46	288.62	247.26	142.74	1,149.08
043-152-210	074814287-001-001	1	60.3	470.46	444.02	247.26	219.60	1,381.34
043-151-030	074814288-001-001	1	51.3	470.46	377.42	247.26	186.66	1,281.80
043-151-010	074814289-001-001	1	72.4	470.46	532.82	247.26	263.52	1,514.06
043-152-220	074814290-001-001	1	54.3	470.46	399.62	247.26	197.64	1,314.98
043-151-040	074814291-001-001	1	54.3	470.46	399.62	247.26	197.64	1,314.98
043-151-050	074814292-001-001	1	48.3	470.46	355.22	247.26	175.68	1,248.62
043-151-020	074814293-001-001	1	48.3	470.46	355.22	247.26	175.68	1,248.62
043-152-150	074814294-001-001	1	132.7	470.46	976.86	247.26	483.12	2,177.70
043-152-130	074814295-001-001	1	27.1	470.46	199.80	247.26	98.82	1,016.34
043-152-380	074814296-001-001	1	75.4	470.46	555.04	247.26	274.50	1,547.26
043-152-100	074814297-001-001	1	48.3	470.46	355.22	247.26	175.68	1,248.62
043-152-140	074814298-001-001	1	72.4	470.46	532.82	247.26	263.52	1,514.06
043-152-120	074814299-001-001	1	63.3	470.46	466.22	247.26	230.58	1,414.52
043-145-110	074814300-001-001	1	87.5	470.46	643.84	247.26	318.42	1,679.98
043-145-050	074814301-001-001	1	60.3	470.46	444.02	247.26	219.60	1,381.34
043-145-140	074814302-001-001	1	75.4	470.46	555.04	247.26	274.50	1,547.26
043-145-150	074814303-001-001	1	84.5	470.46	621.64	247.26	307.44	1,646.80
043-145-030	074814304-001-001	1	51.3	470.46	377.42	247.26	186.66	1,281.80
043-145-040	074814305-001-001	1	93.5	470.46	688.24	247.26	340.38	1,746.34
043-142-160	074814307-001-001	1	48.3	470.46	355.22	247.26	175.68	1,248.62
043-142-170	074814308-001-001	1	57.3	470.46	421.82	247.26	208.62	1,348.16
043-142-180	074814309-001-001	1	111.6	470.46	821.46	247.26	406.26	1,945.44
043-142-130	074814310-001-001	1	33.2	470.46	244.20	247.26	120.78	1,082.70
043-142-140	074814311-001-001	1	84.5	470.46	621.64	247.26	307.44	1,646.80
043-144-140	074814312-001-001	1	87.5	470.46	643.84	247.26	318.42	1,679.98
043-144-160	074814313-001-001	1	54.3	470.46	399.62	247.26	197.64	1,314.98
043-144-130	074814314-001-001	1	63.3	470.46	466.22	247.26	230.58	1,414.52
043-144-110	074814315-001-001	1	120.7	470.46	888.06	247.26	439.20	2,044.98
043-144-150	074814316-001-001	1	108.6	470.46	799.24	247.26	395.28	1,912.24
043-144-120	074814317-001-001	1	99.5	470.46	732.64	247.26	362.34	1,812.70
043-142-120	074814318-001-001	1	30.2	470.46	222.00	247.26	109.80	1,049.52
043-142-110	074814319-001-001	1	36.2	470.46	266.40	247.26	131.76	1,115.88

City of Belmont
Sewer Service Charges
Fiscal Year 2026/27

APN	Account Number	Dwelling Units	Annualized Water Consumption (HCF)	Base Collection Charge	Flow Collection Charge	Base Treatment Charge	Flow Treatment Charge	Total Sewer Service Charge (1)
043-144-170	074814320-001-001	1	72.4	470.46	532.82	247.26	263.52	1,514.06
043-142-090	074814321-001-001	1	33.2	470.46	244.20	247.26	120.78	1,082.70
044-181-540	074814322-001-001	1	42.2	470.46	310.82	247.26	153.72	1,182.26
043-144-180	074814323-001-001	1	75.4	470.46	555.04	247.26	274.50	1,547.26
043-144-080	074814324-001-001	1	75.4	470.46	555.04	247.26	274.50	1,547.26
043-144-090	074814325-001-001	1	114.6	470.46	843.66	247.26	417.24	1,978.62
043-144-070	074814326-001-001	1	57.3	470.46	421.82	247.26	208.62	1,348.16
043-144-100	074814327-001-001	1	108.6	470.46	799.24	247.26	395.28	1,912.24
043-144-050	074814328-001-001	1	42.2	470.46	310.82	247.26	153.72	1,182.26
043-144-060	074814329-001-001	1	12.1	470.46	88.80	247.26	43.92	850.44
043-142-020	074814330-001-001	1	45.2	470.46	333.02	247.26	164.70	1,215.44
043-142-200	074814331-001-001	1	96.5	470.46	710.44	247.26	351.36	1,779.52
043-142-190	074814332-001-001	1	81.4	470.46	599.44	247.26	296.46	1,613.62
043-142-030	074814333-001-001	1	57.3	470.46	421.82	247.26	208.62	1,348.16
043-142-040	074814334-001-001	1	54.3	470.46	399.62	247.26	197.64	1,314.98
043-142-010	074814335-001-001	1	60.3	470.46	444.02	247.26	219.60	1,381.34
043-142-070	074814336-001-001	1	202.1	470.46	1,487.50	247.26	735.66	2,940.88
043-142-060	074814337-001-001	1	54.3	470.46	399.62	247.26	197.64	1,314.98
043-142-080	074814338-001-001	1	33.2	470.46	244.20	247.26	120.78	1,082.70
043-144-200	074814340-001-001	1	60.3	470.46	444.02	247.26	219.60	1,381.34
043-142-050	074814341-001-001	1	12.1	470.46	88.80	247.26	43.92	850.44
043-144-210	074814342-001-001	1	57.3	470.46	421.82	247.26	208.62	1,348.16
043-144-260	074814343-001-001	1	72.4	470.46	532.82	247.26	263.52	1,514.06
043-144-230	074814344-001-001	1	6.0	470.46	44.40	247.26	21.96	784.08
043-144-240	074814345-001-001	1	66.4	470.46	488.42	247.26	241.56	1,447.70
043-144-220	074814346-001-001	1	33.2	470.46	244.20	247.26	120.78	1,082.70
043-144-250	074814347-001-001	1	96.5	470.46	710.44	247.26	351.36	1,779.52
043-410-340	074814348-001-001	1	63.3	470.46	466.22	247.26	230.58	1,414.52
043-410-360	074814349-001-001	1	153.8	470.46	1,132.28	247.26	559.98	2,409.98
043-410-330	074814350-001-001	1	54.3	470.46	399.62	247.26	197.64	1,314.98
043-410-350	074814351-001-001	1	54.3	470.46	399.62	247.26	197.64	1,314.98
043-410-440	074814353-001-001	1	60.3	470.46	444.02	247.26	219.60	1,381.34
043-410-410	074814354-001-001	1	69.4	470.46	510.62	247.26	252.54	1,480.88
043-410-400	074814355-001-001	1	66.4	470.46	488.42	247.26	241.56	1,447.70
043-410-430	074814356-001-001	1	141.8	470.46	1,043.46	247.26	516.06	2,277.24
043-410-420	074814357-001-001	1	72.4	470.46	532.82	247.26	263.52	1,514.06
043-410-380	074814358-001-001	1	27.1	470.46	199.80	247.26	98.82	1,016.34
043-410-390	074814359-001-001	1	111.6	470.46	821.46	247.26	406.26	1,945.44
043-144-290	074814360-001-001	1	36.2	470.46	266.40	247.26	131.76	1,115.88
043-410-260	074814361-001-001	1	21.1	470.46	155.40	247.26	76.86	949.98
043-144-300	074814362-001-001	1	30.2	470.46	222.00	247.26	109.80	1,049.52
043-410-270	074814363-001-001	1	162.9	470.46	1,198.88	247.26	592.92	2,509.52
043-144-270	074814364-001-001	1	27.1	470.46	199.80	247.26	98.82	1,016.34
043-144-280	074814365-001-001	1	30.2	470.46	222.00	247.26	109.80	1,049.52
043-410-320	074814366-001-001	1	42.2	470.46	310.82	247.26	153.72	1,182.26
043-410-070	074814367-001-001	1	51.3	470.46	377.42	247.26	186.66	1,281.80
043-410-300	074814368-001-001	1	39.2	470.46	288.62	247.26	142.74	1,149.08
043-410-290	074814369-001-001	1	66.4	470.46	488.42	247.26	241.56	1,447.70
043-410-310	074814370-001-001	1	27.1	470.46	199.80	247.26	98.82	1,016.34
043-410-280	074814371-001-001	1	42.2	470.46	310.82	247.26	153.72	1,182.26
043-410-010	074814372-001-001	1	66.4	470.46	488.42	247.26	241.56	1,447.70
043-410-020	074814373-001-001	1	33.2	470.46	244.20	247.26	120.78	1,082.70
043-410-030	074814374-001-001	1	60.3	470.46	444.02	247.26	219.60	1,381.34
043-410-060	074814375-001-001	1	87.5	470.46	643.84	247.26	318.42	1,679.98
043-410-050	074814376-001-001	1	78.4	470.46	577.24	247.26	285.48	1,580.44
043-410-040	074814377-001-001	1	66.4	470.46	488.42	247.26	241.56	1,447.70
043-275-170	074859581-001-001	1	3.0	470.46	22.20	247.26	10.98	750.90
040-251-020	074859850-001-001	1	54.3	470.46	399.62	247.26	197.64	1,314.98
044-232-010	074859852-001-001	1	45.2	470.46	333.02	247.26	164.70	1,215.44
103-390-030	074859853-001-001	1	15.1	470.46	111.00	247.26	54.90	883.62
044-231-420	074859940-001-001	1	48.3	470.46	355.22	247.26	175.68	1,248.62
044-271-290	074860019-001-001	1	36.2	470.46	266.40	247.26	131.76	1,115.88
043-010-250	074923870-001-001	1	72.4	470.46	532.82	247.26	263.52	1,514.06
043-022-160	074923871-001-001	1	51.3	470.46	377.42	247.26	186.66	1,281.80
043-010-270	074923872-001-001	1	12.1	470.46	88.80	247.26	43.92	850.44
043-010-260	074923873-001-001	1	24.1	470.46	177.60	247.26	87.84	983.16
043-332-410	074923874-001-001	1	24.1	470.46	177.60	247.26	87.84	983.16
043-332-250	074923875-001-001	1	42.2	470.46	310.82	247.26	153.72	1,182.26

APN	Account Number	Dwelling Units	Annualized Water Consumption (HCF)	Base Collection Charge	Flow Collection Charge	Base Treatment Charge	Flow Treatment Charge	Total Sewer Service Charge (1)
043-332-170	074923876-001-001	1	48.3	470.46	355.22	247.26	175.68	1,248.62
043-332-120	074923877-001-001	1	24.1	470.46	177.60	247.26	87.84	983.16
043-332-160	074923879-001-001	1	39.2	470.46	288.62	247.26	142.74	1,149.08
043-332-130	074923880-001-001	1	27.1	470.46	199.80	247.26	98.82	1,016.34
043-332-150	074923881-001-001	1	45.2	470.46	333.02	247.26	164.70	1,215.44
043-332-400	074923882-001-001	1	30.2	470.46	222.00	247.26	109.80	1,049.52
043-332-200	074923883-001-001	1	84.5	470.46	621.64	247.26	307.44	1,646.80
043-332-190	074923884-001-001	1	30.2	470.46	222.00	247.26	109.80	1,049.52
043-332-220	074923885-001-001	1	24.1	470.46	177.60	247.26	87.84	983.16
043-332-210	074923886-001-001	1	48.3	470.46	355.22	247.26	175.68	1,248.62
043-332-180	074923887-001-001	1	72.4	470.46	532.82	247.26	263.52	1,514.06
043-333-080	074923889-001-001	1	72.4	470.46	532.82	247.26	263.52	1,514.06
043-333-110	074923890-001-001	1	162.9	470.46	1,198.88	247.26	592.92	2,509.52
043-333-120	074923891-001-001	1	66.4	470.46	488.42	247.26	241.56	1,447.70
043-333-100	074923892-001-001	1	48.3	470.46	355.22	247.26	175.68	1,248.62
043-333-020	074923894-001-001	1	54.3	470.46	399.62	247.26	197.64	1,314.98
043-333-050	074923895-001-001	1	90.5	470.46	666.04	247.26	329.40	1,713.16
043-333-060	074923896-001-001	1	21.1	470.46	155.40	247.26	76.86	949.98
043-333-030	074923897-001-001	1	123.7	470.46	910.26	247.26	450.18	2,078.16
043-333-070	074923899-001-001	1	54.3	470.46	399.62	247.26	197.64	1,314.98
043-333-010	074923900-001-001	1	60.3	470.46	444.02	247.26	219.60	1,381.34
043-072-460	074923901-001-001	1	45.2	470.46	333.02	247.26	164.70	1,215.44
043-072-490	074923902-001-001	1	15.1	470.46	111.00	247.26	54.90	883.62
043-331-300	074923903-001-001	1	18.1	470.46	133.20	247.26	65.88	916.80
043-072-680	074923904-001-001	1	75.4	470.46	555.04	247.26	274.50	1,547.26
043-410-370	074923905-001-001	1	57.3	470.46	421.82	247.26	208.62	1,348.16
043-331-070	074923906-001-001	1	69.4	470.46	510.62	247.26	252.54	1,480.88
043-331-080	074923907-001-001	1	114.6	470.46	843.66	247.26	417.24	1,978.62
043-331-030	074923908-001-001	1	54.3	470.46	399.62	247.26	197.64	1,314.98
043-331-050	074923909-001-001	1	51.3	470.46	377.42	247.26	186.66	1,281.80
043-331-060	074923910-001-001	1	15.1	470.46	111.00	247.26	54.90	883.62
043-331-040	074923911-001-001	1	54.3	470.46	399.62	247.26	197.64	1,314.98
043-331-220	074923912-001-001	1	63.3	470.46	466.22	247.26	230.58	1,414.52
043-331-250	074923913-001-001	1	102.6	470.46	754.84	247.26	373.32	1,845.88
043-331-260	074923914-001-001	1	117.6	470.46	865.86	247.26	428.22	2,011.80
043-331-420	074923915-001-001	2	126.7	940.92	932.46	494.52	461.16	2,829.06
043-331-270	074923916-001-001	1	120.7	470.46	888.06	247.26	439.20	2,044.98
043-331-280	074923917-001-001	1	36.2	470.46	266.40	247.26	131.76	1,115.88
043-052-050	074923919-001-001	1	75.4	470.46	555.04	247.26	274.50	1,547.26
043-021-520	074923920-001-001	1	60.3	470.46	444.02	247.26	219.60	1,381.34
043-021-390	074923921-001-001	1	178.0	470.46	1,309.88	247.26	647.82	2,675.42
043-021-530	074923922-001-001	1	60.3	470.46	444.02	247.26	219.60	1,381.34
043-021-620	074923923-001-001	1	75.4	470.46	555.04	247.26	274.50	1,547.26
043-332-110	074923924-001-001	1	63.3	470.46	466.22	247.26	230.58	1,414.52
043-332-090	074923925-001-001	1	27.1	470.46	199.80	247.26	98.82	1,016.34
043-332-080	074923926-001-001	1	21.1	470.46	155.40	247.26	76.86	949.98
043-332-100	074923927-001-001	1	81.4	470.46	599.44	247.26	296.46	1,613.62
043-331-010	074923928-001-001	1	51.3	470.46	377.42	247.26	186.66	1,281.80
043-331-020	074923929-001-001	1	57.3	470.46	421.82	247.26	208.62	1,348.16
043-331-320	074923930-001-001	1	75.4	470.46	555.04	247.26	274.50	1,547.26
043-331-100	074923931-001-001	1	75.4	470.46	555.04	247.26	274.50	1,547.26
043-331-090	074923932-001-001	1	48.3	470.46	355.22	247.26	175.68	1,248.62
043-331-390	074923933-001-001	1	99.5	470.46	732.64	247.26	362.34	1,812.70
043-331-400	074923934-001-001	1	93.5	470.46	688.24	247.26	340.38	1,746.34
043-331-150	074923935-001-001	1	63.3	470.46	466.22	247.26	230.58	1,414.52
043-331-180	074923936-001-001	1	51.3	470.46	377.42	247.26	186.66	1,281.80
043-331-160	074923937-001-001	1	42.2	470.46	310.82	247.26	153.72	1,182.26
043-331-170	074923938-001-001	1	36.2	470.46	266.40	247.26	131.76	1,115.88
043-331-190	074923939-001-001	1	51.3	470.46	377.42	247.26	186.66	1,281.80
043-331-200	074923940-001-001	1	66.4	470.46	488.42	247.26	241.56	1,447.70
043-331-210	074923941-001-001	1	9.0	470.46	66.60	247.26	32.94	817.26
043-010-300	074923942-001-001	1	48.3	470.46	355.22	247.26	175.68	1,248.62
043-010-290	074923943-001-001	1	63.3	470.46	466.22	247.26	230.58	1,414.52
043-010-280	074923944-001-001	1	30.2	470.46	222.00	247.26	109.80	1,049.52
043-010-320	074923945-001-001	1	42.2	470.46	310.82	247.26	153.72	1,182.26
043-010-310	074923946-001-001	1	78.4	470.46	577.24	247.26	285.48	1,580.44
043-010-330	074923947-001-001	1	36.2	470.46	266.40	247.26	131.76	1,115.88
043-051-130	074923948-001-001	1	42.2	470.46	310.82	247.26	153.72	1,182.26

APN	Account Number	Dwelling Units	Annualized Water Consumption (HCF)	Base Collection Charge	Flow Collection Charge	Base Treatment Charge	Flow Treatment Charge	Total Sewer Service Charge (1)
043-051-140	074923949-001-001	1	63.3	470.46	466.22	247.26	230.58	1,414.52
043-051-150	074923950-001-001	1	45.2	470.46	333.02	247.26	164.70	1,215.44
043-051-160	074923951-001-001	1	57.3	470.46	421.82	247.26	208.62	1,348.16
043-051-120	074923952-001-001	1	184.0	470.46	1,354.30	247.26	669.78	2,741.80
043-051-180	074923953-001-001	1	87.5	470.46	643.84	247.26	318.42	1,679.98
043-021-420	074923954-001-001	1	30.2	470.46	222.00	247.26	109.80	1,049.52
043-021-400	074923955-001-001	1	42.2	470.46	310.82	247.26	153.72	1,182.26
043-021-430	074923956-001-001	1	6.0	470.46	44.40	247.26	21.96	784.08
043-021-460	074923957-001-001	1	66.4	470.46	488.42	247.26	241.56	1,447.70
043-021-410	074923958-001-001	1	75.4	470.46	555.04	247.26	274.50	1,547.26
043-021-440	074923959-001-001	1	36.2	470.46	266.40	247.26	131.76	1,115.88
043-010-510	074923960-001-001	1	69.4	470.46	510.62	247.26	252.54	1,480.88
043-010-480	074923961-001-001	1	48.3	470.46	355.22	247.26	175.68	1,248.62
043-010-550	074923962-001-001	1	54.3	470.46	399.62	247.26	197.64	1,314.98
043-010-520	074923963-001-001	1	57.3	470.46	421.82	247.26	208.62	1,348.16
043-010-490	074923964-001-001	1	129.7	470.46	954.66	247.26	472.14	2,144.52
043-010-500	074923965-001-001	1	57.3	470.46	421.82	247.26	208.62	1,348.16
043-010-420	074923966-001-001	1	51.3	470.46	377.42	247.26	186.66	1,281.80
043-010-400	074923967-001-001	1	75.4	470.46	555.04	247.26	274.50	1,547.26
043-010-440	074923968-001-001	1	184.0	470.46	1,354.30	247.26	669.78	2,741.80
043-010-410	074923970-001-001	1	84.5	470.46	621.64	247.26	307.44	1,646.80
043-021-480	074923973-001-001	1	54.3	470.46	399.62	247.26	197.64	1,314.98
043-021-470	074923974-001-001	1	30.2	470.46	222.00	247.26	109.80	1,049.52
043-021-600	074923975-001-001	1	93.5	470.46	688.24	247.26	340.38	1,746.34
043-021-590	074923976-001-001	1	45.2	470.46	333.02	247.26	164.70	1,215.44
043-010-360	074923978-001-001	1	193.1	470.46	1,420.90	247.26	702.72	2,841.34
043-051-170	074923979-001-001	1	60.3	470.46	444.02	247.26	219.60	1,381.34
043-010-380	074923980-001-001	1	42.2	470.46	310.82	247.26	153.72	1,182.26
043-010-370	074923981-001-001	1	6.0	470.46	44.40	247.26	21.96	784.08
043-010-350	074923982-001-001	1	24.1	470.46	177.60	247.26	87.84	983.16
043-010-390	074923983-001-001	1	12.1	470.46	88.80	247.26	43.92	850.44
043-051-080	074923984-001-001	1	30.2	470.46	222.00	247.26	109.80	1,049.52
043-051-110	074923985-001-001	1	39.2	470.46	288.62	247.26	142.74	1,149.08
043-051-100	074923986-001-001	1	36.2	470.46	266.40	247.26	131.76	1,115.88
043-051-070	074923987-001-001	1	78.4	470.46	577.24	247.26	285.48	1,580.44
043-051-090	074923988-001-001	1	54.3	470.46	399.62	247.26	197.64	1,314.98
043-010-340	074923989-001-001	1	18.1	470.46	133.20	247.26	65.88	916.80
043-052-100	074923990-001-001	1	78.4	470.46	577.24	247.26	285.48	1,580.44
043-052-090	074923991-001-001	1	36.2	470.46	266.40	247.26	131.76	1,115.88
043-052-080	074923992-001-001	1	3.0	470.46	22.20	247.26	10.98	750.90
043-052-060	074923993-001-001	1	75.4	470.46	555.04	247.26	274.50	1,547.26
043-052-110	074923994-001-001	1	36.2	470.46	266.40	247.26	131.76	1,115.88
043-052-070	074923995-001-001	1	45.2	470.46	333.02	247.26	164.70	1,215.44
043-022-120	074923996-001-001	1	205.1	470.46	1,509.70	247.26	746.64	2,974.06
043-022-100	074923997-001-001	1	63.3	470.46	466.22	247.26	230.58	1,414.52
043-022-150	074923998-001-001	1	117.6	470.46	865.86	247.26	428.22	2,011.80
043-022-140	074923999-001-001	1	54.3	470.46	399.62	247.26	197.64	1,314.98
043-022-130	074924001-001-001	1	54.3	470.46	399.62	247.26	197.64	1,314.98
043-112-160	074924002-001-001	1	114.6	470.46	843.66	247.26	417.24	1,978.62
043-010-590	074924003-001-001	1	30.2	470.46	222.00	247.26	109.80	1,049.52
043-010-470	074924004-001-001	1	57.3	470.46	421.82	247.26	208.62	1,348.16
043-010-580	074924005-001-001	1	42.2	470.46	310.82	247.26	153.72	1,182.26
043-010-600	074924006-001-001	1	96.5	470.46	710.44	247.26	351.36	1,779.52
043-010-460	074924007-001-001	1	69.4	470.46	510.62	247.26	252.54	1,480.88
043-010-540	074924008-001-001	1	18.1	470.46	133.20	247.26	65.88	916.80
043-010-560	074924009-001-001	1	66.4	470.46	488.42	247.26	241.56	1,447.70
043-053-090	074924010-001-001	1	36.2	470.46	266.40	247.26	131.76	1,115.88
043-053-080	074924011-001-001	1	15.1	470.46	111.00	247.26	54.90	883.62
043-010-530	074924012-001-001	1	18.1	470.46	133.20	247.26	65.88	916.80
043-053-070	074924013-001-001	1	196.1	470.46	1,443.10	247.26	713.70	2,874.52
043-332-360	074924014-001-001	1	78.4	470.46	577.24	247.26	285.48	1,580.44
043-332-340	074924015-001-001	1	39.2	470.46	288.62	247.26	142.74	1,149.08
043-332-010	074924016-001-001	1	15.1	470.46	111.00	247.26	54.90	883.62
043-332-370	074924017-001-001	1	12.1	470.46	88.80	247.26	43.92	850.44
043-332-350	074924018-001-001	1	9.0	470.46	66.60	247.26	32.94	817.26
043-332-320	074924019-001-001	1	48.3	470.46	355.22	247.26	175.68	1,248.62
043-350-010	074924020-001-001	1	45.2	470.46	333.02	247.26	164.70	1,215.44
043-350-100	074924021-001-001	1	60.3	470.46	444.02	247.26	219.60	1,381.34

City of Belmont
Sewer Service Charges
Fiscal Year 2026/27

APN	Account Number	Dwelling Units	Annualized Water Consumption (HCF)	Base Collection Charge	Flow Collection Charge	Base Treatment Charge	Flow Treatment Charge	Total Sewer Service Charge (1)
043-350-110	074924022-001-001	1	69.4	470.46	510.62	247.26	252.54	1,480.88
043-350-130	074924023-001-001	1	132.7	470.46	976.86	247.26	483.12	2,177.70
043-350-090	074924024-001-001	1	12.1	470.46	88.80	247.26	43.92	850.44
043-350-120	074924025-001-001	1	66.4	470.46	488.42	247.26	241.56	1,447.70
043-350-190	074924027-001-001	1	48.3	470.46	355.22	247.26	175.68	1,248.62
043-350-170	074924028-001-001	1	39.2	470.46	288.62	247.26	142.74	1,149.08
043-350-140	074924029-001-001	1	27.1	470.46	199.80	247.26	98.82	1,016.34
043-350-180	074924030-001-001	1	144.8	470.46	1,065.66	247.26	527.04	2,310.42
043-350-160	074924031-001-001	1	81.4	470.46	599.44	247.26	296.46	1,613.62
043-102-180	074924034-001-001	1	0.0	470.46	-	247.26	-	717.72
043-332-060	074924035-001-001	1	48.3	470.46	355.22	247.26	175.68	1,248.62
043-332-020	074924036-001-001	1	51.3	470.46	377.42	247.26	186.66	1,281.80
043-332-030	074924037-001-001	1	54.3	470.46	399.62	247.26	197.64	1,314.98
043-350-040	074924038-001-001	1	48.3	470.46	355.22	247.26	175.68	1,248.62
043-350-020	074924039-001-001	1	42.2	470.46	310.82	247.26	153.72	1,182.26
043-350-070	074924040-001-001	1	45.2	470.46	333.02	247.26	164.70	1,215.44
043-350-050	074924041-001-001	1	51.3	470.46	377.42	247.26	186.66	1,281.80
043-350-030	074924042-001-001	1	54.3	470.46	399.62	247.26	197.64	1,314.98
044-031-370	074924043-001-001	1	75.4	470.46	555.04	247.26	274.50	1,547.26
043-332-380	074924044-001-001	1	123.7	470.46	910.26	247.26	450.18	2,078.16
043-332-390	074924045-001-001	1	9.0	470.46	66.60	247.26	32.94	817.26
043-332-290	074924046-001-001	1	57.3	470.46	421.82	247.26	208.62	1,348.16
043-332-310	074924047-001-001	1	111.6	470.46	821.46	247.26	406.26	1,945.44
043-332-260	074924048-001-001	1	66.4	470.46	488.42	247.26	241.56	1,447.70
043-332-300	074924049-001-001	1	45.2	470.46	333.02	247.26	164.70	1,215.44
043-053-030	074924050-001-001	1	93.5	470.46	688.24	247.26	340.38	1,746.34
043-053-020	074924051-001-001	1	57.3	470.46	421.82	247.26	208.62	1,348.16
043-053-040	074924052-001-001	1	30.2	470.46	222.00	247.26	109.80	1,049.52
043-053-060	074924053-001-001	1	48.3	470.46	355.22	247.26	175.68	1,248.62
043-053-010	074924054-001-001	1	181.0	470.46	1,332.08	247.26	658.80	2,708.60
043-053-050	074924055-001-001	1	63.3	470.46	466.22	247.26	230.58	1,414.52
043-114-050	074924056-001-001	1	90.5	470.46	666.04	247.26	329.40	1,713.16
043-114-030	074924057-001-001	1	78.4	470.46	577.24	247.26	285.48	1,580.44
043-114-070	074924058-001-001	1	45.2	470.46	333.02	247.26	164.70	1,215.44
043-114-080	074924059-001-001	1	105.6	470.46	777.04	247.26	384.30	1,879.06
043-114-060	074924061-001-001	1	66.4	470.46	488.42	247.26	241.56	1,447.70
043-115-010	074924062-001-001	1	57.3	470.46	421.82	247.26	208.62	1,348.16
043-107-030	074924063-001-001	1	63.3	470.46	466.22	247.26	230.58	1,414.52
043-115-030	074924064-001-001	1	24.1	470.46	177.60	247.26	87.84	983.16
043-107-020	074924065-001-001	1	27.1	470.46	199.80	247.26	98.82	1,016.34
043-106-010	074924066-001-001	1	42.2	470.46	310.82	247.26	153.72	1,182.26
043-115-020	074924067-001-001	1	33.2	470.46	244.20	247.26	120.78	1,082.70
043-106-050	074924068-001-001	1	99.5	470.46	732.64	247.26	362.34	1,812.70
043-106-080	074924069-001-001	1	6.0	470.46	44.40	247.26	21.96	784.08
043-114-320	074924071-001-001	1	66.4	470.46	488.42	247.26	241.56	1,447.70
043-106-060	074924072-001-001	1	21.1	470.46	155.40	247.26	76.86	949.98
043-114-310	074924073-001-001	1	33.2	470.46	244.20	247.26	120.78	1,082.70
043-114-220	074924074-001-001	1	60.3	470.46	444.02	247.26	219.60	1,381.34
043-114-260	074924075-001-001	1	126.7	470.46	932.46	247.26	461.16	2,111.34
043-114-190	074924076-001-001	1	93.5	470.46	688.24	247.26	340.38	1,746.34
043-114-210	074924077-001-001	1	63.3	470.46	466.22	247.26	230.58	1,414.52
043-114-160	074924078-001-001	1	60.3	470.46	444.02	247.26	219.60	1,381.34
043-114-250	074924079-001-001	1	63.3	470.46	466.22	247.26	230.58	1,414.52
043-114-090	074924081-001-001	1	81.4	470.46	599.44	247.26	296.46	1,613.62
043-114-120	074924082-001-001	1	60.3	470.46	444.02	247.26	219.60	1,381.34
043-114-130	074924083-001-001	1	75.4	470.46	555.04	247.26	274.50	1,547.26
043-114-100	074924084-001-001	1	141.8	470.46	1,043.46	247.26	516.06	2,277.24
043-114-140	074924085-001-001	1	39.2	470.46	288.62	247.26	142.74	1,149.08
043-102-300	074924086-001-001	1	45.2	470.46	333.02	247.26	164.70	1,215.44
043-102-290	074924087-001-001	1	45.2	470.46	333.02	247.26	164.70	1,215.44
043-106-090	074924088-001-001	1	48.3	470.46	355.22	247.26	175.68	1,248.62
043-102-110	074924089-001-001	1	33.2	470.46	244.20	247.26	120.78	1,082.70
043-102-280	074924090-001-001	1	18.1	470.46	133.20	247.26	65.88	916.80
043-112-200	074924092-001-001	1	63.3	470.46	466.22	247.26	230.58	1,414.52
043-112-050	074924093-001-001	1	108.6	470.46	799.24	247.26	395.28	1,912.24
043-112-080	074924094-001-001	1	39.2	470.46	288.62	247.26	142.74	1,149.08
043-112-030	074924095-001-001	1	18.1	470.46	133.20	247.26	65.88	916.80
043-112-070	074924096-001-001	1	84.5	470.46	621.64	247.26	307.44	1,646.80

City of Belmont
Sewer Service Charges
Fiscal Year 2026/27

APN	Account Number	Dwelling Units	Annualized Water Consumption (HCF)	Base Collection Charge	Flow Collection Charge	Base Treatment Charge	Flow Treatment Charge	Total Sewer Service Charge (1)
043-112-040	074924097-001-001	1	48.3	470.46	355.22	247.26	175.68	1,248.62
043-111-180	074924098-001-001	1	72.4	470.46	532.82	247.26	263.52	1,514.06
043-112-020	074924099-001-001	1	63.3	470.46	466.22	247.26	230.58	1,414.52
043-111-010	074924100-001-001	1	0.0	470.46	-	247.26	-	717.72
043-390-080	074924101-001-001	1	18.1	470.46	133.20	247.26	65.88	916.80
043-111-190	074924102-001-001	1	75.4	470.46	555.04	247.26	274.50	1,547.26
043-111-020	074924103-001-001	1	33.2	470.46	244.20	247.26	120.78	1,082.70
043-114-280	074924104-001-001	1	69.4	470.46	510.62	247.26	252.54	1,480.88
043-114-230	074924105-001-001	1	54.3	470.46	399.62	247.26	197.64	1,314.98
043-114-340	074924106-001-001	1	30.2	470.46	222.00	247.26	109.80	1,049.52
043-106-040	074924107-001-001	1	72.4	470.46	532.82	247.26	263.52	1,514.06
043-114-270	074924108-001-001	1	30.2	470.46	222.00	247.26	109.80	1,049.52
043-114-350	074924109-001-001	1	15.1	470.46	111.00	247.26	54.90	883.62
043-112-150	074924110-001-001	1	51.3	470.46	377.42	247.26	186.66	1,281.80
043-112-140	074924111-001-001	1	283.6	470.46	2,086.94	247.26	1,032.12	3,836.78
043-111-030	074924112-001-001	1	102.6	470.46	754.84	247.26	373.32	1,845.88
043-112-210	074924113-001-001	1	66.4	470.46	488.42	247.26	241.56	1,447.70
043-112-010	074924114-001-001	1	57.3	470.46	421.82	247.26	208.62	1,348.16
043-112-170	074924115-001-001	1	6.0	470.46	44.40	247.26	21.96	784.08
043-112-090	074924116-001-001	1	54.3	470.46	399.62	247.26	197.64	1,314.98
043-112-120	074924117-001-001	1	90.2	470.46	663.68	247.26	328.24	1,709.64
043-113-090	074924118-001-001	1	69.4	470.46	510.62	247.26	252.54	1,480.88
043-112-130	074924119-001-001	1	3.0	470.46	22.20	247.26	10.98	750.90
043-112-100	074924120-001-001	1	259.4	470.46	1,909.34	247.26	944.28	3,571.34
043-212-020	074924123-001-001	1	81.4	470.46	599.44	247.26	296.46	1,613.62
043-212-030	074924124-001-001	1	69.4	470.46	510.62	247.26	252.54	1,480.88
043-182-090	074924125-001-001	1	18.1	470.46	133.20	247.26	65.88	916.80
043-212-040	074924126-001-001	1	57.3	470.46	421.82	247.26	208.62	1,348.16
043-212-050	074924127-001-001	1	229.3	470.46	1,687.32	247.26	834.48	3,239.52
043-072-320	074924128-001-001	1	84.5	470.46	621.64	247.26	307.44	1,646.80
043-322-160	074924129-001-001	1	84.5	470.46	621.64	247.26	307.44	1,646.80
043-182-070	074924130-001-001	1	84.5	470.46	621.64	247.26	307.44	1,646.80
043-072-640	074924131-001-001	1	33.2	470.46	244.20	247.26	120.78	1,082.70
043-072-700	074924132-001-001	1	42.2	470.46	310.82	247.26	153.72	1,182.26
043-072-710	074924133-001-001	1	135.7	470.46	999.06	247.26	494.10	2,210.88
043-115-180	074924134-001-001	1	66.4	470.46	488.42	247.26	241.56	1,447.70
043-115-250	074924135-001-001	1	72.4	470.46	532.82	247.26	263.52	1,514.06
043-115-230	074924136-001-001	1	30.2	470.46	222.00	247.26	109.80	1,049.52
043-115-150	074924137-001-001	1	33.2	470.46	244.20	247.26	120.78	1,082.70
043-115-040	074924138-001-001	1	99.5	470.46	732.64	247.26	362.34	1,812.70
043-115-220	074924139-001-001	1	99.5	470.46	732.64	247.26	362.34	1,812.70
043-062-330	074924140-001-001	1	81.4	470.46	599.44	247.26	296.46	1,613.62
043-112-190	074924141-001-001	1	30.2	470.46	222.00	247.26	109.80	1,049.52
043-062-700	074924142-001-001	1	126.7	470.46	932.46	247.26	461.16	2,111.34
043-062-280	074924143-001-001	1	93.5	470.46	688.24	247.26	340.38	1,746.34
043-062-270	074924144-001-001	1	39.2	470.46	288.62	247.26	142.74	1,149.08
043-062-290	074924145-001-001	1	0.0	470.46	-	247.26	-	717.72
043-115-240	074924146-001-001	1	45.2	470.46	333.02	247.26	164.70	1,215.44
043-115-130	074924147-001-001	1	69.4	470.46	510.62	247.26	252.54	1,480.88
043-062-300	074924148-001-001	1	84.5	470.46	621.64	247.26	307.44	1,646.80
043-061-510	074924150-001-001	1	36.2	470.46	266.40	247.26	131.76	1,115.88
043-390-040	074924152-001-001	1	18.1	470.46	133.20	247.26	65.88	916.80
043-390-020	074924153-001-001	1	66.4	470.46	488.42	247.26	241.56	1,447.70
043-072-720	074924155-001-001	1	159.9	470.46	1,176.68	247.26	581.94	2,476.34
043-390-050	074924156-001-001	1	39.2	470.46	288.62	247.26	142.74	1,149.08
043-390-010	074924157-001-001	1	42.2	470.46	310.82	247.26	153.72	1,182.26
043-104-330	074924158-001-001	1	42.2	470.46	310.82	247.26	153.72	1,182.26
043-111-220	074924159-001-001	1	9.0	470.46	66.60	247.26	32.94	817.26
043-111-100	074924160-001-001	1	69.4	470.46	510.62	247.26	252.54	1,480.88
043-104-620	074924161-001-001	1	45.2	470.46	333.02	247.26	164.70	1,215.44
043-111-110	074924162-001-001	1	51.3	470.46	377.42	247.26	186.66	1,281.80
043-104-340	074924163-001-001	1	87.5	470.46	643.84	247.26	318.42	1,679.98
043-211-120	074924164-001-001	1	45.2	470.46	333.02	247.26	164.70	1,215.44
043-211-090	074924165-001-001	1	57.3	470.46	421.82	247.26	208.62	1,348.16
043-211-110	074924166-001-001	1	87.5	470.46	643.84	247.26	318.42	1,679.98
043-211-130	074924167-001-001	1	63.3	470.46	466.22	247.26	230.58	1,414.52
043-211-080	074924168-001-001	1	90.5	470.46	666.04	247.26	329.40	1,713.16
043-211-100	074924169-001-001	1	30.2	470.46	222.00	247.26	109.80	1,049.52

City of Belmont
Sewer Service Charges
Fiscal Year 2026/27

APN	Account Number	Dwelling Units	Annualized Water Consumption (HCF)	Base Collection Charge	Flow Collection Charge	Base Treatment Charge	Flow Treatment Charge	Total Sewer Service Charge (1)
043-211-060	074924170-001-001	1	54.3	470.46	399.62	247.26	197.64	1,314.98
043-211-030	074924171-001-001	1	75.4	470.46	555.04	247.26	274.50	1,547.26
043-181-190	074924172-001-001	1	9.0	470.46	66.60	247.26	32.94	817.26
043-211-010	074924173-001-001	1	30.2	470.46	222.00	247.26	109.80	1,049.52
043-211-050	074924174-001-001	1	165.9	470.46	1,221.08	247.26	603.90	2,542.70
043-181-200	074924175-001-001	1	36.2	470.46	266.40	247.26	131.76	1,115.88
043-072-300	074924176-001-001	1	27.1	470.46	199.80	247.26	98.82	1,016.34
043-072-290	074924177-001-001	1	84.5	470.46	621.64	247.26	307.44	1,646.80
043-104-500	074924178-001-001	1	162.9	470.46	1,198.88	247.26	592.92	2,509.52
043-104-640	074924179-001-001	1	36.2	470.46	266.40	247.26	131.76	1,115.88
043-072-650	074924180-001-001	1	96.5	470.46	710.44	247.26	351.36	1,779.52
043-390-060	074924181-001-001	1	126.7	470.46	932.46	247.26	461.16	2,111.34
043-104-450	074924182-001-001	1	54.3	470.46	399.62	247.26	197.64	1,314.98
043-104-630	074924183-001-001	1	39.2	470.46	288.62	247.26	142.74	1,149.08
043-104-210	074924184-001-001	1	117.6	470.46	865.86	247.26	428.22	2,011.80
043-104-470	074924185-001-001	1	30.2	470.46	222.00	247.26	109.80	1,049.52
043-104-440	074924186-001-001	1	54.3	470.46	399.62	247.26	197.64	1,314.98
043-104-460	074924187-001-001	1	48.3	470.46	355.22	247.26	175.68	1,248.62
043-111-200	074924188-001-001	1	66.4	470.46	488.42	247.26	241.56	1,447.70
043-111-070	074924189-001-001	1	42.2	470.46	310.82	247.26	153.72	1,182.26
043-111-080	074924190-001-001	1	0.0	470.46	-	247.26	-	717.72
043-111-040	074924191-001-001	1	129.7	470.46	954.66	247.26	472.14	2,144.52
043-111-210	074924192-001-001	1	63.3	470.46	466.22	247.26	230.58	1,414.52
043-111-270	074924193-001-001	1	81.4	470.46	599.44	247.26	296.46	1,613.62
043-181-020	074924194-001-001	1	12.1	470.46	88.80	247.26	43.92	850.44
043-181-400	074924195-001-001	1	66.4	470.46	488.42	247.26	241.56	1,447.70
043-181-010	074924197-001-001	1	48.3	470.46	355.22	247.26	175.68	1,248.62
043-322-240	074924198-001-001	1	51.3	470.46	377.42	247.26	186.66	1,281.80
043-322-230	074924199-001-001	1	39.2	470.46	288.62	247.26	142.74	1,149.08
043-121-330	074924200-001-001	1	42.2	470.46	310.82	247.26	153.72	1,182.26
043-121-110	074924201-001-001	1	84.5	470.46	621.64	247.26	307.44	1,646.80
043-122-400	074924202-001-001	1	36.2	470.46	266.40	247.26	131.76	1,115.88
043-122-110	074924203-001-001	1	171.9	470.46	1,265.48	247.26	625.86	2,609.06
043-203-330	074924204-001-001	1	48.3	470.46	355.22	247.26	175.68	1,248.62
043-121-120	074924205-001-001	1	60.3	470.46	444.02	247.26	219.60	1,381.34
043-211-220	074924206-001-001	1	48.3	470.46	355.22	247.26	175.68	1,248.62
043-203-060	074924207-001-001	1	36.2	470.46	266.40	247.26	131.76	1,115.88
043-203-320	074924208-001-001	1	21.1	470.46	155.40	247.26	76.86	949.98
043-203-270	074924209-001-001	1	33.2	470.46	244.20	247.26	120.78	1,082.70
043-211-230	074924210-001-001	1	69.4	470.46	510.62	247.26	252.54	1,480.88
043-203-290	074924211-001-001	1	36.2	470.46	266.40	247.26	131.76	1,115.88
043-181-100	074924212-001-001	1	30.2	470.46	222.00	247.26	109.80	1,049.52
043-181-130	074924213-001-001	1	24.1	470.46	177.60	247.26	87.84	983.16
043-181-120	074924214-001-001	1	78.4	470.46	577.24	247.26	285.48	1,580.44
043-181-410	074924215-001-001	1	33.2	470.46	244.20	247.26	120.78	1,082.70
043-181-110	074924216-001-001	1	72.4	470.46	532.82	247.26	263.52	1,514.06
043-181-040	074924217-001-001	1	105.6	470.46	777.04	247.26	384.30	1,879.06
043-181-140	074924218-001-001	1	36.2	470.46	266.40	247.26	131.76	1,115.88
043-181-480	074924219-001-001	1	21.1	470.46	155.40	247.26	76.86	949.98
043-181-490	074924220-001-001	1	60.3	470.46	444.02	247.26	219.60	1,381.34
043-181-180	074924221-001-001	1	126.7	470.46	932.46	247.26	461.16	2,111.34
043-181-150	074924222-001-001	1	36.2	470.46	266.40	247.26	131.76	1,115.88
043-181-170	074924223-001-001	1	48.3	470.46	355.22	247.26	175.68	1,248.62
043-322-180	074924224-001-001	1	111.6	470.46	821.46	247.26	406.26	1,945.44
043-322-220	074924226-001-001	1	102.6	470.46	754.84	247.26	373.32	1,845.88
043-322-170	074924227-001-001	1	51.3	470.46	377.42	247.26	186.66	1,281.80
043-322-190	074924228-001-001	1	45.2	470.46	333.02	247.26	164.70	1,215.44
043-322-200	074924229-001-001	1	24.1	470.46	177.60	247.26	87.84	983.16
043-211-150	074924230-001-001	1	57.3	470.46	421.82	247.26	208.62	1,348.16
043-211-140	074924231-001-001	1	18.1	470.46	133.20	247.26	65.88	916.80
043-211-170	074924232-001-001	1	51.3	470.46	377.42	247.26	186.66	1,281.80
043-211-160	074924233-001-001	1	12.1	470.46	88.80	247.26	43.92	850.44
043-181-060	074924234-001-001	1	21.1	470.46	155.40	247.26	76.86	949.98
043-181-640	074924235-001-001	1	45.2	470.46	333.02	247.26	164.70	1,215.44
043-094-020	074924236-001-001	1	78.4	470.46	577.24	247.26	285.48	1,580.44
043-094-270	074924237-001-001	1	57.3	470.46	421.82	247.26	208.62	1,348.16
043-121-050	074924238-001-001	1	60.3	470.46	444.02	247.26	219.60	1,381.34
043-121-280	074924239-001-001	1	21.1	470.46	155.40	247.26	76.86	949.98

APN	Account Number	Dwelling Units	Annualized Water Consumption (HCF)	Base Collection Charge	Flow Collection Charge	Base Treatment Charge	Flow Treatment Charge	Total Sewer Service Charge (1)
043-094-010	074924240-001-001	1	93.5	470.46	688.24	247.26	340.38	1,746.34
043-121-060	074924241-001-001	1	87.5	470.46	643.84	247.26	318.42	1,679.98
043-094-320	074924242-001-001	1	39.2	470.46	288.62	247.26	142.74	1,149.08
043-094-250	074924243-001-001	1	21.1	470.46	155.40	247.26	76.86	949.98
043-094-220	074924244-001-001	1	36.2	470.46	266.40	247.26	131.76	1,115.88
043-094-240	074924245-001-001	1	87.5	470.46	643.84	247.26	318.42	1,679.98
043-094-230	074924247-001-001	1	84.5	470.46	621.64	247.26	307.44	1,646.80
043-211-210	074924248-001-001	1	69.4	470.46	510.62	247.26	252.54	1,480.88
043-211-300	074924249-001-001	1	66.4	470.46	488.42	247.26	241.56	1,447.70
043-211-270	074924251-001-001	1	48.3	470.46	355.22	247.26	175.68	1,248.62
043-211-250	074924252-001-001	1	42.2	470.46	310.82	247.26	153.72	1,182.26
043-211-260	074924253-001-001	1	72.4	470.46	532.82	247.26	263.52	1,514.06
043-121-220	074924254-001-001	1	27.1	470.46	199.80	247.26	98.82	1,016.34
043-121-200	074924255-001-001	1	36.2	470.46	266.40	247.26	131.76	1,115.88
043-121-150	074924256-001-001	1	27.1	470.46	199.80	247.26	98.82	1,016.34
043-122-150	074924257-001-001	1	48.3	470.46	355.22	247.26	175.68	1,248.62
043-121-210	074924258-001-001	1	54.3	470.46	399.62	247.26	197.64	1,314.98
043-121-140	074924259-001-001	1	24.1	470.46	177.60	247.26	87.84	983.16
043-122-130	074924260-001-001	1	30.2	470.46	222.00	247.26	109.80	1,049.52
043-122-140	074924261-001-001	1	51.3	470.46	377.42	247.26	186.66	1,281.80
043-121-100	074924262-001-001	1	30.2	470.46	222.00	247.26	109.80	1,049.52
043-121-270	074924263-001-001	1	21.1	470.46	155.40	247.26	76.86	949.98
043-094-190	074924266-001-001	1	75.4	470.46	555.04	247.26	274.50	1,547.26
043-094-170	074924267-001-001	1	69.4	470.46	510.62	247.26	252.54	1,480.88
043-121-350	074924268-001-001	1	18.1	470.46	133.20	247.26	65.88	916.80
043-121-260	074924269-001-001	1	6.0	470.46	44.40	247.26	21.96	784.08
043-094-180	074924270-001-001	1	30.2	470.46	222.00	247.26	109.80	1,049.52
043-121-360	074924271-001-001	1	33.2	470.46	244.20	247.26	120.78	1,082.70
043-094-210	074924272-001-001	1	18.1	470.46	133.20	247.26	65.88	916.80
043-094-300	074924273-001-001	1	60.3	470.46	444.02	247.26	219.60	1,381.34
043-121-020	074924274-001-001	1	81.4	470.46	599.44	247.26	296.46	1,613.62
043-094-310	074924276-001-001	1	63.3	470.46	466.22	247.26	230.58	1,414.52
043-121-030	074924277-001-001	1	30.2	470.46	222.00	247.26	109.80	1,049.52
043-121-190	074924278-001-001	1	66.4	470.46	488.42	247.26	241.56	1,447.70
043-121-310	074924279-001-001	1	45.2	470.46	333.02	247.26	164.70	1,215.44
043-093-090	074924280-001-001	1	36.2	470.46	266.40	247.26	131.76	1,115.88
043-093-110	074924281-001-001	1	27.1	470.46	199.80	247.26	98.82	1,016.34
043-121-290	074924282-001-001	1	72.4	470.46	532.82	247.26	263.52	1,514.06
043-093-100	074924283-001-001	1	42.2	470.46	310.82	247.26	153.72	1,182.26
043-122-210	074924284-001-001	1	48.3	470.46	355.22	247.26	175.68	1,248.62
043-122-190	074924285-001-001	1	105.6	470.46	777.04	247.26	384.30	1,879.06
043-122-180	074924286-001-001	1	57.3	470.46	421.82	247.26	208.62	1,348.16
043-121-340	074924287-001-001	1	33.2	470.46	244.20	247.26	120.78	1,082.70
043-122-200	074924288-001-001	1	27.1	470.46	199.80	247.26	98.82	1,016.34
043-122-440	074924289-001-001	1	30.2	470.46	222.00	247.26	109.80	1,049.52
043-122-270	074924290-001-001	1	60.3	470.46	444.02	247.26	219.60	1,381.34
043-122-220	074924291-001-001	1	156.9	470.46	1,154.48	247.26	570.96	2,443.16
043-121-230	074924292-001-001	1	84.5	470.46	621.64	247.26	307.44	1,646.80
043-121-250	074924293-001-001	1	90.5	470.46	666.04	247.26	329.40	1,713.16
043-122-230	074924294-001-001	1	90.5	470.46	666.04	247.26	329.40	1,713.16
043-121-240	074924295-001-001	1	30.2	470.46	222.00	247.26	109.80	1,049.52
043-092-090	074924296-001-001	1	57.3	470.46	421.82	247.26	208.62	1,348.16
043-092-210	074924297-001-001	1	12.1	470.46	88.80	247.26	43.92	850.44
043-092-120	074924298-001-001	1	51.3	470.46	377.42	247.26	186.66	1,281.80
043-092-100	074924299-001-001	1	108.6	470.46	799.24	247.26	395.28	1,912.24
043-092-190	074924300-001-001	1	75.4	470.46	555.04	247.26	274.50	1,547.26
043-092-110	074924301-001-001	1	42.2	470.46	310.82	247.26	153.72	1,182.26
043-092-220	074924302-001-001	1	99.5	470.46	732.64	247.26	362.34	1,812.70
043-092-060	074924303-001-001	1	27.1	470.46	199.80	247.26	98.82	1,016.34
043-093-080	074924304-001-001	1	135.7	470.46	999.06	247.26	494.10	2,210.88
043-092-070	074924306-001-001	1	42.2	470.46	310.82	247.26	153.72	1,182.26
043-093-070	074924307-001-001	1	81.4	470.46	599.44	247.26	296.46	1,613.62
043-093-200	074924308-001-001	1	75.4	470.46	555.04	247.26	274.50	1,547.26
043-093-040	074924309-001-001	1	75.4	470.46	555.04	247.26	274.50	1,547.26
043-093-020	074924310-001-001	1	81.4	470.46	599.44	247.26	296.46	1,613.62
043-093-220	074924311-001-001	1	30.2	470.46	222.00	247.26	109.80	1,049.52
043-093-050	074924312-001-001	1	24.1	470.46	177.60	247.26	87.84	983.16
043-093-210	074924313-001-001	1	39.2	470.46	288.62	247.26	142.74	1,149.08

APN	Account Number	Dwelling Units	Annualized Water Consumption (HCF)	Base Collection Charge	Flow Collection Charge	Base Treatment Charge	Flow Treatment Charge	Total Sewer Service Charge (1)
043-042-130	074924314-001-001	1	54.3	470.46	399.62	247.26	197.64	1,314.98
043-042-110	074924315-001-001	1	48.3	470.46	355.22	247.26	175.68	1,248.62
043-093-230	074924316-001-001	1	57.3	470.46	421.82	247.26	208.62	1,348.16
043-093-160	074924317-001-001	1	42.2	470.46	310.82	247.26	153.72	1,182.26
043-042-120	074924318-001-001	1	51.3	470.46	377.42	247.26	186.66	1,281.80
043-093-240	074924319-001-001	1	63.3	470.46	466.22	247.26	230.58	1,414.52
043-092-050	074924320-001-001	1	66.4	470.46	488.42	247.26	241.56	1,447.70
043-092-030	074924321-001-001	1	45.2	470.46	333.02	247.26	164.70	1,215.44
043-042-080	074924322-001-001	1	310.7	470.46	2,286.76	247.26	1,130.94	4,135.42
043-092-040	074924324-001-001	1	33.2	470.46	244.20	247.26	120.78	1,082.70
043-091-060	074924325-001-001	1	15.1	470.46	111.00	247.26	54.90	883.62
043-092-020	074924326-001-001	1	27.1	470.46	199.80	247.26	98.82	1,016.34
043-091-080	074924327-001-001	1	33.2	470.46	244.20	247.26	120.78	1,082.70
043-042-050	074924328-001-001	1	3.0	470.46	22.20	247.26	10.98	750.90
043-042-070	074924329-001-001	1	36.2	470.46	266.40	247.26	131.76	1,115.88
043-091-090	074924330-001-001	1	27.1	470.46	199.80	247.26	98.82	1,016.34
043-042-060	074924331-001-001	1	21.1	470.46	155.40	247.26	76.86	949.98
043-093-170	074924333-001-001	1	18.1	470.46	133.20	247.26	65.88	916.80
043-093-010	074924334-001-001	1	81.4	470.46	599.44	247.26	296.46	1,613.62
043-093-260	074924335-001-001	1	42.2	470.46	310.82	247.26	153.72	1,182.26
043-093-180	074924336-001-001	1	54.3	470.46	399.62	247.26	197.64	1,314.98
043-093-150	074924337-001-001	1	18.1	470.46	133.20	247.26	65.88	916.80
043-061-520	074924338-001-001	1	87.5	470.46	643.84	247.26	318.42	1,679.98
043-113-100	074924339-001-001	1	0.0	470.46	-	247.26	-	717.72
043-042-450	074924340-001-001	1	72.4	470.46	532.82	247.26	263.52	1,514.06
043-042-440	074924341-001-001	1	63.3	470.46	466.22	247.26	230.58	1,414.52
043-061-200	074924342-001-001	1	99.5	470.46	732.64	247.26	362.34	1,812.70
043-042-090	074924343-001-001	1	108.6	470.46	799.24	247.26	395.28	1,912.24
043-113-020	074924344-001-001	1	27.1	470.46	199.80	247.26	98.82	1,016.34
043-113-280	074924346-001-001	1	72.4	470.46	532.82	247.26	263.52	1,514.06
043-113-010	074924348-001-001	1	39.2	470.46	288.62	247.26	142.74	1,149.08
043-113-160	074924349-001-001	1	99.5	470.46	732.64	247.26	362.34	1,812.70
043-113-130	074924350-001-001	1	45.2	470.46	333.02	247.26	164.70	1,215.44
043-113-110	074924351-001-001	1	39.2	470.46	288.62	247.26	142.74	1,149.08
043-113-270	074924353-001-001	1	33.2	470.46	244.20	247.26	120.78	1,082.70
043-113-120	074924354-001-001	1	39.2	470.46	288.62	247.26	142.74	1,149.08
043-113-140	074924355-001-001	1	12.1	470.46	88.80	247.26	43.92	850.44
043-192-100	074924356-001-001	1	87.5	470.46	643.84	247.26	318.42	1,679.98
043-094-030	074924357-001-001	1	75.4	470.46	555.04	247.26	274.50	1,547.26
043-192-110	074924358-001-001	1	60.3	470.46	444.02	247.26	219.60	1,381.34
043-042-020	074924359-001-001	1	99.5	470.46	732.64	247.26	362.34	1,812.70
043-192-090	074924360-001-001	1	72.4	470.46	532.82	247.26	263.52	1,514.06
043-042-010	074924361-001-001	1	63.3	470.46	466.22	247.26	230.58	1,414.52
043-061-140	074924362-001-001	1	135.7	470.46	999.06	247.26	494.10	2,210.88
043-061-120	074924363-001-001	1	75.4	470.46	555.04	247.26	274.50	1,547.26
043-091-020	074924364-001-001	1	66.4	470.46	488.42	247.26	241.56	1,447.70
043-091-010	074924365-001-001	1	21.1	470.46	155.40	247.26	76.86	949.98
043-061-130	074924366-001-001	1	30.2	470.46	222.00	247.26	109.80	1,049.52
043-091-150	074924367-001-001	1	72.4	470.46	532.82	247.26	263.52	1,514.06
043-061-170	074924368-001-001	1	6.0	470.46	44.40	247.26	21.96	784.08
043-061-150	074924369-001-001	1	39.2	470.46	288.62	247.26	142.74	1,149.08
043-091-050	074924370-001-001	1	27.1	470.46	199.80	247.26	98.82	1,016.34
043-091-030	074924371-001-001	1	138.8	470.46	1,021.26	247.26	505.08	2,244.06
043-061-160	074924372-001-001	1	156.9	470.46	1,154.48	247.26	570.96	2,443.16
043-091-040	074924373-001-001	1	60.3	470.46	444.02	247.26	219.60	1,381.34
043-061-110	074924374-001-001	1	48.3	470.46	355.22	247.26	175.68	1,248.62
043-061-090	074924375-001-001	1	111.6	470.46	821.46	247.26	406.26	1,945.44
043-091-120	074924376-001-001	1	114.6	470.46	843.66	247.26	417.24	1,978.62
043-091-140	074924377-001-001	1	57.3	470.46	421.82	247.26	208.62	1,348.16
043-061-100	074924378-001-001	1	18.1	470.46	133.20	247.26	65.88	916.80
043-091-130	074924379-001-001	1	39.2	470.46	288.62	247.26	142.74	1,149.08
043-061-020	074924380-001-001	1	132.7	470.46	976.86	247.26	483.12	2,177.70
043-042-170	074924381-001-001	1	45.2	470.46	333.02	247.26	164.70	1,215.44
043-092-130	074924382-001-001	1	66.4	470.46	488.42	247.26	241.56	1,447.70
043-092-150	074924383-001-001	1	15.1	470.46	111.00	247.26	54.90	883.62
043-061-010	074924384-001-001	1	190.0	470.46	1,398.70	247.26	691.74	2,808.16
043-092-140	074924385-001-001	1	9.0	470.46	66.60	247.26	32.94	817.26
043-061-030	074924386-001-001	1	96.5	470.46	710.44	247.26	351.36	1,779.52

City of Belmont
Sewer Service Charges
Fiscal Year 2026/27

APN	Account Number	Dwelling Units	Annualized Water Consumption (HCF)	Base Collection Charge	Flow Collection Charge	Base Treatment Charge	Flow Treatment Charge	Total Sewer Service Charge (1)
043-061-050	074924387-001-001	1	147.8	470.46	1,087.88	247.26	538.02	2,343.62
043-092-160	074924388-001-001	1	33.2	470.46	244.20	247.26	120.78	1,082.70
043-092-180	074924389-001-001	1	147.8	470.46	1,087.88	247.26	538.02	2,343.62
043-061-040	074924390-001-001	1	54.3	470.46	399.62	247.26	197.64	1,314.98
043-092-170	074924391-001-001	1	102.6	470.46	754.84	247.26	373.32	1,845.88
043-061-080	074924392-001-001	1	150.8	470.46	1,110.08	247.26	549.00	2,376.80
043-061-060	074924393-001-001	1	90.5	470.46	666.04	247.26	329.40	1,713.16
043-092-010	074924394-001-001	1	21.1	470.46	155.40	247.26	76.86	949.98
043-091-110	074924395-001-001	1	36.2	470.46	266.40	247.26	131.76	1,115.88
043-061-070	074924396-001-001	1	54.3	470.46	399.62	247.26	197.64	1,314.98
043-091-100	074924397-001-001	1	33.2	470.46	244.20	247.26	120.78	1,082.70
043-113-220	074924398-001-001	1	24.1	470.46	177.60	247.26	87.84	983.16
043-113-030	074924399-001-001	1	21.1	470.46	155.40	247.26	76.86	949.98
043-113-240	074924400-001-001	1	42.2	470.46	310.82	247.26	153.72	1,182.26
043-113-230	074924401-001-001	1	42.2	470.46	310.82	247.26	153.72	1,182.26
043-113-040	074924402-001-001	1	57.3	470.46	421.82	247.26	208.62	1,348.16
043-113-060	074924403-001-001	1	24.1	470.46	177.60	247.26	87.84	983.16
043-042-160	074924404-001-001	1	57.3	470.46	421.82	247.26	208.62	1,348.16
043-042-140	074924405-001-001	1	120.7	470.46	888.06	247.26	439.20	2,044.98
043-113-190	074924406-001-001	1	90.5	470.46	666.04	247.26	329.40	1,713.16
043-042-150	074924408-001-001	1	57.3	470.46	421.82	247.26	208.62	1,348.16
043-113-080	074924409-001-001	1	60.3	470.46	444.02	247.26	219.60	1,381.34
043-010-690	075100116-001-001	1	30.2	470.46	222.00	247.26	109.80	1,049.52
044-181-090	075100117-001-001	1	93.5	470.46	688.24	247.26	340.38	1,746.34
045-281-020	075100118-001-001	1	84.5	470.46	621.64	247.26	307.44	1,646.80
044-032-110	075265942-001-001	1	30.2	470.46	222.00	247.26	109.80	1,049.52
043-290-460	075265943-001-001	1	51.3	470.46	377.42	247.26	186.66	1,281.80
045-521-090	075265945-001-001	1	48.3	470.46	355.22	247.26	175.68	1,248.62
043-252-210	075265946-001-001	1	42.2	470.46	310.82	247.26	153.72	1,182.26
045-521-100	075265947-001-001	1	96.5	470.46	710.44	247.26	351.36	1,779.52
044-013-230	075265949-001-001	1	42.2	470.46	310.82	247.26	153.72	1,182.26
044-260-040	075265951-001-001	1	30.2	470.46	222.00	247.26	109.80	1,049.52
043-173-060	075265952-001-001	1	6.0	470.46	44.40	247.26	21.96	784.08
045-090-090	075843462-001-001	1	123.7	470.46	910.26	247.26	450.18	2,078.16
043-263-300	075843463-001-001	1	57.3	470.46	421.82	247.26	208.62	1,348.16
044-071-170	075843465-001-001	1	75.4	470.46	555.04	247.26	274.50	1,547.26
044-061-090	075843466-001-001	1	223.2	470.46	1,642.92	247.26	812.52	3,173.16
044-122-100	075843467-001-001	1	78.4	470.46	577.24	247.26	285.48	1,580.44
044-312-300	075843468-001-001	0	0.0	-	-	-	-	-
044-023-150	075843469-001-001	1	45.2	470.46	333.02	247.26	164.70	1,215.44
045-481-440	075843471-001-001	0	0.0	-	-	-	-	-
043-350-060	075843472-001-001	1	36.2	470.46	266.40	247.26	131.76	1,115.88
049-011-020	075843475-001-001	1	138.8	470.46	1,021.26	247.26	505.08	2,244.06
045-482-160	076412381-001-001	1	15.1	470.46	111.00	247.26	54.90	883.62
045-482-140	076412382-001-001	1	27.1	470.46	199.80	247.26	98.82	1,016.34
045-482-120	076412383-001-001	1	30.2	470.46	222.00	247.26	109.80	1,049.52
045-482-100	076412384-001-001	1	42.2	470.46	310.82	247.26	153.72	1,182.26
045-482-150	076412385-001-001	1	27.1	470.46	199.80	247.26	98.82	1,016.34
045-482-110	076412386-001-001	1	33.2	470.46	244.20	247.26	120.78	1,082.70
045-482-170	076412387-001-001	1	60.3	470.46	444.02	247.26	219.60	1,381.34
045-482-190	076412388-001-001	1	39.2	470.46	288.62	247.26	142.74	1,149.08
045-482-200	076412389-001-001	1	21.1	470.46	155.40	247.26	76.86	949.98
045-482-220	076412390-001-001	1	24.1	470.46	177.60	247.26	87.84	983.16
045-482-180	076412391-001-001	1	24.1	470.46	177.60	247.26	87.84	983.16
045-482-210	076412392-001-001	1	75.4	470.46	555.04	247.26	274.50	1,547.26
045-482-230	076412393-001-001	1	0.0	470.46	-	247.26	-	717.72
045-492-010	076412394-001-001	1	3.0	470.46	22.20	247.26	10.98	750.90
045-492-020	076412395-001-001	1	48.3	470.46	355.22	247.26	175.68	1,248.62
045-492-040	076412396-001-001	1	184.0	470.46	1,354.30	247.26	669.78	2,741.80
045-482-240	076412397-001-001	1	45.2	470.46	333.02	247.26	164.70	1,215.44
043-131-070	076412399-001-001	1	51.3	470.46	377.42	247.26	186.66	1,281.80
043-131-050	076412400-001-001	1	175.0	470.46	1,287.68	247.26	636.84	2,642.24
045-482-010	076412401-001-001	1	75.4	470.46	555.04	247.26	274.50	1,547.26
045-482-030	076412402-001-001	1	60.3	470.46	444.02	247.26	219.60	1,381.34
043-131-060	076412403-001-001	1	117.6	470.46	865.86	247.26	428.22	2,011.80
045-482-020	076412404-001-001	1	30.2	470.46	222.00	247.26	109.80	1,049.52
045-463-040	076412405-001-001	1	15.1	470.46	111.00	247.26	54.90	883.62
043-131-110	076412406-001-001	1	199.1	470.46	1,465.30	247.26	724.68	2,907.70

City of Belmont
Sewer Service Charges
Fiscal Year 2026/27

APN	Account Number	Dwelling Units	Annualized Water Consumption (HCF)	Base Collection Charge	Flow Collection Charge	Base Treatment Charge	Flow Treatment Charge	Total Sewer Service Charge (1)
043-131-100	076412407-001-001	1	262.4	470.46	1,931.54	247.26	955.26	3,604.52
043-131-080	076412408-001-001	1	45.2	470.46	333.02	247.26	164.70	1,215.44
045-463-050	076412409-001-001	1	105.6	470.46	777.04	247.26	384.30	1,879.06
043-131-090	076412410-001-001	1	3.0	470.46	22.20	247.26	10.98	750.90
045-452-020	076412411-001-001	1	102.6	470.46	754.84	247.26	373.32	1,845.88
045-453-010	076412412-001-001	1	42.2	470.46	310.82	247.26	153.72	1,182.26
045-452-040	076412413-001-001	1	42.2	470.46	310.82	247.26	153.72	1,182.26
045-452-030	076412414-001-001	1	90.5	470.46	666.04	247.26	329.40	1,713.16
045-452-010	076412415-001-001	1	24.1	470.46	177.60	247.26	87.84	983.16
045-452-050	076412416-001-001	1	57.3	470.46	421.82	247.26	208.62	1,348.16
045-473-040	076412417-001-001	1	81.4	470.46	599.44	247.26	296.46	1,613.62
045-473-070	076412418-001-001	1	75.4	470.46	555.04	247.26	274.50	1,547.26
045-473-060	076412419-001-001	1	39.2	470.46	288.62	247.26	142.74	1,149.08
045-473-050	076412421-001-001	1	51.3	470.46	377.42	247.26	186.66	1,281.80
045-473-080	076412422-001-001	1	63.3	470.46	466.22	247.26	230.58	1,414.52
045-473-100	076412423-001-001	1	87.5	470.46	643.84	247.26	318.42	1,679.98
045-473-130	076412424-001-001	1	84.5	470.46	621.64	247.26	307.44	1,646.80
045-472-070	076412425-001-001	1	21.1	470.46	155.40	247.26	76.86	949.98
045-473-120	076412426-001-001	1	57.3	470.46	421.82	247.26	208.62	1,348.16
045-473-110	076412427-001-001	1	81.4	470.46	599.44	247.26	296.46	1,613.62
045-473-140	076412428-001-001	1	72.4	470.46	532.82	247.26	263.52	1,514.06
045-461-020	076412429-001-001	1	90.5	470.46	666.04	247.26	329.40	1,713.16
045-461-040	076412430-001-001	1	114.6	470.46	843.66	247.26	417.24	1,978.62
045-461-050	076412431-001-001	1	51.3	470.46	377.42	247.26	186.66	1,281.80
045-461-070	076412432-001-001	1	93.5	470.46	688.24	247.26	340.38	1,746.34
045-461-030	076412433-001-001	1	24.1	470.46	177.60	247.26	87.84	983.16
045-461-060	076412434-001-001	1	81.4	470.46	599.44	247.26	296.46	1,613.62
045-482-050	076412435-001-001	1	171.9	470.46	1,265.48	247.26	625.86	2,609.06
045-482-060	076412436-001-001	1	30.2	470.46	222.00	247.26	109.80	1,049.52
045-482-070	076412437-001-001	1	42.2	470.46	310.82	247.26	153.72	1,182.26
045-482-090	076412438-001-001	1	39.2	470.46	288.62	247.26	142.74	1,149.08
045-482-040	076412439-001-001	1	71.1	470.46	523.62	247.26	258.96	1,500.30
045-482-080	076412440-001-001	1	42.2	470.46	310.82	247.26	153.72	1,182.26
045-453-050	076412441-001-001	1	108.6	470.46	799.24	247.26	395.28	1,912.24
045-453-060	076412442-001-001	1	72.4	470.46	532.82	247.26	263.52	1,514.06
045-453-030	076412443-001-001	1	81.4	470.46	599.44	247.26	296.46	1,613.62
045-453-040	076412444-001-001	1	108.6	470.46	799.24	247.26	395.28	1,912.24
045-453-070	076412445-001-001	1	69.4	470.46	510.62	247.26	252.54	1,480.88
045-453-020	076412446-001-001	1	87.5	470.46	643.84	247.26	318.42	1,679.98
045-452-060	076412447-001-001	1	205.1	470.46	1,509.70	247.26	746.64	2,974.06
045-471-020	076412448-001-001	1	78.4	470.46	577.24	247.26	285.48	1,580.44
045-463-010	076412449-001-001	1	66.4	470.46	488.42	247.26	241.56	1,447.70
045-463-030	076412450-001-001	1	48.3	470.46	355.22	247.26	175.68	1,248.62
045-471-010	076412451-001-001	1	6.0	470.46	44.40	247.26	21.96	784.08
045-463-020	076412452-001-001	1	96.5	470.46	710.44	247.26	351.36	1,779.52
045-462-010	076412453-001-001	1	39.2	470.46	288.62	247.26	142.74	1,149.08
045-472-330	076412454-001-001	1	45.2	470.46	333.02	247.26	164.70	1,215.44
045-472-350	076412455-001-001	1	175.0	470.46	1,287.68	247.26	636.84	2,642.24
045-462-020	076412456-001-001	1	57.3	470.46	421.82	247.26	208.62	1,348.16
045-472-340	076412457-001-001	1	105.6	470.46	777.04	247.26	384.30	1,879.06
045-462-030	076412458-001-001	1	63.3	470.46	466.22	247.26	230.58	1,414.52
045-472-050	076412459-001-001	1	60.3	470.46	444.02	247.26	219.60	1,381.34
045-472-010	076412460-001-001	1	78.4	470.46	577.24	247.26	285.48	1,580.44
045-473-030	076412461-001-001	1	6.0	470.46	44.40	247.26	21.96	784.08
045-473-010	076412462-001-001	1	171.9	470.46	1,265.48	247.26	625.86	2,609.06
045-472-020	076412463-001-001	1	75.4	470.46	555.04	247.26	274.50	1,547.26
045-473-020	076412464-001-001	1	3.0	470.46	22.20	247.26	10.98	750.90
045-472-120	076412465-001-001	1	87.5	470.46	643.84	247.26	318.42	1,679.98
045-472-090	076412466-001-001	1	205.1	470.46	1,509.70	247.26	746.64	2,974.06
045-472-100	076412467-001-001	1	6.0	470.46	44.40	247.26	21.96	784.08
045-472-060	076412468-001-001	1	36.2	470.46	266.40	247.26	131.76	1,115.88
045-472-110	076412469-001-001	1	144.8	470.46	1,065.66	247.26	527.04	2,310.42
045-472-080	076412470-001-001	1	66.4	470.46	488.42	247.26	241.56	1,447.70
045-473-150	076412471-001-001	1	78.4	470.46	577.24	247.26	285.48	1,580.44
045-473-190	076412472-001-001	1	60.3	470.46	444.02	247.26	219.60	1,381.34
045-473-200	076412473-001-001	1	84.5	470.46	621.64	247.26	307.44	1,646.80
045-461-010	076412474-001-001	1	141.8	470.46	1,043.46	247.26	516.06	2,277.24
045-473-160	076412475-001-001	1	63.3	470.46	466.22	247.26	230.58	1,414.52

City of Belmont
Sewer Service Charges
Fiscal Year 2026/27

APN	Account Number	Dwelling Units	Annualized Water Consumption (HCF)	Base Collection Charge	Flow Collection Charge	Base Treatment Charge	Flow Treatment Charge	Total Sewer Service Charge (1)
045-473-210	076412476-001-001	1	81.4	470.46	599.44	247.26	296.46	1,613.62
045-453-100	076412477-001-001	1	93.5	470.46	688.24	247.26	340.38	1,746.34
045-453-130	076412478-001-001	1	57.3	470.46	421.82	247.26	208.62	1,348.16
045-453-110	076412479-001-001	1	6.0	470.46	44.40	247.26	21.96	784.08
045-453-080	076412480-001-001	1	60.3	470.46	444.02	247.26	219.60	1,381.34
045-453-120	076412481-001-001	1	175.0	470.46	1,287.68	247.26	636.84	2,642.24
045-453-090	076412482-001-001	1	36.2	470.46	266.40	247.26	131.76	1,115.88
045-472-130	076412483-001-001	1	75.4	470.46	555.04	247.26	274.50	1,547.26
045-472-150	076412484-001-001	1	45.2	470.46	333.02	247.26	164.70	1,215.44
045-472-160	076412485-001-001	1	57.3	470.46	421.82	247.26	208.62	1,348.16
045-472-170	076412486-001-001	1	69.4	470.46	510.62	247.26	252.54	1,480.88
045-472-140	076412487-001-001	1	138.8	470.46	1,021.26	247.26	505.08	2,244.06
045-472-210	076412488-001-001	1	18.1	470.46	133.20	247.26	65.88	916.80
045-512-100	076412489-001-001	1	90.5	470.46	666.04	247.26	329.40	1,713.16
045-462-140	076412490-001-001	1	75.4	470.46	555.04	247.26	274.50	1,547.26
045-512-120	076412491-001-001	1	54.3	470.46	399.62	247.26	197.64	1,314.98
045-462-120	076412492-001-001	1	84.5	470.46	621.64	247.26	307.44	1,646.80
045-512-110	076412493-001-001	1	123.7	470.46	910.26	247.26	450.18	2,078.16
045-462-130	076412494-001-001	1	144.8	470.46	1,065.66	247.26	527.04	2,310.42
045-512-090	076412495-001-001	1	48.3	470.46	355.22	247.26	175.68	1,248.62
045-512-070	076412496-001-001	1	81.4	470.46	599.44	247.26	296.46	1,613.62
045-512-060	076412497-001-001	1	144.8	470.46	1,065.66	247.26	527.04	2,310.42
045-512-050	076412498-001-001	1	33.2	470.46	244.20	247.26	120.78	1,082.70
045-512-080	076412499-001-001	1	27.5	470.46	202.74	247.26	100.26	1,020.72
045-512-020	076412500-001-001	1	60.3	470.46	444.02	247.26	219.60	1,381.34
045-511-020	076412501-001-001	1	45.2	470.46	333.02	247.26	164.70	1,215.44
045-511-040	076412502-001-001	1	45.2	470.46	333.02	247.26	164.70	1,215.44
045-511-050	076412503-001-001	1	30.2	470.46	222.00	247.26	109.80	1,049.52
045-511-070	076412504-001-001	1	51.3	470.46	377.42	247.26	186.66	1,281.80
045-511-030	076412505-001-001	1	45.2	470.46	333.02	247.26	164.70	1,215.44
045-511-060	076412506-001-001	1	48.3	470.46	355.22	247.26	175.68	1,248.62
045-462-040	076412507-001-001	1	84.5	470.46	621.64	247.26	307.44	1,646.80
045-462-050	076412508-001-001	1	69.4	470.46	510.62	247.26	252.54	1,480.88
045-462-090	076412510-001-001	1	93.5	470.46	688.24	247.26	340.38	1,746.34
045-462-080	076412511-001-001	1	57.3	470.46	421.82	247.26	208.62	1,348.16
045-462-100	076412512-001-001	1	51.3	470.46	377.42	247.26	186.66	1,281.80
045-461-080	076412513-001-001	1	235.3	470.46	1,731.72	247.26	856.44	3,305.88
045-453-160	076412514-001-001	1	111.6	470.46	821.46	247.26	406.26	1,945.44
045-453-140	076412515-001-001	1	9.0	470.46	66.60	247.26	32.94	817.26
045-453-170	076412516-001-001	1	48.3	470.46	355.22	247.26	175.68	1,248.62
045-473-220	076412517-001-001	1	132.7	470.46	976.86	247.26	483.12	2,177.70
045-453-150	076412518-001-001	1	39.2	470.46	288.62	247.26	142.74	1,149.08
045-472-220	076412519-001-001	1	15.1	470.46	111.00	247.26	54.90	883.62
045-472-300	076412520-001-001	1	66.4	470.46	488.42	247.26	241.56	1,447.70
045-472-250	076412521-001-001	1	51.3	470.46	377.42	247.26	186.66	1,281.80
045-472-320	076412522-001-001	1	57.3	470.46	421.82	247.26	208.62	1,348.16
045-472-240	076412523-001-001	1	202.1	470.46	1,487.50	247.26	735.66	2,940.88
045-472-310	076412524-001-001	1	42.2	470.46	310.82	247.26	153.72	1,182.26
045-421-030	076412526-001-001	1	54.3	470.46	399.62	247.26	197.64	1,314.98
045-421-060	076412527-001-001	1	181.0	470.46	1,332.08	247.26	658.80	2,708.60
045-421-050	076412528-001-001	1	60.3	470.46	444.02	247.26	219.60	1,381.34
045-421-160	076412529-001-001	1	156.9	470.46	1,154.48	247.26	570.96	2,443.16
045-421-170	076412530-001-001	1	72.4	470.46	532.82	247.26	263.52	1,514.06
045-441-060	076412531-001-001	1	190.0	470.46	1,398.70	247.26	691.74	2,808.16
045-441-020	076412532-001-001	1	57.3	470.46	421.82	247.26	208.62	1,348.16
045-421-140	076412533-001-001	1	123.7	470.46	910.26	247.26	450.18	2,078.16
045-441-010	076412534-001-001	1	102.6	470.46	754.84	247.26	373.32	1,845.88
045-441-050	076412535-001-001	1	72.4	470.46	532.82	247.26	263.52	1,514.06
045-421-150	076412536-001-001	1	48.3	470.46	355.22	247.26	175.68	1,248.62
045-444-130	076412537-001-001	1	30.2	470.46	222.00	247.26	109.80	1,049.52
045-444-020	076412538-001-001	1	141.8	470.46	1,043.46	247.26	516.06	2,277.24
045-444-120	076412539-001-001	1	108.6	470.46	799.24	247.26	395.28	1,912.24
045-441-570	076412540-001-001	1	24.1	470.46	177.60	247.26	87.84	983.16
045-444-030	076412541-001-001	1	51.3	470.46	377.42	247.26	186.66	1,281.80
045-441-560	076412542-001-001	1	87.5	470.46	643.84	247.26	318.42	1,679.98
045-451-080	076412543-001-001	1	21.1	470.46	155.40	247.26	76.86	949.98
045-451-070	076412544-001-001	1	27.1	470.46	199.80	247.26	98.82	1,016.34
045-464-010	076412545-001-001	1	6.0	470.46	44.40	247.26	21.96	784.08

APN	Account Number	Dwelling Units	Annualized Water Consumption (HCF)	Base Collection Charge	Flow Collection Charge	Base Treatment Charge	Flow Treatment Charge	Total Sewer Service Charge (1)
045-464-020	076412546-001-001	1	63.3	470.46	466.22	247.26	230.58	1,414.52
045-451-060	076412547-001-001	1	42.2	470.46	310.82	247.26	153.72	1,182.26
045-511-010	076412548-001-001	1	12.1	470.46	88.80	247.26	43.92	850.44
045-511-110	076412549-001-001	1	60.3	470.46	444.02	247.26	219.60	1,381.34
045-512-010	076412550-001-001	1	45.2	470.46	333.02	247.26	164.70	1,215.44
045-511-080	076412551-001-001	1	45.2	470.46	333.02	247.26	164.70	1,215.44
045-511-100	076412552-001-001	1	57.3	470.46	421.82	247.26	208.62	1,348.16
045-511-090	076412553-001-001	1	84.5	470.46	621.64	247.26	307.44	1,646.80
045-511-120	076412554-001-001	1	39.2	470.46	288.62	247.26	142.74	1,149.08
043-380-060	076412555-001-001	1	87.5	470.46	643.84	247.26	318.42	1,679.98
043-380-080	076412556-001-001	1	36.2	470.46	266.40	247.26	131.76	1,115.88
043-380-090	076412557-001-001	1	30.2	470.46	222.00	247.26	109.80	1,049.52
043-380-110	076412558-001-001	1	48.3	470.46	355.22	247.26	175.68	1,248.62
043-380-070	076412559-001-001	1	30.2	470.46	222.00	247.26	109.80	1,049.52
043-380-100	076412560-001-001	1	69.4	470.46	510.62	247.26	252.54	1,480.88
045-421-120	076412561-001-001	1	60.3	470.46	444.02	247.26	219.60	1,381.34
045-421-110	076412562-001-001	1	72.4	470.46	532.82	247.26	263.52	1,514.06
045-421-090	076412563-001-001	1	63.3	470.46	466.22	247.26	230.58	1,414.52
045-421-130	076412565-001-001	1	93.5	470.46	688.24	247.26	340.38	1,746.34
045-421-200	076412566-001-001	1	33.2	470.46	244.20	247.26	120.78	1,082.70
045-441-100	076412567-001-001	1	45.2	470.46	333.02	247.26	164.70	1,215.44
045-441-070	076412568-001-001	1	48.3	470.46	355.22	247.26	175.68	1,248.62
045-441-120	076412569-001-001	1	63.3	470.46	466.22	247.26	230.58	1,414.52
045-441-090	076412570-001-001	1	60.3	470.46	444.02	247.26	219.60	1,381.34
045-441-110	076412571-001-001	1	42.2	470.46	310.82	247.26	153.72	1,182.26
045-441-080	076412572-001-001	1	51.3	470.46	377.42	247.26	186.66	1,281.80
045-444-090	076412573-001-001	1	54.3	470.46	399.62	247.26	197.64	1,314.98
045-443-010	076412574-001-001	1	57.3	470.46	421.82	247.26	208.62	1,348.16
045-444-100	076412575-001-001	1	15.1	470.46	111.00	247.26	54.90	883.62
045-444-070	076412576-001-001	1	63.3	470.46	466.22	247.26	230.58	1,414.52
045-444-060	076412578-001-001	1	72.4	470.46	532.82	247.26	263.52	1,514.06
043-380-120	076412579-001-001	1	42.2	470.46	310.82	247.26	153.72	1,182.26
045-451-050	076412580-001-001	1	108.6	470.46	799.24	247.26	395.28	1,912.24
043-380-140	076412581-001-001	1	168.9	470.46	1,243.28	247.26	614.88	2,575.88
043-380-160	076412582-001-001	1	12.1	470.46	88.80	247.26	43.92	850.44
043-380-130	076412583-001-001	1	24.1	470.46	177.60	247.26	87.84	983.16
043-380-150	076412584-001-001	1	39.2	470.46	288.62	247.26	142.74	1,149.08
043-380-030	076412585-001-001	1	54.3	470.46	399.62	247.26	197.64	1,314.98
043-380-050	076412586-001-001	1	45.2	470.46	333.02	247.26	164.70	1,215.44
043-380-210	076412587-001-001	1	24.1	470.46	177.60	247.26	87.84	983.16
043-380-010	076412588-001-001	1	24.1	470.46	177.60	247.26	87.84	983.16
043-380-020	076412589-001-001	1	12.1	470.46	88.80	247.26	43.92	850.44
043-380-040	076412590-001-001	1	114.6	470.46	843.66	247.26	417.24	1,978.62
043-380-170	076412591-001-001	1	51.3	470.46	377.42	247.26	186.66	1,281.80
043-380-180	076412592-001-001	1	12.1	470.46	88.80	247.26	43.92	850.44
045-421-020	076412593-001-001	1	33.2	470.46	244.20	247.26	120.78	1,082.70
043-380-200	076412594-001-001	1	111.6	470.46	821.46	247.26	406.26	1,945.44
045-421-010	076412595-001-001	1	45.2	470.46	333.02	247.26	164.70	1,215.44
043-380-190	076412596-001-001	1	12.1	470.46	88.80	247.26	43.92	850.44
123-460-150	076412597-001-001	1	66.4	470.46	488.42	247.26	241.56	1,447.70
123-470-030	076412598-001-001	1	9.0	470.46	66.60	247.26	32.94	817.26
123-460-140	076412599-001-001	1	36.2	470.46	266.40	247.26	131.76	1,115.88
123-470-040	076412600-001-001	1	72.4	470.46	532.82	247.26	263.52	1,514.06
123-460-100	076412601-001-001	1	63.3	470.46	466.22	247.26	230.58	1,414.52
123-460-110	076412602-001-001	1	30.2	470.46	222.00	247.26	109.80	1,049.52
123-460-010	076412603-001-001	1	18.1	470.46	133.20	247.26	65.88	916.80
123-460-040	076412604-001-001	1	120.7	470.46	888.06	247.26	439.20	2,044.98
123-460-160	076412605-001-001	1	24.1	470.46	177.60	247.26	87.84	983.16
123-460-130	076412606-001-001	1	45.2	470.46	333.02	247.26	164.70	1,215.44
123-460-030	076412607-001-001	1	33.2	470.46	244.20	247.26	120.78	1,082.70
123-460-020	076412608-001-001	1	75.4	470.46	555.04	247.26	274.50	1,547.26
043-181-310	076412609-001-001	1	78.4	470.46	577.24	247.26	285.48	1,580.44
044-260-140	076412610-001-001	1	30.2	470.46	222.00	247.26	109.80	1,049.52
044-152-150	076412611-001-001	1	57.3	470.46	421.82	247.26	208.62	1,348.16
044-324-060	076412612-001-001	1	21.1	470.46	155.40	247.26	76.86	949.98
045-281-030	076412613-001-001	1	96.5	470.46	710.44	247.26	351.36	1,779.52
043-202-580	076412614-001-001	1	51.3	470.46	377.42	247.26	186.66	1,281.80
043-191-300	076412616-001-001	1	27.1	470.46	199.80	247.26	98.82	1,016.34

APN	Account Number	Dwelling Units	Annualized Water Consumption (HCF)	Base Collection Charge	Flow Collection Charge	Base Treatment Charge	Flow Treatment Charge	Total Sewer Service Charge (1)
043-221-240	076412617-001-001	1	168.9	470.46	1,243.28	247.26	614.88	2,575.88
043-202-040	076412618-001-001	1	57.3	470.46	421.82	247.26	208.62	1,348.16
043-202-270	076412619-001-001	1	15.1	470.46	111.00	247.26	54.90	883.62
043-173-290	076412620-001-001	1	66.4	470.46	488.42	247.26	241.56	1,447.70
044-301-370	076412622-001-001	1	54.3	470.46	399.62	247.26	197.64	1,314.98
045-274-280	076412623-001-001	1	45.2	470.46	333.02	247.26	164.70	1,215.44
044-325-170	076412624-001-001	1	33.2	470.46	244.20	247.26	120.78	1,082.70
045-182-250	076412625-001-001	1	229.3	470.46	3,278.36	247.26	1,623.12	5,619.20
044-085-070	076412626-001-001	1	72.4	470.46	532.82	247.26	263.52	1,514.06
123-450-110	076412627-001-001	1	18.1	470.46	133.20	247.26	65.88	916.80
123-450-100	076412628-001-001	1	90.5	470.46	666.04	247.26	329.40	1,713.16
123-460-090	076412630-001-001	1	39.2	470.46	288.62	247.26	142.74	1,149.08
123-450-090	076412631-001-001	1	39.2	470.46	288.62	247.26	142.74	1,149.08
123-460-120	076412632-001-001	1	0.0	470.46	-	247.26	-	717.72
123-440-120	076412633-001-001	1	42.2	470.46	310.82	247.26	153.72	1,182.26
123-440-110	076412634-001-001	1	51.3	470.46	377.42	247.26	186.66	1,281.80
123-440-100	076412635-001-001	1	93.5	470.46	688.24	247.26	340.38	1,746.34
123-450-040	076412636-001-001	1	36.2	470.46	266.40	247.26	131.76	1,115.88
123-450-010	076412637-001-001	1	187.0	470.46	1,376.50	247.26	680.76	2,774.98
123-440-090	076412638-001-001	1	36.2	470.46	266.40	247.26	131.76	1,115.88
123-470-050	076412639-001-001	1	27.1	470.46	199.80	247.26	98.82	1,016.34
123-450-120	076412640-001-001	1	33.2	470.46	244.20	247.26	120.78	1,082.70
123-470-070	076412641-001-001	1	36.8	470.46	270.72	247.26	133.88	1,122.32
123-450-070	076412643-001-001	1	36.2	470.46	266.40	247.26	131.76	1,115.88
123-470-060	076412644-001-001	1	45.2	470.46	333.02	247.26	164.70	1,215.44
123-450-080	076412645-001-001	1	42.2	470.46	310.82	247.26	153.72	1,182.26
123-470-020	076412646-001-001	1	66.4	470.46	488.42	247.26	241.56	1,447.70
123-470-010	076412647-001-001	1	69.4	470.46	510.62	247.26	252.54	1,480.88
123-450-060	076412648-001-001	1	60.3	470.46	444.02	247.26	219.60	1,381.34
123-450-050	076412649-001-001	1	18.1	470.46	133.20	247.26	65.88	916.80
123-440-070	076412651-001-001	1	33.2	470.46	244.20	247.26	120.78	1,082.70
123-440-050	076412652-001-001	1	84.5	470.46	621.64	247.26	307.44	1,646.80
123-460-070	076412653-001-001	1	15.1	470.46	111.00	247.26	54.90	883.62
123-440-080	076412654-001-001	1	45.2	470.46	333.02	247.26	164.70	1,215.44
123-440-060	076412655-001-001	1	0.0	470.46	-	247.26	-	717.72
123-460-060	076412656-001-001	1	54.3	470.46	399.62	247.26	197.64	1,314.98
045-502-190	076412657-001-001	0	0.0	-	-	-	-	-
045-502-190	076412659-001-001	0	0.0	-	-	-	-	-
045-502-190	076412661-001-001	0	0.0	-	-	-	-	-
045-502-190	076412662-001-001	0	0.0	-	-	-	-	-
123-470-100	076412663-001-001	1	93.5	470.46	688.24	247.26	340.38	1,746.34
123-470-110	076412665-001-001	1	63.3	470.46	466.22	247.26	230.58	1,414.52
123-470-090	076412666-001-001	1	30.2	470.46	222.00	247.26	109.80	1,049.52
044-142-190	076412667-001-001	1	3.0	470.46	22.20	247.26	10.98	750.90
123-470-120	076412668-001-001	1	18.1	470.46	133.20	247.26	65.88	916.80
045-481-130	076412669-001-001	1	30.2	470.46	222.00	247.26	109.80	1,049.52
045-481-140	076412670-001-001	1	63.3	470.46	466.22	247.26	230.58	1,414.52
045-481-120	076412671-001-001	1	75.4	470.46	555.04	247.26	274.50	1,547.26
045-481-160	076412672-001-001	1	48.3	470.46	355.22	247.26	175.68	1,248.62
045-481-110	076412673-001-001	1	48.3	470.46	355.22	247.26	175.68	1,248.62
045-481-150	076412674-001-001	1	15.1	470.46	111.00	247.26	54.90	883.62
045-481-260	076412675-001-001	1	35.3	470.46	259.96	247.26	128.56	1,106.24
045-481-280	076412676-001-001	1	39.2	470.46	288.62	247.26	142.74	1,149.08
045-481-230	076412677-001-001	1	108.6	470.46	799.24	247.26	395.28	1,912.24
045-481-250	076412678-001-001	1	135.7	470.46	999.06	247.26	494.10	2,210.88
045-481-270	076412679-001-001	1	90.5	470.46	666.04	247.26	329.40	1,713.16
045-481-240	076412680-001-001	1	15.1	470.46	111.00	247.26	54.90	883.62
044-072-060	076412682-001-001	1	63.3	470.46	466.22	247.26	230.58	1,414.52
044-312-030	076412684-001-001	1	117.6	470.46	865.86	247.26	428.22	2,011.80
045-491-070	076412687-001-001	1	42.2	470.46	310.82	247.26	153.72	1,182.26
045-491-050	076412688-001-001	1	78.4	470.46	577.24	247.26	285.48	1,580.44
045-491-100	076412689-001-001	1	51.3	470.46	377.42	247.26	186.66	1,281.80
045-491-080	076412690-001-001	1	42.2	470.46	310.82	247.26	153.72	1,182.26
045-491-090	076412691-001-001	1	51.3	470.46	377.42	247.26	186.66	1,281.80
045-491-060	076412692-001-001	1	48.3	470.46	355.22	247.26	175.68	1,248.62
045-491-230	076412693-001-001	1	75.4	470.46	555.04	247.26	274.50	1,547.26
045-491-190	076412694-001-001	1	36.2	470.46	266.40	247.26	131.76	1,115.88
045-491-220	076412695-001-001	1	93.5	470.46	688.24	247.26	340.38	1,746.34

City of Belmont
Sewer Service Charges
Fiscal Year 2026/27

APN	Account Number	Dwelling Units	Annualized Water Consumption (HCF)	Base Collection Charge	Flow Collection Charge	Base Treatment Charge	Flow Treatment Charge	Total Sewer Service Charge (1)
045-491-210	076412696-001-001	1	27.1	470.46	199.80	247.26	98.82	1,016.34
045-491-240	076412697-001-001	1	75.4	470.46	555.04	247.26	274.50	1,547.26
045-491-200	076412698-001-001	1	81.4	470.46	599.44	247.26	296.46	1,613.62
123-450-020	076412699-001-001	1	193.1	470.46	1,420.90	247.26	702.72	2,841.34
123-450-030	076412700-001-001	1	15.1	470.46	111.00	247.26	54.90	883.62
045-481-030	076412701-001-001	1	36.2	470.46	266.40	247.26	131.76	1,115.88
045-481-040	076412702-001-001	1	39.2	470.46	288.62	247.26	142.74	1,149.08
045-481-010	076412703-001-001	1	87.5	470.46	643.84	247.26	318.42	1,679.98
045-481-020	076412704-001-001	1	87.5	470.46	643.84	247.26	318.42	1,679.98
045-481-180	076412705-001-001	1	54.3	470.46	399.62	247.26	197.64	1,314.98
045-481-190	076412706-001-001	1	36.2	470.46	266.40	247.26	131.76	1,115.88
045-481-200	076412707-001-001	1	60.8	470.46	447.72	247.26	221.42	1,386.86
045-481-220	076412708-001-001	1	27.1	470.46	199.80	247.26	98.82	1,016.34
045-481-170	076412709-001-001	1	66.4	470.46	488.42	247.26	241.56	1,447.70
045-481-210	076412710-001-001	1	63.3	470.46	466.22	247.26	230.58	1,414.52
045-481-320	076412711-001-001	1	33.2	470.46	244.20	247.26	120.78	1,082.70
045-481-340	076412712-001-001	1	30.2	470.46	222.00	247.26	109.80	1,049.52
045-481-290	076412713-001-001	1	63.3	470.46	466.22	247.26	230.58	1,414.52
045-481-310	076412714-001-001	1	66.4	470.46	488.42	247.26	241.56	1,447.70
045-481-330	076412715-001-001	1	18.1	470.46	133.20	247.26	65.88	916.80
045-481-300	076412716-001-001	1	63.3	470.46	466.22	247.26	230.58	1,414.52
123-460-080	076412717-001-001	1	21.1	470.46	155.40	247.26	76.86	949.98
123-440-030	076412718-001-001	1	57.3	470.46	421.82	247.26	208.62	1,348.16
123-440-010	076412719-001-001	1	51.3	470.46	377.42	247.26	186.66	1,281.80
123-440-040	076412720-001-001	1	27.1	470.46	199.80	247.26	98.82	1,016.34
123-440-020	076412721-001-001	1	66.4	470.46	488.42	247.26	241.56	1,447.70
123-460-050	076412722-001-001	1	66.4	470.46	488.42	247.26	241.56	1,447.70
045-491-150	076412723-001-001	1	36.2	470.46	266.40	247.26	131.76	1,115.88
045-491-130	076412724-001-001	1	69.4	470.46	510.62	247.26	252.54	1,480.88
045-491-140	076412725-001-001	1	69.4	470.46	510.62	247.26	252.54	1,480.88
045-491-120	076412726-001-001	1	93.5	470.46	688.24	247.26	340.38	1,746.34
045-491-110	076412728-001-001	1	30.2	470.46	222.00	247.26	109.80	1,049.52
045-491-280	076412729-001-001	1	21.1	470.46	155.40	247.26	76.86	949.98
045-491-250	076412730-001-001	1	156.9	470.46	1,154.48	247.26	570.96	2,443.16
045-491-300	076412731-001-001	1	51.3	470.46	377.42	247.26	186.66	1,281.80
045-491-270	076412732-001-001	1	57.3	470.46	421.82	247.26	208.62	1,348.16
045-491-290	076412733-001-001	1	81.4	470.46	599.44	247.26	296.46	1,613.62
045-491-260	076412734-001-001	1	123.7	470.46	910.26	247.26	450.18	2,078.16
045-481-070	076412735-001-001	1	87.5	470.46	643.84	247.26	318.42	1,679.98
045-481-050	076412736-001-001	1	60.3	470.46	444.02	247.26	219.60	1,381.34
045-481-100	076412737-001-001	1	33.2	470.46	244.20	247.26	120.78	1,082.70
045-481-080	076412738-001-001	1	57.3	470.46	421.82	247.26	208.62	1,348.16
045-481-060	076412739-001-001	1	75.4	470.46	555.04	247.26	274.50	1,547.26
045-481-090	076412740-001-001	1	168.9	470.46	1,243.28	247.26	614.88	2,575.88
045-481-370	076412741-001-001	1	33.2	470.46	244.20	247.26	120.78	1,082.70
045-481-400	076412742-001-001	1	45.2	470.46	333.02	247.26	164.70	1,215.44
045-481-350	076412743-001-001	1	114.6	470.46	843.66	247.26	417.24	1,978.62
045-481-380	076412744-001-001	1	42.2	470.46	310.82	247.26	153.72	1,182.26
045-481-390	076412745-001-001	1	24.1	470.46	177.60	247.26	87.84	983.16
045-481-360	076412746-001-001	1	165.9	470.46	1,221.08	247.26	603.90	2,542.70
045-502-110	076412747-001-001	1	45.2	470.46	333.02	247.26	164.70	1,215.44
045-502-120	076412748-001-001	1	42.2	470.46	310.82	247.26	153.72	1,182.26
045-502-100	076412749-001-001	1	48.3	470.46	355.22	247.26	175.68	1,248.62
045-502-140	076412750-001-001	1	135.7	470.46	999.06	247.26	494.10	2,210.88
045-502-090	076412751-001-001	1	63.3	470.46	466.22	247.26	230.58	1,414.52
045-502-130	076412752-001-001	1	81.4	470.46	599.44	247.26	296.46	1,613.62
045-503-070	076412753-001-001	1	39.2	470.46	288.62	247.26	142.74	1,149.08
045-503-060	076412754-001-001	1	81.4	470.46	599.44	247.26	296.46	1,613.62
045-503-030	076412755-001-001	1	60.3	470.46	444.02	247.26	219.60	1,381.34
045-503-020	076412756-001-001	1	66.4	470.46	488.42	247.26	241.56	1,447.70
045-503-050	076412758-001-001	1	18.1	470.46	133.20	247.26	65.88	916.80
045-492-160	076412759-001-001	1	3.0	470.46	22.20	247.26	10.98	750.90
045-492-140	076412760-001-001	1	33.2	470.46	244.20	247.26	120.78	1,082.70
045-492-130	076412761-001-001	1	90.5	470.46	666.04	247.26	329.40	1,713.16
045-492-150	076412762-001-001	1	54.3	470.46	399.62	247.26	197.64	1,314.98
045-492-110	076412763-001-001	1	72.4	470.46	532.82	247.26	263.52	1,514.06
045-492-120	076412764-001-001	1	27.1	470.46	199.80	247.26	98.82	1,016.34
045-492-270	076412765-001-001	1	42.2	470.46	310.82	247.26	153.72	1,182.26

City of Belmont
Sewer Service Charges
Fiscal Year 2026/27

APN	Account Number	Dwelling Units	Annualized Water Consumption (HCF)	Base Collection Charge	Flow Collection Charge	Base Treatment Charge	Flow Treatment Charge	Total Sewer Service Charge (1)
045-492-250	076412766-001-001	1	39.2	470.46	288.62	247.26	142.74	1,149.08
045-492-260	076412767-001-001	1	33.2	470.46	244.20	247.26	120.78	1,082.70
045-492-240	076412768-001-001	1	66.4	470.46	488.42	247.26	241.56	1,447.70
045-492-280	076412769-001-001	1	93.5	470.46	688.24	247.26	340.38	1,746.34
045-492-230	076412770-001-001	1	69.4	470.46	510.62	247.26	252.54	1,480.88
045-501-020	076412771-001-001	1	57.3	470.46	421.82	247.26	208.62	1,348.16
045-501-040	076412772-001-001	1	45.2	470.46	333.02	247.26	164.70	1,215.44
045-501-050	076412773-001-001	1	9.0	470.46	66.60	247.26	32.94	817.26
045-501-010	076412775-001-001	1	226.2	470.46	1,665.12	247.26	823.50	3,206.34
045-501-030	076412776-001-001	1	21.1	470.46	155.40	247.26	76.86	949.98
045-491-020	076412777-001-001	1	18.1	470.46	133.20	247.26	65.88	916.80
045-481-410	076412778-001-001	1	36.2	470.46	266.40	247.26	131.76	1,115.88
045-491-040	076412779-001-001	1	57.3	470.46	421.82	247.26	208.62	1,348.16
045-491-010	076412780-001-001	1	6.0	470.46	44.40	247.26	21.96	784.08
045-491-030	076412781-001-001	1	57.3	470.46	421.82	247.26	208.62	1,348.16
045-481-420	076412782-001-001	1	6.0	470.46	44.40	247.26	21.96	784.08
045-502-030	076412783-001-001	1	105.6	470.46	777.04	247.26	384.30	1,879.06
045-502-050	076412784-001-001	1	75.4	470.46	555.04	247.26	274.50	1,547.26
045-502-060	076412785-001-001	1	39.2	470.46	288.62	247.26	142.74	1,149.08
045-502-080	076412786-001-001	1	54.3	470.46	399.62	247.26	197.64	1,314.98
045-502-040	076412787-001-001	1	33.2	470.46	244.20	247.26	120.78	1,082.70
045-502-070	076412788-001-001	1	33.2	470.46	244.20	247.26	120.78	1,082.70
045-502-150	076412789-001-001	1	292.6	470.46	2,153.56	247.26	1,065.06	3,936.34
045-502-160	076412790-001-001	1	102.6	470.46	754.84	247.26	373.32	1,845.88
045-503-090	076412791-001-001	1	66.1	470.46	486.50	247.26	240.60	1,444.82
045-503-080	076412792-001-001	1	45.2	470.46	333.02	247.26	164.70	1,215.44
045-502-170	076412793-001-001	1	36.2	470.46	266.40	247.26	131.76	1,115.88
045-502-180	076412794-001-001	1	39.2	470.46	288.62	247.26	142.74	1,149.08
045-492-070	076412795-001-001	1	84.5	470.46	621.64	247.26	307.44	1,646.80
045-492-060	076412796-001-001	1	33.2	470.46	244.20	247.26	120.78	1,082.70
045-492-100	076412797-001-001	1	30.2	470.46	222.00	247.26	109.80	1,049.52
045-492-080	076412798-001-001	1	102.6	470.46	754.84	247.26	373.32	1,845.88
045-492-090	076412799-001-001	1	84.5	470.46	621.64	247.26	307.44	1,646.80
045-492-050	076412800-001-001	1	57.3	470.46	421.82	247.26	208.62	1,348.16
045-492-170	076412801-001-001	1	60.3	470.46	444.02	247.26	219.60	1,381.34
045-492-200	076412802-001-001	1	33.2	470.46	244.20	247.26	120.78	1,082.70
045-492-220	076412803-001-001	1	45.2	470.46	333.02	247.26	164.70	1,215.44
045-492-190	076412804-001-001	1	117.6	470.46	865.86	247.26	428.22	2,011.80
045-492-180	076412805-001-001	1	51.3	470.46	377.42	247.26	186.66	1,281.80
045-492-210	076412806-001-001	1	141.8	470.46	1,043.46	247.26	516.06	2,277.24
045-492-320	076412807-001-001	1	51.3	470.46	377.42	247.26	186.66	1,281.80
045-502-020	076412808-001-001	1	24.1	470.46	177.60	247.26	87.84	983.16
045-492-290	076412809-001-001	1	60.3	470.46	444.02	247.26	219.60	1,381.34
045-492-310	076412810-001-001	1	63.3	470.46	466.22	247.26	230.58	1,414.52
045-502-010	076412811-001-001	1	36.2	470.46	266.40	247.26	131.76	1,115.88
045-492-300	076412812-001-001	1	147.8	470.46	1,087.88	247.26	538.02	2,343.62
043-372-520	076412814-001-001	1	0.0	470.46	-	247.26	-	717.72
043-372-530	076412815-001-001	1	78.4	470.46	577.24	247.26	285.48	1,580.44
043-372-550	076412816-001-001	1	84.5	470.46	621.64	247.26	307.44	1,646.80
043-372-510	076412817-001-001	1	18.1	470.46	133.20	247.26	65.88	916.80
043-372-540	076412818-001-001	1	3.0	470.46	22.20	247.26	10.98	750.90
043-371-040	076412819-001-001	1	6.0	470.46	44.40	247.26	21.96	784.08
043-371-060	076412820-001-001	1	9.0	470.46	66.60	247.26	32.94	817.26
043-371-070	076412821-001-001	1	45.2	470.46	333.02	247.26	164.70	1,215.44
043-371-050	076412822-001-001	1	45.2	470.46	333.02	247.26	164.70	1,215.44
043-371-030	076412823-001-001	1	48.3	470.46	355.22	247.26	175.68	1,248.62
043-371-020	076412824-001-001	1	39.2	470.46	288.62	247.26	142.74	1,149.08
043-371-010	076412825-001-001	1	84.5	470.46	621.64	247.26	307.44	1,646.80
043-363-030	076412826-001-001	1	214.2	470.46	1,576.30	247.26	779.58	3,073.60
043-363-010	076412827-001-001	1	114.6	470.46	843.66	247.26	417.24	1,978.62
045-350-010	076412828-001-001	1	69.4	470.46	510.62	247.26	252.54	1,480.88
043-363-040	076412829-001-001	1	69.4	470.46	510.62	247.26	252.54	1,480.88
045-350-020	076412830-001-001	1	27.1	470.46	199.80	247.26	98.82	1,016.34
045-422-190	076412831-001-001	1	199.1	470.46	1,465.30	247.26	724.68	2,907.70
045-422-230	076412832-001-001	1	27.1	470.46	199.80	247.26	98.82	1,016.34
045-422-220	076412833-001-001	1	57.3	470.46	421.82	247.26	208.62	1,348.16
045-422-210	076412834-001-001	1	45.2	470.46	333.02	247.26	164.70	1,215.44
045-422-200	076412835-001-001	1	87.5	470.46	643.84	247.26	318.42	1,679.98

City of Belmont
Sewer Service Charges
Fiscal Year 2026/27

APN	Account Number	Dwelling Units	Annualized Water Consumption (HCF)	Base Collection Charge	Flow Collection Charge	Base Treatment Charge	Flow Treatment Charge	Total Sewer Service Charge (1)
045-422-180	076412836-001-001	1	69.4	470.46	510.62	247.26	252.54	1,480.88
045-361-160	076412839-001-001	1	72.4	470.46	532.82	247.26	263.52	1,514.06
045-361-140	076412840-001-001	1	48.3	470.46	355.22	247.26	175.68	1,248.62
045-361-120	076412841-001-001	1	111.6	470.46	821.46	247.26	406.26	1,945.44
045-361-130	076412842-001-001	1	90.5	470.46	666.04	247.26	329.40	1,713.16
043-372-140	076412843-001-001	1	54.3	470.46	399.62	247.26	197.64	1,314.98
043-372-150	076412844-001-001	1	24.1	470.46	177.60	247.26	87.84	983.16
043-372-130	076412845-001-001	1	42.2	470.46	310.82	247.26	153.72	1,182.26
043-372-110	076412846-001-001	1	45.2	470.46	333.02	247.26	164.70	1,215.44
043-372-100	076412847-001-001	1	6.0	470.46	44.40	247.26	21.96	784.08
043-372-120	076412848-001-001	1	24.1	470.46	177.60	247.26	87.84	983.16
043-372-300	076412849-001-001	1	33.2	470.46	244.20	247.26	120.78	1,082.70
043-372-280	076412850-001-001	1	42.2	470.46	310.82	247.26	153.72	1,182.26
043-372-290	076412851-001-001	1	87.5	470.46	643.84	247.26	318.42	1,679.98
043-372-310	076412852-001-001	1	0.0	470.46	-	247.26	-	717.72
043-372-320	076412853-001-001	1	153.8	470.46	1,132.28	247.26	559.98	2,409.98
043-372-330	076412854-001-001	1	24.1	470.46	177.60	247.26	87.84	983.16
043-372-610	076412855-001-001	1	75.4	470.46	555.04	247.26	274.50	1,547.26
043-372-600	076412856-001-001	1	60.3	470.46	444.02	247.26	219.60	1,381.34
043-372-580	076412857-001-001	1	18.1	470.46	133.20	247.26	65.88	916.80
043-372-590	076412858-001-001	1	60.3	470.46	444.02	247.26	219.60	1,381.34
043-372-570	076412859-001-001	1	27.1	470.46	199.80	247.26	98.82	1,016.34
043-372-560	076412860-001-001	1	27.1	470.46	199.80	247.26	98.82	1,016.34
043-372-620	076412861-001-001	1	108.6	470.46	799.24	247.26	395.28	1,912.24
043-372-640	076412862-001-001	1	30.2	470.46	222.00	247.26	109.80	1,049.52
043-372-630	076412863-001-001	1	15.1	470.46	111.00	247.26	54.90	883.62
043-371-080	076412864-001-001	1	51.3	470.46	377.42	247.26	186.66	1,281.80
043-371-090	076412865-001-001	1	0.0	470.46	-	247.26	-	717.72
043-371-100	076412866-001-001	1	36.2	470.46	266.40	247.26	131.76	1,115.88
045-463-070	076412867-001-001	1	102.6	470.46	754.84	247.26	373.32	1,845.88
045-463-100	076412868-001-001	1	57.3	470.46	421.82	247.26	208.62	1,348.16
045-463-090	076412869-001-001	1	27.1	470.46	199.80	247.26	98.82	1,016.34
045-463-080	076412870-001-001	1	24.1	470.46	177.60	247.26	87.84	983.16
045-463-110	076412871-001-001	1	60.3	470.46	444.02	247.26	219.60	1,381.34
045-463-120	076412872-001-001	1	72.4	470.46	532.82	247.26	263.52	1,514.06
045-422-020	076412873-001-001	1	120.7	470.46	888.06	247.26	439.20	2,044.98
043-372-020	076412874-001-001	1	15.1	470.46	111.00	247.26	54.90	883.62
043-372-010	076412875-001-001	1	45.2	470.46	333.02	247.26	164.70	1,215.44
045-422-060	076412876-001-001	1	57.3	470.46	421.82	247.26	208.62	1,348.16
045-422-030	076412877-001-001	1	57.3	470.46	421.82	247.26	208.62	1,348.16
045-422-010	076412878-001-001	1	96.5	470.46	710.44	247.26	351.36	1,779.52
045-350-050	076412879-001-001	1	87.5	470.46	643.84	247.26	318.42	1,679.98
045-350-040	076412880-001-001	1	27.1	470.46	199.80	247.26	98.82	1,016.34
045-350-060	076412882-001-001	1	277.5	470.46	2,042.54	247.26	1,010.16	3,770.42
045-350-070	076412883-001-001	1	51.3	470.46	377.42	247.26	186.66	1,281.80
045-350-080	076412884-001-001	1	63.3	470.46	466.22	247.26	230.58	1,414.52
043-372-230	076412885-001-001	1	18.1	470.46	133.20	247.26	65.88	916.80
043-372-240	076412886-001-001	1	72.4	470.46	532.82	247.26	263.52	1,514.06
043-372-250	076412887-001-001	1	18.1	470.46	133.20	247.26	65.88	916.80
043-372-220	076412888-001-001	1	24.1	470.46	177.60	247.26	87.84	983.16
043-372-260	076412889-001-001	1	105.6	470.46	777.04	247.26	384.30	1,879.06
043-372-270	076412890-001-001	1	63.3	470.46	466.22	247.26	230.58	1,414.52
043-372-480	076412891-001-001	1	60.3	470.46	444.02	247.26	219.60	1,381.34
043-372-500	076412892-001-001	1	120.7	470.46	888.06	247.26	439.20	2,044.98
043-372-490	076412893-001-001	1	0.0	470.46	-	247.26	-	717.72
043-372-470	076412894-001-001	1	27.1	470.46	199.80	247.26	98.82	1,016.34
043-372-460	076412895-001-001	1	105.6	470.46	777.04	247.26	384.30	1,879.06
043-372-450	076412896-001-001	1	24.1	470.46	177.60	247.26	87.84	983.16
043-372-380	076412897-001-001	1	51.3	470.46	377.42	247.26	186.66	1,281.80
043-372-390	076412898-001-001	1	45.2	470.46	333.02	247.26	164.70	1,215.44
043-372-420	076412900-001-001	1	69.4	470.46	510.62	247.26	252.54	1,480.88
043-372-410	076412901-001-001	1	12.1	470.46	88.80	247.26	43.92	850.44
043-372-440	076412902-001-001	1	45.2	470.46	333.02	247.26	164.70	1,215.44
045-441-450	076412903-001-001	1	51.3	470.46	377.42	247.26	186.66	1,281.80
045-441-460	076412904-001-001	1	84.5	470.46	621.64	247.26	307.44	1,646.80
045-441-440	076412905-001-001	1	45.2	470.46	333.02	247.26	164.70	1,215.44
045-441-410	076412906-001-001	1	51.3	470.46	377.42	247.26	186.66	1,281.80
045-441-420	076412907-001-001	1	69.4	470.46	510.62	247.26	252.54	1,480.88

City of Belmont
Sewer Service Charges
Fiscal Year 2026/27

APN	Account Number	Dwelling Units	Annualized Water Consumption (HCF)	Base Collection Charge	Flow Collection Charge	Base Treatment Charge	Flow Treatment Charge	Total Sewer Service Charge (1)
045-441-430	076412908-001-001	1	60.3	470.46	444.02	247.26	219.60	1,381.34
043-372-050	076412909-001-001	1	63.3	470.46	466.22	247.26	230.58	1,414.52
043-372-210	076412910-001-001	1	81.4	470.46	599.44	247.26	296.46	1,613.62
043-372-060	076412911-001-001	1	60.3	470.46	444.02	247.26	219.60	1,381.34
043-372-070	076412912-001-001	1	39.2	470.46	288.62	247.26	142.74	1,149.08
043-372-080	076412913-001-001	1	39.2	470.46	288.62	247.26	142.74	1,149.08
045-391-240	076412915-001-001	1	48.3	470.46	355.22	247.26	175.68	1,248.62
045-391-250	076412916-001-001	1	126.7	470.46	932.46	247.26	461.16	2,111.34
045-391-230	076412917-001-001	1	39.2	470.46	288.62	247.26	142.74	1,149.08
045-391-220	076412918-001-001	1	153.8	470.46	1,132.28	247.26	559.98	2,409.98
045-391-210	076412919-001-001	1	96.5	470.46	710.44	247.26	351.36	1,779.52
045-442-070	076412921-001-001	1	60.3	470.46	444.02	247.26	219.60	1,381.34
045-442-060	076412922-001-001	1	168.9	470.46	1,243.28	247.26	614.88	2,575.88
045-463-130	076412923-001-001	1	51.3	470.46	377.42	247.26	186.66	1,281.80
045-452-070	076412924-001-001	1	45.2	470.46	333.02	247.26	164.70	1,215.44
045-442-050	076412925-001-001	1	45.2	470.46	333.02	247.26	164.70	1,215.44
045-452-080	076412926-001-001	1	69.4	470.46	510.62	247.26	252.54	1,480.88
045-391-190	076412927-001-001	1	78.4	470.46	577.24	247.26	285.48	1,580.44
045-391-180	076412929-001-001	1	156.9	470.46	1,154.48	247.26	570.96	2,443.16
045-391-150	076412930-001-001	1	135.7	470.46	999.06	247.26	494.10	2,210.88
045-391-140	076412931-001-001	1	105.6	470.46	777.04	247.26	384.30	1,879.06
045-391-160	076412932-001-001	1	39.2	470.46	288.62	247.26	142.74	1,149.08
045-391-060	076412933-001-001	1	42.2	470.46	310.82	247.26	153.72	1,182.26
045-391-050	076412934-001-001	1	78.4	470.46	577.24	247.26	285.48	1,580.44
045-391-070	076412935-001-001	1	39.2	470.46	288.62	247.26	142.74	1,149.08
045-391-030	076412936-001-001	1	165.9	470.46	1,221.08	247.26	603.90	2,542.70
045-391-020	076412937-001-001	1	135.7	470.46	999.06	247.26	494.10	2,210.88
045-391-040	076412938-001-001	1	51.3	470.46	377.42	247.26	186.66	1,281.80
045-391-100	076412939-001-001	1	117.6	470.46	865.86	247.26	428.22	2,011.80
045-391-090	076412941-001-001	1	144.8	470.46	1,065.66	247.26	527.04	2,310.42
045-391-120	076412942-001-001	1	30.2	470.46	222.00	247.26	109.80	1,049.52
045-391-110	076412943-001-001	1	57.3	470.46	421.82	247.26	208.62	1,348.16
045-391-130	076412944-001-001	1	60.3	470.46	444.02	247.26	219.60	1,381.34
043-372-030	076412945-001-001	1	159.9	470.46	1,176.68	247.26	581.94	2,476.34
043-372-170	076412946-001-001	1	69.4	470.46	510.62	247.26	252.54	1,480.88
043-372-160	076412947-001-001	1	99.5	470.46	732.64	247.26	362.34	1,812.70
043-372-200	076412948-001-001	1	45.2	470.46	333.02	247.26	164.70	1,215.44
043-372-190	076412949-001-001	1	75.4	470.46	555.04	247.26	274.50	1,547.26
043-372-180	076412950-001-001	1	18.1	470.46	133.20	247.26	65.88	916.80
045-422-260	076412951-001-001	1	36.2	470.46	266.40	247.26	131.76	1,115.88
045-422-270	076412952-001-001	1	27.1	470.46	199.80	247.26	98.82	1,016.34
045-422-280	076412953-001-001	1	132.7	470.46	976.86	247.26	483.12	2,177.70
045-422-290	076412954-001-001	1	42.2	470.46	310.82	247.26	153.72	1,182.26
045-422-300	076412955-001-001	1	39.2	470.46	288.62	247.26	142.74	1,149.08
045-463-060	076412956-001-001	1	57.3	470.46	421.82	247.26	208.62	1,348.16
045-422-100	076412957-001-001	1	78.4	470.46	577.24	247.26	285.48	1,580.44
045-422-080	076412958-001-001	1	60.3	470.46	444.02	247.26	219.60	1,381.34
045-422-070	076412959-001-001	1	87.5	470.46	643.84	247.26	318.42	1,679.98
045-422-120	076412960-001-001	1	90.5	470.46	666.04	247.26	329.40	1,713.16
045-422-110	076412961-001-001	1	33.2	470.46	244.20	247.26	120.78	1,082.70
045-422-090	076412962-001-001	1	6.0	470.46	44.40	247.26	21.96	784.08
045-422-130	076412963-001-001	1	392.1	470.46	2,886.20	247.26	1,427.42	5,031.34
045-422-160	076412964-001-001	1	51.3	470.46	377.42	247.26	186.66	1,281.80
043-372-040	076412965-001-001	1	0.0	470.46	-	247.26	-	717.72
045-422-150	076412966-001-001	1	33.2	470.46	244.20	247.26	120.78	1,082.70
045-422-170	076412967-001-001	1	33.2	470.46	244.20	247.26	120.78	1,082.70
045-422-140	076412968-001-001	1	42.2	470.46	310.82	247.26	153.72	1,182.26
045-441-280	076412969-001-001	1	54.3	470.46	399.62	247.26	197.64	1,314.98
045-441-270	076412970-001-001	1	48.3	470.46	355.22	247.26	175.68	1,248.62
045-441-260	076412971-001-001	1	15.1	470.46	111.00	247.26	54.90	883.62
045-441-250	076412972-001-001	1	39.2	470.46	288.62	247.26	142.74	1,149.08
045-441-240	076412973-001-001	1	45.2	470.46	333.02	247.26	164.70	1,215.44
045-441-230	076412974-001-001	1	54.3	470.46	399.62	247.26	197.64	1,314.98
045-361-220	076412975-001-001	1	3.0	470.46	22.20	247.26	10.98	750.90
045-361-200	076412976-001-001	1	60.3	470.46	444.02	247.26	219.60	1,381.34
045-361-210	076412977-001-001	1	69.4	470.46	510.62	247.26	252.54	1,480.88
045-361-230	076412978-001-001	1	39.2	470.46	288.62	247.26	142.74	1,149.08
045-361-190	076412979-001-001	1	45.2	470.46	333.02	247.26	164.70	1,215.44

City of Belmont
Sewer Service Charges
Fiscal Year 2026/27

APN	Account Number	Dwelling Units	Annualized Water Consumption (HCF)	Base Collection Charge	Flow Collection Charge	Base Treatment Charge	Flow Treatment Charge	Total Sewer Service Charge (1)
045-361-180	076412980-001-001	1	60.3	470.46	444.02	247.26	219.60	1,381.34
045-441-200	076412981-001-001	1	93.5	470.46	688.24	247.26	340.38	1,746.34
045-441-220	076412982-001-001	1	57.3	470.46	421.82	247.26	208.62	1,348.16
044-014-100	076412983-001-001	1	0.0	470.46	-	247.26	-	717.72
045-441-180	076412984-001-001	1	81.4	470.46	599.44	247.26	296.46	1,613.62
045-441-170	076412985-001-001	1	51.3	470.46	377.42	247.26	186.66	1,281.80
045-441-190	076412986-001-001	1	93.5	470.46	688.24	247.26	340.38	1,746.34
103-400-060	076412987-001-001	1	24.1	470.46	177.60	247.26	87.84	983.16
045-443-070	076412988-001-001	1	15.1	470.46	111.00	247.26	54.90	883.62
045-443-060	076412989-001-001	1	39.2	470.46	288.62	247.26	142.74	1,149.08
045-443-020	076412990-001-001	1	84.5	470.46	621.64	247.26	307.44	1,646.80
045-443-050	076412991-001-001	1	78.4	470.46	577.24	247.26	285.48	1,580.44
045-443-030	076412992-001-001	1	69.4	470.46	510.62	247.26	252.54	1,480.88
045-472-270	076412993-001-001	1	36.2	470.46	266.40	247.26	131.76	1,115.88
045-472-290	076412994-001-001	1	84.5	470.46	621.64	247.26	307.44	1,646.80
045-472-280	076412995-001-001	1	75.4	470.46	555.04	247.26	274.50	1,547.26
045-512-030	076412996-001-001	1	30.2	470.46	222.00	247.26	109.80	1,049.52
045-512-040	076412997-001-001	1	69.4	470.46	510.62	247.26	252.54	1,480.88
045-472-260	076412998-001-001	1	149.3	470.46	1,098.98	247.26	543.50	2,360.20
045-442-080	076412999-001-001	1	51.3	470.46	377.42	247.26	186.66	1,281.80
045-441-510	076413000-001-001	1	75.4	470.46	555.04	247.26	274.50	1,547.26
045-441-500	076413001-001-001	1	30.2	470.46	222.00	247.26	109.80	1,049.52
045-441-490	076413002-001-001	1	45.2	470.46	333.02	247.26	164.70	1,215.44
045-441-480	076413003-001-001	1	96.5	470.46	710.44	247.26	351.36	1,779.52
045-441-470	076413004-001-001	1	96.5	470.46	710.44	247.26	351.36	1,779.52
045-441-340	076413005-001-001	1	57.3	470.46	421.82	247.26	208.62	1,348.16
045-441-330	076413006-001-001	1	27.1	470.46	199.80	247.26	98.82	1,016.34
045-441-320	076413007-001-001	1	250.4	470.46	1,842.72	247.26	911.34	3,471.78
045-441-310	076413008-001-001	1	27.1	470.46	199.80	247.26	98.82	1,016.34
045-441-300	076413009-001-001	1	105.6	470.46	777.04	247.26	384.30	1,879.06
045-441-290	076413010-001-001	1	39.2	470.46	288.62	247.26	142.74	1,149.08
045-442-030	076413011-001-001	1	39.2	470.46	288.62	247.26	142.74	1,149.08
045-442-020	076413012-001-001	1	60.3	470.46	444.02	247.26	219.60	1,381.34
045-442-010	076413013-001-001	1	36.2	470.46	266.40	247.26	131.76	1,115.88
045-442-040	076413014-001-001	1	69.4	470.46	510.62	247.26	252.54	1,480.88
045-422-240	076413015-001-001	1	72.4	470.46	532.82	247.26	263.52	1,514.06
045-422-250	076413016-001-001	1	78.4	470.46	577.24	247.26	285.48	1,580.44
045-441-390	076413018-001-001	1	96.5	470.46	710.44	247.26	351.36	1,779.52
045-441-380	076413019-001-001	1	15.1	470.46	111.00	247.26	54.90	883.62
045-441-370	076413020-001-001	1	93.5	470.46	688.24	247.26	340.38	1,746.34
045-441-360	076413021-001-001	1	51.3	470.46	377.42	247.26	186.66	1,281.80
045-441-350	076413022-001-001	1	235.3	470.46	1,731.72	247.26	856.44	3,305.88
045-443-100	076413023-001-001	1	39.2	470.46	288.62	247.26	142.74	1,149.08
045-441-550	076413024-001-001	1	250.4	470.46	1,842.72	247.26	911.34	3,471.78
045-441-540	076413025-001-001	1	90.5	470.46	666.04	247.26	329.40	1,713.16
045-443-090	076413026-001-001	1	111.6	470.46	821.46	247.26	406.26	1,945.44
045-443-080	076413027-001-001	1	150.8	470.46	1,110.08	247.26	549.00	2,376.80
045-443-110	076413028-001-001	1	57.3	470.46	421.82	247.26	208.62	1,348.16
043-362-060	076413029-001-001	1	90.5	470.46	666.04	247.26	329.40	1,713.16
043-362-070	076413030-001-001	1	69.4	470.46	510.62	247.26	252.54	1,480.88
043-362-050	076413031-001-001	1	57.3	470.46	421.82	247.26	208.62	1,348.16
043-362-040	076413032-001-001	1	48.3	470.46	355.22	247.26	175.68	1,248.62
043-362-030	076413033-001-001	1	36.2	470.46	266.40	247.26	131.76	1,115.88
043-362-020	076413034-001-001	1	27.1	470.46	199.80	247.26	98.82	1,016.34
045-412-240	076413035-001-001	1	111.6	470.46	821.46	247.26	406.26	1,945.44
045-412-260	076413036-001-001	1	202.1	470.46	1,487.50	247.26	735.66	2,940.88
045-412-270	076413037-001-001	1	78.4	470.46	577.24	247.26	285.48	1,580.44
045-412-220	076413038-001-001	1	87.5	470.46	643.84	247.26	318.42	1,679.98
045-412-230	076413039-001-001	1	57.3	470.46	421.82	247.26	208.62	1,348.16
045-412-250	076413040-001-001	1	81.4	470.46	599.44	247.26	296.46	1,613.62
045-412-130	076413041-001-001	1	9.0	470.46	66.60	247.26	32.94	817.26
045-412-120	076413042-001-001	1	0.0	470.46	-	247.26	-	717.72
045-412-150	076413044-001-001	1	105.6	470.46	777.04	247.26	384.30	1,879.06
045-412-140	076413045-001-001	1	36.2	470.46	266.40	247.26	131.76	1,115.88
045-412-100	076413046-001-001	1	111.6	470.46	821.46	247.26	406.26	1,945.44
045-412-070	076413047-001-001	1	48.3	470.46	355.22	247.26	175.68	1,248.62
045-412-040	076413048-001-001	1	66.4	470.46	488.42	247.26	241.56	1,447.70
045-412-050	076413049-001-001	1	75.4	470.46	555.04	247.26	274.50	1,547.26

City of Belmont
Sewer Service Charges
Fiscal Year 2026/27

APN	Account Number	Dwelling Units	Annualized Water Consumption (HCF)	Base Collection Charge	Flow Collection Charge	Base Treatment Charge	Flow Treatment Charge	Total Sewer Service Charge (1)
045-412-090	076413050-001-001	1	42.2	470.46	310.82	247.26	153.72	1,182.26
045-412-080	076413051-001-001	1	48.3	470.46	355.22	247.26	175.68	1,248.62
045-412-060	076413052-001-001	1	69.4	470.46	510.62	247.26	252.54	1,480.88
045-403-020	076413053-001-001	1	111.6	470.46	821.46	247.26	406.26	1,945.44
045-403-010	076413054-001-001	1	150.8	470.46	1,110.08	247.26	549.00	2,376.80
045-402-090	076413055-001-001	1	63.3	470.46	466.22	247.26	230.58	1,414.52
045-412-280	076413056-001-001	1	111.6	470.46	821.46	247.26	406.26	1,945.44
045-402-110	076413057-001-001	1	105.6	470.46	777.04	247.26	384.30	1,879.06
045-402-100	076413058-001-001	1	9.0	470.46	66.60	247.26	32.94	817.26
045-412-190	076413059-001-001	1	193.1	470.46	1,420.90	247.26	702.72	2,841.34
045-412-160	076413060-001-001	1	60.3	470.46	444.02	247.26	219.60	1,381.34
045-412-170	076413061-001-001	1	156.9	470.46	1,154.48	247.26	570.96	2,443.16
045-412-210	076413062-001-001	1	120.7	470.46	888.06	247.26	439.20	2,044.98
045-412-200	076413063-001-001	1	78.4	470.46	577.24	247.26	285.48	1,580.44
045-402-070	076413065-001-001	1	129.7	470.46	954.66	247.26	472.14	2,144.52
045-402-060	076413066-001-001	1	33.2	470.46	244.20	247.26	120.78	1,082.70
045-402-050	076413067-001-001	1	6.0	470.46	44.40	247.26	21.96	784.08
045-402-040	076413068-001-001	1	69.4	470.46	510.62	247.26	252.54	1,480.88
045-402-030	076413070-001-001	1	162.9	470.46	1,198.88	247.26	592.92	2,509.52
045-360-100	076413071-001-001	1	39.2	470.46	288.62	247.26	142.74	1,149.08
045-360-120	076413072-001-001	1	75.4	470.46	555.04	247.26	274.50	1,547.26
045-360-130	076413073-001-001	1	60.3	470.46	444.02	247.26	219.60	1,381.34
045-360-090	076413074-001-001	1	39.2	470.46	288.62	247.26	142.74	1,149.08
045-360-110	076413075-001-001	1	42.2	470.46	310.82	247.26	153.72	1,182.26
045-360-040	076413077-001-001	1	36.2	470.46	266.40	247.26	131.76	1,115.88
045-360-030	076413078-001-001	1	48.3	470.46	355.22	247.26	175.68	1,248.62
045-360-020	076413079-001-001	1	129.7	470.46	954.66	247.26	472.14	2,144.52
045-360-060	076413080-001-001	1	75.4	470.46	555.04	247.26	274.50	1,547.26
045-360-070	076413081-001-001	1	57.3	470.46	421.82	247.26	208.62	1,348.16
045-360-080	076413082-001-001	1	57.3	470.46	421.82	247.26	208.62	1,348.16
045-411-070	076413083-001-001	1	96.5	470.46	710.44	247.26	351.36	1,779.52
045-411-110	076413084-001-001	1	39.2	470.46	288.62	247.26	142.74	1,149.08
045-411-120	076413085-001-001	1	54.3	470.46	399.62	247.26	197.64	1,314.98
045-411-080	076413086-001-001	1	81.4	470.46	599.44	247.26	296.46	1,613.62
045-411-090	076413087-001-001	1	184.0	470.46	1,354.30	247.26	669.78	2,741.80
045-411-100	076413088-001-001	1	66.4	470.46	488.42	247.26	241.56	1,447.70
045-360-220	076413089-001-001	1	57.3	470.46	421.82	247.26	208.62	1,348.16
045-360-230	076413090-001-001	1	208.1	470.46	1,531.90	247.26	757.62	3,007.24
045-360-210	076413091-001-001	1	105.6	470.46	777.04	247.26	384.30	1,879.06
045-360-240	076413092-001-001	1	271.5	470.46	1,998.14	247.26	988.20	3,704.06
045-360-250	076413093-001-001	1	129.7	470.46	954.66	247.26	472.14	2,144.52
045-392-010	076413094-001-001	1	48.3	470.46	355.22	247.26	175.68	1,248.62
045-401-010	076413095-001-001	1	87.5	470.46	643.84	247.26	318.42	1,679.98
045-401-030	076413096-001-001	1	63.3	470.46	466.22	247.26	230.58	1,414.52
045-401-020	076413097-001-001	1	63.3	470.46	466.22	247.26	230.58	1,414.52
045-402-010	076413098-001-001	1	81.4	470.46	599.44	247.26	296.46	1,613.62
045-401-050	076413099-001-001	1	57.3	470.46	421.82	247.26	208.62	1,348.16
045-401-040	076413100-001-001	1	102.6	470.46	754.84	247.26	373.32	1,845.88
043-361-070	076413101-001-001	1	72.4	470.46	532.82	247.26	263.52	1,514.06
043-361-090	076413102-001-001	1	87.5	470.46	643.84	247.26	318.42	1,679.98
045-444-040	076413103-001-001	1	57.3	470.46	421.82	247.26	208.62	1,348.16
043-361-080	076413104-001-001	1	42.2	470.46	310.82	247.26	153.72	1,182.26
043-361-100	076413105-001-001	1	66.4	470.46	488.42	247.26	241.56	1,447.70
045-444-050	076413106-001-001	1	36.2	470.46	266.40	247.26	131.76	1,115.88
045-393-110	076413108-001-001	1	108.6	470.46	799.24	247.26	395.28	1,912.24
045-393-100	076413109-001-001	1	42.2	470.46	310.82	247.26	153.72	1,182.26
045-393-080	076413110-001-001	1	223.2	470.46	1,642.92	247.26	812.52	3,173.16
045-393-060	076413111-001-001	1	90.5	470.46	666.04	247.26	329.40	1,713.16
045-393-070	076413112-001-001	1	63.3	470.46	466.22	247.26	230.58	1,414.52
045-361-280	076413113-001-001	1	27.1	470.46	199.80	247.26	98.82	1,016.34
045-361-270	076413114-001-001	1	75.4	470.46	555.04	247.26	274.50	1,547.26
045-361-290	076413115-001-001	1	54.3	470.46	399.62	247.26	197.64	1,314.98
045-361-260	076413116-001-001	1	30.2	470.46	222.00	247.26	109.80	1,049.52
045-361-250	076413117-001-001	1	337.9	470.46	2,486.58	247.26	1,229.76	4,434.06
045-361-240	076413118-001-001	1	57.3	470.46	421.82	247.26	208.62	1,348.16
045-361-050	076413119-001-001	1	307.7	470.46	2,264.56	247.26	1,119.96	4,102.24
045-361-040	076413120-001-001	1	75.4	470.46	555.04	247.26	274.50	1,547.26
045-361-020	076413121-001-001	1	54.3	470.46	399.62	247.26	197.64	1,314.98

City of Belmont
Sewer Service Charges
Fiscal Year 2026/27

APN	Account Number	Dwelling Units	Annualized Water Consumption (HCF)	Base Collection Charge	Flow Collection Charge	Base Treatment Charge	Flow Treatment Charge	Total Sewer Service Charge (1)
045-361-010	076413122-001-001	1	45.2	470.46	333.02	247.26	164.70	1,215.44
045-360-010	076413123-001-001	1	171.9	470.46	1,265.48	247.26	625.86	2,609.06
045-361-030	076413124-001-001	1	66.4	470.46	488.42	247.26	241.56	1,447.70
045-473-180	076413125-001-001	1	51.3	470.46	377.42	247.26	186.66	1,281.80
045-462-070	076413126-001-001	1	33.2	470.46	244.20	247.26	120.78	1,082.70
045-473-170	076413127-001-001	1	111.6	470.46	821.46	247.26	406.26	1,945.44
045-444-080	076413128-001-001	1	48.3	470.46	355.22	247.26	175.68	1,248.62
045-462-060	076413129-001-001	1	111.6	470.46	821.46	247.26	406.26	1,945.44
043-362-010	076413130-001-001	1	75.4	470.46	555.04	247.26	274.50	1,547.26
045-402-130	076413131-001-001	1	69.4	470.46	510.62	247.26	252.54	1,480.88
045-412-010	076413132-001-001	1	33.2	470.46	244.20	247.26	120.78	1,082.70
045-402-120	076413134-001-001	1	42.2	470.46	310.82	247.26	153.72	1,182.26
045-412-030	076413135-001-001	1	33.2	470.46	244.20	247.26	120.78	1,082.70
045-412-020	076413136-001-001	1	48.3	470.46	355.22	247.26	175.68	1,248.62
045-413-150	076413138-001-001	1	57.3	470.46	421.82	247.26	208.62	1,348.16
045-413-120	076413139-001-001	1	57.3	470.46	421.82	247.26	208.62	1,348.16
045-413-110	076413140-001-001	1	75.4	470.46	555.04	247.26	274.50	1,547.26
045-413-100	076413141-001-001	1	21.1	470.46	155.40	247.26	76.86	949.98
045-413-090	076413142-001-001	1	78.4	470.46	577.24	247.26	285.48	1,580.44
045-413-080	076413143-001-001	1	6.0	470.46	44.40	247.26	21.96	784.08
045-413-030	076413146-001-001	1	18.1	470.46	133.20	247.26	65.88	916.80
045-413-040	076413147-001-001	1	69.4	470.46	510.62	247.26	252.54	1,480.88
045-413-050	076413148-001-001	1	21.1	470.46	155.40	247.26	76.86	949.98
045-403-070	076413149-001-001	1	120.7	470.46	888.06	247.26	439.20	2,044.98
045-413-020	076413151-001-001	1	87.5	470.46	643.84	247.26	318.42	1,679.98
045-403-060	076413152-001-001	1	45.2	470.46	333.02	247.26	164.70	1,215.44
045-403-030	076413153-001-001	1	111.6	470.46	821.46	247.26	406.26	1,945.44
045-403-050	076413154-001-001	1	48.3	470.46	355.22	247.26	175.68	1,248.62
045-361-100	076413155-001-001	1	63.3	470.46	466.22	247.26	230.58	1,414.52
045-361-110	076413156-001-001	1	18.1	470.46	133.20	247.26	65.88	916.80
045-361-090	076413157-001-001	1	280.5	470.46	2,064.74	247.26	1,021.14	3,803.60
045-361-070	076413158-001-001	1	9.0	470.46	66.60	247.26	32.94	817.26
045-361-060	076413159-001-001	1	99.5	470.46	732.64	247.26	362.34	1,812.70
045-361-080	076413160-001-001	1	63.3	470.46	466.22	247.26	230.58	1,414.52
045-361-320	076413161-001-001	1	72.4	470.46	532.82	247.26	263.52	1,514.06
045-361-350	076413162-001-001	1	93.5	470.46	688.24	247.26	340.38	1,746.34
045-391-010	076413163-001-001	1	54.3	470.46	399.62	247.26	197.64	1,314.98
045-361-330	076413164-001-001	1	99.5	470.46	732.64	247.26	362.34	1,812.70
045-361-310	076413165-001-001	1	75.4	470.46	555.04	247.26	274.50	1,547.26
045-361-300	076413166-001-001	1	84.5	470.46	621.64	247.26	307.44	1,646.80
045-411-010	076413167-001-001	1	120.7	470.46	888.06	247.26	439.20	2,044.98
045-411-050	076413168-001-001	1	48.3	470.46	355.22	247.26	175.68	1,248.62
045-411-020	076413170-001-001	1	117.6	470.46	865.86	247.26	428.22	2,011.80
045-411-040	076413171-001-001	1	132.7	470.46	976.86	247.26	483.12	2,177.70
045-411-030	076413172-001-001	1	101.6	470.46	747.52	247.26	369.68	1,834.92
045-392-020	076413173-001-001	1	48.3	470.46	355.22	247.26	175.68	1,248.62
045-392-040	076413174-001-001	1	105.6	470.46	777.04	247.26	384.30	1,879.06
045-414-010	076413175-001-001	1	27.1	470.46	199.80	247.26	98.82	1,016.34
045-392-030	076413176-001-001	1	33.2	470.46	244.20	247.26	120.78	1,082.70
045-414-020	076413177-001-001	1	105.6	470.46	777.04	247.26	384.30	1,879.06
045-414-030	076413178-001-001	1	51.3	470.46	377.42	247.26	186.66	1,281.80
043-361-020	076413180-001-001	1	57.3	470.46	421.82	247.26	208.62	1,348.16
043-361-030	076413181-001-001	1	9.0	470.46	66.60	247.26	32.94	817.26
043-361-040	076413182-001-001	1	60.3	470.46	444.02	247.26	219.60	1,381.34
043-361-050	076413183-001-001	1	60.3	470.46	444.02	247.26	219.60	1,381.34
043-361-060	076413184-001-001	1	102.6	470.46	754.84	247.26	373.32	1,845.88
045-401-070	076413185-001-001	1	54.3	470.46	399.62	247.26	197.64	1,314.98
045-401-060	076413186-001-001	1	57.3	470.46	421.82	247.26	208.62	1,348.16
045-401-090	076413187-001-001	1	63.3	470.46	466.22	247.26	230.58	1,414.52
045-401-080	076413188-001-001	1	78.4	470.46	577.24	247.26	285.48	1,580.44
045-401-150	076413189-001-001	1	51.3	470.46	377.42	247.26	186.66	1,281.80
045-401-140	076413190-001-001	1	75.4	470.46	555.04	247.26	274.50	1,547.26
044-283-400	076413191-001-001	1	24.1	470.46	177.60	247.26	87.84	983.16
045-351-060	076413192-001-001	1	12.1	470.46	88.80	247.26	43.92	850.44
045-351-070	076413193-001-001	1	48.3	470.46	355.22	247.26	175.68	1,248.62
045-401-120	076413194-001-001	1	93.5	470.46	688.24	247.26	340.38	1,746.34
045-401-130	076413195-001-001	1	60.3	470.46	444.02	247.26	219.60	1,381.34
045-351-080	076413196-001-001	1	168.9	470.46	1,243.28	247.26	614.88	2,575.88

City of Belmont
Sewer Service Charges
Fiscal Year 2026/27

APN	Account Number	Dwelling Units	Annualized Water Consumption (HCF)	Base Collection Charge	Flow Collection Charge	Base Treatment Charge	Flow Treatment Charge	Total Sewer Service Charge (1)
045-393-040	076413197-001-001	1	84.5	470.46	621.64	247.26	307.44	1,646.80
045-402-080	076413198-001-001	1	111.6	470.46	821.46	247.26	406.26	1,945.44
045-393-010	076413199-001-001	1	162.9	470.46	1,198.88	247.26	592.92	2,509.52
045-393-050	076413200-001-001	1	51.3	470.46	377.42	247.26	186.66	1,281.80
045-393-030	076413201-001-001	1	24.1	470.46	177.60	247.26	87.84	983.16
045-393-020	076413202-001-001	1	87.5	470.46	643.84	247.26	318.42	1,679.98
045-411-140	076413203-001-001	1	21.1	470.46	155.40	247.26	76.86	949.98
045-411-130	076413204-001-001	1	54.3	470.46	399.62	247.26	197.64	1,314.98
045-393-120	076413205-001-001	1	226.2	470.46	1,665.12	247.26	823.50	3,206.34
045-393-140	076413206-001-001	1	30.2	470.46	222.00	247.26	109.80	1,049.52
045-411-150	076413207-001-001	1	3.0	470.46	22.20	247.26	10.98	750.90
045-393-130	076413208-001-001	1	42.2	470.46	310.82	247.26	153.72	1,182.26
045-360-180	076413210-001-001	1	48.3	470.46	355.22	247.26	175.68	1,248.62
045-360-160	076413211-001-001	1	18.1	470.46	133.20	247.26	65.88	916.80
045-360-170	076413212-001-001	1	33.2	470.46	244.20	247.26	120.78	1,082.70
045-360-190	076413213-001-001	1	42.2	470.46	310.82	247.26	153.72	1,182.26
045-360-200	076413214-001-001	1	93.5	470.46	688.24	247.26	340.38	1,746.34
045-414-040	076413215-001-001	1	84.5	470.46	621.64	247.26	307.44	1,646.80
045-414-050	076413216-001-001	1	72.4	470.46	532.82	247.26	263.52	1,514.06
045-414-060	076413217-001-001	1	66.4	470.46	488.42	247.26	241.56	1,447.70
045-414-080	076413218-001-001	1	123.7	470.46	910.26	247.26	450.18	2,078.16
045-414-070	076413220-001-001	1	123.7	470.46	910.26	247.26	450.18	2,078.16
045-351-020	076413221-001-001	1	60.3	470.46	444.02	247.26	219.60	1,381.34
043-362-090	076413222-001-001	1	51.3	470.46	377.42	247.26	186.66	1,281.80
043-362-080	076413223-001-001	1	84.5	470.46	621.64	247.26	307.44	1,646.80
045-351-050	076413224-001-001	1	54.3	470.46	399.62	247.26	197.64	1,314.98
045-351-040	076413225-001-001	1	60.3	470.46	444.02	247.26	219.60	1,381.34
045-351-010	076413226-001-001	1	144.8	470.46	1,065.66	247.26	527.04	2,310.42
043-372-340	076413227-001-001	1	12.1	470.46	88.80	247.26	43.92	850.44
043-372-350	076413228-001-001	1	90.5	470.46	666.04	247.26	329.40	1,713.16
043-372-360	076413229-001-001	1	75.4	470.46	555.04	247.26	274.50	1,547.26
043-372-370	076413230-001-001	1	6.0	470.46	44.40	247.26	21.96	784.08
043-340-190	076688631-001-001	0	555.0	470.46	4,085.10	247.26	2,020.34	6,823.16
044-323-160	077063815-001-001	1	24.1	470.46	177.60	247.26	87.84	983.16
045-101-190	077064379-001-001	1	175.0	470.46	1,287.68	247.26	636.84	2,642.24
046-030-580	077064380-001-001	0	0.0	-	-	-	-	-
043-311-850	077064386-001-001	1	84.5	470.46	621.64	247.26	307.44	1,646.80
040-342-030	078090539-001-001	1	93.5	470.46	688.24	247.26	340.38	1,746.34
040-343-010	078090540-001-001	1	63.3	470.46	466.22	247.26	230.58	1,414.52
040-343-010	078090541-001-001	1	27.1	470.46	199.80	247.26	98.82	1,016.34
040-343-020	078090542-001-001	1	60.3	470.46	444.02	247.26	219.60	1,381.34
040-343-020	078090543-001-001	1	60.3	470.46	444.02	247.26	219.60	1,381.34
040-343-030	078090544-001-001	1	54.3	470.46	399.62	247.26	197.64	1,314.98
040-320-260	078090545-001-001	2	156.9	940.92	1,154.48	494.52	570.96	3,160.88
040-320-230	078090546-001-001	1	24.1	470.46	177.60	247.26	87.84	983.16
040-320-230	078090547-001-001	1	45.2	470.46	333.02	247.26	164.70	1,215.44
040-320-220	078090548-001-001	1	24.1	470.46	177.60	247.26	87.84	983.16
040-320-220	078090549-001-001	1	102.6	470.46	754.84	247.26	373.32	1,845.88
040-320-210	078090550-001-001	1	15.1	470.46	111.00	247.26	54.90	883.62
040-320-210	078090551-001-001	1	39.2	470.46	288.62	247.26	142.74	1,149.08
040-320-200	078090552-001-001	1	54.3	470.46	399.62	247.26	197.64	1,314.98
040-320-200	078090553-001-001	1	30.2	470.46	222.00	247.26	109.80	1,049.52
040-320-190	078090555-001-001	1	19.2	470.46	141.38	247.26	69.92	929.02
040-320-180	078090556-001-001	1	48.3	470.46	355.22	247.26	175.68	1,248.62
040-320-150	078090557-001-001	1	39.2	470.46	288.62	247.26	142.74	1,149.08
040-320-140	078090558-001-001	1	63.3	470.46	466.22	247.26	230.58	1,414.52
040-320-140	078090559-001-001	1	48.3	470.46	355.22	247.26	175.68	1,248.62
040-320-130	078090560-001-001	1	48.3	470.46	355.22	247.26	175.68	1,248.62
040-320-130	078090561-001-001	1	33.2	470.46	244.20	247.26	120.78	1,082.70
040-320-290	078090562-001-001	1	105.6	470.46	777.04	247.26	384.30	1,879.06
040-320-180	078090563-001-001	1	126.7	470.46	932.46	247.26	461.16	2,111.34
040-320-170	078090564-001-001	1	84.5	470.46	621.64	247.26	307.44	1,646.80
040-320-170	078090565-001-001	1	51.3	470.46	377.42	247.26	186.66	1,281.80
040-320-160	078090566-001-001	1	27.1	470.46	199.80	247.26	98.82	1,016.34
040-320-160	078090567-001-001	1	15.1	470.46	111.00	247.26	54.90	883.62
040-320-150	078090568-001-001	1	63.3	470.46	466.22	247.26	230.58	1,414.52
040-320-290	078090569-001-001	1	120.7	470.46	888.06	247.26	439.20	2,044.98
040-320-100	078090570-001-001	1	21.1	470.46	155.40	247.26	76.86	949.98

APN	Account Number	Dwelling Units	Annualized Water Consumption (HCF)	Base Collection Charge	Flow Collection Charge	Base Treatment Charge	Flow Treatment Charge	Total Sewer Service Charge (1)
040-320-100	078090571-001-001	1	51.3	470.46	377.42	247.26	186.66	1,281.80
040-320-090	078090572-001-001	1	33.2	470.46	244.20	247.26	120.78	1,082.70
040-320-090	078090573-001-001	1	18.1	470.46	133.20	247.26	65.88	916.80
040-320-080	078090574-001-001	1	111.6	470.46	821.46	247.26	406.26	1,945.44
040-334-050	078090575-001-001	1	223.2	470.46	1,642.92	247.26	812.52	3,173.16
040-334-070	078090577-001-001	1	138.8	470.46	1,021.26	247.26	505.08	2,244.06
040-334-080	078090578-001-001	1	141.8	470.46	1,043.46	247.26	516.06	2,277.24
040-334-090	078090579-001-001	1	45.2	470.46	333.02	247.26	164.70	1,215.44
040-334-100	078090580-001-001	1	18.1	470.46	133.20	247.26	65.88	916.80
040-341-030	078090581-001-001	1	108.6	470.46	799.24	247.26	395.28	1,912.24
040-342-010	078090582-001-001	1	15.1	470.46	111.00	247.26	54.90	883.62
040-342-010	078090583-001-001	1	30.2	470.46	222.00	247.26	109.80	1,049.52
040-342-020	078090584-001-001	1	162.9	470.46	1,198.88	247.26	592.92	2,509.52
040-342-020	078090585-001-001	1	54.3	470.46	399.62	247.26	197.64	1,314.98
040-342-030	078090586-001-001	1	42.2	470.46	310.82	247.26	153.72	1,182.26
040-336-030	078090587-001-001	1	81.4	470.46	599.44	247.26	296.46	1,613.62
040-341-010	078090588-001-001	1	72.4	470.46	532.82	247.26	263.52	1,514.06
040-341-010	078090589-001-001	1	54.3	470.46	399.62	247.26	197.64	1,314.98
040-341-020	078090590-001-001	1	42.2	470.46	310.82	247.26	153.72	1,182.26
040-341-020	078090591-001-001	1	57.3	470.46	421.82	247.26	208.62	1,348.16
040-341-030	078090592-001-001	1	39.2	470.46	288.62	247.26	142.74	1,149.08
040-335-030	078090593-001-001	1	18.1	470.46	133.20	247.26	65.88	916.80
040-335-030	078090594-001-001	1	12.1	470.46	88.80	247.26	43.92	850.44
040-336-010	078090595-001-001	1	48.3	470.46	355.22	247.26	175.68	1,248.62
040-336-010	078090596-001-001	1	78.4	470.46	577.24	247.26	285.48	1,580.44
040-336-020	078090598-001-001	1	99.5	470.46	732.64	247.26	362.34	1,812.70
040-343-030	078090599-001-001	1	123.7	470.46	910.26	247.26	450.18	2,078.16
040-344-150	078090600-001-001	1	138.8	470.46	1,021.26	247.26	505.08	2,244.06
040-344-150	078090601-001-001	1	63.3	470.46	466.22	247.26	230.58	1,414.52
040-333-140	078090602-001-001	1	27.1	470.46	199.80	247.26	98.82	1,016.34
040-320-240	078090603-001-001	1	6.0	470.46	44.40	247.26	21.96	784.08
040-320-250	078090604-001-001	1	0.0	470.46	-	247.26	-	717.72
040-334-030	078090605-001-001	1	21.1	470.46	155.40	247.26	76.86	949.98
040-334-030	078090606-001-001	1	87.5	470.46	643.84	247.26	318.42	1,679.98
040-335-300	078090607-001-001	1	96.5	470.46	710.44	247.26	351.36	1,779.52
040-335-300	078090608-001-001	1	48.3	470.46	355.22	247.26	175.68	1,248.62
040-335-020	078090609-001-001	1	60.3	470.46	444.02	247.26	219.60	1,381.34
040-335-020	078090610-001-001	1	21.1	470.46	155.40	247.26	76.86	949.98
040-335-190	078090611-001-001	1	57.3	470.46	421.82	247.26	208.62	1,348.16
040-335-200	078090612-001-001	1	45.2	470.46	333.02	247.26	164.70	1,215.44
040-335-210	078090613-001-001	1	48.3	470.46	355.22	247.26	175.68	1,248.62
040-335-220	078090614-001-001	1	57.3	470.46	421.82	247.26	208.62	1,348.16
040-335-230	078090615-001-001	1	18.1	470.46	133.20	247.26	65.88	916.80
040-335-240	078090616-001-001	1	78.4	470.46	577.24	247.26	285.48	1,580.44
040-335-130	078090617-001-001	1	54.3	470.46	399.62	247.26	197.64	1,314.98
040-335-140	078090618-001-001	1	24.1	470.46	177.60	247.26	87.84	983.16
040-335-150	078090619-001-001	1	33.2	470.46	244.20	247.26	120.78	1,082.70
040-335-160	078090620-001-001	1	81.4	470.46	599.44	247.26	296.46	1,613.62
040-335-170	078090621-001-001	1	87.5	470.46	643.84	247.26	318.42	1,679.98
040-335-180	078090622-001-001	1	45.2	470.46	333.02	247.26	164.70	1,215.44
044-242-280	078090623-001-001	1	184.0	470.46	1,354.30	247.26	669.78	2,741.80
040-334-190	078090624-001-001	1	117.6	470.46	865.86	247.26	428.22	2,011.80
040-334-210	078090626-001-001	1	24.1	470.46	177.60	247.26	87.84	983.16
040-334-220	078090627-001-001	1	96.5	470.46	710.44	247.26	351.36	1,779.52
040-334-230	078090628-001-001	1	123.7	470.46	910.26	247.26	450.18	2,078.16
040-335-260	078090629-001-001	1	51.3	470.46	377.42	247.26	186.66	1,281.80
040-335-250	078090630-001-001	1	78.4	470.46	577.24	247.26	285.48	1,580.44
040-335-270	078090631-001-001	1	102.6	470.46	754.84	247.26	373.32	1,845.88
040-335-280	078090632-001-001	1	39.2	470.46	288.62	247.26	142.74	1,149.08
040-335-290	078090633-001-001	1	60.3	470.46	444.02	247.26	219.60	1,381.34
040-334-040	078090634-001-001	1	45.2	470.46	333.02	247.26	164.70	1,215.44
040-334-240	078090635-001-001	1	90.5	470.46	666.04	247.26	329.40	1,713.16
040-334-250	078090636-001-001	1	54.3	470.46	399.62	247.26	197.64	1,314.98
040-334-260	078090637-001-001	1	51.3	470.46	377.42	247.26	186.66	1,281.80
040-334-270	078090638-001-001	1	78.4	470.46	577.24	247.26	285.48	1,580.44
040-334-030	078090639-001-001	1	25.2	470.46	185.26	247.26	91.62	994.60
040-334-030	078090640-001-001	1	51.3	470.46	377.42	247.26	186.66	1,281.80
040-334-110	078090641-001-001	1	39.2	470.46	288.62	247.26	142.74	1,149.08

City of Belmont
Sewer Service Charges
Fiscal Year 2026/27

APN	Account Number	Dwelling Units	Annualized Water Consumption (HCF)	Base Collection Charge	Flow Collection Charge	Base Treatment Charge	Flow Treatment Charge	Total Sewer Service Charge (1)
040-334-120	078090642-001-001	1	39.2	470.46	288.62	247.26	142.74	1,149.08
040-334-140	078090643-001-001	1	99.5	470.46	732.64	247.26	362.34	1,812.70
040-334-150	078090644-001-001	1	3.0	470.46	22.20	247.26	10.98	750.90
040-334-170	078090646-001-001	1	111.6	470.46	821.46	247.26	406.26	1,945.44
040-341-290	078090647-001-001	1	42.2	470.46	310.82	247.26	153.72	1,182.26
040-336-040	078090648-001-001	1	27.1	470.46	199.80	247.26	98.82	1,016.34
040-336-050	078090649-001-001	1	69.4	470.46	510.62	247.26	252.54	1,480.88
040-336-060	078090650-001-001	1	159.9	470.46	1,176.68	247.26	581.94	2,476.34
040-336-080	078090651-001-001	1	48.3	470.46	355.22	247.26	175.68	1,248.62
040-336-070	078090652-001-001	1	87.5	470.46	643.84	247.26	318.42	1,679.98
040-336-090	078090653-001-001	1	66.4	470.46	488.42	247.26	241.56	1,447.70
040-336-110	078090655-001-001	1	39.2	470.46	288.62	247.26	142.74	1,149.08
040-336-120	078090656-001-001	1	69.4	470.46	510.62	247.26	252.54	1,480.88
040-336-130	078090657-001-001	1	27.1	470.46	199.80	247.26	98.82	1,016.34
040-336-140	078090658-001-001	1	63.3	470.46	466.22	247.26	230.58	1,414.52
040-336-270	078090659-001-001	1	114.6	470.46	843.66	247.26	417.24	1,978.62
040-336-280	078090660-001-001	1	57.3	470.46	421.82	247.26	208.62	1,348.16
040-336-290	078090661-001-001	1	36.2	470.46	266.40	247.26	131.76	1,115.88
040-335-040	078090662-001-001	1	72.4	470.46	532.82	247.26	263.52	1,514.06
040-335-060	078090664-001-001	1	24.1	470.46	177.60	247.26	87.84	983.16
040-336-150	078090665-001-001	1	45.2	470.46	333.02	247.26	164.70	1,215.44
040-336-160	078090666-001-001	1	54.3	470.46	399.62	247.26	197.64	1,314.98
040-336-170	078090667-001-001	1	42.2	470.46	310.82	247.26	153.72	1,182.26
040-336-180	078090668-001-001	1	117.6	470.46	865.86	247.26	428.22	2,011.80
040-336-190	078090669-001-001	1	24.1	470.46	177.60	247.26	87.84	983.16
040-336-200	078090670-001-001	1	30.2	470.46	222.00	247.26	109.80	1,049.52
040-336-210	078090671-001-001	1	9.0	470.46	66.60	247.26	32.94	817.26
040-336-220	078090672-001-001	1	51.3	470.46	377.42	247.26	186.66	1,281.80
040-336-230	078090673-001-001	1	84.5	470.46	621.64	247.26	307.44	1,646.80
040-336-240	078090674-001-001	1	114.6	470.46	843.66	247.26	417.24	1,978.62
040-336-250	078090675-001-001	1	193.1	470.46	1,420.90	247.26	702.72	2,841.34
040-336-260	078090676-001-001	1	33.2	470.46	244.20	247.26	120.78	1,082.70
040-335-070	078090677-001-001	1	78.4	470.46	577.24	247.26	285.48	1,580.44
040-335-080	078090678-001-001	1	30.2	470.46	222.00	247.26	109.80	1,049.52
040-335-090	078090679-001-001	1	96.5	470.46	710.44	247.26	351.36	1,779.52
040-335-100	078090680-001-001	1	78.4	470.46	577.24	247.26	285.48	1,580.44
040-335-110	078090681-001-001	1	75.4	470.46	555.04	247.26	274.50	1,547.26
040-335-120	078090682-001-001	1	69.4	470.46	510.62	247.26	252.54	1,480.88
040-342-190	078090683-001-001	1	36.2	470.46	266.40	247.26	131.76	1,115.88
040-342-200	078090684-001-001	1	57.3	470.46	421.82	247.26	208.62	1,348.16
040-342-210	078090685-001-001	1	57.3	470.46	421.82	247.26	208.62	1,348.16
040-342-220	078090686-001-001	1	54.3	470.46	399.62	247.26	197.64	1,314.98
040-342-230	078090687-001-001	1	18.1	470.46	133.20	247.26	65.88	916.80
040-342-240	078090688-001-001	1	15.1	470.46	111.00	247.26	54.90	883.62
040-341-050	078090689-001-001	1	33.2	470.46	244.20	247.26	120.78	1,082.70
040-341-060	078090690-001-001	1	66.4	470.46	488.42	247.26	241.56	1,447.70
040-341-070	078090691-001-001	1	36.2	470.46	266.40	247.26	131.76	1,115.88
040-341-080	078090692-001-001	1	54.3	470.46	399.62	247.26	197.64	1,314.98
040-341-090	078090693-001-001	1	30.2	470.46	222.00	247.26	109.80	1,049.52
040-341-100	078090694-001-001	1	27.1	470.46	199.80	247.26	98.82	1,016.34
040-341-110	078090695-001-001	1	96.5	470.46	710.44	247.26	351.36	1,779.52
040-341-120	078090696-001-001	1	36.2	470.46	266.40	247.26	131.76	1,115.88
040-341-130	078090697-001-001	1	66.4	470.46	488.42	247.26	241.56	1,447.70
040-341-140	078090698-001-001	1	33.2	470.46	244.20	247.26	120.78	1,082.70
040-341-150	078090699-001-001	1	39.2	470.46	288.62	247.26	142.74	1,149.08
040-341-160	078090700-001-001	1	27.1	470.46	199.80	247.26	98.82	1,016.34
040-342-120	078090701-001-001	1	256.4	470.46	1,887.14	247.26	933.30	3,538.16
040-342-150	078090704-001-001	1	36.2	470.46	266.40	247.26	131.76	1,115.88
040-342-170	078090705-001-001	1	63.3	470.46	466.22	247.26	230.58	1,414.52
040-342-180	078090706-001-001	1	81.4	470.46	599.44	247.26	296.46	1,613.62
040-341-170	078090707-001-001	1	117.6	470.46	865.86	247.26	428.22	2,011.80
040-341-190	078090709-001-001	1	54.3	470.46	399.62	247.26	197.64	1,314.98
040-341-200	078090710-001-001	1	45.2	470.46	333.02	247.26	164.70	1,215.44
040-341-210	078090711-001-001	1	39.2	470.46	288.62	247.26	142.74	1,149.08
040-341-220	078090712-001-001	1	156.9	470.46	1,154.48	247.26	570.96	2,443.16
040-341-230	078090713-001-001	1	96.5	470.46	710.44	247.26	351.36	1,779.52
040-341-240	078090714-001-001	1	51.3	470.46	377.42	247.26	186.66	1,281.80
040-341-250	078090715-001-001	1	147.8	470.46	1,087.88	247.26	538.02	2,343.62

City of Belmont
Sewer Service Charges
Fiscal Year 2026/27

APN	Account Number	Dwelling Units	Annualized Water Consumption (HCF)	Base Collection Charge	Flow Collection Charge	Base Treatment Charge	Flow Treatment Charge	Total Sewer Service Charge (1)
040-341-260	078090716-001-001	1	21.1	470.46	155.40	247.26	76.86	949.98
040-341-270	078090717-001-001	1	87.5	470.46	643.84	247.26	318.42	1,679.98
040-341-280	078090718-001-001	1	45.2	470.46	333.02	247.26	164.70	1,215.44
040-343-110	078090719-001-001	1	60.3	470.46	444.02	247.26	219.60	1,381.34
040-343-110	078090720-001-001	1	51.3	470.46	377.42	247.26	186.66	1,281.80
040-343-120	078090721-001-001	1	0.0	470.46	-	247.26	-	717.72
040-343-120	078090722-001-001	1	0.0	470.46	-	247.26	-	717.72
040-343-130	078090723-001-001	1	6.0	470.46	44.40	247.26	21.96	784.08
040-343-130	078090724-001-001	1	21.1	470.46	155.40	247.26	76.86	949.98
040-343-080	078090725-001-001	1	60.3	470.46	444.02	247.26	219.60	1,381.34
040-343-080	078090726-001-001	1	21.1	470.46	155.40	247.26	76.86	949.98
040-343-090	078090727-001-001	1	117.6	470.46	865.86	247.26	428.22	2,011.80
040-343-090	078090728-001-001	1	66.4	470.46	488.42	247.26	241.56	1,447.70
040-343-100	078090729-001-001	1	36.2	470.46	266.40	247.26	131.76	1,115.88
040-343-100	078090730-001-001	1	123.7	470.46	910.26	247.26	450.18	2,078.16
040-344-100	078090731-001-001	1	24.1	470.46	177.60	247.26	87.84	983.16
040-344-100	078090732-001-001	1	51.3	470.46	377.42	247.26	186.66	1,281.80
040-344-110	078090733-001-001	1	3.0	470.46	22.20	247.26	10.98	750.90
040-344-110	078090734-001-001	1	0.0	470.46	-	247.26	-	717.72
040-344-120	078090735-001-001	1	9.0	470.46	66.60	247.26	32.94	817.26
040-344-120	078090736-001-001	1	24.1	470.46	177.60	247.26	87.84	983.16
040-344-070	078090737-001-001	1	12.1	470.46	88.80	247.26	43.92	850.44
040-344-070	078090738-001-001	1	60.3	470.46	444.02	247.26	219.60	1,381.34
040-344-080	078090739-001-001	1	117.6	470.46	865.86	247.26	428.22	2,011.80
040-344-080	078090740-001-001	1	33.2	470.46	244.20	247.26	120.78	1,082.70
040-344-090	078090741-001-001	1	57.3	470.46	421.82	247.26	208.62	1,348.16
040-344-090	078090742-001-001	1	24.1	470.46	177.60	247.26	87.84	983.16
040-344-040	078090743-001-001	1	69.4	470.46	510.62	247.26	252.54	1,480.88
040-344-040	078090744-001-001	1	63.3	470.46	466.22	247.26	230.58	1,414.52
040-344-050	078090745-001-001	1	30.2	470.46	222.00	247.26	109.80	1,049.52
040-344-050	078090746-001-001	1	24.1	470.46	177.60	247.26	87.84	983.16
040-344-060	078090747-001-001	1	15.1	470.46	111.00	247.26	54.90	883.62
040-344-060	078090748-001-001	1	105.6	470.46	777.04	247.26	384.30	1,879.06
040-342-250	078090749-001-001	1	42.2	470.46	310.82	247.26	153.72	1,182.26
040-342-260	078090750-001-001	1	78.4	470.46	577.24	247.26	285.48	1,580.44
040-342-270	078090751-001-001	1	15.1	470.46	111.00	247.26	54.90	883.62
040-342-280	078090752-001-001	1	33.2	470.46	244.20	247.26	120.78	1,082.70
040-342-290	078090753-001-001	1	87.5	470.46	643.84	247.26	318.42	1,679.98
040-341-040	078090754-001-001	1	93.5	470.46	688.24	247.26	340.38	1,746.34
040-500-040	078090755-001-001	1	48.3	470.46	355.22	247.26	175.68	1,248.62
040-500-030	078090756-001-001	1	51.3	470.46	377.42	247.26	186.66	1,281.80
040-500-020	078090757-001-001	1	33.2	470.46	244.20	247.26	120.78	1,082.70
040-500-010	078090758-001-001	1	126.7	470.46	932.46	247.26	461.16	2,111.34
040-313-250	078090759-001-001	1	42.2	470.46	310.82	247.26	153.72	1,182.26
044-231-040	078090760-001-001	1	63.3	470.46	466.22	247.26	230.58	1,414.52
040-500-100	078090761-001-001	1	132.7	470.46	976.86	247.26	483.12	2,177.70
040-500-090	078090762-001-001	1	33.2	470.46	244.20	247.26	120.78	1,082.70
040-500-080	078090763-001-001	1	45.2	470.46	333.02	247.26	164.70	1,215.44
040-500-070	078090764-001-001	1	102.6	470.46	754.84	247.26	373.32	1,845.88
040-500-180	078090765-001-001	1	48.3	470.46	355.22	247.26	175.68	1,248.62
040-500-170	078090766-001-001	1	12.1	470.46	88.80	247.26	43.92	850.44
040-490-400	078090767-001-001	1	57.3	470.46	421.82	247.26	208.62	1,348.16
040-490-520	078090768-001-001	1	54.3	470.46	399.62	247.26	197.64	1,314.98
040-490-510	078090769-001-001	1	75.4	470.46	555.04	247.26	274.50	1,547.26
040-490-500	078090770-001-001	1	66.4	470.46	488.42	247.26	241.56	1,447.70
040-490-490	078090771-001-001	1	84.5	470.46	621.64	247.26	307.44	1,646.80
040-490-480	078090772-001-001	1	30.2	470.46	222.00	247.26	109.80	1,049.52
040-500-160	078090773-001-001	1	75.4	470.46	555.04	247.26	274.50	1,547.26
040-500-210	078090774-001-001	1	69.4	470.46	510.62	247.26	252.54	1,480.88
040-500-200	078090775-001-001	1	117.6	470.46	865.86	247.26	428.22	2,011.80
040-500-190	078090776-001-001	1	39.2	470.46	288.62	247.26	142.74	1,149.08
040-500-060	078090777-001-001	1	129.7	470.46	954.66	247.26	472.14	2,144.52
040-500-050	078090778-001-001	1	45.2	470.46	333.02	247.26	164.70	1,215.44
040-490-440	078090779-001-001	1	81.4	470.46	599.44	247.26	296.46	1,613.62
040-500-150	078090780-001-001	1	60.3	470.46	444.02	247.26	219.60	1,381.34
040-500-140	078090781-001-001	1	75.4	470.46	555.04	247.26	274.50	1,547.26
040-500-130	078090782-001-001	1	75.4	470.46	555.04	247.26	274.50	1,547.26
040-500-120	078090783-001-001	1	75.4	470.46	555.04	247.26	274.50	1,547.26

City of Belmont
Sewer Service Charges
Fiscal Year 2026/27

APN	Account Number	Dwelling Units	Annualized Water Consumption (HCF)	Base Collection Charge	Flow Collection Charge	Base Treatment Charge	Flow Treatment Charge	Total Sewer Service Charge (1)
040-500-110	078090784-001-001	1	63.3	470.46	466.22	247.26	230.58	1,414.52
040-490-470	078090785-001-001	1	60.3	470.46	444.02	247.26	219.60	1,381.34
040-490-460	078090786-001-001	1	45.2	470.46	333.02	247.26	164.70	1,215.44
040-490-450	078090787-001-001	1	39.2	470.46	288.62	247.26	142.74	1,149.08
040-490-420	078090788-001-001	1	63.3	470.46	466.22	247.26	230.58	1,414.52
040-490-410	078090789-001-001	1	51.3	470.46	377.42	247.26	186.66	1,281.80
040-490-430	078090790-001-001	1	18.1	470.46	133.20	247.26	65.88	916.80
040-490-090	078090791-001-001	1	57.3	470.46	421.82	247.26	208.62	1,348.16
040-490-080	078090792-001-001	1	18.1	470.46	133.20	247.26	65.88	916.80
040-490-070	078090793-001-001	1	24.1	470.46	177.60	247.26	87.84	983.16
040-490-030	078090794-001-001	1	51.3	470.46	377.42	247.26	186.66	1,281.80
040-490-060	078090795-001-001	1	54.3	470.46	399.62	247.26	197.64	1,314.98
040-490-150	078090796-001-001	1	90.5	470.46	666.04	247.26	329.40	1,713.16
040-490-220	078090797-001-001	1	39.2	470.46	288.62	247.26	142.74	1,149.08
040-490-310	078090798-001-001	1	111.6	470.46	821.46	247.26	406.26	1,945.44
040-490-320	078090799-001-001	1	24.1	470.46	177.60	247.26	87.84	983.16
040-490-230	078090800-001-001	1	63.3	470.46	466.22	247.26	230.58	1,414.52
040-490-240	078090801-001-001	1	57.3	470.46	421.82	247.26	208.62	1,348.16
040-490-330	078090802-001-001	1	69.4	470.46	510.62	247.26	252.54	1,480.88
040-490-140	078090803-001-001	1	69.4	470.46	510.62	247.26	252.54	1,480.88
040-490-050	078090804-001-001	1	54.3	470.46	399.62	247.26	197.64	1,314.98
040-490-020	078090805-001-001	1	42.2	470.46	310.82	247.26	153.72	1,182.26
040-490-010	078090806-001-001	1	48.3	470.46	355.22	247.26	175.68	1,248.62
040-490-040	078090807-001-001	1	120.7	470.46	888.06	247.26	439.20	2,044.98
040-490-130	078090808-001-001	1	36.2	470.46	266.40	247.26	131.76	1,115.88
040-490-380	078090809-001-001	1	48.3	470.46	355.22	247.26	175.68	1,248.62
040-490-390	078090810-001-001	1	24.1	470.46	177.60	247.26	87.84	983.16
040-490-290	078090811-001-001	1	57.3	470.46	421.82	247.26	208.62	1,348.16
040-490-200	078090812-001-001	1	48.3	470.46	355.22	247.26	175.68	1,248.62
040-490-210	078090813-001-001	1	9.0	470.46	66.60	247.26	32.94	817.26
040-490-300	078090814-001-001	1	36.2	470.46	266.40	247.26	131.76	1,115.88
040-490-360	078090815-001-001	1	42.2	470.46	310.82	247.26	153.72	1,182.26
040-490-370	078090816-001-001	1	30.2	470.46	222.00	247.26	109.80	1,049.52
040-490-270	078090817-001-001	1	75.4	470.46	555.04	247.26	274.50	1,547.26
044-333-180	078090818-001-001	1	6.0	470.46	44.40	247.26	21.96	784.08
040-490-190	078090819-001-001	1	102.6	470.46	754.84	247.26	373.32	1,845.88
040-490-280	078090820-001-001	1	54.3	470.46	399.62	247.26	197.64	1,314.98
040-490-340	078090821-001-001	1	63.3	470.46	466.22	247.26	230.58	1,414.52
040-490-350	078090822-001-001	1	51.3	470.46	377.42	247.26	186.66	1,281.80
040-490-250	078090823-001-001	1	48.3	470.46	355.22	247.26	175.68	1,248.62
040-490-160	078090824-001-001	1	51.3	470.46	377.42	247.26	186.66	1,281.80
040-490-170	078090825-001-001	1	18.1	470.46	133.20	247.26	65.88	916.80
040-490-260	078090826-001-001	1	81.4	470.46	599.44	247.26	296.46	1,613.62
045-162-260	078090827-001-001	1	75.4	470.46	555.04	247.26	274.50	1,547.26
045-162-260	078090828-001-001	1	48.3	470.46	355.22	247.26	175.68	1,248.62
044-222-170	078090829-001-001	1	30.2	470.46	222.00	247.26	109.80	1,049.52
045-162-020	078090831-001-001	1	66.4	470.46	488.42	247.26	241.56	1,447.70
045-181-100	078090832-001-001	2	96.5	940.92	710.44	494.52	351.36	2,497.24
045-184-140	078090833-001-001	2	90.5	940.92	666.04	494.52	329.40	2,430.88
045-184-110	078090834-001-001	1	39.2	470.46	288.62	247.26	142.74	1,149.08
045-184-020	078090835-001-001	1	51.3	470.46	377.42	247.26	186.66	1,281.80
045-184-030	078090836-001-001	1	72.4	470.46	532.82	247.26	263.52	1,514.06
045-184-040	078090837-001-001	1	33.2	470.46	244.20	247.26	120.78	1,082.70
045-184-070	078090839-001-001	1	178.0	470.46	1,309.88	247.26	647.82	2,675.42
045-184-070	078090840-001-001	1	57.3	470.46	421.82	247.26	208.62	1,348.16
045-261-040	078090841-001-001	1	33.2	470.46	244.20	247.26	120.78	1,082.70
045-181-360	078090842-001-001	1	99.5	470.46	732.64	247.26	362.34	1,812.70
045-241-250	078090844-001-001	1	15.1	470.46	111.00	247.26	54.90	883.62
045-241-250	078090845-001-001	1	72.4	470.46	532.82	247.26	263.52	1,514.06
045-241-250	078090846-001-001	1	66.4	470.46	488.42	247.26	241.56	1,447.70
046-032-130	078090848-001-001	0	0.0	-	-	-	-	-
040-333-150	078090849-001-001	0.9	45.2	427.68	333.02	224.78	164.70	1,150.18
040-333-150	078090850-001-001	0.9	39.2	427.68	288.62	224.78	142.74	1,083.82
040-333-150	078090851-001-001	0.9	78.4	427.68	577.24	224.78	285.48	1,515.18
040-333-150	078090852-001-001	0.9	21.1	427.68	155.40	224.78	76.86	884.72
040-333-150	078090853-001-001	0.9	36.2	427.68	266.40	224.78	131.76	1,050.62
040-333-150	078090854-001-001	0.9	24.1	427.68	177.60	224.78	87.84	917.90
040-333-150	078090855-001-001	0.9	63.3	427.68	466.22	224.78	230.58	1,349.26

City of Belmont
Sewer Service Charges
Fiscal Year 2026/27

APN	Account Number	Dwelling Units	Annualized Water Consumption (HCF)	Base Collection Charge	Flow Collection Charge	Base Treatment Charge	Flow Treatment Charge	Total Sewer Service Charge (1)
040-333-150	078090856-001-001	0.9	30.2	427.68	222.00	224.78	109.80	984.26
040-333-150	078090857-001-001	0.9	45.2	427.68	333.02	224.78	164.70	1,150.18
040-333-150	078090858-001-001	0.9	87.5	427.68	643.84	224.78	318.42	1,614.72
040-333-040	078090859-001-001	1	30.2	470.46	222.00	247.26	109.80	1,049.52
040-333-030	078090860-001-001	1	39.2	470.46	288.62	247.26	142.74	1,149.08
040-490-110	078090861-001-001	1	60.3	470.46	444.02	247.26	219.60	1,381.34
040-490-100	078090862-001-001	1	21.1	470.46	155.40	247.26	76.86	949.98
103-430-010	078090863-001-001	1	75.4	470.46	555.04	247.26	274.50	1,547.26
103-430-020	078090864-001-001	1	21.1	470.46	155.40	247.26	76.86	949.98
103-430-030	078090865-001-001	1	51.3	470.46	377.42	247.26	186.66	1,281.80
103-430-040	078090866-001-001	1	9.0	470.46	66.60	247.26	32.94	817.26
103-430-050	078090867-001-001	1	36.2	470.46	266.40	247.26	131.76	1,115.88
103-430-060	078090868-001-001	1	63.3	470.46	466.22	247.26	230.58	1,414.52
103-420-120	078090869-001-001	1	45.2	470.46	333.02	247.26	164.70	1,215.44
103-420-110	078090870-001-001	1	39.2	470.46	288.62	247.26	142.74	1,149.08
103-420-100	078090871-001-001	1	45.2	470.46	333.02	247.26	164.70	1,215.44
103-420-090	078090872-001-001	1	63.3	470.46	466.22	247.26	230.58	1,414.52
103-420-080	078090873-001-001	1	21.1	470.46	155.40	247.26	76.86	949.98
103-420-070	078090874-001-001	1	33.2	470.46	244.20	247.26	120.78	1,082.70
045-152-030	078090875-001-001	1	39.2	470.46	288.62	247.26	142.74	1,149.08
045-152-070	078090876-001-001	1	54.3	470.46	399.62	247.26	197.64	1,314.98
045-152-080	078090877-001-001	1	57.3	470.46	421.82	247.26	208.62	1,348.16
045-152-090	078090878-001-001	1	114.6	470.46	843.66	247.26	417.24	1,978.62
045-161-100	078090879-001-001	1	12.4	470.46	91.06	247.26	45.02	853.80
045-161-130	078090880-001-001	1	18.1	470.46	133.20	247.26	65.88	916.80
045-161-140	078090881-001-001	1	18.1	470.46	133.20	247.26	65.88	916.80
045-161-020	078090882-001-001	1	30.2	470.46	222.00	247.26	109.80	1,049.52
045-161-010	078090883-001-001	2	66.4	940.92	488.42	494.52	241.56	2,165.42
045-161-190	078090884-001-001	0.75	21.1	352.84	155.40	185.44	76.86	770.54
045-161-190	078090885-001-001	0.75	0.0	352.84	-	185.44	-	538.28
045-161-190	078090886-001-001	0.75	12.1	352.84	88.80	185.44	43.92	671.00
045-161-190	078090887-001-001	0.75	12.1	352.84	88.80	185.44	43.92	671.00
045-161-180	078090888-001-001	0.75	30.2	352.84	222.00	185.44	109.80	870.08
045-161-180	078090889-001-001	0.75	18.1	352.84	133.20	185.44	65.88	737.36
045-161-180	078090890-001-001	0.75	27.1	352.84	199.80	185.44	98.82	836.90
045-161-180	078090891-001-001	0.75	0.0	352.84	-	185.44	-	538.28
045-161-040	078090892-001-001	1	15.1	470.46	111.00	247.26	54.90	883.62
045-161-050	078090893-001-001	2	138.8	940.92	1,021.26	494.52	505.08	2,961.78
045-162-170	078090895-001-001	5	368.0	2,352.30	2,708.60	1,236.30	1,339.58	7,636.78
045-162-140	078090896-001-001	1	84.5	470.46	621.64	247.26	307.44	1,646.80
045-162-250	078090897-001-001	1	39.2	470.46	288.62	247.26	142.74	1,149.08
045-162-250	078090898-001-001	1	63.3	470.46	466.22	247.26	230.58	1,414.52
103-420-060	078090899-001-001	1	36.2	470.46	266.40	247.26	131.76	1,115.88
103-420-050	078090900-001-001	1	42.2	470.46	310.82	247.26	153.72	1,182.26
103-420-040	078090901-001-001	1	30.2	470.46	222.00	247.26	109.80	1,049.52
103-420-030	078090902-001-001	1	33.2	470.46	244.20	247.26	120.78	1,082.70
103-420-020	078090903-001-001	1	54.3	470.46	399.62	247.26	197.64	1,314.98
103-420-010	078090904-001-001	1	18.1	470.46	133.20	247.26	65.88	916.80
103-410-120	078090905-001-001	1	39.2	470.46	288.62	247.26	142.74	1,149.08
103-410-110	078090906-001-001	1	60.3	470.46	444.02	247.26	219.60	1,381.34
103-410-100	078090907-001-001	1	18.1	470.46	133.20	247.26	65.88	916.80
103-410-090	078090908-001-001	1	39.2	470.46	288.62	247.26	142.74	1,149.08
103-410-080	078090909-001-001	1	54.3	470.46	399.62	247.26	197.64	1,314.98
103-410-070	078090910-001-001	1	36.2	470.46	266.40	247.26	131.76	1,115.88
103-410-060	078090911-001-001	1	66.4	470.46	488.42	247.26	241.56	1,447.70
103-410-050	078090912-001-001	1	33.2	470.46	244.20	247.26	120.78	1,082.70
103-410-040	078090913-001-001	1	15.1	470.46	111.00	247.26	54.90	883.62
103-410-030	078090914-001-001	1	45.2	470.46	333.02	247.26	164.70	1,215.44
103-410-020	078090915-001-001	1	51.3	470.46	377.42	247.26	186.66	1,281.80
103-410-010	078090916-001-001	1	15.1	470.46	111.00	247.26	54.90	883.62
103-400-120	078090917-001-001	1	33.2	470.46	244.20	247.26	120.78	1,082.70
103-400-110	078090918-001-001	1	30.2	470.46	222.00	247.26	109.80	1,049.52
103-400-100	078090919-001-001	1	24.1	470.46	177.60	247.26	87.84	983.16
103-400-090	078090920-001-001	1	36.2	470.46	266.40	247.26	131.76	1,115.88
103-400-080	078090921-001-001	1	18.1	470.46	133.20	247.26	65.88	916.80
103-400-070	078090922-001-001	1	18.1	470.46	133.20	247.26	65.88	916.80
044-342-420	078090923-001-001	1	21.1	470.46	155.40	247.26	76.86	949.98
103-400-050	078090924-001-001	1	45.2	470.46	333.02	247.26	164.70	1,215.44

City of Belmont
Sewer Service Charges
Fiscal Year 2026/27

APN	Account Number	Dwelling Units	Annualized Water Consumption (HCF)	Base Collection Charge	Flow Collection Charge	Base Treatment Charge	Flow Treatment Charge	Total Sewer Service Charge (1)
103-400-040	078090925-001-001	1	60.3	470.46	444.02	247.26	219.60	1,381.34
103-400-030	078090926-001-001	1	36.2	470.46	266.40	247.26	131.76	1,115.88
103-400-020	078090927-001-001	1	36.2	470.46	266.40	247.26	131.76	1,115.88
103-400-010	078090928-001-001	1	2.8	470.46	20.50	247.26	10.14	748.36
103-390-010	078090929-001-001	1	21.1	470.46	155.40	247.26	76.86	949.98
103-390-020	078090930-001-001	1	0.0	470.46	-	247.26	-	717.72
043-273-100	078090931-001-001	1	78.4	470.46	577.24	247.26	285.48	1,580.44
103-390-040	078090932-001-001	1	117.6	470.46	865.86	247.26	428.22	2,011.80
103-390-050	078090933-001-001	1	6.0	470.46	44.40	247.26	21.96	784.08
040-382-090	078090935-001-001	1	75.4	470.46	555.04	247.26	274.50	1,547.26
040-382-100	078090936-001-001	1	33.2	470.46	244.20	247.26	120.78	1,082.70
040-382-120	078090937-001-001	1	57.3	470.46	421.82	247.26	208.62	1,348.16
040-382-110	078090938-001-001	1	48.3	470.46	355.22	247.26	175.68	1,248.62
040-382-130	078090939-001-001	1	42.2	470.46	310.82	247.26	153.72	1,182.26
040-382-150	078090941-001-001	1	12.1	470.46	88.80	247.26	43.92	850.44
040-383-010	078090942-001-001	1	9.0	470.46	66.60	247.26	32.94	817.26
040-383-020	078090943-001-001	1	57.3	470.46	421.82	247.26	208.62	1,348.16
040-383-040	078090944-001-001	1	72.4	470.46	532.82	247.26	263.52	1,514.06
040-383-060	078090945-001-001	1	66.4	470.46	488.42	247.26	241.56	1,447.70
040-384-050	078090946-001-001	1	138.8	470.46	1,021.26	247.26	505.08	2,244.06
040-384-040	078090947-001-001	1	153.8	470.46	1,132.28	247.26	559.98	2,409.98
040-384-030	078090948-001-001	1	187.0	470.46	1,376.50	247.26	680.76	2,774.98
040-384-020	078090949-001-001	1	114.6	470.46	843.66	247.26	417.24	1,978.62
040-384-010	078090950-001-001	1	30.2	470.46	222.00	247.26	109.80	1,049.52
040-384-080	078090951-001-001	1	24.1	470.46	177.60	247.26	87.84	983.16
040-384-070	078090952-001-001	1	54.3	470.46	399.62	247.26	197.64	1,314.98
040-383-070	078090953-001-001	1	39.2	470.46	288.62	247.26	142.74	1,149.08
040-383-080	078090954-001-001	1	51.3	470.46	377.42	247.26	186.66	1,281.80
040-383-090	078090955-001-001	1	21.1	470.46	155.40	247.26	76.86	949.98
040-383-120	078090956-001-001	1	69.4	470.46	510.62	247.26	252.54	1,480.88
040-383-110	078090957-001-001	1	21.1	470.46	155.40	247.26	76.86	949.98
040-383-130	078090958-001-001	1	18.1	470.46	133.20	247.26	65.88	916.80
040-381-010	078090959-001-001	1	96.5	470.46	710.44	247.26	351.36	1,779.52
040-381-020	078090960-001-001	1	36.2	470.46	266.40	247.26	131.76	1,115.88
040-381-040	078090961-001-001	1	81.4	470.46	599.44	247.26	296.46	1,613.62
040-381-030	078090962-001-001	1	18.1	470.46	133.20	247.26	65.88	916.80
040-381-050	078090963-001-001	1	27.1	470.46	199.80	247.26	98.82	1,016.34
040-381-060	078090964-001-001	1	66.4	470.46	488.42	247.26	241.56	1,447.70
040-381-070	078090965-001-001	1	60.3	470.46	444.02	247.26	219.60	1,381.34
040-381-080	078090966-001-001	1	63.3	470.46	466.22	247.26	230.58	1,414.52
040-381-090	078090967-001-001	1	48.3	470.46	355.22	247.26	175.68	1,248.62
040-381-120	078090969-001-001	1	84.5	470.46	621.64	247.26	307.44	1,646.80
040-381-110	078090970-001-001	1	45.2	470.46	333.02	247.26	164.70	1,215.44
044-141-130	078090971-001-001	1	141.8	470.46	1,043.46	247.26	516.06	2,277.24
044-141-140	078090972-001-001	1	27.1	470.46	199.80	247.26	98.82	1,016.34
044-141-150	078090973-001-001	1	36.2	470.46	266.40	247.26	131.76	1,115.88
044-141-170	078090974-001-001	1	81.4	470.46	599.44	247.26	296.46	1,613.62
044-141-180	078090975-001-001	1	63.3	470.46	466.22	247.26	230.58	1,414.52
044-141-190	078090976-001-001	1	78.4	470.46	577.24	247.26	285.48	1,580.44
044-141-200	078090977-001-001	1	66.4	470.46	488.42	247.26	241.56	1,447.70
044-141-210	078090978-001-001	1	69.4	470.46	510.62	247.26	252.54	1,480.88
044-141-220	078090979-001-001	1	48.3	470.46	355.22	247.26	175.68	1,248.62
044-142-090	078090980-001-001	1	24.1	470.46	177.60	247.26	87.84	983.16
044-181-750	078090981-001-001	1	66.4	470.46	488.42	247.26	241.56	1,447.70
044-142-110	078090982-001-001	1	66.4	470.46	488.42	247.26	241.56	1,447.70
044-142-120	078090983-001-001	1	42.2	470.46	310.82	247.26	153.72	1,182.26
044-142-130	078090984-001-001	1	60.3	470.46	444.02	247.26	219.60	1,381.34
044-142-140	078090985-001-001	1	126.7	470.46	932.46	247.26	461.16	2,111.34
044-274-120	078090986-001-001	1	78.4	470.46	577.24	247.26	285.48	1,580.44
044-142-160	078090987-001-001	1	48.3	470.46	355.22	247.26	175.68	1,248.62
044-142-170	078090988-001-001	1	96.5	470.46	710.44	247.26	351.36	1,779.52
044-142-180	078090989-001-001	1	54.3	470.46	399.62	247.26	197.64	1,314.98
046-041-180	078090990-001-001	0	0.0	-	-	-	-	-
044-152-030	078090992-001-001	1	30.2	470.46	222.00	247.26	109.80	1,049.52
044-152-040	078090993-001-001	1	120.7	470.46	888.06	247.26	439.20	2,044.98
044-152-050	078090994-001-001	1	30.2	470.46	222.00	247.26	109.80	1,049.52
044-152-060	078090995-001-001	1	36.2	470.46	266.40	247.26	131.76	1,115.88
044-152-070	078090996-001-001	1	72.4	470.46	532.82	247.26	263.52	1,514.06

City of Belmont
Sewer Service Charges
Fiscal Year 2026/27

APN	Account Number	Dwelling Units	Annualized Water Consumption (HCF)	Base Collection Charge	Flow Collection Charge	Base Treatment Charge	Flow Treatment Charge	Total Sewer Service Charge (1)
044-152-080	078090997-001-001	1	42.2	470.46	310.82	247.26	153.72	1,182.26
044-152-090	078090998-001-001	1	15.1	470.46	111.00	247.26	54.90	883.62
040-382-010	078090999-001-001	1	144.8	470.46	1,065.66	247.26	527.04	2,310.42
040-382-020	078091000-001-001	1	75.4	470.46	555.04	247.26	274.50	1,547.26
040-382-030	078091001-001-001	1	60.3	470.46	444.02	247.26	219.60	1,381.34
040-382-040	078091002-001-001	1	33.2	470.46	244.20	247.26	120.78	1,082.70
040-382-050	078091003-001-001	1	126.7	470.46	932.46	247.26	461.16	2,111.34
040-382-060	078091004-001-001	1	39.2	470.46	288.62	247.26	142.74	1,149.08
040-382-070	078091005-001-001	1	99.5	470.46	732.64	247.26	362.34	1,812.70
040-382-080	078091006-001-001	1	42.2	470.46	310.82	247.26	153.72	1,182.26
045-273-040	078091007-001-001	1	36.2	470.46	266.40	247.26	131.76	1,115.88
045-273-050	078091008-001-001	1	36.2	470.46	266.40	247.26	131.76	1,115.88
045-273-010	078091009-001-001	1	96.5	470.46	710.44	247.26	351.36	1,779.52
045-273-020	078091010-001-001	1	24.1	470.46	177.60	247.26	87.84	983.16
045-273-030	078091011-001-001	1	51.3	470.46	377.42	247.26	186.66	1,281.80
045-253-340	078091012-001-001	1	81.4	470.46	599.44	247.26	296.46	1,613.62
045-253-330	078091013-001-001	1	78.4	470.46	577.24	247.26	285.48	1,580.44
045-253-350	078091014-001-001	1	81.4	470.46	599.44	247.26	296.46	1,613.62
045-253-190	078091015-001-001	1	48.3	470.46	355.22	247.26	175.68	1,248.62
045-253-200	078091016-001-001	1	12.1	470.46	88.80	247.26	43.92	850.44
045-253-210	078091017-001-001	1	126.7	470.46	932.46	247.26	461.16	2,111.34
044-141-020	078091018-001-001	1	39.2	470.46	288.62	247.26	142.74	1,149.08
044-141-030	078091019-001-001	1	51.3	470.46	377.42	247.26	186.66	1,281.80
044-141-050	078091021-001-001	1	33.2	470.46	244.20	247.26	120.78	1,082.70
044-141-060	078091022-001-001	1	69.4	470.46	510.62	247.26	252.54	1,480.88
044-141-070	078091023-001-001	1	60.3	470.46	444.02	247.26	219.60	1,381.34
044-141-080	078091024-001-001	1	30.2	470.46	222.00	247.26	109.80	1,049.52
044-141-090	078091025-001-001	1	27.1	470.46	199.80	247.26	98.82	1,016.34
044-141-260	078091026-001-001	1	220.2	470.46	1,620.72	247.26	801.54	3,139.98
044-151-010	078091027-001-001	1	102.6	470.46	754.84	247.26	373.32	1,845.88
044-151-010	078091028-001-001	1	63.3	470.46	466.22	247.26	230.58	1,414.52
044-151-040	078091029-001-001	1	33.2	470.46	244.20	247.26	120.78	1,082.70
044-151-210	078091030-001-001	1	9.0	470.46	66.60	247.26	32.94	817.26
044-151-220	078091031-001-001	1	30.2	470.46	222.00	247.26	109.80	1,049.52
044-151-070	078091032-001-001	1	9.0	470.46	66.60	247.26	32.94	817.26
044-151-110	078091033-001-001	1	111.6	470.46	821.46	247.26	406.26	1,945.44
044-151-120	078091034-001-001	1	57.3	470.46	421.82	247.26	208.62	1,348.16
044-151-130	078091035-001-001	1	36.2	470.46	266.40	247.26	131.76	1,115.88
044-151-140	078091036-001-001	1	9.0	470.46	66.60	247.26	32.94	817.26
044-151-150	078091037-001-001	1	24.1	470.46	177.60	247.26	87.84	983.16
044-151-160	078091038-001-001	1	51.3	470.46	377.42	247.26	186.66	1,281.80
044-151-170	078091039-001-001	1	21.1	470.46	155.40	247.26	76.86	949.98
044-151-180	078091040-001-001	1	33.2	470.46	244.20	247.26	120.78	1,082.70
044-151-190	078091041-001-001	1	9.0	470.46	66.60	247.26	32.94	817.26
044-141-120	078091042-001-001	1	18.1	470.46	133.20	247.26	65.88	916.80
045-248-220	078091043-001-001	1	24.1	470.46	177.60	247.26	87.84	983.16
045-248-210	078091044-001-001	1	51.3	470.46	377.42	247.26	186.66	1,281.80
045-248-200	078091045-001-001	1	54.3	470.46	399.62	247.26	197.64	1,314.98
045-248-190	078091046-001-001	1	75.4	470.46	555.04	247.26	274.50	1,547.26
045-248-180	078091047-001-001	1	69.4	470.46	510.62	247.26	252.54	1,480.88
045-248-170	078091048-001-001	1	48.3	470.46	355.22	247.26	175.68	1,248.62
045-253-280	078091049-001-001	1	63.3	470.46	466.22	247.26	230.58	1,414.52
045-253-270	078091050-001-001	1	60.3	470.46	444.02	247.26	219.60	1,381.34
045-253-260	078091051-001-001	1	39.2	470.46	288.62	247.26	142.74	1,149.08
045-253-250	078091052-001-001	1	42.2	470.46	310.82	247.26	153.72	1,182.26
045-253-240	078091053-001-001	1	42.2	470.46	310.82	247.26	153.72	1,182.26
045-253-230	078091054-001-001	1	63.3	470.46	466.22	247.26	230.58	1,414.52
045-253-220	078091055-001-001	1	235.3	470.46	1,731.72	247.26	856.44	3,305.88
045-254-030	078091056-001-001	1	33.2	470.46	244.20	247.26	120.78	1,082.70
045-254-040	078091057-001-001	1	27.1	470.46	199.80	247.26	98.82	1,016.34
045-254-050	078091058-001-001	1	42.2	470.46	310.82	247.26	153.72	1,182.26
045-254-060	078091059-001-001	1	105.6	470.46	777.04	247.26	384.30	1,879.06
045-254-070	078091060-001-001	1	87.5	470.46	643.84	247.26	318.42	1,679.98
045-254-090	078091062-001-001	1	39.2	470.46	288.62	247.26	142.74	1,149.08
045-254-100	078091063-001-001	1	27.1	470.46	199.80	247.26	98.82	1,016.34
045-254-110	078091064-001-001	1	24.1	470.46	177.60	247.26	87.84	983.16
045-272-040	078091068-001-001	1	66.4	470.46	488.42	247.26	241.56	1,447.70
045-272-050	078091069-001-001	1	138.8	470.46	1,021.26	247.26	505.08	2,244.06

City of Belmont
Sewer Service Charges
Fiscal Year 2026/27

APN	Account Number	Dwelling Units	Annualized Water Consumption (HCF)	Base Collection Charge	Flow Collection Charge	Base Treatment Charge	Flow Treatment Charge	Total Sewer Service Charge (1)
045-272-060	078091070-001-001	1	69.4	470.46	510.62	247.26	252.54	1,480.88
045-272-070	078091071-001-001	1	202.1	470.46	1,487.50	247.26	735.66	2,940.88
045-272-080	078091072-001-001	1	48.3	470.46	355.22	247.26	175.68	1,248.62
045-272-090	078091073-001-001	1	54.3	470.46	399.62	247.26	197.64	1,314.98
045-272-100	078091074-001-001	1	54.3	470.46	399.62	247.26	197.64	1,314.98
045-272-110	078091075-001-001	1	45.2	470.46	333.02	247.26	164.70	1,215.44
045-272-120	078091076-001-001	1	33.2	470.46	244.20	247.26	120.78	1,082.70
045-272-130	078091077-001-001	1	15.1	470.46	111.00	247.26	54.90	883.62
045-272-140	078091078-001-001	1	81.4	470.46	599.44	247.26	296.46	1,613.62
045-245-160	078091079-001-001	1	105.6	470.46	777.04	247.26	384.30	1,879.06
045-245-170	078091080-001-001	1	21.1	470.46	155.40	247.26	76.86	949.98
045-245-180	078091081-001-001	1	48.3	470.46	355.22	247.26	175.68	1,248.62
045-245-190	078091082-001-001	1	33.2	470.46	244.20	247.26	120.78	1,082.70
045-245-200	078091083-001-001	1	368.0	470.46	2,708.60	247.26	1,339.58	4,765.90
045-245-070	078091084-001-001	1	48.3	470.46	355.22	247.26	175.68	1,248.62
045-245-080	078091085-001-001	1	75.4	470.46	555.04	247.26	274.50	1,547.26
045-245-090	078091086-001-001	1	81.4	470.46	599.44	247.26	296.46	1,613.62
045-245-100	078091087-001-001	1	69.4	470.46	510.62	247.26	252.54	1,480.88
045-245-110	078091088-001-001	1	126.7	470.46	932.46	247.26	461.16	2,111.34
045-249-190	078091089-001-001	1	33.2	470.46	244.20	247.26	120.78	1,082.70
045-249-180	078091090-001-001	1	87.5	470.46	643.84	247.26	318.42	1,679.98
045-249-170	078091091-001-001	1	78.4	470.46	577.24	247.26	285.48	1,580.44
045-249-160	078091092-001-001	1	12.1	470.46	88.80	247.26	43.92	850.44
045-249-150	078091093-001-001	1	66.4	470.46	488.42	247.26	241.56	1,447.70
045-249-140	078091094-001-001	1	57.3	470.46	421.82	247.26	208.62	1,348.16
045-249-130	078091095-001-001	1	6.0	470.46	44.40	247.26	21.96	784.08
045-249-210	078091097-001-001	1	48.3	470.46	355.22	247.26	175.68	1,248.62
045-254-250	078091098-001-001	1	159.9	470.46	1,176.68	247.26	581.94	2,476.34
045-254-010	078091099-001-001	1	21.1	470.46	155.40	247.26	76.86	949.98
045-249-100	078091100-001-001	1	27.1	470.46	199.80	247.26	98.82	1,016.34
045-249-090	078091101-001-001	1	87.5	470.46	643.84	247.26	318.42	1,679.98
045-249-080	078091102-001-001	1	36.2	470.46	266.40	247.26	131.76	1,115.88
045-249-070	078091103-001-001	1	27.1	470.46	199.80	247.26	98.82	1,016.34
045-249-050	078091105-001-001	1	9.0	470.46	66.60	247.26	32.94	817.26
045-249-030	078091107-001-001	1	63.3	470.46	466.22	247.26	230.58	1,414.52
045-249-020	078091108-001-001	1	9.0	470.46	66.60	247.26	32.94	817.26
045-249-010	078091109-001-001	1	15.1	470.46	111.00	247.26	54.90	883.62
045-248-270	078091110-001-001	1	6.0	470.46	44.40	247.26	21.96	784.08
045-248-260	078091111-001-001	1	30.2	470.46	222.00	247.26	109.80	1,049.52
045-248-250	078091112-001-001	1	18.1	470.46	133.20	247.26	65.88	916.80
045-248-240	078091113-001-001	1	108.6	470.46	799.24	247.26	395.28	1,912.24
045-248-230	078091114-001-001	1	57.3	470.46	421.82	247.26	208.62	1,348.16
040-314-080	078091115-001-001	1	123.7	470.46	910.26	247.26	450.18	2,078.16
040-314-090	078091116-001-001	1	42.2	470.46	310.82	247.26	153.72	1,182.26
040-314-060	078091117-001-001	1	0.0	470.46	-	247.26	-	717.72
040-314-060	078091118-001-001	1	184.0	470.46	1,354.30	247.26	669.78	2,741.80
040-314-050	078091119-001-001	1	39.2	470.46	288.62	247.26	142.74	1,149.08
040-314-050	078091120-001-001	1	66.4	470.46	488.42	247.26	241.56	1,447.70
040-314-010	078091121-001-001	1	39.2	470.46	288.62	247.26	142.74	1,149.08
040-314-010	078091122-001-001	1	18.1	470.46	133.20	247.26	65.88	916.80
040-312-040	078091123-001-001	1	30.2	470.46	222.00	247.26	109.80	1,049.52
040-312-040	078091124-001-001	1	66.4	470.46	488.42	247.26	241.56	1,447.70
040-312-030	078091125-001-001	1	30.2	470.46	222.00	247.26	109.80	1,049.52
040-312-030	078091126-001-001	1	75.4	470.46	555.04	247.26	274.50	1,547.26
045-262-120	078091127-001-001	1	21.1	470.46	155.40	247.26	76.86	949.98
045-262-130	078091128-001-001	1	114.6	470.46	843.66	247.26	417.24	1,978.62
045-262-140	078091129-001-001	1	57.3	470.46	421.82	247.26	208.62	1,348.16
045-262-150	078091130-001-001	1	69.4	470.46	510.62	247.26	252.54	1,480.88
045-262-160	078091131-001-001	1	211.2	470.46	1,554.10	247.26	768.60	3,040.42
045-262-170	078091132-001-001	1	54.3	470.46	399.62	247.26	197.64	1,314.98
040-314-040	078091133-001-001	1	45.2	470.46	333.02	247.26	164.70	1,215.44
040-314-040	078091134-001-001	1	21.1	470.46	155.40	247.26	76.86	949.98
040-314-030	078091135-001-001	1	21.1	470.46	155.40	247.26	76.86	949.98
040-314-030	078091136-001-001	1	24.1	470.46	177.60	247.26	87.84	983.16
040-314-020	078091137-001-001	1	57.3	470.46	421.82	247.26	208.62	1,348.16
040-314-020	078091138-001-001	1	63.3	470.46	466.22	247.26	230.58	1,414.52
045-262-190	078091140-001-001	1	93.5	470.46	688.24	247.26	340.38	1,746.34
045-262-010	078091141-001-001	1	12.1	470.46	88.80	247.26	43.92	850.44

City of Belmont
Sewer Service Charges
Fiscal Year 2026/27

APN	Account Number	Dwelling Units	Annualized Water Consumption (HCF)	Base Collection Charge	Flow Collection Charge	Base Treatment Charge	Flow Treatment Charge	Total Sewer Service Charge (1)
045-262-020	078091142-001-001	1	99.5	470.46	732.64	247.26	362.34	1,812.70
045-262-030	078091143-001-001	1	27.1	470.46	199.80	247.26	98.82	1,016.34
045-262-040	078091144-001-001	1	39.2	470.46	288.62	247.26	142.74	1,149.08
045-262-050	078091145-001-001	1	69.4	470.46	510.62	247.26	252.54	1,480.88
045-262-060	078091146-001-001	1	66.4	470.46	488.42	247.26	241.56	1,447.70
045-262-070	078091147-001-001	1	63.3	470.46	466.22	247.26	230.58	1,414.52
045-245-220	078091148-001-001	1	33.2	470.46	244.20	247.26	120.78	1,082.70
045-245-140	078091149-001-001	1	45.2	470.46	333.02	247.26	164.70	1,215.44
045-245-150	078091150-001-001	1	108.6	470.46	799.24	247.26	395.28	1,912.24
040-271-160	078091151-001-001	1	27.1	470.46	199.80	247.26	98.82	1,016.34
040-271-180	078091153-001-001	1	24.1	470.46	177.60	247.26	87.84	983.16
040-271-190	078091154-001-001	1	27.1	470.46	199.80	247.26	98.82	1,016.34
040-271-200	078091155-001-001	1	0.0	470.46	-	247.26	-	717.72
040-271-210	078091156-001-001	1	72.4	470.46	532.82	247.26	263.52	1,514.06
040-271-220	078091157-001-001	1	33.2	470.46	244.20	247.26	120.78	1,082.70
040-271-230	078091158-001-001	1	84.5	470.46	621.64	247.26	307.44	1,646.80
040-271-240	078091159-001-001	1	66.4	470.46	488.42	247.26	241.56	1,447.70
040-271-250	078091160-001-001	1	78.4	470.46	577.24	247.26	285.48	1,580.44
040-271-260	078091161-001-001	1	81.4	470.46	599.44	247.26	296.46	1,613.62
040-271-270	078091162-001-001	1	90.5	470.46	666.04	247.26	329.40	1,713.16
040-271-280	078091163-001-001	1	54.3	470.46	399.62	247.26	197.64	1,314.98
040-271-290	078091164-001-001	1	27.1	470.46	199.80	247.26	98.82	1,016.34
040-271-300	078091165-001-001	1	0.0	470.46	-	247.26	-	717.72
040-271-310	078091166-001-001	1	54.3	470.46	399.62	247.26	197.64	1,314.98
040-271-320	078091167-001-001	1	36.2	470.46	266.40	247.26	131.76	1,115.88
040-271-330	078091168-001-001	1	51.3	470.46	377.42	247.26	186.66	1,281.80
040-274-110	078091169-001-001	1	48.3	470.46	355.22	247.26	175.68	1,248.62
040-274-120	078091170-001-001	1	51.3	470.46	377.42	247.26	186.66	1,281.80
040-274-130	078091171-001-001	1	69.4	470.46	510.62	247.26	252.54	1,480.88
040-290-010	078091172-001-001	1	54.3	470.46	399.62	247.26	197.64	1,314.98
040-290-020	078091173-001-001	1	18.1	470.46	133.20	247.26	65.88	916.80
040-290-030	078091174-001-001	1	120.7	470.46	888.06	247.26	439.20	2,044.98
040-290-040	078091175-001-001	1	120.7	470.46	888.06	247.26	439.20	2,044.98
040-290-050	078091176-001-001	1	90.5	470.46	666.04	247.26	329.40	1,713.16
040-290-060	078091177-001-001	1	69.4	470.46	510.62	247.26	252.54	1,480.88
040-290-070	078091178-001-001	1	75.4	470.46	555.04	247.26	274.50	1,547.26
040-290-080	078091179-001-001	1	9.0	470.46	66.60	247.26	32.94	817.26
040-290-090	078091180-001-001	1	30.2	470.46	222.00	247.26	109.80	1,049.52
040-290-110	078091182-001-001	1	135.7	470.46	999.06	247.26	494.10	2,210.88
040-290-120	078091183-001-001	1	15.1	470.46	111.00	247.26	54.90	883.62
040-290-130	078091184-001-001	1	45.2	470.46	333.02	247.26	164.70	1,215.44
040-290-140	078091185-001-001	1	39.2	470.46	288.62	247.26	142.74	1,149.08
040-314-070	078091186-001-001	1	51.3	470.46	377.42	247.26	186.66	1,281.80
040-253-120	078091187-001-001	1	153.8	470.46	1,132.28	247.26	559.98	2,409.98
040-253-110	078091188-001-001	1	87.5	470.46	643.84	247.26	318.42	1,679.98
040-253-100	078091189-001-001	1	24.1	470.46	177.60	247.26	87.84	983.16
040-253-090	078091190-001-001	1	42.2	470.46	310.82	247.26	153.72	1,182.26
040-253-070	078091191-001-001	1	66.4	470.46	488.42	247.26	241.56	1,447.70
040-253-060	078091192-001-001	1	24.1	470.46	177.60	247.26	87.84	983.16
040-272-130	078091193-001-001	1	72.4	470.46	532.82	247.26	263.52	1,514.06
040-272-140	078091194-001-001	1	36.2	470.46	266.40	247.26	131.76	1,115.88
040-272-150	078091195-001-001	1	30.2	470.46	222.00	247.26	109.80	1,049.52
040-272-160	078091196-001-001	1	36.2	470.46	266.40	247.26	131.76	1,115.88
040-272-170	078091197-001-001	1	72.4	470.46	532.82	247.26	263.52	1,514.06
040-272-010	078091198-001-001	1	45.2	470.46	333.02	247.26	164.70	1,215.44
040-273-200	078091199-001-001	1	33.2	470.46	244.20	247.26	120.78	1,082.70
040-273-210	078091200-001-001	1	18.1	470.46	133.20	247.26	65.88	916.80
040-273-020	078091202-001-001	1	51.3	470.46	377.42	247.26	186.66	1,281.80
040-273-030	078091203-001-001	1	51.3	470.46	377.42	247.26	186.66	1,281.80
040-253-040	078091206-001-001	1	60.3	470.46	444.02	247.26	219.60	1,381.34
040-253-030	078091207-001-001	1	129.7	470.46	954.66	247.26	472.14	2,144.52
040-253-020	078091208-001-001	1	27.1	470.46	199.80	247.26	98.82	1,016.34
040-253-010	078091209-001-001	1	60.3	470.46	444.02	247.26	219.60	1,381.34
040-251-110	078091210-001-001	1	36.2	470.46	266.40	247.26	131.76	1,115.88
040-272-020	078091211-001-001	1	165.9	470.46	1,221.08	247.26	603.90	2,542.70
040-272-030	078091212-001-001	1	102.6	470.46	754.84	247.26	373.32	1,845.88
040-272-040	078091213-001-001	1	66.4	470.46	488.42	247.26	241.56	1,447.70
040-272-050	078091214-001-001	1	69.4	470.46	510.62	247.26	252.54	1,480.88

City of Belmont
Sewer Service Charges
Fiscal Year 2026/27

APN	Account Number	Dwelling Units	Annualized Water Consumption (HCF)	Base Collection Charge	Flow Collection Charge	Base Treatment Charge	Flow Treatment Charge	Total Sewer Service Charge (1)
040-272-060	078091215-001-001	1	48.3	470.46	355.22	247.26	175.68	1,248.62
040-253-130	078091216-001-001	1	78.4	470.46	577.24	247.26	285.48	1,580.44
040-273-050	078091217-001-001	1	42.2	470.46	310.82	247.26	153.72	1,182.26
040-273-060	078091218-001-001	1	33.2	470.46	244.20	247.26	120.78	1,082.70
040-273-070	078091219-001-001	1	36.2	470.46	266.40	247.26	131.76	1,115.88
040-273-080	078091220-001-001	1	120.7	470.46	888.06	247.26	439.20	2,044.98
040-272-110	078091221-001-001	1	66.4	470.46	488.42	247.26	241.56	1,447.70
040-272-120	078091222-001-001	1	111.6	470.46	821.46	247.26	406.26	1,945.44
043-243-330	078091223-001-001	1	27.1	470.46	199.80	247.26	98.82	1,016.34
040-274-010	078091224-001-001	1	21.1	470.46	155.40	247.26	76.86	949.98
040-274-020	078091225-001-001	1	21.1	470.46	155.40	247.26	76.86	949.98
040-274-030	078091226-001-001	1	57.3	470.46	421.82	247.26	208.62	1,348.16
040-274-040	078091227-001-001	1	78.4	470.46	577.24	247.26	285.48	1,580.44
040-274-050	078091228-001-001	1	69.4	470.46	510.62	247.26	252.54	1,480.88
040-274-180	078091229-001-001	1	72.4	470.46	532.82	247.26	263.52	1,514.06
040-274-190	078091230-001-001	1	45.2	470.46	333.02	247.26	164.70	1,215.44
040-274-210	078091231-001-001	1	57.3	470.46	421.82	247.26	208.62	1,348.16
040-274-220	078091232-001-001	1	63.3	470.46	466.22	247.26	230.58	1,414.52
040-274-230	078091233-001-001	1	66.4	470.46	488.42	247.26	241.56	1,447.70
040-272-070	078091235-001-001	1	75.4	470.46	555.04	247.26	274.50	1,547.26
040-272-080	078091236-001-001	1	33.2	470.46	244.20	247.26	120.78	1,082.70
040-272-090	078091237-001-001	1	75.4	470.46	555.04	247.26	274.50	1,547.26
040-272-100	078091238-001-001	1	24.1	470.46	177.60	247.26	87.84	983.16
040-273-090	078091239-001-001	1	93.5	470.46	688.24	247.26	340.38	1,746.34
040-273-100	078091240-001-001	1	45.2	470.46	333.02	247.26	164.70	1,215.44
040-273-110	078091241-001-001	1	24.1	470.46	177.60	247.26	87.84	983.16
040-273-120	078091242-001-001	1	18.1	470.46	133.20	247.26	65.88	916.80
040-274-140	078091243-001-001	1	12.1	470.46	88.80	247.26	43.92	850.44
040-274-150	078091244-001-001	1	57.3	470.46	421.82	247.26	208.62	1,348.16
040-274-160	078091245-001-001	1	108.6	470.46	799.24	247.26	395.28	1,912.24
040-274-170	078091246-001-001	1	60.3	470.46	444.02	247.26	219.60	1,381.34
040-273-140	078091247-001-001	1	84.5	470.46	621.64	247.26	307.44	1,646.80
040-273-150	078091248-001-001	1	138.8	470.46	1,021.26	247.26	505.08	2,244.06
040-273-160	078091249-001-001	1	9.0	470.46	66.60	247.26	32.94	817.26
040-273-180	078091250-001-001	1	48.3	470.46	355.22	247.26	175.68	1,248.62
040-273-170	078091251-001-001	1	12.1	470.46	88.80	247.26	43.92	850.44
040-274-060	078091253-001-001	1	69.4	470.46	510.62	247.26	252.54	1,480.88
040-274-070	078091254-001-001	1	15.1	470.46	111.00	247.26	54.90	883.62
040-274-080	078091255-001-001	1	66.4	470.46	488.42	247.26	241.56	1,447.70
040-273-130	078091257-001-001	1	27.1	470.46	199.80	247.26	98.82	1,016.34
040-274-100	078091258-001-001	1	63.3	470.46	466.22	247.26	230.58	1,414.52
040-281-240	078091259-001-001	1	57.3	470.46	421.82	247.26	208.62	1,348.16
040-281-250	078091260-001-001	1	39.2	470.46	288.62	247.26	142.74	1,149.08
040-281-260	078091261-001-001	1	30.2	470.46	222.00	247.26	109.80	1,049.52
040-281-270	078091262-001-001	1	36.2	470.46	266.40	247.26	131.76	1,115.88
040-281-280	078091263-001-001	1	144.8	470.46	1,065.66	247.26	527.04	2,310.42
040-281-290	078091264-001-001	1	72.4	470.46	532.82	247.26	263.52	1,514.06
040-281-180	078091265-001-001	1	66.4	470.46	488.42	247.26	241.56	1,447.70
040-281-190	078091266-001-001	1	66.4	470.46	488.42	247.26	241.56	1,447.70
040-281-200	078091267-001-001	1	51.3	470.46	377.42	247.26	186.66	1,281.80
040-281-210	078091268-001-001	1	69.4	470.46	510.62	247.26	252.54	1,480.88
040-281-220	078091269-001-001	1	36.2	470.46	266.40	247.26	131.76	1,115.88
040-281-230	078091270-001-001	1	24.1	470.46	177.60	247.26	87.84	983.16
040-281-120	078091271-001-001	1	30.2	470.46	222.00	247.26	109.80	1,049.52
040-281-130	078091272-001-001	1	81.4	470.46	599.44	247.26	296.46	1,613.62
040-281-140	078091273-001-001	1	63.3	470.46	466.22	247.26	230.58	1,414.52
040-281-150	078091274-001-001	1	33.2	470.46	244.20	247.26	120.78	1,082.70
040-281-160	078091275-001-001	1	48.3	470.46	355.22	247.26	175.68	1,248.62
040-281-300	078091277-001-001	1	93.5	470.46	688.24	247.26	340.38	1,746.34
040-281-310	078091278-001-001	1	54.3	470.46	399.62	247.26	197.64	1,314.98
040-281-320	078091279-001-001	1	9.0	470.46	66.60	247.26	32.94	817.26
040-281-330	078091280-001-001	1	42.2	470.46	310.82	247.26	153.72	1,182.26
040-281-360	078091282-001-001	1	78.4	470.46	577.24	247.26	285.48	1,580.44
040-281-370	078091283-001-001	1	3.0	470.46	22.20	247.26	10.98	750.90
040-281-380	078091284-001-001	1	114.6	470.46	843.66	247.26	417.24	1,978.62
040-281-390	078091285-001-001	1	45.2	470.46	333.02	247.26	164.70	1,215.44
040-281-400	078091286-001-001	1	87.5	470.46	643.84	247.26	318.42	1,679.98
040-281-410	078091287-001-001	1	24.1	470.46	177.60	247.26	87.84	983.16

City of Belmont
Sewer Service Charges
Fiscal Year 2026/27

APN	Account Number	Dwelling Units	Annualized Water Consumption (HCF)	Base Collection Charge	Flow Collection Charge	Base Treatment Charge	Flow Treatment Charge	Total Sewer Service Charge (1)
040-281-430	078091289-001-001	1	51.3	470.46	377.42	247.26	186.66	1,281.80
040-281-450	078091290-001-001	1	42.2	470.46	310.82	247.26	153.72	1,182.26
040-281-440	078091291-001-001	1	60.3	470.46	444.02	247.26	219.60	1,381.34
040-281-460	078091292-001-001	1	111.6	470.46	821.46	247.26	406.26	1,945.44
040-281-470	078091293-001-001	1	63.3	470.46	466.22	247.26	230.58	1,414.52
040-281-480	078091294-001-001	1	24.1	470.46	177.60	247.26	87.84	983.16
040-282-240	078091296-001-001	1	36.2	470.46	266.40	247.26	131.76	1,115.88
040-282-230	078091297-001-001	1	75.4	470.46	555.04	247.26	274.50	1,547.26
040-282-220	078091298-001-001	1	75.4	470.46	555.04	247.26	274.50	1,547.26
040-282-210	078091299-001-001	1	66.4	470.46	488.42	247.26	241.56	1,447.70
040-282-200	078091300-001-001	1	6.0	470.46	44.40	247.26	21.96	784.08
040-282-130	078091301-001-001	1	42.2	470.46	310.82	247.26	153.72	1,182.26
040-282-120	078091302-001-001	1	60.3	470.46	444.02	247.26	219.60	1,381.34
040-282-110	078091303-001-001	1	51.3	470.46	377.42	247.26	186.66	1,281.80
040-282-100	078091304-001-001	1	18.1	470.46	133.20	247.26	65.88	916.80
040-282-090	078091305-001-001	1	111.6	470.46	821.46	247.26	406.26	1,945.44
040-282-080	078091306-001-001	1	42.2	470.46	310.82	247.26	153.72	1,182.26
040-282-070	078091307-001-001	1	54.3	470.46	399.62	247.26	197.64	1,314.98
040-282-060	078091308-001-001	1	84.5	470.46	621.64	247.26	307.44	1,646.80
040-282-050	078091309-001-001	1	111.6	470.46	821.46	247.26	406.26	1,945.44
040-282-040	078091310-001-001	1	75.4	470.46	555.04	247.26	274.50	1,547.26
040-282-030	078091311-001-001	1	265.5	470.46	1,953.74	247.26	966.24	3,637.70
040-282-020	078091312-001-001	1	45.2	470.46	333.02	247.26	164.70	1,215.44
040-282-010	078091313-001-001	1	24.1	470.46	177.60	247.26	87.84	983.16
040-281-010	078091314-001-001	1	54.3	470.46	399.62	247.26	197.64	1,314.98
040-281-020	078091315-001-001	1	51.3	470.46	377.42	247.26	186.66	1,281.80
040-281-030	078091316-001-001	1	51.3	470.46	377.42	247.26	186.66	1,281.80
040-281-040	078091317-001-001	1	27.1	470.46	199.80	247.26	98.82	1,016.34
040-281-050	078091318-001-001	1	24.1	470.46	177.60	247.26	87.84	983.16
040-281-060	078091319-001-001	1	57.3	470.46	421.82	247.26	208.62	1,348.16
040-281-070	078091320-001-001	1	48.3	470.46	355.22	247.26	175.68	1,248.62
040-281-080	078091321-001-001	1	126.7	470.46	932.46	247.26	461.16	2,111.34
040-281-090	078091322-001-001	1	6.0	470.46	44.40	247.26	21.96	784.08
040-281-100	078091323-001-001	1	99.5	470.46	732.64	247.26	362.34	1,812.70
040-281-110	078091324-001-001	1	66.4	470.46	488.42	247.26	241.56	1,447.70
040-282-190	078091325-001-001	1	39.2	470.46	288.62	247.26	142.74	1,149.08
040-282-180	078091326-001-001	1	48.3	470.46	355.22	247.26	175.68	1,248.62
040-282-170	078091327-001-001	1	36.2	470.46	266.40	247.26	131.76	1,115.88
040-282-160	078091328-001-001	1	24.1	470.46	177.60	247.26	87.84	983.16
040-282-150	078091329-001-001	1	45.2	470.46	333.02	247.26	164.70	1,215.44
040-282-140	078091330-001-001	1	66.4	470.46	488.42	247.26	241.56	1,447.70
040-301-050	078091331-001-001	1	78.4	470.46	577.24	247.26	285.48	1,580.44
040-301-060	078091332-001-001	1	102.6	470.46	754.84	247.26	373.32	1,845.88
040-301-070	078091333-001-001	1	45.2	470.46	333.02	247.26	164.70	1,215.44
040-301-080	078091334-001-001	1	585.2	470.46	4,307.12	247.26	2,130.14	7,154.98
040-303-100	078091335-001-001	1	45.2	470.46	333.02	247.26	164.70	1,215.44
040-303-090	078091336-001-001	1	30.2	470.46	222.00	247.26	109.80	1,049.52
040-301-160	078091337-001-001	1	87.5	470.46	643.84	247.26	318.42	1,679.98
040-301-170	078091338-001-001	1	72.4	470.46	532.82	247.26	263.52	1,514.06
040-301-010	078091339-001-001	1	60.3	470.46	444.02	247.26	219.60	1,381.34
040-301-020	078091340-001-001	1	36.2	470.46	266.40	247.26	131.76	1,115.88
040-301-030	078091341-001-001	1	54.3	470.46	399.62	247.26	197.64	1,314.98
040-301-040	078091342-001-001	1	36.2	470.46	266.40	247.26	131.76	1,115.88
040-302-190	078091343-001-001	1	69.4	470.46	510.62	247.26	252.54	1,480.88
040-302-210	078091345-001-001	1	57.3	470.46	421.82	247.26	208.62	1,348.16
040-302-010	078091346-001-001	1	72.4	470.46	532.82	247.26	263.52	1,514.06
040-302-020	078091347-001-001	1	36.2	470.46	266.40	247.26	131.76	1,115.88
040-302-030	078091348-001-001	1	45.2	470.46	333.02	247.26	164.70	1,215.44
040-303-080	078091349-001-001	1	54.3	470.46	399.62	247.26	197.64	1,314.98
040-303-070	078091350-001-001	1	102.6	470.46	754.84	247.26	373.32	1,845.88
040-303-060	078091351-001-001	1	48.3	470.46	355.22	247.26	175.68	1,248.62
040-303-040	078091352-001-001	1	78.4	470.46	577.24	247.26	285.48	1,580.44
040-303-030	078091353-001-001	1	27.1	470.46	199.80	247.26	98.82	1,016.34
040-303-020	078091354-001-001	1	117.6	470.46	865.86	247.26	428.22	2,011.80
040-301-090	078091355-001-001	1	60.3	470.46	444.02	247.26	219.60	1,381.34
040-301-100	078091356-001-001	1	171.9	470.46	1,265.48	247.26	625.86	2,609.06
040-301-110	078091357-001-001	1	30.2	470.46	222.00	247.26	109.80	1,049.52
040-301-120	078091358-001-001	1	21.1	470.46	155.40	247.26	76.86	949.98

City of Belmont
Sewer Service Charges
Fiscal Year 2026/27

APN	Account Number	Dwelling Units	Annualized Water Consumption (HCF)	Base Collection Charge	Flow Collection Charge	Base Treatment Charge	Flow Treatment Charge	Total Sewer Service Charge (1)
040-301-130	078091359-001-001	1	54.3	470.46	399.62	247.26	197.64	1,314.98
040-301-150	078091360-001-001	1	72.4	470.46	532.82	247.26	263.52	1,514.06
040-302-040	078091361-001-001	1	54.3	470.46	399.62	247.26	197.64	1,314.98
040-302-050	078091362-001-001	1	90.5	470.46	666.04	247.26	329.40	1,713.16
040-302-060	078091363-001-001	1	57.3	470.46	421.82	247.26	208.62	1,348.16
040-302-070	078091364-001-001	1	51.3	470.46	377.42	247.26	186.66	1,281.80
040-302-080	078091365-001-001	1	18.1	470.46	133.20	247.26	65.88	916.80
040-302-090	078091366-001-001	1	84.5	470.46	621.64	247.26	307.44	1,646.80
040-302-130	078091367-001-001	1	63.3	470.46	466.22	247.26	230.58	1,414.52
040-302-150	078091369-001-001	1	36.2	470.46	266.40	247.26	131.76	1,115.88
040-302-160	078091370-001-001	1	93.5	470.46	688.24	247.26	340.38	1,746.34
040-302-170	078091371-001-001	1	36.2	470.46	266.40	247.26	131.76	1,115.88
040-302-180	078091372-001-001	1	24.1	470.46	177.60	247.26	87.84	983.16
040-303-140	078091373-001-001	1	24.1	470.46	177.60	247.26	87.84	983.16
040-303-130	078091374-001-001	1	24.1	470.46	177.60	247.26	87.84	983.16
040-303-120	078091375-001-001	1	42.2	470.46	310.82	247.26	153.72	1,182.26
040-302-100	078091376-001-001	1	21.1	470.46	155.40	247.26	76.86	949.98
040-302-110	078091377-001-001	1	39.2	470.46	288.62	247.26	142.74	1,149.08
040-302-120	078091378-001-001	1	87.5	470.46	643.84	247.26	318.42	1,679.98
040-320-050	078091379-001-001	1	66.4	470.46	488.42	247.26	241.56	1,447.70
040-320-040	078091380-001-001	1	30.2	470.46	222.00	247.26	109.80	1,049.52
040-320-040	078091381-001-001	1	18.1	470.46	133.20	247.26	65.88	916.80
040-320-030	078091382-001-001	1	0.0	470.46	-	247.26	-	717.72
040-320-020	078091383-001-001	1	45.2	470.46	333.02	247.26	164.70	1,215.44
040-320-010	078091384-001-001	1	45.2	470.46	333.02	247.26	164.70	1,215.44
040-303-200	078091385-001-001	1	12.1	470.46	88.80	247.26	43.92	850.44
040-303-190	078091386-001-001	1	69.4	470.46	510.62	247.26	252.54	1,480.88
040-303-180	078091387-001-001	1	30.2	470.46	222.00	247.26	109.80	1,049.52
040-303-170	078091388-001-001	1	24.1	470.46	177.60	247.26	87.84	983.16
040-303-160	078091389-001-001	1	21.1	470.46	155.40	247.26	76.86	949.98
040-303-150	078091390-001-001	1	69.4	470.46	510.62	247.26	252.54	1,480.88
040-320-080	078091391-001-001	1	81.4	470.46	599.44	247.26	296.46	1,613.62
040-320-070	078091392-001-001	1	108.6	470.46	799.24	247.26	395.28	1,912.24
040-320-070	078091393-001-001	1	21.1	470.46	155.40	247.26	76.86	949.98
040-320-060	078091394-001-001	1	69.4	470.46	510.62	247.26	252.54	1,480.88
040-320-060	078091395-001-001	1	63.3	470.46	466.22	247.26	230.58	1,414.52
040-320-050	078091396-001-001	1	30.2	470.46	222.00	247.26	109.80	1,049.52
040-303-260	078091397-001-001	1	18.1	470.46	133.20	247.26	65.88	916.80
040-303-250	078091398-001-001	1	63.3	470.46	466.22	247.26	230.58	1,414.52
040-303-240	078091399-001-001	1	27.1	470.46	199.80	247.26	98.82	1,016.34
040-303-230	078091400-001-001	1	42.2	470.46	310.82	247.26	153.72	1,182.26
040-303-220	078091401-001-001	1	9.0	470.46	66.60	247.26	32.94	817.26
040-303-210	078091402-001-001	1	21.1	470.46	155.40	247.26	76.86	949.98
040-262-250	078091403-001-001	1	33.2	470.46	244.20	247.26	120.78	1,082.70
040-262-260	078091404-001-001	1	39.2	470.46	288.62	247.26	142.74	1,149.08
040-261-160	078091406-001-001	1	33.2	470.46	244.20	247.26	120.78	1,082.70
040-261-170	078091407-001-001	1	45.2	470.46	333.02	247.26	164.70	1,215.44
040-261-180	078091408-001-001	1	39.2	470.46	288.62	247.26	142.74	1,149.08
040-263-300	078091409-001-001	1	45.2	470.46	333.02	247.26	164.70	1,215.44
040-263-030	078091412-001-001	1	63.3	470.46	466.22	247.26	230.58	1,414.52
040-263-040	078091413-001-001	1	27.1	470.46	199.80	247.26	98.82	1,016.34
040-263-050	078091414-001-001	1	78.4	470.46	577.24	247.26	285.48	1,580.44
040-263-060	078091415-001-001	1	93.5	470.46	688.24	247.26	340.38	1,746.34
040-263-070	078091416-001-001	1	48.3	470.46	355.22	247.26	175.68	1,248.62
040-263-080	078091417-001-001	1	39.2	470.46	288.62	247.26	142.74	1,149.08
040-263-090	078091418-001-001	1	66.4	470.46	488.42	247.26	241.56	1,447.70
040-263-100	078091419-001-001	1	30.2	470.46	222.00	247.26	109.80	1,049.52
040-263-110	078091420-001-001	1	57.3	470.46	421.82	247.26	208.62	1,348.16
040-263-120	078091421-001-001	1	87.5	470.46	643.84	247.26	318.42	1,679.98
040-263-130	078091422-001-001	1	51.3	470.46	377.42	247.26	186.66	1,281.80
040-263-140	078091423-001-001	1	42.2	470.46	310.82	247.26	153.72	1,182.26
040-263-150	078091424-001-001	1	48.3	470.46	355.22	247.26	175.68	1,248.62
040-263-160	078091425-001-001	1	24.1	470.46	177.60	247.26	87.84	983.16
040-263-170	078091426-001-001	1	45.2	470.46	333.02	247.26	164.70	1,215.44
040-271-040	078091427-001-001	1	3.0	470.46	22.20	247.26	10.98	750.90
040-271-050	078091428-001-001	1	51.3	470.46	377.42	247.26	186.66	1,281.80
040-271-060	078091429-001-001	1	37.1	470.46	273.18	247.26	135.10	1,126.00
040-271-070	078091430-001-001	1	66.4	470.46	488.42	247.26	241.56	1,447.70

City of Belmont
Sewer Service Charges
Fiscal Year 2026/27

APN	Account Number	Dwelling Units	Annualized Water Consumption (HCF)	Base Collection Charge	Flow Collection Charge	Base Treatment Charge	Flow Treatment Charge	Total Sewer Service Charge (1)
040-271-080	078091431-001-001	1	81.4	470.46	599.44	247.26	296.46	1,613.62
040-271-090	078091432-001-001	1	126.7	470.46	932.46	247.26	461.16	2,111.34
040-271-100	078091433-001-001	1	3.0	470.46	22.20	247.26	10.98	750.90
040-271-110	078091434-001-001	1	78.4	470.46	577.24	247.26	285.48	1,580.44
040-271-120	078091435-001-001	1	72.4	470.46	532.82	247.26	263.52	1,514.06
040-271-130	078091436-001-001	1	147.8	470.46	1,087.88	247.26	538.02	2,343.62
040-271-140	078091437-001-001	1	48.3	470.46	355.22	247.26	175.68	1,248.62
040-271-150	078091438-001-001	1	9.0	470.46	66.60	247.26	32.94	817.26
040-261-030	078091440-001-001	1	33.2	470.46	244.20	247.26	120.78	1,082.70
040-261-020	078091441-001-001	1	87.5	470.46	643.84	247.26	318.42	1,679.98
040-261-010	078091442-001-001	1	33.2	470.46	244.20	247.26	120.78	1,082.70
040-261-080	078091444-001-001	1	36.2	470.46	266.40	247.26	131.76	1,115.88
040-261-090	078091445-001-001	1	51.3	470.46	377.42	247.26	186.66	1,281.80
040-261-100	078091446-001-001	1	24.1	470.46	177.60	247.26	87.84	983.16
040-261-110	078091447-001-001	1	102.6	470.46	754.84	247.26	373.32	1,845.88
040-261-120	078091448-001-001	1	45.2	470.46	333.02	247.26	164.70	1,215.44
040-261-130	078091449-001-001	1	63.3	470.46	466.22	247.26	230.58	1,414.52
040-261-140	078091450-001-001	1	45.2	470.46	333.02	247.26	164.70	1,215.44
040-262-010	078091451-001-001	1	87.5	470.46	643.84	247.26	318.42	1,679.98
040-262-020	078091452-001-001	1	21.1	470.46	155.40	247.26	76.86	949.98
040-262-030	078091453-001-001	1	39.2	470.46	288.62	247.26	142.74	1,149.08
040-262-040	078091454-001-001	1	45.2	470.46	333.02	247.26	164.70	1,215.44
040-262-050	078091455-001-001	1	0.0	470.46	-	247.26	-	717.72
040-262-060	078091456-001-001	1	117.6	470.46	865.86	247.26	428.22	2,011.80
040-262-070	078091457-001-001	1	78.4	470.46	577.24	247.26	285.48	1,580.44
040-262-080	078091458-001-001	1	75.4	470.46	555.04	247.26	274.50	1,547.26
040-262-090	078091459-001-001	1	81.4	470.46	599.44	247.26	296.46	1,613.62
040-262-100	078091460-001-001	1	78.4	470.46	577.24	247.26	285.48	1,580.44
040-262-110	078091461-001-001	1	42.2	470.46	310.82	247.26	153.72	1,182.26
040-262-120	078091462-001-001	1	33.2	470.46	244.20	247.26	120.78	1,082.70
040-262-130	078091463-001-001	1	96.5	470.46	710.44	247.26	351.36	1,779.52
040-262-140	078091464-001-001	1	45.2	470.46	333.02	247.26	164.70	1,215.44
040-262-150	078091465-001-001	1	33.2	470.46	244.20	247.26	120.78	1,082.70
040-262-160	078091466-001-001	1	33.2	470.46	244.20	247.26	120.78	1,082.70
040-262-170	078091467-001-001	1	39.2	470.46	288.62	247.26	142.74	1,149.08
040-262-180	078091468-001-001	1	30.2	470.46	222.00	247.26	109.80	1,049.52
040-262-190	078091469-001-001	1	60.3	470.46	444.02	247.26	219.60	1,381.34
040-262-200	078091470-001-001	1	63.3	470.46	466.22	247.26	230.58	1,414.52
040-262-210	078091471-001-001	1	123.7	470.46	910.26	247.26	450.18	2,078.16
040-262-220	078091472-001-001	1	99.5	470.46	732.64	247.26	362.34	1,812.70
040-262-230	078091473-001-001	1	39.2	470.46	288.62	247.26	142.74	1,149.08
040-262-240	078091474-001-001	1	39.2	470.46	288.62	247.26	142.74	1,149.08
040-242-060	078091475-001-001	1	111.6	470.46	821.46	247.26	406.26	1,945.44
040-243-080	078091477-001-001	1	39.2	470.46	288.62	247.26	142.74	1,149.08
040-243-100	078091478-001-001	1	27.1	470.46	199.80	247.26	98.82	1,016.34
040-243-110	078091479-001-001	1	27.1	470.46	199.80	247.26	98.82	1,016.34
040-243-120	078091480-001-001	1	69.4	470.46	510.62	247.26	252.54	1,480.88
040-243-010	078091481-001-001	1	21.1	470.46	155.40	247.26	76.86	949.98
040-243-020	078091482-001-001	1	24.1	470.46	177.60	247.26	87.84	983.16
040-243-030	078091483-001-001	1	108.6	470.46	799.24	247.26	395.28	1,912.24
040-243-050	078091485-001-001	1	72.4	470.46	532.82	247.26	263.52	1,514.06
040-243-060	078091486-001-001	1	51.3	470.46	377.42	247.26	186.66	1,281.80
040-245-010	078091487-001-001	1	84.2	470.46	619.92	247.26	306.60	1,644.24
040-244-040	078091488-001-001	1	33.2	470.46	244.20	247.26	120.78	1,082.70
040-244-150	078091489-001-001	1	117.6	470.46	865.86	247.26	428.22	2,011.80
040-244-140	078091490-001-001	1	63.3	470.46	466.22	247.26	230.58	1,414.52
040-244-130	078091491-001-001	1	15.1	470.46	111.00	247.26	54.90	883.62
040-241-030	078091492-001-001	1	39.2	470.46	288.62	247.26	142.74	1,149.08
040-241-010	078091494-001-001	1	78.4	470.46	577.24	247.26	285.48	1,580.44
040-242-020	078091495-001-001	1	54.3	470.46	399.62	247.26	197.64	1,314.98
040-242-030	078091496-001-001	1	96.5	470.46	710.44	247.26	351.36	1,779.52
040-242-040	078091497-001-001	1	39.2	470.46	288.62	247.26	142.74	1,149.08
040-242-050	078091498-001-001	1	45.2	470.46	333.02	247.26	164.70	1,215.44
040-246-010	078091499-001-001	1	93.5	470.46	688.24	247.26	340.38	1,746.34
040-246-020	078091500-001-001	1	123.7	470.46	910.26	247.26	450.18	2,078.16
040-246-030	078091501-001-001	1	69.4	470.46	510.62	247.26	252.54	1,480.88
040-246-040	078091502-001-001	1	30.2	470.46	222.00	247.26	109.80	1,049.52
040-246-050	078091503-001-001	1	27.1	470.46	199.80	247.26	98.82	1,016.34

City of Belmont
Sewer Service Charges
Fiscal Year 2026/27

APN	Account Number	Dwelling Units	Annualized Water Consumption (HCF)	Base Collection Charge	Flow Collection Charge	Base Treatment Charge	Flow Treatment Charge	Total Sewer Service Charge (1)
040-246-060	078091504-001-001	1	72.4	470.46	532.82	247.26	263.52	1,514.06
040-246-070	078091505-001-001	1	81.4	470.46	599.44	247.26	296.46	1,613.62
040-246-080	078091506-001-001	1	63.3	470.46	466.22	247.26	230.58	1,414.52
040-246-090	078091507-001-001	1	75.4	470.46	555.04	247.26	274.50	1,547.26
040-246-100	078091508-001-001	1	45.2	470.46	333.02	247.26	164.70	1,215.44
040-261-050	078091510-001-001	1	96.5	470.46	710.44	247.26	351.36	1,779.52
040-254-050	078091511-001-001	1	190.0	470.46	1,398.70	247.26	691.74	2,808.16
040-254-060	078091512-001-001	1	63.3	470.46	466.22	247.26	230.58	1,414.52
040-254-070	078091513-001-001	1	48.3	470.46	355.22	247.26	175.68	1,248.62
040-254-080	078091514-001-001	1	27.1	470.46	199.80	247.26	98.82	1,016.34
040-254-090	078091515-001-001	1	147.8	470.46	1,087.88	247.26	538.02	2,343.62
040-254-100	078091516-001-001	1	72.4	470.46	532.82	247.26	263.52	1,514.06
040-254-170	078091517-001-001	1	57.3	470.46	421.82	247.26	208.62	1,348.16
040-254-180	078091518-001-001	1	33.2	470.46	244.20	247.26	120.78	1,082.70
040-254-190	078091519-001-001	1	33.2	470.46	244.20	247.26	120.78	1,082.70
040-254-200	078091520-001-001	1	6.0	470.46	44.40	247.26	21.96	784.08
040-254-210	078091521-001-001	1	99.5	470.46	732.64	247.26	362.34	1,812.70
040-254-220	078091522-001-001	1	63.3	470.46	466.22	247.26	230.58	1,414.52
040-254-230	078091523-001-001	1	72.4	470.46	532.82	247.26	263.52	1,514.06
040-254-240	078091524-001-001	1	78.4	470.46	577.24	247.26	285.48	1,580.44
040-254-250	078091525-001-001	1	102.6	470.46	754.84	247.26	373.32	1,845.88
040-252-120	078091526-001-001	1	93.5	470.46	688.24	247.26	340.38	1,746.34
040-252-130	078091527-001-001	1	27.1	470.46	199.80	247.26	98.82	1,016.34
040-252-140	078091528-001-001	1	30.2	470.46	222.00	247.26	109.80	1,049.52
040-254-110	078091529-001-001	1	12.1	470.46	88.80	247.26	43.92	850.44
040-254-120	078091530-001-001	1	60.3	470.46	444.02	247.26	219.60	1,381.34
040-254-130	078091531-001-001	1	60.3	470.46	444.02	247.26	219.60	1,381.34
040-254-140	078091532-001-001	1	15.1	470.46	111.00	247.26	54.90	883.62
040-254-150	078091533-001-001	1	42.2	470.46	310.82	247.26	153.72	1,182.26
040-254-160	078091534-001-001	1	51.3	470.46	377.42	247.26	186.66	1,281.80
040-252-150	078091535-001-001	1	93.5	470.46	688.24	247.26	340.38	1,746.34
040-252-160	078091536-001-001	1	39.2	470.46	288.62	247.26	142.74	1,149.08
040-252-170	078091537-001-001	1	58.7	470.46	431.74	247.26	213.52	1,362.98
040-252-180	078091538-001-001	1	6.0	470.46	44.40	247.26	21.96	784.08
040-252-190	078091539-001-001	1	54.3	470.46	399.62	247.26	197.64	1,314.98
040-252-200	078091540-001-001	1	51.3	470.46	377.42	247.26	186.66	1,281.80
040-252-210	078091541-001-001	1	45.2	470.46	333.02	247.26	164.70	1,215.44
040-252-220	078091542-001-001	1	90.5	470.46	666.04	247.26	329.40	1,713.16
043-234-090	078091543-001-001	1	93.5	470.46	688.24	247.26	340.38	1,746.34
040-245-070	078091544-001-001	1	36.2	470.46	266.40	247.26	131.76	1,115.88
040-245-080	078091545-001-001	1	117.6	470.46	865.86	247.26	428.22	2,011.80
040-245-090	078091546-001-001	1	30.2	470.46	222.00	247.26	109.80	1,049.52
040-251-100	078091547-001-001	1	63.3	470.46	466.22	247.26	230.58	1,414.52
040-251-090	078091548-001-001	1	96.5	470.46	710.44	247.26	351.36	1,779.52
040-251-070	078091550-001-001	1	66.4	470.46	488.42	247.26	241.56	1,447.70
040-251-060	078091551-001-001	1	36.2	470.46	266.40	247.26	131.76	1,115.88
040-251-050	078091552-001-001	1	60.3	470.46	444.02	247.26	219.60	1,381.34
044-086-260	078091554-001-001	1	171.9	470.46	1,265.48	247.26	625.86	2,609.06
040-251-010	078091555-001-001	1	69.4	470.46	510.62	247.26	252.54	1,480.88
040-244-120	078091556-001-001	1	51.3	470.46	377.42	247.26	186.66	1,281.80
040-244-110	078091557-001-001	1	42.2	470.46	310.82	247.26	153.72	1,182.26
040-244-100	078091558-001-001	1	87.5	470.46	643.84	247.26	318.42	1,679.98
040-244-090	078091559-001-001	1	33.2	470.46	244.20	247.26	120.78	1,082.70
040-244-080	078091560-001-001	1	6.0	470.46	44.40	247.26	21.96	784.08
040-244-160	078091563-001-001	1	33.2	470.46	244.20	247.26	120.78	1,082.70
040-245-020	078091564-001-001	1	63.3	470.46	466.22	247.26	230.58	1,414.52
040-245-030	078091565-001-001	1	54.3	470.46	399.62	247.26	197.64	1,314.98
040-245-040	078091566-001-001	1	150.8	470.46	1,110.08	247.26	549.00	2,376.80
040-245-050	078091567-001-001	1	84.5	470.46	621.64	247.26	307.44	1,646.80
040-252-010	078091568-001-001	1	33.2	470.46	244.20	247.26	120.78	1,082.70
040-252-020	078091569-001-001	1	24.1	470.46	177.60	247.26	87.84	983.16
040-252-030	078091570-001-001	1	18.1	470.46	133.20	247.26	65.88	916.80
040-252-040	078091571-001-001	1	54.3	470.46	399.62	247.26	197.64	1,314.98
040-252-050	078091572-001-001	1	24.1	470.46	177.60	247.26	87.84	983.16
040-252-060	078091573-001-001	1	54.3	470.46	399.62	247.26	197.64	1,314.98
040-252-070	078091574-001-001	1	33.2	470.46	244.20	247.26	120.78	1,082.70
040-252-080	078091575-001-001	1	87.5	470.46	643.84	247.26	318.42	1,679.98
040-252-090	078091576-001-001	1	102.6	470.46	754.84	247.26	373.32	1,845.88

City of Belmont
Sewer Service Charges
Fiscal Year 2026/27

APN	Account Number	Dwelling Units	Annualized Water Consumption (HCF)	Base Collection Charge	Flow Collection Charge	Base Treatment Charge	Flow Treatment Charge	Total Sewer Service Charge (1)
040-252-100	078091577-001-001	1	30.2	470.46	222.00	247.26	109.80	1,049.52
040-252-110	078091578-001-001	1	54.8	470.46	402.96	247.26	199.28	1,319.96
040-254-010	078091579-001-001	1	111.6	470.46	821.46	247.26	406.26	1,945.44
040-254-030	078091581-001-001	1	21.1	470.46	155.40	247.26	76.86	949.98
040-254-040	078091582-001-001	1	60.3	470.46	444.02	247.26	219.60	1,381.34
043-191-430	078091583-001-001	1	57.3	470.46	421.82	247.26	208.62	1,348.16
043-191-070	078091584-001-001	1	30.2	470.46	222.00	247.26	109.80	1,049.52
043-191-060	078091585-001-001	1	117.6	470.46	865.86	247.26	428.22	2,011.80
043-191-050	078091586-001-001	1	69.4	470.46	510.62	247.26	252.54	1,480.88
043-191-040	078091587-001-001	1	33.2	470.46	244.20	247.26	120.78	1,082.70
043-191-030	078091588-001-001	1	51.3	470.46	377.42	247.26	186.66	1,281.80
040-343-190	078091589-001-001	1	99.5	470.46	732.64	247.26	362.34	1,812.70
040-343-200	078091590-001-001	1	63.3	470.46	466.22	247.26	230.58	1,414.52
040-343-210	078091591-001-001	1	75.4	470.46	555.04	247.26	274.50	1,547.26
040-343-220	078091592-001-001	1	144.8	470.46	1,065.66	247.26	527.04	2,310.42
040-343-240	078091594-001-001	1	30.2	470.46	222.00	247.26	109.80	1,049.52
040-343-140	078091595-001-001	1	36.2	470.46	266.40	247.26	131.76	1,115.88
040-343-140	078091596-001-001	1	15.1	470.46	111.00	247.26	54.90	883.62
040-343-150	078091597-001-001	1	81.4	470.46	599.44	247.26	296.46	1,613.62
040-343-150	078091598-001-001	1	72.4	470.46	532.82	247.26	263.52	1,514.06
040-343-180	078091600-001-001	1	54.3	470.46	399.62	247.26	197.64	1,314.98
043-222-330	078091601-001-001	1	108.6	470.46	799.24	247.26	395.28	1,912.24
043-222-340	078091602-001-001	1	36.2	470.46	266.40	247.26	131.76	1,115.88
043-173-100	078091603-001-001	1	181.0	470.46	1,332.08	247.26	658.80	2,708.60
043-173-110	078091604-001-001	1	99.5	470.46	732.64	247.26	362.34	1,812.70
043-173-120	078091605-001-001	1	90.5	470.46	666.04	247.26	329.40	1,713.16
043-173-130	078091606-001-001	1	39.2	470.46	288.62	247.26	142.74	1,149.08
040-342-060	078091607-001-001	1	72.4	470.46	532.82	247.26	263.52	1,514.06
040-342-070	078091608-001-001	1	72.4	470.46	532.82	247.26	263.52	1,514.06
040-342-080	078091609-001-001	1	6.0	470.46	44.40	247.26	21.96	784.08
040-342-090	078091610-001-001	1	69.4	470.46	510.62	247.26	252.54	1,480.88
040-342-100	078091611-001-001	1	69.4	470.46	510.62	247.26	252.54	1,480.88
040-342-110	078091612-001-001	1	39.2	470.46	288.62	247.26	142.74	1,149.08
040-343-250	078091613-001-001	1	21.1	470.46	155.40	247.26	76.86	949.98
040-343-260	078091614-001-001	1	72.4	470.46	532.82	247.26	263.52	1,514.06
040-343-270	078091615-001-001	1	27.1	470.46	199.80	247.26	98.82	1,016.34
040-343-280	078091616-001-001	1	84.5	470.46	621.64	247.26	307.44	1,646.80
040-342-040	078091617-001-001	1	24.1	470.46	177.60	247.26	87.84	983.16
040-342-050	078091618-001-001	1	51.3	470.46	377.42	247.26	186.66	1,281.80
043-202-030	078091619-001-001	1	12.1	470.46	88.80	247.26	43.92	850.44
043-202-600	078091620-001-001	1	42.2	470.46	310.82	247.26	153.72	1,182.26
043-202-610	078091621-001-001	1	3.0	470.46	22.20	247.26	10.98	750.90
044-312-170	078091622-001-001	1	45.2	470.46	333.02	247.26	164.70	1,215.44
043-181-460	078091623-001-001	1	39.2	470.46	288.62	247.26	142.74	1,149.08
040-344-030	078091624-001-001	1	24.1	470.46	177.60	247.26	87.84	983.16
043-202-350	078091625-001-001	1	0.0	470.46	-	247.26	-	717.72
043-202-360	078091626-001-001	1	30.2	470.46	222.00	247.26	109.80	1,049.52
040-344-030	078091627-001-001	1	12.1	470.46	88.80	247.26	43.92	850.44
043-202-390	078091628-001-001	1	30.2	470.46	222.00	247.26	109.80	1,049.52
043-202-070	078091629-001-001	1	48.3	470.46	355.22	247.26	175.68	1,248.62
043-202-050	078091630-001-001	1	39.2	470.46	288.62	247.26	142.74	1,149.08
043-191-280	078091632-001-001	1	69.4	470.46	510.62	247.26	252.54	1,480.88
043-191-010	078091633-001-001	1	57.3	470.46	421.82	247.26	208.62	1,348.16
043-202-260	078091634-001-001	1	72.4	470.46	532.82	247.26	263.52	1,514.06
043-201-010	078091635-001-001	1	51.3	470.46	377.42	247.26	186.66	1,281.80
043-202-340	078091636-001-001	1	36.2	470.46	266.40	247.26	131.76	1,115.88
043-173-320	078091637-001-001	1	39.2	470.46	288.62	247.26	142.74	1,149.08
043-173-150	078091638-001-001	1	21.1	470.46	155.40	247.26	76.86	949.98
043-173-160	078091639-001-001	1	63.3	470.46	466.22	247.26	230.58	1,414.52
043-173-170	078091640-001-001	1	78.4	470.46	577.24	247.26	285.48	1,580.44
043-164-320	078091641-001-001	1	81.4	470.46	599.44	247.26	296.46	1,613.62
043-164-330	078091642-001-001	1	87.5	470.46	643.84	247.26	318.42	1,679.98
040-343-050	078091643-001-001	1	0.0	470.46	-	247.26	-	717.72
040-343-050	078091644-001-001	1	27.1	470.46	199.80	247.26	98.82	1,016.34
040-343-060	078091645-001-001	1	27.1	470.46	199.80	247.26	98.82	1,016.34
040-343-060	078091646-001-001	1	60.3	470.46	444.02	247.26	219.60	1,381.34
040-343-070	078091647-001-001	1	78.4	470.46	577.24	247.26	285.48	1,580.44
040-343-070	078091648-001-001	1	60.3	470.46	444.02	247.26	219.60	1,381.34

City of Belmont
Sewer Service Charges
Fiscal Year 2026/27

APN	Account Number	Dwelling Units	Annualized Water Consumption (HCF)	Base Collection Charge	Flow Collection Charge	Base Treatment Charge	Flow Treatment Charge	Total Sewer Service Charge (1)
040-344-130	078091649-001-001	1	24.1	470.46	177.60	247.26	87.84	983.16
040-344-130	078091650-001-001	1	24.1	470.46	177.60	247.26	87.84	983.16
040-344-140	078091651-001-001	1	48.3	470.46	355.22	247.26	175.68	1,248.62
040-344-140	078091652-001-001	1	21.1	470.46	155.40	247.26	76.86	949.98
040-343-040	078091653-001-001	1	21.1	470.46	155.40	247.26	76.86	949.98
040-343-040	078091654-001-001	1	12.1	470.46	88.80	247.26	43.92	850.44
043-164-470	078091655-001-001	1	57.3	470.46	421.82	247.26	208.62	1,348.16
043-164-480	078091656-001-001	1	45.2	470.46	333.02	247.26	164.70	1,215.44
043-164-490	078091657-001-001	1	36.2	470.46	266.40	247.26	131.76	1,115.88
043-164-500	078091658-001-001	1	15.1	470.46	111.00	247.26	54.90	883.62
043-164-510	078091659-001-001	1	36.2	470.46	266.40	247.26	131.76	1,115.88
043-164-520	078091660-001-001	1	15.1	470.46	111.00	247.26	54.90	883.62
043-164-400	078091661-001-001	1	84.5	470.46	621.64	247.26	307.44	1,646.80
043-164-410	078091662-001-001	1	18.1	470.46	133.20	247.26	65.88	916.80
043-164-420	078091663-001-001	1	21.1	470.46	155.40	247.26	76.86	949.98
043-164-430	078091664-001-001	1	81.4	470.46	599.44	247.26	296.46	1,613.62
043-164-440	078091665-001-001	1	93.5	470.46	688.24	247.26	340.38	1,746.34
043-164-450	078091666-001-001	1	63.3	470.46	466.22	247.26	230.58	1,414.52
043-164-340	078091667-001-001	1	105.6	470.46	777.04	247.26	384.30	1,879.06
043-164-360	078091669-001-001	1	202.1	470.46	1,487.50	247.26	735.66	2,940.88
043-164-370	078091670-001-001	1	84.5	470.46	621.64	247.26	307.44	1,646.80
043-164-380	078091671-001-001	1	57.3	470.46	421.82	247.26	208.62	1,348.16
043-221-310	078091673-001-001	1	6.0	470.46	44.40	247.26	21.96	784.08
043-221-350	078091674-001-001	1	75.4	470.46	555.04	247.26	274.50	1,547.26
043-221-320	078091675-001-001	1	36.2	470.46	266.40	247.26	131.76	1,115.88
043-222-590	078091676-001-001	1	138.8	470.46	1,021.26	247.26	505.08	2,244.06
043-222-240	078091677-001-001	1	45.2	470.46	333.02	247.26	164.70	1,215.44
043-222-600	078091678-001-001	1	117.6	470.46	865.86	247.26	428.22	2,011.80
043-222-610	078091679-001-001	1	72.4	470.46	532.82	247.26	263.52	1,514.06
043-222-270	078091680-001-001	1	30.2	470.46	222.00	247.26	109.80	1,049.52
043-222-440	078091681-001-001	1	30.2	470.46	222.00	247.26	109.80	1,049.52
043-222-290	078091682-001-001	1	15.1	470.46	111.00	247.26	54.90	883.62
043-222-690	078091683-001-001	1	120.7	470.46	888.06	247.26	439.20	2,044.98
043-222-700	078091684-001-001	1	57.3	470.46	421.82	247.26	208.62	1,348.16
043-164-530	078091685-001-001	1	12.1	470.46	88.80	247.26	43.92	850.44
043-164-540	078091686-001-001	1	60.3	470.46	444.02	247.26	219.60	1,381.34
043-164-550	078091687-001-001	1	33.2	470.46	244.20	247.26	120.78	1,082.70
043-241-040	078091688-001-001	1	12.1	470.46	88.80	247.26	43.92	850.44
043-191-420	078091690-001-001	1	0.0	470.46	-	247.26	-	717.72
043-221-020	078091691-001-001	1	33.2	470.46	244.20	247.26	120.78	1,082.70
043-221-030	078091692-001-001	1	48.3	470.46	355.22	247.26	175.68	1,248.62
043-221-060	078091693-001-001	1	27.1	470.46	199.80	247.26	98.82	1,016.34
043-221-070	078091694-001-001	1	57.3	470.46	421.82	247.26	208.62	1,348.16
043-221-050	078091695-001-001	1	102.6	470.46	754.84	247.26	373.32	1,845.88
043-221-040	078091696-001-001	1	45.2	470.46	333.02	247.26	164.70	1,215.44
043-221-170	078091697-001-001	1	36.2	470.46	266.40	247.26	131.76	1,115.88
043-221-180	078091698-001-001	1	30.2	470.46	222.00	247.26	109.80	1,049.52
043-221-190	078091699-001-001	1	75.4	470.46	555.04	247.26	274.50	1,547.26
043-221-200	078091700-001-001	1	120.7	470.46	888.06	247.26	439.20	2,044.98
043-221-220	078091701-001-001	1	57.3	470.46	421.82	247.26	208.62	1,348.16
043-221-230	078091702-001-001	1	63.3	470.46	466.22	247.26	230.58	1,414.52
043-221-110	078091703-001-001	1	66.4	470.46	488.42	247.26	241.56	1,447.70
043-221-120	078091704-001-001	1	72.4	470.46	532.82	247.26	263.52	1,514.06
043-221-130	078091705-001-001	1	72.4	470.46	532.82	247.26	263.52	1,514.06
043-221-140	078091706-001-001	1	178.0	470.46	1,309.88	247.26	647.82	2,675.42
043-221-150	078091707-001-001	1	60.3	470.46	444.02	247.26	219.60	1,381.34
043-221-160	078091708-001-001	1	42.2	470.46	310.82	247.26	153.72	1,182.26
043-231-130	078091709-001-001	1	51.3	470.46	377.42	247.26	186.66	1,281.80
043-231-120	078091710-001-001	1	39.2	470.46	288.62	247.26	142.74	1,149.08
043-231-110	078091711-001-001	1	48.3	470.46	355.22	247.26	175.68	1,248.62
043-231-100	078091712-001-001	1	54.3	470.46	399.62	247.26	197.64	1,314.98
043-231-090	078091713-001-001	1	60.3	470.46	444.02	247.26	219.60	1,381.34
043-221-010	078091714-001-001	1	60.3	470.46	444.02	247.26	219.60	1,381.34
043-221-250	078091715-001-001	1	24.1	470.46	177.60	247.26	87.84	983.16
043-221-260	078091716-001-001	1	51.3	470.46	377.42	247.26	186.66	1,281.80
043-221-270	078091717-001-001	1	66.4	470.46	488.42	247.26	241.56	1,447.70
043-221-280	078091718-001-001	1	36.2	470.46	266.40	247.26	131.76	1,115.88
043-221-290	078091719-001-001	1	24.1	470.46	177.60	247.26	87.84	983.16

City of Belmont
Sewer Service Charges
Fiscal Year 2026/27

APN	Account Number	Dwelling Units	Annualized Water Consumption (HCF)	Base Collection Charge	Flow Collection Charge	Base Treatment Charge	Flow Treatment Charge	Total Sewer Service Charge (1)
043-221-340	078091720-001-001	1	15.1	470.46	111.00	247.26	54.90	883.62
043-221-100	078091721-001-001	1	66.4	470.46	488.42	247.26	241.56	1,447.70
040-482-350	078091959-001-001	1	42.2	470.46	310.82	247.26	153.72	1,182.26
040-482-340	078091960-001-001	1	21.1	470.46	155.40	247.26	76.86	949.98
040-482-740	078091961-001-001	1	96.5	470.46	710.44	247.26	351.36	1,779.52
040-482-730	078091962-001-001	1	51.3	470.46	377.42	247.26	186.66	1,281.80
040-482-160	078091963-001-001	1	93.5	470.46	688.24	247.26	340.38	1,746.34
040-482-150	078091964-001-001	1	120.7	470.46	888.06	247.26	439.20	2,044.98
040-482-270	078091965-001-001	1	72.4	470.46	532.82	247.26	263.52	1,514.06
040-482-260	078091966-001-001	1	21.1	470.46	155.40	247.26	76.86	949.98
040-482-080	078091967-001-001	1	69.4	470.46	510.62	247.26	252.54	1,480.88
040-482-070	078091968-001-001	1	24.1	470.46	177.60	247.26	87.84	983.16
040-303-430	078091969-001-001	1	150.8	470.46	1,110.08	247.26	549.00	2,376.80
040-303-440	078091970-001-001	1	144.8	470.46	1,065.66	247.26	527.04	2,310.42
040-482-120	078091971-001-001	1	12.1	470.46	88.80	247.26	43.92	850.44
040-482-110	078091972-001-001	1	51.3	470.46	377.42	247.26	186.66	1,281.80
040-482-140	078091973-001-001	1	15.1	470.46	111.00	247.26	54.90	883.62
040-482-130	078091974-001-001	1	93.5	470.46	688.24	247.26	340.38	1,746.34
040-482-710	078091975-001-001	1	15.1	470.46	111.00	247.26	54.90	883.62
040-482-700	078091976-001-001	1	33.2	470.46	244.20	247.26	120.78	1,082.70
040-482-550	078091977-001-001	1	9.0	470.46	66.60	247.26	32.94	817.26
040-482-540	078091978-001-001	1	54.3	470.46	399.62	247.26	197.64	1,314.98
040-482-060	078091979-001-001	1	21.1	470.46	155.40	247.26	76.86	949.98
040-482-050	078091980-001-001	1	24.1	470.46	177.60	247.26	87.84	983.16
040-482-180	078091981-001-001	1	54.3	470.46	399.62	247.26	197.64	1,314.98
040-482-170	078091982-001-001	1	39.2	470.46	288.62	247.26	142.74	1,149.08
040-261-060	078091983-001-001	1	202.1	470.46	1,487.50	247.26	735.66	2,940.88
040-482-720	078091984-001-001	1	45.2	470.46	333.02	247.26	164.70	1,215.44
043-164-460	078091985-001-001	1	93.5	470.46	688.24	247.26	340.38	1,746.34
043-222-390	078091986-001-001	1	45.2	470.46	333.02	247.26	164.70	1,215.44
040-303-390	078091987-001-001	1	66.4	470.46	488.42	247.26	241.56	1,447.70
040-303-420	078091988-001-001	1	12.1	470.46	88.80	247.26	43.92	850.44
040-482-100	078091989-001-001	1	84.5	470.46	621.64	247.26	307.44	1,646.80
040-482-090	078091990-001-001	1	18.1	470.46	133.20	247.26	65.88	916.80
040-303-410	078091991-001-001	1	69.4	470.46	510.62	247.26	252.54	1,480.88
040-303-400	078091992-001-001	1	84.5	470.46	621.64	247.26	307.44	1,646.80
040-482-290	078091993-001-001	1	66.4	470.46	488.42	247.26	241.56	1,447.70
040-482-280	078091994-001-001	1	3.0	470.46	22.20	247.26	10.98	750.90
040-482-470	078091995-001-001	1	24.1	470.46	177.60	247.26	87.84	983.16
040-482-460	078091996-001-001	1	75.4	470.46	555.04	247.26	274.50	1,547.26
040-482-310	078091997-001-001	1	78.4	470.46	577.24	247.26	285.48	1,580.44
040-482-300	078091998-001-001	1	3.0	470.46	22.20	247.26	10.98	750.90
040-482-430	078091999-001-001	1	30.2	470.46	222.00	247.26	109.80	1,049.52
040-482-420	078092000-001-001	1	39.2	470.46	288.62	247.26	142.74	1,149.08
040-482-230	078092001-001-001	1	54.3	470.46	399.62	247.26	197.64	1,314.98
040-482-220	078092002-001-001	1	33.2	470.46	244.20	247.26	120.78	1,082.70
040-482-210	078092003-001-001	1	45.2	470.46	333.02	247.26	164.70	1,215.44
040-482-190	078092004-001-001	1	48.3	470.46	355.22	247.26	175.68	1,248.62
040-482-450	078092005-001-001	1	39.2	470.46	288.62	247.26	142.74	1,149.08
040-482-440	078092006-001-001	1	12.1	470.46	88.80	247.26	43.92	850.44
040-482-250	078092007-001-001	1	6.0	470.46	44.40	247.26	21.96	784.08
040-482-240	078092008-001-001	1	48.3	470.46	355.22	247.26	175.68	1,248.62
040-482-330	078092009-001-001	1	63.3	470.46	466.22	247.26	230.58	1,414.52
040-482-320	078092010-001-001	1	42.2	470.46	310.82	247.26	153.72	1,182.26
040-482-670	078092011-001-001	1	3.0	470.46	22.20	247.26	10.98	750.90
040-482-640	078092012-001-001	1	60.3	470.46	444.02	247.26	219.60	1,381.34
040-482-390	078092013-001-001	1	24.1	470.46	177.60	247.26	87.84	983.16
040-482-380	078092014-001-001	1	72.4	470.46	532.82	247.26	263.52	1,514.06
040-482-370	078092015-001-001	1	42.2	470.46	310.82	247.26	153.72	1,182.26
040-482-360	078092016-001-001	1	60.3	470.46	444.02	247.26	219.60	1,381.34
040-482-590	078092017-001-001	1	54.3	470.46	399.62	247.26	197.64	1,314.98
040-482-580	078092018-001-001	1	30.2	470.46	222.00	247.26	109.80	1,049.52
040-482-410	078092019-001-001	1	30.2	470.46	222.00	247.26	109.80	1,049.52
040-482-400	078092020-001-001	1	24.1	470.46	177.60	247.26	87.84	983.16
040-482-570	078092021-001-001	1	12.1	470.46	88.80	247.26	43.92	850.44
040-482-520	078092022-001-001	1	27.1	470.46	199.80	247.26	98.82	1,016.34
040-482-690	078092023-001-001	1	42.2	470.46	310.82	247.26	153.72	1,182.26
040-482-630	078092025-001-001	1	60.3	470.46	444.02	247.26	219.60	1,381.34

City of Belmont
Sewer Service Charges
Fiscal Year 2026/27

APN	Account Number	Dwelling Units	Annualized Water Consumption (HCF)	Base Collection Charge	Flow Collection Charge	Base Treatment Charge	Flow Treatment Charge	Total Sewer Service Charge (1)
040-482-620	078092026-001-001	1	12.1	470.46	88.80	247.26	43.92	850.44
040-482-610	078092027-001-001	1	105.6	470.46	777.04	247.26	384.30	1,879.06
040-482-560	078092028-001-001	1	18.1	470.46	133.20	247.26	65.88	916.80
040-482-510	078092029-001-001	1	48.3	470.46	355.22	247.26	175.68	1,248.62
040-482-500	078092030-001-001	1	111.6	470.46	821.46	247.26	406.26	1,945.44
040-482-490	078092031-001-001	1	87.5	470.46	643.84	247.26	318.42	1,679.98
040-482-480	078092032-001-001	1	33.2	470.46	244.20	247.26	120.78	1,082.70
040-482-650	078092033-001-001	1	69.4	470.46	510.62	247.26	252.54	1,480.88
040-482-660	078092034-001-001	1	129.7	470.46	954.66	247.26	472.14	2,144.52
040-482-530	078092035-001-001	1	21.1	470.46	155.40	247.26	76.86	949.98
040-482-600	078092036-001-001	1	42.2	470.46	310.82	247.26	153.72	1,182.26
044-323-100	078116828-001-001	1	78.4	470.46	577.24	247.26	285.48	1,580.44
044-322-240	078116829-001-001	1	36.2	470.46	266.40	247.26	131.76	1,115.88
044-322-250	078116830-001-001	1	36.2	470.46	266.40	247.26	131.76	1,115.88
044-323-110	078116831-001-001	1	162.9	470.46	1,198.88	247.26	592.92	2,509.52
044-323-120	078116832-001-001	1	51.3	470.46	377.42	247.26	186.66	1,281.80
044-325-060	078116833-001-001	1	129.7	470.46	954.66	247.26	472.14	2,144.52
044-325-070	078116834-001-001	1	42.2	470.46	310.82	247.26	153.72	1,182.26
044-325-030	078116835-001-001	1	87.5	470.46	643.84	247.26	318.42	1,679.98
044-325-020	078116836-001-001	1	87.5	470.46	643.84	247.26	318.42	1,679.98
044-325-050	078116837-001-001	1	39.2	470.46	288.62	247.26	142.74	1,149.08
044-325-040	078116838-001-001	1	33.2	470.46	244.20	247.26	120.78	1,082.70
044-311-370	078116839-001-001	1	75.4	470.46	555.04	247.26	274.50	1,547.26
044-112-100	078116840-001-001	1	33.2	470.46	244.20	247.26	120.78	1,082.70
044-311-360	078116841-001-001	1	111.6	470.46	821.46	247.26	406.26	1,945.44
044-311-390	078116842-001-001	1	114.6	470.46	843.66	247.26	417.24	1,978.62
044-311-320	078116843-001-001	1	9.0	470.46	66.60	247.26	32.94	817.26
044-242-270	078116844-001-001	1	96.5	470.46	710.44	247.26	351.36	1,779.52
044-324-240	078116845-001-001	1	66.4	470.46	488.42	247.26	241.56	1,447.70
044-324-040	078116846-001-001	1	39.2	470.46	288.62	247.26	142.74	1,149.08
044-323-170	078116847-001-001	1	30.2	470.46	222.00	247.26	109.80	1,049.52
044-323-140	078116848-001-001	1	75.4	470.46	555.04	247.26	274.50	1,547.26
044-312-010	078116849-001-001	1	24.1	470.46	177.60	247.26	87.84	983.16
044-323-130	078116850-001-001	1	54.3	470.46	399.62	247.26	197.64	1,314.98
044-311-380	078116851-001-001	1	66.4	470.46	488.42	247.26	241.56	1,447.70
044-311-300	078116852-001-001	1	0.0	470.46	-	247.26	-	717.72
044-311-330	078116853-001-001	1	12.1	470.46	88.80	247.26	43.92	850.44
044-311-340	078116854-001-001	1	57.3	470.46	421.82	247.26	208.62	1,348.16
044-311-310	078116855-001-001	1	99.5	470.46	732.64	247.26	362.34	1,812.70
044-311-350	078116856-001-001	1	21.1	470.46	155.40	247.26	76.86	949.98
044-322-230	078116857-001-001	1	42.2	470.46	310.82	247.26	153.72	1,182.26
044-323-150	078116858-001-001	1	63.3	470.46	466.22	247.26	230.58	1,414.52
044-311-290	078116859-001-001	1	60.3	470.46	444.02	247.26	219.60	1,381.34
045-112-170	078359563-001-001	1	48.3	470.46	355.22	247.26	175.68	1,248.62
044-142-100	078359564-001-001	1	63.3	470.46	466.22	247.26	230.58	1,414.52
044-301-560	078359565-001-001	1	54.3	470.46	399.62	247.26	197.64	1,314.98
044-131-160	078359566-001-001	1	18.1	470.46	133.20	247.26	65.88	916.80
043-221-090	078399985-001-001	1	39.2	470.46	288.62	247.26	142.74	1,149.08
043-313-300	078399986-001-001	1	99.5	470.46	732.64	247.26	362.34	1,812.70
044-021-190	078399987-001-001	1	60.3	470.46	444.02	247.26	219.60	1,381.34
043-313-260	078399988-001-001	1	181.0	470.46	1,332.08	247.26	658.80	2,708.60
044-085-150	078400115-001-001	1	51.3	470.46	377.42	247.26	186.66	1,281.80
045-132-180	078400116-001-001	1	135.7	470.46	999.06	247.26	494.10	2,210.88
044-353-320	078400117-001-001	1	105.6	470.46	777.04	247.26	384.30	1,879.06
043-321-170	078575677-001-001	1	141.8	470.46	1,043.46	247.26	516.06	2,277.24
043-322-270	078575678-001-001	1	63.3	470.46	466.22	247.26	230.58	1,414.52
044-054-340	078575679-001-001	1	60.3	470.46	444.02	247.26	219.60	1,381.34
044-014-160	078575680-001-001	1	48.3	470.46	355.22	247.26	175.68	1,248.62
045-040-110	078575681-001-001	1	491.7	470.46	7,031.22	247.26	3,481.18	11,230.12
044-072-380	078575682-001-001	1	63.3	470.46	466.22	247.26	230.58	1,414.52
044-352-070	078732800-001-001	1	72.4	470.46	532.82	247.26	263.52	1,514.06
044-341-060	078732801-001-001	1	24.1	470.46	177.60	247.26	87.84	983.16
045-040-110	078732802-001-001	1	60.3	470.46	862.72	247.26	427.14	2,007.58
044-014-080	078732803-001-001	1	211.2	470.46	1,554.10	247.26	768.60	3,040.42
117-210-010	079070396-001-001	0	0.0	-	-	-	-	-
117-210-050	079070397-001-001	1	36.2	470.46	266.40	247.26	131.76	1,115.88
117-210-020	079070398-001-001	1	24.1	470.46	177.60	247.26	87.84	983.16
117-210-010	079070399-001-001	0	30.2	470.46	222.00	247.26	109.80	1,049.52

City of Belmont
Sewer Service Charges
Fiscal Year 2026/27

APN	Account Number	Dwelling Units	Annualized Water Consumption (HCF)	Base Collection Charge	Flow Collection Charge	Base Treatment Charge	Flow Treatment Charge	Total Sewer Service Charge (1)
117-210-080	079070401-001-001	1	21.1	470.46	155.40	247.26	76.86	949.98
117-210-090	079070402-001-001	1	39.2	470.46	288.62	247.26	142.74	1,149.08
117-210-070	079070403-001-001	1	60.3	470.46	444.02	247.26	219.60	1,381.34
117-210-100	079070404-001-001	1	12.1	470.46	88.80	247.26	43.92	850.44
117-210-040	079070406-001-001	1	24.1	470.46	177.60	247.26	87.84	983.16
117-210-010	079070407-001-001	0	0.0	470.46	-	247.26	-	717.72
044-163-060	079174203-001-001	69	3,939.6	32,461.74	28,995.34	17,060.94	14,340.08	92,858.10
044-093-220	079229487-001-001	1	75.4	470.46	555.04	247.26	274.50	1,547.26
044-111-490	079229488-001-001	1	18.1	470.46	133.20	247.26	65.88	916.80
044-221-040	079229489-001-001	1	42.2	470.46	310.82	247.26	153.72	1,182.26
045-163-060	079229490-001-001	1	27.1	470.46	199.80	247.26	98.82	1,016.34
045-181-280	079382062-001-001	1	437.4	470.46	3,219.22	247.26	1,592.12	5,529.06
046-010-150	079383476-001-001	0	0.0	-	-	-	-	-
040-303-350	079383478-001-001	32	2,346.9	15,054.72	17,272.88	7,912.32	8,542.56	48,782.48
040-313-060	079383508-001-001	1	126.7	470.46	932.46	247.26	461.16	2,111.34
044-173-180	079383510-001-001	1	1,113.1	470.46	15,917.30	247.26	7,880.74	24,515.76
046-010-270	079383511-001-001	0	0.0	-	-	-	-	-
044-151-080	079383513-001-001	1	521.9	470.46	3,840.88	247.26	1,899.56	6,458.16
040-312-120	079383514-001-001	18	880.8	8,468.28	6,482.88	4,450.68	3,206.20	22,608.04
040-312-130	079383515-001-001	18	772.2	8,468.28	5,683.62	4,450.68	2,810.92	21,413.50
040-371-120	079383516-001-001	1	814.5	470.46	5,994.44	247.26	2,964.64	9,676.80
045-164-030	079383518-001-001	1	229.3	470.46	1,687.32	247.26	834.48	3,239.52
045-163-230	079383519-001-001	13	693.8	6,115.98	5,106.38	3,214.38	2,525.42	16,962.16
045-163-230	079383520-001-001	13	681.7	6,115.98	5,017.56	3,214.38	2,481.50	16,829.42
045-163-210	079383521-001-001	1	244.3	470.46	1,798.32	247.26	889.38	3,405.42
045-182-250	079383522-001-001	1	597.3	470.46	8,541.00	247.26	4,228.68	13,487.40
045-181-290	079383523-001-001	1	27.1	470.46	199.80	247.26	98.82	1,016.34
040-303-350	079383524-001-001	32	2,476.6	15,054.72	18,227.54	7,912.32	9,014.70	50,209.28
045-281-370	079383525-001-001	1	129.7	470.46	954.66	247.26	472.14	2,144.52
045-182-020	079383526-001-001	1	196.1	470.46	1,443.10	247.26	713.70	2,874.52
044-222-120	079383527-001-001	1	144.8	470.46	1,065.66	247.26	527.04	2,310.42
045-255-160	079383528-001-001	12	567.1	5,645.52	4,173.90	2,967.12	2,064.26	14,850.80
045-185-060	079383529-001-001	1	111.6	470.46	821.46	247.26	406.26	1,945.44
044-201-180	079383530-001-001	1	280.5	470.46	4,011.68	247.26	1,986.20	6,715.60
045-244-180	079383532-001-001	1	606.3	470.46	8,670.40	247.26	4,292.76	13,680.88
045-152-570	079602938-001-001	1	2,226.2	470.46	16,384.80	247.26	8,103.36	25,205.88
040-371-040	079602940-001-001	1	2,229.2	470.46	16,407.02	247.26	8,114.34	25,239.08
040-261-370	079602942-001-001	96	5,556.4	45,164.16	40,895.44	23,736.96	20,225.46	130,022.02
044-072-130	079664785-001-001	1	102.6	470.46	754.84	247.26	373.32	1,845.88
043-142-100	079664786-001-001	1	66.4	470.46	488.42	247.26	241.56	1,447.70
043-232-230	079664787-001-001	1	60.3	470.46	444.02	247.26	219.60	1,381.34
045-182-210	079676700-001-001	1	184.0	470.46	1,354.30	247.26	669.78	2,741.80
045-181-230	079676701-001-001	1	33.2	470.46	244.20	247.26	120.78	1,082.70
045-182-250	079676702-001-001	1	193.1	470.46	2,760.72	247.26	1,366.84	4,845.28
045-182-250	079676703-001-001	1	15.1	470.46	215.68	247.26	106.78	1,040.18
045-181-160	079676704-001-001	1	30.2	470.46	222.00	247.26	109.80	1,049.52
045-182-270	079676705-001-001	1	69.4	470.46	510.62	247.26	252.54	1,480.88
045-182-250	079676706-001-001	1	359.0	470.46	5,133.22	247.26	2,541.48	8,392.42
045-182-250	079676707-001-001	1	223.2	470.46	3,192.08	247.26	1,580.40	5,490.20
045-182-270	079676709-001-001	1	60.3	470.46	444.02	247.26	219.60	1,381.34
045-182-250	079676710-001-001	1	3.0	470.46	43.12	247.26	21.34	782.18
045-182-270	079676711-001-001	1	0.0	470.46	-	247.26	-	717.72
045-253-010	079676712-001-001	1	205.1	470.46	2,933.26	247.26	1,452.26	5,103.24
045-248-030	079676713-001-001	1	90.5	470.46	666.04	247.26	329.40	1,713.16
045-248-290	079676714-001-001	1	6.0	470.46	44.40	247.26	21.96	784.08
045-248-280	079676715-001-001	1	48.3	470.46	355.22	247.26	175.68	1,248.62
045-248-160	079676716-001-001	1	93.5	470.46	1,337.22	247.26	662.06	2,717.00
045-248-010	079676717-001-001	1	9.0	470.46	129.40	247.26	64.06	911.18
040-313-270	079676718-001-001	1	3,291.0	470.46	47,061.76	247.26	23,300.50	71,079.98
040-313-160	079676720-001-001	1	546.0	470.46	4,018.48	247.26	1,987.40	6,723.60
040-334-300	079676721-001-001	1	618.4	470.46	8,842.94	247.26	4,378.18	13,938.84
040-332-220	079676723-001-001	1	18.1	470.46	133.20	247.26	65.88	916.80
045-248-030	079676724-001-001	1	33.2	470.46	244.20	247.26	120.78	1,082.70
045-244-170	079676725-001-001	1	12.4	470.46	91.06	247.26	45.02	853.80
045-261-010	079676726-001-001	1	147.8	470.46	1,087.88	247.26	538.02	2,343.62
045-245-210	079676727-001-001	1	18.1	470.46	133.20	247.26	65.88	916.80
045-181-090	079676728-001-001	5	316.7	2,352.30	2,331.16	1,236.30	1,152.90	7,072.66
045-253-290	079676730-001-001	1	175.0	470.46	1,287.68	247.26	636.84	2,642.24

City of Belmont
Sewer Service Charges
Fiscal Year 2026/27

APN	Account Number	Dwelling Units	Annualized Water Consumption (HCF)	Base Collection Charge	Flow Collection Charge	Base Treatment Charge	Flow Treatment Charge	Total Sewer Service Charge (1)
044-223-150	079676731-001-001	1	3.0	470.46	22.20	247.26	10.98	750.90
044-223-110	079676732-001-001	1	120.7	470.46	888.06	247.26	439.20	2,044.98
044-223-140	079676733-001-001	1	12.1	470.46	88.80	247.26	43.92	850.44
044-400-020	079676734-001-001	1	0.0	470.46	-	247.26	-	717.72
044-223-080	079676735-001-001	1	30.2	470.46	222.00	247.26	109.80	1,049.52
045-163-080	079676736-001-001	1	78.4	470.46	577.24	247.26	285.48	1,580.44
045-163-210	079676737-001-001	1	3.0	470.46	22.20	247.26	10.98	750.90
045-163-240	079676738-001-001	1	72.4	470.46	1,035.26	247.26	512.56	2,265.54
045-163-240	079676739-001-001	1	3.0	470.46	43.12	247.26	21.34	782.18
045-163-240	079676740-001-001	1	21.1	470.46	301.94	247.26	149.48	1,169.14
045-163-240	079676741-001-001	1	21.1	470.46	301.94	247.26	149.48	1,169.14
044-151-030	079676742-001-001	4	202.1	1,881.84	1,487.50	989.04	735.66	5,094.04
044-152-110	079676745-001-001	2	48.3	940.92	355.22	494.52	175.68	1,966.34
044-151-020	079676746-001-001	2	75.4	940.92	555.04	494.52	274.50	2,264.98
044-151-200	079676747-001-001	1	69.4	470.46	510.62	247.26	252.54	1,480.88
040-281-360	079676748-001-001	1	0.0	-	-	-	-	-
040-332-250	079676749-001-001	1	165.9	470.46	2,372.50	247.26	1,174.62	4,264.84
040-313-440	079676750-001-001	1	81.4	470.46	599.44	247.26	296.46	1,613.62
040-313-250	079676751-001-001	1	60.3	470.46	444.02	247.26	219.60	1,381.34
040-246-270	079676752-001-001	1	30.2	470.46	222.00	247.26	109.80	1,049.52
040-316-010	079676753-001-001	1	111.6	470.46	821.46	247.26	406.26	1,945.44
046-041-280	079676754-001-001	0	0.0	-	-	-	-	-
046-041-280	079676755-001-001	0	0.0	-	-	-	-	-
046-041-220	079676758-001-001	0	0.0	-	-	-	-	-
046-041-160	079676759-001-001	0	0.0	-	-	-	-	-
046-031-010	079676760-001-001	0	0.0	-	-	-	-	-
040-333-110	079676761-001-001	1	72.4	470.46	532.82	247.26	263.52	1,514.06
040-333-150	079676762-001-001	0.9	0.0	427.68	-	224.78	-	652.46
040-332-110	079676765-001-001	1	0.0	470.46	-	247.26	-	717.72
044-153-040	079676766-001-001	1	6.0	470.46	44.40	247.26	21.96	784.08
044-153-020	079676767-001-001	1	6.0	470.46	44.40	247.26	21.96	784.08
044-153-010	079676768-001-001	1	24.1	470.46	177.60	247.26	87.84	983.16
044-153-010	079676769-001-001	1	3.0	470.46	22.20	247.26	10.98	750.90
044-153-040	079676770-001-001	1	0.0	470.46	-	247.26	-	717.72
044-153-020	079676771-001-001	1	6.0	470.46	44.40	247.26	21.96	784.08
044-221-200	079676772-001-001	1	117.6	470.46	865.86	247.26	428.22	2,011.80
045-391-080	079676773-001-001	1	99.5	470.46	732.64	247.26	362.34	1,812.70
044-271-170	079676776-001-001	1	51.3	470.46	377.42	247.26	186.66	1,281.80
040-331-120	079676777-001-001	1	87.5	470.46	643.84	247.26	318.42	1,679.98
043-263-240	079676784-001-001	1	99.5	470.46	732.64	247.26	362.34	1,812.70
040-360-530	079676785-001-001	1	0.0	470.46	-	247.26	-	717.72
043-263-250	079676786-001-001	1	72.4	470.46	532.82	247.26	263.52	1,514.06
044-043-510	079676787-001-001	1	18.1	470.46	133.20	247.26	65.88	916.80
044-172-010	079676788-001-001	1	75.4	470.46	555.04	247.26	274.50	1,547.26
044-273-220	079676789-001-001	1	75.4	470.46	555.04	247.26	274.50	1,547.26
046-010-220	079676791-001-001	0	0.0	-	-	-	-	-
046-030-310	079676792-001-001	0	0.0	-	-	-	-	-
046-010-070	079676794-001-001	0	0.0	-	-	-	-	-
046-010-040	079676795-001-001	0	0.0	-	-	-	-	-
046-010-110	079676796-001-001	0	0.0	-	-	-	-	-
046-010-110	079676797-001-001	0	0.0	-	-	-	-	-
046-010-110	079676798-001-001	0	0.0	-	-	-	-	-
046-030-250	079676799-001-001	0	0.0	-	-	-	-	-
046-010-110	079676800-001-001	0	0.0	-	-	-	-	-
045-241-160	079676804-001-001	0	0.0	-	-	-	-	-
040-263-440	079676809-001-001	1	27.1	470.46	199.80	247.26	98.82	1,016.34
043-274-100	079676810-001-001	1	66.4	470.46	488.42	247.26	241.56	1,447.70
040-312-200	079676811-001-001	1	27.1	470.46	199.80	247.26	98.82	1,016.34
040-312-020	079676813-001-001	2	78.4	940.92	577.24	494.52	285.48	2,298.16
045-248-020	079676816-001-001	1	24.1	470.46	177.60	247.26	87.84	983.16
045-245-210	079676817-001-001	1	96.5	470.46	710.44	247.26	351.36	1,779.52
045-184-120	079676818-001-001	1	24.1	470.46	177.60	247.26	87.84	983.16
045-248-070	079676819-001-001	1	153.8	470.46	1,132.28	247.26	559.98	2,409.98
044-174-010	079676820-001-001	1	9.0	470.46	66.60	247.26	32.94	817.26
044-174-030	079676821-001-001	1	144.8	470.46	1,065.66	247.26	527.04	2,310.42
044-174-010	079676822-001-001	1	0.0	470.46	-	247.26	-	717.72
044-174-070	079676824-001-001	1	24.1	470.46	177.60	247.26	87.84	983.16
044-153-050	079676825-001-001	1	33.2	470.46	244.20	247.26	120.78	1,082.70

City of Belmont
Sewer Service Charges
Fiscal Year 2026/27

APN	Account Number	Dwelling Units	Annualized Water Consumption (HCF)	Base Collection Charge	Flow Collection Charge	Base Treatment Charge	Flow Treatment Charge	Total Sewer Service Charge (1)
040-331-110	079676826-001-001	1	193.1	470.46	2,760.72	247.26	1,366.84	4,845.28
040-331-100	079676827-001-001	1	12.1	470.46	88.80	247.26	43.92	850.44
040-331-170	079676828-001-001	1	21.1	470.46	155.40	247.26	76.86	949.98
040-331-170	079676829-001-001	1	18.1	470.46	133.20	247.26	65.88	916.80
045-241-240	079676830-001-001	1	45.2	470.46	333.02	247.26	164.70	1,215.44
040-331-130	079676831-001-001	1	193.1	470.46	1,420.90	247.26	702.72	2,841.34
045-243-040	079676832-001-001	1	129.7	470.46	1,854.86	247.26	918.34	3,490.92
043-263-230	079676833-001-001	1	39.2	470.46	288.62	247.26	142.74	1,149.08
045-247-040	079676836-001-001	1	39.2	470.46	288.62	247.26	142.74	1,149.08
045-090-720	079676837-001-001	1	111.6	470.46	821.46	247.26	406.26	1,945.44
046-032-140	079676840-001-001	0	0.0	-	-	-	-	-
046-030-250	079676841-001-001	0	0.0	-	-	-	-	-
046-032-010	079676842-001-001	0	0.0	-	-	-	-	-
046-030-430	079676843-001-001	0	0.0	-	-	-	-	-
040-331-160	079676846-001-001	1	12.1	470.46	88.80	247.26	43.92	850.44
040-331-050	079676847-001-001	1	6.0	470.46	44.40	247.26	21.96	784.08
040-331-040	079676848-001-001	1	9.0	470.46	66.60	247.26	32.94	817.26
040-331-030	079676849-001-001	1	18.1	470.46	133.20	247.26	65.88	916.80
046-010-020	079676850-001-001	0	0.0	-	-	-	-	-
046-010-030	079676851-001-001	0	0.0	-	-	-	-	-
046-010-220	079676852-001-001	0	0.0	-	-	-	-	-
046-010-110	079676853-001-001	0	0.0	-	-	-	-	-
046-010-020	079676854-001-001	0	0.0	-	-	-	-	-
046-010-110	079676855-001-001	0	0.0	-	-	-	-	-
040-311-100	079676856-001-001	1	0.0	470.46	-	247.26	-	717.72
040-263-370	079676857-001-001	1	24.1	470.46	177.60	247.26	87.84	983.16
040-311-070	079676858-001-001	1	30.2	470.46	222.00	247.26	109.80	1,049.52
040-263-450	079676859-001-001	1	15.1	470.46	111.00	247.26	54.90	883.62
040-311-070	079676860-001-001	1	111.6	470.46	821.46	247.26	406.26	1,945.44
040-271-380	079676861-001-001	28.3	102.6	13,307.28	754.84	6,993.92	373.32	21,429.36
045-251-050	079676862-001-001	0	0.0	-	-	-	-	-
045-246-100	079676863-001-001	0	0.0	-	-	-	-	-
045-246-110	079676864-001-001	0	0.0	-	-	-	-	-
045-251-020	079676867-001-001	0	0.0	-	-	-	-	-
046-030-320	079676868-001-001	0	0.0	-	-	-	-	-
046-032-130	079676869-001-001	0	0.0	-	-	-	-	-
046-032-060	079676870-001-001	0	0.0	-	-	-	-	-
046-032-050	079676871-001-001	0	0.0	-	-	-	-	-
046-030-310	079676872-001-001	0	0.0	-	-	-	-	-
045-283-190	079676876-001-001	1	81.4	470.46	599.44	247.26	296.46	1,613.62
045-247-010	079676879-001-001	1	21.1	470.46	155.40	247.26	76.86	949.98
045-182-020	079707176-001-001	1	51.3	470.46	377.42	247.26	186.66	1,281.80
045-152-560	079707177-001-001	1	27.1	470.46	199.80	247.26	98.82	1,016.34
045-182-020	079707178-001-001	1	63.3	470.46	466.22	247.26	230.58	1,414.52
045-182-270	079707179-001-001	1	138.8	470.46	1,021.26	247.26	505.08	2,244.06
045-152-560	079707180-001-001	1	0.0	470.46	-	247.26	-	717.72
045-274-040	079707181-001-001	1	60.3	470.46	444.02	247.26	219.60	1,381.34
044-222-160	079707182-001-001	3	533.9	1,411.38	3,929.68	741.78	1,943.48	8,026.32
045-162-160	079707183-001-001	1	33.2	470.46	244.20	247.26	120.78	1,082.70
044-222-150	079707184-001-001	1	244.3	470.46	3,494.04	247.26	1,729.90	5,941.66
044-222-210	079707185-001-001	1	60.3	470.46	444.02	247.26	219.60	1,381.34
044-222-160	079707186-001-001	3	33.2	1,411.38	244.20	741.78	120.78	2,518.14
044-222-130	079707187-001-001	1	24.1	470.46	177.60	247.26	87.84	983.16
044-201-270	079707188-001-001	1	33.2	470.46	244.20	247.26	120.78	1,082.70
044-201-040	079707189-001-001	1	51.3	470.46	377.42	247.26	186.66	1,281.80
044-152-120	079707190-001-001	1	153.8	470.46	1,132.28	247.26	559.98	2,409.98
044-173-100	079707191-001-001	1	123.7	470.46	910.26	247.26	450.18	2,078.16
044-223-020	079707194-001-001	1	0.0	470.46	-	247.26	-	717.72
044-223-010	079707195-001-001	1	3.0	470.46	22.20	247.26	10.98	750.90
044-223-160	079707196-001-001	1	102.6	470.46	754.84	247.26	373.32	1,845.88
044-202-020	079707197-001-001	1	111.6	470.46	821.46	247.26	406.26	1,945.44
044-223-050	079707198-001-001	1	6.0	470.46	44.40	247.26	21.96	784.08
044-202-030	079707199-001-001	1	0.0	470.46	-	247.26	-	717.72
040-261-390	079707200-001-001	1	6.0	470.46	44.40	247.26	21.96	784.08
040-261-380	079707201-001-001	1	9.0	470.46	66.60	247.26	32.94	817.26
040-263-250	079707202-001-001	1	18.1	470.46	133.20	247.26	65.88	916.80
040-263-240	079707203-001-001	1	27.1	470.46	199.80	247.26	98.82	1,016.34
040-263-260	079707204-001-001	1	12.1	470.46	88.80	247.26	43.92	850.44

City of Belmont
Sewer Service Charges
Fiscal Year 2026/27

APN	Account Number	Dwelling Units	Annualized Water Consumption (HCF)	Base Collection Charge	Flow Collection Charge	Base Treatment Charge	Flow Treatment Charge	Total Sewer Service Charge (1)
040-261-190	079707205-001-001	1	96.5	470.46	710.44	247.26	351.36	1,779.52
040-311-040	079707206-001-001	1	27.1	470.46	199.80	247.26	98.82	1,016.34
040-311-020	079707207-001-001	1	3.0	470.46	22.20	247.26	10.98	750.90
040-311-050	079707208-001-001	1	3.0	470.46	22.20	247.26	10.98	750.90
040-311-030	079707209-001-001	1	138.8	470.46	1,021.26	247.26	505.08	2,244.06
040-311-060	079707210-001-001	1	12.1	470.46	88.80	247.26	43.92	850.44
040-311-010	079707211-001-001	1	9.0	470.46	66.60	247.26	32.94	817.26
045-181-010	079707212-001-001	1	66.4	470.46	949.00	247.26	469.84	2,136.56
045-182-020	079707213-001-001	1	0.0	470.46	-	247.26	-	717.72
045-152-490	079707214-001-001	9.5	66.4	4,469.36	488.42	2,348.96	241.56	7,548.30
045-182-010	079707215-001-001	1	12.1	470.46	88.80	247.26	43.92	850.44
045-181-250	079707216-001-001	1	9.0	470.46	66.60	247.26	32.94	817.26
045-181-010	079707217-001-001	1	159.9	470.46	2,286.22	247.26	1,131.92	4,135.86
045-161-090	079707218-001-001	4	117.6	1,881.84	865.86	989.04	428.22	4,164.96
045-161-080	079707219-001-001	3	159.9	1,411.38	1,176.68	741.78	581.94	3,911.78
045-161-060	079707220-001-001	3	223.2	1,411.38	1,642.92	741.78	812.52	4,608.60
045-161-150	079707221-001-001	3	42.2	1,411.38	310.82	741.78	153.72	2,617.70
045-161-070	079707222-001-001	2	63.3	940.92	466.22	494.52	230.58	2,132.24
045-161-120	079707223-001-001	3	129.7	1,411.38	954.66	741.78	472.14	3,579.96
045-162-060	079707226-001-001	1	87.5	470.46	1,250.94	247.26	619.34	2,588.00
045-162-100	079707228-001-001	2	3.0	940.92	22.20	494.52	10.98	1,468.62
045-161-110	079707229-001-001	3	150.8	1,411.38	1,110.08	741.78	549.00	3,812.24
044-290-600	079707230-001-001	1	78.4	470.46	577.24	247.26	285.48	1,580.44
044-124-080	079707232-001-001	1	87.5	470.46	643.84	247.26	318.42	1,679.98
040-261-200	079707236-001-001	1	6.0	470.46	44.40	247.26	21.96	784.08
040-261-330	079707237-001-001	1	51.3	470.46	377.42	247.26	186.66	1,281.80
040-246-280	079707238-001-001	1	12.1	470.46	88.80	247.26	43.92	850.44
040-261-400	079707239-001-001	1	30.2	470.46	222.00	247.26	109.80	1,049.52
040-261-340	079707240-001-001	1	30.2	470.46	222.00	247.26	109.80	1,049.52
045-244-040	079707242-001-001	1	27.1	470.46	199.80	247.26	98.82	1,016.34
045-244-020	079707243-001-001	1	247.4	470.46	3,537.18	247.26	1,751.26	6,006.16
045-244-070	079707244-001-001	1	9.0	470.46	66.60	247.26	32.94	817.26
045-244-050	079707245-001-001	1	3.0	470.46	22.20	247.26	10.98	750.90
045-244-060	079707246-001-001	1	27.1	470.46	199.80	247.26	98.82	1,016.34
045-244-030	079707247-001-001	1	168.9	470.46	1,243.28	247.26	614.88	2,575.88
045-241-040	079707248-001-001	1	3.0	470.46	22.20	247.26	10.98	750.90
045-241-020	079707249-001-001	1	220.2	470.46	3,148.94	247.26	1,559.06	5,425.72
045-241-250	079707250-001-001	1	45.2	470.46	333.02	247.26	164.70	1,215.44
045-241-030	079707251-001-001	1	416.3	470.46	3,063.82	247.26	1,515.26	5,296.80
045-241-050	079707252-001-001	1	15.1	470.46	111.00	247.26	54.90	883.62
045-241-240	079707253-001-001	1	15.1	470.46	111.00	247.26	54.90	883.62
045-247-020	079707254-001-001	1	39.2	470.46	288.62	247.26	142.74	1,149.08
043-232-190	079707255-001-001	1	60.3	470.46	444.02	247.26	219.60	1,381.34
040-371-050	079707256-001-001	1	0.0	-	-	-	-	-
045-247-040	079707257-001-001	1	1,438.9	470.46	10,590.18	247.26	5,237.52	16,545.42
040-271-030	079707664-001-001	1	205.1	470.46	1,509.70	247.26	746.64	2,974.06
044-174-060	079707665-001-001	1	39.2	470.46	288.62	247.26	142.74	1,149.08
040-271-030	079707666-001-001	1	75.4	470.46	555.04	247.26	274.50	1,547.26
044-153-030	079707667-001-001	1	51.3	470.46	377.42	247.26	186.66	1,281.80
044-054-330	079707670-001-001	1	108.6	470.46	799.24	247.26	395.28	1,912.24
045-161-170	079707672-001-001	4	117.6	1,881.84	865.86	989.04	428.22	4,164.96
045-163-140	079707673-001-001	8	579.2	3,763.68	4,262.70	1,978.08	2,108.18	12,112.64
045-152-370	079707674-001-001	1	187.0	470.46	1,376.50	247.26	680.76	2,774.98
045-163-050	079707675-001-001	8	452.5	3,763.68	3,330.24	1,978.08	1,647.02	10,719.02
045-182-250	079707676-001-001	1	844.6	470.46	12,078.18	247.26	5,979.96	18,775.86
044-301-110	079707679-001-001	1	30.2	470.46	222.00	247.26	109.80	1,049.52
044-152-100	079707680-001-001	1	63.3	470.46	466.22	247.26	230.58	1,414.52
045-152-510	079707682-001-001	6	368.0	2,822.76	2,708.60	1,483.56	1,339.58	8,354.50
045-152-560	079707683-001-001	1	500.7	470.46	3,685.46	247.26	1,822.70	6,225.88
045-182-040	079707684-001-001	1	9.0	470.46	66.60	247.26	32.94	817.26
045-181-170	079707685-001-001	1	102.6	470.46	754.84	247.26	373.32	1,845.88
046-030-260	079707688-001-001	1	1,067.9	470.46	7,859.38	247.26	3,886.96	12,464.06
040-344-210	079707689-001-001	1	27.1	470.46	199.80	247.26	98.82	1,016.34
046-041-220	079707693-001-001	0	0.0	-	-	-	-	-
040-333-140	079707694-001-001	1	178.0	470.46	1,309.88	247.26	647.82	2,675.42
040-332-260	079707695-001-001	1	223.2	470.46	1,642.92	247.26	812.52	3,173.16
040-312-080	079707696-001-001	8	346.9	3,763.68	2,553.18	1,978.08	1,262.70	9,557.64
040-312-090	079707697-001-001	9	310.7	4,234.14	2,286.76	2,225.34	1,130.94	9,877.18

City of Belmont
Sewer Service Charges
Fiscal Year 2026/27

APN	Account Number	Dwelling Units	Annualized Water Consumption (HCF)	Base Collection Charge	Flow Collection Charge	Base Treatment Charge	Flow Treatment Charge	Total Sewer Service Charge (1)
040-313-150	079707698-001-001	7	238.3	3,293.22	1,753.92	1,730.82	867.42	7,645.38
040-313-250	079707699-001-001	1	669.7	470.46	4,928.76	247.26	2,437.58	8,084.06
040-263-350	079707700-001-001	1	162.9	470.46	1,198.88	247.26	592.92	2,509.52
040-263-370	079707701-001-001	1	96.5	470.46	710.44	247.26	351.36	1,779.52
040-313-050	079707702-001-001	6	36.2	2,822.76	266.40	1,483.56	131.76	4,704.48
040-313-200	079707703-001-001	8	452.5	3,763.68	3,330.24	1,978.08	1,647.02	10,719.02
045-255-110	079707704-001-001	9	241.3	4,234.14	1,776.12	2,225.34	878.40	9,114.00
045-255-120	079707705-001-001	9	325.8	4,234.14	2,397.76	2,225.34	1,185.84	10,043.08
045-255-130	079707706-001-001	6	211.2	2,822.76	1,554.10	1,483.56	768.60	6,629.02
045-255-140	079707707-001-001	6	208.1	2,822.76	1,531.90	1,483.56	757.62	6,595.84
045-252-060	079707708-001-001	1	54.3	470.46	399.62	247.26	197.64	1,314.98
045-252-100	079707709-001-001	1	84.5	470.46	621.64	247.26	307.44	1,646.80
045-162-240	079707710-001-001	1	39.2	470.46	288.62	247.26	142.74	1,149.08
045-163-150	079707711-001-001	8	322.8	3,763.68	2,375.56	1,978.08	1,174.86	9,292.18
046-021-010	079707713-001-001	0	0.0	-	-	-	-	-
040-360-260	079707715-001-001	1	0.0	470.46	-	247.26	-	717.72
044-014-150	079707719-001-001	1	51.3	470.46	377.42	247.26	186.66	1,281.80
045-246-120	079707720-001-001	0	0.0	-	-	-	-	-
045-251-040	079707721-001-001	0	0.0	-	-	-	-	-
040-312-050	079707724-001-001	7	425.3	3,293.22	3,130.42	1,730.82	1,548.20	9,702.66
040-312-060	079707725-001-001	8	244.3	3,763.68	1,798.32	1,978.08	889.38	8,429.46
045-253-290	079707726-001-001	1	0.0	470.46	-	247.26	-	717.72
045-255-170	079707727-001-001	7	690.8	3,293.22	5,084.16	1,730.82	2,514.44	12,622.64
045-255-090	079707728-001-001	19	413.3	8,938.74	3,041.62	4,697.94	1,504.28	18,182.58
045-255-210	079707729-001-001	1	0.0	470.46	-	247.26	-	717.72
045-255-050	079707730-001-001	7	220.2	3,293.22	1,620.72	1,730.82	801.54	7,446.30
045-255-040	079707731-001-001	10	624.4	4,704.60	4,595.74	2,472.60	2,272.88	14,045.82
045-253-010	079707734-001-001	1	310.7	470.46	4,443.04	247.26	2,199.76	7,360.52
045-183-070	079707735-001-001	0	0.0	245.40	-	-	-	245.40
046-041-190	079707738-001-001	0	0.0	-	-	-	-	-
046-030-280	079707740-001-001	0	0.0	-	-	-	-	-
046-032-030	079707741-001-001	0	0.0	-	-	-	-	-
040-332-080	079707742-001-001	4	250.4	1,881.84	1,842.72	989.04	911.34	5,624.94
046-030-400	079707743-001-001	0	0.0	-	-	-	-	-
040-313-280	079707745-001-001	1	9.0	470.46	66.60	247.26	32.94	817.26
045-246-100	079707746-001-001	0	0.0	-	-	-	-	-
045-246-080	079707747-001-001	0	0.0	-	-	-	-	-
045-255-010	079707748-001-001	4	196.1	1,881.84	1,443.10	989.04	713.70	5,027.68
045-255-200	079707749-001-001	10	359.0	4,704.60	2,641.98	2,472.60	1,306.62	11,125.80
045-255-190	079707750-001-001	9	449.5	4,234.14	3,308.04	2,225.34	1,636.04	11,403.56
045-255-180	079707751-001-001	8	654.6	3,763.68	4,817.74	1,978.08	2,382.68	12,942.18
045-252-080	079707752-001-001	1	316.7	470.46	2,331.16	247.26	1,152.90	4,201.78
040-313-140	079707756-001-001	1	639.5	470.46	9,144.90	247.26	4,527.68	14,390.30
040-263-350	079707757-001-001	1	72.4	470.46	532.82	247.26	263.52	1,514.06
045-261-020	079707758-001-001	1	66.4	470.46	488.42	247.26	241.56	1,447.70
045-261-010	079707759-001-001	1	63.3	470.46	466.22	247.26	230.58	1,414.52
046-041-200	079707763-001-001	0	0.0	-	-	-	-	-
040-371-180	079707765-001-001	1	0.0	470.46	-	247.26	-	717.72
040-333-130	079707766-001-001	1	96.5	470.46	710.44	247.26	351.36	1,779.52
046-032-080	079707767-001-001	0	0.0	-	-	-	-	-
040-332-270	079707770-001-001	1	178.0	470.46	1,309.88	247.26	647.82	2,675.42
045-246-130	079707771-001-001	0	0.0	-	-	-	-	-
044-043-030	079719237-001-001	1	0.0	470.46	-	247.26	-	717.72
045-283-180	079719238-001-001	1	90.5	470.46	666.04	247.26	329.40	1,713.16
040-360-270	079807442-001-001	0	0.0	-	-	-	-	-
044-194-440	079816812-001-001	1	69.4	470.46	510.62	247.26	252.54	1,480.88
040-332-100	079816815-001-001	12	283.6	5,645.52	2,086.94	2,967.12	1,032.12	11,731.70
040-313-210	079816816-001-001	10	301.7	4,704.60	2,220.16	2,472.60	1,098.00	10,495.36
044-212-150	079816818-001-001	1	144.8	470.46	1,065.66	247.26	527.04	2,310.42
044-212-160	079816819-001-001	1	60.3	470.46	444.02	247.26	219.60	1,381.34
040-313-430	079816822-001-001	1	117.6	470.46	865.86	247.26	428.22	2,011.80
045-140-490	079816824-001-001	1	57.3	470.46	421.82	247.26	208.62	1,348.16
045-253-310	079816826-001-001	1	392.1	470.46	2,886.20	247.26	1,427.42	5,031.34
040-373-030	079816827-001-001	0	0.0	-	-	-	-	-
040-263-400	079816830-001-001	1	220.2	470.46	1,620.72	247.26	801.54	3,139.98
040-360-390	079816831-001-001	1	51.3	470.46	377.42	247.26	186.66	1,281.80
044-194-210	079816832-001-001	1	21.1	470.46	155.40	247.26	76.86	949.98
040-312-160	079816834-001-001	10	558.1	4,704.60	4,107.30	2,472.60	2,031.32	13,315.82

City of Belmont
Sewer Service Charges
Fiscal Year 2026/27

APN	Account Number	Dwelling Units	Annualized Water Consumption (HCF)	Base Collection Charge	Flow Collection Charge	Base Treatment Charge	Flow Treatment Charge	Total Sewer Service Charge (1)
040-312-170	079816835-001-001	10	654.6	4,704.60	4,817.74	2,472.60	2,382.68	14,377.62
045-283-090	079816836-001-001	1	42.2	470.46	310.82	247.26	153.72	1,182.26
040-313-260	079816837-001-001	18	1,037.7	8,468.28	7,637.36	4,450.68	3,777.16	24,333.48
046-030-560	079816838-001-001	0	0.0	-	-	-	-	-
044-181-030	079816840-001-001	1	75.4	470.46	555.04	247.26	274.50	1,547.26
045-255-100	079816841-001-001	7	711.9	3,293.22	5,239.58	1,730.82	2,591.30	12,854.92
040-312-150	079816842-001-001	10	377.1	4,704.60	2,775.20	2,472.60	1,372.52	11,324.92
040-313-160	079816847-001-001	1	0.0	470.46	-	247.26	-	717.72
046-030-030	079816849-001-001	0	0.0	-	-	-	-	-
045-101-040	079816850-001-001	1	102.6	470.46	754.84	247.26	373.32	1,845.88
040-332-070	079816851-001-001	4	135.7	1,881.84	999.06	989.04	494.10	4,364.04
040-312-180	079816852-001-001	1	90.5	470.46	666.04	247.26	329.40	1,713.16
044-194-450	079816853-001-001	1	45.2	470.46	333.02	247.26	164.70	1,215.44
044-212-190	079816854-001-001	1	87.5	470.46	643.84	247.26	318.42	1,679.98
044-201-070	079816856-001-001	1	15.1	470.46	111.00	247.26	54.90	883.62
044-222-220	079816857-001-001	1	1,927.6	470.46	14,186.84	247.26	7,016.32	21,920.88
045-162-180	079816858-001-001	13	594.3	6,115.98	4,373.72	3,214.38	2,163.08	15,867.16
046-010-100	079816859-001-001	0	0.0	-	-	-	-	-
045-152-490	079816860-001-001	9.5	995.5	4,469.36	7,326.54	2,348.96	3,623.44	17,768.30
040-360-500	079816861-001-001	1	0.0	-	-	-	-	-
046-021-030	079816862-001-001	0	0.0	-	-	-	-	-
040-290-150	079816863-001-001	0	0.0	-	-	-	-	-
040-371-110	079816864-001-001	0	0.0	245.40	-	-	-	245.40
040-332-240	079816865-001-001	1	2,585.2	470.46	19,026.80	247.26	9,410.00	29,154.52
045-152-520	079816866-001-001	15	669.7	7,056.90	4,928.76	3,708.90	2,437.58	18,132.14
044-163-070	079816867-001-001	1	4,913.9	470.46	36,166.48	247.26	17,886.68	54,770.88
045-255-210	079816869-001-001	1	3,662.1	470.46	26,952.80	247.26	13,329.92	41,000.44
040-303-270	079816871-001-001	14	497.7	6,586.44	3,663.26	3,461.64	1,811.72	15,523.06
040-271-030	079816872-001-001	1	479.6	470.46	3,530.06	247.26	1,745.84	5,993.62
045-152-520	079816873-001-001	15	546.0	7,056.90	4,018.48	3,708.90	1,987.40	16,771.68
040-290-150	079816876-001-001	0	0.0	470.46	-	247.26	-	717.72
046-041-400	079816879-001-001	0	0.0	-	-	-	-	-
045-183-100	079816881-001-001	1	1,535.4	470.46	21,956.40	247.26	10,870.72	33,544.84
045-185-010	079816882-001-001	1	322.8	470.46	2,375.56	247.26	1,174.86	4,268.14
045-152-570	079816884-001-001	1	0.0	470.46	-	247.26	-	717.72
045-252-110	079816887-001-001	0	0.0	-	-	-	-	-
040-371-040	079816888-001-001	1	0.0	-	-	-	-	-
045-185-020	079816889-001-001	1	0.0	470.46	-	247.26	-	717.72
040-360-480	079816893-001-001	0	0.0	245.40	-	-	-	245.40
040-371-090	079816895-001-001	1	0.0	-	-	-	-	-
040-360-260	079816904-001-001	1	0.0	-	-	-	-	-
045-071-020	080049005-001-001	1	3,647.0	470.46	26,841.78	247.26	13,275.00	40,834.50
040-360-270	080216060-001-001	0	48.3	470.46	355.22	247.26	175.68	1,248.62
040-271-380	080216061-001-001	28.3	1,689.3	13,307.28	12,432.92	6,993.92	6,148.88	38,883.00
045-185-090	080216062-001-001	1	1,469.0	470.46	10,812.20	247.26	5,347.34	16,877.26
044-163-070	080216064-001-001	1	727.0	470.46	5,350.58	247.26	2,646.20	8,714.50
040-290-300	080216065-001-001	24	754.1	11,291.04	5,550.40	5,934.24	2,745.04	25,520.72
044-201-260	080216107-001-001	1	796.4	470.46	11,388.00	247.26	5,638.24	17,743.96
040-360-470	080440158-001-001	0	0.0	-	-	-	-	-
040-360-530	080440160-001-001	1	479.6	470.46	3,530.06	247.26	1,745.84	5,993.62
044-012-030	080441402-001-001	1	54.3	470.46	399.62	247.26	197.64	1,314.98
044-012-020	080441403-001-001	1	208.1	470.46	1,531.90	247.26	757.62	3,007.24
044-013-030	080441404-001-001	1	18.1	470.46	133.20	247.26	65.88	916.80
044-013-020	080441405-001-001	1	33.2	470.46	244.20	247.26	120.78	1,082.70
044-085-140	080441406-001-001	1	63.3	470.46	466.22	247.26	230.58	1,414.52
044-012-010	080441407-001-001	1	187.0	470.46	1,376.50	247.26	680.76	2,774.98
044-061-150	080441408-001-001	1	42.2	470.46	310.82	247.26	153.72	1,182.26
044-014-070	080441409-001-001	1	30.2	470.46	222.00	247.26	109.80	1,049.52
044-061-170	080441410-001-001	1	78.4	470.46	577.24	247.26	285.48	1,580.44
044-014-060	080441411-001-001	1	57.3	470.46	421.82	247.26	208.62	1,348.16
044-061-350	080441412-001-001	1	102.6	470.46	754.84	247.26	373.32	1,845.88
044-061-180	080441413-001-001	1	51.3	470.46	377.42	247.26	186.66	1,281.80
044-063-080	080441414-001-001	1	84.5	470.46	621.64	247.26	307.44	1,646.80
044-043-050	080441415-001-001	1	90.5	470.46	666.04	247.26	329.40	1,713.16
044-063-100	080441416-001-001	1	111.6	470.46	821.46	247.26	406.26	1,945.44
044-061-160	080441417-001-001	1	18.1	470.46	133.20	247.26	65.88	916.80
044-043-040	080441418-001-001	1	51.3	470.46	377.42	247.26	186.66	1,281.80
044-063-090	080441419-001-001	1	18.1	470.46	133.20	247.26	65.88	916.80

City of Belmont
Sewer Service Charges
Fiscal Year 2026/27

APN	Account Number	Dwelling Units	Annualized Water Consumption (HCF)	Base Collection Charge	Flow Collection Charge	Base Treatment Charge	Flow Treatment Charge	Total Sewer Service Charge (1)
044-043-080	080441420-001-001	1	72.4	470.46	532.82	247.26	263.52	1,514.06
044-043-060	080441421-001-001	1	69.4	470.46	510.62	247.26	252.54	1,480.88
044-043-070	080441422-001-001	1	54.3	470.46	399.62	247.26	197.64	1,314.98
044-092-030	080441423-001-001	1	120.7	470.46	888.06	247.26	439.20	2,044.98
044-043-480	080441424-001-001	1	75.4	470.46	555.04	247.26	274.50	1,547.26
044-092-020	080441425-001-001	1	75.4	470.46	555.04	247.26	274.50	1,547.26
044-043-020	080441426-001-001	1	78.4	470.46	577.24	247.26	285.48	1,580.44
044-283-010	080441427-001-001	1	84.5	470.46	621.64	247.26	307.44	1,646.80
044-043-490	080441428-001-001	1	108.6	470.46	799.24	247.26	395.28	1,912.24
044-085-130	080441430-001-001	1	15.1	470.46	111.00	247.26	54.90	883.62
044-043-010	080441431-001-001	1	45.2	470.46	333.02	247.26	164.70	1,215.44
044-332-120	081593153-001-001	1	51.3	470.46	377.42	247.26	186.66	1,281.80
044-331-210	081593154-001-001	1	171.9	470.46	1,265.48	247.26	625.86	2,609.06
044-332-100	081593155-001-001	1	99.5	470.46	732.64	247.26	362.34	1,812.70
044-331-220	081593156-001-001	1	75.4	470.46	555.04	247.26	274.50	1,547.26
043-312-100	081690027-001-001	1	108.6	470.46	799.24	247.26	395.28	1,912.24
040-334-180	081810830-001-001	1	48.3	470.46	355.22	247.26	175.68	1,248.62
044-051-380	082101984-001-001	1	138.8	470.46	1,021.26	247.26	505.08	2,244.06
043-021-510	082101985-001-001	1	105.6	470.46	777.04	247.26	384.30	1,879.06
045-211-100	082356550-001-001	1	36.2	470.46	266.40	247.26	131.76	1,115.88
044-311-240	082625538-001-001	1	33.2	470.46	244.20	247.26	120.78	1,082.70
043-173-550	082678664-001-001	1	99.5	470.46	732.64	247.26	362.34	1,812.70
043-062-380	082800987-001-001	1	42.2	470.46	310.82	247.26	153.72	1,182.26
043-243-340	082800988-001-001	1	54.3	470.46	399.62	247.26	197.64	1,314.98
040-251-030	082890524-001-001	1	48.3	470.46	355.22	247.26	175.68	1,248.62
044-172-100	082958151-001-001	1	63.3	470.46	466.22	247.26	230.58	1,414.52
043-311-400	082958155-001-001	1	60.3	470.46	444.02	247.26	219.60	1,381.34
044-333-330	082958160-001-001	1	81.4	470.46	599.44	247.26	296.46	1,613.62
044-162-210	082969722-001-001	1	120.7	470.46	888.06	247.26	439.20	2,044.98
044-312-320	082976325-001-001	1	69.4	470.46	510.62	247.26	252.54	1,480.88
044-312-330	082976326-001-001	1	81.4	470.46	599.44	247.26	296.46	1,613.62
045-090-740	082976327-001-001	1	178.0	470.46	1,309.88	247.26	647.82	2,675.42
044-193-020	082977027-001-001	1	87.5	470.46	643.84	247.26	318.42	1,679.98
044-193-030	082977028-001-001	1	54.3	470.46	399.62	247.26	197.64	1,314.98
044-193-060	082977029-001-001	1	36.2	470.46	266.40	247.26	131.76	1,115.88
044-193-040	082977030-001-001	1	102.6	470.46	754.84	247.26	373.32	1,845.88
044-193-010	082977031-001-001	1	45.2	470.46	333.02	247.26	164.70	1,215.44
044-193-050	082977032-001-001	1	120.7	470.46	888.06	247.26	439.20	2,044.98
044-372-030	082977033-001-001	1	84.5	470.46	621.64	247.26	307.44	1,646.80
044-183-140	082977034-001-001	1	87.5	470.46	643.84	247.26	318.42	1,679.98
044-183-130	082977035-001-001	1	63.3	470.46	466.22	247.26	230.58	1,414.52
044-372-020	082977036-001-001	1	6.0	470.46	44.40	247.26	21.96	784.08
044-193-080	082977037-001-001	1	33.2	470.46	244.20	247.26	120.78	1,082.70
044-193-070	082977038-001-001	1	72.4	470.46	532.82	247.26	263.52	1,514.06
044-372-160	082977039-001-001	1	12.1	470.46	88.80	247.26	43.92	850.44
044-372-200	082977040-001-001	1	129.7	470.46	954.66	247.26	472.14	2,144.52
044-372-140	082977041-001-001	1	39.2	470.46	288.62	247.26	142.74	1,149.08
044-372-070	082977042-001-001	1	135.7	470.46	999.06	247.26	494.10	2,210.88
044-372-080	082977043-001-001	1	45.2	470.46	333.02	247.26	164.70	1,215.44
044-372-090	082977044-001-001	1	78.4	470.46	577.24	247.26	285.48	1,580.44
044-194-260	082977045-001-001	1	81.4	470.46	599.44	247.26	296.46	1,613.62
044-194-250	082977046-001-001	1	78.4	470.46	577.24	247.26	285.48	1,580.44
044-194-280	082977047-001-001	1	15.1	470.46	111.00	247.26	54.90	883.62
044-194-290	082977049-001-001	1	36.2	470.46	266.40	247.26	131.76	1,115.88
044-194-270	082977050-001-001	2	36.2	940.92	266.40	494.52	131.76	1,833.60
044-372-040	082977051-001-001	1	24.1	470.46	177.60	247.26	87.84	983.16
044-372-130	082977052-001-001	1	51.3	470.46	377.42	247.26	186.66	1,281.80
044-372-100	082977053-001-001	1	27.1	470.46	199.80	247.26	98.82	1,016.34
044-372-120	082977054-001-001	1	69.4	470.46	510.62	247.26	252.54	1,480.88
044-372-050	082977055-001-001	1	18.1	470.46	133.20	247.26	65.88	916.80
044-372-110	082977056-001-001	1	93.5	470.46	688.24	247.26	340.38	1,746.34
044-372-180	082977057-001-001	1	102.6	470.46	754.84	247.26	373.32	1,845.88
044-372-190	082977058-001-001	1	126.7	470.46	932.46	247.26	461.16	2,111.34
044-372-170	082977059-001-001	1	36.2	470.46	266.40	247.26	131.76	1,115.88
044-372-210	082977060-001-001	1	54.3	470.46	399.62	247.26	197.64	1,314.98
044-372-150	082977061-001-001	1	87.5	470.46	643.84	247.26	318.42	1,679.98
044-372-220	082977062-001-001	1	63.3	470.46	466.22	247.26	230.58	1,414.52
044-181-160	082977063-001-001	1	93.5	470.46	688.24	247.26	340.38	1,746.34

APN	Account Number	Dwelling Units	Annualized Water Consumption (HCF)	Base Collection Charge	Flow Collection Charge	Base Treatment Charge	Flow Treatment Charge	Total Sewer Service Charge (1)
044-181-150	082977064-001-001	1	51.3	470.46	377.42	247.26	186.66	1,281.80
044-181-710	082977065-001-001	1	30.2	470.46	222.00	247.26	109.80	1,049.52
044-181-130	082977066-001-001	1	120.7	470.46	888.06	247.26	439.20	2,044.98
044-181-170	082977067-001-001	1	87.5	470.46	643.84	247.26	318.42	1,679.98
044-181-140	082977068-001-001	1	42.2	470.46	310.82	247.26	153.72	1,182.26
044-181-500	082977069-001-001	1	48.3	470.46	355.22	247.26	175.68	1,248.62
044-181-650	082977070-001-001	1	84.5	470.46	621.64	247.26	307.44	1,646.80
044-181-600	082977071-001-001	1	75.4	470.46	555.04	247.26	274.50	1,547.26
044-181-640	082977073-001-001	1	57.3	470.46	421.82	247.26	208.62	1,348.16
044-181-510	082977074-001-001	1	39.2	470.46	288.62	247.26	142.74	1,149.08
044-181-010	082977075-001-001	1	114.6	470.46	843.66	247.26	417.24	1,978.62
044-181-040	082977076-001-001	1	39.2	470.46	288.62	247.26	142.74	1,149.08
044-353-310	082977078-001-001	1	60.3	470.46	444.02	247.26	219.60	1,381.34
044-181-520	082977079-001-001	1	30.2	470.46	222.00	247.26	109.80	1,049.52
044-181-610	082977080-001-001	1	108.6	470.46	799.24	247.26	395.28	1,912.24
044-181-720	082977082-001-001	1	193.1	470.46	1,420.90	247.26	702.72	2,841.34
044-181-560	082977083-001-001	1	30.2	470.46	222.00	247.26	109.80	1,049.52
044-181-110	082977084-001-001	1	39.2	470.46	288.62	247.26	142.74	1,149.08
044-181-590	082977085-001-001	1	36.2	470.46	266.40	247.26	131.76	1,115.88
044-181-570	082977086-001-001	1	48.3	470.46	355.22	247.26	175.68	1,248.62
044-181-740	082977087-001-001	1	171.9	470.46	1,265.48	247.26	625.86	2,609.06
044-181-270	082977088-001-001	1	39.2	470.46	288.62	247.26	142.74	1,149.08
044-181-220	082977089-001-001	1	54.3	470.46	399.62	247.26	197.64	1,314.98
044-181-230	082977090-001-001	1	57.3	470.46	421.82	247.26	208.62	1,348.16
044-181-730	082977091-001-001	1	78.4	470.46	577.24	247.26	285.48	1,580.44
044-181-240	082977092-001-001	1	66.4	470.46	488.42	247.26	241.56	1,447.70
044-181-330	082977093-001-001	1	105.6	470.46	777.04	247.26	384.30	1,879.06
044-181-280	082977094-001-001	1	68.9	470.46	507.42	247.26	250.94	1,476.08
044-181-320	082977095-001-001	1	72.4	470.46	532.82	247.26	263.52	1,514.06
044-181-310	082977096-001-001	1	54.3	470.46	399.62	247.26	197.64	1,314.98
044-181-300	082977097-001-001	1	75.4	470.46	555.04	247.26	274.50	1,547.26
044-181-290	082977098-001-001	1	18.1	470.46	133.20	247.26	65.88	916.80
044-351-140	082977099-001-001	1	42.2	470.46	310.82	247.26	153.72	1,182.26
044-341-190	082977100-001-001	1	39.2	470.46	288.62	247.26	142.74	1,149.08
044-341-250	082977101-001-001	1	33.2	470.46	244.20	247.26	120.78	1,082.70
044-341-230	082977102-001-001	1	15.1	470.46	111.00	247.26	54.90	883.62
044-341-240	082977103-001-001	1	39.2	470.46	288.62	247.26	142.74	1,149.08
044-341-220	082977104-001-001	1	111.6	470.46	821.46	247.26	406.26	1,945.44
044-353-140	082977105-001-001	1	102.6	470.46	754.84	247.26	373.32	1,845.88
044-353-060	082977106-001-001	1	30.2	470.46	222.00	247.26	109.80	1,049.52
044-353-010	082977107-001-001	1	99.5	470.46	732.64	247.26	362.34	1,812.70
044-353-110	082977108-001-001	1	27.1	470.46	199.80	247.26	98.82	1,016.34
044-353-330	082977109-001-001	1	138.8	470.46	1,021.26	247.26	505.08	2,244.06
044-353-170	082977110-001-001	1	57.3	470.46	421.82	247.26	208.62	1,348.16
044-093-130	082977111-001-001	1	42.2	470.46	310.82	247.26	153.72	1,182.26
044-093-140	082977112-001-001	1	93.5	470.46	688.24	247.26	340.38	1,746.34
044-353-070	082977113-001-001	1	54.3	470.46	399.62	247.26	197.64	1,314.98
044-352-030	082977114-001-001	1	84.5	470.46	621.64	247.26	307.44	1,646.80
044-352-040	082977115-001-001	1	87.5	470.46	643.84	247.26	318.42	1,679.98
044-352-080	082977116-001-001	1	45.2	470.46	333.02	247.26	164.70	1,215.44
044-181-020	082977117-001-001	1	18.1	470.46	133.20	247.26	65.88	916.80
044-353-250	082977118-001-001	1	271.5	470.46	1,998.14	247.26	988.20	3,704.06
044-353-280	082977119-001-001	1	48.3	470.46	355.22	247.26	175.68	1,248.62
044-353-340	082977120-001-001	1	132.7	470.46	976.86	247.26	483.12	2,177.70
044-353-300	082977121-001-001	1	36.2	470.46	266.40	247.26	131.76	1,115.88
044-351-030	082977123-001-001	1	36.2	470.46	266.40	247.26	131.76	1,115.88
044-351-060	082977124-001-001	1	96.5	470.46	710.44	247.26	351.36	1,779.52
044-351-200	082977125-001-001	1	99.5	470.46	732.64	247.26	362.34	1,812.70
044-351-070	082977127-001-001	1	33.2	470.46	244.20	247.26	120.78	1,082.70
044-351-050	082977128-001-001	1	54.3	470.46	399.62	247.26	197.64	1,314.98
044-351-010	082977129-001-001	1	87.5	470.46	643.84	247.26	318.42	1,679.98
044-351-170	082977130-001-001	1	60.3	470.46	444.02	247.26	219.60	1,381.34
044-351-150	082977131-001-001	1	45.2	470.46	333.02	247.26	164.70	1,215.44
044-351-020	082977132-001-001	1	72.4	470.46	532.82	247.26	263.52	1,514.06
044-351-160	082977133-001-001	1	51.3	470.46	377.42	247.26	186.66	1,281.80
044-351-230	082977134-001-001	1	108.6	470.46	799.24	247.26	395.28	1,912.24
044-301-490	082977135-001-001	1	87.5	470.46	643.84	247.26	318.42	1,679.98
044-301-500	082977136-001-001	1	60.3	470.46	444.02	247.26	219.60	1,381.34

APN	Account Number	Dwelling Units	Annualized Water Consumption (HCF)	Base Collection Charge	Flow Collection Charge	Base Treatment Charge	Flow Treatment Charge	Total Sewer Service Charge (1)
044-301-460	082977137-001-001	1	72.4	470.46	532.82	247.26	263.52	1,514.06
044-301-450	082977138-001-001	1	12.1	470.46	88.80	247.26	43.92	850.44
044-301-470	082977139-001-001	1	54.3	470.46	399.62	247.26	197.64	1,314.98
044-301-480	082977140-001-001	1	57.3	470.46	421.82	247.26	208.62	1,348.16
044-301-440	082977141-001-001	1	16.2	470.46	118.86	247.26	58.78	895.36
044-283-150	082977142-001-001	1	60.3	470.46	444.02	247.26	219.60	1,381.34
044-301-430	082977143-001-001	1	75.4	470.46	555.04	247.26	274.50	1,547.26
044-283-170	082977144-001-001	1	193.1	470.46	1,420.90	247.26	702.72	2,841.34
044-301-420	082977145-001-001	2	30.2	940.92	222.00	494.52	109.80	1,767.24
044-283-160	082977146-001-001	1	63.3	470.46	466.22	247.26	230.58	1,414.52
044-283-120	082977147-001-001	2	120.7	940.92	888.06	494.52	439.20	2,762.70
044-283-420	082977148-001-001	1	57.3	470.46	421.82	247.26	208.62	1,348.16
044-283-100	082977149-001-001	1	162.9	470.46	1,198.88	247.26	592.92	2,509.52
044-283-130	082977150-001-001	1	48.3	470.46	355.22	247.26	175.68	1,248.62
044-283-410	082977152-001-001	1	45.2	470.46	333.02	247.26	164.70	1,215.44
044-093-170	082977153-001-001	1	144.8	470.46	1,065.66	247.26	527.04	2,310.42
044-093-210	082977154-001-001	1	33.2	470.46	244.20	247.26	120.78	1,082.70
044-093-200	082977155-001-001	1	81.4	470.46	599.44	247.26	296.46	1,613.62
044-093-150	082977156-001-001	1	63.3	470.46	466.22	247.26	230.58	1,414.52
044-093-160	082977157-001-001	1	51.3	470.46	377.42	247.26	186.66	1,281.80
044-093-190	082977158-001-001	1	33.2	470.46	244.20	247.26	120.78	1,082.70
044-093-230	082977159-001-001	1	24.1	470.46	177.60	247.26	87.84	983.16
044-301-600	082977160-001-001	1	75.4	470.46	555.04	247.26	274.50	1,547.26
044-301-580	082977161-001-001	1	45.2	470.46	333.02	247.26	164.70	1,215.44
044-301-610	082977162-001-001	1	54.3	470.46	399.62	247.26	197.64	1,314.98
044-301-590	082977163-001-001	1	30.2	470.46	222.00	247.26	109.80	1,049.52
044-290-010	082977164-001-001	1	36.2	470.46	266.40	247.26	131.76	1,115.88
044-301-520	082977165-001-001	1	48.3	470.46	355.22	247.26	175.68	1,248.62
044-301-530	082977166-001-001	1	153.8	470.46	1,132.28	247.26	559.98	2,409.98
044-301-540	082977167-001-001	1	84.5	470.46	621.64	247.26	307.44	1,646.80
044-301-550	082977168-001-001	1	27.1	470.46	199.80	247.26	98.82	1,016.34
044-301-570	082977169-001-001	1	93.5	470.46	688.24	247.26	340.38	1,746.34
044-301-510	082977170-001-001	1	9.0	470.46	66.60	247.26	32.94	817.26
044-283-330	082977171-001-001	1	72.4	470.46	532.82	247.26	263.52	1,514.06
044-283-290	082977172-001-001	1	75.4	470.46	555.04	247.26	274.50	1,547.26
044-283-320	082977173-001-001	1	51.3	470.46	377.42	247.26	186.66	1,281.80
044-283-300	082977174-001-001	1	75.4	470.46	555.04	247.26	274.50	1,547.26
044-283-310	082977175-001-001	1	66.4	470.46	488.42	247.26	241.56	1,447.70
044-283-360	082977176-001-001	1	85.0	470.46	625.94	247.26	309.56	1,653.22
044-283-030	082977177-001-001	1	81.4	470.46	599.44	247.26	296.46	1,613.62
043-302-480	082977178-001-001	1	18.1	470.46	133.20	247.26	65.88	916.80
044-283-390	082977179-001-001	1	72.4	470.46	532.82	247.26	263.52	1,514.06
044-283-020	082977180-001-001	1	39.2	470.46	288.62	247.26	142.74	1,149.08
044-283-250	082977181-001-001	1	105.6	470.46	777.04	247.26	384.30	1,879.06
044-283-280	082977182-001-001	1	54.3	470.46	399.62	247.26	197.64	1,314.98
044-281-090	082977184-001-001	1	18.1	470.46	133.20	247.26	65.88	916.80
044-281-370	082977185-001-001	1	69.4	470.46	510.62	247.26	252.54	1,480.88
044-281-020	082977186-001-001	1	66.4	470.46	488.42	247.26	241.56	1,447.70
044-281-360	082977187-001-001	1	99.5	470.46	732.64	247.26	362.34	1,812.70
044-281-060	082977188-001-001	1	78.4	470.46	577.24	247.26	285.48	1,580.44
044-283-070	082977189-001-001	1	66.4	470.46	488.42	247.26	241.56	1,447.70
044-283-050	082977190-001-001	1	78.4	470.46	577.24	247.26	285.48	1,580.44
044-283-080	082977191-001-001	1	60.3	470.46	444.02	247.26	219.60	1,381.34
044-283-370	082977192-001-001	1	165.9	470.46	1,221.08	247.26	603.90	2,542.70
044-283-380	082977193-001-001	1	78.4	470.46	577.24	247.26	285.48	1,580.44
044-283-040	082977195-001-001	1	72.4	470.46	532.82	247.26	263.52	1,514.06
044-281-390	082977197-001-001	1	63.3	470.46	466.22	247.26	230.58	1,414.52
044-283-190	082977198-001-001	1	30.2	470.46	222.00	247.26	109.80	1,049.52
044-283-180	082977199-001-001	1	114.6	470.46	843.66	247.26	417.24	1,978.62
044-281-160	082977200-001-001	1	3.0	470.46	22.20	247.26	10.98	750.90
044-281-070	082977201-001-001	1	75.4	470.46	555.04	247.26	274.50	1,547.26
044-281-100	082977202-001-001	1	54.3	470.46	399.62	247.26	197.64	1,314.98
044-281-380	082977203-001-001	1	45.2	470.46	333.02	247.26	164.70	1,215.44
044-281-080	082977204-001-001	1	90.5	470.46	666.04	247.26	329.40	1,713.16
044-281-030	082977205-001-001	1	120.7	470.46	888.06	247.26	439.20	2,044.98
044-281-050	082977206-001-001	1	84.5	470.46	621.64	247.26	307.44	1,646.80
044-283-200	082977207-001-001	1	66.4	470.46	488.42	247.26	241.56	1,447.70
044-281-110	082977208-001-001	1	9.0	470.46	66.60	247.26	32.94	817.26

City of Belmont
Sewer Service Charges
Fiscal Year 2026/27

APN	Account Number	Dwelling Units	Annualized Water Consumption (HCF)	Base Collection Charge	Flow Collection Charge	Base Treatment Charge	Flow Treatment Charge	Total Sewer Service Charge (1)
044-283-240	082977209-001-001	1	54.3	470.46	399.62	247.26	197.64	1,314.98
044-283-220	082977210-001-001	1	39.2	470.46	288.62	247.26	142.74	1,149.08
044-283-210	082977211-001-001	1	105.6	470.46	777.04	247.26	384.30	1,879.06
044-283-270	082977212-001-001	1	84.5	470.46	621.64	247.26	307.44	1,646.80
044-273-090	082977213-001-001	1	51.3	470.46	377.42	247.26	186.66	1,281.80
044-273-050	082977214-001-001	1	24.1	470.46	177.60	247.26	87.84	983.16
044-273-110	082977215-001-001	1	42.2	470.46	310.82	247.26	153.72	1,182.26
044-273-120	082977216-001-001	1	42.2	470.46	310.82	247.26	153.72	1,182.26
044-273-080	082977217-001-001	1	66.4	470.46	488.42	247.26	241.56	1,447.70
044-273-100	082977218-001-001	1	33.2	470.46	244.20	247.26	120.78	1,082.70
044-273-140	082977219-001-001	1	69.4	470.46	510.62	247.26	252.54	1,480.88
044-273-170	082977220-001-001	1	15.1	470.46	111.00	247.26	54.90	883.62
044-273-130	082977221-001-001	1	159.9	470.46	1,176.68	247.26	581.94	2,476.34
044-273-190	082977222-001-001	1	217.2	470.46	1,598.50	247.26	790.56	3,106.78
044-273-150	082977223-001-001	1	39.2	470.46	288.62	247.26	142.74	1,149.08
044-273-160	082977224-001-001	1	69.4	470.46	510.62	247.26	252.54	1,480.88
044-273-010	082977225-001-001	1	150.8	470.46	1,110.08	247.26	549.00	2,376.80
044-273-020	082977226-001-001	1	60.3	470.46	444.02	247.26	219.60	1,381.34
044-273-030	082977227-001-001	1	111.6	470.46	821.46	247.26	406.26	1,945.44
044-273-040	082977228-001-001	1	232.3	470.46	1,709.52	247.26	845.46	3,272.70
044-273-070	082977229-001-001	1	51.3	470.46	377.42	247.26	186.66	1,281.80
044-273-060	082977230-001-001	1	75.4	470.46	555.04	247.26	274.50	1,547.26
044-281-290	082977231-001-001	1	60.3	470.46	444.02	247.26	219.60	1,381.34
044-274-040	082977232-001-001	1	69.4	470.46	510.62	247.26	252.54	1,480.88
044-274-020	082977233-001-001	1	45.2	470.46	333.02	247.26	164.70	1,215.44
044-281-300	082977234-001-001	1	39.2	470.46	288.62	247.26	142.74	1,149.08
044-281-280	082977235-001-001	1	60.3	470.46	444.02	247.26	219.60	1,381.34
044-274-030	082977236-001-001	1	51.3	470.46	377.42	247.26	186.66	1,281.80
044-281-310	082977237-001-001	1	51.3	470.46	377.42	247.26	186.66	1,281.80
044-281-350	082977238-001-001	1	75.4	470.46	555.04	247.26	274.50	1,547.26
044-274-050	082977239-001-001	1	114.6	470.46	843.66	247.26	417.24	1,978.62
044-281-320	082977240-001-001	1	24.1	470.46	177.60	247.26	87.84	983.16
044-281-330	082977241-001-001	1	66.4	470.46	488.42	247.26	241.56	1,447.70
044-281-340	082977242-001-001	1	202.1	470.46	1,487.50	247.26	735.66	2,940.88
045-521-060	082977243-001-001	1	54.3	470.46	399.62	247.26	197.64	1,314.98
045-521-050	082977244-001-001	1	81.4	470.46	599.44	247.26	296.46	1,613.62
045-521-020	082977245-001-001	1	57.3	470.46	421.82	247.26	208.62	1,348.16
045-521-010	082977246-001-001	1	66.4	470.46	488.42	247.26	241.56	1,447.70
045-521-040	082977247-001-001	1	42.2	470.46	310.82	247.26	153.72	1,182.26
045-521-030	082977248-001-001	1	27.1	470.46	199.80	247.26	98.82	1,016.34
045-281-140	082977249-001-001	1	105.6	470.46	777.04	247.26	384.30	1,879.06
045-281-130	082977250-001-001	1	18.1	470.46	133.20	247.26	65.88	916.80
045-281-120	082977251-001-001	1	81.4	470.46	599.44	247.26	296.46	1,613.62
045-281-150	082977252-001-001	1	39.2	470.46	288.62	247.26	142.74	1,149.08
045-281-340	082977253-001-001	1	93.5	470.46	688.24	247.26	340.38	1,746.34
045-281-110	082977254-001-001	1	66.4	470.46	488.42	247.26	241.56	1,447.70
045-281-050	082977255-001-001	1	60.3	470.46	444.02	247.26	219.60	1,381.34
045-281-060	082977256-001-001	1	30.2	470.46	222.00	247.26	109.80	1,049.52
045-281-360	082977257-001-001	1	24.1	470.46	177.60	247.26	87.84	983.16
045-521-080	082977258-001-001	1	99.5	470.46	732.64	247.26	362.34	1,812.70
045-281-350	082977259-001-001	1	42.2	470.46	310.82	247.26	153.72	1,182.26
045-521-070	082977260-001-001	1	36.2	470.46	266.40	247.26	131.76	1,115.88
045-281-320	082977261-001-001	1	39.2	470.46	288.62	247.26	142.74	1,149.08
045-281-080	082977262-001-001	1	15.1	470.46	111.00	247.26	54.90	883.62
045-265-090	082977263-001-001	1	81.4	470.46	599.44	247.26	296.46	1,613.62
045-281-300	082977264-001-001	1	81.4	470.46	599.44	247.26	296.46	1,613.62
045-281-040	082977265-001-001	1	36.2	470.46	266.40	247.26	131.76	1,115.88
045-281-330	082977266-001-001	1	42.2	470.46	310.82	247.26	153.72	1,182.26
045-265-040	082977267-001-001	1	75.4	470.46	555.04	247.26	274.50	1,547.26
045-265-060	082977268-001-001	1	21.1	470.46	155.40	247.26	76.86	949.98
045-265-030	082977269-001-001	1	39.2	470.46	288.62	247.26	142.74	1,149.08
045-265-050	082977270-001-001	1	108.6	470.46	799.24	247.26	395.28	1,912.24
045-266-110	082977273-001-001	1	24.1	470.46	177.60	247.26	87.84	983.16
045-265-010	082977274-001-001	1	51.3	470.46	377.42	247.26	186.66	1,281.80
045-266-120	082977275-001-001	1	15.1	470.46	111.00	247.26	54.90	883.62
045-265-020	082977276-001-001	1	30.2	470.46	222.00	247.26	109.80	1,049.52
045-266-140	082977277-001-001	1	15.1	470.46	111.00	247.26	54.90	883.62
045-266-130	082977278-001-001	1	27.1	470.46	199.80	247.26	98.82	1,016.34

City of Belmont
Sewer Service Charges
Fiscal Year 2026/27

APN	Account Number	Dwelling Units	Annualized Water Consumption (HCF)	Base Collection Charge	Flow Collection Charge	Base Treatment Charge	Flow Treatment Charge	Total Sewer Service Charge (1)
045-266-100	082977279-001-001	1	36.2	470.46	266.40	247.26	131.76	1,115.88
045-281-280	082977280-001-001	1	60.3	470.46	444.02	247.26	219.60	1,381.34
045-266-090	082977281-001-001	1	24.1	470.46	177.60	247.26	87.84	983.16
045-281-260	082977283-001-001	1	102.6	470.46	754.84	247.26	373.32	1,845.88
045-266-080	082977284-001-001	1	48.3	470.46	355.22	247.26	175.68	1,248.62
045-202-520	082977285-001-001	1	27.1	470.46	199.80	247.26	98.82	1,016.34
045-203-020	082977287-001-001	1	63.3	470.46	466.22	247.26	230.58	1,414.52
045-203-010	082977288-001-001	1	81.4	470.46	599.44	247.26	296.46	1,613.62
045-203-030	082977289-001-001	1	99.5	470.46	732.64	247.26	362.34	1,812.70
045-202-300	082977290-001-001	1	54.3	470.46	399.62	247.26	197.64	1,314.98
045-202-440	082977291-001-001	1	114.6	470.46	843.66	247.26	417.24	1,978.62
045-202-510	082977292-001-001	1	78.4	470.46	577.24	247.26	285.48	1,580.44
045-202-040	082977293-001-001	1	144.8	470.46	1,065.66	247.26	527.04	2,310.42
045-202-350	082977294-001-001	1	72.4	470.46	532.82	247.26	263.52	1,514.06
045-202-370	082977295-001-001	1	66.4	470.46	488.42	247.26	241.56	1,447.70
045-202-030	082977296-001-001	1	84.5	470.46	621.64	247.26	307.44	1,646.80
045-202-450	082977297-001-001	1	111.6	470.46	821.46	247.26	406.26	1,945.44
045-202-230	082977298-001-001	1	54.3	470.46	399.62	247.26	197.64	1,314.98
045-202-410	082977299-001-001	1	78.4	470.46	577.24	247.26	285.48	1,580.44
045-202-220	082977300-001-001	1	45.2	470.46	333.02	247.26	164.70	1,215.44
045-202-500	082977301-001-001	1	69.4	470.46	510.62	247.26	252.54	1,480.88
045-202-480	082977302-001-001	1	96.5	470.46	710.44	247.26	351.36	1,779.52
045-264-090	082977303-001-001	1	39.2	470.46	288.62	247.26	142.74	1,149.08
045-264-100	082977304-001-001	1	57.3	470.46	421.82	247.26	208.62	1,348.16
045-201-100	082977305-001-001	1	66.4	470.46	488.42	247.26	241.56	1,447.70
045-201-090	082977306-001-001	1	24.1	470.46	177.60	247.26	87.84	983.16
045-264-110	082977307-001-001	1	99.5	470.46	732.64	247.26	362.34	1,812.70
045-201-010	082977308-001-001	1	0.0	470.46	-	247.26	-	717.72
045-263-200	082977309-001-001	1	78.4	470.46	577.24	247.26	285.48	1,580.44
045-264-160	082977310-001-001	1	60.3	470.46	444.02	247.26	219.60	1,381.34
045-264-080	082977311-001-001	1	45.2	470.46	333.02	247.26	164.70	1,215.44
045-264-070	082977312-001-001	1	81.4	470.46	599.44	247.26	296.46	1,613.62
045-264-050	082977314-001-001	1	21.1	470.46	155.40	247.26	76.86	949.98
045-263-190	082977315-001-001	1	102.6	470.46	754.84	247.26	373.32	1,845.88
045-263-160	082977316-001-001	1	54.3	470.46	399.62	247.26	197.64	1,314.98
045-263-150	082977317-001-001	1	51.3	470.46	377.42	247.26	186.66	1,281.80
045-263-180	082977318-001-001	1	48.3	470.46	355.22	247.26	175.68	1,248.62
045-263-170	082977319-001-001	1	24.1	470.46	177.60	247.26	87.84	983.16
045-263-140	082977320-001-001	1	0.0	470.46	-	247.26	-	717.72
045-263-110	082977321-001-001	1	90.5	470.46	666.04	247.26	329.40	1,713.16
045-263-090	082977322-001-001	1	39.2	470.46	288.62	247.26	142.74	1,149.08
045-263-070	082977323-001-001	1	81.4	470.46	599.44	247.26	296.46	1,613.62
045-263-100	082977325-001-001	1	81.4	470.46	599.44	247.26	296.46	1,613.62
045-263-120	082977326-001-001	1	63.3	470.46	466.22	247.26	230.58	1,414.52
045-263-030	082977327-001-001	1	24.1	470.46	177.60	247.26	87.84	983.16
045-263-040	082977328-001-001	1	72.4	470.46	532.82	247.26	263.52	1,514.06
045-263-060	082977329-001-001	1	66.4	470.46	488.42	247.26	241.56	1,447.70
045-265-140	082977330-001-001	1	45.2	470.46	333.02	247.26	164.70	1,215.44
045-265-120	082977331-001-001	1	93.5	470.46	688.24	247.26	340.38	1,746.34
045-265-160	082977332-001-001	1	75.4	470.46	555.04	247.26	274.50	1,547.26
045-262-100	082977333-001-001	1	87.5	470.46	643.84	247.26	318.42	1,679.98
045-265-150	082977334-001-001	1	63.3	470.46	466.22	247.26	230.58	1,414.52
045-262-110	082977335-001-001	1	96.5	470.46	710.44	247.26	351.36	1,779.52
045-262-080	082977336-001-001	1	90.5	470.46	666.04	247.26	329.40	1,713.16
045-262-090	082977337-001-001	1	93.5	470.46	688.24	247.26	340.38	1,746.34
045-265-130	082977338-001-001	1	21.1	470.46	155.40	247.26	76.86	949.98
045-266-020	082977339-001-001	1	63.3	470.46	466.22	247.26	230.58	1,414.52
045-266-070	082977340-001-001	1	24.1	470.46	177.60	247.26	87.84	983.16
044-241-190	082977341-001-001	1	57.3	470.46	421.82	247.26	208.62	1,348.16
045-265-100	082977342-001-001	1	42.2	470.46	310.82	247.26	153.72	1,182.26
045-266-040	082977343-001-001	1	24.1	470.46	177.60	247.26	87.84	983.16
045-266-010	082977344-001-001	1	72.4	470.46	532.82	247.26	263.52	1,514.06
045-271-110	082977345-001-001	1	51.3	470.46	377.42	247.26	186.66	1,281.80
045-271-120	082977346-001-001	1	90.5	470.46	666.04	247.26	329.40	1,713.16
045-271-160	082977347-001-001	1	42.2	470.46	310.82	247.26	153.72	1,182.26
045-271-150	082977348-001-001	1	57.3	470.46	421.82	247.26	208.62	1,348.16
045-271-140	082977349-001-001	1	27.1	470.46	199.80	247.26	98.82	1,016.34
045-271-130	082977350-001-001	1	66.4	470.46	488.42	247.26	241.56	1,447.70

City of Belmont
Sewer Service Charges
Fiscal Year 2026/27

APN	Account Number	Dwelling Units	Annualized Water Consumption (HCF)	Base Collection Charge	Flow Collection Charge	Base Treatment Charge	Flow Treatment Charge	Total Sewer Service Charge (1)
045-266-050	082977351-001-001	1	135.7	470.46	999.06	247.26	494.10	2,210.88
045-271-190	082977353-001-001	1	84.5	470.46	621.64	247.26	307.44	1,646.80
045-271-200	082977354-001-001	1	27.1	470.46	199.80	247.26	98.82	1,016.34
045-271-180	082977355-001-001	1	54.3	470.46	399.62	247.26	197.64	1,314.98
045-266-060	082977356-001-001	1	141.8	470.46	1,043.46	247.26	516.06	2,277.24
045-265-110	082977357-001-001	1	63.3	470.46	466.22	247.26	230.58	1,414.52
045-254-220	082977358-001-001	1	114.6	470.46	843.66	247.26	417.24	1,978.62
045-271-210	082977359-001-001	1	69.4	470.46	510.62	247.26	252.54	1,480.88
045-271-100	082977360-001-001	1	45.2	470.46	333.02	247.26	164.70	1,215.44
045-254-230	082977361-001-001	1	63.3	470.46	466.22	247.26	230.58	1,414.52
045-271-020	082977362-001-001	1	27.1	470.46	199.80	247.26	98.82	1,016.34
045-271-040	082977363-001-001	1	24.1	470.46	177.60	247.26	87.84	983.16
045-271-050	082977364-001-001	1	27.1	470.46	199.80	247.26	98.82	1,016.34
045-271-030	082977365-001-001	1	42.2	470.46	310.82	247.26	153.72	1,182.26
045-271-010	082977366-001-001	1	96.5	470.46	710.44	247.26	351.36	1,779.52
045-271-060	082977367-001-001	1	51.3	470.46	377.42	247.26	186.66	1,281.80
045-271-070	082977368-001-001	1	30.2	470.46	222.00	247.26	109.80	1,049.52
045-272-220	082977369-001-001	1	69.4	470.46	510.62	247.26	252.54	1,480.88
045-272-300	082977370-001-001	1	33.2	470.46	244.20	247.26	120.78	1,082.70
045-272-200	082977371-001-001	1	48.3	470.46	355.22	247.26	175.68	1,248.62
045-272-230	082977372-001-001	1	54.3	470.46	399.62	247.26	197.64	1,314.98
045-272-210	082977373-001-001	1	21.1	470.46	155.40	247.26	76.86	949.98
045-254-160	082977376-001-001	1	36.2	470.46	266.40	247.26	131.76	1,115.88
045-254-210	082977377-001-001	1	30.2	470.46	222.00	247.26	109.80	1,049.52
045-254-150	082977378-001-001	1	57.3	470.46	421.82	247.26	208.62	1,348.16
045-254-170	082977379-001-001	2	69.4	940.92	510.62	494.52	252.54	2,198.60
045-254-180	082977380-001-001	1	72.4	470.46	532.82	247.26	263.52	1,514.06
045-272-260	082977381-001-001	1	36.2	470.46	266.40	247.26	131.76	1,115.88
045-272-020	082977382-001-001	1	12.1	470.46	88.80	247.26	43.92	850.44
045-272-270	082977383-001-001	1	123.7	470.46	910.26	247.26	450.18	2,078.16
045-272-030	082977384-001-001	1	21.1	470.46	155.40	247.26	76.86	949.98
045-272-290	082977385-001-001	1	96.5	470.46	710.44	247.26	351.36	1,779.52
045-272-280	082977386-001-001	1	78.4	470.46	577.24	247.26	285.48	1,580.44
045-274-230	082977387-001-001	1	18.1	470.46	133.20	247.26	65.88	916.80
045-272-180	082977388-001-001	1	265.5	470.46	1,953.74	247.26	966.24	3,637.70
045-272-170	082977389-001-001	1	42.2	470.46	310.82	247.26	153.72	1,182.26
045-272-190	082977390-001-001	1	407.2	470.46	2,997.22	247.26	1,482.32	5,197.26
045-272-160	082977391-001-001	1	21.1	470.46	155.40	247.26	76.86	949.98
045-272-150	082977392-001-001	1	0.0	470.46	-	247.26	-	717.72
045-274-220	082977393-001-001	1	78.4	470.46	577.24	247.26	285.48	1,580.44
045-274-200	082977394-001-001	1	36.2	470.46	266.40	247.26	131.76	1,115.88
045-274-190	082977396-001-001	1	21.1	470.46	155.40	247.26	76.86	949.98
045-274-170	082977397-001-001	1	45.2	470.46	333.02	247.26	164.70	1,215.44
045-274-210	082977398-001-001	1	6.0	470.46	44.40	247.26	21.96	784.08
045-274-110	082977399-001-001	1	24.1	470.46	177.60	247.26	87.84	983.16
045-274-160	082977400-001-001	1	0.0	470.46	-	247.26	-	717.72
045-274-140	082977401-001-001	1	15.1	470.46	111.00	247.26	54.90	883.62
045-274-150	082977402-001-001	1	102.6	470.46	754.84	247.26	373.32	1,845.88
045-274-130	082977403-001-001	1	45.2	470.46	333.02	247.26	164.70	1,215.44
045-274-120	082977404-001-001	1	33.2	470.46	244.20	247.26	120.78	1,082.70
045-281-210	082977406-001-001	1	24.1	470.46	177.60	247.26	87.84	983.16
044-072-240	082977407-001-001	1	93.5	470.46	688.24	247.26	340.38	1,746.34
045-281-170	082977408-001-001	1	48.3	470.46	355.22	247.26	175.68	1,248.62
045-281-180	082977409-001-001	1	66.4	470.46	488.42	247.26	241.56	1,447.70
045-281-220	082977410-001-001	1	114.6	470.46	843.66	247.26	417.24	1,978.62
045-274-420	082977411-001-001	1	51.3	470.46	377.42	247.26	186.66	1,281.80
045-274-390	082977412-001-001	1	69.4	470.46	510.62	247.26	252.54	1,480.88
045-282-170	082977413-001-001	1	27.1	470.46	199.80	247.26	98.82	1,016.34
045-282-160	082977414-001-001	1	60.3	470.46	444.02	247.26	219.60	1,381.34
045-274-400	082977415-001-001	1	9.0	470.46	66.60	247.26	32.94	817.26
045-282-150	082977416-001-001	1	12.1	470.46	88.80	247.26	43.92	850.44
045-274-440	082977417-001-001	1	54.3	470.46	399.62	247.26	197.64	1,314.98
045-274-430	082977418-001-001	1	42.2	470.46	310.82	247.26	153.72	1,182.26
045-274-030	082977419-001-001	1	81.4	470.46	599.44	247.26	296.46	1,613.62
045-274-050	082977420-001-001	1	84.5	470.46	621.64	247.26	307.44	1,646.80
045-274-010	082977421-001-001	1	27.1	470.46	199.80	247.26	98.82	1,016.34
045-274-020	082977422-001-001	1	129.7	470.46	954.66	247.26	472.14	2,144.52
045-282-040	082977424-001-001	1	159.9	470.46	1,176.68	247.26	581.94	2,476.34

City of Belmont
Sewer Service Charges
Fiscal Year 2026/27

APN	Account Number	Dwelling Units	Annualized Water Consumption (HCF)	Base Collection Charge	Flow Collection Charge	Base Treatment Charge	Flow Treatment Charge	Total Sewer Service Charge (1)
045-282-030	082977425-001-001	1	33.2	470.46	244.20	247.26	120.78	1,082.70
045-282-070	082977426-001-001	1	45.2	470.46	333.02	247.26	164.70	1,215.44
045-282-050	082977427-001-001	1	57.3	470.46	421.82	247.26	208.62	1,348.16
045-282-060	082977428-001-001	1	150.8	470.46	1,110.08	247.26	549.00	2,376.80
045-282-130	082977429-001-001	1	60.3	470.46	444.02	247.26	219.60	1,381.34
045-282-140	082977430-001-001	1	69.4	470.46	510.62	247.26	252.54	1,480.88
045-282-120	082977431-001-001	1	135.7	470.46	999.06	247.26	494.10	2,210.88
045-282-090	082977432-001-001	1	27.1	470.46	199.80	247.26	98.82	1,016.34
045-282-100	082977433-001-001	1	153.8	470.46	1,132.28	247.26	559.98	2,409.98
045-282-110	082977434-001-001	1	108.6	470.46	799.24	247.26	395.28	1,912.24
045-283-130	082977435-001-001	1	96.5	470.46	710.44	247.26	351.36	1,779.52
045-283-110	082977436-001-001	1	33.2	470.46	244.20	247.26	120.78	1,082.70
045-283-150	082977437-001-001	1	105.6	470.46	777.04	247.26	384.30	1,879.06
045-283-160	082977439-001-001	1	72.4	470.46	532.82	247.26	263.52	1,514.06
045-283-100	082977440-001-001	1	48.3	470.46	355.22	247.26	175.68	1,248.62
045-274-340	082977441-001-001	1	33.2	470.46	244.20	247.26	120.78	1,082.70
045-274-370	082977442-001-001	1	87.5	470.46	643.84	247.26	318.42	1,679.98
045-274-380	082977443-001-001	1	69.4	470.46	510.62	247.26	252.54	1,480.88
045-274-360	082977444-001-001	1	96.5	470.46	710.44	247.26	351.36	1,779.52
045-274-350	082977445-001-001	1	108.6	470.46	799.24	247.26	395.28	1,912.24
045-282-010	082977446-001-001	1	102.6	470.46	754.84	247.26	373.32	1,845.88
045-274-330	082977447-001-001	1	57.3	470.46	421.82	247.26	208.62	1,348.16
045-274-320	082977448-001-001	1	66.4	470.46	488.42	247.26	241.56	1,447.70
045-274-290	082977449-001-001	1	33.2	470.46	244.20	247.26	120.78	1,082.70
045-274-310	082977450-001-001	1	15.1	470.46	111.00	247.26	54.90	883.62
045-274-300	082977451-001-001	1	57.3	470.46	421.82	247.26	208.62	1,348.16
045-282-020	082977452-001-001	1	66.4	470.46	488.42	247.26	241.56	1,447.70
045-274-270	082977453-001-001	1	30.2	470.46	222.00	247.26	109.80	1,049.52
045-283-060	082977454-001-001	1	69.4	470.46	510.62	247.26	252.54	1,480.88
045-283-050	082977456-001-001	1	51.3	470.46	377.42	247.26	186.66	1,281.80
045-283-080	082977457-001-001	1	72.4	470.46	532.82	247.26	263.52	1,514.06
045-274-260	082977458-001-001	1	57.3	470.46	421.82	247.26	208.62	1,348.16
044-260-290	082977459-001-001	1	6.0	470.46	44.40	247.26	21.96	784.08
044-260-250	082977460-001-001	1	45.2	470.46	333.02	247.26	164.70	1,215.44
044-260-300	082977461-001-001	1	120.7	470.46	888.06	247.26	439.20	2,044.98
044-260-260	082977462-001-001	1	129.7	470.46	954.66	247.26	472.14	2,144.52
044-260-270	082977463-001-001	1	90.5	470.46	666.04	247.26	329.40	1,713.16
044-260-280	082977464-001-001	1	42.2	470.46	310.82	247.26	153.72	1,182.26
044-281-260	082977465-001-001	1	54.3	470.46	399.62	247.26	197.64	1,314.98
044-273-180	082977466-001-001	1	36.2	470.46	266.40	247.26	131.76	1,115.88
044-281-270	082977467-001-001	1	99.5	470.46	732.64	247.26	362.34	1,812.70
044-273-210	082977468-001-001	1	81.4	470.46	599.44	247.26	296.46	1,613.62
044-273-200	082977469-001-001	1	102.6	470.46	754.84	247.26	373.32	1,845.88
044-281-250	082977470-001-001	1	90.5	470.46	666.04	247.26	329.40	1,713.16
044-274-090	082977471-001-001	1	72.4	470.46	532.82	247.26	263.52	1,514.06
044-271-180	082977472-001-001	1	57.3	470.46	421.82	247.26	208.62	1,348.16
044-272-200	082977473-001-001	1	60.3	470.46	444.02	247.26	219.60	1,381.34
044-272-180	082977474-001-001	1	18.1	470.46	133.20	247.26	65.88	916.80
044-272-190	082977475-001-001	1	196.1	470.46	1,443.10	247.26	713.70	2,874.52
044-272-050	082977477-001-001	1	6.0	470.46	44.40	247.26	21.96	784.08
044-272-220	082977478-001-001	1	36.2	470.46	266.40	247.26	131.76	1,115.88
044-272-210	082977479-001-001	1	72.4	470.46	532.82	247.26	263.52	1,514.06
045-140-130	082977480-001-001	1	24.1	470.46	177.60	247.26	87.84	983.16
044-272-030	082977481-001-001	1	84.5	470.46	621.64	247.26	307.44	1,646.80
044-272-130	082977483-001-001	1	93.5	470.46	688.24	247.26	340.38	1,746.34
044-272-140	082977484-001-001	1	42.2	470.46	310.82	247.26	153.72	1,182.26
044-260-230	082977485-001-001	1	27.1	470.46	199.80	247.26	98.82	1,016.34
044-260-240	082977486-001-001	1	33.2	470.46	244.20	247.26	120.78	1,082.70
043-290-380	082977487-001-001	1	78.4	470.46	577.24	247.26	285.48	1,580.44
044-260-200	082977488-001-001	1	129.7	470.46	954.66	247.26	472.14	2,144.52
044-272-110	082977489-001-001	1	81.4	470.46	599.44	247.26	296.46	1,613.62
044-272-060	082977490-001-001	1	60.3	470.46	444.02	247.26	219.60	1,381.34
044-272-080	082977491-001-001	1	27.1	470.46	199.80	247.26	98.82	1,016.34
044-272-090	082977492-001-001	1	90.5	470.46	666.04	247.26	329.40	1,713.16
044-272-070	082977493-001-001	1	63.3	470.46	466.22	247.26	230.58	1,414.52
044-272-100	082977494-001-001	1	87.5	470.46	643.84	247.26	318.42	1,679.98
044-271-050	082977495-001-001	1	63.3	470.46	466.22	247.26	230.58	1,414.52
044-271-100	082977496-001-001	1	15.1	470.46	111.00	247.26	54.90	883.62

APN	Account Number	Dwelling Units	Annualized Water Consumption (HCF)	Base Collection Charge	Flow Collection Charge	Base Treatment Charge	Flow Treatment Charge	Total Sewer Service Charge (1)
044-271-070	082977497-001-001	1	21.1	470.46	155.40	247.26	76.86	949.98
044-271-090	082977498-001-001	1	90.5	470.46	666.04	247.26	329.40	1,713.16
044-271-060	082977499-001-001	1	33.2	470.46	244.20	247.26	120.78	1,082.70
044-271-080	082977500-001-001	1	33.2	470.46	244.20	247.26	120.78	1,082.70
044-242-320	082977501-001-001	1	15.1	470.46	111.00	247.26	54.90	883.62
044-242-300	082977502-001-001	1	105.6	470.46	777.04	247.26	384.30	1,879.06
044-242-260	082977503-001-001	1	81.4	470.46	599.44	247.26	296.46	1,613.62
044-242-290	082977504-001-001	1	9.0	470.46	66.60	247.26	32.94	817.26
044-071-230	082977505-001-001	1	33.2	470.46	244.20	247.26	120.78	1,082.70
044-242-310	082977506-001-001	1	45.2	470.46	333.02	247.26	164.70	1,215.44
044-271-120	082977507-001-001	1	84.5	470.46	621.64	247.26	307.44	1,646.80
044-271-110	082977508-001-001	1	51.3	470.46	377.42	247.26	186.66	1,281.80
044-271-160	082977509-001-001	1	36.2	470.46	266.40	247.26	131.76	1,115.88
044-271-140	082977510-001-001	1	33.2	470.46	244.20	247.26	120.78	1,082.70
044-271-150	082977511-001-001	1	99.5	470.46	732.64	247.26	362.34	1,812.70
044-271-130	082977512-001-001	1	69.4	470.46	510.62	247.26	252.54	1,480.88
044-242-170	082977513-001-001	1	48.3	470.46	355.22	247.26	175.68	1,248.62
044-242-160	082977514-001-001	1	48.3	470.46	355.22	247.26	175.68	1,248.62
044-243-200	082977515-001-001	1	72.4	470.46	532.82	247.26	263.52	1,514.06
044-242-190	082977516-001-001	1	17.4	470.46	127.92	247.26	63.26	908.90
044-242-150	082977517-001-001	1	54.3	470.46	399.62	247.26	197.64	1,314.98
044-242-180	082977518-001-001	1	54.3	470.46	399.62	247.26	197.64	1,314.98
044-243-150	082977520-001-001	1	42.2	470.46	310.82	247.26	153.72	1,182.26
044-324-090	082977521-001-001	1	45.2	470.46	333.02	247.26	164.70	1,215.44
044-274-010	082977522-001-001	1	75.4	470.46	555.04	247.26	274.50	1,547.26
044-243-300	082977523-001-001	1	36.2	470.46	266.40	247.26	131.76	1,115.88
044-243-160	082977524-001-001	1	51.3	470.46	377.42	247.26	186.66	1,281.80
044-242-230	082977525-001-001	1	256.4	470.46	1,887.14	247.26	933.30	3,538.16
044-242-200	082977526-001-001	1	84.5	470.46	621.64	247.26	307.44	1,646.80
044-242-210	082977528-001-001	1	60.3	470.46	444.02	247.26	219.60	1,381.34
044-242-250	082977529-001-001	1	24.1	470.46	177.60	247.26	87.84	983.16
044-242-220	082977530-001-001	1	117.6	470.46	865.86	247.26	428.22	2,011.80
044-324-150	082977532-001-001	1	39.2	470.46	288.62	247.26	142.74	1,149.08
044-326-160	082977533-001-001	1	15.1	470.46	111.00	247.26	54.90	883.62
044-324-130	082977534-001-001	1	54.3	470.46	399.62	247.26	197.64	1,314.98
044-326-170	082977535-001-001	1	30.2	470.46	222.00	247.26	109.80	1,049.52
044-324-140	082977536-001-001	1	72.4	470.46	532.82	247.26	263.52	1,514.06
044-043-160	082977537-001-001	1	39.2	470.46	288.62	247.26	142.74	1,149.08
044-043-560	082977539-001-001	1	36.2	470.46	266.40	247.26	131.76	1,115.88
044-324-160	082977540-001-001	1	45.2	470.46	333.02	247.26	164.70	1,215.44
044-312-090	082977541-001-001	1	57.3	470.46	421.82	247.26	208.62	1,348.16
044-043-170	082977542-001-001	1	51.3	470.46	377.42	247.26	186.66	1,281.80
044-043-210	082977544-001-001	1	69.4	470.46	510.62	247.26	252.54	1,480.88
044-043-180	082977546-001-001	1	24.1	470.46	177.60	247.26	87.84	983.16
044-043-190	082977547-001-001	1	18.1	470.46	133.20	247.26	65.88	916.80
044-043-590	082977548-001-001	1	78.4	470.46	577.24	247.26	285.48	1,580.44
044-326-140	082977549-001-001	1	60.3	470.46	444.02	247.26	219.60	1,381.34
044-326-120	082977550-001-001	1	211.2	470.46	1,554.10	247.26	768.60	3,040.42
044-326-090	082977551-001-001	1	93.5	470.46	688.24	247.26	340.38	1,746.34
044-326-100	082977552-001-001	1	150.8	470.46	1,110.08	247.26	549.00	2,376.80
044-326-110	082977553-001-001	1	30.2	470.46	222.00	247.26	109.80	1,049.52
044-326-220	082977554-001-001	1	60.3	470.46	444.02	247.26	219.60	1,381.34
044-326-200	082977555-001-001	1	105.6	470.46	777.04	247.26	384.30	1,879.06
044-325-080	082977556-001-001	1	42.2	470.46	310.82	247.26	153.72	1,182.26
044-325-160	082977557-001-001	1	144.8	470.46	1,065.66	247.26	527.04	2,310.42
044-058-040	082977558-001-001	1	63.3	470.46	466.22	247.26	230.58	1,414.52
044-325-010	082977559-001-001	1	114.6	470.46	843.66	247.26	417.24	1,978.62
044-326-010	082977560-001-001	1	220.2	470.46	1,620.72	247.26	801.54	3,139.98
044-325-130	082977561-001-001	1	63.3	470.46	466.22	247.26	230.58	1,414.52
044-325-100	082977562-001-001	1	111.6	470.46	821.46	247.26	406.26	1,945.44
044-325-120	082977563-001-001	1	63.3	470.46	466.22	247.26	230.58	1,414.52
044-325-140	082977565-001-001	1	24.1	470.46	177.60	247.26	87.84	983.16
044-325-110	082977566-001-001	1	66.4	470.46	488.42	247.26	241.56	1,447.70
044-324-120	082977568-001-001	1	120.7	470.46	888.06	247.26	439.20	2,044.98
044-324-100	082977569-001-001	1	66.4	470.46	488.42	247.26	241.56	1,447.70
044-326-190	082977570-001-001	1	54.3	470.46	399.62	247.26	197.64	1,314.98
044-324-110	082977571-001-001	1	45.2	470.46	333.02	247.26	164.70	1,215.44
044-326-180	082977572-001-001	1	96.5	470.46	710.44	247.26	351.36	1,779.52

City of Belmont
Sewer Service Charges
Fiscal Year 2026/27

APN	Account Number	Dwelling Units	Annualized Water Consumption (HCF)	Base Collection Charge	Flow Collection Charge	Base Treatment Charge	Flow Treatment Charge	Total Sewer Service Charge (1)
044-324-210	082977573-001-001	1	75.4	470.46	555.04	247.26	274.50	1,547.26
044-324-230	082977574-001-001	1	36.2	470.46	266.40	247.26	131.76	1,115.88
044-324-080	082977575-001-001	1	27.1	470.46	199.80	247.26	98.82	1,016.34
044-324-070	082977576-001-001	1	105.6	470.46	777.04	247.26	384.30	1,879.06
044-324-010	082977577-001-001	1	27.1	470.46	199.80	247.26	98.82	1,016.34
044-324-220	082977578-001-001	1	102.6	470.46	754.84	247.26	373.32	1,845.88
044-326-080	082977579-001-001	1	93.5	470.46	688.24	247.26	340.38	1,746.34
044-326-020	082977580-001-001	1	171.9	470.46	1,265.48	247.26	625.86	2,609.06
044-326-210	082977581-001-001	1	30.2	470.46	222.00	247.26	109.80	1,049.52
044-326-060	082977582-001-001	1	81.4	470.46	599.44	247.26	296.46	1,613.62
044-326-070	082977583-001-001	1	51.3	470.46	377.42	247.26	186.66	1,281.80
044-326-030	082977584-001-001	1	84.5	470.46	621.64	247.26	307.44	1,646.80
044-324-200	082977585-001-001	1	21.1	470.46	155.40	247.26	76.86	949.98
044-312-070	082977586-001-001	1	90.5	470.46	666.04	247.26	329.40	1,713.16
044-324-170	082977587-001-001	1	114.6	470.46	843.66	247.26	417.24	1,978.62
044-324-180	082977588-001-001	1	39.2	470.46	288.62	247.26	142.74	1,149.08
044-312-080	082977589-001-001	1	93.5	470.46	688.24	247.26	340.38	1,746.34
044-324-190	082977590-001-001	1	87.5	470.46	643.84	247.26	318.42	1,679.98
044-303-020	082977591-001-001	1	60.3	470.46	444.02	247.26	219.60	1,381.34
044-302-090	082977592-001-001	1	39.2	470.46	288.62	247.26	142.74	1,149.08
044-302-070	082977593-001-001	1	51.3	470.46	377.42	247.26	186.66	1,281.80
044-303-170	082977594-001-001	1	21.1	470.46	155.40	247.26	76.86	949.98
044-302-100	082977595-001-001	1	87.5	470.46	643.84	247.26	318.42	1,679.98
044-302-080	082977596-001-001	1	2.7	470.46	20.04	247.26	9.90	747.66
044-302-060	082977597-001-001	1	66.4	470.46	488.42	247.26	241.56	1,447.70
044-302-040	082977598-001-001	1	24.1	470.46	177.60	247.26	87.84	983.16
044-302-030	082977599-001-001	1	33.2	470.46	244.20	247.26	120.78	1,082.70
044-302-010	082977600-001-001	1	108.6	470.46	799.24	247.26	395.28	1,912.24
044-302-020	082977601-001-001	1	15.1	470.46	111.00	247.26	54.90	883.62
044-302-050	082977602-001-001	1	81.4	470.46	599.44	247.26	296.46	1,613.62
044-303-050	082977603-001-001	1	69.4	470.46	510.62	247.26	252.54	1,480.88
044-312-150	082977604-001-001	1	6.0	470.46	44.40	247.26	21.96	784.08
044-303-170	082977605-001-001	1	36.2	470.46	266.40	247.26	131.76	1,115.88
044-303-180	082977606-001-001	1	57.3	470.46	421.82	247.26	208.62	1,348.16
044-303-050	082977607-001-001	1	42.2	470.46	310.82	247.26	153.72	1,182.26
044-312-190	082977610-001-001	1	54.3	470.46	399.62	247.26	197.64	1,314.98
044-312-160	082977611-001-001	1	72.4	470.46	532.82	247.26	263.52	1,514.06
044-312-180	082977612-001-001	1	12.1	470.46	88.80	247.26	43.92	850.44
044-312-180	082977613-001-001	1	51.3	470.46	377.42	247.26	186.66	1,281.80
044-302-130	082977615-001-001	1	42.2	470.46	310.82	247.26	153.72	1,182.26
044-302-140	082977617-001-001	1	27.1	470.46	199.80	247.26	98.82	1,016.34
044-302-150	082977618-001-001	1	48.3	470.46	355.22	247.26	175.68	1,248.62
044-302-160	082977619-001-001	1	66.4	470.46	488.42	247.26	241.56	1,447.70
044-302-170	082977620-001-001	1	57.3	470.46	421.82	247.26	208.62	1,348.16
044-312-060	082977621-001-001	1	111.6	470.46	821.46	247.26	406.26	1,945.44
044-312-210	082977622-001-001	1	72.4	470.46	532.82	247.26	263.52	1,514.06
044-312-020	082977623-001-001	1	60.3	470.46	444.02	247.26	219.60	1,381.34
044-312-040	082977624-001-001	1	87.5	470.46	643.84	247.26	318.42	1,679.98
044-312-230	082977625-001-001	1	12.1	470.46	88.80	247.26	43.92	850.44
044-312-050	082977626-001-001	1	72.4	470.46	532.82	247.26	263.52	1,514.06
044-301-250	082977627-001-001	1	48.3	470.46	355.22	247.26	175.68	1,248.62
044-301-240	082977628-001-001	1	57.3	470.46	421.82	247.26	208.62	1,348.16
044-301-290	082977630-001-001	1	57.3	470.46	421.82	247.26	208.62	1,348.16
044-301-260	082977631-001-001	1	36.2	470.46	266.40	247.26	131.76	1,115.88
044-301-270	082977632-001-001	1	24.1	470.46	177.60	247.26	87.84	983.16
044-302-120	082977633-001-001	1	48.3	470.46	355.22	247.26	175.68	1,248.62
044-303-130	082977634-001-001	1	90.5	470.46	666.04	247.26	329.40	1,713.16
044-303-140	082977635-001-001	1	87.5	470.46	643.84	247.26	318.42	1,679.98
044-302-110	082977636-001-001	1	111.6	470.46	821.46	247.26	406.26	1,945.44
044-301-360	082977637-001-001	1	36.2	470.46	266.40	247.26	131.76	1,115.88
044-303-150	082977638-001-001	1	24.1	470.46	177.60	247.26	87.84	983.16
044-301-140	082977639-001-001	1	3.0	470.46	22.20	247.26	10.98	750.90
044-301-170	082977640-001-001	1	51.3	470.46	377.42	247.26	186.66	1,281.80
044-301-060	082977641-001-001	1	93.5	470.46	688.24	247.26	340.38	1,746.34
044-301-050	082977642-001-001	1	93.5	470.46	688.24	247.26	340.38	1,746.34
044-301-150	082977643-001-001	1	84.5	470.46	621.64	247.26	307.44	1,646.80
044-301-160	082977644-001-001	1	48.3	470.46	355.22	247.26	175.68	1,248.62
045-263-080	082977645-001-001	1	45.2	470.46	333.02	247.26	164.70	1,215.44

City of Belmont
Sewer Service Charges
Fiscal Year 2026/27

APN	Account Number	Dwelling Units	Annualized Water Consumption (HCF)	Base Collection Charge	Flow Collection Charge	Base Treatment Charge	Flow Treatment Charge	Total Sewer Service Charge (1)
044-301-200	082977646-001-001	1	18.1	470.46	133.20	247.26	65.88	916.80
044-301-190	082977647-001-001	1	36.2	470.46	266.40	247.26	131.76	1,115.88
044-301-210	082977648-001-001	1	93.5	470.46	688.24	247.26	340.38	1,746.34
044-301-180	082977649-001-001	1	90.5	470.46	666.04	247.26	329.40	1,713.16
044-301-230	082977650-001-001	1	30.2	470.46	222.00	247.26	109.80	1,049.52
044-301-350	082977651-001-001	1	114.6	470.46	843.66	247.26	417.24	1,978.62
044-301-330	082977652-001-001	1	66.4	470.46	488.42	247.26	241.56	1,447.70
044-301-320	082977653-001-001	1	42.2	470.46	310.82	247.26	153.72	1,182.26
044-301-300	082977654-001-001	1	60.3	470.46	444.02	247.26	219.60	1,381.34
044-301-310	082977655-001-001	1	117.6	470.46	865.86	247.26	428.22	2,011.80
044-301-340	082977656-001-001	1	90.5	470.46	666.04	247.26	329.40	1,713.16
044-290-390	082977657-001-001	1	93.5	470.46	688.24	247.26	340.38	1,746.34
044-290-420	082977658-001-001	1	69.4	470.46	510.62	247.26	252.54	1,480.88
044-290-370	082977659-001-001	1	114.6	470.46	843.66	247.26	417.24	1,978.62
044-290-400	082977660-001-001	1	48.3	470.46	355.22	247.26	175.68	1,248.62
044-081-060	082977661-001-001	1	111.6	470.46	821.46	247.26	406.26	1,945.44
044-290-410	082977662-001-001	1	72.4	470.46	532.82	247.26	263.52	1,514.06
044-301-010	082977663-001-001	1	102.6	470.46	754.84	247.26	373.32	1,845.88
044-290-430	082977664-001-001	1	18.1	470.46	133.20	247.26	65.88	916.80
044-301-020	082977665-001-001	1	54.3	470.46	399.62	247.26	197.64	1,314.98
044-301-040	082977666-001-001	1	24.1	470.46	177.60	247.26	87.84	983.16
044-290-440	082977667-001-001	1	21.1	470.46	155.40	247.26	76.86	949.98
044-301-030	082977668-001-001	1	42.2	470.46	310.82	247.26	153.72	1,182.26
044-301-070	082977669-001-001	1	117.6	470.46	865.86	247.26	428.22	2,011.80
044-301-100	082977670-001-001	1	18.1	470.46	133.20	247.26	65.88	916.80
044-301-090	082977671-001-001	1	18.1	470.46	133.20	247.26	65.88	916.80
044-301-130	082977672-001-001	1	102.6	470.46	754.84	247.26	373.32	1,845.88
044-301-080	082977673-001-001	1	51.3	470.46	377.42	247.26	186.66	1,281.80
044-301-120	082977674-001-001	1	60.3	470.46	444.02	247.26	219.60	1,381.34
044-290-320	082977675-001-001	1	48.3	470.46	355.22	247.26	175.68	1,248.62
044-290-360	082977677-001-001	1	75.4	470.46	555.04	247.26	274.50	1,547.26
044-290-300	082977678-001-001	1	54.3	470.46	399.62	247.26	197.64	1,314.98
044-290-330	082977679-001-001	1	42.2	470.46	310.82	247.26	153.72	1,182.26
044-290-580	082977681-001-001	1	81.4	470.46	599.44	247.26	296.46	1,613.62
044-290-620	082977682-001-001	1	39.2	470.46	288.62	247.26	142.74	1,149.08
044-290-270	082977683-001-001	1	117.6	470.46	865.86	247.26	428.22	2,011.80
044-290-260	082977684-001-001	1	18.1	470.46	133.20	247.26	65.88	916.80
044-290-610	082977685-001-001	1	96.5	470.46	710.44	247.26	351.36	1,779.52
044-290-280	082977686-001-001	1	60.3	470.46	444.02	247.26	219.60	1,381.34
044-290-180	082977687-001-001	1	39.2	470.46	288.62	247.26	142.74	1,149.08
044-290-190	082977688-001-001	1	33.2	470.46	244.20	247.26	120.78	1,082.70
044-290-160	082977690-001-001	1	99.5	470.46	732.64	247.26	362.34	1,812.70
044-290-170	082977691-001-001	1	42.2	470.46	310.82	247.26	153.72	1,182.26
044-290-150	082977692-001-001	1	57.3	470.46	421.82	247.26	208.62	1,348.16
044-290-310	082977693-001-001	1	36.2	470.46	266.40	247.26	131.76	1,115.88
044-290-290	082977694-001-001	1	18.1	470.46	133.20	247.26	65.88	916.80
044-290-470	082977695-001-001	1	75.4	470.46	555.04	247.26	274.50	1,547.26
044-290-460	082977696-001-001	1	60.3	470.46	444.02	247.26	219.60	1,381.34
044-290-490	082977697-001-001	1	72.4	470.46	532.82	247.26	263.52	1,514.06
044-290-480	082977698-001-001	1	30.2	470.46	222.00	247.26	109.80	1,049.52
044-290-520	082977699-001-001	1	93.5	470.46	688.24	247.26	340.38	1,746.34
044-290-510	082977700-001-001	1	42.2	470.46	310.82	247.26	153.72	1,182.26
044-290-570	082977701-001-001	1	51.3	470.46	377.42	247.26	186.66	1,281.80
044-290-530	082977702-001-001	1	45.2	470.46	333.02	247.26	164.70	1,215.44
044-290-560	082977703-001-001	1	150.8	470.46	1,110.08	247.26	549.00	2,376.80
044-290-540	082977704-001-001	1	81.4	470.46	599.44	247.26	296.46	1,613.62
044-290-250	082977705-001-001	1	21.1	470.46	155.40	247.26	76.86	949.98
044-290-210	082977706-001-001	1	3.0	470.46	22.20	247.26	10.98	750.90
044-290-240	082977707-001-001	1	43.3	470.46	318.72	247.26	157.62	1,194.06
044-290-200	082977708-001-001	1	123.7	470.46	910.26	247.26	450.18	2,078.16
044-290-230	082977709-001-001	1	39.2	470.46	288.62	247.26	142.74	1,149.08
044-290-220	082977710-001-001	1	51.3	470.46	377.42	247.26	186.66	1,281.80
044-322-420	082977711-001-001	1	81.4	470.46	599.44	247.26	296.46	1,613.62
044-322-370	082977712-001-001	1	30.2	470.46	222.00	247.26	109.80	1,049.52
044-322-390	082977713-001-001	1	87.5	470.46	643.84	247.26	318.42	1,679.98
044-322-400	082977714-001-001	1	48.3	470.46	355.22	247.26	175.68	1,248.62
044-322-380	082977715-001-001	1	90.5	470.46	666.04	247.26	329.40	1,713.16
044-322-410	082977716-001-001	1	123.7	470.46	910.26	247.26	450.18	2,078.16

City of Belmont
Sewer Service Charges
Fiscal Year 2026/27

APN	Account Number	Dwelling Units	Annualized Water Consumption (HCF)	Base Collection Charge	Flow Collection Charge	Base Treatment Charge	Flow Treatment Charge	Total Sewer Service Charge (1)
044-323-090	082977717-001-001	1	24.1	470.46	177.60	247.26	87.84	983.16
044-322-270	082977718-001-001	1	15.1	470.46	111.00	247.26	54.90	883.62
044-322-300	082977719-001-001	1	21.1	470.46	155.40	247.26	76.86	949.98
044-322-290	082977720-001-001	1	24.1	470.46	177.60	247.26	87.84	983.16
044-322-280	082977721-001-001	1	48.3	470.46	355.22	247.26	175.68	1,248.62
044-322-260	082977722-001-001	1	69.4	470.46	510.62	247.26	252.54	1,480.88
044-323-180	082977723-001-001	1	18.1	470.46	133.20	247.26	65.88	916.80
044-311-270	082977724-001-001	1	66.4	470.46	488.42	247.26	241.56	1,447.70
044-323-010	082977726-001-001	1	18.1	470.46	133.20	247.26	65.88	916.80
044-323-020	082977727-001-001	1	51.3	470.46	377.42	247.26	186.66	1,281.80
044-311-280	082977728-001-001	1	21.1	470.46	155.40	247.26	76.86	949.98
044-290-130	082977729-001-001	1	9.0	470.46	66.60	247.26	32.94	817.26
044-290-110	082977731-001-001	1	117.6	470.46	865.86	247.26	428.22	2,011.80
044-290-100	082977732-001-001	1	36.2	470.46	266.40	247.26	131.76	1,115.88
044-290-120	082977733-001-001	1	72.4	470.46	532.82	247.26	263.52	1,514.06
044-322-010	082977734-001-001	1	48.3	470.46	355.22	247.26	175.68	1,248.62
044-323-030	082977736-001-001	1	15.1	470.46	111.00	247.26	54.90	883.62
044-323-070	082977737-001-001	1	45.2	470.46	333.02	247.26	164.70	1,215.44
044-323-050	082977738-001-001	1	105.6	470.46	777.04	247.26	384.30	1,879.06
044-323-080	082977739-001-001	1	60.3	470.46	444.02	247.26	219.60	1,381.34
044-323-040	082977740-001-001	1	114.6	470.46	843.66	247.26	417.24	1,978.62
044-322-320	082977741-001-001	1	30.2	470.46	222.00	247.26	109.80	1,049.52
044-322-360	082977742-001-001	1	72.4	470.46	532.82	247.26	263.52	1,514.06
044-322-310	082977743-001-001	1	120.7	470.46	888.06	247.26	439.20	2,044.98
044-322-340	082977744-001-001	1	42.2	470.46	310.82	247.26	153.72	1,182.26
044-322-350	082977745-001-001	1	36.2	470.46	266.40	247.26	131.76	1,115.88
044-322-330	082977746-001-001	1	45.2	470.46	333.02	247.26	164.70	1,215.44
044-311-050	082977747-001-001	1	123.7	470.46	910.26	247.26	450.18	2,078.16
044-311-070	082977748-001-001	1	78.4	470.46	577.24	247.26	285.48	1,580.44
044-311-010	082977749-001-001	1	63.3	470.46	466.22	247.26	230.58	1,414.52
044-311-120	082977750-001-001	1	96.5	470.46	710.44	247.26	351.36	1,779.52
044-311-030	082977751-001-001	1	45.2	470.46	333.02	247.26	164.70	1,215.44
044-311-110	082977752-001-001	1	105.6	470.46	777.04	247.26	384.30	1,879.06
044-311-100	082977753-001-001	1	48.3	470.46	355.22	247.26	175.68	1,248.62
044-311-060	082977754-001-001	1	54.3	470.46	399.62	247.26	197.64	1,314.98
044-311-090	082977755-001-001	1	117.6	470.46	865.86	247.26	428.22	2,011.80
044-311-020	082977756-001-001	1	111.6	470.46	821.46	247.26	406.26	1,945.44
044-311-080	082977757-001-001	1	27.1	470.46	199.80	247.26	98.82	1,016.34
044-311-040	082977758-001-001	1	42.2	470.46	310.82	247.26	153.72	1,182.26
044-311-400	082977759-001-001	1	36.2	470.46	266.40	247.26	131.76	1,115.88
044-322-220	082977760-001-001	1	63.3	470.46	466.22	247.26	230.58	1,414.52
044-311-410	082977761-001-001	1	39.2	470.46	288.62	247.26	142.74	1,149.08
043-234-100	082977762-001-001	1	117.6	470.46	865.86	247.26	428.22	2,011.80
044-322-190	082977763-001-001	1	57.3	470.46	421.82	247.26	208.62	1,348.16
044-322-200	082977764-001-001	1	48.3	470.46	355.22	247.26	175.68	1,248.62
044-311-220	082977765-001-001	1	15.1	470.46	111.00	247.26	54.90	883.62
044-290-380	082977766-001-001	1	36.2	470.46	266.40	247.26	131.76	1,115.88
044-311-250	082977767-001-001	1	171.9	470.46	1,265.48	247.26	625.86	2,609.06
044-311-210	082977768-001-001	1	30.2	470.46	222.00	247.26	109.80	1,049.52
044-311-230	082977769-001-001	1	45.2	470.46	333.02	247.26	164.70	1,215.44
044-311-260	082977770-001-001	1	42.2	470.46	310.82	247.26	153.72	1,182.26
044-311-130	082977771-001-001	1	42.2	470.46	310.82	247.26	153.72	1,182.26
044-311-150	082977772-001-001	1	54.3	470.46	399.62	247.26	197.64	1,314.98
044-311-180	082977773-001-001	1	27.1	470.46	199.80	247.26	98.82	1,016.34
044-311-160	082977774-001-001	1	42.2	470.46	310.82	247.26	153.72	1,182.26
044-311-170	082977776-001-001	1	45.2	470.46	333.02	247.26	164.70	1,215.44
044-311-440	082977777-001-001	1	12.1	470.46	88.80	247.26	43.92	850.44
044-322-180	082977778-001-001	1	60.3	470.46	444.02	247.26	219.60	1,381.34
044-311-430	082977779-001-001	1	45.2	470.46	333.02	247.26	164.70	1,215.44
044-322-170	082977780-001-001	1	36.2	470.46	266.40	247.26	131.76	1,115.88
044-311-420	082977781-001-001	1	147.8	470.46	1,087.88	247.26	538.02	2,343.62
044-311-450	082977782-001-001	1	54.3	470.46	399.62	247.26	197.64	1,314.98
044-322-080	082977783-001-001	1	72.4	470.46	532.82	247.26	263.52	1,514.06
044-322-060	082977784-001-001	1	30.2	470.46	222.00	247.26	109.80	1,049.52
044-322-100	082977785-001-001	1	21.1	470.46	155.40	247.26	76.86	949.98
044-322-070	082977786-001-001	1	42.2	470.46	310.82	247.26	153.72	1,182.26
044-322-090	082977787-001-001	1	45.2	470.46	333.02	247.26	164.70	1,215.44
044-322-050	082977788-001-001	1	63.3	470.46	466.22	247.26	230.58	1,414.52

City of Belmont
Sewer Service Charges
Fiscal Year 2026/27

APN	Account Number	Dwelling Units	Annualized Water Consumption (HCF)	Base Collection Charge	Flow Collection Charge	Base Treatment Charge	Flow Treatment Charge	Total Sewer Service Charge (1)
044-333-400	082977789-001-001	1	114.6	470.46	843.66	247.26	417.24	1,978.62
044-333-380	082977790-001-001	1	63.3	470.46	466.22	247.26	230.58	1,414.52
044-322-020	082977791-001-001	1	168.9	470.46	1,243.28	247.26	614.88	2,575.88
044-322-030	082977792-001-001	1	75.4	470.46	555.04	247.26	274.50	1,547.26
044-290-070	082977793-001-001	1	12.1	470.46	88.80	247.26	43.92	850.44
044-333-390	082977794-001-001	1	48.3	470.46	355.22	247.26	175.68	1,248.62
044-321-040	082977795-001-001	1	48.3	470.46	355.22	247.26	175.68	1,248.62
044-321-070	082977796-001-001	1	42.2	470.46	310.82	247.26	153.72	1,182.26
044-321-050	082977798-001-001	1	6.0	470.46	44.40	247.26	21.96	784.08
044-321-060	082977799-001-001	1	108.6	470.46	799.24	247.26	395.28	1,912.24
044-321-030	082977800-001-001	1	42.2	470.46	310.82	247.26	153.72	1,182.26
044-322-150	082977801-001-001	1	54.3	470.46	399.62	247.26	197.64	1,314.98
044-322-160	082977802-001-001	1	63.3	470.46	466.22	247.26	230.58	1,414.52
044-322-120	082977803-001-001	1	33.2	470.46	244.20	247.26	120.78	1,082.70
044-322-110	082977805-001-001	1	27.1	470.46	199.80	247.26	98.82	1,016.34
044-322-130	082977806-001-001	1	51.3	470.46	377.42	247.26	186.66	1,281.80
044-333-240	082977807-001-001	1	99.5	470.46	732.64	247.26	362.34	1,812.70
044-333-250	082977808-001-001	1	42.2	470.46	310.82	247.26	153.72	1,182.26
044-333-270	082977809-001-001	1	18.1	470.46	133.20	247.26	65.88	916.80
044-333-290	082977810-001-001	1	60.3	470.46	444.02	247.26	219.60	1,381.34
044-333-280	082977811-001-001	1	75.4	470.46	555.04	247.26	274.50	1,547.26
044-333-260	082977812-001-001	1	57.3	470.46	421.82	247.26	208.62	1,348.16
044-321-080	082977813-001-001	1	15.1	470.46	111.00	247.26	54.90	883.62
044-321-110	082977814-001-001	1	69.4	470.46	510.62	247.26	252.54	1,480.88
044-321-010	082977815-001-001	1	42.2	470.46	310.82	247.26	153.72	1,182.26
044-322-040	082977816-001-001	1	33.2	470.46	244.20	247.26	120.78	1,082.70
044-321-090	082977818-001-001	1	84.5	470.46	621.64	247.26	307.44	1,646.80
044-333-230	082977819-001-001	1	175.0	470.46	1,287.68	247.26	636.84	2,642.24
044-333-200	082977821-001-001	1	48.3	470.46	355.22	247.26	175.68	1,248.62
044-333-210	082977822-001-001	1	78.4	470.46	577.24	247.26	285.48	1,580.44
044-333-170	082977823-001-001	1	96.5	470.46	710.44	247.26	351.36	1,779.52
044-333-190	082977824-001-001	1	93.5	470.46	688.24	247.26	340.38	1,746.34
044-093-030	082977825-001-001	1	123.7	470.46	910.26	247.26	450.18	2,078.16
043-252-200	082977826-001-001	1	126.7	470.46	932.46	247.26	461.16	2,111.34
044-093-050	082977827-001-001	1	54.3	470.46	399.62	247.26	197.64	1,314.98
044-093-020	082977828-001-001	1	102.6	470.46	754.84	247.26	373.32	1,845.88
044-093-040	082977829-001-001	1	54.3	470.46	399.62	247.26	197.64	1,314.98
044-093-010	082977830-001-001	1	15.1	470.46	111.00	247.26	54.90	883.62
044-092-270	082977831-001-001	1	51.3	470.46	377.42	247.26	186.66	1,281.80
044-332-210	082977832-001-001	1	105.6	470.46	777.04	247.26	384.30	1,879.06
044-332-190	082977833-001-001	1	90.5	470.46	666.04	247.26	329.40	1,713.16
044-332-310	082977834-001-001	1	96.5	470.46	710.44	247.26	351.36	1,779.52
044-332-200	082977835-001-001	1	42.2	470.46	310.82	247.26	153.72	1,182.26
044-332-180	082977836-001-001	1	42.2	470.46	310.82	247.26	153.72	1,182.26
044-333-310	082977837-001-001	1	75.4	470.46	555.04	247.26	274.50	1,547.26
044-333-370	082977838-001-001	1	57.3	470.46	421.82	247.26	208.62	1,348.16
044-333-340	082977839-001-001	1	87.5	470.46	643.84	247.26	318.42	1,679.98
044-333-350	082977840-001-001	1	150.8	470.46	1,110.08	247.26	549.00	2,376.80
044-333-320	082977841-001-001	1	42.2	470.46	310.82	247.26	153.72	1,182.26
044-333-360	082977842-001-001	1	90.5	470.46	666.04	247.26	329.40	1,713.16
044-093-110	082977843-001-001	1	60.3	470.46	444.02	247.26	219.60	1,381.34
044-093-060	082977844-001-001	1	93.5	470.46	688.24	247.26	340.38	1,746.34
044-093-090	082977845-001-001	1	45.2	470.46	333.02	247.26	164.70	1,215.44
044-093-070	082977846-001-001	1	51.3	470.46	377.42	247.26	186.66	1,281.80
044-093-080	082977847-001-001	1	27.1	470.46	199.80	247.26	98.82	1,016.34
044-093-100	082977848-001-001	1	39.2	470.46	288.62	247.26	142.74	1,149.08
044-333-030	082977849-001-001	1	36.2	470.46	266.40	247.26	131.76	1,115.88
044-290-060	082977850-001-001	1	6.0	470.46	44.40	247.26	21.96	784.08
044-333-040	082977851-001-001	1	39.2	470.46	288.62	247.26	142.74	1,149.08
044-290-050	082977852-001-001	1	102.6	470.46	754.84	247.26	373.32	1,845.88
044-333-020	082977853-001-001	1	63.3	470.46	466.22	247.26	230.58	1,414.52
044-231-710	082977854-001-001	1	48.3	470.46	355.22	247.26	175.68	1,248.62
044-333-130	082977855-001-001	1	72.4	470.46	532.82	247.26	263.52	1,514.06
044-333-110	082977856-001-001	1	87.5	470.46	643.84	247.26	318.42	1,679.98
044-333-160	082977857-001-001	1	87.5	470.46	643.84	247.26	318.42	1,679.98
044-333-140	082977858-001-001	1	129.7	470.46	954.66	247.26	472.14	2,144.52
044-333-150	082977859-001-001	1	57.3	470.46	421.82	247.26	208.62	1,348.16
044-333-120	082977860-001-001	1	27.1	470.46	199.80	247.26	98.82	1,016.34

City of Belmont
Sewer Service Charges
Fiscal Year 2026/27

APN	Account Number	Dwelling Units	Annualized Water Consumption (HCF)	Base Collection Charge	Flow Collection Charge	Base Treatment Charge	Flow Treatment Charge	Total Sewer Service Charge (1)
044-332-010	082977861-001-001	1	108.6	470.46	799.24	247.26	395.28	1,912.24
044-351-250	082977862-001-001	1	18.1	470.46	133.20	247.26	65.88	916.80
044-351-100	082977863-001-001	1	159.9	470.46	1,176.68	247.26	581.94	2,476.34
044-351-120	082977864-001-001	1	60.3	470.46	444.02	247.26	219.60	1,381.34
044-351-110	082977865-001-001	1	96.5	470.46	710.44	247.26	351.36	1,779.52
044-351-240	082977866-001-001	1	75.4	470.46	555.04	247.26	274.50	1,547.26
044-332-130	082977868-001-001	1	18.1	470.46	133.20	247.26	65.88	916.80
044-332-300	082977869-001-001	1	72.4	470.46	532.82	247.26	263.52	1,514.06
044-332-090	082977870-001-001	1	84.5	470.46	621.64	247.26	307.44	1,646.80
044-332-150	082977871-001-001	1	111.6	470.46	821.46	247.26	406.26	1,945.44
044-332-110	082977872-001-001	1	30.2	470.46	222.00	247.26	109.80	1,049.52
044-333-080	082977873-001-001	1	90.5	470.46	666.04	247.26	329.40	1,713.16
044-333-070	082977874-001-001	1	36.2	470.46	266.40	247.26	131.76	1,115.88
044-333-100	082977875-001-001	1	120.7	470.46	888.06	247.26	439.20	2,044.98
044-333-050	082977876-001-001	1	30.2	470.46	222.00	247.26	109.80	1,049.52
044-333-090	082977877-001-001	1	69.4	470.46	510.62	247.26	252.54	1,480.88
044-333-060	082977878-001-001	1	30.2	470.46	222.00	247.26	109.80	1,049.52
044-093-120	082977879-001-001	1	33.2	470.46	244.20	247.26	120.78	1,082.70
044-092-090	082977880-001-001	1	39.2	470.46	288.62	247.26	142.74	1,149.08
044-092-250	082977881-001-001	1	87.5	470.46	643.84	247.26	318.42	1,679.98
044-092-180	082977882-001-001	1	120.7	470.46	888.06	247.26	439.20	2,044.98
044-092-080	082977883-001-001	1	84.5	470.46	621.64	247.26	307.44	1,646.80
044-092-100	082977884-001-001	1	24.1	470.46	177.60	247.26	87.84	983.16
044-332-290	082977885-001-001	1	21.1	470.46	155.40	247.26	76.86	949.98
044-332-050	082977886-001-001	1	78.4	470.46	577.24	247.26	285.48	1,580.44
044-332-020	082977887-001-001	1	21.1	470.46	155.40	247.26	76.86	949.98
044-332-030	082977888-001-001	1	24.1	470.46	177.60	247.26	87.84	983.16
044-332-060	082977889-001-001	1	99.5	470.46	732.64	247.26	362.34	1,812.70
044-332-040	082977890-001-001	1	24.1	470.46	177.60	247.26	87.84	983.16
044-212-050	082977891-001-001	1	42.2	470.46	310.82	247.26	153.72	1,182.26
044-212-080	082977892-001-001	1	63.3	470.46	466.22	247.26	230.58	1,414.52
044-212-090	082977893-001-001	1	93.5	470.46	688.24	247.26	340.38	1,746.34
044-212-040	082977894-001-001	1	66.4	470.46	488.42	247.26	241.56	1,447.70
044-212-030	082977895-001-001	1	144.8	470.46	1,065.66	247.26	527.04	2,310.42
044-191-080	082977896-001-001	1	51.3	470.46	377.42	247.26	186.66	1,281.80
044-142-310	082977897-001-001	1	12.1	470.46	88.80	247.26	43.92	850.44
044-142-330	082977898-001-001	1	60.3	470.46	444.02	247.26	219.60	1,381.34
044-381-070	082977899-001-001	1	60.3	470.46	444.02	247.26	219.60	1,381.34
044-381-080	082977900-001-001	1	54.3	470.46	399.62	247.26	197.64	1,314.98
044-381-090	082977901-001-001	1	0.0	470.46	-	247.26	-	717.72
044-142-320	082977902-001-001	1	33.2	470.46	244.20	247.26	120.78	1,082.70
044-183-050	082977903-001-001	1	60.3	470.46	444.02	247.26	219.60	1,381.34
044-211-020	082977904-001-001	1	48.3	470.46	355.22	247.26	175.68	1,248.62
044-183-040	082977905-001-001	1	63.3	470.46	466.22	247.26	230.58	1,414.52
044-211-040	082977906-001-001	1	108.6	470.46	799.24	247.26	395.28	1,912.24
044-183-090	082977907-001-001	1	69.4	470.46	510.62	247.26	252.54	1,480.88
044-183-080	082977908-001-001	1	108.6	470.46	799.24	247.26	395.28	1,912.24
045-151-240	082977909-001-001	1	51.3	470.46	377.42	247.26	186.66	1,281.80
045-151-390	082977910-001-001	1	36.2	470.46	266.40	247.26	131.76	1,115.88
045-151-230	082977911-001-001	1	48.3	470.46	355.22	247.26	175.68	1,248.62
045-151-170	082977912-001-001	1	162.9	470.46	1,198.88	247.26	592.92	2,509.52
045-082-120	082977913-001-001	1	24.1	470.46	177.60	247.26	87.84	983.16
045-151-310	082977914-001-001	1	27.1	470.46	199.80	247.26	98.82	1,016.34
044-183-110	082977915-001-001	1	69.4	470.46	510.62	247.26	252.54	1,480.88
045-140-210	082977916-001-001	1	54.3	470.46	399.62	247.26	197.64	1,314.98
044-381-030	082977917-001-001	1	102.6	470.46	754.84	247.26	373.32	1,845.88
044-381-020	082977918-001-001	1	21.1	470.46	155.40	247.26	76.86	949.98
044-381-010	082977919-001-001	1	30.2	470.46	222.00	247.26	109.80	1,049.52
045-140-240	082977920-001-001	1	69.4	470.46	510.62	247.26	252.54	1,480.88
045-151-090	082977921-001-001	1	132.7	470.46	976.86	247.26	483.12	2,177.70
045-151-270	082977922-001-001	1	42.2	470.46	310.82	247.26	153.72	1,182.26
045-151-040	082977923-001-001	1	81.4	470.46	599.44	247.26	296.46	1,613.62
045-151-080	082977924-001-001	1	33.2	470.46	244.20	247.26	120.78	1,082.70
045-151-050	082977925-001-001	1	316.7	470.46	2,331.16	247.26	1,152.90	4,201.78
045-151-100	082977926-001-001	1	111.6	470.46	821.46	247.26	406.26	1,945.44
044-211-080	082977927-001-001	1	21.1	470.46	155.40	247.26	76.86	949.98
045-140-020	082977928-001-001	1	54.3	470.46	399.62	247.26	197.64	1,314.98
045-140-080	082977929-001-001	1	15.1	470.46	111.00	247.26	54.90	883.62

City of Belmont
Sewer Service Charges
Fiscal Year 2026/27

APN	Account Number	Dwelling Units	Annualized Water Consumption (HCF)	Base Collection Charge	Flow Collection Charge	Base Treatment Charge	Flow Treatment Charge	Total Sewer Service Charge (1)
045-140-070	082977930-001-001	1	24.1	470.46	177.60	247.26	87.84	983.16
045-140-050	082977931-001-001	1	156.9	470.46	1,154.48	247.26	570.96	2,443.16
045-140-040	082977932-001-001	1	81.4	470.46	599.44	247.26	296.46	1,613.62
044-212-120	082977933-001-001	1	81.4	470.46	599.44	247.26	296.46	1,613.62
044-212-110	082977934-001-001	1	0.0	470.46	-	247.26	-	717.72
044-221-130	082977935-001-001	1	114.6	470.46	843.66	247.26	417.24	1,978.62
045-152-710	082977936-001-001	1	117.6	470.46	865.86	247.26	428.22	2,011.80
044-212-130	082977937-001-001	1	66.4	470.46	488.42	247.26	241.56	1,447.70
044-221-120	082977938-001-001	1	102.6	470.46	754.84	247.26	373.32	1,845.88
044-183-070	082977939-001-001	1	93.5	470.46	688.24	247.26	340.38	1,746.34
044-183-100	082977940-001-001	1	3.0	470.46	22.20	247.26	10.98	750.90
044-183-060	082977941-001-001	1	36.2	470.46	266.40	247.26	131.76	1,115.88
044-183-010	082977942-001-001	1	42.2	470.46	310.82	247.26	153.72	1,182.26
044-183-030	082977943-001-001	1	66.4	470.46	488.42	247.26	241.56	1,447.70
044-183-020	082977944-001-001	1	99.5	470.46	732.64	247.26	362.34	1,812.70
044-211-050	082977945-001-001	1	45.2	470.46	333.02	247.26	164.70	1,215.44
044-211-070	082977946-001-001	1	87.5	470.46	643.84	247.26	318.42	1,679.98
044-211-060	082977947-001-001	1	36.2	470.46	266.40	247.26	131.76	1,115.88
044-211-110	082977948-001-001	1	193.1	470.46	1,420.90	247.26	702.72	2,841.34
045-151-180	082977949-001-001	1	220.2	470.46	1,620.72	247.26	801.54	3,139.98
045-140-160	082977951-001-001	1	102.6	470.46	754.84	247.26	373.32	1,845.88
045-140-150	082977952-001-001	1	39.2	470.46	288.62	247.26	142.74	1,149.08
045-140-220	082977953-001-001	1	9.0	470.46	66.60	247.26	32.94	817.26
045-140-190	082977954-001-001	1	39.2	470.46	288.62	247.26	142.74	1,149.08
045-140-230	082977955-001-001	1	247.4	470.46	1,820.52	247.26	900.36	3,438.60
045-140-450	082977956-001-001	1	81.4	470.46	599.44	247.26	296.46	1,613.62
045-151-140	082977958-001-001	1	12.1	470.46	88.80	247.26	43.92	850.44
045-151-130	082977959-001-001	2	69.4	940.92	510.62	494.52	252.54	2,198.60
045-151-280	082977960-001-001	1	72.4	470.46	532.82	247.26	263.52	1,514.06
045-151-120	082977961-001-001	2	114.6	940.92	843.66	494.52	417.24	2,696.34
045-151-370	082977962-001-001	1	36.2	470.46	266.40	247.26	131.76	1,115.88
044-171-130	082977963-001-001	1	30.2	470.46	222.00	247.26	109.80	1,049.52
044-381-040	082977964-001-001	1	96.5	470.46	710.44	247.26	351.36	1,779.52
044-381-240	082977965-001-001	1	102.6	470.46	754.84	247.26	373.32	1,845.88
044-381-290	082977966-001-001	1	66.4	470.46	488.42	247.26	241.56	1,447.70
044-381-260	082977967-001-001	1	87.5	470.46	643.84	247.26	318.42	1,679.98
044-381-050	082977968-001-001	1	54.3	470.46	399.62	247.26	197.64	1,314.98
044-381-280	082977969-001-001	1	87.5	470.46	643.84	247.26	318.42	1,679.98
044-381-210	082977970-001-001	1	90.5	470.46	666.04	247.26	329.40	1,713.16
044-381-190	082977971-001-001	1	18.1	470.46	133.20	247.26	65.88	916.80
044-381-320	082977972-001-001	1	60.3	470.46	444.02	247.26	219.60	1,381.34
044-381-310	082977973-001-001	1	99.5	470.46	732.64	247.26	362.34	1,812.70
044-381-250	082977974-001-001	1	108.6	470.46	799.24	247.26	395.28	1,912.24
044-381-300	082977975-001-001	1	21.1	470.46	155.40	247.26	76.86	949.98
044-381-270	082977976-001-001	1	27.1	470.46	199.80	247.26	98.82	1,016.34
044-381-220	082977977-001-001	1	78.4	470.46	577.24	247.26	285.48	1,580.44
044-381-200	082977978-001-001	1	111.6	470.46	821.46	247.26	406.26	1,945.44
044-381-230	082977979-001-001	1	54.3	470.46	399.62	247.26	197.64	1,314.98
044-381-060	082977980-001-001	1	15.1	470.46	111.00	247.26	54.90	883.62
045-140-370	082977981-001-001	1	57.3	470.46	421.82	247.26	208.62	1,348.16
045-152-310	082977982-001-001	1	0.0	470.46	-	247.26	-	717.72
045-140-340	082977983-001-001	1	57.3	470.46	421.82	247.26	208.62	1,348.16
045-152-460	082977984-001-001	1	57.3	470.46	421.82	247.26	208.62	1,348.16
045-140-390	082977985-001-001	1	51.3	470.46	377.42	247.26	186.66	1,281.80
045-140-380	082977986-001-001	1	60.3	470.46	444.02	247.26	219.60	1,381.34
044-194-220	082977987-001-001	1	27.1	470.46	199.80	247.26	98.82	1,016.34
044-212-010	082977988-001-001	1	190.0	470.46	1,398.70	247.26	691.74	2,808.16
044-212-020	082977990-001-001	1	178.0	470.46	1,309.88	247.26	647.82	2,675.42
044-021-110	082977991-001-001	1	18.1	470.46	133.20	247.26	65.88	916.80
045-152-310	082977993-001-001	1	63.3	470.46	466.22	247.26	230.58	1,414.52
045-152-460	082977994-001-001	1	3.0	470.46	22.20	247.26	10.98	750.90
045-152-310	082977995-001-001	1	24.1	470.46	177.60	247.26	87.84	983.16
045-152-310	082977996-001-001	1	42.3	470.46	311.46	247.26	154.04	1,183.22
045-152-460	082977997-001-001	1	0.0	470.46	-	247.26	-	717.72
045-151-110	082977998-001-001	1	51.3	470.46	377.42	247.26	186.66	1,281.80
044-192-130	082977999-001-001	1	12.1	470.46	88.80	247.26	43.92	850.44
044-192-140	082978000-001-001	1	39.2	470.46	288.62	247.26	142.74	1,149.08
044-192-080	082978001-001-001	1	24.1	470.46	177.60	247.26	87.84	983.16

City of Belmont
Sewer Service Charges
Fiscal Year 2026/27

APN	Account Number	Dwelling Units	Annualized Water Consumption (HCF)	Base Collection Charge	Flow Collection Charge	Base Treatment Charge	Flow Treatment Charge	Total Sewer Service Charge (1)
044-192-110	082978002-001-001	1	15.1	470.46	111.00	247.26	54.90	883.62
044-192-100	082978003-001-001	1	78.4	470.46	577.24	247.26	285.48	1,580.44
045-140-460	082978005-001-001	1	117.6	470.46	865.86	247.26	428.22	2,011.80
045-140-470	082978006-001-001	1	51.3	470.46	377.42	247.26	186.66	1,281.80
045-140-280	082978007-001-001	1	168.9	470.46	1,243.28	247.26	614.88	2,575.88
045-140-290	082978008-001-001	1	102.6	470.46	754.84	247.26	373.32	1,845.88
045-140-260	082978009-001-001	1	66.9	470.46	492.16	247.26	243.40	1,453.28
045-140-270	082978010-001-001	1	63.3	470.46	466.22	247.26	230.58	1,414.52
044-221-390	082978011-001-001	1	39.2	470.46	288.62	247.26	142.74	1,149.08
044-221-430	082978012-001-001	1	48.3	470.46	355.22	247.26	175.68	1,248.62
044-221-410	082978014-001-001	1	36.2	470.46	266.40	247.26	131.76	1,115.88
044-221-380	082978015-001-001	1	57.3	470.46	421.82	247.26	208.62	1,348.16
044-221-420	082978016-001-001	1	84.5	470.46	621.64	247.26	307.44	1,646.80
045-140-440	082978017-001-001	1	45.2	470.46	333.02	247.26	164.70	1,215.44
045-140-430	082978018-001-001	1	117.6	470.46	865.86	247.26	428.22	2,011.80
045-140-350	082978019-001-001	1	60.3	470.46	444.02	247.26	219.60	1,381.34
045-140-360	082978020-001-001	1	138.8	470.46	1,021.26	247.26	505.08	2,244.06
045-140-330	082978021-001-001	1	54.3	470.46	399.62	247.26	197.64	1,314.98
045-140-420	082978022-001-001	1	42.2	470.46	310.82	247.26	153.72	1,182.26
044-192-050	082978023-001-001	1	96.5	470.46	710.44	247.26	351.36	1,779.52
044-192-070	082978024-001-001	1	24.1	470.46	177.60	247.26	87.84	983.16
044-192-030	082978025-001-001	1	63.3	470.46	466.22	247.26	230.58	1,414.52
044-192-010	082978026-001-001	1	27.1	470.46	199.80	247.26	98.82	1,016.34
044-192-040	082978027-001-001	1	39.2	470.46	288.62	247.26	142.74	1,149.08
044-192-020	082978028-001-001	1	60.3	470.46	444.02	247.26	219.60	1,381.34
044-382-020	082978029-001-001	1	84.5	470.46	621.64	247.26	307.44	1,646.80
044-382-060	082978030-001-001	1	9.0	470.46	66.60	247.26	32.94	817.26
044-382-010	082978031-001-001	1	48.3	470.46	355.22	247.26	175.68	1,248.62
044-382-050	082978032-001-001	1	175.0	470.46	1,287.68	247.26	636.84	2,642.24
044-382-030	082978033-001-001	1	60.3	470.46	444.02	247.26	219.60	1,381.34
044-382-040	082978034-001-001	1	46.5	470.46	341.90	247.26	169.08	1,228.70
044-221-160	082978035-001-001	1	24.1	470.46	177.60	247.26	87.84	983.16
044-221-180	082978036-001-001	1	66.4	470.46	488.42	247.26	241.56	1,447.70
044-221-190	082978037-001-001	1	108.6	470.46	799.24	247.26	395.28	1,912.24
044-221-170	082978038-001-001	1	27.1	470.46	199.80	247.26	98.82	1,016.34
044-192-160	082978039-001-001	1	48.3	470.46	355.22	247.26	175.68	1,248.62
044-192-150	082978040-001-001	1	90.5	470.46	666.04	247.26	329.40	1,713.16
044-221-440	082978041-001-001	1	99.5	470.46	732.64	247.26	362.34	1,812.70
044-221-460	082978042-001-001	1	30.2	470.46	222.00	247.26	109.80	1,049.52
044-221-470	082978043-001-001	1	27.1	470.46	199.80	247.26	98.82	1,016.34
044-221-070	082978044-001-001	1	181.0	470.46	1,332.08	247.26	658.80	2,708.60
044-221-480	082978045-001-001	1	24.1	470.46	177.60	247.26	87.84	983.16
044-221-450	082978046-001-001	1	57.3	470.46	421.82	247.26	208.62	1,348.16
044-194-110	082978047-001-001	1	57.3	470.46	421.82	247.26	208.62	1,348.16
044-194-080	082978048-001-001	1	60.3	470.46	444.02	247.26	219.60	1,381.34
044-194-100	082978049-001-001	1	33.2	470.46	244.20	247.26	120.78	1,082.70
044-221-060	082978050-001-001	1	15.1	470.46	111.00	247.26	54.90	883.62
044-221-110	082978051-001-001	1	78.4	470.46	577.24	247.26	285.48	1,580.44
044-194-090	082978052-001-001	1	132.7	470.46	976.86	247.26	483.12	2,177.70
044-221-210	082978053-001-001	1	18.1	470.46	133.20	247.26	65.88	916.80
044-221-150	082978054-001-001	1	27.1	470.46	199.80	247.26	98.82	1,016.34
044-221-250	082978055-001-001	1	36.2	470.46	266.40	247.26	131.76	1,115.88
044-221-230	082978056-001-001	1	78.4	470.46	577.24	247.26	285.48	1,580.44
044-221-240	082978057-001-001	1	39.2	470.46	288.62	247.26	142.74	1,149.08
044-221-220	082978058-001-001	1	48.3	470.46	355.22	247.26	175.68	1,248.62
044-221-300	082978059-001-001	1	48.3	470.46	355.22	247.26	175.68	1,248.62
044-221-290	082978060-001-001	1	36.2	470.46	266.40	247.26	131.76	1,115.88
044-221-280	082978062-001-001	1	27.1	470.46	199.80	247.26	98.82	1,016.34
044-221-310	082978063-001-001	1	45.2	470.46	333.02	247.26	164.70	1,215.44
044-221-270	082978064-001-001	1	48.3	470.46	355.22	247.26	175.68	1,248.62
044-221-320	082978065-001-001	1	78.4	470.46	577.24	247.26	285.48	1,580.44
044-221-340	082978066-001-001	1	33.2	470.46	244.20	247.26	120.78	1,082.70
044-221-360	082978067-001-001	1	72.4	470.46	532.82	247.26	263.52	1,514.06
044-221-370	082978068-001-001	1	60.3	470.46	444.02	247.26	219.60	1,381.34
044-221-350	082978069-001-001	1	96.5	470.46	710.44	247.26	351.36	1,779.52
044-221-330	082978070-001-001	1	63.3	470.46	466.22	247.26	230.58	1,414.52
044-372-240	082978071-001-001	1	30.2	470.46	222.00	247.26	109.80	1,049.52
044-372-280	082978072-001-001	1	69.4	470.46	510.62	247.26	252.54	1,480.88

City of Belmont
Sewer Service Charges
Fiscal Year 2026/27

APN	Account Number	Dwelling Units	Annualized Water Consumption (HCF)	Base Collection Charge	Flow Collection Charge	Base Treatment Charge	Flow Treatment Charge	Total Sewer Service Charge (1)
044-372-270	082978073-001-001	1	126.7	470.46	932.46	247.26	461.16	2,111.34
044-372-260	082978074-001-001	1	57.3	470.46	421.82	247.26	208.62	1,348.16
043-181-030	082978075-001-001	1	24.1	470.46	177.60	247.26	87.84	983.16
044-372-230	082978076-001-001	1	220.2	470.46	1,620.72	247.26	801.54	3,139.98
044-194-060	082978077-001-001	1	90.5	470.46	666.04	247.26	329.40	1,713.16
044-194-030	082978078-001-001	1	30.2	470.46	222.00	247.26	109.80	1,049.52
044-194-010	082978079-001-001	1	18.1	470.46	133.20	247.26	65.88	916.80
044-194-050	082978080-001-001	1	123.7	470.46	910.26	247.26	450.18	2,078.16
044-194-020	082978081-001-001	1	102.6	470.46	754.84	247.26	373.32	1,845.88
044-194-040	082978082-001-001	1	36.2	470.46	266.40	247.26	131.76	1,115.88
044-194-390	082978083-001-001	1	51.3	470.46	377.42	247.26	186.66	1,281.80
044-194-170	082978084-001-001	1	129.7	470.46	954.66	247.26	472.14	2,144.52
044-194-160	082978085-001-001	1	69.4	470.46	510.62	247.26	252.54	1,480.88
044-195-080	082978086-001-001	1	39.2	470.46	288.62	247.26	142.74	1,149.08
044-194-410	082978087-001-001	1	63.3	470.46	466.22	247.26	230.58	1,414.52
044-194-140	082978088-001-001	1	63.3	470.46	466.22	247.26	230.58	1,414.52
044-221-020	082978089-001-001	1	15.1	470.46	111.00	247.26	54.90	883.62
044-221-030	082978090-001-001	1	45.2	470.46	333.02	247.26	164.70	1,215.44
044-194-420	082978091-001-001	1	99.5	470.46	732.64	247.26	362.34	1,812.70
044-194-070	082978092-001-001	1	117.6	470.46	865.86	247.26	428.22	2,011.80
044-221-010	082978093-001-001	1	69.4	470.46	510.62	247.26	252.54	1,480.88
044-221-050	082978094-001-001	1	57.3	470.46	421.82	247.26	208.62	1,348.16
044-195-050	082978095-001-001	1	28.5	470.46	209.86	247.26	103.78	1,031.36
044-195-030	082978096-001-001	1	36.2	470.46	266.40	247.26	131.76	1,115.88
044-195-090	082978097-001-001	1	60.3	470.46	444.02	247.26	219.60	1,381.34
043-191-270	082978098-001-001	1	24.1	470.46	177.60	247.26	87.84	983.16
044-195-060	082978099-001-001	1	72.4	470.46	532.82	247.26	263.52	1,514.06
044-195-100	082978100-001-001	1	66.4	470.46	488.42	247.26	241.56	1,447.70
044-194-350	082978101-001-001	1	21.1	470.46	155.40	247.26	76.86	949.98
044-194-340	082978102-001-001	1	66.4	470.46	488.42	247.26	241.56	1,447.70
044-194-310	082978103-001-001	1	138.8	470.46	1,021.26	247.26	505.08	2,244.06
044-194-370	082978104-001-001	1	78.4	470.46	577.24	247.26	285.48	1,580.44
044-194-360	082978105-001-001	1	36.2	470.46	266.40	247.26	131.76	1,115.88
044-194-430	082978106-001-001	1	45.2	470.46	333.02	247.26	164.70	1,215.44
045-090-530	082978107-001-001	1	63.3	470.46	466.22	247.26	230.58	1,414.52
045-090-490	082978108-001-001	1	51.3	470.46	377.42	247.26	186.66	1,281.80
045-090-500	082978109-001-001	1	66.4	470.46	488.42	247.26	241.56	1,447.70
045-090-520	082978111-001-001	1	57.3	470.46	421.82	247.26	208.62	1,348.16
045-090-010	082978112-001-001	1	30.2	470.46	222.00	247.26	109.80	1,049.52
045-090-730	082978113-001-001	1	42.2	470.46	310.82	247.26	153.72	1,182.26
045-090-480	082978114-001-001	1	42.2	470.46	310.82	247.26	153.72	1,182.26
045-090-470	082978115-001-001	1	18.1	470.46	133.20	247.26	65.88	916.80
045-090-420	082978116-001-001	1	42.2	470.46	310.82	247.26	153.72	1,182.26
045-090-450	082978117-001-001	1	39.2	470.46	288.62	247.26	142.74	1,149.08
045-090-600	082978118-001-001	1	117.6	470.46	865.86	247.26	428.22	2,011.80
044-112-130	082978119-001-001	1	138.8	470.46	1,021.26	247.26	505.08	2,244.06
045-090-640	082978120-001-001	1	162.9	470.46	1,198.88	247.26	592.92	2,509.52
045-090-620	082978121-001-001	1	69.4	470.46	510.62	247.26	252.54	1,480.88
045-274-090	082978122-001-001	1	30.2	470.46	222.00	247.26	109.80	1,049.52
044-231-700	082978123-001-001	1	48.3	470.46	355.22	247.26	175.68	1,248.62
045-090-540	082978124-001-001	1	90.5	470.46	666.04	247.26	329.40	1,713.16
045-274-100	082978125-001-001	1	123.7	470.46	910.26	247.26	450.18	2,078.16
045-101-130	082978126-001-001	1	57.3	470.46	421.82	247.26	208.62	1,348.16
045-274-080	082978127-001-001	1	33.2	470.46	244.20	247.26	120.78	1,082.70
045-090-610	082978128-001-001	1	93.5	470.46	688.24	247.26	340.38	1,746.34
045-101-090	082978129-001-001	2	72.4	940.92	532.82	494.52	263.52	2,231.78
045-101-070	082978130-001-001	1	87.5	470.46	643.84	247.26	318.42	1,679.98
045-103-020	082978131-001-001	1	75.4	470.46	555.04	247.26	274.50	1,547.26
045-274-060	082978132-001-001	1	81.4	470.46	599.44	247.26	296.46	1,613.62
045-101-080	082978133-001-001	1	33.2	470.46	244.20	247.26	120.78	1,082.70
045-101-120	082978134-001-001	1	114.6	470.46	843.66	247.26	417.24	1,978.62
045-274-250	082978135-001-001	1	39.2	470.46	288.62	247.26	142.74	1,149.08
045-274-240	082978136-001-001	1	36.2	470.46	266.40	247.26	131.76	1,115.88
045-283-030	082978137-001-001	1	126.7	470.46	932.46	247.26	461.16	2,111.34
045-283-040	082978139-001-001	1	87.5	470.46	643.84	247.26	318.42	1,679.98
044-241-220	082978140-001-001	1	33.2	470.46	244.20	247.26	120.78	1,082.70
045-283-020	082978141-001-001	1	69.4	470.46	510.62	247.26	252.54	1,480.88
045-283-010	082978142-001-001	1	9.0	470.46	66.60	247.26	32.94	817.26

City of Belmont
Sewer Service Charges
Fiscal Year 2026/27

APN	Account Number	Dwelling Units	Annualized Water Consumption (HCF)	Base Collection Charge	Flow Collection Charge	Base Treatment Charge	Flow Treatment Charge	Total Sewer Service Charge (1)
045-090-400	082978143-001-001	1	54.3	470.46	399.62	247.26	197.64	1,314.98
045-090-360	082978144-001-001	1	24.1	470.46	177.60	247.26	87.84	983.16
045-090-410	082978145-001-001	1	84.5	470.46	621.64	247.26	307.44	1,646.80
045-090-380	082978146-001-001	1	24.1	470.46	177.60	247.26	87.84	983.16
045-090-370	082978147-001-001	1	178.0	470.46	1,309.88	247.26	647.82	2,675.42
045-090-390	082978148-001-001	1	54.3	470.46	399.62	247.26	197.64	1,314.98
045-090-270	082978149-001-001	1	105.6	470.46	777.04	247.26	384.30	1,879.06
045-090-340	082978150-001-001	1	63.3	470.46	466.22	247.26	230.58	1,414.52
045-090-320	082978151-001-001	1	69.4	470.46	510.62	247.26	252.54	1,480.88
045-090-330	082978152-001-001	1	60.3	470.46	444.02	247.26	219.60	1,381.34
045-090-260	082978153-001-001	1	81.4	470.46	599.44	247.26	296.46	1,613.62
045-090-350	082978154-001-001	1	51.3	470.46	377.42	247.26	186.66	1,281.80
045-090-250	082978155-001-001	1	81.4	470.46	599.44	247.26	296.46	1,613.62
045-090-290	082978156-001-001	1	81.4	470.46	599.44	247.26	296.46	1,613.62
045-090-240	082978157-001-001	1	78.4	470.46	577.24	247.26	285.48	1,580.44
045-090-310	082978158-001-001	1	93.5	470.46	688.24	247.26	340.38	1,746.34
045-090-280	082978159-001-001	1	45.2	470.46	333.02	247.26	164.70	1,215.44
045-090-300	082978160-001-001	1	75.4	470.46	555.04	247.26	274.50	1,547.26
045-090-430	082978161-001-001	1	102.6	470.46	754.84	247.26	373.32	1,845.88
045-090-710	082978162-001-001	1	33.2	470.46	244.20	247.26	120.78	1,082.70
045-090-030	082978164-001-001	1	135.7	470.46	999.06	247.26	494.10	2,210.88
045-090-440	082978165-001-001	1	3.0	470.46	22.20	247.26	10.98	750.90
045-274-070	082978166-001-001	1	18.1	470.46	133.20	247.26	65.88	916.80
045-090-660	082978168-001-001	1	60.3	470.46	444.02	247.26	219.60	1,381.34
045-101-010	082978169-001-001	1	24.1	470.46	177.60	247.26	87.84	983.16
045-090-080	082978170-001-001	1	33.2	470.46	244.20	247.26	120.78	1,082.70
045-090-110	082978171-001-001	1	141.8	470.46	1,043.46	247.26	516.06	2,277.24
045-090-650	082978172-001-001	1	57.3	470.46	421.82	247.26	208.62	1,348.16
045-101-030	082978173-001-001	1	54.3	470.46	399.62	247.26	197.64	1,314.98
045-101-060	082978174-001-001	1	193.1	470.46	1,420.90	247.26	702.72	2,841.34
045-090-140	082978175-001-001	1	75.4	470.46	555.04	247.26	274.50	1,547.26
045-090-590	082978176-001-001	1	72.4	470.46	532.82	247.26	263.52	1,514.06
045-090-120	082978177-001-001	1	39.2	470.46	288.62	247.26	142.74	1,149.08
045-101-020	082978178-001-001	1	60.3	470.46	444.02	247.26	219.60	1,381.34
045-103-130	082978179-001-001	1	36.2	470.46	266.40	247.26	131.76	1,115.88
045-103-100	082978180-001-001	1	90.5	470.46	666.04	247.26	329.40	1,713.16
045-103-120	082978181-001-001	1	39.2	470.46	288.62	247.26	142.74	1,149.08
045-101-140	082978183-001-001	1	178.0	470.46	1,309.88	247.26	647.82	2,675.42
045-103-090	082978184-001-001	1	45.2	470.46	333.02	247.26	164.70	1,215.44
045-102-240	082978185-001-001	1	40.6	470.46	298.48	247.26	147.62	1,163.82
045-102-110	082978186-001-001	1	33.2	470.46	244.20	247.26	120.78	1,082.70
045-102-120	082978187-001-001	1	24.1	470.46	177.60	247.26	87.84	983.16
045-102-030	082978188-001-001	1	33.2	470.46	244.20	247.26	120.78	1,082.70
045-102-040	082978189-001-001	1	123.7	470.46	910.26	247.26	450.18	2,078.16
045-102-100	082978190-001-001	1	54.3	470.46	399.62	247.26	197.64	1,314.98
045-131-120	082978191-001-001	1	21.1	470.46	155.40	247.26	76.86	949.98
045-102-050	082978192-001-001	1	90.5	470.46	666.04	247.26	329.40	1,713.16
045-131-130	082978193-001-001	1	69.4	470.46	510.62	247.26	252.54	1,480.88
045-102-060	082978194-001-001	1	24.1	470.46	177.60	247.26	87.84	983.16
045-131-110	082978195-001-001	1	36.2	470.46	266.40	247.26	131.76	1,115.88
044-091-300	082978196-001-001	1	117.6	470.46	865.86	247.26	428.22	2,011.80
045-102-150	082978197-001-001	1	87.5	470.46	643.84	247.26	318.42	1,679.98
045-102-130	082978198-001-001	1	27.1	470.46	199.80	247.26	98.82	1,016.34
045-090-200	082978199-001-001	1	24.1	470.46	177.60	247.26	87.84	983.16
045-102-140	082978200-001-001	1	156.9	470.46	1,154.48	247.26	570.96	2,443.16
045-090-170	082978201-001-001	1	27.1	470.46	199.80	247.26	98.82	1,016.34
045-090-210	082978202-001-001	1	220.2	470.46	1,620.72	247.26	801.54	3,139.98
045-102-010	082978203-001-001	1	9.0	470.46	66.60	247.26	32.94	817.26
045-102-200	082978204-001-001	1	105.6	470.46	777.04	247.26	384.30	1,879.06
045-131-010	082978205-001-001	1	33.2	470.46	244.20	247.26	120.78	1,082.70
045-131-020	082978206-001-001	1	304.7	470.46	2,242.36	247.26	1,108.98	4,069.06
045-102-020	082978207-001-001	1	99.5	470.46	732.64	247.26	362.34	1,812.70
045-131-030	082978208-001-001	1	84.5	470.46	621.64	247.26	307.44	1,646.80
045-090-220	082978209-001-001	1	78.4	470.46	577.24	247.26	285.48	1,580.44
045-090-230	082978210-001-001	1	69.4	470.46	510.62	247.26	252.54	1,480.88
045-102-190	082978211-001-001	1	24.1	470.46	177.60	247.26	87.84	983.16
045-102-180	082978212-001-001	1	45.2	470.46	333.02	247.26	164.70	1,215.44
045-102-170	082978213-001-001	1	78.4	470.46	577.24	247.26	285.48	1,580.44

City of Belmont
Sewer Service Charges
Fiscal Year 2026/27

APN	Account Number	Dwelling Units	Annualized Water Consumption (HCF)	Base Collection Charge	Flow Collection Charge	Base Treatment Charge	Flow Treatment Charge	Total Sewer Service Charge (1)
045-102-160	082978214-001-001	1	21.1	470.46	155.40	247.26	76.86	949.98
045-114-080	082978215-001-001	1	117.6	470.46	865.86	247.26	428.22	2,011.80
045-190-020	082978216-001-001	1	129.7	470.46	954.66	247.26	472.14	2,144.52
045-114-090	082978217-001-001	1	27.1	470.46	199.80	247.26	98.82	1,016.34
045-114-100	082978218-001-001	1	48.3	470.46	355.22	247.26	175.68	1,248.62
045-114-110	082978219-001-001	1	57.3	470.46	421.82	247.26	208.62	1,348.16
045-103-070	082978220-001-001	1	36.2	470.46	266.40	247.26	131.76	1,115.88
045-132-010	082978221-001-001	1	33.2	470.46	244.20	247.26	120.78	1,082.70
045-132-020	082978222-001-001	1	184.0	470.46	1,354.30	247.26	669.78	2,741.80
045-132-230	082978223-001-001	1	51.3	470.46	377.42	247.26	186.66	1,281.80
045-132-300	082978224-001-001	1	63.3	470.46	466.22	247.26	230.58	1,414.52
045-132-040	082978225-001-001	1	175.0	470.46	1,287.68	247.26	636.84	2,642.24
045-132-240	082978226-001-001	1	21.1	470.46	155.40	247.26	76.86	949.98
045-132-190	082978227-001-001	1	54.3	470.46	399.62	247.26	197.64	1,314.98
045-132-210	082978228-001-001	1	159.9	470.46	1,176.68	247.26	581.94	2,476.34
045-132-200	082978229-001-001	1	141.8	470.46	1,043.46	247.26	516.06	2,277.24
045-132-220	082978230-001-001	1	60.3	470.46	444.02	247.26	219.60	1,381.34
045-122-090	082978231-001-001	1	21.1	470.46	155.40	247.26	76.86	949.98
045-122-100	082978232-001-001	1	60.3	470.46	444.02	247.26	219.60	1,381.34
045-132-280	082978233-001-001	1	87.5	470.46	643.84	247.26	318.42	1,679.98
045-132-290	082978234-001-001	1	15.1	470.46	111.00	247.26	54.90	883.62
045-132-080	082978235-001-001	1	27.1	470.46	199.80	247.26	98.82	1,016.34
045-132-250	082978236-001-001	1	132.7	470.46	976.86	247.26	483.12	2,177.70
045-132-070	082978237-001-001	1	156.9	470.46	1,154.48	247.26	570.96	2,443.16
045-101-260	082978238-001-001	1	66.4	470.46	488.42	247.26	241.56	1,447.70
045-101-250	082978239-001-001	1	57.3	470.46	421.82	247.26	208.62	1,348.16
045-101-220	082978240-001-001	1	39.2	470.46	288.62	247.26	142.74	1,149.08
045-473-090	082978241-001-001	1	63.3	470.46	466.22	247.26	230.58	1,414.52
045-090-150	082978242-001-001	1	93.5	470.46	688.24	247.26	340.38	1,746.34
045-090-160	082978243-001-001	1	90.5	470.46	666.04	247.26	329.40	1,713.16
045-101-230	082978244-001-001	1	84.5	470.46	621.64	247.26	307.44	1,646.80
045-101-180	082978245-001-001	1	78.4	470.46	577.24	247.26	285.48	1,580.44
045-101-160	082978246-001-001	1	87.5	470.46	643.84	247.26	318.42	1,679.98
045-101-170	082978247-001-001	1	211.2	470.46	1,554.10	247.26	768.60	3,040.42
045-101-210	082978248-001-001	1	96.5	470.46	710.44	247.26	351.36	1,779.52
045-101-150	082978249-001-001	1	72.4	470.46	532.82	247.26	263.52	1,514.06
045-101-200	082978250-001-001	1	60.3	470.46	444.02	247.26	219.60	1,381.34
045-081-150	082978251-001-001	1	30.2	470.46	222.00	247.26	109.80	1,049.52
045-081-140	082978252-001-001	1	21.1	470.46	155.40	247.26	76.86	949.98
045-081-100	082978253-001-001	1	33.2	470.46	244.20	247.26	120.78	1,082.70
045-081-110	082978254-001-001	1	42.2	470.46	310.82	247.26	153.72	1,182.26
045-081-120	082978255-001-001	1	27.1	470.46	199.80	247.26	98.82	1,016.34
045-081-130	082978256-001-001	1	90.5	470.46	666.04	247.26	329.40	1,713.16
045-113-170	082978257-001-001	1	28.1	470.46	206.64	247.26	102.20	1,026.56
045-114-070	082978258-001-001	1	48.3	470.46	355.22	247.26	175.68	1,248.62
045-113-180	082978259-001-001	1	69.4	470.46	510.62	247.26	252.54	1,480.88
045-114-120	082978260-001-001	1	78.4	470.46	577.24	247.26	285.48	1,580.44
045-113-190	082978262-001-001	1	63.3	470.46	466.22	247.26	230.58	1,414.52
045-114-170	082978263-001-001	1	39.2	470.46	288.62	247.26	142.74	1,149.08
045-114-150	082978264-001-001	1	27.1	470.46	199.80	247.26	98.82	1,016.34
045-114-200	082978265-001-001	1	63.3	470.46	466.22	247.26	230.58	1,414.52
045-114-180	082978266-001-001	1	69.4	470.46	510.62	247.26	252.54	1,480.88
045-114-160	082978267-001-001	1	105.6	470.46	777.04	247.26	384.30	1,879.06
045-114-190	082978268-001-001	1	84.5	470.46	621.64	247.26	307.44	1,646.80
045-081-190	082978269-001-001	1	48.3	470.46	355.22	247.26	175.68	1,248.62
045-113-240	082978270-001-001	1	81.4	470.46	599.44	247.26	296.46	1,613.62
045-081-170	082978271-001-001	1	78.4	470.46	577.24	247.26	285.48	1,580.44
045-081-200	082978272-001-001	1	27.1	470.46	199.80	247.26	98.82	1,016.34
045-081-160	082978273-001-001	1	150.8	470.46	1,110.08	247.26	549.00	2,376.80
045-081-180	082978274-001-001	1	184.0	470.46	1,354.30	247.26	669.78	2,741.80
045-122-040	082978275-001-001	1	12.1	470.46	88.80	247.26	43.92	850.44
045-122-050	082978276-001-001	1	75.4	470.46	555.04	247.26	274.50	1,547.26
045-122-020	082978277-001-001	1	0.0	470.46	-	247.26	-	717.72
045-114-010	082978278-001-001	1	45.2	470.46	333.02	247.26	164.70	1,215.44
045-122-030	082978279-001-001	1	39.2	470.46	288.62	247.26	142.74	1,149.08
045-122-010	082978280-001-001	1	69.4	470.46	510.62	247.26	252.54	1,480.88
045-113-050	082978281-001-001	1	87.5	470.46	643.84	247.26	318.42	1,679.98
045-113-040	082978282-001-001	1	69.4	470.46	510.62	247.26	252.54	1,480.88

City of Belmont
Sewer Service Charges
Fiscal Year 2026/27

APN	Account Number	Dwelling Units	Annualized Water Consumption (HCF)	Base Collection Charge	Flow Collection Charge	Base Treatment Charge	Flow Treatment Charge	Total Sewer Service Charge (1)
045-113-090	082978283-001-001	1	60.3	470.46	444.02	247.26	219.60	1,381.34
045-113-080	082978284-001-001	1	33.2	470.46	244.20	247.26	120.78	1,082.70
045-113-060	082978285-001-001	1	39.2	470.46	288.62	247.26	142.74	1,149.08
045-113-070	082978286-001-001	1	81.4	470.46	599.44	247.26	296.46	1,613.62
045-083-050	082978287-001-001	1	117.6	470.46	865.86	247.26	428.22	2,011.80
045-083-140	082978289-001-001	1	102.6	470.46	754.84	247.26	373.32	1,845.88
045-083-030	082978290-001-001	1	87.5	470.46	643.84	247.26	318.42	1,679.98
045-083-130	082978291-001-001	1	69.4	470.46	510.62	247.26	252.54	1,480.88
045-083-040	082978292-001-001	1	15.1	470.46	111.00	247.26	54.90	883.62
045-113-300	082978293-001-001	1	60.3	470.46	444.02	247.26	219.60	1,381.34
045-113-250	082978294-001-001	1	27.1	470.46	199.80	247.26	98.82	1,016.34
045-113-270	082978295-001-001	1	54.3	470.46	399.62	247.26	197.64	1,314.98
045-113-280	082978296-001-001	1	39.2	470.46	288.62	247.26	142.74	1,149.08
045-113-290	082978297-001-001	1	75.4	470.46	555.04	247.26	274.50	1,547.26
045-113-260	082978298-001-001	1	72.4	470.46	532.82	247.26	263.52	1,514.06
045-114-040	082978299-001-001	1	54.3	470.46	399.62	247.26	197.64	1,314.98
045-114-020	082978300-001-001	1	33.2	470.46	244.20	247.26	120.78	1,082.70
045-114-050	082978301-001-001	1	24.1	470.46	177.60	247.26	87.84	983.16
045-114-130	082978303-001-001	1	45.2	470.46	333.02	247.26	164.70	1,215.44
045-114-060	082978304-001-001	1	72.4	470.46	532.82	247.26	263.52	1,514.06
045-081-080	082978305-001-001	1	48.3	470.46	355.22	247.26	175.68	1,248.62
043-253-010	082978306-001-001	1	9.0	470.46	66.60	247.26	32.94	817.26
045-083-020	082978307-001-001	1	33.2	470.46	244.20	247.26	120.78	1,082.70
045-083-010	082978308-001-001	2	60.3	940.92	444.02	494.52	219.60	2,099.06
045-081-030	082978309-001-001	1	54.3	470.46	399.62	247.26	197.64	1,314.98
045-081-040	082978310-001-001	1	120.7	470.46	888.06	247.26	439.20	2,044.98
045-122-080	082978311-001-001	1	15.1	470.46	111.00	247.26	54.90	883.62
045-122-060	082978312-001-001	1	18.1	470.46	133.20	247.26	65.88	916.80
045-113-010	082978313-001-001	1	84.5	470.46	621.64	247.26	307.44	1,646.80
045-113-020	082978314-001-001	1	105.6	470.46	777.04	247.26	384.30	1,879.06
045-113-030	082978315-001-001	1	51.3	470.46	377.42	247.26	186.66	1,281.80
045-122-070	082978316-001-001	1	75.4	470.46	555.04	247.26	274.50	1,547.26
045-113-160	082978317-001-001	1	54.3	470.46	399.62	247.26	197.64	1,314.98
045-113-150	082978318-001-001	1	99.5	470.46	732.64	247.26	362.34	1,812.70
045-113-100	082978319-001-001	1	84.5	470.46	621.64	247.26	307.44	1,646.80
045-113-110	082978320-001-001	1	99.5	470.46	732.64	247.26	362.34	1,812.70
045-113-130	082978321-001-001	1	51.3	470.46	377.42	247.26	186.66	1,281.80
045-113-140	082978322-001-001	1	99.5	470.46	732.64	247.26	362.34	1,812.70
044-111-020	082978323-001-001	1	42.2	470.46	310.82	247.26	153.72	1,182.26
044-123-360	082978324-001-001	1	63.3	470.46	466.22	247.26	230.58	1,414.52
044-103-070	082978325-001-001	1	27.1	470.46	199.80	247.26	98.82	1,016.34
044-123-340	082978326-001-001	1	78.4	470.46	577.24	247.26	285.48	1,580.44
044-123-350	082978327-001-001	1	33.2	470.46	244.20	247.26	120.78	1,082.70
044-111-010	082978328-001-001	1	42.2	470.46	310.82	247.26	153.72	1,182.26
044-102-150	082978329-001-001	1	57.3	470.46	421.82	247.26	208.62	1,348.16
044-122-020	082978330-001-001	1	60.3	470.46	444.02	247.26	219.60	1,381.34
044-122-220	082978331-001-001	1	18.9	470.46	138.94	247.26	68.72	925.38
044-123-170	082978332-001-001	1	235.3	470.46	1,731.72	247.26	856.44	3,305.88
044-123-290	082978333-001-001	1	48.3	470.46	355.22	247.26	175.68	1,248.62
044-122-010	082978334-001-001	1	24.1	470.46	177.60	247.26	87.84	983.16
044-102-020	082978335-001-001	1	87.5	470.46	643.84	247.26	318.42	1,679.98
044-102-080	082978336-001-001	1	24.1	470.46	177.60	247.26	87.84	983.16
044-102-050	082978337-001-001	1	120.7	470.46	888.06	247.26	439.20	2,044.98
044-102-060	082978338-001-001	1	45.2	470.46	333.02	247.26	164.70	1,215.44
044-102-040	082978339-001-001	1	39.2	470.46	288.62	247.26	142.74	1,149.08
044-102-070	082978340-001-001	1	42.2	470.46	310.82	247.26	153.72	1,182.26
044-103-060	082978341-001-001	1	42.2	470.46	310.82	247.26	153.72	1,182.26
044-103-050	082978342-001-001	1	30.2	470.46	222.00	247.26	109.80	1,049.52
044-103-010	082978343-001-001	1	45.2	470.46	333.02	247.26	164.70	1,215.44
044-103-030	082978344-001-001	1	69.4	470.46	510.62	247.26	252.54	1,480.88
044-103-040	082978345-001-001	1	54.3	470.46	399.62	247.26	197.64	1,314.98
044-103-020	082978346-001-001	1	36.2	470.46	266.40	247.26	131.76	1,115.88
044-103-090	082978347-001-001	1	120.7	470.46	888.06	247.26	439.20	2,044.98
044-103-110	082978348-001-001	1	42.2	470.46	310.82	247.26	153.72	1,182.26
044-123-010	082978349-001-001	1	78.4	470.46	577.24	247.26	285.48	1,580.44
044-103-120	082978350-001-001	1	60.3	470.46	444.02	247.26	219.60	1,381.34
044-103-100	082978351-001-001	1	111.6	470.46	821.46	247.26	406.26	1,945.44
044-123-280	082978352-001-001	1	60.3	470.46	444.02	247.26	219.60	1,381.34

City of Belmont
Sewer Service Charges
Fiscal Year 2026/27

APN	Account Number	Dwelling Units	Annualized Water Consumption (HCF)	Base Collection Charge	Flow Collection Charge	Base Treatment Charge	Flow Treatment Charge	Total Sewer Service Charge (1)
044-102-100	082978353-001-001	1	33.2	470.46	244.20	247.26	120.78	1,082.70
044-102-090	082978354-001-001	1	105.6	470.46	777.04	247.26	384.30	1,879.06
044-102-140	082978355-001-001	1	141.8	470.46	1,043.46	247.26	516.06	2,277.24
044-102-130	082978356-001-001	1	33.2	470.46	244.20	247.26	120.78	1,082.70
044-102-120	082978357-001-001	1	392.1	470.46	2,886.20	247.26	1,427.42	5,031.34
044-102-110	082978358-001-001	1	48.3	470.46	355.22	247.26	175.68	1,248.62
044-381-160	082978359-001-001	1	126.7	470.46	932.46	247.26	461.16	2,111.34
044-381-170	082978360-001-001	1	33.2	470.46	244.20	247.26	120.78	1,082.70
044-142-350	082978361-001-001	1	81.4	470.46	599.44	247.26	296.46	1,613.62
044-142-340	082978362-001-001	1	36.2	470.46	266.40	247.26	131.76	1,115.88
044-381-180	082978363-001-001	1	105.6	470.46	777.04	247.26	384.30	1,879.06
044-142-360	082978364-001-001	1	57.3	470.46	421.82	247.26	208.62	1,348.16
044-381-100	082978365-001-001	1	51.3	470.46	377.42	247.26	186.66	1,281.80
044-381-150	082978366-001-001	1	144.8	470.46	1,065.66	247.26	527.04	2,310.42
044-381-130	082978367-001-001	1	102.6	470.46	754.84	247.26	373.32	1,845.88
044-381-110	082978368-001-001	1	42.2	470.46	310.82	247.26	153.72	1,182.26
044-381-120	082978369-001-001	1	36.2	470.46	266.40	247.26	131.76	1,115.88
044-381-140	082978370-001-001	1	48.3	470.46	355.22	247.26	175.68	1,248.62
044-141-230	082978371-001-001	1	63.3	470.46	466.22	247.26	230.58	1,414.52
044-101-100	082978372-001-001	1	54.3	470.46	399.62	247.26	197.64	1,314.98
044-141-240	082978373-001-001	1	54.3	470.46	399.62	247.26	197.64	1,314.98
044-101-110	082978374-001-001	1	196.1	470.46	1,443.10	247.26	713.70	2,874.52
044-141-010	082978375-001-001	1	84.5	470.46	621.64	247.26	307.44	1,646.80
044-142-080	082978376-001-001	1	12.1	470.46	88.80	247.26	43.92	850.44
044-101-420	082978377-001-001	1	120.7	470.46	888.06	247.26	439.20	2,044.98
044-101-300	082978378-001-001	1	36.2	470.46	266.40	247.26	131.76	1,115.88
044-101-270	082978379-001-001	1	123.7	470.46	910.26	247.26	450.18	2,078.16
044-101-400	082978381-001-001	1	45.2	470.46	333.02	247.26	164.70	1,215.44
044-101-310	082978382-001-001	1	51.3	470.46	377.42	247.26	186.66	1,281.80
044-101-470	082978383-001-001	1	39.2	470.46	288.62	247.26	142.74	1,149.08
044-101-340	082978384-001-001	1	27.1	470.46	199.80	247.26	98.82	1,016.34
044-101-250	082978385-001-001	1	105.6	470.46	777.04	247.26	384.30	1,879.06
044-101-370	082978386-001-001	1	15.1	470.46	111.00	247.26	54.90	883.62
044-101-210	082978387-001-001	1	54.3	470.46	399.62	247.26	197.64	1,314.98
044-101-410	082978388-001-001	1	99.5	470.46	732.64	247.26	362.34	1,812.70
044-131-120	082978389-001-001	1	33.2	470.46	244.20	247.26	120.78	1,082.70
044-101-350	082978390-001-001	1	60.3	470.46	444.02	247.26	219.60	1,381.34
044-101-230	082978391-001-001	1	12.1	470.46	88.80	247.26	43.92	850.44
044-101-200	082978392-001-001	2	123.7	940.92	910.26	494.52	450.18	2,795.88
044-101-440	082978393-001-001	1	24.1	470.46	177.60	247.26	87.84	983.16
044-101-360	082978394-001-001	1	75.4	470.46	555.04	247.26	274.50	1,547.26
044-142-250	082978395-001-001	1	30.2	470.46	222.00	247.26	109.80	1,049.52
044-142-200	082978396-001-001	1	21.1	470.46	155.40	247.26	76.86	949.98
044-152-240	082978397-001-001	1	36.2	470.46	266.40	247.26	131.76	1,115.88
044-142-240	082978398-001-001	1	54.3	470.46	399.62	247.26	197.64	1,314.98
044-142-220	082978399-001-001	1	42.2	470.46	310.82	247.26	153.72	1,182.26
044-152-220	082978401-001-001	1	193.1	470.46	1,420.90	247.26	702.72	2,841.34
044-152-190	082978402-001-001	1	87.5	470.46	643.84	247.26	318.42	1,679.98
044-152-200	082978403-001-001	1	57.3	470.46	421.82	247.26	208.62	1,348.16
044-152-170	082978404-001-001	1	30.2	470.46	222.00	247.26	109.80	1,049.52
044-152-180	082978405-001-001	1	66.4	470.46	488.42	247.26	241.56	1,447.70
044-152-210	082978406-001-001	1	51.3	470.46	377.42	247.26	186.66	1,281.80
044-191-070	082978408-001-001	1	63.3	470.46	466.22	247.26	230.58	1,414.52
044-191-050	082978409-001-001	1	36.2	470.46	266.40	247.26	131.76	1,115.88
044-152-160	082978410-001-001	1	63.3	470.46	466.22	247.26	230.58	1,414.52
044-191-060	082978411-001-001	1	147.8	470.46	1,087.88	247.26	538.02	2,343.62
044-152-140	082978412-001-001	1	84.5	470.46	621.64	247.26	307.44	1,646.80
044-142-040	082978413-001-001	1	51.3	470.46	377.42	247.26	186.66	1,281.80
044-142-010	082978414-001-001	1	190.0	470.46	1,398.70	247.26	691.74	2,808.16
044-142-060	082978415-001-001	1	81.4	470.46	599.44	247.26	296.46	1,613.62
044-142-030	082978416-001-001	1	81.4	470.46	599.44	247.26	296.46	1,613.62
044-122-280	082978417-001-001	1	3.0	470.46	22.20	247.26	10.98	750.90
044-142-020	082978418-001-001	1	42.2	470.46	310.82	247.26	153.72	1,182.26
044-171-080	082978419-001-001	1	66.7	470.46	490.56	247.26	242.60	1,450.88
044-171-060	082978420-001-001	1	24.1	470.46	177.60	247.26	87.84	983.16
044-171-110	082978421-001-001	1	54.3	470.46	399.62	247.26	197.64	1,314.98
044-171-200	082978422-001-001	1	15.1	470.46	111.00	247.26	54.90	883.62
044-171-070	082978423-001-001	1	15.1	470.46	111.00	247.26	54.90	883.62

City of Belmont
Sewer Service Charges
Fiscal Year 2026/27

APN	Account Number	Dwelling Units	Annualized Water Consumption (HCF)	Base Collection Charge	Flow Collection Charge	Base Treatment Charge	Flow Treatment Charge	Total Sewer Service Charge (1)
044-171-120	082978424-001-001	1	63.3	470.46	466.22	247.26	230.58	1,414.52
044-142-270	082978425-001-001	1	9.0	470.46	66.60	247.26	32.94	817.26
044-142-260	082978426-001-001	1	39.2	470.46	288.62	247.26	142.74	1,149.08
044-171-050	082978427-001-001	1	63.3	470.46	466.22	247.26	230.58	1,414.52
044-171-020	082978428-001-001	1	51.3	470.46	377.42	247.26	186.66	1,281.80
044-171-040	082978429-001-001	1	48.3	470.46	355.22	247.26	175.68	1,248.62
044-171-030	082978430-001-001	1	57.3	470.46	421.82	247.26	208.62	1,348.16
045-152-310	082978431-001-001	1	0.0	470.46	-	247.26	-	717.72
045-152-460	082978432-001-001	1	72.4	470.46	532.82	247.26	263.52	1,514.06
045-152-460	082978433-001-001	1	21.1	470.46	155.40	247.26	76.86	949.98
045-152-460	082978434-001-001	1	36.2	470.46	266.40	247.26	131.76	1,115.88
045-152-460	082978435-001-001	1	30.2	470.46	222.00	247.26	109.80	1,049.52
045-152-310	082978436-001-001	1	24.1	470.46	177.60	247.26	87.84	983.16
045-152-310	082978437-001-001	1	33.2	470.46	244.20	247.26	120.78	1,082.70
045-152-310	082978438-001-001	1	69.4	470.46	510.62	247.26	252.54	1,480.88
045-152-460	082978439-001-001	1	0.0	470.46	-	247.26	-	717.72
045-152-310	082978440-001-001	1	30.2	470.46	222.00	247.26	109.80	1,049.52
045-152-460	082978441-001-001	1	99.5	470.46	732.64	247.26	362.34	1,812.70
045-152-460	082978442-001-001	1	0.0	470.46	-	247.26	-	717.72
044-191-110	082978443-001-001	1	0.0	470.46	-	247.26	-	717.72
044-191-020	082978444-001-001	1	63.3	470.46	466.22	247.26	230.58	1,414.52
044-191-100	082978445-001-001	1	48.3	470.46	355.22	247.26	175.68	1,248.62
044-191-040	082978446-001-001	1	36.2	470.46	266.40	247.26	131.76	1,115.88
044-182-010	082978447-001-001	1	54.3	470.46	399.62	247.26	197.64	1,314.98
044-191-090	082978448-001-001	1	51.3	470.46	377.42	247.26	186.66	1,281.80
044-171-210	082978449-001-001	1	39.2	470.46	288.62	247.26	142.74	1,149.08
044-171-180	082978450-001-001	1	123.7	470.46	910.26	247.26	450.18	2,078.16
044-171-160	082978451-001-001	1	87.5	470.46	643.84	247.26	318.42	1,679.98
044-171-190	082978452-001-001	1	196.1	470.46	1,443.10	247.26	713.70	2,874.52
044-171-010	082978453-001-001	1	27.1	470.46	199.80	247.26	98.82	1,016.34
044-171-170	082978454-001-001	1	99.5	470.46	732.64	247.26	362.34	1,812.70
044-142-420	082978455-001-001	1	48.3	470.46	355.22	247.26	175.68	1,248.62
044-142-400	082978456-001-001	1	51.3	470.46	377.42	247.26	186.66	1,281.80
044-142-450	082978457-001-001	1	199.1	470.46	1,465.30	247.26	724.68	2,907.70
044-142-470	082978458-001-001	1	36.2	470.46	266.40	247.26	131.76	1,115.88
044-142-410	082978459-001-001	1	6.0	470.46	44.40	247.26	21.96	784.08
044-142-460	082978460-001-001	1	36.2	470.46	266.40	247.26	131.76	1,115.88
044-142-390	082978461-001-001	1	87.5	470.46	643.84	247.26	318.42	1,679.98
044-142-370	082978462-001-001	1	93.5	470.46	688.24	247.26	340.38	1,746.34
044-142-300	082978463-001-001	1	0.0	470.46	-	247.26	-	717.72
044-142-280	082978464-001-001	1	27.1	470.46	199.80	247.26	98.82	1,016.34
044-142-290	082978465-001-001	1	102.6	470.46	754.84	247.26	373.32	1,845.88
044-142-380	082978466-001-001	1	84.5	470.46	621.64	247.26	307.44	1,646.80
045-082-130	082978467-001-001	1	78.4	470.46	577.24	247.26	285.48	1,580.44
045-082-140	082978468-001-001	1	87.5	470.46	643.84	247.26	318.42	1,679.98
045-082-170	082978469-001-001	1	45.2	470.46	333.02	247.26	164.70	1,215.44
045-082-180	082978470-001-001	1	48.3	470.46	355.22	247.26	175.68	1,248.62
045-082-160	082978471-001-001	1	57.3	470.46	421.82	247.26	208.62	1,348.16
045-082-150	082978472-001-001	1	96.5	470.46	710.44	247.26	351.36	1,779.52
045-112-070	082978473-001-001	1	90.5	470.46	666.04	247.26	329.40	1,713.16
045-112-030	082978474-001-001	1	48.3	470.46	355.22	247.26	175.68	1,248.62
045-112-060	082978475-001-001	1	45.2	470.46	333.02	247.26	164.70	1,215.44
045-112-020	082978476-001-001	1	30.2	470.46	222.00	247.26	109.80	1,049.52
045-112-050	082978477-001-001	1	45.2	470.46	333.02	247.26	164.70	1,215.44
045-112-040	082978478-001-001	1	168.9	470.46	1,243.28	247.26	614.88	2,575.88
045-112-130	082978479-001-001	1	57.3	470.46	421.82	247.26	208.62	1,348.16
045-112-080	082978480-001-001	1	159.9	470.46	1,176.68	247.26	581.94	2,476.34
045-112-120	082978481-001-001	1	21.1	470.46	155.40	247.26	76.86	949.98
045-112-100	082978482-001-001	1	75.4	470.46	555.04	247.26	274.50	1,547.26
045-112-110	082978483-001-001	1	12.1	470.46	88.80	247.26	43.92	850.44
045-112-090	082978484-001-001	1	42.2	470.46	310.82	247.26	153.72	1,182.26
045-082-030	082978485-001-001	1	27.1	470.46	199.80	247.26	98.82	1,016.34
045-082-200	082978486-001-001	1	81.4	470.46	599.44	247.26	296.46	1,613.62
045-082-020	082978487-001-001	1	66.4	470.46	488.42	247.26	241.56	1,447.70
045-082-190	082978488-001-001	1	51.3	470.46	377.42	247.26	186.66	1,281.80
045-082-210	082978489-001-001	1	54.3	470.46	399.62	247.26	197.64	1,314.98
045-082-010	082978490-001-001	1	90.5	470.46	666.04	247.26	329.40	1,713.16
045-082-070	082978491-001-001	1	120.7	470.46	888.06	247.26	439.20	2,044.98

APN	Account Number	Dwelling Units	Annualized Water Consumption (HCF)	Base Collection Charge	Flow Collection Charge	Base Treatment Charge	Flow Treatment Charge	Total Sewer Service Charge (1)
045-082-060	082978492-001-001	1	63.3	470.46	466.22	247.26	230.58	1,414.52
045-082-040	082978493-001-001	1	48.3	470.46	355.22	247.26	175.68	1,248.62
045-082-080	082978495-001-001	1	87.5	470.46	643.84	247.26	318.42	1,679.98
045-082-050	082978496-001-001	1	63.3	470.46	466.22	247.26	230.58	1,414.52
045-113-320	082978497-001-001	1	114.6	470.46	843.66	247.26	417.24	1,978.62
045-113-330	082978498-001-001	1	84.5	470.46	621.64	247.26	307.44	1,646.80
045-113-360	082978499-001-001	1	27.1	470.46	199.80	247.26	98.82	1,016.34
045-113-350	082978500-001-001	1	21.1	470.46	155.40	247.26	76.86	949.98
045-113-340	082978501-001-001	1	138.8	470.46	1,021.26	247.26	505.08	2,244.06
045-113-310	082978502-001-001	1	51.3	470.46	377.42	247.26	186.66	1,281.80
045-111-100	082978503-001-001	1	30.2	470.46	222.00	247.26	109.80	1,049.52
045-111-070	082978504-001-001	1	69.4	470.46	510.62	247.26	252.54	1,480.88
045-111-080	082978505-001-001	1	27.1	470.46	199.80	247.26	98.82	1,016.34
045-111-050	082978506-001-001	1	66.4	470.46	488.42	247.26	241.56	1,447.70
045-111-060	082978507-001-001	1	21.1	470.46	155.40	247.26	76.86	949.98
045-111-090	082978508-001-001	1	42.2	470.46	310.82	247.26	153.72	1,182.26
045-121-160	082978509-001-001	1	90.5	470.46	666.04	247.26	329.40	1,713.16
045-121-140	082978510-001-001	1	156.9	470.46	1,154.48	247.26	570.96	2,443.16
045-121-110	082978511-001-001	1	90.5	470.46	666.04	247.26	329.40	1,713.16
044-172-160	082978512-001-001	1	27.1	470.46	199.80	247.26	98.82	1,016.34
045-121-150	082978513-001-001	1	6.0	470.46	44.40	247.26	21.96	784.08
045-121-120	082978514-001-001	1	27.1	470.46	199.80	247.26	98.82	1,016.34
045-111-150	082978515-001-001	1	69.4	470.46	510.62	247.26	252.54	1,480.88
045-111-170	082978516-001-001	1	39.2	470.46	288.62	247.26	142.74	1,149.08
045-111-180	082978517-001-001	1	27.1	470.46	199.80	247.26	98.82	1,016.34
045-111-200	082978518-001-001	1	36.2	470.46	266.40	247.26	131.76	1,115.88
045-111-160	082978519-001-001	2	69.4	940.92	510.62	494.52	252.54	2,198.60
045-111-190	082978520-001-001	1	51.3	470.46	377.42	247.26	186.66	1,281.80
045-121-040	082978521-001-001	1	60.3	470.46	444.02	247.26	219.60	1,381.34
045-121-030	082978522-001-001	1	69.4	470.46	510.62	247.26	252.54	1,480.88
045-111-120	082978523-001-001	1	15.1	470.46	111.00	247.26	54.90	883.62
045-121-010	082978524-001-001	1	39.2	470.46	288.62	247.26	142.74	1,149.08
045-111-110	082978525-001-001	1	57.3	470.46	421.82	247.26	208.62	1,348.16
045-121-020	082978526-001-001	1	138.8	470.46	1,021.26	247.26	505.08	2,244.06
045-121-080	082978527-001-001	1	15.1	470.46	111.00	247.26	54.90	883.62
045-121-070	082978528-001-001	1	72.4	470.46	532.82	247.26	263.52	1,514.06
045-121-050	082978529-001-001	1	81.4	470.46	599.44	247.26	296.46	1,613.62
045-121-100	082978530-001-001	1	39.2	470.46	288.62	247.26	142.74	1,149.08
045-121-060	082978531-001-001	1	69.4	470.46	510.62	247.26	252.54	1,480.88
045-121-090	082978532-001-001	1	42.2	470.46	310.82	247.26	153.72	1,182.26
045-111-140	082978533-001-001	1	232.3	470.46	1,709.52	247.26	845.46	3,272.70
045-111-220	082978535-001-001	1	69.4	470.46	510.62	247.26	252.54	1,480.88
045-111-240	082978536-001-001	1	54.3	470.46	399.62	247.26	197.64	1,314.98
045-111-230	082978537-001-001	1	132.7	470.46	976.86	247.26	483.12	2,177.70
045-111-210	082978538-001-001	1	75.4	470.46	555.04	247.26	274.50	1,547.26
044-132-070	082978539-001-001	1	63.3	470.46	466.22	247.26	230.58	1,414.52
044-131-090	082978540-001-001	1	235.3	470.46	1,731.72	247.26	856.44	3,305.88
044-132-090	082978541-001-001	1	33.2	470.46	244.20	247.26	120.78	1,082.70
044-132-100	082978542-001-001	1	93.5	470.46	688.24	247.26	340.38	1,746.34
044-132-080	082978543-001-001	1	18.1	470.46	133.20	247.26	65.88	916.80
044-132-110	082978544-001-001	1	141.8	470.46	1,043.46	247.26	516.06	2,277.24
045-081-460	082978545-001-001	1	21.1	470.46	155.40	247.26	76.86	949.98
045-083-150	082978546-001-001	1	42.2	470.46	310.82	247.26	153.72	1,182.26
044-131-110	082978547-001-001	1	42.2	470.46	310.82	247.26	153.72	1,182.26
044-131-100	082978548-001-001	1	42.2	470.46	310.82	247.26	153.72	1,182.26
045-081-470	082978549-001-001	1	135.7	470.46	999.06	247.26	494.10	2,210.88
045-083-160	082978550-001-001	1	42.2	470.46	310.82	247.26	153.72	1,182.26
045-082-090	082978551-001-001	1	66.4	470.46	488.42	247.26	241.56	1,447.70
045-083-080	082978552-001-001	1	69.4	470.46	510.62	247.26	252.54	1,480.88
045-083-090	082978553-001-001	1	60.3	470.46	444.02	247.26	219.60	1,381.34
045-083-100	082978554-001-001	1	60.3	470.46	444.02	247.26	219.60	1,381.34
045-083-070	082978555-001-001	1	21.1	470.46	155.40	247.26	76.86	949.98
045-082-100	082978556-001-001	1	78.4	470.46	577.24	247.26	285.48	1,580.44
045-081-240	082978557-001-001	1	48.3	470.46	355.22	247.26	175.68	1,248.62
045-081-220	082978558-001-001	1	57.3	470.46	421.82	247.26	208.62	1,348.16
045-082-110	082978559-001-001	1	51.3	470.46	377.42	247.26	186.66	1,281.80
045-081-210	082978560-001-001	1	21.1	470.46	155.40	247.26	76.86	949.98
045-081-230	082978562-001-001	1	45.2	470.46	333.02	247.26	164.70	1,215.44

APN	Account Number	Dwelling Units	Annualized Water Consumption (HCF)	Base Collection Charge	Flow Collection Charge	Base Treatment Charge	Flow Treatment Charge	Total Sewer Service Charge (1)
045-112-150	082978563-001-001	1	15.1	470.46	111.00	247.26	54.90	883.62
045-113-220	082978564-001-001	1	27.1	470.46	199.80	247.26	98.82	1,016.34
045-112-180	082978566-001-001	1	99.5	470.46	732.64	247.26	362.34	1,812.70
045-113-230	082978567-001-001	1	90.5	470.46	666.04	247.26	329.40	1,713.16
045-112-140	082978568-001-001	1	54.3	470.46	399.62	247.26	197.64	1,314.98
045-112-010	082978569-001-001	1	54.3	470.46	399.62	247.26	197.64	1,314.98
045-112-190	082978570-001-001	1	21.1	470.46	155.40	247.26	76.86	949.98
045-111-020	082978571-001-001	1	66.4	470.46	488.42	247.26	241.56	1,447.70
045-111-040	082978572-001-001	1	48.3	470.46	355.22	247.26	175.68	1,248.62
045-111-010	082978573-001-001	1	241.3	470.46	1,776.12	247.26	878.40	3,372.24
045-111-030	082978574-001-001	1	87.5	470.46	643.84	247.26	318.42	1,679.98
044-132-170	082978575-001-001	1	3.0	470.46	22.20	247.26	10.98	750.90
044-111-480	082978576-001-001	1	78.4	470.46	577.24	247.26	285.48	1,580.44
044-132-200	082978577-001-001	1	9.0	470.46	66.60	247.26	32.94	817.26
044-132-210	082978578-001-001	1	21.1	470.46	155.40	247.26	76.86	949.98
044-132-190	082978579-001-001	1	51.3	470.46	377.42	247.26	186.66	1,281.80
044-132-150	082978580-001-001	1	54.3	470.46	399.62	247.26	197.64	1,314.98
044-332-220	082978581-001-001	1	21.7	470.46	159.36	247.26	78.80	955.88
044-111-110	082978582-001-001	1	42.2	470.46	310.82	247.26	153.72	1,182.26
044-111-120	082978583-001-001	1	81.4	470.46	599.44	247.26	296.46	1,613.62
044-111-500	082978584-001-001	1	102.6	470.46	754.84	247.26	373.32	1,845.88
044-111-140	082978585-001-001	1	42.2	470.46	310.82	247.26	153.72	1,182.26
044-111-090	082978586-001-001	1	57.3	470.46	421.82	247.26	208.62	1,348.16
044-111-030	082978587-001-001	1	54.3	470.46	399.62	247.26	197.64	1,314.98
044-111-080	082978588-001-001	1	51.3	470.46	377.42	247.26	186.66	1,281.80
044-111-060	082978590-001-001	1	90.5	470.46	666.04	247.26	329.40	1,713.16
044-111-050	082978591-001-001	1	9.0	470.46	66.60	247.26	32.94	817.26
044-111-070	082978592-001-001	1	42.2	470.46	310.82	247.26	153.72	1,182.26
044-111-170	082978593-001-001	1	3.0	470.46	22.20	247.26	10.98	750.90
044-111-150	082978594-001-001	1	78.4	470.46	577.24	247.26	285.48	1,580.44
044-111-180	082978595-001-001	1	81.4	470.46	599.44	247.26	296.46	1,613.62
045-441-400	082978596-001-001	1	66.4	470.46	488.42	247.26	241.56	1,447.70
044-111-160	082978597-001-001	1	66.4	470.46	488.42	247.26	241.56	1,447.70
044-111-190	082978598-001-001	1	72.4	470.46	532.82	247.26	263.52	1,514.06
044-111-210	082978599-001-001	1	69.4	470.46	510.62	247.26	252.54	1,480.88
044-111-470	082978600-001-001	1	60.3	470.46	444.02	247.26	219.60	1,381.34
045-532-050	082979131-001-001	1	81.4	470.46	599.44	247.26	296.46	1,613.62
045-532-040	082979132-001-001	1	39.2	470.46	288.62	247.26	142.74	1,149.08
045-532-080	082979133-001-001	1	42.2	470.46	310.82	247.26	153.72	1,182.26
045-532-100	082979134-001-001	1	72.4	470.46	532.82	247.26	263.52	1,514.06
045-532-140	082979135-001-001	1	54.3	470.46	399.62	247.26	197.64	1,314.98
045-532-150	082979136-001-001	1	156.9	470.46	1,154.48	247.26	570.96	2,443.16
045-023-100	082979137-001-001	1	18.1	470.46	133.20	247.26	65.88	916.80
045-023-100	082979138-001-001	1	84.5	470.46	621.64	247.26	307.44	1,646.80
045-531-120	082979139-001-001	1	238.3	470.46	1,753.92	247.26	867.42	3,339.06
045-532-030	082979140-001-001	1	63.3	470.46	466.22	247.26	230.58	1,414.52
045-531-110	082979141-001-001	1	45.2	470.46	333.02	247.26	164.70	1,215.44
045-531-070	082979142-001-001	1	165.9	470.46	1,221.08	247.26	603.90	2,542.70
045-532-020	082979143-001-001	1	105.6	470.46	777.04	247.26	384.30	1,879.06
045-531-130	082979144-001-001	1	66.4	470.46	488.42	247.26	241.56	1,447.70
045-531-080	082979145-001-001	1	81.4	470.46	599.44	247.26	296.46	1,613.62
045-531-090	082979146-001-001	1	48.3	470.46	355.22	247.26	175.68	1,248.62
044-101-380	082979147-001-001	1	48.3	470.46	355.22	247.26	175.68	1,248.62
045-081-480	082979148-001-001	1	42.2	470.46	310.82	247.26	153.72	1,182.26
045-531-030	082979149-001-001	1	211.2	470.46	1,554.10	247.26	768.60	3,040.42
045-531-020	082979150-001-001	1	66.4	470.46	488.42	247.26	241.56	1,447.70
043-173-530	082979151-001-001	1	111.6	470.46	821.46	247.26	406.26	1,945.44
044-311-200	082979152-001-001	1	69.4	470.46	510.62	247.26	252.54	1,480.88
045-531-040	082979153-001-001	1	63.3	470.46	466.22	247.26	230.58	1,414.52
045-531-060	082979154-001-001	1	48.3	470.46	355.22	247.26	175.68	1,248.62
045-102-260	082979155-001-001	1	256.4	470.46	1,887.14	247.26	933.30	3,538.16
045-132-270	082979156-001-001	1	75.4	470.46	555.04	247.26	274.50	1,547.26
045-181-310	082979157-001-001	1	57.3	470.46	421.82	247.26	208.62	1,348.16
045-181-320	082979158-001-001	1	90.5	470.46	666.04	247.26	329.40	1,713.16
045-263-210	082979159-001-001	1	39.2	470.46	288.62	247.26	142.74	1,149.08
045-023-100	082979160-001-001	1	51.3	470.46	377.42	247.26	186.66	1,281.80
045-181-340	082979161-001-001	1	36.2	470.46	266.40	247.26	131.76	1,115.88
045-181-330	082979162-001-001	1	141.8	470.46	1,043.46	247.26	516.06	2,277.24

City of Belmont
Sewer Service Charges
Fiscal Year 2026/27

APN	Account Number	Dwelling Units	Annualized Water Consumption (HCF)	Base Collection Charge	Flow Collection Charge	Base Treatment Charge	Flow Treatment Charge	Total Sewer Service Charge (1)
044-332-270	082979163-001-001	1	147.8	470.46	1,087.88	247.26	538.02	2,343.62
045-152-460	082979164-001-001	1	0.0	-	-	-	-	-
044-101-480	082979165-001-001	1	30.2	470.46	222.00	247.26	109.80	1,049.52
044-101-430	082979166-001-001	1	39.2	470.46	288.62	247.26	142.74	1,149.08
045-532-160	082979167-001-001	1	90.5	470.46	666.04	247.26	329.40	1,713.16
045-532-170	082979168-001-001	1	9.0	470.46	66.60	247.26	32.94	817.26
045-254-240	082979169-001-001	1	45.2	470.46	333.02	247.26	164.70	1,215.44
045-181-300	082979170-001-001	1	271.5	470.46	1,998.14	247.26	988.20	3,704.06
044-241-070	082979171-001-001	1	42.2	470.46	310.82	247.26	153.72	1,182.26
044-212-070	082979172-001-001	1	99.5	470.46	732.64	247.26	362.34	1,812.70
044-081-080	082979173-001-001	1	120.7	470.46	888.06	247.26	439.20	2,044.98
044-093-180	082979174-001-001	1	42.2	470.46	310.82	247.26	153.72	1,182.26
044-101-490	082979175-001-001	1	45.2	470.46	333.02	247.26	164.70	1,215.44
044-101-500	082979176-001-001	1	54.3	470.46	399.62	247.26	197.64	1,314.98
044-052-110	082979177-001-001	1	72.4	470.46	532.82	247.26	263.52	1,514.06
044-112-560	082979178-001-001	1	57.3	470.46	421.82	247.26	208.62	1,348.16
044-390-170	082979179-001-001	1	27.1	470.46	199.80	247.26	98.82	1,016.34
044-390-220	082979180-001-001	1	33.2	470.46	244.20	247.26	120.78	1,082.70
045-140-180	082979181-001-001	1	30.2	470.46	222.00	247.26	109.80	1,049.52
045-140-060	082979182-001-001	1	349.9	470.46	2,575.38	247.26	1,273.68	4,566.78
044-043-110	082979183-001-001	1	39.2	470.46	288.62	247.26	142.74	1,149.08
044-013-060	082979184-001-001	1	69.4	470.46	510.62	247.26	252.54	1,480.88
044-260-130	082979185-001-001	1	54.3	470.46	399.62	247.26	197.64	1,314.98
044-131-010	082979186-001-001	1	193.1	470.46	1,420.90	247.26	702.72	2,841.34
045-140-030	082979187-001-001	1	138.8	470.46	1,021.26	247.26	505.08	2,244.06
044-211-010	082979188-001-001	1	57.3	470.46	421.82	247.26	208.62	1,348.16
044-191-030	082979189-001-001	1	178.0	470.46	1,309.88	247.26	647.82	2,675.42
045-151-320	082979190-001-001	1	48.3	470.46	355.22	247.26	175.68	1,248.62
044-243-130	082979191-001-001	1	18.1	470.46	133.20	247.26	65.88	916.80
044-072-840	082979192-001-001	1	51.3	470.46	377.42	247.26	186.66	1,281.80
045-360-140	082979193-001-001	1	39.2	470.46	288.62	247.26	142.74	1,149.08
044-194-230	082979194-001-001	1	153.8	470.46	1,132.28	247.26	559.98	2,409.98
044-390-210	082979195-001-001	1	33.2	470.46	244.20	247.26	120.78	1,082.70
044-390-200	082979196-001-001	1	57.3	470.46	421.82	247.26	208.62	1,348.16
045-140-200	082979197-001-001	1	84.5	470.46	621.64	247.26	307.44	1,646.80
045-151-190	082979198-001-001	1	69.4	470.46	510.62	247.26	252.54	1,480.88
044-212-180	082979199-001-001	1	123.7	470.46	910.26	247.26	450.18	2,078.16
044-212-170	082979200-001-001	1	162.9	470.46	1,198.88	247.26	592.92	2,509.52
044-091-370	082979201-001-001	1	123.7	470.46	910.26	247.26	450.18	2,078.16
044-152-250	082979202-001-001	1	156.9	470.46	1,154.48	247.26	570.96	2,443.16
044-390-270	082979203-001-001	1	0.0	470.46	-	247.26	-	717.72
044-390-240	082979204-001-001	1	54.3	470.46	399.62	247.26	197.64	1,314.98
044-390-250	082979205-001-001	1	51.3	470.46	377.42	247.26	186.66	1,281.80
044-390-230	082979206-001-001	1	39.2	470.46	288.62	247.26	142.74	1,149.08
044-390-290	082979207-001-001	1	39.2	470.46	288.62	247.26	142.74	1,149.08
044-390-260	082979208-001-001	1	96.5	470.46	710.44	247.26	351.36	1,779.52
044-390-030	082979209-001-001	1	96.5	470.46	710.44	247.26	351.36	1,779.52
044-390-020	082979210-001-001	1	69.4	470.46	510.62	247.26	252.54	1,480.88
044-390-300	082979211-001-001	1	57.3	470.46	421.82	247.26	208.62	1,348.16
044-390-010	082979212-001-001	1	57.3	470.46	421.82	247.26	208.62	1,348.16
044-390-160	082979213-001-001	1	18.1	470.46	133.20	247.26	65.88	916.80
044-390-100	082979214-001-001	1	129.7	470.46	954.66	247.26	472.14	2,144.52
044-390-040	082979215-001-001	1	66.4	470.46	488.42	247.26	241.56	1,447.70
044-390-050	082979216-001-001	1	12.1	470.46	88.80	247.26	43.92	850.44
040-334-200	082979217-001-001	1	319.8	470.46	2,353.36	247.26	1,163.88	4,234.96
044-390-090	082979218-001-001	1	66.4	470.46	488.42	247.26	241.56	1,447.70
044-390-110	082979219-001-001	1	69.4	470.46	510.62	247.26	252.54	1,480.88
044-390-120	082979220-001-001	1	57.3	470.46	421.82	247.26	208.62	1,348.16
044-390-130	082979221-001-001	1	54.3	470.46	399.62	247.26	197.64	1,314.98
044-390-150	082979222-001-001	1	33.2	470.46	244.20	247.26	120.78	1,082.70
044-390-190	082979223-001-001	1	81.4	470.46	599.44	247.26	296.46	1,613.62
044-390-180	082979224-001-001	1	42.2	470.46	310.82	247.26	153.72	1,182.26
044-390-070	082979225-001-001	1	144.8	470.46	1,065.66	247.26	527.04	2,310.42
044-390-060	082979226-001-001	1	12.1	470.46	88.80	247.26	43.92	850.44
044-091-280	082979228-001-001	1	60.3	470.46	444.02	247.26	219.60	1,381.34
044-272-170	082979229-001-001	1	75.4	470.46	555.04	247.26	274.50	1,547.26
044-243-310	082979230-001-001	1	66.4	470.46	488.42	247.26	241.56	1,447.70
044-390-310	082979231-001-001	1	81.4	470.46	599.44	247.26	296.46	1,613.62

APN	Account Number	Dwelling Units	Annualized Water Consumption (HCF)	Base Collection Charge	Flow Collection Charge	Base Treatment Charge	Flow Treatment Charge	Total Sewer Service Charge (1)
044-390-320	082979232-001-001	1	132.7	470.46	976.86	247.26	483.12	2,177.70
044-390-280	082979233-001-001	1	63.3	470.46	466.22	247.26	230.58	1,414.52
044-194-130	082979234-001-001	1	241.3	470.46	1,776.12	247.26	878.40	3,372.24
044-272-120	082979235-001-001	1	63.3	470.46	466.22	247.26	230.58	1,414.52
044-281-120	082979236-001-001	1	87.5	470.46	643.84	247.26	318.42	1,679.98
043-173-540	082979237-001-001	1	45.2	470.46	333.02	247.26	164.70	1,215.44
044-290-500	082979238-001-001	1	21.1	470.46	155.40	247.26	76.86	949.98
044-195-040	082979239-001-001	1	15.1	470.46	111.00	247.26	54.90	883.62
044-194-300	082979240-001-001	1	138.8	470.46	1,021.26	247.26	505.08	2,244.06
044-181-700	082979241-001-001	1	283.6	470.46	2,086.94	247.26	1,032.12	3,836.78
044-072-510	082979242-001-001	1	27.1	470.46	199.80	247.26	98.82	1,016.34
043-251-210	083087839-001-001	1	114.6	470.46	843.66	247.26	417.24	1,978.62
043-251-230	083087840-001-001	1	69.4	470.46	510.62	247.26	252.54	1,480.88
044-142-150	083087969-001-001	1	111.6	470.46	821.46	247.26	406.26	1,945.44
045-350-030	083087970-001-001	1	126.7	470.46	932.46	247.26	461.16	2,111.34
044-360-170	083317532-001-001	1	1,348.4	470.46	9,924.12	247.26	4,908.12	15,549.96
045-023-270	083317534-001-001	1	2,708.8	470.46	19,937.08	247.26	9,860.18	30,514.98
106-170-010	083317535-001-229	1	53.8	470.46	396.04	247.26	195.86	1,309.62
106-170-020	083317535-002-229	1	53.8	470.46	396.04	247.26	195.86	1,309.62
106-170-030	083317535-003-229	1	53.8	470.46	396.04	247.26	195.86	1,309.62
106-170-040	083317535-004-229	1	53.8	470.46	396.04	247.26	195.86	1,309.62
106-170-050	083317535-005-229	1	53.8	470.46	396.04	247.26	195.86	1,309.62
106-170-060	083317535-006-229	1	53.8	470.46	396.04	247.26	195.86	1,309.62
106-170-070	083317535-007-229	1	53.8	470.46	396.04	247.26	195.86	1,309.62
106-170-080	083317535-008-229	1	53.8	470.46	396.04	247.26	195.86	1,309.62
106-170-090	083317535-009-229	1	53.8	470.46	396.04	247.26	195.86	1,309.62
106-170-100	083317535-010-229	1	53.8	470.46	396.04	247.26	195.86	1,309.62
106-170-110	083317535-011-229	1	53.8	470.46	396.04	247.26	195.86	1,309.62
106-180-010	083317535-012-229	1	53.8	470.46	396.04	247.26	195.86	1,309.62
106-180-020	083317535-013-229	1	53.8	470.46	396.04	247.26	195.86	1,309.62
106-180-030	083317535-014-229	1	53.8	470.46	396.04	247.26	195.86	1,309.62
106-180-040	083317535-015-229	1	53.8	470.46	396.04	247.26	195.86	1,309.62
106-180-050	083317535-016-229	1	53.8	470.46	396.04	247.26	195.86	1,309.62
106-180-060	083317535-017-229	1	53.8	470.46	396.04	247.26	195.86	1,309.62
106-180-070	083317535-018-229	1	53.8	470.46	396.04	247.26	195.86	1,309.62
106-180-080	083317535-019-229	1	53.8	470.46	396.04	247.26	195.86	1,309.62
106-180-090	083317535-020-229	1	53.8	470.46	396.04	247.26	195.86	1,309.62
106-180-100	083317535-021-229	1	53.8	470.46	396.04	247.26	195.86	1,309.62
106-180-110	083317535-022-229	1	53.8	470.46	396.04	247.26	195.86	1,309.62
106-180-120	083317535-023-229	1	53.8	470.46	396.04	247.26	195.86	1,309.62
106-180-130	083317535-024-229	1	53.8	470.46	396.04	247.26	195.86	1,309.62
106-180-140	083317535-025-229	1	53.8	470.46	396.04	247.26	195.86	1,309.62
106-180-150	083317535-026-229	1	53.8	470.46	396.04	247.26	195.86	1,309.62
106-180-160	083317535-027-229	1	53.8	470.46	396.04	247.26	195.86	1,309.62
106-180-170	083317535-028-229	1	53.8	470.46	396.04	247.26	195.86	1,309.62
106-180-180	083317535-029-229	1	53.8	470.46	396.04	247.26	195.86	1,309.62
106-180-190	083317535-030-229	1	53.8	470.46	396.04	247.26	195.86	1,309.62
106-190-010	083317535-031-229	1	53.8	470.46	396.04	247.26	195.86	1,309.62
106-190-020	083317535-032-229	1	53.8	470.46	396.04	247.26	195.86	1,309.62
106-190-030	083317535-033-229	1	53.8	470.46	396.04	247.26	195.86	1,309.62
106-190-040	083317535-034-229	1	53.8	470.46	396.04	247.26	195.86	1,309.62
106-190-050	083317535-035-229	1	53.8	470.46	396.04	247.26	195.86	1,309.62
106-190-060	083317535-036-229	1	53.8	470.46	396.04	247.26	195.86	1,309.62
106-190-070	083317535-037-229	1	53.8	470.46	396.04	247.26	195.86	1,309.62
106-190-080	083317535-038-229	1	53.8	470.46	396.04	247.26	195.86	1,309.62
106-190-090	083317535-039-229	1	53.8	470.46	396.04	247.26	195.86	1,309.62
106-190-100	083317535-040-229	1	53.8	470.46	396.04	247.26	195.86	1,309.62
106-190-110	083317535-041-229	1	53.8	470.46	396.04	247.26	195.86	1,309.62
106-190-120	083317535-042-229	1	53.8	470.46	396.04	247.26	195.86	1,309.62
106-190-130	083317535-043-229	1	53.8	470.46	396.04	247.26	195.86	1,309.62
106-190-140	083317535-044-229	1	53.8	470.46	396.04	247.26	195.86	1,309.62
106-190-150	083317535-045-229	1	53.8	470.46	396.04	247.26	195.86	1,309.62
106-190-160	083317535-046-229	1	53.8	470.46	396.04	247.26	195.86	1,309.62
106-190-170	083317535-047-229	1	53.8	470.46	396.04	247.26	195.86	1,309.62
106-200-010	083317535-048-229	1	53.8	470.46	396.04	247.26	195.86	1,309.62
106-200-020	083317535-049-229	1	53.8	470.46	396.04	247.26	195.86	1,309.62
106-200-030	083317535-050-229	1	53.8	470.46	396.04	247.26	195.86	1,309.62
106-200-040	083317535-051-229	1	53.8	470.46	396.04	247.26	195.86	1,309.62

APN	Account Number	Dwelling Units	Annualized Water Consumption (HCF)	Base Collection Charge	Flow Collection Charge	Base Treatment Charge	Flow Treatment Charge	Total Sewer Service Charge (1)
106-200-050	083317535-052-229	1	53.8	470.46	396.04	247.26	195.86	1,309.62
106-200-060	083317535-053-229	1	53.8	470.46	396.04	247.26	195.86	1,309.62
106-200-070	083317535-054-229	1	53.8	470.46	396.04	247.26	195.86	1,309.62
106-200-080	083317535-055-229	1	53.8	470.46	396.04	247.26	195.86	1,309.62
106-200-090	083317535-056-229	1	53.8	470.46	396.04	247.26	195.86	1,309.62
106-200-100	083317535-057-229	1	53.8	470.46	396.04	247.26	195.86	1,309.62
106-200-110	083317535-058-229	1	53.8	470.46	396.04	247.26	195.86	1,309.62
106-200-120	083317535-059-229	1	53.8	470.46	396.04	247.26	195.86	1,309.62
106-200-130	083317535-060-229	1	53.8	470.46	396.04	247.26	195.86	1,309.62
106-200-140	083317535-061-229	1	53.8	470.46	396.04	247.26	195.86	1,309.62
106-200-150	083317535-062-229	1	53.8	470.46	396.04	247.26	195.86	1,309.62
106-200-160	083317535-063-229	1	53.8	470.46	396.04	247.26	195.86	1,309.62
106-200-170	083317535-064-229	1	53.8	470.46	396.04	247.26	195.86	1,309.62
106-200-180	083317535-065-229	1	53.8	470.46	396.04	247.26	195.86	1,309.62
106-200-190	083317535-066-229	1	53.8	470.46	396.04	247.26	195.86	1,309.62
106-210-010	083317535-067-229	1	53.8	470.46	396.04	247.26	195.86	1,309.62
106-210-020	083317535-068-229	1	53.8	470.46	396.04	247.26	195.86	1,309.62
106-210-030	083317535-069-229	1	53.8	470.46	396.04	247.26	195.86	1,309.62
106-210-040	083317535-070-229	1	53.8	470.46	396.04	247.26	195.86	1,309.62
106-210-050	083317535-071-229	1	53.8	470.46	396.04	247.26	195.86	1,309.62
106-210-060	083317535-072-229	1	53.8	470.46	396.04	247.26	195.86	1,309.62
106-210-070	083317535-073-229	1	53.8	470.46	396.04	247.26	195.86	1,309.62
106-210-080	083317535-074-229	1	53.8	470.46	396.04	247.26	195.86	1,309.62
106-210-090	083317535-075-229	1	53.8	470.46	396.04	247.26	195.86	1,309.62
106-210-100	083317535-076-229	1	53.8	470.46	396.04	247.26	195.86	1,309.62
106-210-110	083317535-077-229	1	53.8	470.46	396.04	247.26	195.86	1,309.62
106-210-120	083317535-078-229	1	53.8	470.46	396.04	247.26	195.86	1,309.62
106-210-130	083317535-079-229	1	53.8	470.46	396.04	247.26	195.86	1,309.62
106-210-140	083317535-080-229	1	53.8	470.46	396.04	247.26	195.86	1,309.62
106-210-150	083317535-081-229	1	53.8	470.46	396.04	247.26	195.86	1,309.62
106-210-160	083317535-082-229	1	53.8	470.46	396.04	247.26	195.86	1,309.62
106-210-170	083317535-083-229	1	53.8	470.46	396.04	247.26	195.86	1,309.62
106-220-010	083317535-084-229	1	53.8	470.46	396.04	247.26	195.86	1,309.62
106-220-020	083317535-085-229	1	53.8	470.46	396.04	247.26	195.86	1,309.62
106-220-030	083317535-086-229	1	53.8	470.46	396.04	247.26	195.86	1,309.62
106-220-040	083317535-087-229	1	53.8	470.46	396.04	247.26	195.86	1,309.62
106-220-050	083317535-088-229	1	53.8	470.46	396.04	247.26	195.86	1,309.62
106-220-060	083317535-089-229	1	53.8	470.46	396.04	247.26	195.86	1,309.62
106-220-070	083317535-090-229	1	53.8	470.46	396.04	247.26	195.86	1,309.62
106-220-080	083317535-091-229	1	53.8	470.46	396.04	247.26	195.86	1,309.62
106-220-090	083317535-092-229	1	53.8	470.46	396.04	247.26	195.86	1,309.62
106-220-100	083317535-093-229	1	53.8	470.46	396.04	247.26	195.86	1,309.62
106-220-110	083317535-094-229	1	53.8	470.46	396.04	247.26	195.86	1,309.62
106-220-120	083317535-095-229	1	53.8	470.46	396.04	247.26	195.86	1,309.62
106-220-130	083317535-096-229	1	53.8	470.46	396.04	247.26	195.86	1,309.62
106-220-140	083317535-097-229	1	53.8	470.46	396.04	247.26	195.86	1,309.62
106-220-150	083317535-098-229	1	53.8	470.46	396.04	247.26	195.86	1,309.62
106-220-160	083317535-099-229	1	53.8	470.46	396.04	247.26	195.86	1,309.62
106-220-170	083317535-100-229	1	53.8	470.46	396.04	247.26	195.86	1,309.62
106-220-180	083317535-101-229	1	53.8	470.46	396.04	247.26	195.86	1,309.62
106-220-190	083317535-102-229	1	53.8	470.46	396.04	247.26	195.86	1,309.62
106-230-010	083317535-103-229	1	53.8	470.46	396.04	247.26	195.86	1,309.62
106-230-020	083317535-104-229	1	53.8	470.46	396.04	247.26	195.86	1,309.62
106-230-030	083317535-105-229	1	53.8	470.46	396.04	247.26	195.86	1,309.62
106-230-040	083317535-106-229	1	53.8	470.46	396.04	247.26	195.86	1,309.62
106-230-050	083317535-107-229	1	53.8	470.46	396.04	247.26	195.86	1,309.62
106-230-060	083317535-108-229	1	53.8	470.46	396.04	247.26	195.86	1,309.62
106-230-070	083317535-109-229	1	53.8	470.46	396.04	247.26	195.86	1,309.62
106-240-010	083317535-110-229	1	53.8	470.46	396.04	247.26	195.86	1,309.62
106-240-020	083317535-111-229	1	53.8	470.46	396.04	247.26	195.86	1,309.62
106-240-030	083317535-112-229	1	53.8	470.46	396.04	247.26	195.86	1,309.62
106-240-040	083317535-113-229	1	53.8	470.46	396.04	247.26	195.86	1,309.62
106-240-050	083317535-114-229	1	53.8	470.46	396.04	247.26	195.86	1,309.62
106-240-060	083317535-115-229	1	53.8	470.46	396.04	247.26	195.86	1,309.62
106-240-070	083317535-116-229	1	53.8	470.46	396.04	247.26	195.86	1,309.62
106-240-080	083317535-117-229	1	53.8	470.46	396.04	247.26	195.86	1,309.62
106-240-090	083317535-118-229	1	53.8	470.46	396.04	247.26	195.86	1,309.62
106-240-100	083317535-119-229	1	53.8	470.46	396.04	247.26	195.86	1,309.62

APN	Account Number	Dwelling Units	Annualized Water Consumption (HCF)	Base Collection Charge	Flow Collection Charge	Base Treatment Charge	Flow Treatment Charge	Total Sewer Service Charge (1)
106-250-010	083317535-120-229	1	53.8	470.46	396.04	247.26	195.86	1,309.62
106-250-020	083317535-121-229	1	53.8	470.46	396.04	247.26	195.86	1,309.62
106-250-030	083317535-122-229	1	53.8	470.46	396.04	247.26	195.86	1,309.62
106-250-040	083317535-123-229	1	53.8	470.46	396.04	247.26	195.86	1,309.62
106-250-050	083317535-124-229	1	53.8	470.46	396.04	247.26	195.86	1,309.62
106-250-060	083317535-125-229	1	53.8	470.46	396.04	247.26	195.86	1,309.62
106-250-070	083317535-126-229	1	53.8	470.46	396.04	247.26	195.86	1,309.62
106-250-080	083317535-127-229	1	53.8	470.46	396.04	247.26	195.86	1,309.62
106-250-090	083317535-128-229	1	53.8	470.46	396.04	247.26	195.86	1,309.62
106-250-100	083317535-129-229	1	53.8	470.46	396.04	247.26	195.86	1,309.62
106-250-110	083317535-130-229	1	53.8	470.46	396.04	247.26	195.86	1,309.62
106-250-120	083317535-131-229	1	53.8	470.46	396.04	247.26	195.86	1,309.62
106-250-130	083317535-132-229	1	53.8	470.46	396.04	247.26	195.86	1,309.62
106-250-140	083317535-133-229	1	53.8	470.46	396.04	247.26	195.86	1,309.62
106-250-150	083317535-134-229	1	53.8	470.46	396.04	247.26	195.86	1,309.62
106-250-160	083317535-135-229	1	53.8	470.46	396.04	247.26	195.86	1,309.62
106-250-170	083317535-136-229	1	53.8	470.46	396.04	247.26	195.86	1,309.62
106-250-180	083317535-137-229	1	53.8	470.46	396.04	247.26	195.86	1,309.62
106-250-190	083317535-138-229	1	53.8	470.46	396.04	247.26	195.86	1,309.62
106-250-200	083317535-139-229	1	53.8	470.46	396.04	247.26	195.86	1,309.62
106-250-210	083317535-140-229	1	53.8	470.46	396.04	247.26	195.86	1,309.62
106-260-010	083317535-141-229	1	53.8	470.46	396.04	247.26	195.86	1,309.62
106-260-020	083317535-142-229	1	53.8	470.46	396.04	247.26	195.86	1,309.62
106-260-030	083317535-143-229	1	53.8	470.46	396.04	247.26	195.86	1,309.62
106-260-040	083317535-144-229	1	53.8	470.46	396.04	247.26	195.86	1,309.62
106-260-050	083317535-145-229	1	53.8	470.46	396.04	247.26	195.86	1,309.62
106-260-060	083317535-146-229	1	53.8	470.46	396.04	247.26	195.86	1,309.62
106-260-070	083317535-147-229	1	53.8	470.46	396.04	247.26	195.86	1,309.62
106-260-080	083317535-148-229	1	53.8	470.46	396.04	247.26	195.86	1,309.62
106-260-090	083317535-149-229	1	53.8	470.46	396.04	247.26	195.86	1,309.62
106-260-100	083317535-150-229	1	53.8	470.46	396.04	247.26	195.86	1,309.62
106-260-110	083317535-151-229	1	53.8	470.46	396.04	247.26	195.86	1,309.62
106-260-120	083317535-152-229	1	53.8	470.46	396.04	247.26	195.86	1,309.62
106-260-130	083317535-153-229	1	53.8	470.46	396.04	247.26	195.86	1,309.62
106-260-140	083317535-154-229	1	53.8	470.46	396.04	247.26	195.86	1,309.62
106-260-150	083317535-155-229	1	53.8	470.46	396.04	247.26	195.86	1,309.62
106-260-160	083317535-156-229	1	53.8	470.46	396.04	247.26	195.86	1,309.62
106-260-170	083317535-157-229	1	53.8	470.46	396.04	247.26	195.86	1,309.62
106-260-180	083317535-158-229	1	53.8	470.46	396.04	247.26	195.86	1,309.62
106-260-190	083317535-159-229	1	53.8	470.46	396.04	247.26	195.86	1,309.62
106-270-010	083317535-160-229	1	53.8	470.46	396.04	247.26	195.86	1,309.62
106-270-020	083317535-161-229	1	53.8	470.46	396.04	247.26	195.86	1,309.62
106-270-030	083317535-162-229	1	53.8	470.46	396.04	247.26	195.86	1,309.62
106-270-040	083317535-163-229	1	53.8	470.46	396.04	247.26	195.86	1,309.62
106-270-050	083317535-164-229	1	53.8	470.46	396.04	247.26	195.86	1,309.62
106-270-060	083317535-165-229	1	53.8	470.46	396.04	247.26	195.86	1,309.62
106-270-070	083317535-166-229	1	53.8	470.46	396.04	247.26	195.86	1,309.62
106-270-080	083317535-167-229	1	53.8	470.46	396.04	247.26	195.86	1,309.62
106-270-090	083317535-168-229	1	53.8	470.46	396.04	247.26	195.86	1,309.62
106-270-100	083317535-169-229	1	53.8	470.46	396.04	247.26	195.86	1,309.62
106-270-110	083317535-170-229	1	53.8	470.46	396.04	247.26	195.86	1,309.62
106-270-120	083317535-171-229	1	53.8	470.46	396.04	247.26	195.86	1,309.62
106-270-130	083317535-172-229	1	53.8	470.46	396.04	247.26	195.86	1,309.62
106-270-140	083317535-173-229	1	53.8	470.46	396.04	247.26	195.86	1,309.62
106-270-150	083317535-174-229	1	53.8	470.46	396.04	247.26	195.86	1,309.62
106-270-160	083317535-175-229	1	53.8	470.46	396.04	247.26	195.86	1,309.62
106-270-170	083317535-176-229	1	53.8	470.46	396.04	247.26	195.86	1,309.62
106-270-180	083317535-177-229	1	53.8	470.46	396.04	247.26	195.86	1,309.62
106-270-190	083317535-178-229	1	53.8	470.46	396.04	247.26	195.86	1,309.62
106-270-200	083317535-179-229	1	53.8	470.46	396.04	247.26	195.86	1,309.62
106-270-210	083317535-180-229	1	53.8	470.46	396.04	247.26	195.86	1,309.62
106-280-010	083317535-181-229	1	53.8	470.46	396.04	247.26	195.86	1,309.62
106-280-020	083317535-182-229	1	53.8	470.46	396.04	247.26	195.86	1,309.62
106-280-030	083317535-183-229	1	53.8	470.46	396.04	247.26	195.86	1,309.62
106-280-040	083317535-184-229	1	53.8	470.46	396.04	247.26	195.86	1,309.62
106-280-050	083317535-185-229	1	53.8	470.46	396.04	247.26	195.86	1,309.62
106-280-060	083317535-186-229	1	53.8	470.46	396.04	247.26	195.86	1,309.62
106-280-070	083317535-187-229	1	53.8	470.46	396.04	247.26	195.86	1,309.62

City of Belmont
Sewer Service Charges
Fiscal Year 2026/27

APN	Account Number	Dwelling Units	Annualized Water Consumption (HCF)	Base Collection Charge	Flow Collection Charge	Base Treatment Charge	Flow Treatment Charge	Total Sewer Service Charge (1)
106-280-080	083317535-188-229	1	53.8	470.46	396.04	247.26	195.86	1,309.62
106-280-090	083317535-189-229	1	53.8	470.46	396.04	247.26	195.86	1,309.62
106-280-100	083317535-190-229	1	53.8	470.46	396.04	247.26	195.86	1,309.62
106-280-110	083317535-191-229	1	53.8	470.46	396.04	247.26	195.86	1,309.62
106-280-120	083317535-192-229	1	53.8	470.46	396.04	247.26	195.86	1,309.62
106-280-130	083317535-193-229	1	53.8	470.46	396.04	247.26	195.86	1,309.62
106-280-140	083317535-194-229	1	53.8	470.46	396.04	247.26	195.86	1,309.62
106-280-150	083317535-195-229	1	53.8	470.46	396.04	247.26	195.86	1,309.62
106-280-160	083317535-196-229	1	53.8	470.46	396.04	247.26	195.86	1,309.62
106-280-170	083317535-197-229	1	53.8	470.46	396.04	247.26	195.86	1,309.62
106-280-180	083317535-198-229	1	53.8	470.46	396.04	247.26	195.86	1,309.62
106-280-190	083317535-199-229	1	53.8	470.46	396.04	247.26	195.86	1,309.62
106-290-010	083317535-200-229	1	53.8	470.46	396.04	247.26	195.86	1,309.62
106-290-020	083317535-201-229	1	53.8	470.46	396.04	247.26	195.86	1,309.62
106-290-030	083317535-202-229	1	53.8	470.46	396.04	247.26	195.86	1,309.62
106-290-040	083317535-203-229	1	53.8	470.46	396.04	247.26	195.86	1,309.62
106-290-050	083317535-204-229	1	53.8	470.46	396.04	247.26	195.86	1,309.62
106-290-060	083317535-205-229	1	53.8	470.46	396.04	247.26	195.86	1,309.62
106-290-070	083317535-206-229	1	53.8	470.46	396.04	247.26	195.86	1,309.62
106-290-080	083317535-207-229	1	53.8	470.46	396.04	247.26	195.86	1,309.62
106-290-090	083317535-208-229	1	53.8	470.46	396.04	247.26	195.86	1,309.62
106-290-100	083317535-209-229	1	53.8	470.46	396.04	247.26	195.86	1,309.62
106-290-110	083317535-210-229	1	53.8	470.46	396.04	247.26	195.86	1,309.62
106-290-120	083317535-211-229	1	53.8	470.46	396.04	247.26	195.86	1,309.62
106-290-130	083317535-212-229	1	53.8	470.46	396.04	247.26	195.86	1,309.62
106-290-140	083317535-213-229	1	53.8	470.46	396.04	247.26	195.86	1,309.62
106-290-150	083317535-214-229	1	53.8	470.46	396.04	247.26	195.86	1,309.62
106-290-160	083317535-215-229	1	53.8	470.46	396.04	247.26	195.86	1,309.62
106-290-170	083317535-216-229	1	53.8	470.46	396.04	247.26	195.86	1,309.62
106-290-180	083317535-217-229	1	53.8	470.46	396.04	247.26	195.86	1,309.62
106-290-190	083317535-218-229	1	53.8	470.46	396.04	247.26	195.86	1,309.62
106-290-200	083317535-219-229	1	53.8	470.46	396.04	247.26	195.86	1,309.62
106-290-210	083317535-220-229	1	53.8	470.46	396.04	247.26	195.86	1,309.62
106-300-010	083317535-221-229	1	53.8	470.46	396.04	247.26	195.86	1,309.62
106-300-020	083317535-222-229	1	53.8	470.46	396.04	247.26	195.86	1,309.62
106-300-030	083317535-223-229	1	53.8	470.46	396.04	247.26	195.86	1,309.62
106-300-040	083317535-224-229	1	53.8	470.46	396.04	247.26	195.86	1,309.62
106-300-050	083317535-225-229	1	53.8	470.46	396.04	247.26	195.86	1,309.62
106-300-060	083317535-226-229	1	53.8	470.46	396.04	247.26	195.86	1,309.62
106-300-070	083317535-227-229	1	53.8	470.46	396.04	247.26	195.86	1,309.62
106-300-080	083317535-228-229	1	53.8	470.46	396.04	247.26	195.86	1,309.62
106-300-090	083317535-229-229	1	53.8	470.46	396.04	247.26	195.86	1,309.62
045-030-240	083317537-001-001	73	4,687.7	34,343.58	34,501.36	18,049.98	17,063.16	103,958.08
045-190-050	083317538-001-001	1	3,625.9	470.46	26,686.38	247.26	13,198.14	40,602.24
045-081-410	083317541-001-001	17	714.9	7,997.82	5,261.78	4,203.42	2,602.28	20,065.30
045-021-130	083317542-001-001	22	1,475.1	10,350.12	10,856.60	5,439.72	5,369.30	32,015.74
045-030-190	083317543-001-001	19	814.5	8,938.74	5,994.44	4,697.94	2,964.64	22,595.76
045-030-120	083317544-001-001	18	1,058.8	8,468.28	7,792.78	4,450.68	3,854.02	24,565.76
045-024-140	083317545-001-001	19.5	886.9	9,173.96	6,527.28	4,821.56	3,228.16	23,750.96
045-081-380	083317546-001-001	16	829.5	7,527.36	6,105.44	3,956.16	3,019.54	20,608.50
105-890-010	083317547-001-007	1	31.5	470.46	231.52	247.26	114.50	1,063.74
105-890-020	083317547-002-007	1	31.5	470.46	231.52	247.26	114.50	1,063.74
105-890-030	083317547-003-007	1	31.5	470.46	231.52	247.26	114.50	1,063.74
105-890-040	083317547-004-007	1	31.5	470.46	231.52	247.26	114.50	1,063.74
105-890-050	083317547-005-007	1	31.5	470.46	231.52	247.26	114.50	1,063.74
105-890-060	083317547-006-007	1	31.5	470.46	231.52	247.26	114.50	1,063.74
105-890-070	083317547-007-007	1	31.5	470.46	231.52	247.26	114.50	1,063.74
045-122-190	083317548-001-001	0	0.0	-	-	-	-	-
045-062-090	083317549-001-001	34	2,440.4	15,995.64	17,961.12	8,406.84	8,882.94	51,246.54
045-015-110	083317550-001-001	16	1,098.0	7,527.36	8,081.40	3,956.16	3,996.78	23,561.70
045-022-260	083317551-001-001	15	1,194.5	7,056.90	8,791.84	3,708.90	4,348.14	23,905.78
045-050-060	083317552-001-001	11	793.3	5,175.06	5,839.02	2,719.86	2,887.78	16,621.72
045-022-230	083317553-001-001	23	1,469.0	10,820.58	10,812.20	5,686.98	5,347.34	32,667.10
045-022-140	083317554-001-001	6	346.9	2,822.76	2,553.18	1,483.56	1,262.70	8,122.20
045-013-150	083317555-001-001	9	2,392.1	4,234.14	17,605.90	2,225.34	8,707.26	32,772.64
123-440-090	083317556-001-001	1	0.0	-	-	-	-	-
045-030-130	083317557-001-001	20	1,028.6	9,409.20	7,570.76	4,945.20	3,744.22	25,669.38
045-015-130	083317558-001-001	19	1,589.7	8,938.74	11,700.26	4,697.94	5,786.54	31,123.48

City of Belmont
Sewer Service Charges
Fiscal Year 2026/27

APN	Account Number	Dwelling Units	Annualized Water Consumption (HCF)	Base Collection Charge	Flow Collection Charge	Base Treatment Charge	Flow Treatment Charge	Total Sewer Service Charge (1)
045-023-280	083317559-001-001	1	223.2	470.46	1,642.92	247.26	812.52	3,173.16
045-431-010	083317560-001-001	27.9	847.6	13,105.66	6,238.66	6,887.94	3,085.42	29,317.68
045-012-010	083317561-001-001	20	1,212.6	9,409.20	8,925.06	4,945.20	4,414.02	27,693.48
045-024-140	083317562-001-001	19.5	995.5	9,173.96	7,326.54	4,821.56	3,623.44	24,945.50
045-081-400	083317563-001-001	17	711.9	7,997.82	5,239.58	4,203.42	2,591.30	20,032.12
045-431-010	083317564-001-001	27.9	277.5	13,105.66	2,042.54	6,887.94	1,010.16	23,046.30
045-024-060	083317565-001-001	0	0.0	-	-	-	-	-
045-015-090	083317566-001-001	19	690.8	8,938.74	5,084.16	4,697.94	2,514.44	21,235.28
045-015-100	083317567-001-001	18	1,034.7	8,468.28	7,615.16	4,450.68	3,766.18	24,300.30
045-431-010	083317568-001-001	27.9	1,176.4	13,105.66	8,658.64	6,887.94	4,282.26	32,934.50
044-101-040	083317569-001-001	16	1,122.1	7,527.36	8,259.00	3,956.16	4,084.62	23,827.14
045-152-540	083317570-001-001	1	75.4	470.46	555.04	247.26	274.50	1,547.26
045-181-280	083317571-001-001	1	123.7	470.46	910.26	247.26	450.18	2,078.16
044-101-010	083317573-001-001	15	736.0	7,056.90	5,417.20	3,708.90	2,679.16	18,862.16
045-432-010	083317574-001-001	29	1,616.9	13,643.34	11,900.08	7,170.54	5,885.36	38,599.32
045-431-010	083317575-001-001	27.9	530.9	13,105.66	3,907.48	6,887.94	1,932.50	25,833.58
043-113-200	083317577-001-001	1	63.3	470.46	466.22	247.26	230.58	1,414.52
045-023-290	083317578-001-001	1	126.7	470.46	932.46	247.26	461.16	2,111.34
044-101-020	083317579-001-001	16	763.2	7,527.36	5,617.00	3,956.16	2,777.98	19,878.50
044-172-230	083317581-001-001	1	159.9	470.46	1,176.68	247.26	581.94	2,476.34
045-012-020	083317583-001-001	19	1,435.9	8,938.74	10,567.98	4,697.94	5,226.54	29,431.20
044-101-080	083317584-001-001	15	880.8	7,056.90	6,482.88	3,708.90	3,206.20	20,454.88
045-431-010	083317585-001-001	27.9	1,221.7	13,105.66	8,991.66	6,887.94	4,446.96	33,432.22
044-360-120	083317586-001-001	0	0.0	245.40	-	-	-	245.40
045-021-010	083317587-001-001	21	615.4	9,879.66	4,529.12	5,192.46	2,239.94	21,841.18
040-290-320	083317588-001-001	91	10,720.7	42,811.86	78,904.66	22,500.66	39,023.50	183,240.68
045-431-010	083317589-001-001	27.9	968.3	13,105.66	7,126.72	6,887.94	3,524.62	30,644.94
045-432-010	083317590-001-001	29	485.7	13,643.34	3,574.46	7,170.54	1,767.80	26,156.14
045-431-010	083317591-001-001	27.9	721.0	13,105.66	5,306.18	6,887.94	2,624.24	27,924.02
045-015-190	083317592-001-001	13	1,134.2	6,115.98	8,347.82	3,214.38	4,128.54	21,806.72
045-140-400	083317594-001-001	19	1,155.3	8,938.74	8,503.22	4,697.94	4,205.40	26,345.30
045-022-100	083317595-001-001	14	805.4	6,586.44	5,927.84	3,461.64	2,931.70	18,907.62
045-022-130	083317596-001-001	9	509.8	4,234.14	3,752.06	2,225.34	1,855.64	12,067.18
045-061-120	083317597-001-001	12	1,194.5	5,645.52	8,791.84	2,967.12	4,348.14	21,752.62
045-061-130	083317599-001-001	13	425.3	6,115.98	3,130.42	3,214.38	1,548.20	14,008.98
045-081-420	083317600-001-001	16	690.8	7,527.36	5,084.16	3,956.16	2,514.44	19,082.12
044-303-110	083317601-001-001	1	42.2	470.46	603.90	247.26	298.98	1,620.60
045-024-130	083317602-001-001	11	874.8	5,175.06	6,438.46	2,719.86	3,184.24	17,517.62
045-062-080	083317603-001-001	40	4,190.0	18,818.40	30,838.08	9,890.40	15,251.44	74,798.32
045-023-210	083317604-001-001	1	2,823.5	470.46	20,780.74	247.26	10,277.42	31,775.88
045-061-100	083317605-001-001	12	618.4	5,645.52	4,551.32	2,967.12	2,250.92	15,414.88
045-061-160	083317606-001-001	22	440.4	10,350.12	3,241.44	5,439.72	1,603.10	20,634.38
044-290-450	083317607-001-001	1	129.7	470.46	954.66	247.26	472.14	2,144.52
045-022-260	083317608-001-001	15	645.5	7,056.90	4,751.14	3,708.90	2,349.74	17,866.68
045-015-230	083317609-001-001	14	787.3	6,586.44	5,794.62	3,461.64	2,865.82	18,708.52
107-400-010	083317610-001-010	1	45.2	470.46	333.02	247.26	164.70	1,215.44
107-400-020	083317610-002-010	1	45.2	470.46	333.02	247.26	164.70	1,215.44
107-400-030	083317610-003-010	1	45.2	470.46	333.02	247.26	164.70	1,215.44
107-400-040	083317610-004-010	1	45.2	470.46	333.02	247.26	164.70	1,215.44
107-400-050	083317610-005-010	1	45.2	470.46	333.02	247.26	164.70	1,215.44
107-400-060	083317610-006-010	1	45.2	470.46	333.02	247.26	164.70	1,215.44
107-400-070	083317610-007-010	1	45.2	470.46	333.02	247.26	164.70	1,215.44
107-400-080	083317610-008-010	1	45.2	470.46	333.02	247.26	164.70	1,215.44
107-410-010	083317610-009-010	1	45.2	470.46	333.02	247.26	164.70	1,215.44
107-410-020	083317610-010-010	1	45.2	470.46	333.02	247.26	164.70	1,215.44
044-101-070	083317613-001-001	14	989.4	6,586.44	7,282.14	3,461.64	3,601.48	20,931.70
044-360-010	083317614-001-001	1	337.9	470.46	2,486.58	247.26	1,229.76	4,434.06
045-024-100	083317615-001-001	10	530.9	4,704.60	3,907.48	2,472.60	1,932.50	13,017.18
045-022-220	083317616-001-001	12	365.0	5,645.52	2,686.40	2,967.12	1,328.60	12,627.64
045-013-170	083317618-001-001	14	811.4	6,586.44	5,972.24	3,461.64	2,953.66	18,973.98
044-101-090	083317619-001-001	14	413.3	6,586.44	3,041.62	3,461.64	1,504.28	14,593.98
045-113-210	083317620-001-001	1	404.2	470.46	2,975.02	247.26	1,471.34	5,164.08
045-022-090	083317621-001-001	11	491.7	5,175.06	3,618.86	2,719.86	1,789.76	13,303.54
045-023-160	083317622-001-001	10	392.1	4,704.60	2,886.20	2,472.60	1,427.42	11,490.82
045-181-250	083317623-001-001	1	39.2	470.46	288.62	247.26	142.74	1,149.08
044-101-030	083317624-001-001	14	325.8	6,586.44	2,397.76	3,461.64	1,185.84	13,631.68
045-061-110	083317625-001-001	12	386.1	5,645.52	2,841.80	2,967.12	1,405.46	12,859.90
045-021-100	083317626-001-001	10	349.9	4,704.60	2,575.38	2,472.60	1,273.68	11,026.26

City of Belmont
Sewer Service Charges
Fiscal Year 2026/27

APN	Account Number	Dwelling Units	Annualized Water Consumption (HCF)	Base Collection Charge	Flow Collection Charge	Base Treatment Charge	Flow Treatment Charge	Total Sewer Service Charge (1)
045-024-080	083317627-001-001	10	579.2	4,704.60	4,262.70	2,472.60	2,108.18	13,548.08
045-061-140	083317628-001-001	13	533.9	6,115.98	3,929.68	3,214.38	1,943.48	15,203.52
044-172-220	083317629-001-001	11	253.4	5,175.06	1,864.92	2,719.86	922.32	10,682.16
045-024-070	083317630-001-001	10	289.6	4,704.60	2,131.34	2,472.60	1,054.08	10,362.62
044-281-240	083317631-001-001	1	1,318.2	470.46	18,850.58	247.26	9,333.00	28,901.30
045-015-210	083317632-001-001	13	1,022.6	6,115.98	7,526.36	3,214.38	3,722.26	20,578.98
045-023-220	083317633-001-001	1	464.5	470.46	3,419.04	247.26	1,690.94	5,827.70
045-024-130	083317634-001-001	11	1,499.2	5,175.06	11,034.22	2,719.86	5,457.14	24,386.28
044-101-060	083317635-001-001	12	657.6	5,645.52	4,839.96	2,967.12	2,393.66	15,846.26
044-281-230	083317636-001-001	1	485.7	470.46	3,574.46	247.26	1,767.80	6,059.98
044-173-020	083317637-001-001	11	467.6	5,175.06	3,441.24	2,719.86	1,701.92	13,038.08
045-021-090	083317638-001-001	12	576.2	5,645.52	4,240.50	2,967.12	2,097.20	14,950.34
045-022-220	083317639-001-001	12	386.1	5,645.52	2,841.80	2,967.12	1,405.46	12,859.90
045-015-230	083317640-001-001	14	778.3	6,586.44	5,728.02	3,461.64	2,832.88	18,608.98
044-372-250	083317868-001-001	1	54.3	470.46	399.62	247.26	197.64	1,314.98
044-242-090	083317869-001-001	1	15.1	470.46	111.00	247.26	54.90	883.62
044-021-080	083317870-001-001	1	199.1	470.46	1,465.30	247.26	724.68	2,907.70
043-171-010	083317872-001-001	1	36.2	470.46	266.40	247.26	131.76	1,115.88
044-242-060	083317873-001-001	5	135.7	2,352.30	999.06	1,236.30	494.10	5,081.76
043-302-100	083317874-001-001	1	30.2	470.46	222.00	247.26	109.80	1,049.52
043-302-080	083317876-001-001	1	105.6	470.46	777.04	247.26	384.30	1,879.06
043-302-070	083317877-001-001	1	81.4	470.46	599.44	247.26	296.46	1,613.62
043-302-090	083317878-001-001	1	69.4	470.46	510.62	247.26	252.54	1,480.88
109-870-010	083317880-001-001	1	111.6	470.46	821.46	247.26	406.26	1,945.44
043-243-050	083317881-001-001	1	30.2	470.46	222.00	247.26	109.80	1,049.52
043-243-200	083317882-001-001	1	114.6	470.46	843.66	247.26	417.24	1,978.62
043-243-040	083317883-001-001	1	24.1	470.46	177.60	247.26	87.84	983.16
109-870-020	083317884-001-001	1	36.2	470.46	266.40	247.26	131.76	1,115.88
043-243-060	083317885-001-001	1	84.5	470.46	621.64	247.26	307.44	1,646.80
043-302-370	083317886-001-001	1	0.0	470.46	-	247.26	-	717.72
043-302-360	083317887-001-001	1	30.2	470.46	222.00	247.26	109.80	1,049.52
043-302-520	083317888-001-001	1	63.3	470.46	466.22	247.26	230.58	1,414.52
043-302-010	083317889-001-001	1	51.3	470.46	377.42	247.26	186.66	1,281.80
043-302-310	083317890-001-001	1	21.1	470.46	155.40	247.26	76.86	949.98
043-302-020	083317891-001-001	1	84.5	470.46	621.64	247.26	307.44	1,646.80
043-243-030	083317892-001-001	1	63.3	470.46	466.22	247.26	230.58	1,414.52
044-021-130	083317893-001-001	1	36.2	470.46	266.40	247.26	131.76	1,115.88
045-371-120	083317894-001-001	1	54.3	470.46	399.62	247.26	197.64	1,314.98
044-251-070	083317895-001-001	1	96.5	470.46	710.44	247.26	351.36	1,779.52
043-243-270	083317896-001-001	1	51.3	470.46	377.42	247.26	186.66	1,281.80
044-021-210	083317897-001-001	1	141.8	470.46	1,043.46	247.26	516.06	2,277.24
043-302-290	083317898-001-001	1	81.4	470.46	599.44	247.26	296.46	1,613.62
043-302-240	083317899-001-001	1	21.1	470.46	155.40	247.26	76.86	949.98
043-243-210	083317900-001-001	1	54.3	470.46	399.62	247.26	197.64	1,314.98
043-302-260	083317901-001-001	1	87.5	470.46	643.84	247.26	318.42	1,679.98
043-302-280	083317902-001-001	1	153.8	470.46	1,132.28	247.26	559.98	2,409.98
043-302-270	083317903-001-001	1	12.1	470.46	88.80	247.26	43.92	850.44
043-282-070	083317904-001-001	1	63.3	470.46	466.22	247.26	230.58	1,414.52
043-165-190	083317905-001-001	1	93.5	470.46	688.24	247.26	340.38	1,746.34
043-290-110	083317906-001-001	1	15.1	470.46	111.00	247.26	54.90	883.62
043-165-200	083317907-001-001	1	42.2	470.46	310.82	247.26	153.72	1,182.26
043-290-100	083317908-001-001	1	81.4	470.46	599.44	247.26	296.46	1,613.62
043-251-010	083317909-001-001	1	69.4	470.46	510.62	247.26	252.54	1,480.88
043-302-180	083317910-001-001	1	268.5	470.46	1,975.94	247.26	977.22	3,670.88
043-165-230	083317911-001-001	1	78.4	470.46	577.24	247.26	285.48	1,580.44
043-165-210	083317912-001-001	1	42.2	470.46	310.82	247.26	153.72	1,182.26
043-302-510	083317913-001-001	1	69.4	470.46	510.62	247.26	252.54	1,480.88
043-302-170	083317914-001-001	1	69.4	470.46	510.62	247.26	252.54	1,480.88
043-165-220	083317915-001-001	1	57.3	470.46	421.82	247.26	208.62	1,348.16
044-222-020	083318175-001-001	9	244.3	4,234.14	1,798.32	2,225.34	889.38	9,147.18
044-222-010	083318176-001-001	8	331.8	3,763.68	2,442.18	1,978.08	1,207.80	9,391.74
044-011-390	083318177-001-001	1	102.6	470.46	754.84	247.26	373.32	1,845.88
044-023-050	083318178-001-001	1	42.2	470.46	310.82	247.26	153.72	1,182.26
044-260-350	083318179-001-001	1	42.2	470.46	310.82	247.26	153.72	1,182.26
044-260-360	083318180-001-001	1	66.4	470.46	488.42	247.26	241.56	1,447.70
044-195-010	083318181-001-001	1	72.4	470.46	532.82	247.26	263.52	1,514.06
043-275-320	083318182-001-001	1	48.3	470.46	355.22	247.26	175.68	1,248.62
043-243-070	083318183-001-001	1	48.3	470.46	355.22	247.26	175.68	1,248.62

City of Belmont
Sewer Service Charges
Fiscal Year 2026/27

APN	Account Number	Dwelling Units	Annualized Water Consumption (HCF)	Base Collection Charge	Flow Collection Charge	Base Treatment Charge	Flow Treatment Charge	Total Sewer Service Charge (1)
043-233-220	083318184-001-001	1	69.4	470.46	510.62	247.26	252.54	1,480.88
040-343-230	083318185-001-001	1	63.3	470.46	466.22	247.26	230.58	1,414.52
045-532-010	083318186-001-001	1	78.4	470.46	577.24	247.26	285.48	1,580.44
044-072-610	083318187-001-001	1	87.5	470.46	643.84	247.26	318.42	1,679.98
040-302-140	083318188-001-001	1	48.3	470.46	355.22	247.26	175.68	1,248.62
044-242-430	083318189-001-001	1	141.8	470.46	1,043.46	247.26	516.06	2,277.24
044-242-440	083318190-001-001	1	84.5	470.46	621.64	247.26	307.44	1,646.80
043-333-040	083318191-001-001	1	69.4	470.46	510.62	247.26	252.54	1,480.88
040-274-250	083318192-001-001	1	93.5	470.46	688.24	247.26	340.38	1,746.34
043-281-210	083318193-001-001	1	57.3	470.46	421.82	247.26	208.62	1,348.16
043-281-130	083318194-001-001	1	126.7	470.46	932.46	247.26	461.16	2,111.34
045-266-030	083318195-001-001	1	63.3	470.46	466.22	247.26	230.58	1,414.52
045-013-020	083318196-001-001	1	352.9	470.46	2,597.58	247.26	1,284.66	4,599.96
043-072-760	083318197-001-001	1	63.3	470.46	466.22	247.26	230.58	1,414.52
045-090-580	083318199-001-001	1	72.4	470.46	532.82	247.26	263.52	1,514.06
043-112-110	083318200-001-001	1	99.5	470.46	732.64	247.26	362.34	1,812.70
043-253-050	083318201-001-001	1	36.2	470.46	266.40	247.26	131.76	1,115.88
043-271-070	083318202-001-001	1	30.4	470.46	223.86	247.26	110.70	1,052.28
043-311-390	083318203-001-001	1	81.4	470.46	599.44	247.26	296.46	1,613.62
043-333-130	083318204-001-001	1	90.5	470.46	666.04	247.26	329.40	1,713.16
040-332-290	083318205-001-001	1	114.6	470.46	843.66	247.26	417.24	1,978.62
044-242-120	083318206-001-001	1	72.4	470.46	532.82	247.26	263.52	1,514.06
044-241-230	083318207-001-001	1	36.2	470.46	266.40	247.26	131.76	1,115.88
044-085-230	083318208-001-001	1	69.4	470.46	510.62	247.26	252.54	1,480.88
045-361-170	083318209-001-001	1	105.6	470.46	777.04	247.26	384.30	1,879.06
045-023-180	083318210-001-001	5	304.7	2,352.30	2,242.36	1,236.30	1,108.98	6,939.94
044-142-070	083318212-001-001	1	126.7	470.46	932.46	247.26	461.16	2,111.34
043-152-230	083318213-001-001	1	87.5	470.46	643.84	247.26	318.42	1,679.98
043-173-460	083318214-001-001	1	60.3	470.46	444.02	247.26	219.60	1,381.34
044-322-210	083318215-001-001	1	84.5	470.46	621.64	247.26	307.44	1,646.80
043-021-720	083318216-001-001	1	165.9	470.46	1,221.08	247.26	603.90	2,542.70
045-402-020	083318217-001-001	1	78.4	470.46	577.24	247.26	285.48	1,580.44
040-245-060	083318218-001-001	1	39.2	470.46	288.62	247.26	142.74	1,149.08
044-012-350	083318219-001-001	1	54.3	470.46	399.62	247.26	197.64	1,314.98
043-251-330	083318220-001-001	1	30.2	470.46	222.00	247.26	109.80	1,049.52
044-231-650	083318221-001-001	1	81.4	470.46	599.44	247.26	296.46	1,613.62
045-281-160	083318222-001-001	1	48.3	470.46	355.22	247.26	175.68	1,248.62
044-243-210	083572904-001-001	1	75.4	470.46	555.04	247.26	274.50	1,547.26
044-111-100	083572905-001-001	1	0.0	470.46	-	247.26	-	717.72
044-242-130	083572906-001-001	1	27.1	470.46	199.80	247.26	98.82	1,016.34
044-242-110	083572907-001-001	1	60.3	470.46	444.02	247.26	219.60	1,381.34
044-243-230	083572908-001-001	1	30.2	470.46	222.00	247.26	109.80	1,049.52
044-243-240	083572909-001-001	1	150.8	470.46	1,110.08	247.26	549.00	2,376.80
044-242-080	083572910-001-001	1	114.6	470.46	843.66	247.26	417.24	1,978.62
044-242-100	083572911-001-001	1	39.2	470.46	288.62	247.26	142.74	1,149.08
044-242-070	083572912-001-001	1	111.6	470.46	821.46	247.26	406.26	1,945.44
044-325-090	083639628-001-001	1	123.7	470.46	910.26	247.26	450.18	2,078.16
044-122-270	083698672-001-001	1	48.3	470.46	355.22	247.26	175.68	1,248.62
044-121-010	083698673-001-001	1	57.3	470.46	421.82	247.26	208.62	1,348.16
044-122-160	083698674-001-001	1	54.3	470.46	399.62	247.26	197.64	1,314.98
044-121-040	083698675-001-001	1	39.2	470.46	288.62	247.26	142.74	1,149.08
044-122-170	083698676-001-001	1	81.4	470.46	599.44	247.26	296.46	1,613.62
044-122-200	083698678-001-001	1	165.9	470.46	1,221.08	247.26	603.90	2,542.70
044-121-020	083698679-001-001	1	78.4	470.46	577.24	247.26	285.48	1,580.44
044-122-210	083698680-001-001	1	27.1	470.46	199.80	247.26	98.82	1,016.34
044-122-290	083698681-001-001	1	39.2	470.46	288.62	247.26	142.74	1,149.08
040-332-290	083876781-001-001	1	898.9	470.46	6,616.08	247.26	3,272.08	10,605.88
044-121-030	084197197-001-001	1	102.6	470.46	754.84	247.26	373.32	1,845.88
117-600-060	084229253-001-001	1	12.1	470.46	88.80	247.26	43.92	850.44
117-590-080	084229254-001-001	1	36.2	470.46	266.40	247.26	131.76	1,115.88
117-590-140	084229255-001-001	1	60.3	470.46	444.02	247.26	219.60	1,381.34
117-590-090	084229256-001-001	1	48.3	470.46	355.22	247.26	175.68	1,248.62
117-600-450	084229257-001-001	1	33.2	470.46	244.20	247.26	120.78	1,082.70
117-600-110	084229258-001-001	1	42.2	470.46	310.82	247.26	153.72	1,182.26
117-600-460	084229259-001-001	1	15.1	470.46	111.00	247.26	54.90	883.62
117-600-260	084229260-001-001	1	81.4	470.46	599.44	247.26	296.46	1,613.62
117-600-270	084229261-001-001	1	18.1	470.46	133.20	247.26	65.88	916.80
117-600-290	084229262-001-001	1	90.5	470.46	666.04	247.26	329.40	1,713.16

City of Belmont
Sewer Service Charges
Fiscal Year 2026/27

APN	Account Number	Dwelling Units	Annualized Water Consumption (HCF)	Base Collection Charge	Flow Collection Charge	Base Treatment Charge	Flow Treatment Charge	Total Sewer Service Charge (1)
117-600-280	084229263-001-001	1	90.5	470.46	666.04	247.26	329.40	1,713.16
117-600-210	084229264-001-001	1	18.1	470.46	133.20	247.26	65.88	916.80
117-600-470	084229265-001-001	1	33.2	470.46	244.20	247.26	120.78	1,082.70
117-600-510	084229266-001-001	1	21.1	470.46	155.40	247.26	76.86	949.98
117-600-530	084229267-001-001	1	72.4	470.46	532.82	247.26	263.52	1,514.06
117-600-440	084229268-001-001	1	0.0	470.46	-	247.26	-	717.72
117-600-490	084229269-001-001	1	12.1	470.46	88.80	247.26	43.92	850.44
117-600-230	084229270-001-001	1	283.6	470.46	2,086.94	247.26	1,032.12	3,836.78
117-600-050	084229271-001-001	1	30.2	470.46	222.00	247.26	109.80	1,049.52
117-590-060	084229272-001-001	1	48.3	470.46	355.22	247.26	175.68	1,248.62
117-600-330	084229273-001-001	1	30.2	470.46	222.00	247.26	109.80	1,049.52
117-600-310	084229274-001-001	1	45.2	470.46	333.02	247.26	164.70	1,215.44
117-590-050	084229275-001-001	1	42.2	470.46	310.82	247.26	153.72	1,182.26
117-600-430	084229276-001-001	1	3.0	470.46	22.20	247.26	10.98	750.90
117-600-550	084229397-001-001	1	36.2	470.46	266.40	247.26	131.76	1,115.88
117-600-350	084229398-001-001	1	36.2	470.46	266.40	247.26	131.76	1,115.88
117-600-160	084229399-001-001	1	446.4	470.46	3,285.84	247.26	1,625.06	5,628.62
040-381-100	084258184-001-001	1	184.0	470.46	1,354.30	247.26	669.78	2,741.80
044-053-130	084609955-001-001	1	21.1	470.46	155.40	247.26	76.86	949.98
044-072-700	084751350-001-001	1	3.0	470.46	22.20	247.26	10.98	750.90
044-122-190	084751384-001-001	1	69.4	470.46	510.62	247.26	252.54	1,480.88
043-252-170	084751385-001-001	1	54.3	470.46	399.62	247.26	197.64	1,314.98
117-600-240	084857921-001-001	1	15.1	470.46	111.00	247.26	54.90	883.62
117-600-200	084857922-001-001	1	36.2	470.46	266.40	247.26	131.76	1,115.88
117-600-400	084857923-001-001	1	21.1	470.46	155.40	247.26	76.86	949.98
117-590-070	084857924-001-001	1	60.3	470.46	444.02	247.26	219.60	1,381.34
044-162-210	084857925-001-001	1	0.0	-	-	-	-	-
117-590-010	084857926-001-001	1	30.2	470.46	222.00	247.26	109.80	1,049.52
044-162-210	084857927-001-001	1	39.2	470.46	288.62	247.26	142.74	1,149.08
117-600-010	084857928-001-001	1	18.1	470.46	133.20	247.26	65.88	916.80
117-600-520	084857929-001-001	1	24.1	470.46	177.60	247.26	87.84	983.16
117-600-320	084857930-001-001	1	27.1	470.46	199.80	247.26	98.82	1,016.34
117-600-100	084857931-001-001	1	18.1	470.46	133.20	247.26	65.88	916.80
117-600-300	084857932-001-001	1	24.1	470.46	177.60	247.26	87.84	983.16
117-600-480	084857933-001-001	1	39.2	470.46	288.62	247.26	142.74	1,149.08
117-600-500	084857934-001-001	1	21.1	470.46	155.40	247.26	76.86	949.98
117-590-100	084857935-001-001	1	27.1	470.46	199.80	247.26	98.82	1,016.34
117-600-130	084857936-001-001	1	45.2	470.46	333.02	247.26	164.70	1,215.44
117-600-410	084857937-001-001	1	0.0	470.46	-	247.26	-	717.72
117-600-170	084857938-001-001	1	57.3	470.46	421.82	247.26	208.62	1,348.16
117-600-040	084857939-001-001	1	51.3	470.46	377.42	247.26	186.66	1,281.80
117-600-250	084857940-001-001	1	54.3	470.46	399.62	247.26	197.64	1,314.98
117-600-420	084857941-001-001	1	30.2	470.46	222.00	247.26	109.80	1,049.52
117-600-220	084857942-001-001	1	45.2	470.46	333.02	247.26	164.70	1,215.44
117-590-040	084857943-001-001	1	78.4	470.46	577.24	247.26	285.48	1,580.44
117-590-030	084857944-001-001	1	12.1	470.46	88.80	247.26	43.92	850.44
117-600-090	084857945-001-001	1	15.1	470.46	111.00	247.26	54.90	883.62
117-590-120	084857946-001-001	1	0.0	470.46	-	247.26	-	717.72
117-600-340	084857947-001-001	1	156.9	470.46	1,154.48	247.26	570.96	2,443.16
117-590-130	084857948-001-001	1	6.0	470.46	44.40	247.26	21.96	784.08
117-590-110	084857949-001-001	1	39.2	470.46	288.62	247.26	142.74	1,149.08
117-600-080	084857950-001-001	1	54.3	470.46	399.62	247.26	197.64	1,314.98
117-600-070	084857951-001-001	1	66.4	470.46	488.42	247.26	241.56	1,447.70
117-600-120	084857952-001-001	1	99.5	470.46	732.64	247.26	362.34	1,812.70
117-590-170	084857953-001-001	1	66.4	470.46	488.42	247.26	241.56	1,447.70
117-600-140	084857954-001-001	1	24.1	470.46	177.60	247.26	87.84	983.16
117-590-160	084857955-001-001	1	21.1	470.46	155.40	247.26	76.86	949.98
117-600-360	084857956-001-001	1	39.2	470.46	288.62	247.26	142.74	1,149.08
117-600-150	084857957-001-001	1	36.2	470.46	266.40	247.26	131.76	1,115.88
117-590-150	084857958-001-001	1	111.6	470.46	821.46	247.26	406.26	1,945.44
117-600-540	084857959-001-001	1	51.3	470.46	377.42	247.26	186.66	1,281.80
117-600-560	084857960-001-001	1	9.0	470.46	66.60	247.26	32.94	817.26
117-600-370	084857961-001-001	1	66.4	470.46	488.42	247.26	241.56	1,447.70
117-600-030	084857962-001-001	1	21.1	470.46	155.40	247.26	76.86	949.98
117-590-020	084857963-001-001	1	27.1	470.46	199.80	247.26	98.82	1,016.34
117-600-020	084857964-001-001	1	93.5	470.46	688.24	247.26	340.38	1,746.34
117-600-190	084857965-001-001	1	9.0	470.46	66.60	247.26	32.94	817.26
117-600-390	084857966-001-001	1	15.1	470.46	111.00	247.26	54.90	883.62

City of Belmont
Sewer Service Charges
Fiscal Year 2026/27

APN	Account Number	Dwelling Units	Annualized Water Consumption (HCF)	Base Collection Charge	Flow Collection Charge	Base Treatment Charge	Flow Treatment Charge	Total Sewer Service Charge (1)
117-600-180	084857967-001-001	1	24.1	470.46	177.60	247.26	87.84	983.16
117-600-380	084857968-001-001	1	15.2	470.46	111.92	247.26	55.34	884.98
117-720-010	084939681-001-001	1	33.2	470.46	244.20	247.26	120.78	1,082.70
117-720-170	084939682-001-001	1	39.2	470.46	288.62	247.26	142.74	1,149.08
117-720-020	084939683-001-001	1	21.1	470.46	155.40	247.26	76.86	949.98
117-720-180	084939684-001-001	1	27.1	470.46	199.80	247.26	98.82	1,016.34
117-720-030	084939685-001-001	1	21.1	470.46	155.40	247.26	76.86	949.98
117-720-190	084939686-001-001	1	18.1	470.46	133.20	247.26	65.88	916.80
117-720-040	084939687-001-001	1	81.4	470.46	599.44	247.26	296.46	1,613.62
117-720-200	084939688-001-001	1	54.3	470.46	399.62	247.26	197.64	1,314.98
117-720-050	084939689-001-001	1	15.1	470.46	111.00	247.26	54.90	883.62
117-720-210	084939690-001-001	1	15.1	470.46	111.00	247.26	54.90	883.62
117-720-080	084939691-001-001	1	60.3	470.46	444.02	247.26	219.60	1,381.34
117-720-230	084939692-001-001	1	60.3	470.46	444.02	247.26	219.60	1,381.34
117-720-070	084939693-001-001	1	33.2	470.46	244.20	247.26	120.78	1,082.70
117-720-220	084939694-001-001	1	21.1	470.46	155.40	247.26	76.86	949.98
117-720-060	084939695-001-001	1	60.3	470.46	444.02	247.26	219.60	1,381.34
117-720-260	084939696-001-001	1	9.0	470.46	66.60	247.26	32.94	817.26
117-720-100	084939697-001-001	1	27.1	470.46	199.80	247.26	98.82	1,016.34
117-720-250	084939698-001-001	1	21.1	470.46	155.40	247.26	76.86	949.98
117-720-090	084939699-001-001	1	6.0	470.46	44.40	247.26	21.96	784.08
117-720-240	084939700-001-001	1	21.1	470.46	155.40	247.26	76.86	949.98
117-720-130	084939701-001-001	1	51.3	470.46	377.42	247.26	186.66	1,281.80
117-720-280	084939702-001-001	1	60.3	470.46	444.02	247.26	219.60	1,381.34
117-720-120	084939703-001-001	1	57.3	470.46	421.82	247.26	208.62	1,348.16
117-720-270	084939704-001-001	1	54.3	470.46	399.62	247.26	197.64	1,314.98
117-720-110	084939705-001-001	1	45.2	470.46	333.02	247.26	164.70	1,215.44
117-720-290	084939706-001-001	1	0.0	470.46	-	247.26	-	717.72
117-720-140	084939707-001-001	1	48.3	470.46	355.22	247.26	175.68	1,248.62
117-720-300	084939708-001-001	1	57.3	470.46	421.82	247.26	208.62	1,348.16
117-720-150	084939709-001-001	1	15.1	470.46	111.00	247.26	54.90	883.62
117-720-310	084939710-001-001	1	39.2	470.46	288.62	247.26	142.74	1,149.08
117-720-160	084939711-001-001	1	33.2	470.46	244.20	247.26	120.78	1,082.70
117-720-320	084939712-001-001	1	30.2	470.46	222.00	247.26	109.80	1,049.52
117-720-360	084939713-001-001	1	0.0	470.46	-	247.26	-	717.72
117-590-180	084939749-001-001	1	45.2	470.46	333.02	247.26	164.70	1,215.44
044-013-090	085469899-001-001	1	48.3	470.46	355.22	247.26	175.68	1,248.62
044-013-120	085469900-001-001	1	42.2	470.46	310.82	247.26	153.72	1,182.26
044-013-140	085469901-001-001	1	42.2	470.46	310.82	247.26	153.72	1,182.26
044-013-100	085469902-001-001	1	48.3	470.46	355.22	247.26	175.68	1,248.62
044-056-220	085469903-001-001	1	120.7	470.46	888.06	247.26	439.20	2,044.98
044-013-110	085469904-001-001	1	63.3	470.46	466.22	247.26	230.58	1,414.52
044-271-250	085469905-001-001	1	36.2	470.46	266.40	247.26	131.76	1,115.88
044-271-320	085469906-001-001	1	36.2	470.46	266.40	247.26	131.76	1,115.88
044-271-400	085469907-001-001	1	24.1	470.46	177.60	247.26	87.84	983.16
044-271-300	085469908-001-001	1	81.4	470.46	599.44	247.26	296.46	1,613.62
044-271-260	085469909-001-001	1	51.3	470.46	377.42	247.26	186.66	1,281.80
044-271-310	085469910-001-001	1	66.4	470.46	488.42	247.26	241.56	1,447.70
044-043-280	085469911-001-001	1	39.2	470.46	288.62	247.26	142.74	1,149.08
044-043-270	085469912-001-001	1	9.0	470.46	66.60	247.26	32.94	817.26
044-043-300	085469913-001-001	1	15.1	470.46	111.00	247.26	54.90	883.62
044-043-600	085469914-001-001	1	99.5	470.46	732.64	247.26	362.34	1,812.70
044-043-290	085469915-001-001	1	126.7	470.46	932.46	247.26	461.16	2,111.34
044-043-500	085469916-001-001	1	36.2	470.46	266.40	247.26	131.76	1,115.88
044-243-030	085469917-001-001	1	66.4	470.46	488.42	247.26	241.56	1,447.70
044-243-080	085469918-001-001	1	27.1	470.46	199.80	247.26	98.82	1,016.34
044-243-050	085469919-001-001	1	63.3	470.46	466.22	247.26	230.58	1,414.52
044-243-060	085469920-001-001	1	102.6	470.46	754.84	247.26	373.32	1,845.88
044-243-040	085469921-001-001	1	102.6	470.46	754.84	247.26	373.32	1,845.88
044-243-070	085469922-001-001	1	33.2	470.46	244.20	247.26	120.78	1,082.70
044-232-060	085469924-001-001	1	63.3	470.46	466.22	247.26	230.58	1,414.52
044-232-090	085469925-001-001	1	24.1	470.46	177.60	247.26	87.84	983.16
044-232-080	085469926-001-001	1	27.1	470.46	199.80	247.26	98.82	1,016.34
044-232-070	085469928-001-001	1	51.3	470.46	377.42	247.26	186.66	1,281.80
044-022-280	085469929-001-001	1	45.2	470.46	333.02	247.26	164.70	1,215.44
044-260-150	085469930-001-001	1	108.6	470.46	799.24	247.26	395.28	1,912.24
044-232-140	085469931-001-001	1	60.3	470.46	444.02	247.26	219.60	1,381.34
044-232-130	085469932-001-001	1	63.3	470.46	466.22	247.26	230.58	1,414.52

City of Belmont
Sewer Service Charges
Fiscal Year 2026/27

APN	Account Number	Dwelling Units	Annualized Water Consumption (HCF)	Base Collection Charge	Flow Collection Charge	Base Treatment Charge	Flow Treatment Charge	Total Sewer Service Charge (1)
044-260-180	085469933-001-001	1	48.3	470.46	355.22	247.26	175.68	1,248.62
044-271-220	085469935-001-001	1	48.3	470.46	355.22	247.26	175.68	1,248.62
044-260-190	085469936-001-001	1	42.2	470.46	310.82	247.26	153.72	1,182.26
044-271-210	085469937-001-001	1	75.4	470.46	555.04	247.26	274.50	1,547.26
044-271-200	085469938-001-001	1	42.2	470.46	310.82	247.26	153.72	1,182.26
044-271-240	085469939-001-001	1	54.3	470.46	399.62	247.26	197.64	1,314.98
044-271-190	085469940-001-001	1	30.2	470.46	222.00	247.26	109.80	1,049.52
044-242-380	085469941-001-001	1	202.1	470.46	1,487.50	247.26	735.66	2,940.88
044-243-020	085469942-001-001	1	48.3	470.46	355.22	247.26	175.68	1,248.62
044-242-420	085469943-001-001	1	108.6	470.46	799.24	247.26	395.28	1,912.24
044-243-290	085469944-001-001	1	60.3	470.46	444.02	247.26	219.60	1,381.34
044-242-030	085469945-001-001	1	63.3	470.46	466.22	247.26	230.58	1,414.52
044-243-280	085469946-001-001	1	21.1	470.46	155.40	247.26	76.86	949.98
043-281-030	085469947-001-001	1	93.5	470.46	688.24	247.26	340.38	1,746.34
043-281-330	085469948-001-001	1	18.1	470.46	133.20	247.26	65.88	916.80
043-281-050	085469949-001-001	1	51.3	470.46	377.42	247.26	186.66	1,281.80
043-281-020	085469950-001-001	1	78.4	470.46	577.24	247.26	285.48	1,580.44
043-281-040	085469951-001-001	1	30.2	470.46	222.00	247.26	109.80	1,049.52
043-281-010	085469952-001-001	1	60.3	470.46	444.02	247.26	219.60	1,381.34
044-241-260	085469953-001-001	1	78.4	470.46	577.24	247.26	285.48	1,580.44
044-241-610	085469954-001-001	1	60.3	470.46	444.02	247.26	219.60	1,381.34
044-241-540	085469956-001-001	1	42.2	470.46	310.82	247.26	153.72	1,182.26
044-241-550	085469957-001-001	1	63.3	470.46	466.22	247.26	230.58	1,414.52
044-241-530	085469958-001-001	1	21.1	470.46	155.40	247.26	76.86	949.98
044-243-090	085469959-001-001	1	36.2	470.46	266.40	247.26	131.76	1,115.88
044-243-110	085469960-001-001	1	0.0	470.46	-	247.26	-	717.72
044-243-120	085469961-001-001	1	51.3	470.46	377.42	247.26	186.66	1,281.80
045-371-130	085469962-001-001	1	87.5	470.46	643.84	247.26	318.42	1,679.98
044-043-540	085469963-001-001	1	78.4	470.46	577.24	247.26	285.48	1,580.44
044-242-370	085469965-001-001	1	54.3	470.46	399.62	247.26	197.64	1,314.98
044-271-010	085469966-001-001	1	78.4	470.46	577.24	247.26	285.48	1,580.44
044-242-350	085469967-001-001	1	45.2	470.46	333.02	247.26	164.70	1,215.44
044-271-340	085469968-001-001	1	111.6	470.46	821.46	247.26	406.26	1,945.44
044-242-360	085469969-001-001	1	36.2	470.46	266.40	247.26	131.76	1,115.88
044-271-330	085469970-001-001	1	75.4	470.46	555.04	247.26	274.50	1,547.26
044-241-420	085469971-001-001	1	30.2	470.46	222.00	247.26	109.80	1,049.52
044-241-570	085469972-001-001	1	147.8	470.46	1,087.88	247.26	538.02	2,343.62
044-241-580	085469973-001-001	1	45.2	470.46	333.02	247.26	164.70	1,215.44
044-241-670	085469974-001-001	1	126.7	470.46	932.46	247.26	461.16	2,111.34
044-241-410	085469975-001-001	1	54.3	470.46	399.62	247.26	197.64	1,314.98
044-232-020	085469977-001-001	1	60.3	470.46	444.02	247.26	219.60	1,381.34
044-232-030	085469978-001-001	1	66.4	470.46	488.42	247.26	241.56	1,447.70
044-232-050	085469979-001-001	1	33.2	470.46	244.20	247.26	120.78	1,082.70
044-241-450	085469980-001-001	1	9.0	470.46	66.60	247.26	32.94	817.26
044-241-430	085469981-001-001	1	15.1	470.46	111.00	247.26	54.90	883.62
044-241-440	085469982-001-001	1	30.2	470.46	222.00	247.26	109.80	1,049.52
044-042-160	085469983-001-001	1	72.4	470.46	532.82	247.26	263.52	1,514.06
044-012-220	085469984-001-001	1	87.5	470.46	643.84	247.26	318.42	1,679.98
044-042-240	085469985-001-001	1	99.5	470.46	732.64	247.26	362.34	1,812.70
044-012-240	085469986-001-001	1	72.4	470.46	532.82	247.26	263.52	1,514.06
044-012-210	085469987-001-001	1	45.2	470.46	333.02	247.26	164.70	1,215.44
044-012-230	085469988-001-001	1	45.2	470.46	333.02	247.26	164.70	1,215.44
043-281-140	085469989-001-001	1	60.3	470.46	444.02	247.26	219.60	1,381.34
043-281-120	085469990-001-001	1	54.3	470.46	399.62	247.26	197.64	1,314.98
043-281-160	085469991-001-001	1	33.2	470.46	244.20	247.26	120.78	1,082.70
044-021-120	085469992-001-001	1	24.1	470.46	177.60	247.26	87.84	983.16
043-281-170	085469993-001-001	1	111.6	470.46	821.46	247.26	406.26	1,945.44
043-281-150	085469994-001-001	1	72.4	470.46	532.82	247.26	263.52	1,514.06
043-281-290	085469995-001-001	1	159.9	470.46	1,176.68	247.26	581.94	2,476.34
043-281-320	085469996-001-001	1	39.2	470.46	288.62	247.26	142.74	1,149.08
043-281-270	085469997-001-001	1	105.6	470.46	777.04	247.26	384.30	1,879.06
043-281-300	085469998-001-001	1	66.4	470.46	488.42	247.26	241.56	1,447.70
043-281-280	085469999-001-001	1	18.1	470.46	133.20	247.26	65.88	916.80
043-281-310	085470000-001-001	1	220.2	470.46	1,620.72	247.26	801.54	3,139.98
043-275-130	085470002-001-001	1	39.2	470.46	288.62	247.26	142.74	1,149.08
043-275-110	085470004-001-001	1	93.5	470.46	688.24	247.26	340.38	1,746.34
043-275-140	085470005-001-001	1	45.2	470.46	333.02	247.26	164.70	1,215.44
043-275-120	085470006-001-001	1	63.3	470.46	466.22	247.26	230.58	1,414.52

City of Belmont
Sewer Service Charges
Fiscal Year 2026/27

APN	Account Number	Dwelling Units	Annualized Water Consumption (HCF)	Base Collection Charge	Flow Collection Charge	Base Treatment Charge	Flow Treatment Charge	Total Sewer Service Charge (1)
043-281-230	085470007-001-001	1	27.1	470.46	199.80	247.26	98.82	1,016.34
043-275-340	085470008-001-001	1	72.4	470.46	532.82	247.26	263.52	1,514.06
043-281-260	085470009-001-001	1	105.6	470.46	777.04	247.26	384.30	1,879.06
043-281-240	085470010-001-001	1	48.3	470.46	355.22	247.26	175.68	1,248.62
043-281-250	085470011-001-001	1	57.3	470.46	421.82	247.26	208.62	1,348.16
043-281-220	085470012-001-001	1	39.2	470.46	288.62	247.26	142.74	1,149.08
043-275-060	085470013-001-001	1	42.2	470.46	310.82	247.26	153.72	1,182.26
043-275-080	085470014-001-001	1	36.2	470.46	266.40	247.26	131.76	1,115.88
043-275-030	085470015-001-001	1	102.6	470.46	754.84	247.26	373.32	1,845.88
043-275-070	085470016-001-001	1	63.3	470.46	466.22	247.26	230.58	1,414.52
043-275-040	085470017-001-001	1	105.6	470.46	777.04	247.26	384.30	1,879.06
043-275-090	085470018-001-001	1	24.1	470.46	177.60	247.26	87.84	983.16
044-042-250	085470019-001-001	1	57.3	470.46	421.82	247.26	208.62	1,348.16
044-042-050	085470020-001-001	1	9.0	470.46	66.60	247.26	32.94	817.26
044-042-140	085470021-001-001	1	36.2	470.46	266.40	247.26	131.76	1,115.88
044-042-260	085470022-001-001	1	51.3	470.46	377.42	247.26	186.66	1,281.80
044-042-130	085470023-001-001	1	48.3	470.46	355.22	247.26	175.68	1,248.62
044-042-060	085470024-001-001	1	45.2	470.46	333.02	247.26	164.70	1,215.44
044-241-340	085470026-001-001	1	72.4	470.46	532.82	247.26	263.52	1,514.06
044-241-280	085470027-001-001	1	75.4	470.46	555.04	247.26	274.50	1,547.26
044-241-310	085470028-001-001	1	69.4	470.46	510.62	247.26	252.54	1,480.88
044-241-290	085470029-001-001	1	96.5	470.46	710.44	247.26	351.36	1,779.52
044-241-660	085470030-001-001	1	51.3	470.46	377.42	247.26	186.66	1,281.80
043-274-020	085470031-001-001	1	60.3	470.46	444.02	247.26	219.60	1,381.34
043-274-050	085470032-001-001	1	42.2	470.46	310.82	247.26	153.72	1,182.26
043-274-040	085470033-001-001	1	57.3	470.46	421.82	247.26	208.62	1,348.16
043-275-010	085470034-001-001	1	33.2	470.46	244.20	247.26	120.78	1,082.70
043-274-030	085470035-001-001	1	75.4	470.46	555.04	247.26	274.50	1,547.26
043-275-020	085470036-001-001	1	69.4	470.46	510.62	247.26	252.54	1,480.88
043-281-360	085470037-001-001	1	72.4	470.46	532.82	247.26	263.52	1,514.06
043-281-070	085470038-001-001	1	96.5	470.46	710.44	247.26	351.36	1,779.52
043-281-090	085470039-001-001	1	211.2	470.46	1,554.10	247.26	768.60	3,040.42
043-281-080	085470040-001-001	1	21.1	470.46	155.40	247.26	76.86	949.98
043-281-100	085470041-001-001	1	48.3	470.46	355.22	247.26	175.68	1,248.62
043-281-060	085470042-001-001	1	48.3	470.46	355.22	247.26	175.68	1,248.62
044-023-170	085470043-001-001	1	54.3	470.46	399.62	247.26	197.64	1,314.98
043-263-180	085470044-001-001	1	57.3	470.46	421.82	247.26	208.62	1,348.16
044-023-010	085470045-001-001	1	63.3	470.46	466.22	247.26	230.58	1,414.52
043-263-160	085470046-001-001	1	36.2	470.46	266.40	247.26	131.76	1,115.88
043-263-150	085470047-001-001	1	45.2	470.46	333.02	247.26	164.70	1,215.44
043-263-170	085470048-001-001	1	72.4	470.46	532.82	247.26	263.52	1,514.06
044-011-190	085470049-001-001	1	69.4	470.46	510.62	247.26	252.54	1,480.88
044-011-180	085470050-001-001	1	60.3	470.46	444.02	247.26	219.60	1,381.34
044-011-210	085470051-001-001	1	27.1	470.46	199.80	247.26	98.82	1,016.34
044-011-230	085470052-001-001	1	60.3	470.46	444.02	247.26	219.60	1,381.34
044-011-200	085470053-001-001	1	48.3	470.46	355.22	247.26	175.68	1,248.62
044-011-220	085470054-001-001	1	36.2	470.46	266.40	247.26	131.76	1,115.88
044-012-280	085470055-001-001	1	30.2	470.46	222.00	247.26	109.80	1,049.52
044-012-310	085470056-001-001	1	12.1	470.46	88.80	247.26	43.92	850.44
044-012-260	085470057-001-001	1	45.2	470.46	333.02	247.26	164.70	1,215.44
044-012-290	085470058-001-001	1	16.2	470.46	119.38	247.26	59.04	896.14
044-012-270	085470059-001-001	1	45.2	470.46	333.02	247.26	164.70	1,215.44
044-012-300	085470060-001-001	1	9.0	470.46	66.60	247.26	32.94	817.26
044-011-250	085470061-001-001	1	30.2	470.46	222.00	247.26	109.80	1,049.52
044-011-240	085470062-001-001	1	42.2	470.46	310.82	247.26	153.72	1,182.26
044-011-290	085470063-001-001	1	72.4	470.46	532.82	247.26	263.52	1,514.06
044-011-280	085470064-001-001	1	51.3	470.46	377.42	247.26	186.66	1,281.80
044-011-270	085470065-001-001	1	3.0	470.46	22.20	247.26	10.98	750.90
044-011-260	085470066-001-001	1	9.0	470.46	66.60	247.26	32.94	817.26
043-263-200	085470067-001-001	1	102.6	470.46	754.84	247.26	373.32	1,845.88
043-263-270	085470068-001-001	1	51.3	470.46	377.42	247.26	186.66	1,281.80
043-263-210	085470069-001-001	1	135.7	470.46	999.06	247.26	494.10	2,210.88
043-263-260	085470070-001-001	1	57.3	470.46	421.82	247.26	208.62	1,348.16
043-263-220	085470071-001-001	1	96.5	470.46	710.44	247.26	351.36	1,779.52
043-263-190	085470072-001-001	1	93.5	470.46	688.24	247.26	340.38	1,746.34
044-011-170	085470073-001-001	1	21.1	470.46	155.40	247.26	76.86	949.98
044-011-150	085470074-001-001	1	57.3	470.46	421.82	247.26	208.62	1,348.16
044-011-140	085470075-001-001	1	36.2	470.46	266.40	247.26	131.76	1,115.88

City of Belmont
Sewer Service Charges
Fiscal Year 2026/27

APN	Account Number	Dwelling Units	Annualized Water Consumption (HCF)	Base Collection Charge	Flow Collection Charge	Base Treatment Charge	Flow Treatment Charge	Total Sewer Service Charge (1)
044-024-230	085470076-001-001	1	3.0	470.46	22.20	247.26	10.98	750.90
044-011-160	085470077-001-001	1	51.3	470.46	377.42	247.26	186.66	1,281.80
044-024-010	085470078-001-001	1	3.0	470.46	22.20	247.26	10.98	750.90
044-042-070	085470079-001-001	1	75.4	470.46	555.04	247.26	274.50	1,547.26
044-042-100	085470080-001-001	1	24.1	470.46	177.60	247.26	87.84	983.16
044-042-090	085470081-001-001	1	90.5	470.46	666.04	247.26	329.40	1,713.16
044-042-110	085470082-001-001	1	90.5	470.46	666.04	247.26	329.40	1,713.16
044-042-080	085470083-001-001	1	48.3	470.46	355.22	247.26	175.68	1,248.62
044-042-120	085470084-001-001	1	42.2	470.46	310.82	247.26	153.72	1,182.26
044-024-070	085470085-001-001	1	184.0	470.46	1,354.30	247.26	669.78	2,741.80
044-024-090	085470086-001-001	1	18.1	470.46	133.20	247.26	65.88	916.80
044-024-050	085470087-001-001	1	81.4	470.46	599.44	247.26	296.46	1,613.62
044-024-080	085470088-001-001	1	45.2	470.46	333.02	247.26	164.70	1,215.44
044-024-060	085470089-001-001	1	27.1	470.46	199.80	247.26	98.82	1,016.34
044-024-110	085470090-001-001	1	12.1	470.46	88.80	247.26	43.92	850.44
044-012-340	085470091-001-001	1	147.8	470.46	1,087.88	247.26	538.02	2,343.62
044-012-250	085470092-001-001	1	162.9	470.46	1,198.88	247.26	592.92	2,509.52
044-011-380	085470093-001-001	1	0.0	470.46	-	247.26	-	717.72
044-011-050	085470094-001-001	1	81.4	470.46	599.44	247.26	296.46	1,613.62
044-012-500	085470095-001-001	1	72.4	470.46	532.82	247.26	263.52	1,514.06
044-023-130	085470097-001-001	1	81.4	470.46	599.44	247.26	296.46	1,613.62
044-023-120	085470098-001-001	1	30.2	470.46	222.00	247.26	109.80	1,049.52
044-023-160	085470099-001-001	1	156.9	470.46	1,154.48	247.26	570.96	2,443.16
044-023-090	085470100-001-001	1	60.3	470.46	444.02	247.26	219.60	1,381.34
044-023-140	085470101-001-001	1	15.1	470.46	111.00	247.26	54.90	883.62
044-023-110	085470102-001-001	1	24.1	470.46	177.60	247.26	87.84	983.16
044-024-140	085470103-001-001	1	39.2	470.46	288.62	247.26	142.74	1,149.08
044-024-170	085470104-001-001	1	99.5	470.46	732.64	247.26	362.34	1,812.70
044-024-120	085470105-001-001	1	9.0	470.46	66.60	247.26	32.94	817.26
044-024-150	085470106-001-001	1	54.3	470.46	399.62	247.26	197.64	1,314.98
044-024-130	085470107-001-001	1	39.2	470.46	288.62	247.26	142.74	1,149.08
044-024-160	085470108-001-001	1	117.6	470.46	865.86	247.26	428.22	2,011.80
044-024-200	085470109-001-001	1	129.7	470.46	954.66	247.26	472.14	2,144.52
044-024-180	085470110-001-001	1	18.1	470.46	133.20	247.26	65.88	916.80
044-024-220	085470111-001-001	1	60.3	470.46	444.02	247.26	219.60	1,381.34
044-024-040	085470112-001-001	1	42.2	470.46	310.82	247.26	153.72	1,182.26
044-024-210	085470113-001-001	1	24.1	470.46	177.60	247.26	87.84	983.16
044-024-190	085470114-001-001	1	30.2	470.46	222.00	247.26	109.80	1,049.52
044-043-550	085470115-001-001	1	78.4	470.46	577.24	247.26	285.48	1,580.44
044-043-450	085470116-001-001	1	36.2	470.46	266.40	247.26	131.76	1,115.88
044-043-380	085470117-001-001	1	60.3	470.46	444.02	247.26	219.60	1,381.34
044-043-340	085470118-001-001	1	60.3	470.46	444.02	247.26	219.60	1,381.34
044-043-530	085470119-001-001	1	87.5	470.46	643.84	247.26	318.42	1,679.98
044-043-330	085470120-001-001	1	30.2	470.46	222.00	247.26	109.80	1,049.52
044-042-030	085470121-001-001	1	51.3	470.46	377.42	247.26	186.66	1,281.80
044-042-010	085470122-001-001	1	78.4	470.46	577.24	247.26	285.48	1,580.44
044-012-200	085470123-001-001	1	93.5	470.46	688.24	247.26	340.38	1,746.34
044-012-190	085470124-001-001	1	54.3	470.46	399.62	247.26	197.64	1,314.98
044-042-040	085470125-001-001	1	51.3	470.46	377.42	247.26	186.66	1,281.80
044-042-020	085470126-001-001	1	27.1	470.46	199.80	247.26	98.82	1,016.34
044-011-060	085470127-001-001	1	57.3	470.46	421.82	247.26	208.62	1,348.16
044-011-130	085470128-001-001	1	57.3	470.46	421.82	247.26	208.62	1,348.16
044-011-100	085470129-001-001	1	87.5	470.46	643.84	247.26	318.42	1,679.98
044-011-110	085470130-001-001	1	45.2	470.46	333.02	247.26	164.70	1,215.44
044-011-070	085470131-001-001	1	72.4	470.46	532.82	247.26	263.52	1,514.06
044-011-120	085470132-001-001	1	18.1	470.46	133.20	247.26	65.88	916.80
044-014-140	085470133-001-001	1	21.1	470.46	155.40	247.26	76.86	949.98
044-014-110	085470134-001-001	1	6.9	470.46	50.68	247.26	25.06	793.46
044-013-070	085470135-001-001	1	42.2	470.46	310.82	247.26	153.72	1,182.26
044-014-130	085470136-001-001	1	39.2	470.46	288.62	247.26	142.74	1,149.08
044-014-010	085470137-001-001	1	141.8	470.46	1,043.46	247.26	516.06	2,277.24
044-014-120	085470138-001-001	1	12.1	470.46	88.80	247.26	43.92	850.44
044-023-080	085470139-001-001	1	66.4	470.46	488.42	247.26	241.56	1,447.70
044-011-320	085470140-001-001	1	42.2	470.46	310.82	247.26	153.72	1,182.26
044-023-060	085470141-001-001	1	69.4	470.46	510.62	247.26	252.54	1,480.88
044-023-040	085470142-001-001	1	27.1	470.46	199.80	247.26	98.82	1,016.34
044-023-070	085470143-001-001	1	168.9	470.46	1,243.28	247.26	614.88	2,575.88
044-023-030	085470144-001-001	1	6.0	470.46	44.40	247.26	21.96	784.08

City of Belmont
Sewer Service Charges
Fiscal Year 2026/27

APN	Account Number	Dwelling Units	Annualized Water Consumption (HCF)	Base Collection Charge	Flow Collection Charge	Base Treatment Charge	Flow Treatment Charge	Total Sewer Service Charge (1)
044-042-230	085470145-001-001	1	108.6	470.46	799.24	247.26	395.28	1,912.24
044-042-220	085470146-001-001	1	72.4	470.46	532.82	247.26	263.52	1,514.06
044-042-210	085470147-001-001	1	57.3	470.46	421.82	247.26	208.62	1,348.16
044-042-190	085470148-001-001	1	27.1	470.46	199.80	247.26	98.82	1,016.34
044-042-170	085470149-001-001	1	87.5	470.46	643.84	247.26	318.42	1,679.98
044-042-200	085470150-001-001	1	72.4	470.46	532.82	247.26	263.52	1,514.06
044-056-170	085470151-001-001	1	30.2	470.46	222.00	247.26	109.80	1,049.52
044-102-360	085470152-001-001	1	57.3	470.46	421.82	247.26	208.62	1,348.16
044-056-140	085470153-001-001	1	9.0	470.46	66.04	247.26	32.66	816.42
044-056-150	085470154-001-001	1	75.4	470.46	555.04	247.26	274.50	1,547.26
044-056-210	085470155-001-001	1	81.4	470.46	599.44	247.26	296.46	1,613.62
044-102-430	085470156-001-001	1	123.7	470.46	910.26	247.26	450.18	2,078.16
044-083-020	085470157-001-001	1	51.3	470.46	377.42	247.26	186.66	1,281.80
044-102-280	085470158-001-001	1	36.2	470.46	266.40	247.26	131.76	1,115.88
044-102-270	085470159-001-001	1	129.7	470.46	954.66	247.26	472.14	2,144.52
044-056-250	085470160-001-001	1	102.6	470.46	754.84	247.26	373.32	1,845.88
044-083-040	085470161-001-001	1	21.1	470.46	155.40	247.26	76.86	949.98
044-056-240	085470162-001-001	1	60.3	470.46	444.02	247.26	219.60	1,381.34
044-051-170	085470163-001-001	1	18.1	470.46	133.20	247.26	65.88	916.80
044-051-190	085470164-001-001	1	54.3	470.46	399.62	247.26	197.64	1,314.98
044-051-210	085470165-001-001	1	39.2	470.46	288.62	247.26	142.74	1,149.08
044-051-200	085470166-001-001	1	54.3	470.46	399.62	247.26	197.64	1,314.98
044-051-180	085470167-001-001	1	51.3	470.46	377.42	247.26	186.66	1,281.80
044-051-160	085470168-001-001	1	63.3	470.46	466.22	247.26	230.58	1,414.52
044-056-160	085470169-001-001	1	54.3	470.46	399.62	247.26	197.64	1,314.98
044-083-170	085470171-001-001	1	6.7	470.46	49.28	247.26	24.36	791.36
044-102-350	085470172-001-001	1	24.1	470.46	177.60	247.26	87.84	983.16
044-102-290	085470173-001-001	1	54.3	470.46	399.62	247.26	197.64	1,314.98
044-056-050	085470175-001-001	1	63.3	470.46	466.22	247.26	230.58	1,414.52
044-056-070	085470176-001-001	1	126.7	470.46	932.46	247.26	461.16	2,111.34
044-056-010	085470177-001-001	1	21.1	470.46	155.40	247.26	76.86	949.98
044-056-030	085470178-001-001	1	12.1	470.46	88.80	247.26	43.92	850.44
044-056-040	085470179-001-001	1	60.3	470.46	444.02	247.26	219.60	1,381.34
044-056-020	085470180-001-001	1	69.4	470.46	510.62	247.26	252.54	1,480.88
044-056-120	085470182-001-001	1	27.1	470.46	199.80	247.26	98.82	1,016.34
044-056-060	085470183-001-001	1	63.3	470.46	466.22	247.26	230.58	1,414.52
044-056-090	085470185-001-001	1	99.5	470.46	732.64	247.26	362.34	1,812.70
044-056-100	085470186-001-001	1	75.4	470.46	555.04	247.26	274.50	1,547.26
044-083-010	085470187-001-001	1	51.3	470.46	377.42	247.26	186.66	1,281.80
044-122-110	085470188-001-001	1	27.1	470.46	199.80	247.26	98.82	1,016.34
044-102-450	085470189-001-001	1	30.2	470.46	222.00	247.26	109.80	1,049.52
044-122-250	085470190-001-001	1	30.2	470.46	222.00	247.26	109.80	1,049.52
044-122-120	085470191-001-001	1	126.7	470.46	932.46	247.26	461.16	2,111.34
044-062-390	085470192-001-001	1	159.9	470.46	1,176.68	247.26	581.94	2,476.34
044-062-350	085470193-001-001	1	42.2	470.46	310.82	247.26	153.72	1,182.26
044-083-030	085470194-001-001	1	51.3	470.46	377.42	247.26	186.66	1,281.80
044-062-330	085470195-001-001	1	99.5	470.46	732.64	247.26	362.34	1,812.70
044-062-340	085470196-001-001	1	54.3	470.46	399.62	247.26	197.64	1,314.98
044-062-370	085470197-001-001	1	21.1	470.46	155.40	247.26	76.86	949.98
044-122-080	085470198-001-001	1	78.4	470.46	577.24	247.26	285.48	1,580.44
044-122-150	085470199-001-001	1	72.4	470.46	532.82	247.26	263.52	1,514.06
044-102-420	085470200-001-001	1	75.4	470.46	555.04	247.26	274.50	1,547.26
044-083-090	085470201-001-001	1	78.4	470.46	577.24	247.26	285.48	1,580.44
044-102-210	085470202-001-001	1	15.2	470.46	111.92	247.26	55.34	884.98
044-122-140	085470203-001-001	1	42.2	470.46	310.82	247.26	153.72	1,182.26
044-083-100	085470204-001-001	1	30.2	470.46	222.00	247.26	109.80	1,049.52
044-102-260	085470205-001-001	1	84.5	470.46	621.64	247.26	307.44	1,646.80
044-122-070	085470206-001-001	1	42.2	470.46	310.82	247.26	153.72	1,182.26
044-062-400	085470207-001-001	1	72.4	470.46	532.82	247.26	263.52	1,514.06
044-056-180	085470208-001-001	1	87.5	470.46	643.84	247.26	318.42	1,679.98
044-152-020	085470209-001-001	1	66.4	470.46	488.42	247.26	241.56	1,447.70
044-062-410	085470210-001-001	1	54.3	470.46	399.62	247.26	197.64	1,314.98
044-102-170	085470211-001-001	1	0.0	470.46	-	247.26	-	717.72
044-102-370	085470212-001-001	1	21.1	470.46	155.40	247.26	76.86	949.98
044-102-410	085470213-001-001	1	60.3	470.46	444.02	247.26	219.60	1,381.34
044-102-460	085470214-001-001	1	123.7	470.46	910.26	247.26	450.18	2,078.16
044-102-200	085470215-001-001	1	30.2	470.46	222.00	247.26	109.80	1,049.52
044-056-130	085470216-001-001	1	84.5	470.46	621.64	247.26	307.44	1,646.80

City of Belmont
Sewer Service Charges
Fiscal Year 2026/27

APN	Account Number	Dwelling Units	Annualized Water Consumption (HCF)	Base Collection Charge	Flow Collection Charge	Base Treatment Charge	Flow Treatment Charge	Total Sewer Service Charge (1)
044-122-130	085470217-001-001	1	48.3	470.46	355.22	247.26	175.68	1,248.62
044-083-160	085470218-001-001	1	78.4	470.46	577.24	247.26	285.48	1,580.44
044-083-080	085470219-001-001	1	126.7	470.46	932.46	247.26	461.16	2,111.34
044-083-130	085470220-001-001	1	20.9	470.46	154.12	247.26	76.22	948.06
044-102-160	085470221-001-001	1	48.3	470.46	355.22	247.26	175.68	1,248.62
044-056-200	085470222-001-001	1	60.3	470.46	444.02	247.26	219.60	1,381.34
044-061-030	085470223-001-001	1	45.2	470.46	333.02	247.26	164.70	1,215.44
044-058-070	085470224-001-001	1	66.4	470.46	488.42	247.26	241.56	1,447.70
044-061-070	085470225-001-001	1	175.0	470.46	1,287.68	247.26	636.84	2,642.24
044-058-060	085470226-001-001	1	18.1	470.46	133.20	247.26	65.88	916.80
044-061-040	085470227-001-001	1	208.1	470.46	1,531.90	247.26	757.62	3,007.24
044-058-120	085470228-001-001	1	93.5	470.46	688.24	247.26	340.38	1,746.34
044-058-090	085470229-001-001	1	129.7	470.46	954.66	247.26	472.14	2,144.52
044-058-110	085470230-001-001	1	99.5	470.46	732.64	247.26	362.34	1,812.70
044-061-310	085470231-001-001	1	108.6	470.46	799.24	247.26	395.28	1,912.24
044-061-020	085470232-001-001	1	84.5	470.46	621.64	247.26	307.44	1,646.80
044-058-080	085470233-001-001	1	129.7	470.46	954.66	247.26	472.14	2,144.52
044-061-300	085470234-001-001	1	66.4	470.46	488.42	247.26	241.56	1,447.70
044-014-020	085470236-001-001	1	66.4	470.46	488.42	247.26	241.56	1,447.70
044-014-030	085470237-001-001	1	96.5	470.46	710.44	247.26	351.36	1,779.52
044-123-080	085470238-001-001	1	36.2	470.46	266.40	247.26	131.76	1,115.88
044-061-050	085470239-001-001	1	132.7	470.46	976.86	247.26	483.12	2,177.70
044-123-090	085470240-001-001	1	90.5	470.46	666.04	247.26	329.40	1,713.16
044-062-280	085470241-001-001	1	51.3	470.46	377.42	247.26	186.66	1,281.80
044-063-010	085470243-001-001	1	24.1	470.46	177.60	247.26	87.84	983.16
044-063-030	085470244-001-001	1	108.6	470.46	799.24	247.26	395.28	1,912.24
044-062-230	085470245-001-001	1	39.2	470.46	288.62	247.26	142.74	1,149.08
044-063-120	085470247-001-001	1	75.4	470.46	555.04	247.26	274.50	1,547.26
044-062-240	085470248-001-001	1	63.3	470.46	466.22	247.26	230.58	1,414.52
044-061-130	085470249-001-001	1	69.4	470.46	510.62	247.26	252.54	1,480.88
044-063-130	085470250-001-001	1	3.0	470.46	22.20	247.26	10.98	750.90
044-062-260	085470251-001-001	1	54.3	470.46	399.62	247.26	197.64	1,314.98
044-061-140	085470252-001-001	1	39.2	470.46	288.62	247.26	142.74	1,149.08
044-062-250	085470253-001-001	1	45.2	470.46	333.02	247.26	164.70	1,215.44
044-061-100	085470254-001-001	1	277.5	470.46	2,042.54	247.26	1,010.16	3,770.42
044-062-270	085470255-001-001	1	54.3	470.46	399.62	247.26	197.64	1,314.98
044-061-110	085470256-001-001	1	42.2	470.46	310.82	247.26	153.72	1,182.26
044-061-120	085470257-001-001	1	36.2	470.46	266.40	247.26	131.76	1,115.88
044-061-080	085470258-001-001	1	72.4	470.46	532.82	247.26	263.52	1,514.06
044-061-210	085470259-001-001	1	117.6	470.46	865.86	247.26	428.22	2,011.80
044-123-230	085470260-001-001	1	57.3	470.46	421.82	247.26	208.62	1,348.16
044-123-140	085470261-001-001	1	60.3	470.46	444.02	247.26	219.60	1,381.34
044-123-160	085470262-001-001	1	72.4	470.46	532.82	247.26	263.52	1,514.06
044-123-220	085470263-001-001	1	21.1	470.46	155.40	247.26	76.86	949.98
044-123-150	085470264-001-001	1	111.6	470.46	821.46	247.26	406.26	1,945.44
044-111-400	085470265-001-001	1	36.2	470.46	266.40	247.26	131.76	1,115.88
044-123-190	085470266-001-001	1	99.5	470.46	732.64	247.26	362.34	1,812.70
044-123-180	085470267-001-001	1	72.4	470.46	532.82	247.26	263.52	1,514.06
044-123-330	085470268-001-001	1	60.3	470.46	444.02	247.26	219.60	1,381.34
044-123-050	085470269-001-001	1	36.2	470.46	266.40	247.26	131.76	1,115.88
044-111-390	085470270-001-001	1	24.1	470.46	177.60	247.26	87.84	983.16
044-112-080	085470271-001-001	1	39.2	470.46	288.62	247.26	142.74	1,149.08
044-112-070	085470272-001-001	1	99.5	470.46	732.64	247.26	362.34	1,812.70
044-132-020	085470273-001-001	1	96.5	470.46	710.44	247.26	351.36	1,779.52
044-111-330	085470274-001-001	1	75.4	470.46	555.04	247.26	274.50	1,547.26
044-062-010	085470275-001-001	1	42.1	470.46	309.96	247.26	153.30	1,180.98
044-123-070	085470276-001-001	1	63.3	470.46	466.22	247.26	230.58	1,414.52
044-061-060	085470277-001-001	1	60.3	470.46	444.02	247.26	219.60	1,381.34
044-062-300	085470278-001-001	1	21.1	470.46	155.40	247.26	76.86	949.98
044-061-260	085470279-001-001	1	0.0	470.46	-	247.26	-	717.72
044-061-230	085470280-001-001	1	60.3	470.46	444.02	247.26	219.60	1,381.34
044-061-270	085470281-001-001	1	63.3	470.46	466.22	247.26	230.58	1,414.52
044-061-240	085470282-001-001	1	27.1	470.46	199.80	247.26	98.82	1,016.34
044-056-190	085470283-001-001	1	9.0	470.46	66.60	247.26	32.94	817.26
044-061-010	085470284-001-001	1	54.3	470.46	399.62	247.26	197.64	1,314.98
044-061-290	085470285-001-001	1	69.4	470.46	510.62	247.26	252.54	1,480.88
044-058-050	085470286-001-001	1	47.5	470.46	349.44	247.26	172.82	1,239.98
044-062-310	085470287-001-001	1	39.2	470.46	288.62	247.26	142.74	1,149.08

City of Belmont
Sewer Service Charges
Fiscal Year 2026/27

APN	Account Number	Dwelling Units	Annualized Water Consumption (HCF)	Base Collection Charge	Flow Collection Charge	Base Treatment Charge	Flow Treatment Charge	Total Sewer Service Charge (1)
044-062-290	085470288-001-001	1	81.4	470.46	599.44	247.26	296.46	1,613.62
043-350-150	085470289-001-001	1	30.2	470.46	222.00	247.26	109.80	1,049.52
044-061-220	085470290-001-001	1	78.4	470.46	577.24	247.26	285.48	1,580.44
044-061-250	085470291-001-001	1	129.7	470.46	954.66	247.26	472.14	2,144.52
044-056-260	085470293-001-001	1	69.4	470.46	510.62	247.26	252.54	1,480.88
044-058-030	085470294-001-001	1	69.4	470.46	510.62	247.26	252.54	1,480.88
044-112-250	085470295-001-001	1	12.1	470.46	88.80	247.26	43.92	850.44
044-112-520	085470296-001-001	1	36.2	470.46	266.40	247.26	131.76	1,115.88
044-131-060	085470298-001-001	1	78.4	470.46	577.24	247.26	285.48	1,580.44
044-131-070	085470299-001-001	1	63.3	470.46	466.22	247.26	230.58	1,414.52
044-131-080	085470300-001-001	1	63.3	470.46	466.22	247.26	230.58	1,414.52
044-112-320	085470301-001-001	1	105.6	470.46	777.04	247.26	384.30	1,879.06
044-112-290	085470302-001-001	1	69.4	470.46	510.62	247.26	252.54	1,480.88
044-112-310	085470303-001-001	1	93.5	470.46	688.24	247.26	340.38	1,746.34
044-112-300	085470304-001-001	1	57.3	470.46	421.82	247.26	208.62	1,348.16
044-112-280	085470305-001-001	1	39.2	470.46	288.62	247.26	142.74	1,149.08
044-112-270	085470306-001-001	1	36.2	470.46	266.40	247.26	131.76	1,115.88
044-124-150	085470307-001-001	1	178.0	470.46	1,309.88	247.26	647.82	2,675.42
044-124-020	085470308-001-001	1	51.3	470.46	377.42	247.26	186.66	1,281.80
044-112-540	085470309-001-001	1	60.3	470.46	444.02	247.26	219.60	1,381.34
044-112-060	085470310-001-001	1	75.4	470.46	555.04	247.26	274.50	1,547.26
044-014-040	085470311-001-001	1	153.8	470.46	1,132.28	247.26	559.98	2,409.98
044-112-470	085470312-001-001	1	27.1	470.46	199.80	247.26	98.82	1,016.34
044-112-450	085470313-001-001	1	21.1	470.46	155.40	247.26	76.86	949.98
044-124-110	085470314-001-001	1	48.3	470.46	355.22	247.26	175.68	1,248.62
044-124-090	085470315-001-001	1	33.2	470.46	244.20	247.26	120.78	1,082.70
044-112-500	085470316-001-001	1	24.1	470.46	177.60	247.26	87.84	983.16
044-112-330	085470317-001-001	1	153.8	470.46	1,132.28	247.26	559.98	2,409.98
044-112-360	085470318-001-001	1	96.5	470.46	710.44	247.26	351.36	1,779.52
044-124-140	085470319-001-001	1	78.4	470.46	577.24	247.26	285.48	1,580.44
044-124-030	085470320-001-001	1	48.3	470.46	355.22	247.26	175.68	1,248.62
044-084-170	085470321-001-001	1	48.3	470.46	355.22	247.26	175.68	1,248.62
044-124-160	085470322-001-001	1	90.5	470.46	666.04	247.26	329.40	1,713.16
044-124-120	085470324-001-001	1	27.1	470.46	199.80	247.26	98.82	1,016.34
044-124-070	085470325-001-001	1	42.2	470.46	310.82	247.26	153.72	1,182.26
044-111-450	085470326-001-001	1	24.1	470.46	177.60	247.26	87.84	983.16
044-124-060	085470327-001-001	1	21.1	470.46	155.40	247.26	76.86	949.98
044-111-410	085470328-001-001	1	45.2	470.46	333.02	247.26	164.70	1,215.44
044-111-460	085470329-001-001	1	69.4	470.46	510.62	247.26	252.54	1,480.88
044-123-250	085470330-001-001	1	45.2	470.46	333.02	247.26	164.70	1,215.44
044-071-240	085470331-001-001	1	33.2	470.46	244.20	247.26	120.78	1,082.70
044-131-280	085470332-001-001	1	39.2	470.46	288.62	247.26	142.74	1,149.08
044-131-020	085470333-001-001	1	33.2	470.46	244.20	247.26	120.78	1,082.70
044-112-260	085470334-001-001	1	187.0	470.46	1,376.50	247.26	680.76	2,774.98
044-131-220	085470335-001-001	1	33.2	470.46	244.20	247.26	120.78	1,082.70
044-131-230	085470336-001-001	1	87.5	470.46	643.84	247.26	318.42	1,679.98
044-131-270	085470337-001-001	1	63.3	470.46	466.22	247.26	230.58	1,414.52
044-131-240	085470338-001-001	1	87.5	470.46	643.84	247.26	318.42	1,679.98
044-131-030	085470339-001-001	1	78.4	470.46	577.24	247.26	285.48	1,580.44
044-058-100	085470340-001-001	1	60.3	470.46	444.02	247.26	219.60	1,381.34
044-131-260	085470341-001-001	1	57.3	470.46	421.82	247.26	208.62	1,348.16
044-131-040	085470342-001-001	1	57.3	470.46	421.82	247.26	208.62	1,348.16
044-111-430	085470343-001-001	1	33.2	470.46	244.20	247.26	120.78	1,082.70
044-124-170	085470344-001-001	1	69.4	470.46	510.62	247.26	252.54	1,480.88
044-111-370	085470346-001-001	1	39.2	470.46	288.62	247.26	142.74	1,149.08
044-014-050	085470347-001-001	1	81.4	470.46	599.44	247.26	296.46	1,613.62
044-111-360	085470348-001-001	1	36.2	470.46	266.40	247.26	131.76	1,115.88
044-112-430	085470349-001-001	1	42.2	470.46	310.82	247.26	153.72	1,182.26
044-112-380	085470350-001-001	1	66.4	470.46	488.42	247.26	241.56	1,447.70
044-112-400	085470351-001-001	1	6.0	470.46	44.40	247.26	21.96	784.08
044-112-440	085470352-001-001	1	60.3	470.46	444.02	247.26	219.60	1,381.34
044-112-420	085470353-001-001	1	66.4	470.46	488.42	247.26	241.56	1,447.70
044-112-390	085470355-001-001	1	24.1	470.46	177.60	247.26	87.84	983.16
044-124-100	085470356-001-001	1	21.1	470.46	155.40	247.26	76.86	949.98
044-112-370	085470357-001-001	1	81.4	470.46	599.44	247.26	296.46	1,613.62
044-112-460	085470358-001-001	1	117.6	470.46	865.86	247.26	428.22	2,011.80
044-112-510	085470359-001-001	1	9.0	470.46	66.60	247.26	32.94	817.26
044-112-340	085470360-001-001	1	15.1	470.46	111.00	247.26	54.90	883.62

APN	Account Number	Dwelling Units	Annualized Water Consumption (HCF)	Base Collection Charge	Flow Collection Charge	Base Treatment Charge	Flow Treatment Charge	Total Sewer Service Charge (1)
044-124-050	085470361-001-001	1	63.3	470.46	466.22	247.26	230.58	1,414.52
044-111-420	085470362-001-001	1	45.2	470.46	333.02	247.26	164.70	1,215.44
044-124-040	085470364-001-001	1	30.2	470.46	222.00	247.26	109.80	1,049.52
044-062-320	085470366-001-001	1	45.2	470.46	333.02	247.26	164.70	1,215.44
044-091-170	085470367-001-001	1	51.3	470.46	377.42	247.26	186.66	1,281.80
044-064-340	085470368-001-001	1	36.2	470.46	266.40	247.26	131.76	1,115.88
044-091-190	085470369-001-001	1	165.9	470.46	1,221.08	247.26	603.90	2,542.70
044-091-180	085470371-001-001	1	54.3	470.46	399.62	247.26	197.64	1,314.98
044-064-280	085470372-001-001	1	36.2	470.46	266.40	247.26	131.76	1,115.88
044-091-160	085470373-001-001	1	27.1	470.46	199.80	247.26	98.82	1,016.34
044-341-080	085470374-001-001	1	229.3	470.46	1,687.32	247.26	834.48	3,239.52
044-341-040	085470375-001-001	1	96.5	470.46	710.44	247.26	351.36	1,779.52
044-341-050	085470376-001-001	1	36.2	470.46	266.40	247.26	131.76	1,115.88
044-341-090	085470377-001-001	1	57.3	470.46	421.82	247.26	208.62	1,348.16
044-341-070	085470378-001-001	1	42.2	470.46	310.82	247.26	153.72	1,182.26
044-064-230	085470379-001-001	1	24.1	470.46	177.60	247.26	87.84	983.16
044-064-240	085470380-001-001	1	181.0	470.46	1,332.08	247.26	658.80	2,708.60
044-064-200	085470381-001-001	1	45.2	470.46	333.02	247.26	164.70	1,215.44
044-064-270	085470382-001-001	1	27.1	470.46	199.80	247.26	98.82	1,016.34
044-064-260	085470383-001-001	1	30.2	470.46	222.00	247.26	109.80	1,049.52
044-064-220	085470384-001-001	1	57.3	470.46	421.82	247.26	208.62	1,348.16
044-064-310	085470385-001-001	1	54.3	470.46	399.62	247.26	197.64	1,314.98
044-064-290	085470386-001-001	1	51.3	470.46	377.42	247.26	186.66	1,281.80
044-064-320	085470387-001-001	1	15.1	470.46	111.00	247.26	54.90	883.62
044-064-300	085470388-001-001	1	66.4	470.46	488.42	247.26	241.56	1,447.70
044-064-100	085470389-001-001	1	75.4	470.46	555.04	247.26	274.50	1,547.26
044-064-250	085470390-001-001	1	66.4	470.46	488.42	247.26	241.56	1,447.70
044-071-210	085470391-001-001	1	105.6	470.46	777.04	247.26	384.30	1,879.06
044-071-220	085470394-001-001	1	21.1	470.46	155.40	247.26	76.86	949.98
044-071-180	085470395-001-001	1	33.2	470.46	244.20	247.26	120.78	1,082.70
044-071-160	085470396-001-001	1	57.3	470.46	421.82	247.26	208.62	1,348.16
044-071-140	085470397-001-001	1	39.2	470.46	288.62	247.26	142.74	1,149.08
044-064-350	085470399-001-001	1	90.5	470.46	666.04	247.26	329.40	1,713.16
044-064-070	085470400-001-001	1	36.2	470.46	266.40	247.26	131.76	1,115.88
044-064-370	085470401-001-001	1	27.1	470.46	199.80	247.26	98.82	1,016.34
044-064-330	085470402-001-001	1	33.2	470.46	244.20	247.26	120.78	1,082.70
044-022-010	085470403-001-001	1	63.3	470.46	466.22	247.26	230.58	1,414.52
044-022-270	085470404-001-001	1	69.4	470.46	510.62	247.26	252.54	1,480.88
044-032-070	085470405-001-001	1	51.3	470.46	377.42	247.26	186.66	1,281.80
044-022-260	085470406-001-001	1	66.4	470.46	488.42	247.26	241.56	1,447.70
044-021-160	085470407-001-001	1	72.4	470.46	532.82	247.26	263.52	1,514.06
044-021-010	085470409-001-001	1	51.3	470.46	377.42	247.26	186.66	1,281.80
044-022-360	085470410-001-001	1	15.1	470.46	111.00	247.26	54.90	883.62
044-231-630	085470411-001-001	1	33.2	470.46	244.20	247.26	120.78	1,082.70
043-290-390	085470412-001-001	1	141.8	470.46	1,043.46	247.26	516.06	2,277.24
044-022-160	085470413-001-001	1	66.4	470.46	488.42	247.26	241.56	1,447.70
044-022-020	085470414-001-001	1	54.3	470.46	399.62	247.26	197.64	1,314.98
044-022-170	085470415-001-001	1	81.4	470.46	599.44	247.26	296.46	1,613.62
044-022-180	085470416-001-001	1	30.2	470.46	222.00	247.26	109.80	1,049.52
044-033-010	085470418-001-001	1	90.5	470.46	666.04	247.26	329.40	1,713.16
044-022-140	085470419-001-001	1	42.2	470.46	310.82	247.26	153.72	1,182.26
044-022-150	085470420-001-001	1	60.3	470.46	444.02	247.26	219.60	1,381.34
044-112-050	085470421-001-001	1	96.5	470.46	710.44	247.26	351.36	1,779.52
044-111-310	085470422-001-001	1	69.4	470.46	510.62	247.26	252.54	1,480.88
044-112-550	085470423-001-001	1	15.1	470.46	111.00	247.26	54.90	883.62
044-056-080	085470424-001-001	1	27.1	470.46	199.80	247.26	98.82	1,016.34
044-111-320	085470425-001-001	1	54.3	470.46	399.62	247.26	197.64	1,314.98
044-064-360	085470426-001-001	1	90.5	470.46	666.04	247.26	329.40	1,713.16
044-111-350	085470427-001-001	1	102.6	470.46	754.84	247.26	373.32	1,845.88
044-021-060	085470428-001-001	1	120.7	470.46	888.06	247.26	439.20	2,044.98
044-021-040	085470429-001-001	1	156.9	470.46	1,154.48	247.26	570.96	2,443.16
044-021-070	085470430-001-001	1	57.3	470.46	421.82	247.26	208.62	1,348.16
045-371-140	085470432-001-001	1	54.3	470.46	399.62	247.26	197.64	1,314.98
044-022-250	085470433-001-001	1	45.2	470.46	333.02	247.26	164.70	1,215.44
044-022-240	085470434-001-001	1	42.2	470.46	310.82	247.26	153.72	1,182.26
044-022-190	085470436-001-001	1	9.0	470.46	66.60	247.26	32.94	817.26
044-022-230	085470437-001-001	1	54.3	470.46	399.62	247.26	197.64	1,314.98
044-022-210	085470438-001-001	1	66.4	470.46	488.42	247.26	241.56	1,447.70

City of Belmont
Sewer Service Charges
Fiscal Year 2026/27

APN	Account Number	Dwelling Units	Annualized Water Consumption (HCF)	Base Collection Charge	Flow Collection Charge	Base Treatment Charge	Flow Treatment Charge	Total Sewer Service Charge (1)
044-031-220	085470439-001-001	1	33.2	470.46	244.20	247.26	120.78	1,082.70
044-031-240	085470440-001-001	1	135.7	470.46	999.06	247.26	494.10	2,210.88
044-031-210	085470441-001-001	1	72.4	470.46	532.82	247.26	263.52	1,514.06
044-031-200	085470442-001-001	1	6.0	470.46	44.40	247.26	21.96	784.08
044-031-180	085470443-001-001	1	69.4	470.46	510.62	247.26	252.54	1,480.88
044-031-190	085470444-001-001	1	9.0	470.46	66.60	247.26	32.94	817.26
044-031-120	085470445-001-001	1	60.3	470.46	444.02	247.26	219.60	1,381.34
044-031-130	085470446-001-001	1	126.7	470.46	932.46	247.26	461.16	2,111.34
044-031-170	085470447-001-001	1	78.4	470.46	577.24	247.26	285.48	1,580.44
044-031-150	085470448-001-001	1	54.3	470.46	399.62	247.26	197.64	1,314.98
044-031-160	085470449-001-001	1	84.5	470.46	621.64	247.26	307.44	1,646.80
044-031-140	085470450-001-001	1	24.1	470.46	177.60	247.26	87.84	983.16
044-031-110	085470451-001-001	1	39.2	470.46	288.62	247.26	142.74	1,149.08
044-031-450	085470452-001-001	1	93.5	470.46	688.24	247.26	340.38	1,746.34
044-031-460	085470453-001-001	1	60.3	470.46	444.02	247.26	219.60	1,381.34
044-031-100	085470454-001-001	1	51.3	470.46	377.42	247.26	186.66	1,281.80
044-031-070	085470455-001-001	1	75.4	470.46	555.04	247.26	274.50	1,547.26
044-031-080	085470456-001-001	1	51.3	470.46	377.42	247.26	186.66	1,281.80
044-231-640	085470457-001-001	1	42.2	470.46	310.82	247.26	153.72	1,182.26
044-231-010	085470458-001-001	1	27.1	470.46	199.80	247.26	98.82	1,016.34
044-033-110	085470459-001-001	1	159.9	470.46	1,176.68	247.26	581.94	2,476.34
044-033-090	085470460-001-001	1	211.2	470.46	1,554.10	247.26	768.60	3,040.42
044-033-100	085470461-001-001	1	135.7	470.46	999.06	247.26	494.10	2,210.88
044-033-080	085470462-001-001	1	39.2	470.46	288.62	247.26	142.74	1,149.08
044-031-230	085470463-001-001	1	63.3	470.46	466.22	247.26	230.58	1,414.52
044-031-430	085470464-001-001	1	30.2	470.46	222.00	247.26	109.80	1,049.52
044-031-410	085470465-001-001	1	42.2	470.46	310.82	247.26	153.72	1,182.26
044-031-260	085470466-001-001	1	72.4	470.46	532.82	247.26	263.52	1,514.06
044-031-250	085470467-001-001	1	36.2	470.46	266.40	247.26	131.76	1,115.88
044-031-480	085470468-001-001	1	66.4	470.46	488.42	247.26	241.56	1,447.70
044-032-150	085470469-001-001	1	33.2	470.46	244.20	247.26	120.78	1,082.70
044-032-140	085470470-001-001	1	108.6	470.46	799.24	247.26	395.28	1,912.24
044-032-200	085470471-001-001	1	48.3	470.46	355.22	247.26	175.68	1,248.62
044-032-180	085470472-001-001	1	57.3	470.46	421.82	247.26	208.62	1,348.16
044-032-170	085470473-001-001	1	57.3	470.46	421.82	247.26	208.62	1,348.16
044-032-160	085470474-001-001	1	24.1	470.46	177.60	247.26	87.84	983.16
044-253-200	085470475-001-001	1	9.0	470.46	66.60	247.26	32.94	817.26
044-232-290	085470476-001-001	1	24.1	470.46	177.60	247.26	87.84	983.16
044-232-260	085470477-001-001	1	30.2	470.46	222.00	247.26	109.80	1,049.52
044-232-270	085470478-001-001	1	63.3	470.46	466.22	247.26	230.58	1,414.52
044-253-070	085470479-001-001	1	54.3	470.46	399.62	247.26	197.64	1,314.98
044-232-280	085470480-001-001	1	162.9	470.46	1,198.88	247.26	592.92	2,509.52
044-241-510	085470481-001-001	1	126.7	470.46	932.46	247.26	461.16	2,111.34
044-032-270	085470482-001-001	1	75.4	470.46	555.04	247.26	274.50	1,547.26
044-032-250	085470483-001-001	1	42.2	470.46	310.82	247.26	153.72	1,182.26
044-032-300	085470484-001-001	1	12.1	470.46	88.80	247.26	43.92	850.44
044-032-240	085470485-001-001	1	63.3	470.46	466.22	247.26	230.58	1,414.52
044-032-310	085470486-001-001	1	117.6	470.46	865.86	247.26	428.22	2,011.80
044-031-350	085470487-001-001	1	30.2	470.46	222.00	247.26	109.80	1,049.52
044-031-390	085470489-001-001	1	90.5	470.46	666.04	247.26	329.40	1,713.16
044-031-380	085470490-001-001	1	105.6	470.46	777.04	247.26	384.30	1,879.06
044-031-340	085470491-001-001	1	48.3	470.46	355.22	247.26	175.68	1,248.62
044-031-500	085470492-001-001	1	42.2	470.46	310.82	247.26	153.72	1,182.26
044-032-060	085470493-001-001	1	75.4	470.46	555.04	247.26	274.50	1,547.26
044-032-020	085470494-001-001	1	30.2	470.46	222.00	247.26	109.80	1,049.52
044-032-040	085470495-001-001	1	33.2	470.46	244.20	247.26	120.78	1,082.70
044-032-030	085470496-001-001	1	0.0	470.46	-	247.26	-	717.72
044-032-050	085470497-001-001	1	102.6	470.46	754.84	247.26	373.32	1,845.88
044-081-100	085470498-001-001	1	51.3	470.46	377.42	247.26	186.66	1,281.80
044-032-080	085470499-001-001	1	78.4	470.46	577.24	247.26	285.48	1,580.44
044-031-300	085470500-001-001	1	42.2	470.46	310.82	247.26	153.72	1,182.26
044-032-090	085470501-001-001	1	51.3	470.46	377.42	247.26	186.66	1,281.80
044-032-290	085470502-001-001	1	30.2	470.46	222.00	247.26	109.80	1,049.52
044-032-100	085470503-001-001	1	30.2	470.46	222.00	247.26	109.80	1,049.52
044-031-440	085470504-001-001	1	75.4	470.46	555.04	247.26	274.50	1,547.26
044-031-060	085470505-001-001	1	45.2	470.46	333.02	247.26	164.70	1,215.44
044-031-050	085470506-001-001	1	48.3	470.46	355.22	247.26	175.68	1,248.62
044-031-030	085470507-001-001	1	24.1	470.46	177.60	247.26	87.84	983.16

City of Belmont
Sewer Service Charges
Fiscal Year 2026/27

APN	Account Number	Dwelling Units	Annualized Water Consumption (HCF)	Base Collection Charge	Flow Collection Charge	Base Treatment Charge	Flow Treatment Charge	Total Sewer Service Charge (1)
044-031-010	085470508-001-001	1	45.2	470.46	333.02	247.26	164.70	1,215.44
044-031-040	085470509-001-001	1	66.4	470.46	488.42	247.26	241.56	1,447.70
044-031-400	085470510-001-001	1	36.2	470.46	266.40	247.26	131.76	1,115.88
044-260-100	085470511-001-001	1	78.4	470.46	577.24	247.26	285.48	1,580.44
044-260-050	085470512-001-001	1	60.3	470.46	444.02	247.26	219.60	1,381.34
044-260-080	085470513-001-001	1	96.5	470.46	710.44	247.26	351.36	1,779.52
044-260-320	085470514-001-001	1	66.4	470.46	488.42	247.26	241.56	1,447.70
044-260-090	085470515-001-001	1	33.2	470.46	244.20	247.26	120.78	1,082.70
044-260-330	085470516-001-001	1	3.0	470.46	22.20	247.26	10.98	750.90
044-031-020	085470517-001-001	1	138.8	470.46	1,021.26	247.26	505.08	2,244.06
044-232-150	085470518-001-001	1	117.6	470.46	865.86	247.26	428.22	2,011.80
044-232-160	085470519-001-001	1	99.5	470.46	732.64	247.26	362.34	1,812.70
044-260-110	085470520-001-001	1	63.3	470.46	466.22	247.26	230.58	1,414.52
044-031-520	085470521-001-001	1	30.2	470.46	222.00	247.26	109.80	1,049.52
044-260-120	085470522-001-001	1	27.1	470.46	199.80	247.26	98.82	1,016.34
044-253-150	085470523-001-001	1	57.3	470.46	421.82	247.26	208.62	1,348.16
044-253-140	085470524-001-001	1	78.4	470.46	577.24	247.26	285.48	1,580.44
044-253-180	085470525-001-001	1	15.1	470.46	111.00	247.26	54.90	883.62
044-253-170	085470526-001-001	1	63.3	470.46	466.22	247.26	230.58	1,414.52
044-253-190	085470527-001-001	1	60.3	470.46	444.02	247.26	219.60	1,381.34
044-253-160	085470528-001-001	1	99.5	470.46	732.64	247.26	362.34	1,812.70
044-241-590	085470529-001-001	1	66.4	470.46	488.42	247.26	241.56	1,447.70
044-241-460	085470530-001-001	1	45.2	470.46	333.02	247.26	164.70	1,215.44
044-241-490	085470531-001-001	1	36.5	470.46	268.64	247.26	132.86	1,119.22
044-241-480	085470532-001-001	1	90.5	470.46	666.04	247.26	329.40	1,713.16
044-241-500	085470533-001-001	1	162.9	470.46	1,198.88	247.26	592.92	2,509.52
044-241-600	085470534-001-001	1	51.3	470.46	377.42	247.26	186.66	1,281.80
044-232-230	085470535-001-001	1	36.2	470.46	266.40	247.26	131.76	1,115.88
044-232-250	085470537-001-001	1	45.2	470.46	333.02	247.26	164.70	1,215.44
044-232-220	085470538-001-001	1	45.2	470.46	333.02	247.26	164.70	1,215.44
044-232-240	085470539-001-001	1	99.5	470.46	732.64	247.26	362.34	1,812.70
044-232-210	085470540-001-001	1	78.4	470.46	577.24	247.26	285.48	1,580.44
044-253-220	085470541-001-001	1	36.2	470.46	266.40	247.26	131.76	1,115.88
044-253-010	085470542-001-001	1	21.1	470.46	155.40	247.26	76.86	949.98
044-253-050	085470543-001-001	1	57.3	470.46	421.82	247.26	208.62	1,348.16
044-253-230	085470545-001-001	1	75.4	470.46	555.04	247.26	274.50	1,547.26
044-253-030	085470546-001-001	1	66.4	470.46	488.42	247.26	241.56	1,447.70
044-231-350	085470547-001-001	1	184.0	470.46	1,354.30	247.26	669.78	2,741.80
044-231-370	085470548-001-001	1	9.0	470.46	66.60	247.26	32.94	817.26
044-231-400	085470549-001-001	1	51.3	470.46	377.42	247.26	186.66	1,281.80
044-231-390	085470550-001-001	1	54.3	470.46	399.62	247.26	197.64	1,314.98
044-231-360	085470551-001-001	1	87.5	470.46	643.84	247.26	318.42	1,679.98
044-231-380	085470552-001-001	1	63.3	470.46	466.22	247.26	230.58	1,414.52
044-231-730	085470553-001-001	1	48.3	470.46	355.22	247.26	175.68	1,248.62
044-231-480	085470554-001-001	1	3.0	470.46	22.20	247.26	10.98	750.90
044-231-520	085470555-001-001	1	66.4	470.46	488.42	247.26	241.56	1,447.70
044-231-740	085470556-001-001	1	48.3	470.46	355.22	247.26	175.68	1,248.62
044-231-530	085470557-001-001	1	69.4	470.46	510.62	247.26	252.54	1,480.88
044-231-470	085470560-001-001	1	51.3	470.46	377.42	247.26	186.66	1,281.80
044-231-450	085470562-001-001	1	36.2	470.46	266.40	247.26	131.76	1,115.88
044-231-430	085470563-001-001	1	96.5	470.46	710.44	247.26	351.36	1,779.52
044-231-460	085470564-001-001	1	45.2	470.46	333.02	247.26	164.70	1,215.44
044-253-110	085470565-001-001	1	39.2	470.46	288.62	247.26	142.74	1,149.08
044-253-100	085470566-001-001	1	66.4	470.46	488.42	247.26	241.56	1,447.70
044-253-130	085470567-001-001	1	24.1	470.46	177.60	247.26	87.84	983.16
044-253-080	085470568-001-001	1	54.3	470.46	399.62	247.26	197.64	1,314.98
044-253-120	085470569-001-001	1	99.5	470.46	732.64	247.26	362.34	1,812.70
044-253-210	085470570-001-001	1	33.2	470.46	244.20	247.26	120.78	1,082.70
044-260-010	085470571-001-001	1	48.3	470.46	355.22	247.26	175.68	1,248.62
044-251-080	085470572-001-001	1	96.5	470.46	710.44	247.26	351.36	1,779.52
044-260-030	085470573-001-001	1	51.3	470.46	377.42	247.26	186.66	1,281.80
044-251-060	085470574-001-001	1	39.2	470.46	288.62	247.26	142.74	1,149.08
044-260-020	085470575-001-001	1	138.8	470.46	1,021.26	247.26	505.08	2,244.06
044-251-050	085470576-001-001	1	51.3	470.46	377.42	247.26	186.66	1,281.80
044-251-090	085470577-001-001	1	87.5	470.46	643.84	247.26	318.42	1,679.98
044-231-560	085470578-001-001	1	12.1	470.46	88.80	247.26	43.92	850.44
044-251-020	085470579-001-001	1	129.7	470.46	954.66	247.26	472.14	2,144.52
044-231-540	085470580-001-001	1	93.5	470.46	688.24	247.26	340.38	1,746.34

City of Belmont
Sewer Service Charges
Fiscal Year 2026/27

APN	Account Number	Dwelling Units	Annualized Water Consumption (HCF)	Base Collection Charge	Flow Collection Charge	Base Treatment Charge	Flow Treatment Charge	Total Sewer Service Charge (1)
044-251-030	085470581-001-001	1	0.0	470.46	-	247.26	-	717.72
044-231-550	085470582-001-001	1	54.3	470.46	399.62	247.26	197.64	1,314.98
044-231-060	085470583-001-001	1	39.2	470.46	288.62	247.26	142.74	1,149.08
044-231-070	085470584-001-001	1	57.3	470.46	421.82	247.26	208.62	1,348.16
044-033-070	085470585-001-001	1	42.2	470.46	310.82	247.26	153.72	1,182.26
044-231-670	085470586-001-001	1	57.3	470.46	421.82	247.26	208.62	1,348.16
044-231-660	085470587-001-001	1	27.1	470.46	199.80	247.26	98.82	1,016.34
044-231-050	085470588-001-001	1	72.4	470.46	532.82	247.26	263.52	1,514.06
044-022-080	085470589-001-001	1	60.3	470.46	444.02	247.26	219.60	1,381.34
044-022-380	085470591-001-001	1	105.6	470.46	777.04	247.26	384.30	1,879.06
044-022-120	085470592-001-001	1	48.3	470.46	355.22	247.26	175.68	1,248.62
044-022-390	085470593-001-001	1	87.5	470.46	643.84	247.26	318.42	1,679.98
044-022-110	085470594-001-001	1	12.1	470.46	88.80	247.26	43.92	850.44
044-231-210	085470595-001-001	1	105.6	470.46	777.04	247.26	384.30	1,879.06
044-231-220	085470596-001-001	1	51.3	470.46	377.42	247.26	186.66	1,281.80
044-231-250	085470597-001-001	1	48.3	470.46	355.22	247.26	175.68	1,248.62
044-231-260	085470598-001-001	1	126.7	470.46	932.46	247.26	461.16	2,111.34
044-231-230	085470599-001-001	1	42.2	470.46	310.82	247.26	153.72	1,182.26
044-231-240	085470600-001-001	1	36.2	470.46	266.40	247.26	131.76	1,115.88
044-033-050	085470601-001-001	1	81.4	470.46	599.44	247.26	296.46	1,613.62
044-033-060	085470602-001-001	1	42.2	470.46	310.82	247.26	153.72	1,182.26
044-022-130	085470603-001-001	1	18.1	470.46	133.20	247.26	65.88	916.80
044-033-030	085470604-001-001	1	93.5	470.46	688.24	247.26	340.38	1,746.34
044-033-020	085470605-001-001	1	33.2	470.46	244.20	247.26	120.78	1,082.70
044-033-040	085470606-001-001	1	27.1	470.46	199.80	247.26	98.82	1,016.34
044-231-110	085470607-001-001	1	51.3	470.46	377.42	247.26	186.66	1,281.80
044-231-080	085470608-001-001	1	36.2	470.46	266.40	247.26	131.76	1,115.88
044-231-140	085470609-001-001	1	27.1	470.46	199.80	247.26	98.82	1,016.34
044-231-120	085470611-001-001	1	60.3	470.46	444.02	247.26	219.60	1,381.34
044-231-170	085470613-001-001	1	39.2	470.46	288.62	247.26	142.74	1,149.08
044-231-150	085470614-001-001	1	81.4	470.46	599.44	247.26	296.46	1,613.62
044-231-190	085470615-001-001	1	105.6	470.46	777.04	247.26	384.30	1,879.06
044-231-200	085470616-001-001	1	48.3	470.46	355.22	247.26	175.68	1,248.62
044-231-180	085470617-001-001	1	45.2	470.46	333.02	247.26	164.70	1,215.44
044-231-160	085470618-001-001	1	90.5	470.46	666.04	247.26	329.40	1,713.16
044-013-210	085470619-001-001	1	51.3	470.46	377.42	247.26	186.66	1,281.80
044-013-260	085470620-001-001	1	87.5	470.46	643.84	247.26	318.42	1,679.98
044-013-240	085470621-001-001	1	69.4	470.46	510.62	247.26	252.54	1,480.88
044-013-250	085470622-001-001	1	30.2	470.46	222.00	247.26	109.80	1,049.52
044-013-220	085470623-001-001	1	27.1	470.46	199.80	247.26	98.82	1,016.34
044-013-280	085470624-001-001	1	72.4	470.46	532.82	247.26	263.52	1,514.06
044-041-060	085470625-001-001	1	36.2	470.46	266.40	247.26	131.76	1,115.88
044-013-170	085470626-001-001	1	57.3	470.46	421.82	247.26	208.62	1,348.16
044-013-180	085470627-001-001	1	51.3	470.46	377.42	247.26	186.66	1,281.80
044-013-160	085470629-001-001	1	63.3	470.46	466.22	247.26	230.58	1,414.52
044-013-200	085470630-001-001	1	105.6	470.46	777.04	247.26	384.30	1,879.06
044-012-480	085470631-001-001	1	6.0	470.46	44.40	247.26	21.96	784.08
044-013-130	085470632-001-001	1	60.3	470.46	444.02	247.26	219.60	1,381.34
044-012-150	085470633-001-001	1	39.2	470.46	288.62	247.26	142.74	1,149.08
044-012-140	085470634-001-001	1	24.1	470.46	177.60	247.26	87.84	983.16
044-012-160	085470635-001-001	1	57.3	470.46	421.82	247.26	208.62	1,348.16
044-012-130	085470636-001-001	1	69.4	470.46	510.62	247.26	252.54	1,480.88
044-231-750	085470637-001-001	1	39.2	470.46	288.62	247.26	142.74	1,149.08
044-231-270	085470638-001-001	1	12.1	470.46	88.80	247.26	43.92	850.44
044-231-300	085470639-001-001	1	187.0	470.46	1,376.50	247.26	680.76	2,774.98
044-231-310	085470641-001-001	1	30.2	470.46	222.00	247.26	109.80	1,049.52
044-231-280	085470642-001-001	1	48.3	470.46	355.22	247.26	175.68	1,248.62
044-013-290	085470643-001-001	1	29.9	470.46	220.18	247.26	108.90	1,046.80
044-022-070	085470644-001-001	1	44.9	470.46	330.28	247.26	163.34	1,211.34
044-022-040	085470645-001-001	1	45.2	470.46	333.02	247.26	164.70	1,215.44
044-022-050	085470646-001-001	1	117.6	470.46	865.86	247.26	428.22	2,011.80
044-013-010	085470647-001-001	1	105.6	470.46	777.04	247.26	384.30	1,879.06
044-022-060	085470648-001-001	1	15.1	470.46	111.00	247.26	54.90	883.62
043-290-320	085470649-001-001	1	63.3	470.46	466.22	247.26	230.58	1,414.52
043-290-330	085470650-001-001	1	24.1	470.46	177.60	247.26	87.84	983.16
043-290-400	085470652-001-001	1	81.4	470.46	599.44	247.26	296.46	1,613.62
043-321-030	085470653-001-001	1	66.4	470.46	488.42	247.26	241.56	1,447.70
043-290-360	085470654-001-001	1	99.5	470.46	732.64	247.26	362.34	1,812.70

City of Belmont
Sewer Service Charges
Fiscal Year 2026/27

APN	Account Number	Dwelling Units	Annualized Water Consumption (HCF)	Base Collection Charge	Flow Collection Charge	Base Treatment Charge	Flow Treatment Charge	Total Sewer Service Charge (1)
044-241-200	085470655-001-001	1	81.4	470.46	599.44	247.26	296.46	1,613.62
044-022-290	085470656-001-001	1	66.4	470.46	488.42	247.26	241.56	1,447.70
043-321-420	085470657-001-001	1	45.2	470.46	333.02	247.26	164.70	1,215.44
044-022-300	085470658-001-001	1	18.1	470.46	133.20	247.26	65.88	916.80
044-241-240	085470659-001-001	1	33.2	470.46	244.20	247.26	120.78	1,082.70
043-321-410	085470660-001-001	1	135.7	470.46	999.06	247.26	494.10	2,210.88
043-290-350	085470662-001-001	1	217.2	470.46	1,598.50	247.26	790.56	3,106.78
044-231-590	085470663-001-001	1	51.3	470.46	377.42	247.26	186.66	1,281.80
043-321-020	085470664-001-001	1	72.4	470.46	532.82	247.26	263.52	1,514.06
044-231-600	085470665-001-001	1	36.2	470.46	266.40	247.26	131.76	1,115.88
044-231-610	085470666-001-001	1	81.4	470.46	599.44	247.26	296.46	1,613.62
043-290-050	085470667-001-001	1	57.3	470.46	421.82	247.26	208.62	1,348.16
043-290-080	085470668-001-001	1	60.3	470.46	444.02	247.26	219.60	1,381.34
043-290-070	085470669-001-001	1	66.4	470.46	488.42	247.26	241.56	1,447.70
043-290-060	085470670-001-001	1	229.3	470.46	1,687.32	247.26	834.48	3,239.52
043-290-040	085470671-001-001	1	0.0	470.46	-	247.26	-	717.72
043-290-090	085470672-001-001	1	33.2	470.46	244.20	247.26	120.78	1,082.70
044-231-570	085470673-001-001	1	220.2	470.46	1,620.72	247.26	801.54	3,139.98
044-231-580	085470674-001-001	1	162.9	470.46	1,198.88	247.26	592.92	2,509.52
043-290-130	085470675-001-001	1	36.2	470.46	266.40	247.26	131.76	1,115.88
043-290-300	085470676-001-001	1	199.1	470.46	1,465.30	247.26	724.68	2,907.70
043-290-310	085470677-001-001	1	66.4	470.46	488.42	247.26	241.56	1,447.70
043-290-120	085470678-001-001	1	30.2	470.46	222.00	247.26	109.80	1,049.52
044-072-210	085470679-001-001	1	21.1	470.46	155.40	247.26	76.86	949.98
043-321-010	085470680-001-001	1	78.4	470.46	577.24	247.26	285.48	1,580.44
043-321-390	085470681-001-001	1	135.7	470.46	999.06	247.26	494.10	2,210.88
043-321-370	085470682-001-001	1	27.1	470.46	199.80	247.26	98.82	1,016.34
043-321-380	085470683-001-001	1	57.3	470.46	421.82	247.26	208.62	1,348.16
043-321-400	085470684-001-001	1	36.2	470.46	266.40	247.26	131.76	1,115.88
043-290-150	085470685-001-001	1	87.5	470.46	643.84	247.26	318.42	1,679.98
043-290-170	085470686-001-001	1	36.2	470.46	266.40	247.26	131.76	1,115.88
043-290-020	085470687-001-001	1	75.4	470.46	555.04	247.26	274.50	1,547.26
043-290-160	085470688-001-001	1	90.5	470.46	666.04	247.26	329.40	1,713.16
043-290-180	085470690-001-001	1	84.5	470.46	621.64	247.26	307.44	1,646.80
043-282-140	085470691-001-001	1	45.2	470.46	333.02	247.26	164.70	1,215.44
043-282-190	085470692-001-001	1	51.3	470.46	377.42	247.26	186.66	1,281.80
043-282-200	085470693-001-001	1	39.2	470.46	288.62	247.26	142.74	1,149.08
043-282-180	085470694-001-001	1	42.2	470.46	310.82	247.26	153.72	1,182.26
043-282-120	085470695-001-001	1	123.7	470.46	910.26	247.26	450.18	2,078.16
043-282-130	085470696-001-001	1	24.1	470.46	177.60	247.26	87.84	983.16
043-282-080	085470697-001-001	1	147.8	470.46	1,087.88	247.26	538.02	2,343.62
043-282-050	085470698-001-001	1	66.4	470.46	488.42	247.26	241.56	1,447.70
043-290-010	085470699-001-001	1	44.6	470.46	328.32	247.26	162.38	1,208.42
043-290-030	085470700-001-001	1	30.2	470.46	222.00	247.26	109.80	1,049.52
043-282-060	085470701-001-001	1	111.6	470.46	821.46	247.26	406.26	1,945.44
043-282-040	085470702-001-001	1	51.3	470.46	377.42	247.26	186.66	1,281.80
043-290-230	085470704-001-001	1	48.3	470.46	355.22	247.26	175.68	1,248.62
043-290-240	085470705-001-001	1	108.6	470.46	799.24	247.26	395.28	1,912.24
043-290-210	085470706-001-001	1	54.3	470.46	399.62	247.26	197.64	1,314.98
043-290-190	085470707-001-001	1	87.5	470.46	643.84	247.26	318.42	1,679.98
043-290-220	085470708-001-001	1	75.4	470.46	555.04	247.26	274.50	1,547.26
043-290-560	085470709-001-001	1	69.4	470.46	510.62	247.26	252.54	1,480.88
043-290-540	085470710-001-001	1	36.2	470.46	266.40	247.26	131.76	1,115.88
043-290-550	085470711-001-001	1	111.6	470.46	821.46	247.26	406.26	1,945.44
043-290-530	085470712-001-001	1	69.4	470.46	510.62	247.26	252.54	1,480.88
043-290-250	085470713-001-001	1	66.4	470.46	488.42	247.26	241.56	1,447.70
043-290-570	085470714-001-001	1	30.2	470.46	222.00	247.26	109.80	1,049.52
043-290-520	085470715-001-001	1	129.7	470.46	954.66	247.26	472.14	2,144.52
043-290-440	085470716-001-001	1	51.3	470.46	377.42	247.26	186.66	1,281.80
043-290-450	085470717-001-001	1	45.2	470.46	333.02	247.26	164.70	1,215.44
043-290-500	085470718-001-001	1	78.4	470.46	577.24	247.26	285.48	1,580.44
043-290-490	085470720-001-001	1	30.2	470.46	222.00	247.26	109.80	1,049.52
043-321-290	085470721-001-001	1	57.3	470.46	421.82	247.26	208.62	1,348.16
043-321-280	085470722-001-001	1	42.2	470.46	310.82	247.26	153.72	1,182.26
043-321-350	085470723-001-001	1	45.2	470.46	333.02	247.26	164.70	1,215.44
043-290-580	085470724-001-001	1	69.4	470.46	510.62	247.26	252.54	1,480.88
043-321-300	085470725-001-001	1	21.1	470.46	155.40	247.26	76.86	949.98
043-321-310	085470726-001-001	1	42.2	470.46	310.82	247.26	153.72	1,182.26

City of Belmont
Sewer Service Charges
Fiscal Year 2026/27

APN	Account Number	Dwelling Units	Annualized Water Consumption (HCF)	Base Collection Charge	Flow Collection Charge	Base Treatment Charge	Flow Treatment Charge	Total Sewer Service Charge (1)
043-321-460	085470727-001-001	1	45.2	470.46	333.02	247.26	164.70	1,215.44
043-321-250	085470728-001-001	1	21.1	470.46	155.40	247.26	76.86	949.98
043-321-340	085470729-001-001	1	27.1	470.46	199.80	247.26	98.82	1,016.34
043-321-320	085470730-001-001	1	75.4	470.46	555.04	247.26	274.50	1,547.26
043-321-260	085470732-001-001	1	54.3	470.46	399.62	247.26	197.64	1,314.98
043-290-600	085470733-001-001	1	60.3	470.46	444.02	247.26	219.60	1,381.34
043-290-480	085470734-001-001	1	51.3	470.46	377.42	247.26	186.66	1,281.80
043-290-420	085470735-001-001	1	21.1	470.46	155.40	247.26	76.86	949.98
043-290-470	085470736-001-001	1	54.3	470.46	399.62	247.26	197.64	1,314.98
043-290-590	085470737-001-001	1	36.2	470.46	266.40	247.26	131.76	1,115.88
043-290-430	085470738-001-001	1	99.5	470.46	732.64	247.26	362.34	1,812.70
043-311-260	085470739-001-001	1	78.4	470.46	577.24	247.26	285.48	1,580.44
043-321-330	085470740-001-001	1	42.2	470.46	310.82	247.26	153.72	1,182.26
043-311-250	085470741-001-001	1	12.1	470.46	88.80	247.26	43.92	850.44
043-311-300	085470742-001-001	1	21.1	470.46	155.40	247.26	76.86	949.98
043-311-280	085470743-001-001	1	81.4	470.46	599.44	247.26	296.46	1,613.62
043-311-780	085470744-001-001	1	30.2	470.46	222.00	247.26	109.80	1,049.52
043-311-750	085470745-001-001	1	21.1	470.46	155.40	247.26	76.86	949.98
043-311-770	085470746-001-001	1	87.5	470.46	643.84	247.26	318.42	1,679.98
043-311-200	085470747-001-001	1	0.0	470.46	-	247.26	-	717.72
043-301-160	085470748-001-001	1	96.5	470.46	710.44	247.26	351.36	1,779.52
043-311-760	085470749-001-001	1	24.1	470.46	177.60	247.26	87.84	983.16
043-311-210	085470750-001-001	1	66.4	470.46	488.42	247.26	241.56	1,447.70
043-311-330	085470751-001-001	1	18.1	470.46	133.20	247.26	65.88	916.80
043-311-310	085470753-001-001	1	141.8	470.46	1,043.46	247.26	516.06	2,277.24
043-311-320	085470755-001-001	1	57.3	470.46	421.82	247.26	208.62	1,348.16
044-241-110	085470757-001-001	1	84.5	470.46	621.64	247.26	307.44	1,646.80
044-241-040	085470758-001-001	1	72.4	470.46	532.82	247.26	263.52	1,514.06
044-241-130	085470759-001-001	1	153.8	470.46	1,132.28	247.26	559.98	2,409.98
044-241-060	085470760-001-001	1	54.3	470.46	399.62	247.26	197.64	1,314.98
044-241-050	085470761-001-001	1	99.5	470.46	732.64	247.26	362.34	1,812.70
044-241-080	085470762-001-001	1	48.3	470.46	355.22	247.26	175.68	1,248.62
044-241-150	085470763-001-001	1	57.3	470.46	421.82	247.26	208.62	1,348.16
044-241-180	085470764-001-001	1	36.2	470.46	266.40	247.26	131.76	1,115.88
044-241-160	085470765-001-001	1	129.7	470.46	954.66	247.26	472.14	2,144.52
044-241-120	085470766-001-001	1	123.7	470.46	910.26	247.26	450.18	2,078.16
044-241-170	085470767-001-001	1	69.4	470.46	510.62	247.26	252.54	1,480.88
044-241-140	085470768-001-001	1	63.3	470.46	466.22	247.26	230.58	1,414.52
043-281-190	085470769-001-001	1	102.6	470.46	754.84	247.26	373.32	1,845.88
043-311-170	085470770-001-001	1	51.3	470.46	377.42	247.26	186.66	1,281.80
043-301-150	085470771-001-001	1	54.3	470.46	399.62	247.26	197.64	1,314.98
043-281-180	085470772-001-001	1	63.3	470.46	466.22	247.26	230.58	1,414.52
043-281-200	085470773-001-001	1	108.6	470.46	799.24	247.26	395.28	1,912.24
043-311-160	085470774-001-001	1	42.2	470.46	310.82	247.26	153.72	1,182.26
044-083-060	085470775-001-001	1	93.5	470.46	688.24	247.26	340.38	1,746.34
044-032-280	085470776-001-001	1	18.1	470.46	133.20	247.26	65.88	916.80
043-251-130	085470777-001-001	1	45.2	470.46	333.02	247.26	164.70	1,215.44
044-032-210	085470779-001-001	1	24.1	470.46	177.60	247.26	87.84	983.16
044-032-230	085470780-001-001	1	27.1	470.46	199.80	247.26	98.82	1,016.34
044-086-090	085470781-001-001	1	54.3	470.46	399.62	247.26	197.64	1,314.98
044-084-160	085470782-001-001	1	30.2	470.46	222.00	247.26	109.80	1,049.52
044-086-080	085470783-001-001	1	117.6	470.46	865.86	247.26	428.22	2,011.80
044-086-100	085470784-001-001	1	36.2	470.46	266.40	247.26	131.76	1,115.88
044-085-120	085470785-001-001	1	90.5	470.46	666.04	247.26	329.40	1,713.16
044-086-120	085470786-001-001	1	78.4	470.46	577.24	247.26	285.48	1,580.44
044-241-100	085470787-001-001	1	33.2	470.46	244.20	247.26	120.78	1,082.70
044-241-030	085470788-001-001	1	90.5	470.46	666.04	247.26	329.40	1,713.16
044-241-520	085470789-001-001	1	27.1	470.46	199.80	247.26	98.82	1,016.34
044-241-090	085470790-001-001	1	66.4	470.46	488.42	247.26	241.56	1,447.70
044-241-020	085470791-001-001	1	99.5	470.46	732.64	247.26	362.34	1,812.70
044-086-040	085470793-001-001	1	36.2	470.46	266.40	247.26	131.76	1,115.88
044-086-220	085470794-001-001	1	165.9	470.46	1,221.08	247.26	603.90	2,542.70
044-086-250	085470795-001-001	1	69.4	470.46	510.62	247.26	252.54	1,480.88
044-086-020	085470796-001-001	1	42.2	470.46	310.82	247.26	153.72	1,182.26
044-086-270	085470797-001-001	1	78.4	470.46	577.24	247.26	285.48	1,580.44
044-086-030	085470798-001-001	1	111.6	470.46	821.46	247.26	406.26	1,945.44
044-086-050	085470799-001-001	1	63.3	470.46	466.22	247.26	230.58	1,414.52
044-086-110	085470800-001-001	1	66.4	470.46	488.42	247.26	241.56	1,447.70

City of Belmont
Sewer Service Charges
Fiscal Year 2026/27

APN	Account Number	Dwelling Units	Annualized Water Consumption (HCF)	Base Collection Charge	Flow Collection Charge	Base Treatment Charge	Flow Treatment Charge	Total Sewer Service Charge (1)
044-086-240	085470801-001-001	1	150.8	470.46	1,110.08	247.26	549.00	2,376.80
044-086-230	085470802-001-001	1	45.2	470.46	333.02	247.26	164.70	1,215.44
044-086-010	085470803-001-001	1	39.2	470.46	288.62	247.26	142.74	1,149.08
044-111-530	085470804-001-001	1	0.0	470.46	-	247.26	-	717.72
044-057-030	085470805-001-001	1	72.4	470.46	532.82	247.26	263.52	1,514.06
044-057-050	085470806-001-001	1	51.3	470.46	377.42	247.26	186.66	1,281.80
044-086-310	085470807-001-001	1	171.9	470.46	1,265.48	247.26	625.86	2,609.06
044-086-300	085470808-001-001	1	78.4	470.46	577.24	247.26	285.48	1,580.44
044-086-140	085470809-001-001	1	187.0	470.46	1,376.50	247.26	680.76	2,774.98
044-057-010	085470810-001-001	1	159.9	470.46	1,176.68	247.26	581.94	2,476.34
044-055-060	085470811-001-001	1	9.0	470.46	66.60	247.26	32.94	817.26
044-055-100	085470812-001-001	1	63.3	470.46	466.22	247.26	230.58	1,414.52
044-085-020	085470813-001-001	1	30.2	470.46	222.00	247.26	109.80	1,049.52
044-085-030	085470814-001-001	1	57.3	470.46	421.82	247.26	208.62	1,348.16
044-055-070	085470815-001-001	1	36.2	470.46	266.40	247.26	131.76	1,115.88
044-086-170	085470816-001-001	2	129.7	940.92	954.66	494.52	472.14	2,862.24
044-085-040	085470817-001-001	1	3.0	470.46	22.20	247.26	10.98	750.90
044-086-180	085470818-001-001	1	90.5	470.46	666.04	247.26	329.40	1,713.16
044-055-090	085470819-001-001	1	102.6	470.46	754.84	247.26	373.32	1,845.88
044-085-010	085470820-001-001	1	72.4	470.46	532.82	247.26	263.52	1,514.06
044-055-050	085470821-001-001	1	102.6	470.46	754.84	247.26	373.32	1,845.88
044-085-060	085470822-001-001	1	63.3	470.46	466.22	247.26	230.58	1,414.52
044-057-020	085470823-001-001	1	81.4	470.46	599.44	247.26	296.46	1,613.62
044-057-040	085470824-001-001	1	45.2	470.46	333.02	247.26	164.70	1,215.44
044-085-110	085470825-001-001	1	93.5	470.46	688.24	247.26	340.38	1,746.34
044-086-190	085470826-001-001	1	33.2	470.46	244.20	247.26	120.78	1,082.70
044-086-320	085470827-001-001	1	99.5	470.46	732.64	247.26	362.34	1,812.70
044-085-080	085470828-001-001	1	39.2	470.46	288.62	247.26	142.74	1,149.08
044-085-270	085470829-001-001	1	51.3	470.46	377.42	247.26	186.66	1,281.80
044-085-280	085470830-001-001	1	12.1	470.46	88.80	247.26	43.92	850.44
044-085-180	085470831-001-001	1	87.5	470.46	643.84	247.26	318.42	1,679.98
044-085-220	085470832-001-001	1	45.2	470.46	333.02	247.26	164.70	1,215.44
044-085-190	085470833-001-001	1	81.4	470.46	599.44	247.26	296.46	1,613.62
044-085-310	085470834-001-001	1	39.2	470.46	288.62	247.26	142.74	1,149.08
044-085-300	085470835-001-001	1	36.2	470.46	266.40	247.26	131.76	1,115.88
045-283-170	085470836-001-001	1	39.2	470.46	288.62	247.26	142.74	1,149.08
044-085-210	085470837-001-001	1	60.3	470.46	444.02	247.26	219.60	1,381.34
044-085-250	085470838-001-001	1	54.3	470.46	399.62	247.26	197.64	1,314.98
044-085-240	085470839-001-001	1	21.1	470.46	155.40	247.26	76.86	949.98
044-085-200	085470840-001-001	1	48.3	470.46	355.22	247.26	175.68	1,248.62
044-085-090	085470841-001-001	1	15.1	470.46	111.00	247.26	54.90	883.62
044-085-290	085470842-001-001	1	18.1	470.46	133.20	247.26	65.88	916.80
044-055-080	085470843-001-001	1	39.2	470.46	288.62	247.26	142.74	1,149.08
044-085-100	085470844-001-001	1	84.5	470.46	621.64	247.26	307.44	1,646.80
044-085-050	085470845-001-001	1	48.3	470.46	355.22	247.26	175.68	1,248.62
044-086-130	085470846-001-001	1	45.2	470.46	333.02	247.26	164.70	1,215.44
044-085-160	085470847-001-001	1	63.3	470.46	466.22	247.26	230.58	1,414.52
044-084-130	085470848-001-001	1	21.1	470.46	155.40	247.26	76.86	949.98
044-084-080	085470849-001-001	1	39.2	470.46	288.62	247.26	142.74	1,149.08
044-084-320	085470850-001-001	1	30.2	470.46	222.00	247.26	109.80	1,049.52
044-084-140	085470851-001-001	1	48.3	470.46	355.22	247.26	175.68	1,248.62
044-084-100	085470852-001-001	1	48.3	470.46	355.22	247.26	175.68	1,248.62
044-084-030	085470853-001-001	1	36.2	470.46	266.40	247.26	131.76	1,115.88
044-054-100	085470854-001-001	1	42.2	470.46	310.82	247.26	153.72	1,182.26
044-084-120	085470855-001-001	1	24.1	470.46	177.60	247.26	87.84	983.16
044-084-070	085470856-001-001	1	81.4	470.46	599.44	247.26	296.46	1,613.62
044-084-010	085470857-001-001	1	87.5	470.46	643.84	247.26	318.42	1,679.98
044-084-090	085470858-001-001	1	168.9	470.46	1,243.28	247.26	614.88	2,575.88
044-084-060	085470859-001-001	1	87.5	470.46	643.84	247.26	318.42	1,679.98
044-084-020	085470860-001-001	1	75.4	470.46	555.04	247.26	274.50	1,547.26
044-084-050	085470861-001-001	1	42.2	470.46	310.82	247.26	153.72	1,182.26
044-084-110	085470862-001-001	1	30.2	470.46	222.00	247.26	109.80	1,049.52
044-084-040	085470863-001-001	1	54.3	470.46	399.62	247.26	197.64	1,314.98
044-085-170	085470864-001-001	1	81.4	470.46	599.44	247.26	296.46	1,613.62
044-054-080	085470865-001-001	1	99.5	470.46	732.64	247.26	362.34	1,812.70
044-054-210	085470866-001-001	1	42.2	470.46	310.82	247.26	153.72	1,182.26
044-054-070	085470867-001-001	1	105.6	470.46	777.04	247.26	384.30	1,879.06
044-051-450	085470868-001-001	1	30.2	470.46	222.00	247.26	109.80	1,049.52

City of Belmont
Sewer Service Charges
Fiscal Year 2026/27

APN	Account Number	Dwelling Units	Annualized Water Consumption (HCF)	Base Collection Charge	Flow Collection Charge	Base Treatment Charge	Flow Treatment Charge	Total Sewer Service Charge (1)
044-051-410	085470869-001-001	1	60.3	470.46	444.02	247.26	219.60	1,381.34
044-051-030	085470870-001-001	1	238.3	470.46	1,753.92	247.26	867.42	3,339.06
044-054-200	085470871-001-001	1	15.1	470.46	111.00	247.26	54.90	883.62
044-054-090	085470872-001-001	1	36.2	470.46	266.40	247.26	131.76	1,115.88
044-054-040	085470874-001-001	1	132.7	470.46	976.86	247.26	483.12	2,177.70
044-053-010	085470875-001-001	1	21.1	470.46	155.40	247.26	76.86	949.98
044-054-050	085470876-001-001	1	48.3	470.46	355.22	247.26	175.68	1,248.62
044-051-090	085470878-001-001	1	36.2	470.46	266.40	247.26	131.76	1,115.88
044-051-080	085470880-001-001	1	39.2	470.46	288.62	247.26	142.74	1,149.08
044-051-130	085470881-001-001	1	90.5	470.46	666.04	247.26	329.40	1,713.16
044-051-460	085470882-001-001	1	39.2	470.46	288.62	247.26	142.74	1,149.08
044-051-370	085470883-001-001	1	0.0	470.46	-	247.26	-	717.72
044-051-390	085470884-001-001	1	141.8	470.46	1,043.46	247.26	516.06	2,277.24
044-051-350	085470885-001-001	1	87.5	470.46	643.84	247.26	318.42	1,679.98
044-051-340	085470886-001-001	1	15.1	470.46	111.00	247.26	54.90	883.62
044-051-360	085470887-001-001	1	36.2	470.46	266.40	247.26	131.76	1,115.88
044-051-330	085470888-001-001	1	168.9	470.46	1,243.28	247.26	614.88	2,575.88
044-051-280	085470889-001-001	1	60.3	470.46	444.02	247.26	219.60	1,381.34
044-051-300	085470890-001-001	1	60.3	470.46	444.02	247.26	219.60	1,381.34
044-032-010	085470891-001-001	1	81.4	470.46	599.44	247.26	296.46	1,613.62
044-051-310	085470892-001-001	1	57.3	470.46	421.82	247.26	208.62	1,348.16
044-051-290	085470893-001-001	1	60.3	470.46	444.02	247.26	219.60	1,381.34
044-051-320	085470894-001-001	1	90.5	470.46	666.04	247.26	329.40	1,713.16
044-051-260	085470895-001-001	1	18.1	470.46	133.20	247.26	65.88	916.80
044-051-230	085470896-001-001	1	66.4	470.46	488.42	247.26	241.56	1,447.70
044-051-270	085470897-001-001	1	75.4	470.46	555.04	247.26	274.50	1,547.26
044-051-240	085470898-001-001	1	87.5	470.46	643.84	247.26	318.42	1,679.98
044-051-220	085470900-001-001	1	48.3	470.46	355.22	247.26	175.68	1,248.62
044-062-190	085470901-001-001	1	60.3	470.46	444.02	247.26	219.60	1,381.34
044-062-210	085470902-001-001	1	150.8	470.46	1,110.08	247.26	549.00	2,376.80
044-062-180	085470903-001-001	1	93.5	470.46	688.24	247.26	340.38	1,746.34
044-072-040	085470904-001-001	1	54.3	470.46	399.62	247.26	197.64	1,314.98
044-062-170	085470905-001-001	1	87.5	470.46	643.84	247.26	318.42	1,679.98
044-062-200	085470906-001-001	1	18.1	470.46	133.20	247.26	65.88	916.80
044-062-120	085470907-001-001	1	45.2	470.46	333.02	247.26	164.70	1,215.44
044-062-090	085470908-001-001	1	102.6	470.46	754.84	247.26	373.32	1,845.88
044-062-100	085470909-001-001	1	214.2	470.46	1,576.30	247.26	779.58	3,073.60
044-062-070	085470910-001-001	1	36.2	470.46	266.40	247.26	131.76	1,115.88
044-062-110	085470911-001-001	1	39.2	470.46	288.62	247.26	142.74	1,149.08
044-062-080	085470912-001-001	1	105.6	470.46	777.04	247.26	384.30	1,879.06
044-062-020	085470913-001-001	1	48.3	470.46	355.22	247.26	175.68	1,248.62
044-062-040	085470914-001-001	1	126.7	470.46	932.46	247.26	461.16	2,111.34
044-341-510	085470915-001-001	1	27.1	470.46	199.80	247.26	98.82	1,016.34
044-062-030	085470916-001-001	1	84.5	470.46	621.64	247.26	307.44	1,646.80
044-341-430	085470917-001-001	1	81.4	470.46	599.44	247.26	296.46	1,613.62
044-341-460	085470918-001-001	1	96.5	470.46	710.44	247.26	351.36	1,779.52
044-072-030	085470919-001-001	1	9.0	470.46	66.60	247.26	32.94	817.26
044-072-080	085470920-001-001	1	36.2	470.46	266.40	247.26	131.76	1,115.88
044-062-060	085470921-001-001	1	48.3	470.46	355.22	247.26	175.68	1,248.62
044-062-050	085470922-001-001	1	63.3	470.46	466.22	247.26	230.58	1,414.52
044-072-070	085470923-001-001	1	72.4	470.46	532.82	247.26	263.52	1,514.06
044-341-410	085470925-001-001	1	51.3	470.46	377.42	247.26	186.66	1,281.80
044-062-140	085470926-001-001	1	87.5	470.46	643.84	247.26	318.42	1,679.98
044-062-130	085470927-001-001	1	21.1	470.46	155.40	247.26	76.86	949.98
044-062-160	085470928-001-001	1	123.7	470.46	910.26	247.26	450.18	2,078.16
044-341-110	085470929-001-001	1	27.1	470.46	199.80	247.26	98.82	1,016.34
044-062-150	085470930-001-001	1	45.2	470.46	333.02	247.26	164.70	1,215.44
044-341-380	085470931-001-001	1	105.6	470.46	777.04	247.26	384.30	1,879.06
044-341-450	085470932-001-001	1	33.2	470.46	244.20	247.26	120.78	1,082.70
044-341-140	085470933-001-001	1	63.3	470.46	466.22	247.26	230.58	1,414.52
044-341-130	085470934-001-001	1	72.4	470.46	532.82	247.26	263.52	1,514.06
044-341-120	085470935-001-001	1	90.5	470.46	666.04	247.26	329.40	1,713.16
044-341-420	085470936-001-001	1	175.0	470.46	1,287.68	247.26	636.84	2,642.24
044-092-010	085470937-001-001	1	57.3	470.46	421.82	247.26	208.62	1,348.16
044-092-120	085470938-001-001	1	12.1	470.46	88.80	247.26	43.92	850.44
044-331-190	085470939-001-001	1	39.2	470.46	288.62	247.26	142.74	1,149.08
044-063-070	085470940-001-001	1	93.5	470.46	688.24	247.26	340.38	1,746.34
044-092-210	085470941-001-001	1	30.2	470.46	222.00	247.26	109.80	1,049.52

City of Belmont
Sewer Service Charges
Fiscal Year 2026/27

APN	Account Number	Dwelling Units	Annualized Water Consumption (HCF)	Base Collection Charge	Flow Collection Charge	Base Treatment Charge	Flow Treatment Charge	Total Sewer Service Charge (1)
044-063-050	085470942-001-001	1	54.3	470.46	399.62	247.26	197.64	1,314.98
044-331-180	085470943-001-001	1	57.3	470.46	421.82	247.26	208.62	1,348.16
044-331-170	085470944-001-001	1	126.7	470.46	932.46	247.26	461.16	2,111.34
044-092-070	085470945-001-001	1	96.5	470.46	710.44	247.26	351.36	1,779.52
044-092-290	085470946-001-001	1	147.8	470.46	1,087.88	247.26	538.02	2,343.62
044-092-140	085470947-001-001	1	69.4	470.46	510.62	247.26	252.54	1,480.88
044-092-130	085470948-001-001	1	36.2	470.46	266.40	247.26	131.76	1,115.88
044-331-360	085470949-001-001	1	66.4	470.46	488.42	247.26	241.56	1,447.70
044-331-250	085470951-001-001	1	6.0	470.46	44.40	247.26	21.96	784.08
044-092-150	085470952-001-001	1	108.6	470.46	799.24	247.26	395.28	1,912.24
044-091-330	085470953-001-001	1	45.2	470.46	333.02	247.26	164.70	1,215.44
044-331-410	085470954-001-001	1	72.4	470.46	532.82	247.26	263.52	1,514.06
044-092-260	085470955-001-001	1	87.5	470.46	643.84	247.26	318.42	1,679.98
044-063-040	085470956-001-001	1	60.3	470.46	444.02	247.26	219.60	1,381.34
044-331-390	085470958-001-001	1	99.5	470.46	732.64	247.26	362.34	1,812.70
044-332-280	085470959-001-001	1	81.4	470.46	599.44	247.26	296.46	1,613.62
044-332-080	085470960-001-001	1	286.6	470.46	2,109.14	247.26	1,043.10	3,869.96
044-092-280	085470961-001-001	1	165.9	470.46	1,221.08	247.26	603.90	2,542.70
044-342-400	085470962-001-001	1	12.1	470.46	88.80	247.26	43.92	850.44
044-332-350	085470963-001-001	1	39.2	470.46	288.62	247.26	142.74	1,149.08
044-092-240	085470964-001-001	1	39.2	470.46	288.62	247.26	142.74	1,149.08
044-331-400	085470965-001-001	1	54.3	470.46	399.62	247.26	197.64	1,314.98
044-331-160	085470966-001-001	1	138.8	470.46	1,021.26	247.26	505.08	2,244.06
044-091-320	085470967-001-001	1	117.6	470.46	865.86	247.26	428.22	2,011.80
044-091-130	085470968-001-001	1	235.3	470.46	1,731.72	247.26	856.44	3,305.88
044-091-140	085470969-001-001	1	12.1	470.46	88.80	247.26	43.92	850.44
044-091-360	085470970-001-001	1	256.4	470.46	1,887.14	247.26	933.30	3,538.16
044-091-100	085470972-001-001	1	150.8	470.46	1,110.08	247.26	549.00	2,376.80
044-072-270	085470974-001-001	1	42.2	470.46	310.82	247.26	153.72	1,182.26
044-332-230	085470975-001-001	1	123.7	470.46	910.26	247.26	450.18	2,078.16
044-072-310	085470976-001-001	1	60.3	470.46	444.02	247.26	219.60	1,381.34
044-331-200	085470977-001-001	1	27.1	470.46	199.80	247.26	98.82	1,016.34
044-072-260	085470978-001-001	1	54.3	470.46	399.62	247.26	197.64	1,314.98
044-072-780	085470980-001-001	1	75.4	470.46	555.04	247.26	274.50	1,547.26
044-072-450	085470981-001-001	1	63.3	470.46	466.22	247.26	230.58	1,414.52
044-072-560	085470982-001-001	1	159.9	470.46	1,176.68	247.26	581.94	2,476.34
044-072-550	085470983-001-001	1	81.4	470.46	599.44	247.26	296.46	1,613.62
044-072-490	085470984-001-001	1	36.2	470.46	266.40	247.26	131.76	1,115.88
044-072-400	085470986-001-001	1	51.3	470.46	377.42	247.26	186.66	1,281.80
044-072-540	085470987-001-001	1	75.4	470.46	555.04	247.26	274.50	1,547.26
044-072-360	085470989-001-001	1	0.0	470.46	-	247.26	-	717.72
044-072-760	085470990-001-001	1	36.2	470.46	266.40	247.26	131.76	1,115.88
044-092-160	085470991-001-001	1	57.3	470.46	421.82	247.26	208.62	1,348.16
044-331-240	085470993-001-001	1	93.5	470.46	688.24	247.26	340.38	1,746.34
044-111-270	085470996-001-001	1	51.3	470.46	377.42	247.26	186.66	1,281.80
044-072-290	085470997-001-001	1	42.2	470.46	310.82	247.26	153.72	1,182.26
044-072-340	085470998-001-001	1	75.4	470.46	555.04	247.26	274.50	1,547.26
044-072-410	085470999-001-001	1	162.9	470.46	1,198.88	247.26	592.92	2,509.52
044-072-250	085471001-001-001	1	54.3	470.46	399.62	247.26	197.64	1,314.98
044-072-500	085471002-001-001	1	150.8	470.46	1,110.08	247.26	549.00	2,376.80
044-063-060	085471003-001-001	1	39.2	470.46	288.62	247.26	142.74	1,149.08
044-072-280	085471004-001-001	1	123.7	470.46	910.26	247.26	450.18	2,078.16
044-072-480	085471005-001-001	1	18.1	470.46	133.20	247.26	65.88	916.80
044-331-140	085471006-001-001	1	102.6	470.46	754.84	247.26	373.32	1,845.88
044-072-470	085471007-001-001	1	54.3	470.46	399.62	247.26	197.64	1,314.98
044-072-320	085471008-001-001	1	33.2	470.46	244.20	247.26	120.78	1,082.70
044-341-300	085471009-001-001	1	54.3	470.46	399.62	247.26	197.64	1,314.98
044-341-270	085471010-001-001	1	84.5	470.46	621.64	247.26	307.44	1,646.80
044-341-490	085471011-001-001	1	90.5	470.46	666.04	247.26	329.40	1,713.16
044-341-290	085471012-001-001	1	39.2	470.46	288.62	247.26	142.74	1,149.08
044-341-280	085471013-001-001	1	33.2	470.46	244.20	247.26	120.78	1,082.70
044-341-500	085471014-001-001	1	51.3	470.46	377.42	247.26	186.66	1,281.80
044-072-120	085471015-001-001	1	69.4	470.46	510.62	247.26	252.54	1,480.88
044-072-090	085471016-001-001	1	223.2	470.46	1,642.92	247.26	812.52	3,173.16
044-072-150	085471017-001-001	1	78.4	470.46	577.24	247.26	285.48	1,580.44
044-072-100	085471018-001-001	1	66.4	470.46	488.42	247.26	241.56	1,447.70
044-341-480	085471019-001-001	1	57.3	470.46	421.82	247.26	208.62	1,348.16
044-072-770	085471020-001-001	1	51.3	470.46	377.42	247.26	186.66	1,281.80

City of Belmont
Sewer Service Charges
Fiscal Year 2026/27

APN	Account Number	Dwelling Units	Annualized Water Consumption (HCF)	Base Collection Charge	Flow Collection Charge	Base Treatment Charge	Flow Treatment Charge	Total Sewer Service Charge (1)
044-331-060	085471021-001-001	1	144.8	470.46	1,065.66	247.26	527.04	2,310.42
044-331-080	085471022-001-001	1	211.2	470.46	1,554.10	247.26	768.60	3,040.42
044-091-080	085471023-001-001	1	24.1	470.46	177.60	247.26	87.84	983.16
044-331-090	085471024-001-001	1	60.3	470.46	444.02	247.26	219.60	1,381.34
044-331-070	085471025-001-001	1	51.3	470.46	377.42	247.26	186.66	1,281.80
044-072-160	085471026-001-001	1	36.2	470.46	266.40	247.26	131.76	1,115.88
044-072-820	085471027-001-001	1	27.1	470.46	199.80	247.26	98.82	1,016.34
044-072-190	085471029-001-001	1	126.7	470.46	932.46	247.26	461.16	2,111.34
044-072-640	085471030-001-001	1	27.1	470.46	199.80	247.26	98.82	1,016.34
044-072-680	085471031-001-001	1	15.1	470.46	111.00	247.26	54.90	883.62
044-072-230	085471032-001-001	1	51.3	470.46	377.42	247.26	186.66	1,281.80
044-072-740	085471033-001-001	1	57.3	470.46	421.82	247.26	208.62	1,348.16
044-072-600	085471034-001-001	1	87.5	470.46	643.84	247.26	318.42	1,679.98
044-072-620	085471035-001-001	1	114.6	470.46	843.66	247.26	417.24	1,978.62
044-072-580	085471036-001-001	1	48.3	470.46	355.22	247.26	175.68	1,248.62
044-072-590	085471037-001-001	1	72.4	470.46	532.82	247.26	263.52	1,514.06
044-312-340	085471038-001-001	1	36.2	470.46	266.40	247.26	131.76	1,115.88
044-072-140	085471039-001-001	1	48.3	470.46	355.22	247.26	175.68	1,248.62
044-072-110	085471040-001-001	1	87.5	470.46	643.84	247.26	318.42	1,679.98
044-072-800	085471041-001-001	1	21.1	470.46	155.40	247.26	76.86	949.98
044-341-470	085471042-001-001	1	81.4	470.46	599.44	247.26	296.46	1,613.62
044-341-350	085471043-001-001	1	63.3	470.46	466.22	247.26	230.58	1,414.52
044-072-200	085471044-001-001	1	51.3	470.46	377.42	247.26	186.66	1,281.80
044-091-020	085471045-001-001	1	12.1	470.46	88.80	247.26	43.92	850.44
044-091-010	085471046-001-001	1	283.6	470.46	2,086.94	247.26	1,032.12	3,836.78
044-064-180	085471047-001-001	1	27.1	470.46	199.80	247.26	98.82	1,016.34
044-331-030	085471049-001-001	1	57.3	470.46	421.82	247.26	208.62	1,348.16
044-064-210	085471050-001-001	1	60.3	470.46	444.02	247.26	219.60	1,381.34
044-331-020	085471051-001-001	1	0.0	470.46	-	247.26	-	717.72
044-064-130	085471052-001-001	1	30.2	470.46	222.00	247.26	109.80	1,049.52
044-064-120	085471053-001-001	1	63.3	470.46	466.22	247.26	230.58	1,414.52
044-072-810	085471055-001-001	1	48.3	470.46	355.22	247.26	175.68	1,248.62
044-064-110	085471056-001-001	1	18.1	470.46	133.20	247.26	65.88	916.80
044-064-030	085471057-001-001	1	51.3	470.46	377.42	247.26	186.66	1,281.80
044-064-050	085471058-001-001	1	0.0	470.46	-	247.26	-	717.72
044-071-130	085471059-001-001	1	159.9	470.46	1,176.68	247.26	581.94	2,476.34
044-071-120	085471060-001-001	1	84.5	470.46	621.64	247.26	307.44	1,646.80
044-064-380	085471061-001-001	1	69.4	470.46	510.62	247.26	252.54	1,480.88
044-064-010	085471062-001-001	1	96.5	470.46	710.44	247.26	351.36	1,779.52
044-091-060	085471063-001-001	1	75.4	470.46	555.04	247.26	274.50	1,547.26
044-072-170	085471064-001-001	1	60.3	470.46	444.02	247.26	219.60	1,381.34
044-091-030	085471065-001-001	1	171.9	470.46	1,265.48	247.26	625.86	2,609.06
044-091-070	085471066-001-001	1	120.7	470.46	888.06	247.26	439.20	2,044.98
044-091-040	085471067-001-001	1	45.2	470.46	333.02	247.26	164.70	1,215.44
044-091-050	085471068-001-001	1	3.0	470.46	22.20	247.26	10.98	750.90
044-072-660	085471069-001-001	1	21.1	470.46	155.40	247.26	76.86	949.98
044-072-180	085471070-001-001	1	39.2	470.46	288.62	247.26	142.74	1,149.08
044-072-630	085471071-001-001	1	78.4	470.46	577.24	247.26	285.48	1,580.44
044-064-140	085471072-001-001	1	93.5	470.46	688.24	247.26	340.38	1,746.34
044-064-160	085471073-001-001	1	72.4	470.46	532.82	247.26	263.52	1,514.06
044-064-150	085471074-001-001	1	87.5	470.46	643.84	247.26	318.42	1,679.98
044-342-320	085471075-001-001	1	114.6	470.46	843.66	247.26	417.24	1,978.62
044-071-090	085471076-001-001	1	87.5	470.46	643.84	247.26	318.42	1,679.98
044-084-180	085471077-001-001	1	63.3	470.46	466.22	247.26	230.58	1,414.52
044-342-310	085471079-001-001	1	54.3	470.46	399.62	247.26	197.64	1,314.98
044-071-100	085471080-001-001	1	42.2	470.46	310.82	247.26	153.72	1,182.26
044-342-150	085471081-001-001	1	51.3	470.46	377.42	247.26	186.66	1,281.80
044-342-170	085471082-001-001	1	126.7	470.46	932.46	247.26	461.16	2,111.34
044-342-190	085471083-001-001	1	48.3	470.46	355.22	247.26	175.68	1,248.62
044-342-100	085471084-001-001	1	120.7	470.46	888.06	247.26	439.20	2,044.98
044-342-160	085471085-001-001	1	48.3	470.46	355.22	247.26	175.68	1,248.62
044-342-110	085471086-001-001	1	123.7	470.46	910.26	247.26	450.18	2,078.16
044-071-110	085471087-001-001	1	3.0	470.46	22.20	247.26	10.98	750.90
044-072-570	085471088-001-001	1	147.8	470.46	1,087.88	247.26	538.02	2,343.62
044-071-070	085471089-001-001	1	33.2	470.46	244.20	247.26	120.78	1,082.70
044-071-080	085471090-001-001	1	54.3	470.46	399.62	247.26	197.64	1,314.98
044-071-040	085471091-001-001	1	36.2	470.46	266.40	247.26	131.76	1,115.88
044-071-060	085471092-001-001	1	66.4	470.46	488.42	247.26	241.56	1,447.70

City of Belmont
Sewer Service Charges
Fiscal Year 2026/27

APN	Account Number	Dwelling Units	Annualized Water Consumption (HCF)	Base Collection Charge	Flow Collection Charge	Base Treatment Charge	Flow Treatment Charge	Total Sewer Service Charge (1)
044-342-430	085471093-001-001	1	150.8	470.46	1,110.08	247.26	549.00	2,376.80
044-342-410	085471094-001-001	1	36.2	470.46	266.40	247.26	131.76	1,115.88
044-342-380	085471096-001-001	1	165.9	470.46	1,221.08	247.26	603.90	2,542.70
044-342-370	085471097-001-001	1	108.6	470.46	799.24	247.26	395.28	1,912.24
044-342-360	085471098-001-001	1	99.5	470.46	732.64	247.26	362.34	1,812.70
044-072-720	085471099-001-001	1	60.3	470.46	444.02	247.26	219.60	1,381.34
044-342-140	085471100-001-001	1	93.5	470.46	688.24	247.26	340.38	1,746.34
044-071-030	085471101-001-001	1	102.6	470.46	754.84	247.26	373.32	1,845.88
044-342-130	085471102-001-001	1	108.6	470.46	799.24	247.26	395.28	1,912.24
044-342-180	085471103-001-001	1	51.3	470.46	377.42	247.26	186.66	1,281.80
044-331-050	085471105-001-001	1	60.3	470.46	444.02	247.26	219.60	1,381.34
044-064-060	085471106-001-001	1	21.1	470.46	155.40	247.26	76.86	949.98
044-064-040	085471108-001-001	1	66.4	470.46	488.42	247.26	241.56	1,447.70
044-064-090	085471109-001-001	1	3.0	470.46	22.20	247.26	10.98	750.90
044-064-020	085471110-001-001	1	84.5	470.46	621.64	247.26	307.44	1,646.80
044-342-010	085471111-001-001	1	45.2	470.46	333.02	247.26	164.70	1,215.44
044-342-490	085471112-001-001	1	126.7	470.46	932.46	247.26	461.16	2,111.34
044-071-010	085471113-001-001	1	78.4	470.46	577.24	247.26	285.48	1,580.44
044-342-500	085471114-001-001	1	30.2	470.46	222.00	247.26	109.80	1,049.52
044-342-480	085471115-001-001	1	111.6	470.46	821.46	247.26	406.26	1,945.44
044-071-020	085471116-001-001	1	15.1	470.46	111.00	247.26	54.90	883.62
044-064-080	085471117-001-001	1	27.1	470.46	199.80	247.26	98.82	1,016.34
044-342-520	085471118-001-001	1	48.3	470.46	355.22	247.26	175.68	1,248.62
044-342-270	085471119-001-001	1	69.4	470.46	510.62	247.26	252.54	1,480.88
044-342-280	085471120-001-001	1	39.2	470.46	288.62	247.26	142.74	1,149.08
044-342-350	085471121-001-001	1	36.2	470.46	266.40	247.26	131.76	1,115.88
044-342-330	085471122-001-001	1	6.0	470.46	44.40	247.26	21.96	784.08
044-342-050	085471123-001-001	1	48.3	470.46	355.22	247.26	175.68	1,248.62
044-342-070	085471124-001-001	1	39.2	470.46	288.62	247.26	142.74	1,149.08
044-342-060	085471125-001-001	1	39.2	470.46	288.62	247.26	142.74	1,149.08
044-342-120	085471126-001-001	1	42.2	470.46	310.82	247.26	153.72	1,182.26
044-342-080	085471127-001-001	1	57.3	470.46	421.82	247.26	208.62	1,348.16
044-342-090	085471128-001-001	1	72.4	470.46	532.82	247.26	263.52	1,514.06
044-342-020	085471129-001-001	1	57.3	470.46	421.82	247.26	208.62	1,348.16
044-131-190	085471130-001-001	1	175.0	470.46	1,287.68	247.26	636.84	2,642.24
044-131-210	085471131-001-001	1	99.5	470.46	732.64	247.26	362.34	1,812.70
044-342-040	085471132-001-001	1	69.4	470.46	510.62	247.26	252.54	1,480.88
044-131-200	085471133-001-001	1	87.5	470.46	643.84	247.26	318.42	1,679.98
044-342-030	085471134-001-001	1	42.2	470.46	310.82	247.26	153.72	1,182.26
044-342-450	085471135-001-001	1	69.4	470.46	510.62	247.26	252.54	1,480.88
044-342-290	085471136-001-001	1	12.1	470.46	88.80	247.26	43.92	850.44
044-342-440	085471137-001-001	1	24.1	470.46	177.60	247.26	87.84	983.16
044-342-510	085471138-001-001	1	42.2	470.46	310.82	247.26	153.72	1,182.26
044-342-300	085471139-001-001	1	69.4	470.46	510.62	247.26	252.54	1,480.88
044-331-100	085471140-001-001	1	75.4	470.46	555.04	247.26	274.50	1,547.26
044-342-260	085471141-001-001	1	81.4	470.46	599.44	247.26	296.46	1,613.62
044-342-550	085471142-001-001	1	30.2	470.46	222.00	247.26	109.80	1,049.52
044-342-220	085471143-001-001	1	117.6	470.46	865.86	247.26	428.22	2,011.80
044-342-250	085471144-001-001	1	87.5	470.46	643.84	247.26	318.42	1,679.98
044-342-240	085471145-001-001	1	21.1	470.46	155.40	247.26	76.86	949.98
044-342-230	085471146-001-001	1	36.2	470.46	266.40	247.26	131.76	1,115.88
044-131-130	085471147-001-001	1	244.3	470.46	1,798.32	247.26	889.38	3,405.42
044-131-140	085471148-001-001	1	135.7	470.46	999.06	247.26	494.10	2,210.88
044-131-300	085471149-001-001	1	132.7	470.46	976.86	247.26	483.12	2,177.70
044-131-290	085471150-001-001	1	39.2	470.46	288.62	247.26	142.74	1,149.08
044-131-170	085471151-001-001	1	54.3	470.46	399.62	247.26	197.64	1,314.98
044-131-180	085471152-001-001	1	24.1	470.46	177.60	247.26	87.84	983.16
044-172-120	085471153-001-001	1	141.8	470.46	1,043.46	247.26	516.06	2,277.24
044-172-130	085471154-001-001	1	78.4	470.46	577.24	247.26	285.48	1,580.44
044-172-140	085471155-001-001	1	48.3	470.46	355.22	247.26	175.68	1,248.62
044-172-150	085471156-001-001	1	63.3	470.46	466.22	247.26	230.58	1,414.52
044-241-210	085471157-001-001	1	202.1	470.46	1,487.50	247.26	735.66	2,940.88
045-281-240	085471158-001-001	1	9.0	470.46	66.60	247.26	32.94	817.26
044-053-050	085471159-001-001	1	72.4	470.46	532.82	247.26	263.52	1,514.06
044-053-060	085471160-001-001	1	63.3	470.46	466.22	247.26	230.58	1,414.52
044-053-040	085471161-001-001	1	30.2	470.46	222.00	247.26	109.80	1,049.52
044-053-070	085471162-001-001	1	18.1	470.46	133.20	247.26	65.88	916.80
044-053-030	085471163-001-001	1	48.3	470.46	355.22	247.26	175.68	1,248.62

City of Belmont
Sewer Service Charges
Fiscal Year 2026/27

APN	Account Number	Dwelling Units	Annualized Water Consumption (HCF)	Base Collection Charge	Flow Collection Charge	Base Treatment Charge	Flow Treatment Charge	Total Sewer Service Charge (1)
044-053-080	085471164-001-001	1	39.2	470.46	288.62	247.26	142.74	1,149.08
044-084-240	085471165-001-001	1	111.6	470.46	821.46	247.26	406.26	1,945.44
044-084-270	085471166-001-001	1	36.2	470.46	266.40	247.26	131.76	1,115.88
044-084-300	085471167-001-001	1	66.4	470.46	488.42	247.26	241.56	1,447.70
044-084-280	085471168-001-001	1	99.5	470.46	732.64	247.26	362.34	1,812.70
044-084-260	085471169-001-001	1	93.5	470.46	688.24	247.26	340.38	1,746.34
044-084-290	085471170-001-001	1	126.7	470.46	932.46	247.26	461.16	2,111.34
044-172-030	085471171-001-001	1	54.3	470.46	399.62	247.26	197.64	1,314.98
044-172-040	085471172-001-001	1	66.4	470.46	488.42	247.26	241.56	1,447.70
044-172-050	085471173-001-001	1	54.3	470.46	399.62	247.26	197.64	1,314.98
044-172-060	085471174-001-001	1	33.2	470.46	244.20	247.26	120.78	1,082.70
044-172-070	085471175-001-001	1	63.3	470.46	466.22	247.26	230.58	1,414.52
044-172-080	085471176-001-001	1	45.2	470.46	333.02	247.26	164.70	1,215.44
044-172-090	085471177-001-001	1	30.2	470.46	222.00	247.26	109.80	1,049.52
044-172-110	085471178-001-001	1	72.4	470.46	532.82	247.26	263.52	1,514.06
043-302-440	085471179-001-001	1	66.4	470.46	488.42	247.26	241.56	1,447.70
043-302-410	085471180-001-001	1	72.4	470.46	532.82	247.26	263.52	1,514.06
043-302-420	085471181-001-001	1	120.7	470.46	888.06	247.26	439.20	2,044.98
043-302-430	085471182-001-001	1	69.4	470.46	510.62	247.26	252.54	1,480.88
044-171-150	085471183-001-001	1	9.0	470.46	66.60	247.26	32.94	817.26
044-171-140	085471184-001-001	1	36.2	470.46	266.40	247.26	131.76	1,115.88
043-302-050	085471185-001-001	1	60.3	470.46	444.02	247.26	219.60	1,381.34
043-302-340	085471186-001-001	1	57.3	470.46	421.82	247.26	208.62	1,348.16
043-302-040	085471187-001-001	1	66.4	470.46	488.42	247.26	241.56	1,447.70
043-302-350	085471188-001-001	1	72.4	470.46	532.82	247.26	263.52	1,514.06
044-054-180	085471189-001-001	1	63.3	470.46	466.22	247.26	230.58	1,414.52
044-054-190	085471190-001-001	1	57.3	470.46	421.82	247.26	208.62	1,348.16
044-054-010	085471191-001-001	1	81.4	470.46	599.44	247.26	296.46	1,613.62
044-053-020	085471192-001-001	1	24.1	470.46	177.60	247.26	87.84	983.16
044-054-150	085471193-001-001	1	48.3	470.46	355.22	247.26	175.68	1,248.62
044-054-160	085471194-001-001	1	66.4	470.46	488.42	247.26	241.56	1,447.70
044-054-170	085471195-001-001	1	9.0	470.46	66.60	247.26	32.94	817.26
044-054-120	085471196-001-001	1	99.5	470.46	732.64	247.26	362.34	1,812.70
044-084-310	085471197-001-001	1	36.2	470.46	266.40	247.26	131.76	1,115.88
044-054-130	085471198-001-001	1	90.5	470.46	666.04	247.26	329.40	1,713.16
044-054-110	085471199-001-001	1	42.2	470.46	310.82	247.26	153.72	1,182.26
044-054-140	085471200-001-001	1	87.5	470.46	643.84	247.26	318.42	1,679.98
044-082-010	085471201-001-001	1	6.0	470.46	44.40	247.26	21.96	784.08
044-053-100	085471202-001-001	1	42.2	470.46	310.82	247.26	153.72	1,182.26
044-082-020	085471203-001-001	1	75.4	470.46	555.04	247.26	274.50	1,547.26
044-053-120	085471204-001-001	1	39.2	470.46	288.62	247.26	142.74	1,149.08
044-053-090	085471205-001-001	1	72.4	470.46	532.82	247.26	263.52	1,514.06
044-084-220	085471207-001-001	1	132.7	470.46	976.86	247.26	483.12	2,177.70
044-084-190	085471208-001-001	1	48.3	470.46	355.22	247.26	175.68	1,248.62
044-084-230	085471210-001-001	1	63.3	470.46	466.22	247.26	230.58	1,414.52
044-084-210	085471211-001-001	1	66.4	470.46	488.42	247.26	241.56	1,447.70
044-084-200	085471212-001-001	1	141.8	470.46	1,043.46	247.26	516.06	2,277.24
044-043-390	085471213-001-001	1	69.4	470.46	510.62	247.26	252.54	1,480.88
044-043-430	085471214-001-001	1	75.4	470.46	555.04	247.26	274.50	1,547.26
044-043-410	085471215-001-001	1	108.6	470.46	799.24	247.26	395.28	1,912.24
044-043-400	085471217-001-001	1	60.3	470.46	444.02	247.26	219.60	1,381.34
044-043-440	085471218-001-001	1	96.5	470.46	710.44	247.26	351.36	1,779.52
044-053-230	085471219-001-001	1	81.4	470.46	599.44	247.26	296.46	1,613.62
044-052-010	085471220-001-001	1	57.3	470.46	421.82	247.26	208.62	1,348.16
044-053-220	085471221-001-001	1	75.4	470.46	555.04	247.26	274.50	1,547.26
044-052-030	085471222-001-001	1	93.5	470.46	688.24	247.26	340.38	1,746.34
044-053-210	085471223-001-001	1	48.3	470.46	355.22	247.26	175.68	1,248.62
044-053-140	085471225-001-001	1	63.3	470.46	466.22	247.26	230.58	1,414.52
044-082-140	085471226-001-001	1	42.2	470.46	310.82	247.26	153.72	1,182.26
044-082-160	085471227-001-001	1	51.3	470.46	377.42	247.26	186.66	1,281.80
044-082-180	085471228-001-001	1	87.5	470.46	643.84	247.26	318.42	1,679.98
044-082-170	085471229-001-001	1	36.2	470.46	266.40	247.26	131.76	1,115.88
044-082-130	085471230-001-001	1	42.2	470.46	310.82	247.26	153.72	1,182.26
044-082-120	085471231-001-001	1	63.3	470.46	466.22	247.26	230.58	1,414.52
044-082-190	085471232-001-001	1	39.2	470.46	288.62	247.26	142.74	1,149.08
044-082-110	085471233-001-001	2	87.5	940.92	643.84	494.52	318.42	2,397.70
044-082-090	085471234-001-001	1	27.1	470.46	199.80	247.26	98.82	1,016.34
044-053-150	085471235-001-001	1	54.3	470.46	399.62	247.26	197.64	1,314.98

City of Belmont
Sewer Service Charges
Fiscal Year 2026/27

APN	Account Number	Dwelling Units	Annualized Water Consumption (HCF)	Base Collection Charge	Flow Collection Charge	Base Treatment Charge	Flow Treatment Charge	Total Sewer Service Charge (1)
044-082-100	085471236-001-001	1	99.5	470.46	732.64	247.26	362.34	1,812.70
043-253-100	085471237-001-001	1	48.3	470.46	355.22	247.26	175.68	1,248.62
043-251-020	085471238-001-001	1	57.3	470.46	421.82	247.26	208.62	1,348.16
044-081-180	085471239-001-001	1	24.1	470.46	177.60	247.26	87.84	983.16
043-251-040	085471240-001-001	1	0.0	470.46	-	247.26	-	717.72
044-081-130	085471241-001-001	1	36.2	470.46	266.40	247.26	131.76	1,115.88
044-081-120	085471242-001-001	1	126.7	470.46	932.46	247.26	461.16	2,111.34
044-052-040	085471243-001-001	1	96.5	470.46	710.44	247.26	351.36	1,779.52
044-052-080	085471244-001-001	1	54.3	470.46	399.62	247.26	197.64	1,314.98
044-052-130	085471245-001-001	1	27.1	470.46	199.80	247.26	98.82	1,016.34
044-052-140	085471246-001-001	1	24.1	470.46	177.60	247.26	87.84	983.16
044-052-060	085471247-001-001	1	60.3	470.46	444.02	247.26	219.60	1,381.34
044-052-050	085471248-001-001	1	54.3	470.46	399.62	247.26	197.64	1,314.98
043-251-110	085471249-001-001	1	111.6	470.46	821.46	247.26	406.26	1,945.44
043-251-440	085471250-001-001	1	27.1	470.46	199.80	247.26	98.82	1,016.34
043-251-090	085471251-001-001	1	0.0	470.46	-	247.26	-	717.72
043-251-070	085471253-001-001	1	99.5	470.46	732.64	247.26	362.34	1,812.70
043-252-270	085471254-001-001	1	105.6	470.46	777.04	247.26	384.30	1,879.06
043-252-250	085471255-001-001	1	39.2	470.46	288.62	247.26	142.74	1,149.08
043-251-030	085471256-001-001	1	75.4	470.46	555.04	247.26	274.50	1,547.26
043-251-060	085471257-001-001	1	105.6	470.46	777.04	247.26	384.30	1,879.06
043-252-330	085471258-001-001	1	165.9	470.46	1,221.08	247.26	603.90	2,542.70
043-251-050	085471259-001-001	1	3.0	470.46	22.20	247.26	10.98	750.90
043-252-260	085471260-001-001	1	39.2	470.46	288.62	247.26	142.74	1,149.08
043-252-190	085471262-001-001	1	21.1	470.46	155.40	247.26	76.86	949.98
043-253-020	085471263-001-001	1	42.2	470.46	310.82	247.26	153.72	1,182.26
043-253-030	085471264-001-001	1	30.2	470.46	222.00	247.26	109.80	1,049.52
043-253-090	085471265-001-001	1	42.2	470.46	310.82	247.26	153.72	1,182.26
043-252-180	085471266-001-001	1	12.1	470.46	88.80	247.26	43.92	850.44
044-082-080	085471267-001-001	1	72.4	470.46	532.82	247.26	263.52	1,514.06
044-082-060	085471268-001-001	1	51.3	470.46	377.42	247.26	186.66	1,281.80
044-082-070	085471269-001-001	1	24.1	470.46	177.60	247.26	87.84	983.16
044-082-050	085471270-001-001	1	30.2	470.46	222.00	247.26	109.80	1,049.52
044-082-030	085471271-001-001	1	57.3	470.46	421.82	247.26	208.62	1,348.16
044-082-040	085471272-001-001	1	72.4	470.46	532.82	247.26	263.52	1,514.06
044-081-020	085471273-001-001	1	45.2	470.46	333.02	247.26	164.70	1,215.44
044-052-120	085471274-001-001	1	54.3	470.46	399.62	247.26	197.64	1,314.98
044-081-030	085471275-001-001	1	33.2	470.46	244.20	247.26	120.78	1,082.70
044-081-040	085471276-001-001	1	15.1	470.46	111.00	247.26	54.90	883.62
044-052-100	085471278-001-001	1	24.1	470.46	177.60	247.26	87.84	983.16
044-053-200	085471279-001-001	1	168.9	470.46	1,243.28	247.26	614.88	2,575.88
044-053-170	085471280-001-001	1	57.3	470.46	421.82	247.26	208.62	1,348.16
044-053-240	085471281-001-001	1	45.2	470.46	333.02	247.26	164.70	1,215.44
044-053-160	085471282-001-001	1	60.3	470.46	444.02	247.26	219.60	1,381.34
044-053-190	085471283-001-001	1	84.5	470.46	621.64	247.26	307.44	1,646.80
044-053-180	085471284-001-001	1	39.2	470.46	288.62	247.26	142.74	1,149.08
044-081-070	085471285-001-001	1	117.6	470.46	865.86	247.26	428.22	2,011.80
044-081-160	085471286-001-001	1	45.2	470.46	333.02	247.26	164.70	1,215.44
044-022-340	085471287-001-001	1	51.3	470.46	377.42	247.26	186.66	1,281.80
044-081-090	085471288-001-001	1	27.1	470.46	199.80	247.26	98.82	1,016.34
044-081-110	085471289-001-001	1	24.1	470.46	177.60	247.26	87.84	983.16
044-081-170	085471290-001-001	1	72.4	470.46	532.82	247.26	263.52	1,514.06
044-174-010	085471291-001-001	1	30.2	470.46	222.00	247.26	109.80	1,049.52
043-252-090	085471292-001-001	1	33.2	470.46	244.20	247.26	120.78	1,082.70
043-252-320	085471293-001-001	1	99.5	470.46	732.64	247.26	362.34	1,812.70
043-252-380	085471294-001-001	1	51.3	470.46	377.42	247.26	186.66	1,281.80
043-251-360	085471295-001-001	1	24.1	470.46	177.60	247.26	87.84	983.16
043-252-150	085471297-001-001	1	90.5	470.46	666.04	247.26	329.40	1,713.16
043-252-130	085471298-001-001	1	45.2	470.46	333.02	247.26	164.70	1,215.44
043-252-100	085471299-001-001	1	93.5	470.46	688.24	247.26	340.38	1,746.34
045-101-110	085471300-001-001	1	21.1	470.46	155.40	247.26	76.86	949.98
043-252-120	085471301-001-001	1	18.1	470.46	133.20	247.26	65.88	916.80
043-252-140	085471302-001-001	1	81.4	470.46	599.44	247.26	296.46	1,613.62
044-012-460	085471305-001-001	1	21.1	470.46	155.40	247.26	76.86	949.98
044-111-040	085471306-001-001	1	75.4	470.46	555.04	247.26	274.50	1,547.26
044-012-470	085471307-001-001	1	96.5	470.46	710.44	247.26	351.36	1,779.52
044-012-050	085471308-001-001	1	36.2	470.46	266.40	247.26	131.76	1,115.88
043-263-100	085471310-001-001	1	15.1	470.46	111.00	247.26	54.90	883.62

City of Belmont
Sewer Service Charges
Fiscal Year 2026/27

APN	Account Number	Dwelling Units	Annualized Water Consumption (HCF)	Base Collection Charge	Flow Collection Charge	Base Treatment Charge	Flow Treatment Charge	Total Sewer Service Charge (1)
043-263-060	085471311-001-001	1	51.3	470.46	377.42	247.26	186.66	1,281.80
043-263-080	085471312-001-001	1	78.4	470.46	577.24	247.26	285.48	1,580.44
043-263-070	085471313-001-001	1	48.3	470.46	355.22	247.26	175.68	1,248.62
043-263-090	085471314-001-001	1	42.2	470.46	310.82	247.26	153.72	1,182.26
043-261-060	085471315-001-001	1	99.5	470.46	732.64	247.26	362.34	1,812.70
043-261-030	085471316-001-001	1	51.3	470.46	377.42	247.26	186.66	1,281.80
043-261-040	085471317-001-001	1	81.4	470.46	599.44	247.26	296.46	1,613.62
043-261-070	085471318-001-001	1	15.1	470.46	111.00	247.26	54.90	883.62
043-262-010	085471319-001-001	1	27.1	470.46	199.80	247.26	98.82	1,016.34
043-261-050	085471320-001-001	1	36.2	470.46	266.40	247.26	131.76	1,115.88
044-012-080	085471321-001-001	1	211.2	470.46	1,554.10	247.26	768.60	3,040.42
044-012-430	085471322-001-001	1	105.6	470.46	777.04	247.26	384.30	1,879.06
044-012-120	085471323-001-001	1	54.3	470.46	399.62	247.26	197.64	1,314.98
044-012-420	085471325-001-001	1	42.2	470.46	310.82	247.26	153.72	1,182.26
044-012-060	085471326-001-001	1	78.4	470.46	577.24	247.26	285.48	1,580.44
043-262-220	085471327-001-001	1	114.6	470.46	843.66	247.26	417.24	1,978.62
043-262-020	085471328-001-001	1	24.1	470.46	177.60	247.26	87.84	983.16
043-262-090	085471329-001-001	1	117.6	470.46	865.86	247.26	428.22	2,011.80
043-262-030	085471330-001-001	1	45.2	470.46	333.02	247.26	164.70	1,215.44
043-262-070	085471331-001-001	1	60.3	470.46	444.02	247.26	219.60	1,381.34
043-262-050	085471332-001-001	1	24.1	470.46	177.60	247.26	87.84	983.16
044-011-360	085471333-001-001	1	153.8	470.46	1,132.28	247.26	559.98	2,409.98
044-011-020	085471334-001-001	1	60.3	470.46	444.02	247.26	219.60	1,381.34
043-263-120	085471335-001-001	1	132.7	470.46	976.86	247.26	483.12	2,177.70
044-011-340	085471336-001-001	1	9.0	470.46	66.60	247.26	32.94	817.26
044-011-350	085471338-001-001	1	57.3	470.46	421.82	247.26	208.62	1,348.16
043-263-040	085471339-001-001	1	27.1	470.46	199.80	247.26	98.82	1,016.34
043-263-050	085471340-001-001	1	39.2	470.46	288.62	247.26	142.74	1,149.08
043-263-010	085471341-001-001	1	18.1	470.46	133.20	247.26	65.88	916.80
043-262-170	085471342-001-001	1	48.3	470.46	355.22	247.26	175.68	1,248.62
043-263-020	085471343-001-001	1	48.3	470.46	355.22	247.26	175.68	1,248.62
043-263-350	085471344-001-001	1	51.3	470.46	377.42	247.26	186.66	1,281.80
043-253-060	085471345-001-001	1	102.6	470.46	754.84	247.26	373.32	1,845.88
043-251-100	085471346-001-001	1	24.1	470.46	177.60	247.26	87.84	983.16
043-253-040	085471347-001-001	1	27.1	470.46	199.80	247.26	98.82	1,016.34
043-251-120	085471348-001-001	1	102.6	470.46	754.84	247.26	373.32	1,845.88
043-251-160	085471349-001-001	1	75.4	470.46	555.04	247.26	274.50	1,547.26
043-253-070	085471350-001-001	1	42.2	470.46	310.82	247.26	153.72	1,182.26
044-041-040	085471351-001-001	1	102.6	470.46	754.84	247.26	373.32	1,845.88
044-012-180	085471352-001-001	1	78.4	470.46	577.24	247.26	285.48	1,580.44
044-041-020	085471353-001-001	1	96.5	470.46	710.44	247.26	351.36	1,779.52
044-041-010	085471354-001-001	1	123.7	470.46	910.26	247.26	450.18	2,078.16
044-041-030	085471355-001-001	1	57.3	470.46	421.82	247.26	208.62	1,348.16
044-012-490	085471356-001-001	1	57.3	470.46	421.82	247.26	208.62	1,348.16
044-012-450	085471357-001-001	1	63.3	470.46	466.22	247.26	230.58	1,414.52
044-012-400	085471358-001-001	1	45.2	470.46	333.02	247.26	164.70	1,215.44
044-011-330	085471359-001-001	1	126.7	470.46	932.46	247.26	461.16	2,111.34
043-263-140	085471360-001-001	1	54.3	470.46	399.62	247.26	197.64	1,314.98
044-012-370	085471361-001-001	1	72.4	470.46	532.82	247.26	263.52	1,514.06
044-012-410	085471362-001-001	1	72.4	470.46	532.82	247.26	263.52	1,514.06
043-263-340	085471363-001-001	1	99.5	470.46	732.64	247.26	362.34	1,812.70
043-263-360	085471364-001-001	1	54.3	470.46	399.62	247.26	197.64	1,314.98
043-262-180	085471365-001-001	1	84.5	470.46	621.64	247.26	307.44	1,646.80
043-262-140	085471366-001-001	1	45.2	470.46	333.02	247.26	164.70	1,215.44
043-262-190	085471367-001-001	1	33.2	470.46	244.20	247.26	120.78	1,082.70
043-262-150	085471368-001-001	1	6.0	470.46	44.40	247.26	21.96	784.08
043-262-200	085471369-001-001	1	99.5	470.46	732.64	247.26	362.34	1,812.70
043-262-130	085471370-001-001	1	39.2	470.46	288.62	247.26	142.74	1,149.08
043-262-040	085471371-001-001	1	81.4	470.46	599.44	247.26	296.46	1,613.62
043-262-100	085471372-001-001	1	60.3	470.46	444.02	247.26	219.60	1,381.34
043-262-080	085471373-001-001	1	135.7	470.46	999.06	247.26	494.10	2,210.88
043-262-110	085471374-001-001	1	63.3	470.46	466.22	247.26	230.58	1,414.52
043-251-240	085471375-001-001	1	102.6	470.46	754.84	247.26	373.32	1,845.88
043-251-190	085471376-001-001	1	27.1	470.46	199.80	247.26	98.82	1,016.34
044-021-170	085471377-001-001	1	105.6	470.46	777.04	247.26	384.30	1,879.06
043-251-250	085471379-001-001	1	45.2	470.46	333.02	247.26	164.70	1,215.44
043-252-160	085471380-001-001	1	123.7	470.46	910.26	247.26	450.18	2,078.16
043-262-210	085471381-001-001	1	24.1	470.46	177.60	247.26	87.84	983.16

City of Belmont
Sewer Service Charges
Fiscal Year 2026/27

APN	Account Number	Dwelling Units	Annualized Water Consumption (HCF)	Base Collection Charge	Flow Collection Charge	Base Treatment Charge	Flow Treatment Charge	Total Sewer Service Charge (1)
044-012-380	085471382-001-001	1	87.5	470.46	643.84	247.26	318.42	1,679.98
044-011-460	085471383-001-001	1	36.2	470.46	266.40	247.26	131.76	1,115.88
044-012-090	085471384-001-001	1	84.5	470.46	621.64	247.26	307.44	1,646.80
044-011-370	085471385-001-001	1	30.2	470.46	222.00	247.26	109.80	1,049.52
044-012-440	085471386-001-001	1	42.2	470.46	310.82	247.26	153.72	1,182.26
043-251-310	085471387-001-001	1	9.0	470.46	66.60	247.26	32.94	817.26
043-251-430	085471388-001-001	1	117.6	470.46	865.86	247.26	428.22	2,011.80
043-261-010	085471389-001-001	1	54.3	470.46	399.62	247.26	197.64	1,314.98
043-251-280	085471390-001-001	1	57.3	470.46	421.82	247.26	208.62	1,348.16
043-251-300	085471391-001-001	1	18.1	470.46	133.20	247.26	65.88	916.80
043-251-290	085471392-001-001	1	51.3	470.46	377.42	247.26	186.66	1,281.80
043-251-270	085471394-001-001	1	30.2	470.46	222.00	247.26	109.80	1,049.52
043-252-040	085471395-001-001	1	42.2	470.46	310.82	247.26	153.72	1,182.26
043-251-370	085471396-001-001	1	24.1	470.46	177.60	247.26	87.84	983.16
043-252-060	085471397-001-001	1	42.2	470.46	310.82	247.26	153.72	1,182.26
043-252-070	085471398-001-001	1	45.2	470.46	333.02	247.26	164.70	1,215.44
045-181-280	085716882-001-001	1	117.6	470.46	865.86	247.26	428.22	2,011.80
044-303-160	085716883-001-001	5	193.1	2,352.30	1,420.90	1,236.30	702.72	5,712.22
044-303-080	085716884-001-001	1	9.0	470.46	66.60	247.26	32.94	817.26
045-023-120	085716885-001-001	7	226.2	3,293.22	1,665.12	1,730.82	823.50	7,512.66
045-023-190	085716886-001-001	5	395.2	2,352.30	2,908.40	1,236.30	1,438.40	7,935.40
045-013-150	085716887-001-001	9	171.9	4,234.14	1,265.48	2,225.34	625.86	8,350.82
045-013-150	085716888-001-001	9	289.6	4,234.14	2,131.34	2,225.34	1,054.08	9,644.90
044-222-200	085716889-001-001	22	633.5	10,350.12	4,662.34	5,439.72	2,305.82	22,758.00
044-222-190	085716890-001-001	5	120.7	2,352.30	888.06	1,236.30	439.20	4,915.86
045-022-190	085716891-001-001	5	75.4	2,352.30	555.04	1,236.30	274.50	4,418.14
045-061-170	085716893-001-001	8	214.2	3,763.68	1,576.30	1,978.08	779.58	8,097.64
045-061-180	085716894-001-001	8	352.9	3,763.68	2,597.58	1,978.08	1,284.66	9,624.00
045-022-200	085716895-001-001	5	383.1	2,352.30	2,819.60	1,236.30	1,394.48	7,802.68
045-022-210	085716896-001-001	5	223.2	2,352.30	1,642.92	1,236.30	812.52	6,044.04
045-061-040	085716899-001-001	8	238.3	3,763.68	1,753.92	1,978.08	867.42	8,363.10
045-061-190	085716900-001-001	8	217.2	3,763.68	1,598.50	1,978.08	790.56	8,130.82
045-061-070	085716901-001-001	8	597.3	3,763.68	4,395.92	1,978.08	2,174.06	12,311.74
045-061-060	085716902-001-001	8	208.1	3,763.68	1,531.90	1,978.08	757.62	8,031.28
045-061-050	085716903-001-001	8	271.5	3,763.68	1,998.14	1,978.08	988.20	8,728.10
045-061-150	085716904-001-001	8	509.8	3,763.68	3,752.06	1,978.08	1,855.64	11,349.46
045-181-280	085716905-001-001	1	0.0	470.46	-	247.26	-	717.72
044-012-070	085716906-001-001	1	63.3	470.46	466.22	247.26	230.58	1,414.52
045-152-110	085716907-001-001	5	241.3	2,352.30	1,776.12	1,236.30	878.40	6,243.12
045-181-250	085716908-001-001	1	69.4	470.46	510.62	247.26	252.54	1,480.88
044-301-620	085716909-001-001	1	307.7	470.46	4,399.90	247.26	2,178.40	7,296.02
045-013-040	085716910-001-001	1	253.4	470.46	1,864.92	247.26	922.32	3,504.96
045-023-050	085716911-001-001	1	196.1	470.46	1,443.10	247.26	713.70	2,874.52
045-023-110	085716912-001-001	7	241.3	3,293.22	1,776.12	1,730.82	878.40	7,678.56
043-313-240	085716913-001-001	1	117.6	470.46	865.86	247.26	428.22	2,011.80
044-172-210	085716914-001-001	1	0.0	470.46	-	247.26	-	717.72
044-303-010	085716915-001-001	2	159.9	940.92	1,176.68	494.52	581.94	3,194.06
044-303-060	085716916-001-001	5	159.9	2,352.30	1,176.68	1,236.30	581.94	5,347.22
045-013-150	085716917-001-001	9	199.1	4,234.14	1,465.30	2,225.34	724.68	8,649.46
045-013-180	085716918-001-001	24	431.4	11,291.04	3,174.82	5,934.24	1,570.16	21,970.26
045-023-150	085716919-001-001	9	359.0	4,234.14	2,641.98	2,225.34	1,306.62	10,408.08
045-023-200	085716920-001-001	5	368.0	2,352.30	2,708.60	1,236.30	1,339.58	7,636.78
043-322-450	085716921-001-001	1	81.4	470.46	599.44	247.26	296.46	1,613.62
043-322-650	085716922-001-001	1	30.2	470.46	222.00	247.26	109.80	1,049.52
043-321-160	085716923-001-001	1	39.2	470.46	288.62	247.26	142.74	1,149.08
043-232-310	085716924-001-001	1	57.3	470.46	421.82	247.26	208.62	1,348.16
044-260-160	085716925-001-001	1	262.4	470.46	1,931.54	247.26	955.26	3,604.52
045-081-430	085716926-001-001	3	57.3	1,411.38	421.82	741.78	208.62	2,783.60
045-024-090	085828485-001-001	9	425.3	4,234.14	3,130.42	2,225.34	1,548.20	11,138.10
045-024-110	085828486-001-001	9	349.9	4,234.14	2,575.38	2,225.34	1,273.68	10,308.54
043-311-860	085828487-001-001	1	54.3	470.46	399.62	247.26	197.64	1,314.98
043-313-020	085828490-001-001	1	48.3	470.46	355.22	247.26	175.68	1,248.62
043-165-240	086189904-001-001	1	60.3	470.46	444.02	247.26	219.60	1,381.34
043-165-250	086189905-001-001	1	48.3	470.46	355.22	247.26	175.68	1,248.62
043-165-360	086189906-001-001	1	42.2	470.46	310.82	247.26	153.72	1,182.26
043-165-340	086189907-001-001	1	12.1	470.46	88.80	247.26	43.92	850.44
043-165-320	086189909-001-001	1	42.2	470.46	310.82	247.26	153.72	1,182.26
043-165-370	086189910-001-001	1	78.4	470.46	577.24	247.26	285.48	1,580.44

City of Belmont
Sewer Service Charges
Fiscal Year 2026/27

APN	Account Number	Dwelling Units	Annualized Water Consumption (HCF)	Base Collection Charge	Flow Collection Charge	Base Treatment Charge	Flow Treatment Charge	Total Sewer Service Charge (1)
043-165-350	086189912-001-001	1	48.3	470.46	355.22	247.26	175.68	1,248.62
043-165-390	086189913-001-001	1	18.1	470.46	133.20	247.26	65.88	916.80
043-165-430	086189914-001-001	1	114.6	470.46	843.66	247.26	417.24	1,978.62
043-165-400	086189915-001-001	1	66.4	470.46	488.42	247.26	241.56	1,447.70
043-165-420	086189916-001-001	1	84.5	470.46	621.64	247.26	307.44	1,646.80
043-165-380	086189917-001-001	1	93.5	470.46	688.24	247.26	340.38	1,746.34
043-165-410	086189918-001-001	1	39.2	470.46	288.62	247.26	142.74	1,149.08
043-164-210	086189919-001-001	1	63.3	470.46	466.22	247.26	230.58	1,414.52
043-164-200	086189920-001-001	1	60.3	470.46	444.02	247.26	219.60	1,381.34
043-164-220	086189921-001-001	1	60.3	470.46	444.02	247.26	219.60	1,381.34
043-164-180	086189922-001-001	1	108.6	470.46	799.24	247.26	395.28	1,912.24
043-164-230	086189923-001-001	1	153.8	470.46	1,132.28	247.26	559.98	2,409.98
043-164-190	086189924-001-001	1	33.2	470.46	244.20	247.26	120.78	1,082.70
043-164-150	086189925-001-001	1	78.4	470.46	577.24	247.26	285.48	1,580.44
043-164-140	086189926-001-001	1	60.3	470.46	444.02	247.26	219.60	1,381.34
043-164-160	086189927-001-001	1	39.2	470.46	288.62	247.26	142.74	1,149.08
043-164-120	086189928-001-001	1	24.1	470.46	177.60	247.26	87.84	983.16
043-164-130	086189930-001-001	1	0.0	470.46	-	247.26	-	717.72
043-164-260	086189931-001-001	1	12.1	470.46	88.80	247.26	43.92	850.44
043-164-250	086189932-001-001	1	178.0	470.46	1,309.88	247.26	647.82	2,675.42
043-164-240	086189933-001-001	1	12.1	470.46	88.80	247.26	43.92	850.44
043-172-040	086189934-001-001	1	99.5	470.46	732.64	247.26	362.34	1,812.70
043-172-050	086189935-001-001	1	84.5	470.46	621.64	247.26	307.44	1,646.80
043-164-270	086189936-001-001	1	93.5	470.46	688.24	247.26	340.38	1,746.34
043-311-410	086189937-001-001	1	99.5	470.46	732.64	247.26	362.34	1,812.70
043-313-080	086189938-001-001	1	105.6	470.46	777.04	247.26	384.30	1,879.06
109-870-040	086189939-001-001	1	42.2	470.46	310.82	247.26	153.72	1,182.26
043-311-640	086189940-001-001	1	48.3	470.46	355.22	247.26	175.68	1,248.62
043-311-420	086189941-001-001	1	21.1	470.46	155.40	247.26	76.86	949.98
109-870-030	086189942-001-001	1	63.3	470.46	466.22	247.26	230.58	1,414.52
043-311-720	086189943-001-001	1	114.6	470.46	843.66	247.26	417.24	1,978.62
043-311-730	086189944-001-001	1	87.5	470.46	643.84	247.26	318.42	1,679.98
043-311-500	086189945-001-001	1	141.8	470.46	1,043.46	247.26	516.06	2,277.24
043-311-510	086189946-001-001	1	96.5	470.46	710.44	247.26	351.36	1,779.52
043-311-710	086189947-001-001	1	90.5	470.46	666.04	247.26	329.40	1,713.16
043-311-740	086189948-001-001	1	18.1	470.46	133.20	247.26	65.88	916.80
043-312-140	086189950-001-001	1	36.5	470.46	268.64	247.26	132.86	1,119.22
109-870-050	086189951-001-001	1	51.3	470.46	377.42	247.26	186.66	1,281.80
043-312-150	086189952-001-001	1	42.2	470.46	310.82	247.26	153.72	1,182.26
043-312-050	086189953-001-001	1	30.2	470.46	222.00	247.26	109.80	1,049.52
043-312-190	086189954-001-001	1	69.4	470.46	510.62	247.26	252.54	1,480.88
043-311-470	086189955-001-001	1	66.4	470.46	488.42	247.26	241.56	1,447.70
043-311-630	086189956-001-001	1	15.1	470.46	111.00	247.26	54.90	883.62
043-311-490	086189957-001-001	1	9.0	470.46	66.60	247.26	32.94	817.26
043-311-700	086189958-001-001	1	15.1	470.46	111.00	247.26	54.90	883.62
043-311-480	086189959-001-001	1	60.3	470.46	444.02	247.26	219.60	1,381.34
043-312-250	086189961-001-001	1	72.4	470.46	532.82	247.26	263.52	1,514.06
043-311-590	086189962-001-001	1	18.1	470.46	133.20	247.26	65.88	916.80
043-311-020	086189963-001-001	1	30.2	470.46	222.00	247.26	109.80	1,049.52
043-311-030	086189964-001-001	1	75.4	470.46	555.04	247.26	274.50	1,547.26
043-311-010	086189965-001-001	1	81.4	470.46	599.44	247.26	296.46	1,613.62
043-312-040	086189966-001-001	1	24.1	470.46	177.60	247.26	87.84	983.16
043-165-280	086189967-001-001	1	123.7	470.46	910.26	247.26	450.18	2,078.16
043-165-260	086189969-001-001	1	15.1	470.46	111.00	247.26	54.90	883.62
043-165-270	086189970-001-001	1	111.6	470.46	821.46	247.26	406.26	1,945.44
043-165-290	086189971-001-001	1	150.8	470.46	1,110.08	247.26	549.00	2,376.80
043-165-310	086189972-001-001	1	93.5	470.46	688.24	247.26	340.38	1,746.34
043-301-200	086189973-001-001	1	36.2	470.46	266.40	247.26	131.76	1,115.88
043-301-190	086189974-001-001	1	66.4	470.46	488.42	247.26	241.56	1,447.70
043-301-220	086189975-001-001	1	60.3	470.46	444.02	247.26	219.60	1,381.34
043-301-210	086189977-001-001	1	69.4	470.46	510.62	247.26	252.54	1,480.88
043-301-310	086189979-001-001	1	63.3	470.46	466.22	247.26	230.58	1,414.52
043-301-280	086189981-001-001	1	75.4	470.46	555.04	247.26	274.50	1,547.26
043-233-140	086189982-001-001	1	60.3	470.46	444.02	247.26	219.60	1,381.34
043-301-290	086189983-001-001	1	48.3	470.46	355.22	247.26	175.68	1,248.62
043-233-130	086189984-001-001	1	15.1	470.46	111.00	247.26	54.90	883.62
043-233-150	086189985-001-001	1	21.1	470.46	155.40	247.26	76.86	949.98
043-233-180	086189986-001-001	1	108.6	470.46	799.24	247.26	395.28	1,912.24

City of Belmont
Sewer Service Charges
Fiscal Year 2026/27

APN	Account Number	Dwelling Units	Annualized Water Consumption (HCF)	Base Collection Charge	Flow Collection Charge	Base Treatment Charge	Flow Treatment Charge	Total Sewer Service Charge (1)
043-233-170	086189987-001-001	1	54.3	470.46	399.62	247.26	197.64	1,314.98
043-233-350	086189988-001-001	1	3.0	470.46	22.20	247.26	10.98	750.90
043-233-160	086189989-001-001	1	48.3	470.46	355.22	247.26	175.68	1,248.62
043-233-360	086189990-001-001	1	93.5	470.46	688.24	247.26	340.38	1,746.34
043-301-250	086189991-001-001	1	45.2	470.46	333.02	247.26	164.70	1,215.44
043-301-230	086189992-001-001	1	60.3	470.46	444.02	247.26	219.60	1,381.34
043-301-260	086189993-001-001	1	42.2	470.46	310.82	247.26	153.72	1,182.26
043-301-330	086189994-001-001	1	48.3	470.46	355.22	247.26	175.68	1,248.62
043-301-240	086189995-001-001	1	66.4	470.46	488.42	247.26	241.56	1,447.70
043-301-340	086189996-001-001	1	102.6	470.46	754.84	247.26	373.32	1,845.88
043-313-030	086189997-001-001	1	117.6	470.46	865.86	247.26	428.22	2,011.80
043-313-040	086189998-001-001	1	159.9	470.46	1,176.68	247.26	581.94	2,476.34
043-313-010	086189999-001-001	1	78.4	470.46	577.24	247.26	285.48	1,580.44
043-313-060	086190000-001-001	1	229.3	470.46	1,687.32	247.26	834.48	3,239.52
043-313-050	086190002-001-001	1	3.0	470.46	22.20	247.26	10.98	750.90
043-313-160	086190003-001-001	1	24.1	470.46	177.60	247.26	87.84	983.16
043-313-250	086190004-001-001	1	51.3	470.46	377.42	247.26	186.66	1,281.80
043-313-230	086190006-001-001	1	102.6	470.46	754.84	247.26	373.32	1,845.88
043-313-170	086190007-001-001	1	45.2	470.46	333.02	247.26	164.70	1,215.44
044-303-110	086190008-001-001	1	12.1	470.46	172.54	247.26	85.42	975.68
043-181-510	086190009-001-001	1	12.1	470.46	88.80	247.26	43.92	850.44
043-322-630	086190010-001-001	1	114.6	470.46	843.66	247.26	417.24	1,978.62
043-181-470	086190011-001-001	1	18.1	470.46	133.20	247.26	65.88	916.80
043-181-600	086190012-001-001	1	42.2	470.46	310.82	247.26	153.72	1,182.26
043-181-650	086190013-001-001	1	51.3	470.46	377.42	247.26	186.66	1,281.80
043-181-390	086190014-001-001	1	33.5	470.46	246.24	247.26	121.78	1,085.74
045-371-160	086190015-001-001	1	33.2	470.46	244.20	247.26	120.78	1,082.70
043-222-060	086190016-001-001	1	383.1	470.46	2,819.60	247.26	1,394.48	4,931.80
043-232-020	086190017-001-001	1	66.4	470.46	488.42	247.26	241.56	1,447.70
043-232-200	086190018-001-001	1	3.0	470.46	22.20	247.26	10.98	750.90
043-232-010	086190019-001-001	1	117.6	470.46	865.86	247.26	428.22	2,011.80
043-222-070	086190020-001-001	1	45.2	470.46	333.02	247.26	164.70	1,215.44
043-322-490	086190021-001-001	1	27.1	470.46	199.80	247.26	98.82	1,016.34
043-322-530	086190022-001-001	1	42.2	470.46	310.82	247.26	153.72	1,182.26
043-322-640	086190023-001-001	1	9.0	470.46	66.60	247.26	32.94	817.26
043-322-300	086190024-001-001	1	72.4	470.46	532.82	247.26	263.52	1,514.06
043-322-480	086190025-001-001	1	21.1	470.46	155.40	247.26	76.86	949.98
043-322-290	086190026-001-001	1	87.5	470.46	643.84	247.26	318.42	1,679.98
043-311-070	086190028-001-001	1	84.5	470.46	621.64	247.26	307.44	1,646.80
043-312-110	086190029-001-001	1	153.8	470.46	1,132.28	247.26	559.98	2,409.98
043-311-040	086190030-001-001	1	51.3	470.46	377.42	247.26	186.66	1,281.80
043-312-090	086190031-001-001	1	45.2	470.46	333.02	247.26	164.70	1,215.44
043-311-840	086190032-001-001	1	45.2	470.46	333.02	247.26	164.70	1,215.44
043-311-100	086190033-001-001	1	87.5	470.46	643.84	247.26	318.42	1,679.98
043-311-130	086190034-001-001	1	54.3	470.46	399.62	247.26	197.64	1,314.98
043-311-080	086190035-001-001	1	78.4	470.46	577.24	247.26	285.48	1,580.44
043-311-110	086190036-001-001	1	42.2	470.46	310.82	247.26	153.72	1,182.26
043-311-090	086190037-001-001	1	93.5	470.46	688.24	247.26	340.38	1,746.34
043-311-120	086190038-001-001	1	135.7	470.46	999.06	247.26	494.10	2,210.88
043-171-120	086190040-001-001	1	81.4	470.46	599.44	247.26	296.46	1,613.62
043-171-130	086190041-001-001	1	60.3	470.46	444.02	247.26	219.60	1,381.34
043-171-100	086190042-001-001	1	84.5	470.46	621.64	247.26	307.44	1,646.80
043-171-080	086190043-001-001	1	48.3	470.46	355.22	247.26	175.68	1,248.62
043-171-110	086190044-001-001	1	214.2	470.46	1,576.30	247.26	779.58	3,073.60
109-870-060	086190045-001-001	1	69.4	470.46	510.62	247.26	252.54	1,480.88
043-233-280	086190046-001-001	1	51.3	470.46	377.42	247.26	186.66	1,281.80
043-233-260	086190047-001-001	1	72.4	470.46	532.82	247.26	263.52	1,514.06
043-233-300	086190048-001-001	1	51.3	470.46	377.42	247.26	186.66	1,281.80
043-233-270	086190049-001-001	1	15.1	470.46	111.00	247.26	54.90	883.62
043-233-290	086190050-001-001	1	78.4	470.46	577.24	247.26	285.48	1,580.44
043-231-050	086190051-001-001	1	72.4	470.46	532.82	247.26	263.52	1,514.06
043-231-150	086190052-001-001	1	81.4	470.46	599.44	247.26	296.46	1,613.62
043-231-030	086190053-001-001	1	66.4	470.46	488.42	247.26	241.56	1,447.70
043-231-060	086190054-001-001	1	66.4	470.46	488.42	247.26	241.56	1,447.70
043-231-040	086190055-001-001	1	42.2	470.46	310.82	247.26	153.72	1,182.26
043-231-140	086190056-001-001	1	66.4	470.46	488.42	247.26	241.56	1,447.70
043-232-180	086190057-001-001	1	72.4	470.46	532.82	247.26	263.52	1,514.06
043-234-010	086190058-001-001	1	63.3	470.46	466.22	247.26	230.58	1,414.52

City of Belmont
Sewer Service Charges
Fiscal Year 2026/27

APN	Account Number	Dwelling Units	Annualized Water Consumption (HCF)	Base Collection Charge	Flow Collection Charge	Base Treatment Charge	Flow Treatment Charge	Total Sewer Service Charge (1)
043-232-260	086190059-001-001	1	36.2	470.46	266.40	247.26	131.76	1,115.88
043-234-030	086190060-001-001	1	54.3	470.46	399.62	247.26	197.64	1,314.98
043-232-040	086190061-001-001	1	117.6	470.46	865.86	247.26	428.22	2,011.80
043-234-020	086190062-001-001	1	69.4	470.46	510.62	247.26	252.54	1,480.88
043-222-030	086190063-001-001	1	24.1	470.46	177.60	247.26	87.84	983.16
043-222-020	086190064-001-001	1	48.3	470.46	355.22	247.26	175.68	1,248.62
043-222-420	086190065-001-001	1	60.3	470.46	444.02	247.26	219.60	1,381.34
043-222-050	086190066-001-001	1	75.4	470.46	555.04	247.26	274.50	1,547.26
043-222-410	086190067-001-001	1	6.1	470.46	44.76	247.26	22.14	784.62
043-222-040	086190068-001-001	1	18.1	470.46	133.20	247.26	65.88	916.80
043-321-040	086190069-001-001	1	54.3	470.46	399.62	247.26	197.64	1,314.98
043-321-050	086190070-001-001	1	54.3	470.46	399.62	247.26	197.64	1,314.98
043-234-120	086190071-001-001	1	57.3	470.46	421.82	247.26	208.62	1,348.16
043-321-070	086190072-001-001	1	102.6	470.46	754.84	247.26	373.32	1,845.88
043-243-260	086190073-001-001	1	27.1	470.46	199.80	247.26	98.82	1,016.34
043-321-060	086190074-001-001	1	51.3	470.46	377.42	247.26	186.66	1,281.80
043-164-090	086190075-001-001	1	27.1	470.46	199.80	247.26	98.82	1,016.34
043-165-080	086190076-001-001	1	63.3	470.46	466.22	247.26	230.58	1,414.52
043-164-110	086190077-001-001	1	78.4	470.46	577.24	247.26	285.48	1,580.44
043-165-440	086190078-001-001	1	132.7	470.46	976.86	247.26	483.12	2,177.70
043-164-100	086190079-001-001	1	57.3	470.46	421.82	247.26	208.62	1,348.16
043-165-450	086190080-001-001	1	27.1	470.46	199.80	247.26	98.82	1,016.34
043-234-040	086190081-001-001	1	72.4	470.46	532.82	247.26	263.52	1,514.06
043-234-110	086190082-001-001	1	12.1	470.46	88.80	247.26	43.92	850.44
043-234-060	086190083-001-001	1	36.2	470.46	266.40	247.26	131.76	1,115.88
043-234-070	086190084-001-001	1	6.0	470.46	44.40	247.26	21.96	784.08
043-234-050	086190085-001-001	1	81.4	470.46	599.44	247.26	296.46	1,613.62
043-234-080	086190086-001-001	1	111.6	470.46	821.46	247.26	406.26	1,945.44
043-311-370	086190087-001-001	1	60.3	470.46	444.02	247.26	219.60	1,381.34
043-173-050	086190088-001-001	1	60.3	470.46	444.02	247.26	219.60	1,381.34
043-173-360	086190089-001-001	1	57.3	470.46	421.82	247.26	208.62	1,348.16
043-173-070	086190090-001-001	1	0.0	470.46	-	247.26	-	717.72
043-311-380	086190091-001-001	1	63.3	470.46	466.22	247.26	230.58	1,414.52
043-321-190	086190093-001-001	1	30.2	470.46	222.00	247.26	109.80	1,049.52
043-321-200	086190094-001-001	1	93.5	470.46	688.24	247.26	340.38	1,746.34
043-311-360	086190095-001-001	1	33.2	470.46	244.20	247.26	120.78	1,082.70
043-321-220	086190096-001-001	1	42.2	470.46	310.82	247.26	153.72	1,182.26
043-321-450	086190097-001-001	1	51.3	470.46	377.42	247.26	186.66	1,281.80
043-321-210	086190098-001-001	1	114.6	470.46	843.66	247.26	417.24	1,978.62
043-173-080	086190099-001-001	1	87.5	470.46	643.84	247.26	318.42	1,679.98
043-173-300	086190100-001-001	1	33.2	470.46	244.20	247.26	120.78	1,082.70
043-181-500	086190101-001-001	1	30.2	470.46	222.00	247.26	109.80	1,049.52
043-181-590	086190102-001-001	1	93.5	470.46	688.24	247.26	340.38	1,746.34
043-181-300	086190103-001-001	1	45.2	470.46	333.02	247.26	164.70	1,215.44
043-181-580	086190104-001-001	1	72.4	470.46	532.82	247.26	263.52	1,514.06
045-371-150	086190105-001-001	1	93.5	470.46	688.24	247.26	340.38	1,746.34
043-321-180	086190106-001-001	1	15.1	470.46	111.00	247.26	54.90	883.62
043-321-120	086190107-001-001	1	42.2	470.46	310.82	247.26	153.72	1,182.26
043-321-140	086190108-001-001	1	57.3	470.46	421.82	247.26	208.62	1,348.16
043-321-130	086190109-001-001	1	60.3	470.46	444.02	247.26	219.60	1,381.34
043-321-150	086190110-001-001	1	120.7	470.46	888.06	247.26	439.20	2,044.98
043-321-080	086190111-001-001	1	102.6	470.46	754.84	247.26	373.32	1,845.88
043-321-110	086190112-001-001	1	27.1	470.46	199.80	247.26	98.82	1,016.34
043-321-470	086190113-001-001	1	87.5	470.46	643.84	247.26	318.42	1,679.98
043-321-440	086190114-001-001	1	0.0	470.46	-	247.26	-	717.72
043-321-480	086190115-001-001	1	81.4	470.46	599.44	247.26	296.46	1,613.62
043-321-430	086190116-001-001	1	39.2	470.46	288.62	247.26	142.74	1,149.08
107-320-010	086190117-001-001	1	99.5	470.46	732.64	247.26	362.34	1,812.70
107-310-030	086190118-001-001	1	36.2	470.46	266.40	247.26	131.76	1,115.88
107-320-020	086190119-001-001	1	135.7	470.46	999.06	247.26	494.10	2,210.88
107-300-040	086190120-001-001	1	63.3	470.46	466.22	247.26	230.58	1,414.52
107-320-030	086190121-001-001	1	78.4	470.46	577.24	247.26	285.48	1,580.44
107-310-010	086190122-001-001	1	63.3	470.46	466.22	247.26	230.58	1,414.52
045-371-280	086190123-001-001	1	66.4	470.46	488.42	247.26	241.56	1,447.70
045-371-270	086190124-001-001	1	126.7	470.46	932.46	247.26	461.16	2,111.34
045-371-230	086190125-001-001	1	15.1	470.46	111.00	247.26	54.90	883.62
045-371-240	086190126-001-001	1	18.1	470.46	133.20	247.26	65.88	916.80
045-371-250	086190127-001-001	1	0.0	470.46	-	247.26	-	717.72

City of Belmont
Sewer Service Charges
Fiscal Year 2026/27

APN	Account Number	Dwelling Units	Annualized Water Consumption (HCF)	Base Collection Charge	Flow Collection Charge	Base Treatment Charge	Flow Treatment Charge	Total Sewer Service Charge (1)
045-371-260	086190128-001-001	1	24.1	470.46	177.60	247.26	87.84	983.16
045-011-130	086190129-001-001	1	33.2	470.46	244.20	247.26	120.78	1,082.70
045-011-140	086190130-001-001	1	84.5	470.46	621.64	247.26	307.44	1,646.80
107-300-020	086190131-001-001	1	42.2	470.46	310.82	247.26	153.72	1,182.26
107-290-010	086190132-001-001	1	90.5	470.46	666.04	247.26	329.40	1,713.16
107-290-030	086190133-001-001	1	57.3	470.46	421.82	247.26	208.62	1,348.16
045-011-120	086190134-001-001	1	30.2	470.46	222.00	247.26	109.80	1,049.52
043-322-030	086190135-001-001	1	27.1	470.46	199.80	247.26	98.82	1,016.34
109-870-170	086190136-001-001	1	30.2	470.46	222.00	247.26	109.80	1,049.52
109-870-140	086190137-001-001	1	75.4	470.46	555.04	247.26	274.50	1,547.26
109-870-150	086190138-001-001	1	54.3	470.46	399.62	247.26	197.64	1,314.98
043-322-440	086190139-001-001	1	187.0	470.46	1,376.50	247.26	680.76	2,774.98
109-870-160	086190140-001-001	1	42.2	470.46	310.82	247.26	153.72	1,182.26
043-322-360	086190141-001-001	1	81.4	470.46	599.44	247.26	296.46	1,613.62
043-322-020	086190142-001-001	1	102.6	470.46	754.84	247.26	373.32	1,845.88
043-322-420	086190143-001-001	1	144.8	470.46	1,065.66	247.26	527.04	2,310.42
043-322-010	086190144-001-001	1	45.2	470.46	333.02	247.26	164.70	1,215.44
043-322-430	086190145-001-001	1	27.1	470.46	199.80	247.26	98.82	1,016.34
043-322-390	086190146-001-001	1	48.3	470.46	355.22	247.26	175.68	1,248.62
043-322-340	086190147-001-001	1	78.4	470.46	577.24	247.26	285.48	1,580.44
043-322-310	086190148-001-001	1	153.8	470.46	1,132.28	247.26	559.98	2,409.98
043-322-510	086190149-001-001	1	181.0	470.46	1,332.08	247.26	658.80	2,708.60
043-322-520	086190150-001-001	1	51.3	470.46	377.42	247.26	186.66	1,281.80
043-322-460	086190151-001-001	1	42.2	470.46	310.82	247.26	153.72	1,182.26
043-322-320	086190152-001-001	1	39.2	470.46	288.62	247.26	142.74	1,149.08
109-870-070	086190153-001-001	1	69.4	470.46	510.62	247.26	252.54	1,480.88
043-233-230	086190154-001-001	1	51.3	470.46	377.42	247.26	186.66	1,281.80
043-233-210	086190155-001-001	1	54.3	470.46	399.62	247.26	197.64	1,314.98
043-233-240	086190156-001-001	1	57.3	470.46	421.82	247.26	208.62	1,348.16
043-233-200	086190157-001-001	1	54.3	470.46	399.62	247.26	197.64	1,314.98
043-233-250	086190158-001-001	1	96.5	470.46	710.44	247.26	351.36	1,779.52
043-312-170	086190159-001-001	1	45.2	470.46	333.02	247.26	164.70	1,215.44
043-171-030	086190160-001-001	1	114.6	470.46	843.66	247.26	417.24	1,978.62
043-171-040	086190161-001-001	1	15.1	470.46	111.00	247.26	54.90	883.62
043-171-140	086190162-001-001	1	42.2	470.46	310.82	247.26	153.72	1,182.26
043-171-020	086190163-001-001	1	57.3	470.46	421.82	247.26	208.62	1,348.16
043-312-080	086190164-001-001	1	36.2	470.46	266.40	247.26	131.76	1,115.88
043-313-140	086190165-001-001	1	30.2	470.46	222.00	247.26	109.80	1,049.52
043-313-150	086190166-001-001	1	78.4	470.46	577.24	247.26	285.48	1,580.44
043-313-120	086190167-001-001	1	220.2	470.46	1,620.72	247.26	801.54	3,139.98
043-313-290	086190168-001-001	1	84.5	470.46	621.64	247.26	307.44	1,646.80
043-313-130	086190169-001-001	1	105.6	470.46	777.04	247.26	384.30	1,879.06
043-313-210	086190170-001-001	1	120.7	470.46	888.06	247.26	439.20	2,044.98
043-172-030	086190171-001-001	1	57.3	470.46	421.82	247.26	208.62	1,348.16
043-173-270	086190172-001-001	1	63.3	470.46	466.22	247.26	230.58	1,414.52
043-172-010	086190173-001-001	1	39.2	470.46	288.62	247.26	142.74	1,149.08
043-173-260	086190174-001-001	1	66.4	470.46	488.42	247.26	241.56	1,447.70
043-172-020	086190175-001-001	1	84.5	470.46	621.64	247.26	307.44	1,646.80
043-173-280	086190176-001-001	1	39.2	470.46	288.62	247.26	142.74	1,149.08
109-870-100	086190177-001-001	1	24.1	470.46	177.60	247.26	87.84	983.16
109-870-120	086190178-001-001	1	42.2	470.46	310.82	247.26	153.72	1,182.26
109-870-080	086190179-001-001	1	69.4	470.46	510.62	247.26	252.54	1,480.88
109-870-110	086190180-001-001	1	93.5	470.46	688.24	247.26	340.38	1,746.34
109-870-090	086190181-001-001	1	99.5	470.46	732.64	247.26	362.34	1,812.70
109-870-130	086190182-001-001	1	30.2	470.46	222.00	247.26	109.80	1,049.52
107-290-020	086190183-001-001	1	39.2	470.46	288.62	247.26	142.74	1,149.08
107-310-040	086190184-001-001	1	126.7	470.46	932.46	247.26	461.16	2,111.34
107-300-030	086190185-001-001	1	30.2	470.46	222.00	247.26	109.80	1,049.52
107-310-020	086190186-001-001	1	51.3	470.46	377.42	247.26	186.66	1,281.80
107-300-010	086190187-001-001	1	69.4	470.46	510.62	247.26	252.54	1,480.88
107-300-050	086190188-001-001	1	96.5	470.46	710.44	247.26	351.36	1,779.52
045-371-200	086190189-001-001	1	81.4	470.46	599.44	247.26	296.46	1,613.62
045-371-220	086190190-001-001	1	226.2	470.46	1,665.12	247.26	823.50	3,206.34
045-371-170	086190191-001-001	1	66.4	470.46	488.42	247.26	241.56	1,447.70
045-371-180	086190192-001-001	1	63.3	470.46	466.22	247.26	230.58	1,414.52
045-371-190	086190193-001-001	1	45.2	470.46	333.02	247.26	164.70	1,215.44
045-371-210	086190194-001-001	1	93.5	470.46	688.24	247.26	340.38	1,746.34
045-040-110	086190195-001-001	1	9.0	470.46	129.40	247.26	64.06	911.18

City of Belmont
Sewer Service Charges
Fiscal Year 2026/27

APN	Account Number	Dwelling Units	Annualized Water Consumption (HCF)	Base Collection Charge	Flow Collection Charge	Base Treatment Charge	Flow Treatment Charge	Total Sewer Service Charge (1)
045-040-110	086190196-001-001	1	3.0	470.46	43.12	247.26	21.34	782.18
045-040-110	086190197-001-001	1	3.0	470.46	43.12	247.26	21.34	782.18
045-040-110	086190198-001-001	1	72.4	470.46	1,035.26	247.26	512.56	2,265.54
045-040-110	086190199-001-001	1	90.5	470.46	1,294.08	247.26	640.70	2,652.50
045-040-110	086190200-001-001	1	244.3	470.46	3,494.04	247.26	1,729.90	5,941.66
044-222-030	086190201-001-001	3	75.4	1,411.38	555.04	741.78	274.50	2,982.70
044-303-110	086190205-001-001	1	3.0	470.46	43.12	247.26	21.34	782.18
045-181-250	086190206-001-001	1	3.0	470.46	22.20	247.26	10.98	750.90
045-371-090	086190207-001-001	1	39.2	470.46	288.62	247.26	142.74	1,149.08
045-181-280	086190208-001-001	1	0.0	470.46	-	247.26	-	717.72
045-371-110	086190209-001-001	1	33.2	470.46	244.20	247.26	120.78	1,082.70
045-371-100	086190210-001-001	1	15.1	470.46	111.00	247.26	54.90	883.62
045-371-070	086190211-001-001	1	66.4	470.46	488.42	247.26	241.56	1,447.70
045-371-080	086190212-001-001	1	66.4	470.46	488.42	247.26	241.56	1,447.70
044-301-380	086190215-001-001	6	223.2	2,822.76	1,642.92	1,483.56	812.52	6,761.76
044-303-120	086190216-001-001	7	377.1	3,293.22	2,775.20	1,730.82	1,372.52	9,171.76
044-303-190	086190218-001-001	1	51.3	470.46	733.30	247.26	363.06	1,814.08
044-301-620	086190219-001-001	1	0.0	470.46	-	247.26	-	717.72
045-040-110	086190221-001-001	1	488.7	470.46	6,988.08	247.26	3,459.82	11,165.62
045-040-040	086190222-001-001	1	1,251.9	470.46	17,901.58	247.26	8,863.16	27,482.46
045-181-250	086190223-001-001	1	0.0	470.46	-	247.26	-	717.72
045-081-350	086190224-001-001	1	90.5	470.46	666.04	247.26	329.40	1,713.16
045-040-110	086190225-001-001	1	123.7	470.46	1,768.58	247.26	875.62	3,361.92
045-040-110	086190226-001-001	1	15.1	470.46	215.68	247.26	106.78	1,040.18
045-040-110	086190227-001-001	1	129.7	470.46	1,854.86	247.26	918.34	3,490.92
045-040-110	086190230-001-001	1	147.8	470.46	2,113.68	247.26	1,046.48	3,877.88
044-282-010	086190231-001-001	0	0.0	-	-	-	-	-
044-132-140	086190232-001-001	1	69.4	470.46	510.62	247.26	252.54	1,480.88
045-181-250	086190233-001-001	1	0.0	470.46	-	247.26	-	717.72
044-132-120	086190234-001-001	1	39.2	470.46	288.62	247.26	142.74	1,149.08
044-132-130	086190236-001-001	1	99.5	470.46	732.64	247.26	362.34	1,812.70
045-040-110	086190237-001-001	1	15.1	470.46	215.68	247.26	106.78	1,040.18
045-040-040	086190238-001-001	1	42.2	470.46	603.90	247.26	298.98	1,620.60
045-040-110	086190239-001-001	1	24.1	470.46	345.08	247.26	170.84	1,233.64
045-040-110	086190240-001-001	1	220.2	470.46	3,148.94	247.26	1,559.06	5,425.72
045-040-110	086190241-001-001	1	9.0	470.46	129.40	247.26	64.06	911.18
045-040-110	086190242-001-001	1	9.0	470.46	129.40	247.26	64.06	911.18
045-040-110	086190243-001-001	1	175.0	470.46	2,501.90	247.26	1,238.70	4,458.32
045-040-110	086190244-001-001	1	6.0	470.46	86.26	247.26	42.70	846.68
045-040-110	086190245-001-001	1	6.0	470.46	86.26	247.26	42.70	846.68
045-040-100	086190246-001-001	1	9.0	470.46	66.60	247.26	32.94	817.26
045-040-090	086190247-001-001	1	45.2	470.46	333.02	247.26	164.70	1,215.44
045-040-110	086190248-001-001	1	9.0	470.46	129.40	247.26	64.06	911.18
044-232-100	086190249-001-001	1	84.5	470.46	621.64	247.26	307.44	1,646.80
043-251-210	086190250-001-001	1	18.1	470.46	133.20	247.26	65.88	916.80
044-064-190	086190251-001-001	1	51.3	470.46	377.42	247.26	186.66	1,281.80
044-303-190	086190252-001-001	1	449.5	470.46	6,427.30	247.26	3,182.18	10,327.20
044-112-530	086190254-001-001	1	90.5	470.46	666.04	247.26	329.40	1,713.16
044-112-140	086190255-001-001	1	93.5	470.46	688.24	247.26	340.38	1,746.34
044-051-470	086190256-001-001	1	156.9	470.46	1,154.48	247.26	570.96	2,443.16
044-112-480	086190257-001-001	1	389.1	470.46	2,864.00	247.26	1,416.44	4,998.16
044-112-120	086190258-001-001	1	30.2	470.46	222.00	247.26	109.80	1,049.52
044-112-150	086190259-001-001	1	162.9	470.46	1,198.88	247.26	592.92	2,509.52
044-112-230	086190260-001-001	1	33.2	470.46	244.20	247.26	120.78	1,082.70
044-022-200	086190261-001-001	1	36.2	470.46	266.40	247.26	131.76	1,115.88
044-112-210	086190262-001-001	1	30.2	470.46	222.00	247.26	109.80	1,049.52
043-372-430	086190263-001-001	1	63.3	470.46	466.22	247.26	230.58	1,414.52
044-112-190	086190264-001-001	1	12.1	470.46	88.80	247.26	43.92	850.44
044-112-110	086190265-001-001	1	57.3	470.46	421.82	247.26	208.62	1,348.16
044-112-200	086190266-001-001	1	60.3	470.46	444.02	247.26	219.60	1,381.34
045-272-010	086190267-001-001	1	78.4	470.46	577.24	247.26	285.48	1,580.44
044-132-040	086190268-001-001	1	105.6	470.46	777.04	247.26	384.30	1,879.06
044-111-240	086190269-001-001	1	12.1	470.46	88.80	247.26	43.92	850.44
044-111-250	086190270-001-001	1	87.5	470.46	643.84	247.26	318.42	1,679.98
044-111-260	086190271-001-001	1	141.8	470.46	1,043.46	247.26	516.06	2,277.24
044-132-030	086190272-001-001	1	18.1	470.46	133.20	247.26	65.88	916.80
044-333-010	086190273-001-001	1	12.1	470.46	88.80	247.26	43.92	850.44
045-412-110	086190275-001-001	1	48.3	470.46	355.22	247.26	175.68	1,248.62

City of Belmont
Sewer Service Charges
Fiscal Year 2026/27

APN	Account Number	Dwelling Units	Annualized Water Consumption (HCF)	Base Collection Charge	Flow Collection Charge	Base Treatment Charge	Flow Treatment Charge	Total Sewer Service Charge (1)
044-172-020	086190276-001-001	1	69.4	470.46	510.62	247.26	252.54	1,480.88
044-112-220	086190277-001-001	1	42.2	470.46	310.82	247.26	153.72	1,182.26
044-272-150	086190278-001-001	1	42.2	470.46	310.82	247.26	153.72	1,182.26
044-112-490	086190279-001-001	1	90.5	470.46	666.04	247.26	329.40	1,713.16
044-112-170	086190280-001-001	1	60.3	470.46	444.02	247.26	219.60	1,381.34
040-273-010	086344772-001-001	1	63.3	470.46	466.22	247.26	230.58	1,414.52
045-444-110	086344773-001-001	1	72.4	470.46	532.82	247.26	263.52	1,514.06
045-102-070	086344774-001-001	1	78.4	470.46	577.24	247.26	285.48	1,580.44
045-101-240	086541784-001-001	1	87.5	470.46	643.84	247.26	318.42	1,679.98
045-181-260	086990873-001-001	1	573.1	470.46	4,218.30	247.26	2,086.22	7,022.24
045-411-060	088480437-001-001	1	105.6	470.46	777.04	247.26	384.30	1,879.06
045-244-200	088480438-001-001	13.2	4,180.9	6,210.06	30,771.48	3,263.82	15,218.50	55,463.86
043-115-160	088480439-001-001	1	0.0	-	-	-	-	-
044-342-530	088480440-001-001	1	78.4	470.46	577.24	247.26	285.48	1,580.44
043-010-450	088480441-001-001	1	39.2	470.46	288.62	247.26	142.74	1,149.08
044-231-320	088480442-001-001	1	105.6	470.46	777.04	247.26	384.30	1,879.06
044-012-040	088480443-001-001	1	63.3	470.46	466.22	247.26	230.58	1,414.52
044-303-180	088480444-001-001	1	33.2	470.46	244.20	247.26	120.78	1,082.70
044-241-010	088480446-001-001	1	48.3	470.46	355.22	247.26	175.68	1,248.62
045-272-310	088480447-001-001	1	72.4	470.46	532.82	247.26	263.52	1,514.06
045-372-070	090013307-001-001	11	666.7	5,175.06	4,906.56	2,719.86	2,426.60	15,228.08
117-720-350	090128055-001-001	1	0.0	470.46	-	247.26	-	717.72
044-290-140	090542100-001-001	1	66.4	470.46	488.42	247.26	241.56	1,447.70
044-325-150	090731865-001-001	1	66.4	470.46	488.42	247.26	241.56	1,447.70
045-211-160	090731866-001-001	1	190.0	470.46	1,398.70	247.26	691.74	2,808.16
043-252-110	090731867-001-001	1	105.6	470.46	777.04	247.26	384.30	1,879.06
044-013-080	090731868-001-001	1	78.4	470.46	577.24	247.26	285.48	1,580.44
044-322-140	090731869-001-001	1	63.3	470.46	466.22	247.26	230.58	1,414.52
044-111-200	090731870-001-001	1	72.4	470.46	532.82	247.26	263.52	1,514.06
044-311-140	090859873-001-001	1	69.4	470.46	510.62	247.26	252.54	1,480.88
045-151-340	090859875-001-001	1	87.5	470.46	643.84	247.26	318.42	1,679.98
044-062-360	090859876-001-001	1	223.2	470.46	1,642.92	247.26	812.52	3,173.16
045-040-100	090859877-001-001	1	150.8	470.46	1,110.08	247.26	549.00	2,376.80
044-351-080	090859878-001-001	1	105.6	470.46	777.04	247.26	384.30	1,879.06
043-311-270	092527521-001-001	1	30.2	470.46	222.00	247.26	109.80	1,049.52
045-265-070	092527522-001-001	1	54.3	470.46	399.62	247.26	197.64	1,314.98
044-072-300	092527524-001-001	1	69.4	470.46	510.62	247.26	252.54	1,480.88
044-390-080	092527525-001-001	1	12.1	470.46	88.80	247.26	43.92	850.44
044-142-230	092527526-001-001	1	27.1	470.46	199.80	247.26	98.82	1,016.34
044-221-260	092527528-001-001	1	75.4	470.46	555.04	247.26	274.50	1,547.26
045-265-080	092527529-001-001	1	9.0	470.46	66.60	247.26	32.94	817.26
045-241-170	092527530-001-001	0	0.0	-	-	-	-	-
043-221-080	092527531-001-001	1	42.2	470.46	310.82	247.26	153.72	1,182.26
045-081-060	092527532-001-001	1	39.2	470.46	288.62	247.26	142.74	1,149.08
044-192-090	092527533-001-001	1	39.2	470.46	288.62	247.26	142.74	1,149.08
044-303-110	092527534-001-001	1	126.7	470.46	1,811.72	247.26	896.98	3,426.42
046-010-020	092527535-001-001	0	0.0	-	-	-	-	-
040-251-040	092527536-001-001	1	48.3	470.46	355.22	247.26	175.68	1,248.62
046-032-130	092527537-001-001	0	0.0	-	-	-	-	-
045-022-180	092527538-001-001	5	42.2	2,352.30	310.82	1,236.30	153.72	4,053.14
045-162-070	092527539-001-001	2	0.0	940.92	-	494.52	-	1,435.44
040-332-110	092527540-001-001	1	21.1	470.46	155.40	247.26	76.86	949.98
045-248-060	092527541-001-001	1	63.3	470.46	466.22	247.26	230.58	1,414.52
044-043-570	092527542-001-001	1	229.3	470.46	1,687.32	247.26	834.48	3,239.52
044-091-230	092540784-001-001	1	60.3	470.46	444.02	247.26	219.60	1,381.34
044-241-400	092540785-001-001	1	42.2	470.46	310.82	247.26	153.72	1,182.26
046-030-030	093613567-001-001	0	0.0	-	-	-	-	-
045-263-050	093613568-001-001	1	108.6	470.46	799.24	247.26	395.28	1,912.24
044-231-410	093613569-001-001	1	57.3	470.46	421.82	247.26	208.62	1,348.16
044-062-220	093613570-001-001	1	99.5	470.46	732.64	247.26	362.34	1,812.70
043-164-390	093613571-001-001	1	114.6	470.46	843.66	247.26	417.24	1,978.62
044-012-320	093613572-001-001	1	9.0	470.46	66.60	247.26	32.94	817.26
044-221-400	093613573-001-001	1	99.5	470.46	732.64	247.26	362.34	1,812.70
044-071-200	093613575-001-001	1	72.4	470.46	532.82	247.26	263.52	1,514.06
043-165-300	093613712-001-001	1	30.2	470.46	222.00	247.26	109.80	1,049.52
043-021-610	093982709-001-001	1	63.3	470.46	466.22	247.26	230.58	1,414.52
045-462-110	093982710-001-001	1	63.3	470.46	466.22	247.26	230.58	1,414.52
045-203-040	093982711-001-001	1	36.2	470.46	266.40	247.26	131.76	1,115.88

City of Belmont
Sewer Service Charges
Fiscal Year 2026/27

APN	Account Number	Dwelling Units	Annualized Water Consumption (HCF)	Base Collection Charge	Flow Collection Charge	Base Treatment Charge	Flow Treatment Charge	Total Sewer Service Charge (1)
044-123-120	093982714-001-001	1	90.5	470.46	666.04	247.26	329.40	1,713.16
043-273-120	093982715-001-001	1	93.5	470.46	688.24	247.26	340.38	1,746.34
044-333-300	093982717-001-001	1	72.4	470.46	532.82	247.26	263.52	1,514.06
043-072-310	093982718-001-001	1	63.3	470.46	466.22	247.26	230.58	1,414.52
040-335-050	093982719-001-001	1	87.5	470.46	643.84	247.26	318.42	1,679.98
044-290-340	093982721-001-001	1	63.3	470.46	466.22	247.26	230.58	1,414.52
044-084-330	093982722-001-001	1	102.6	470.46	754.84	247.26	373.32	1,845.88
117-210-030	093982723-001-001	1	42.2	470.46	310.82	247.26	153.72	1,182.26
043-165-330	093982724-001-001	1	42.2	470.46	310.82	247.26	153.72	1,182.26
044-331-380	093982725-001-001	1	18.1	470.46	133.20	247.26	65.88	916.80
045-283-140	093982727-001-001	1	27.1	470.46	199.80	247.26	98.82	1,016.34
045-271-170	093982728-001-001	1	21.1	470.46	155.40	247.26	76.86	949.98
040-301-140	093982730-001-001	1	126.7	470.46	932.46	247.26	461.16	2,111.34
045-503-040	093982731-001-001	1	30.2	470.46	222.00	247.26	109.80	1,049.52
040-382-140	093982732-001-001	1	178.0	470.46	1,309.88	247.26	647.82	2,675.42
043-272-070	093982733-001-001	1	60.3	470.46	444.02	247.26	219.60	1,381.34
045-262-180	094110809-001-001	1	69.4	470.46	510.62	247.26	252.54	1,480.88
040-244-060	094110869-001-001	1	9.0	470.46	66.60	247.26	32.94	817.26
045-162-110	094110873-001-001	2	4.0	940.92	29.44	494.52	14.56	1,479.44
043-311-290	094110874-001-001	1	105.6	470.46	777.04	247.26	384.30	1,879.06
040-336-020	094110875-001-001	1	36.2	470.46	266.40	247.26	131.76	1,115.88
044-081-010	094110876-001-001	1	123.7	470.46	910.26	247.26	450.18	2,078.16
045-184-130	094110877-001-001	1	3.0	470.46	22.20	247.26	10.98	750.90
040-261-040	094110878-001-001	1	54.3	470.46	399.62	247.26	197.64	1,314.98
043-290-510	094110879-001-001	1	96.5	470.46	710.44	247.26	351.36	1,779.52
043-111-280	094222066-001-001	1	57.3	470.46	421.82	247.26	208.62	1,348.16
043-363-020	094222070-001-001	1	205.1	470.46	1,509.70	247.26	746.64	2,974.06
043-311-340	094288577-001-001	1	57.3	470.46	421.82	247.26	208.62	1,348.16
123-470-080	094288578-001-001	1	0.0	470.46	-	247.26	-	717.72
045-503-010	094288579-001-001	1	45.2	470.46	333.02	247.26	164.70	1,215.44
043-313-180	094288580-001-001	1	87.5	470.46	643.84	247.26	318.42	1,679.98
043-312-160	094288581-001-001	1	42.2	470.46	310.82	247.26	153.72	1,182.26
043-273-320	094288582-001-001	1	36.2	470.46	266.40	247.26	131.76	1,115.88
040-254-020	094288583-001-001	1	21.1	470.46	155.40	247.26	76.86	949.98
044-072-530	094288584-001-001	1	108.6	470.46	799.24	247.26	395.28	1,912.24
043-290-340	094288585-001-001	1	72.4	470.46	532.82	247.26	263.52	1,514.06
045-202-200	094288586-001-001	1	48.3	470.46	355.22	247.26	175.68	1,248.62
045-492-030	094288587-001-001	1	102.6	470.46	754.84	247.26	373.32	1,845.88
044-301-390	094288590-001-001	1	18.1	470.46	133.20	247.26	65.88	916.80
044-231-440	094288591-001-001	1	57.3	470.46	421.82	247.26	208.62	1,348.16
044-243-220	094288592-001-001	1	39.2	470.46	288.62	247.26	142.74	1,149.08
044-053-110	094288593-001-001	1	60.3	470.46	444.02	247.26	219.60	1,381.34
043-093-250	094288594-001-001	1	3.0	470.46	22.20	247.26	10.98	750.90
040-384-060	094288595-001-001	1	66.4	470.46	488.42	247.26	241.56	1,447.70
045-201-080	094411298-001-001	1	93.5	470.46	688.24	247.26	340.38	1,746.34
040-290-300	094411300-001-001	24	0.0	-	-	-	-	-
045-204-210	094411301-001-001	1	0.0	470.46	-	247.26	-	717.72
040-344-170	094411302-001-001	1	0.0	470.46	-	247.26	-	717.72
040-373-030	094423320-001-001	0	4,102.5	470.46	30,194.24	247.26	14,933.02	45,844.98
043-340-130	094423321-001-001	1	1,297.1	470.46	9,546.70	247.26	4,721.46	14,985.88
040-246-300	094423324-001-001	124	7,194.4	58,337.04	52,950.94	30,660.24	26,187.68	168,135.90
040-360-500	094423325-001-001	1	3,840.0	470.46	28,262.70	247.26	13,977.74	42,958.16
043-340-140	094423326-001-001	1	2,162.9	470.46	15,918.58	247.26	7,872.76	24,509.06
046-030-580	094550594-001-001	0	0.0	-	-	-	-	-
043-203-310	094550596-001-001	1	33.2	470.46	244.20	247.26	120.78	1,082.70
043-104-560	094550599-001-001	1	78.4	470.46	577.24	247.26	285.48	1,580.44
049-050-370	094552506-001-001	1	178.0	470.46	1,309.88	247.26	647.82	2,675.42
043-340-010	094552507-001-001	1	0.0	470.46	-	247.26	-	717.72
046-021-020	094552508-001-001	0	0.0	-	-	-	-	-
040-360-530	094552509-001-001	1	3,049.7	470.46	22,445.86	247.26	11,100.94	34,264.52
045-252-110	094552515-001-001	0	0.0	-	-	-	-	-
040-333-070	094552600-001-001	5	328.8	2,352.30	2,419.98	1,236.30	1,196.82	7,205.40
049-050-380	094552603-001-001	1	216.0	470.46	1,589.90	247.26	786.30	3,093.92
046-010-270	094552615-001-001	0	0.0	-	-	-	-	-
043-340-100	094552621-001-001	1	349.9	470.46	2,575.38	247.26	1,273.68	4,566.78
044-312-300	094552622-001-001	0	0.0	470.46	-	247.26	-	717.72
043-164-350	094655266-001-001	1	69.4	470.46	510.62	247.26	252.54	1,480.88
043-273-060	094655267-001-001	1	90.5	470.46	666.04	247.26	329.40	1,713.16

City of Belmont
Sewer Service Charges
Fiscal Year 2026/27

APN	Account Number	Dwelling Units	Annualized Water Consumption (HCF)	Base Collection Charge	Flow Collection Charge	Base Treatment Charge	Flow Treatment Charge	Total Sewer Service Charge (1)
043-273-050	094655269-001-001	1	63.3	470.46	466.22	247.26	230.58	1,414.52
043-322-210	094655270-001-001	1	30.2	470.46	222.00	247.26	109.80	1,049.52
045-413-070	094655271-001-001	1	162.9	470.46	1,198.88	247.26	592.92	2,509.52
045-413-140	094655272-001-001	1	78.4	470.46	577.24	247.26	285.48	1,580.44
043-114-040	094655273-001-001	1	18.1	470.46	133.20	247.26	65.88	916.80
043-062-310	094655274-001-001	1	66.4	470.46	488.42	247.26	241.56	1,447.70
043-112-180	094655275-001-001	1	57.3	470.46	421.82	247.26	208.62	1,348.16
045-122-160	094908247-001-001	1	51.3	470.46	377.42	247.26	186.66	1,281.80
040-251-080	094908249-001-001	1	9.1	470.46	67.16	247.26	33.20	818.08
043-410-250	094908250-001-001	1	44.7	470.46	328.94	247.26	162.68	1,209.34
043-151-200	094908251-001-001	1	33.2	470.46	244.20	247.26	120.78	1,082.70
044-141-160	094908252-001-001	1	61.5	470.46	452.76	247.26	223.92	1,394.40
045-391-200	094908253-001-001	1	35.2	470.46	258.92	247.26	128.04	1,104.68
043-113-250	094908254-001-001	1	34.8	470.46	255.84	247.26	126.52	1,100.08
044-243-180	094908255-001-001	1	52.1	470.46	383.76	247.26	189.80	1,291.28
043-282-090	094908259-001-001	1	22.8	470.46	167.90	247.26	83.02	968.64
044-024-100	094919830-001-001	1	12.1	470.46	88.80	247.26	43.92	850.44
043-340-120	094951012-001-001	1	42.2	470.46	310.82	247.26	153.72	1,182.26
040-243-040	095022979-001-001	1	111.6	470.46	821.46	247.26	406.26	1,945.44
044-111-440	095022980-001-001	1	69.4	470.46	510.62	247.26	252.54	1,480.88
044-212-060	095022981-001-001	1	72.4	470.46	532.82	247.26	263.52	1,514.06
044-131-050	095022982-001-001	1	90.5	470.46	666.04	247.26	329.40	1,713.16
044-043-420	095022983-001-001	1	51.3	470.46	377.42	247.26	186.66	1,281.80
043-302-120	095022984-001-001	1	184.0	470.46	1,354.30	247.26	669.78	2,741.80
045-152-100	095022985-001-001	2	114.6	940.92	843.66	494.52	417.24	2,696.34
044-051-400	095022986-001-001	1	129.7	470.46	954.66	247.26	472.14	2,144.52
040-263-020	095022987-001-001	1	45.2	470.46	333.02	247.26	164.70	1,215.44
045-532-130	095022988-001-001	1	6.0	470.46	44.40	247.26	21.96	784.08
044-331-130	095022989-001-001	1	57.3	470.46	421.82	247.26	208.62	1,348.16
044-253-020	095022990-001-001	1	42.2	470.46	310.82	247.26	153.72	1,182.26
044-321-100	095022991-001-001	1	54.3	470.46	399.62	247.26	197.64	1,314.98
045-254-200	095022992-001-001	1	57.3	470.46	421.82	247.26	208.62	1,348.16
045-283-070	095022993-001-001	1	39.2	470.46	288.62	247.26	142.74	1,149.08
043-313-070	095022994-001-001	1	51.3	470.46	377.42	247.26	186.66	1,281.80
044-123-100	095022995-001-001	1	30.2	470.46	222.00	247.26	109.80	1,049.52
043-302-110	095022996-001-001	1	21.1	470.46	155.40	247.26	76.86	949.98
040-303-010	095102463-001-001	1	51.3	470.46	377.42	247.26	186.66	1,281.80
045-274-180	095102464-001-001	1	33.2	470.46	244.20	247.26	120.78	1,082.70
044-181-550	095102465-001-001	2	41.9	940.92	308.26	494.52	152.46	1,896.16
043-251-200	095102467-001-001	1	81.4	470.46	599.44	247.26	296.46	1,613.62
044-242-040	095102468-001-001	1	42.2	470.46	310.82	247.26	153.72	1,182.26
040-360-470	095127646-001-001	0	371.0	470.46	2,730.80	247.26	1,350.56	4,799.08
043-091-070	095181887-001-001	1	93.5	470.46	688.24	247.26	340.38	1,746.34
040-261-070	095184036-001-001	1	42.2	470.46	310.82	247.26	153.72	1,182.26
045-254-120	095184040-001-001	1	87.5	470.46	643.84	247.26	318.42	1,679.98
103-390-060	095184041-001-001	1	0.0	470.46	-	247.26	-	717.72
045-283-120	095184042-001-001	1	84.6	470.46	622.44	247.26	307.84	1,648.00
040-343-170	095184043-001-001	1	114.8	470.46	845.14	247.26	417.98	1,980.84
040-320-190	095184044-001-001	1	26.4	470.46	194.18	247.26	96.04	1,007.94
044-281-040	095184045-001-001	1	6.0	470.46	44.40	247.26	21.96	784.08
044-231-290	095184046-001-001	1	96.5	470.46	710.44	247.26	351.36	1,779.52
045-249-040	095184047-001-001	1	41.0	470.46	301.84	247.26	149.28	1,168.84
046-041-280	095184048-001-001	0	0.0	-	-	-	-	-
044-301-280	095184050-001-001	1	71.1	470.46	523.32	247.26	258.80	1,499.84
045-246-110	095184051-001-001	0	0.0	-	-	-	-	-
043-321-270	095184053-001-001	1	13.5	470.46	99.48	247.26	49.20	866.40
045-264-130	095360921-001-001	1	14.7	470.46	108.54	247.26	53.68	879.94
043-252-370	095360928-001-001	1	54.3	470.46	399.62	247.26	197.64	1,314.98
044-326-150	095360929-001-001	2	129.7	940.92	954.66	494.52	472.14	2,862.24
040-241-020	095360930-001-001	1	73.0	470.46	537.28	247.26	265.72	1,520.72
045-281-230	095360935-001-001	1	178.0	470.46	1,309.88	247.26	647.82	2,675.42
044-071-050	095360936-001-001	1	26.5	470.46	195.36	247.26	96.62	1,009.70
040-244-070	095360937-001-001	1	6.6	470.46	48.84	247.26	24.14	790.70
045-254-140	095360938-001-001	1	93.5	470.46	688.24	247.26	340.38	1,746.34
040-274-090	095360942-001-001	1	18.1	470.46	133.20	247.26	65.88	916.80
046-041-310	095495396-001-001	0	0.0	-	-	-	-	-
040-290-340	095585983-001-001	59	0.0	27,757.14	-	14,588.34	-	42,345.48
043-106-070	098272644-001-001	1	45.2	470.46	333.02	247.26	164.70	1,215.44

City of Belmont
Sewer Service Charges
Fiscal Year 2026/27

APN	Account Number	Dwelling Units	Annualized Water Consumption (HCF)	Base Collection Charge	Flow Collection Charge	Base Treatment Charge	Flow Treatment Charge	Total Sewer Service Charge (1)
123-430-010	123430010-001-001	1	0.0	245.40	-	-	-	245.40
117-210-060	180349481-001-001	1	42.2	470.46	310.82	247.26	153.72	1,182.26
044-331-150	180349482-001-001	1	105.6	470.46	777.04	247.26	384.30	1,879.06
043-311-440	180349483-001-001	1	69.4	470.46	510.62	247.26	252.54	1,480.88
044-243-100	180349484-001-001	1	108.6	470.46	799.24	247.26	395.28	1,912.24
044-342-390	180349485-001-001	1	15.1	470.46	111.00	247.26	54.90	883.62
044-272-160	180349487-001-001	1	51.3	470.46	377.42	247.26	186.66	1,281.80
044-253-040	180349488-001-001	1	105.6	470.46	777.04	247.26	384.30	1,879.06
044-021-150	180349489-001-001	1	0.0	470.46	-	247.26	-	717.72
045-113-200	180349490-001-001	1	105.6	470.46	777.04	247.26	384.30	1,879.06
044-232-040	180349491-001-001	1	39.2	470.46	288.62	247.26	142.74	1,149.08
043-333-090	180349492-001-001	1	90.5	470.46	666.04	247.26	329.40	1,713.16
043-273-430	180349493-001-001	1	117.6	470.46	865.86	247.26	428.22	2,011.80
045-413-060	180349494-001-001	1	60.3	470.46	444.02	247.26	219.60	1,381.34
045-184-050	180349495-001-001	1	132.7	470.46	976.86	247.26	483.12	2,177.70
044-091-350	180349496-001-001	1	69.4	470.46	510.62	247.26	252.54	1,480.88
043-021-570	180349497-001-001	1	81.4	470.46	599.44	247.26	296.46	1,613.62
044-331-310	180349499-001-001	1	90.5	470.46	666.04	247.26	329.40	1,713.16
043-122-120	180349500-001-001	1	93.5	470.46	688.24	247.26	340.38	1,746.34
044-290-090	180349530-001-001	1	123.7	470.46	910.26	247.26	450.18	2,078.16
045-360-150	180349531-001-001	1	57.3	470.46	421.82	247.26	208.62	1,348.16
043-106-110	180349533-001-001	1	289.6	470.46	2,131.34	247.26	1,054.08	3,903.14
040-261-150	180349534-001-001	1	81.4	470.46	599.44	247.26	296.46	1,613.62
043-263-110	180349535-001-001	1	72.4	470.46	532.82	247.26	263.52	1,514.06
043-263-130	180349536-001-001	1	27.1	470.46	199.80	247.26	98.82	1,016.34
044-072-020	180349537-001-001	1	66.4	470.46	488.42	247.26	241.56	1,447.70
044-056-110	180349538-001-001	1	30.2	470.46	222.00	247.26	109.80	1,049.52
045-040-110	180349539-001-001	1	126.7	470.46	1,811.72	247.26	896.98	3,426.42
044-232-110	180349540-001-001	1	81.4	470.46	599.44	247.26	296.46	1,613.62
044-231-090	180349541-001-001	1	75.4	470.46	555.04	247.26	274.50	1,547.26
044-064-170	180349542-001-001	1	51.3	470.46	377.42	247.26	186.66	1,281.80
043-290-370	180349543-001-001	1	66.4	470.46	488.42	247.26	241.56	1,447.70
045-112-160	180349544-001-001	1	108.6	470.46	799.24	247.26	395.28	1,912.24
044-072-330	180349545-001-001	1	27.1	470.46	199.80	247.26	98.82	1,016.34
043-252-220	180349547-001-001	1	93.5	470.46	688.24	247.26	340.38	1,746.34
044-231-100	180349548-001-001	1	6.0	470.46	44.40	247.26	21.96	784.08
044-181-490	190360716-001-001	1	199.1	470.46	1,465.30	247.26	724.68	2,907.70
045-254-080	190360717-001-001	1	27.1	470.46	199.80	247.26	98.82	1,016.34
045-081-250	190360718-001-001	6	150.8	2,822.76	1,110.08	1,483.56	549.00	5,965.40
040-281-420	190360719-001-001	1	21.1	470.46	155.40	247.26	76.86	949.98
044-312-200	190360720-001-001	1	87.5	470.46	643.84	247.26	318.42	1,679.98
043-301-300	190360721-001-001	1	132.7	470.46	976.86	247.26	483.12	2,177.70
044-332-140	190360723-001-001	1	39.2	470.46	288.62	247.26	142.74	1,149.08
045-040-090	190360724-001-001	1	144.8	470.46	1,065.66	247.26	527.04	2,310.42
044-124-130	190360725-001-001	1	48.3	470.46	355.22	247.26	175.68	1,248.62
045-211-060	190360726-001-001	1	63.3	470.46	466.22	247.26	230.58	1,414.52
045-090-020	190360727-001-001	1	247.4	470.46	1,820.52	247.26	900.36	3,438.60
044-012-110	190360728-001-001	1	87.5	470.46	643.84	247.26	318.42	1,679.98
043-093-190	190360729-001-001	1	60.3	470.46	444.02	247.26	219.60	1,381.34
044-058-140	190360730-001-001	1	150.8	470.46	1,110.08	247.26	549.00	2,376.80
044-181-530	190360731-001-001	1	63.3	470.46	466.22	247.26	230.58	1,414.52
040-302-200	190360732-001-001	1	42.2	470.46	310.82	247.26	153.72	1,182.26
044-353-020	190360733-001-001	1	199.1	470.46	1,465.30	247.26	724.68	2,907.70
043-171-070	190360734-001-001	1	114.6	470.46	843.66	247.26	417.24	1,978.62
043-302-190	190360735-001-001	1	81.4	470.46	599.44	247.26	296.46	1,613.62
043-181-230	190360736-001-001	1	75.4	470.46	555.04	247.26	274.50	1,547.26
044-323-060	190360737-001-001	1	75.4	470.46	555.04	247.26	274.50	1,547.26
043-072-450	190360738-001-001	1	54.3	470.46	399.62	247.26	197.64	1,314.98
043-173-040	190360739-001-001	1	120.7	470.46	888.06	247.26	439.20	2,044.98
045-361-150	190360740-001-001	1	99.5	470.46	732.64	247.26	362.34	1,812.70
044-194-240	190360741-001-001	1	15.1	470.46	111.00	247.26	54.90	883.62
044-063-020	190360742-001-001	1	147.8	470.46	1,087.88	247.26	538.02	2,343.62
044-072-050	190360743-001-001	1	75.4	470.46	555.04	247.26	274.50	1,547.26
040-341-180	190360744-001-001	1	96.5	470.46	710.44	247.26	351.36	1,779.52
044-013-040	190360745-001-001	1	51.3	470.46	377.42	247.26	186.66	1,281.80
045-282-080	190360746-001-001	1	96.5	470.46	710.44	247.26	351.36	1,779.52
044-051-250	190360747-001-001	1	138.8	470.46	1,021.26	247.26	505.08	2,244.06
044-301-220	190360749-001-001	1	45.2	470.46	333.02	247.26	164.70	1,215.44

City of Belmont
Sewer Service Charges
Fiscal Year 2026/27

APN	Account Number	Dwelling Units	Annualized Water Consumption (HCF)	Base Collection Charge	Flow Collection Charge	Base Treatment Charge	Flow Treatment Charge	Total Sewer Service Charge (1)
040-274-240	190360750-001-001	1	51.3	470.46	377.42	247.26	186.66	1,281.80
040-281-170	190360751-001-001	1	117.6	470.46	865.86	247.26	428.22	2,011.80
045-201-280	190360752-001-001	1	78.4	470.46	577.24	247.26	285.48	1,580.44
043-021-700	190360753-001-001	1	33.2	470.46	244.20	247.26	120.78	1,082.70
040-243-090	190360754-001-001	1	57.3	470.46	421.82	247.26	208.62	1,348.16
045-201-270	190360755-001-001	1	48.3	470.46	355.22	247.26	175.68	1,248.62
045-201-290	190360756-001-001	1	78.4	470.46	577.24	247.26	285.48	1,580.44
045-201-260	190360757-001-001	1	165.9	470.46	1,221.08	247.26	603.90	2,542.70
045-249-220	190360758-001-001	1	75.4	470.46	555.04	247.26	274.50	1,547.26
043-361-010	190360759-001-001	1	190.0	470.46	1,398.70	247.26	691.74	2,808.16
044-033-120	190360760-001-001	1	78.4	470.46	577.24	247.26	285.48	1,580.44
043-021-710	190360761-001-001	1	72.4	470.46	532.82	247.26	263.52	1,514.06
043-222-380	190360762-001-001	1	120.7	470.46	888.06	247.26	439.20	2,044.98
044-290-350	190360763-001-001	1	69.4	470.46	510.62	247.26	252.54	1,480.88
045-202-260	190360764-001-001	1	39.2	470.46	288.62	247.26	142.74	1,149.08
044-242-240	190360765-001-001	1	66.4	470.46	488.42	247.26	241.56	1,447.70
044-051-020	190360766-001-001	1	153.8	470.46	1,132.28	247.26	559.98	2,409.98
044-183-120	190360767-001-001	1	271.5	470.46	1,998.14	247.26	988.20	3,704.06
044-281-400	190360768-001-001	1	54.3	470.46	399.62	247.26	197.64	1,314.98
045-181-250	190360769-001-001	1	18.1	470.46	133.20	247.26	65.88	916.80
044-232-200	190360770-001-001	1	102.6	470.46	754.84	247.26	373.32	1,845.88
040-243-070	190360771-001-001	1	51.3	470.46	377.42	247.26	186.66	1,281.80
043-144-190	190360772-001-001	1	99.5	470.46	732.64	247.26	362.34	1,812.70
044-061-280	190360773-001-001	1	87.5	470.46	643.84	247.26	318.42	1,679.98
045-121-130	190360774-001-001	1	51.3	470.46	377.42	247.26	186.66	1,281.80
045-103-030	190360775-001-001	1	72.4	470.46	532.82	247.26	263.52	1,514.06
043-311-150	210175580-001-001	1	21.1	470.46	155.40	247.26	76.86	949.98
043-311-140	210175581-001-001	1	99.5	470.46	732.64	247.26	362.34	1,812.70
045-393-090	210175582-001-001	1	78.4	470.46	577.24	247.26	285.48	1,580.44
044-072-650	210175583-001-001	1	39.2	470.46	288.62	247.26	142.74	1,149.08
043-010-430	210175584-001-001	1	72.4	470.46	532.82	247.26	263.52	1,514.06
040-336-100	210175585-001-001	1	45.2	470.46	333.02	247.26	164.70	1,215.44
044-051-150	210175586-001-001	1	69.4	470.46	510.62	247.26	252.54	1,480.88
045-111-130	210175587-001-001	1	66.4	470.46	488.42	247.26	241.56	1,447.70
044-021-140	210175588-001-001	1	72.4	470.46	532.82	247.26	263.52	1,514.06
043-252-080	210175589-001-001	1	69.4	470.46	510.62	247.26	252.54	1,480.88
043-182-100	210175590-001-001	1	45.2	470.46	333.02	247.26	164.70	1,215.44
045-254-130	210175591-001-001	1	81.4	470.46	599.44	247.26	296.46	1,613.62
044-243-170	210180014-001-001	1	123.7	470.46	910.26	247.26	450.18	2,078.16
040-271-170	210180015-001-001	1	63.3	470.46	466.22	247.26	230.58	1,414.52
043-010-700	210180016-001-001	1	39.2	470.46	288.62	247.26	142.74	1,149.08
044-072-790	210180017-001-001	1	48.3	470.46	355.22	247.26	175.68	1,248.62
043-122-460	210180018-001-001	1	162.9	470.46	1,198.88	247.26	592.92	2,509.52
044-231-490	210180019-001-001	1	54.3	470.46	399.62	247.26	197.64	1,314.98
044-123-130	211490285-001-001	1	328.8	470.46	2,419.98	247.26	1,196.82	4,334.52
043-113-210	211490286-001-001	1	147.8	470.46	1,087.88	247.26	538.02	2,343.62
040-273-190	211490287-001-001	1	69.4	470.46	510.62	247.26	252.54	1,480.88
045-441-210	211490288-001-001	1	57.3	470.46	421.82	247.26	208.62	1,348.16
044-232-120	211490289-001-001	1	51.3	470.46	377.42	247.26	186.66	1,281.80
045-249-060	211490290-001-001	1	120.7	470.46	888.06	247.26	439.20	2,044.98
044-241-300	211490291-001-001	1	111.6	470.46	821.46	247.26	406.26	1,945.44
044-084-250	211490292-001-001	1	45.2	470.46	333.02	247.26	164.70	1,215.44
045-472-030	211490293-001-001	1	48.3	470.46	355.22	247.26	175.68	1,248.62
044-241-560	211490294-001-001	1	54.3	470.46	399.62	247.26	197.64	1,314.98
044-031-330	211490295-001-001	1	69.4	470.46	510.62	247.26	252.54	1,480.88
044-112-090	211490296-001-001	1	27.1	470.46	199.80	247.26	98.82	1,016.34
045-151-380	211490298-001-001	1	57.3	470.46	421.82	247.26	208.62	1,348.16
040-253-050	211490299-001-001	1	39.2	470.46	288.62	247.26	142.74	1,149.08
043-290-200	211490300-001-001	1	30.2	470.46	222.00	247.26	109.80	1,049.52
045-491-160	220528191-001-001	1	190.0	470.46	1,398.70	247.26	691.74	2,808.16
045-090-690	220932593-001-001	1	93.5	470.46	688.24	247.26	340.38	1,746.34
044-071-150	220932594-001-001	1	42.2	470.46	310.82	247.26	153.72	1,182.26
044-052-020	220932595-001-001	1	51.3	470.46	377.42	247.26	186.66	1,281.80
118-330-080	220932597-001-001	1	48.3	470.46	355.22	247.26	175.68	1,248.62
043-022-110	220932599-001-001	1	57.3	470.46	421.82	247.26	208.62	1,348.16
045-122-150	220932600-001-001	1	30.2	470.46	222.00	247.26	109.80	1,049.52
044-013-190	220932601-001-001	1	54.3	470.46	399.62	247.26	197.64	1,314.98
118-330-030	220932602-001-001	1	66.4	470.46	488.42	247.26	241.56	1,447.70

APN	Account Number	Dwelling Units	Annualized Water Consumption (HCF)	Base Collection Charge	Flow Collection Charge	Base Treatment Charge	Flow Treatment Charge	Total Sewer Service Charge (1)
118-330-050	220932603-001-001	1	60.3	470.46	444.02	247.26	219.60	1,381.34
118-330-010	220932604-001-001	1	99.5	470.46	732.64	247.26	362.34	1,812.70
118-330-130	220932605-001-001	1	30.2	470.46	222.00	247.26	109.80	1,049.52
043-121-040	220932606-001-001	1	99.5	470.46	732.64	247.26	362.34	1,812.70
045-413-160	220932607-001-001	1	126.7	470.46	932.46	247.26	461.16	2,111.34
044-112-410	220932608-001-001	1	72.4	470.46	532.82	247.26	263.52	1,514.06
118-330-020	220932609-001-001	1	39.2	470.46	288.62	247.26	142.74	1,149.08
045-412-180	220932610-001-001	1	51.3	470.46	377.42	247.26	186.66	1,281.80
118-330-070	221887725-001-001	1	54.3	470.46	399.62	247.26	197.64	1,314.98
118-330-100	221887726-001-001	1	51.3	470.46	377.42	247.26	186.66	1,281.80
118-330-060	221887727-001-001	1	30.2	470.46	222.00	247.26	109.80	1,049.52
045-083-110	221887728-001-001	1	129.7	470.46	954.66	247.26	472.14	2,144.52
045-152-550	221887729-001-001	1	21.1	470.46	155.40	247.26	76.86	949.98
043-251-220	221887730-001-001	1	153.8	470.46	1,132.28	247.26	559.98	2,409.98
045-090-510	221887731-001-001	1	66.4	470.46	488.42	247.26	241.56	1,447.70
044-131-250	221887732-001-001	1	45.2	470.46	333.02	247.26	164.70	1,215.44
118-330-090	221887733-001-001	1	54.3	470.46	399.62	247.26	197.64	1,314.98
118-330-150	221887734-001-001	1	30.2	470.46	222.00	247.26	109.80	1,049.52
118-330-110	221887735-001-001	1	54.3	470.46	399.62	247.26	197.64	1,314.98
045-413-010	221887736-001-001	1	48.3	470.46	355.22	247.26	175.68	1,248.62
043-311-350	221887737-001-001	1	3.0	470.46	22.20	247.26	10.98	750.90
118-330-040	221887738-001-001	1	24.1	470.46	177.60	247.26	87.84	983.16
044-283-060	221887739-001-001	1	108.6	470.46	799.24	247.26	395.28	1,912.24
118-330-120	221887740-001-001	1	30.2	470.46	222.00	247.26	109.80	1,049.52
040-273-040	221887741-001-001	1	54.3	470.46	399.62	247.26	197.64	1,314.98
043-144-030	221887742-001-001	1	63.3	470.46	466.22	247.26	230.58	1,414.52
044-351-040	221887743-001-001	1	114.6	470.46	843.66	247.26	417.24	1,978.62
044-141-040	221887744-001-001	1	81.4	470.46	599.44	247.26	296.46	1,613.62
044-152-130	221887745-001-001	1	48.3	470.46	355.22	247.26	175.68	1,248.62
043-222-370	221887746-001-001	1	72.4	470.46	532.82	247.26	263.52	1,514.06
040-290-100	221887747-001-001	1	90.5	470.46	666.04	247.26	329.40	1,713.16
040-342-140	221887748-001-001	1	93.5	470.46	688.24	247.26	340.38	1,746.34
044-302-180	230455399-001-001	1	178.0	470.46	1,309.88	247.26	647.82	2,675.42
040-334-060	230455400-001-001	1	114.6	470.46	843.66	247.26	417.24	1,978.62
043-272-260	230455542-001-001	1	153.8	470.46	1,132.28	247.26	559.98	2,409.98
046-031-090	230455543-001-001	50	6.0	23,523.00	44.40	12,363.00	21.96	35,952.36
043-275-250	230455544-001-001	1	66.4	470.46	488.42	247.26	241.56	1,447.70
040-482-680	230455545-001-001	1	69.4	470.46	510.62	247.26	252.54	1,480.88
044-101-140	230455546-001-001	1	129.7	470.46	954.66	247.26	472.14	2,144.52
046-031-090	230455547-001-001	50	165.9	23,523.00	1,221.08	12,363.00	603.90	37,710.98
044-072-390	230455549-001-001	1	60.3	470.46	444.02	247.26	219.60	1,381.34
044-013-150	230455563-001-001	1	63.3	470.46	466.22	247.26	230.58	1,414.52
044-032-320	230455564-001-001	1	42.2	470.46	310.82	247.26	153.72	1,182.26
043-332-070	230455565-001-001	1	93.5	470.46	688.24	247.26	340.38	1,746.34
043-221-330	230455573-001-001	1	72.4	470.46	532.82	247.26	263.52	1,514.06
045-421-100	230455576-001-001	1	3.0	470.46	22.20	247.26	10.98	750.90
049-050-360	230455577-001-001	1	27.1	470.46	199.80	247.26	98.82	1,016.34
043-121-300	230455579-001-001	1	51.3	470.46	377.42	247.26	186.66	1,281.80
040-342-130	230455580-001-001	1	111.6	470.46	821.46	247.26	406.26	1,945.44
045-122-170	230455581-001-001	1	54.3	470.46	399.62	247.26	197.64	1,314.98
040-246-110	230455582-001-001	1	48.3	470.46	355.22	247.26	175.68	1,248.62
043-211-290	230455583-001-001	1	81.4	470.46	599.44	247.26	296.46	1,613.62
045-114-140	230455584-001-001	1	48.3	470.46	355.22	247.26	175.68	1,248.62
045-391-170	230455585-001-001	1	42.2	470.46	310.82	247.26	153.72	1,182.26
118-330-140	230455586-001-001	1	24.1	470.46	177.60	247.26	87.84	983.16
044-333-220	230455588-001-001	1	45.2	470.46	333.02	247.26	164.70	1,215.44
045-083-120	230455597-001-001	1	42.2	470.46	310.82	247.26	153.72	1,182.26
044-102-010	230455602-001-001	1	96.5	470.46	710.44	247.26	351.36	1,779.52
044-043-200	230455603-001-001	1	63.3	470.46	466.22	247.26	230.58	1,414.52
044-283-110	230455604-001-001	1	54.3	470.46	399.62	247.26	197.64	1,314.98
044-321-020	230455605-001-001	1	39.2	470.46	288.62	247.26	142.74	1,149.08
044-242-050	230455842-001-001	1	0.0	470.46	-	247.26	-	717.72
044-283-260	240311498-001-001	1	39.2	470.46	288.62	247.26	142.74	1,149.08
040-263-420	240845876-001-001	1	823.5	470.46	6,061.04	247.26	2,997.58	9,776.34
043-164-170	240845877-001-001	1	51.3	470.46	377.42	247.26	186.66	1,281.80
040-281-340	240845878-001-001	1	52.1	470.46	383.76	247.26	189.80	1,291.28
043-372-400	240845879-001-001	1	24.1	470.46	177.60	247.26	87.84	983.16
043-062-320	240845880-001-001	1	81.4	470.46	599.44	247.26	296.46	1,613.62

City of Belmont
Sewer Service Charges
Fiscal Year 2026/27

APN	Account Number	Dwelling Units	Annualized Water Consumption (HCF)	Base Collection Charge	Flow Collection Charge	Base Treatment Charge	Flow Treatment Charge	Total Sewer Service Charge (1)
043-094-330	240845884-001-001	1	121.7	470.46	895.46	247.26	442.86	2,056.04
040-246-290	240845886-001-001	1	47.6	470.46	350.40	247.26	173.28	1,241.40
045-081-050	240845888-001-001	1	0.0	470.46	-	247.26	-	717.72
045-421-040	240845889-001-001	1	30.2	470.46	222.00	247.26	109.80	1,049.52
043-142-150	240845890-001-001	1	53.1	470.46	390.74	247.26	193.24	1,301.70
045-253-300	240845891-001-001	1	24.3	470.46	179.08	247.26	88.56	985.36
044-056-230	240845892-001-001	1	84.5	470.46	621.64	247.26	307.44	1,646.80
044-272-040	240845894-001-001	1	42.2	470.46	310.82	247.26	153.72	1,182.26
043-410-450	240845895-001-001	1	152.6	470.46	1,123.40	247.26	555.58	2,396.70
043-191-290	251810956-001-001	1	0.0	470.46	-	247.26	-	717.72
040-290-320	71010633A-001-001	91	15.1	42,811.86	111.00	22,500.66	54.90	65,478.42
Totals: 8,715 Parcels		**12,167**	**797,814.38**	**$5,596,705.04**	**$6,011,446.76**	**$2,874,397.18**	**$2,973,214.74**	**$17,455,763.72**

(1) The charges for Fiscal Year 2026/27 are based on preliminary property data available at the time of writing this report. Should parcel changes occur on the San Mateo County Assessor's Secured July 2026 Lien Date Roll, upon release, the charge rolls will be modified to include the Assessor's changes.

STAFF REPORT

Meeting Date:	June 9, 2026
Agency:	City of Belmont
Staff Contact:	Edric Kwan, Public Works, (650) 595-7459, ekwan@belmont.gov
Agenda Title:	Public Hearing – Annual Report for Collection of Sewer Treatment Facility Charges for FY 2026-27
Agenda Action:	Resolution

Recommendation

1. Hold a public hearing to consider protests to collecting the fees on the tax roll; and
2. Unless there is a majority protest, overrule objections and adopt a resolution approving the annual report for collection on the tax roll of the sewer treatment facility fees charged to parcel owners to fund the City of Belmont's share of the Silicon Valley Clean Water (SVCW) sewer treatment plant and conveyance system.

Strategic Focus Area

Fiscal and Organizational Sustainability

Background

On April 14, 2009, the City Council conducted a public hearing and established the Sewer Treatment Facility Charge, which has remained unchanged since its adoption. The primary purpose of the charge is to fund the replacement, rehabilitation, and reconstruction of wastewater treatment facilities operated by SVCW.

Adoption of the annual report will authorize the continued collection of these charges on the San Mateo County property tax roll, consistent with prior years, through the San Mateo County Tax Collector.

Analysis

Belmont City Code (BCC) Section 21-94 establishes a protocol for the setting and collection of sewer treatment facility charges, and provides for collection of the charges on the assessment roll in accordance with the California Health and Safety Code (HSC) Section 5473 et seq. These provisions require the City to prepare an annual report containing a description of each parcel of real property receiving the services and facilities and the amount of the charge for each parcel for the year, computed in conformity with the charges previously adopted by the City. In accordance with these provisions, City staff has prepared this year's annual report of charges entitled "City of Belmont Sewer Treatment Facility Charges Fiscal Year 2026-2027," and published notice of the Public Hearing as required by HSC Section 5473.1.

1) If protest is not made by the owners of a majority of separate parcels of property described in the report, adopt the resolution that overrules any objections and adopt the report.
2) If protest is made by the owners of a majority of separate parcels of property described in

the report, do not adopt the report, but instead direct staff to collect the charges by other means.

3) A copy of the Sewer Treatment Facility Charges report is on file in the City Clerk's Office and is also available on the City's website at http://www.belmont.gov/city-hall/public-works/infrastructure/sewer-system/sewer-treatment-facility-charges.

Alternatives

1. Take no action. This would require the City to identify alternative means of collecting the approved charges.
2. Continue the Public Hearing and refer back to staff for additional information.

Attachments

A. Resolution
B. City of Belmont Sewer Treatment Facility Charges Fiscal Year 2026-2027

Fiscal Impact

☐ No Fiscal Impact

☒ Funding Source Confirmed: Collection of sewer treatment facility charges have been incorporated in the FY 2026-27 Budget.

Source:	**Purpose:**	**Public Outreach:**
Staff	Statutory/Contractual Requirement	Other*

* Notice of the Public Hearing published in newspaper

RESOLUTION NO. 2026 –

A RESOLUTION OF THE CITY COUNCIL OF THE CITY OF BELMONT APPROVING THE ANNUAL REPORT FOR COLLECTION ON THE TAX ROLL OF THE SEWER TREATMENT FACILITY FEES CHARGED TO PARCELS TO FUND THE CITY OF BELMONT'S SHARE OF THE SILICON VALLEY CLEAN WATER (SVCW) SEWER TREATMENT PLANT AND CONVEYANCE SYSTEM UPGRADES FOR FISCAL YEAR 2026-2027

WHEREAS, Belmont City Code (BCC) Section 21-94 Health and Safety Code (HSC) Section 5471 permits the City Council to set the City's sewer treatment facility charges; and,

WHEREAS, BCC Sections 21-70 through 21-78 establish a protocol for the collection of sewer charges on the property tax assessment roll in accordance with HSC Section 5473 et seq., which requires the City to prepare an annual report containing a description of each parcel of real property receiving the services and facilities and the amount of the charge for each parcel for the year, computed in conformity with the charges adopted by the City; and,

WHEREAS, in accordance with BCC Section 21-71 and HSC Section 5473, City staff prepared this year's annual report of charges for each parcel, entitled "City of Belmont Sewer Treatment Facility Charges Fiscal Year 2026-2027," and published notice of the public hearing as required by HSC Section 5473.1; and,

WHEREAS, BCC Section 21-75 and HSC Section 5473.2 requires that the City Council hold the public hearing, consider any objections or protests to the annual report, and if a majority protest is not made, BCC Section 21-77 and HSC Section 5473.3 provides that upon the conclusion of the hearing, the City Council may (for purposes of collection on the tax roll) adopt, revise, change, reduce, or modify any charge or overrule all objections and make a determination upon each charge as described in the report, which determination shall be final; and,

WHEREAS, if the report is adopted, BCC Section 21-78 and HSC Section 5473.4 require the City Clerk to forward the annual report to the County Assessor by August 10th of each year; and,

WHEREAS, if the majority of the owners of separate parcels of property protest the report, BCC Section 21-76 requires that the City Council not adopt the report, and the charges must be collected separately from the tax roll; and,

WHEREAS, a Public Hearing was held on June 9, 2026 and all objections or protests to the above reference report were heard.

NOW, THEREFORE, the City Council of the City of Belmont resolves as follows:

SECTION 1.

(a) The public hearing on the Annual Report was duly noticed and held in accordance with the law; and,

(b) Protest was not made by the owners of a majority of separate parcels of property described in the Annual Report.

SECTION 2. Any and all objections to the Annual Report are overruled.

SECTION 3. The Annual Report is adopted and the City Clerk is directed to file the report with the San Mateo County Tax Collector for purposes of having the charges shown in the report collected on the property tax rolls.

* * *

ADOPTED June 9, 2026 by the City of Belmont City Council by the following vote:

Ayes:

Noes:

Absent:

Abstain:

ATTEST:

_____
City Clerk

_____
Mayor

APPROVED AS TO FORM:

_____
City Attorney

City of Belmont
Sewer Treatment Facilities Charges
Fiscal Year 2026/27

APN	County Use Code	Dwelling Units / Rooms / Beds / Students	Building Sq. Ft.	Billing Units	Rate Description	Rate	Sewer Treatment Facility Charge	County Collection Fee	Total Charge (1)
040-241-010	01	1	-	1.00	SINGLE-FAMILY HOME	$249.58	$249.58	$1.25	$250.82
040-241-020	01	1	-	1.00	SINGLE-FAMILY HOME	249.58	249.58	1.25	250.82
040-241-030	01	1	-	1.00	SINGLE-FAMILY HOME	249.58	249.58	1.25	250.82
040-242-010	01	1	-	1.00	SINGLE-FAMILY HOME	249.58	249.58	1.25	250.82
040-242-020	01	1	-	1.00	SINGLE-FAMILY HOME	249.58	249.58	1.25	250.82
040-242-030	01	1	-	1.00	SINGLE-FAMILY HOME	249.58	249.58	1.25	250.82
040-242-040	01	1	-	1.00	SINGLE-FAMILY HOME	249.58	249.58	1.25	250.82
040-242-050	01	1	-	1.00	SINGLE-FAMILY HOME	249.58	249.58	1.25	250.82
040-242-060	01	1	-	1.00	SINGLE-FAMILY HOME	249.58	249.58	1.25	250.82
040-243-010	01	1	-	1.00	SINGLE-FAMILY HOME	249.58	249.58	1.25	250.82
040-243-020	01	1	-	1.00	SINGLE-FAMILY HOME	249.58	249.58	1.25	250.82
040-243-030	01	1	-	1.00	SINGLE-FAMILY HOME	249.58	249.58	1.25	250.82
040-243-040	01	1	-	1.00	SINGLE-FAMILY HOME	249.58	249.58	1.25	250.82
040-243-050	01	1	-	1.00	SINGLE-FAMILY HOME	249.58	249.58	1.25	250.82
040-243-060	01	1	-	1.00	SINGLE-FAMILY HOME	249.58	249.58	1.25	250.82
040-243-070	01	1	-	1.00	SINGLE-FAMILY HOME	249.58	249.58	1.25	250.82
040-243-080	01	1	-	1.00	SINGLE-FAMILY HOME	249.58	249.58	1.25	250.82
040-243-090	01	1	-	1.00	SINGLE-FAMILY HOME	249.58	249.58	1.25	250.82
040-243-100	01	1	-	1.00	SINGLE-FAMILY HOME	249.58	249.58	1.25	250.82
040-243-110	01	1	-	1.00	SINGLE-FAMILY HOME	249.58	249.58	1.25	250.82
040-243-120	01	1	-	1.00	SINGLE-FAMILY HOME	249.58	249.58	1.25	250.82
040-244-040	01	1	-	1.00	SINGLE-FAMILY HOME	249.58	249.58	1.25	250.82
040-244-060	01	1	-	1.00	SINGLE-FAMILY HOME	249.58	249.58	1.25	250.82
040-244-070	01	1	-	1.00	SINGLE-FAMILY HOME	249.58	249.58	1.25	250.82
040-244-080	01	1	-	1.00	SINGLE-FAMILY HOME	249.58	249.58	1.25	250.82
040-244-090	01	1	-	1.00	SINGLE-FAMILY HOME	249.58	249.58	1.25	250.82
040-244-100	01	1	-	1.00	SINGLE-FAMILY HOME	249.58	249.58	1.25	250.82
040-244-110	01	1	-	1.00	SINGLE-FAMILY HOME	249.58	249.58	1.25	250.82
040-244-120	01	1	-	1.00	SINGLE-FAMILY HOME	249.58	249.58	1.25	250.82
040-244-130	01	1	-	1.00	SINGLE-FAMILY HOME	249.58	249.58	1.25	250.82
040-244-140	01	1	-	1.00	SINGLE-FAMILY HOME	249.58	249.58	1.25	250.82
040-244-150	01	1	-	1.00	SINGLE-FAMILY HOME	249.58	249.58	1.25	250.82
040-244-160	01	1	-	1.00	SINGLE-FAMILY HOME	249.58	249.58	1.25	250.82
040-245-010	01	1	-	1.00	SINGLE-FAMILY HOME	249.58	249.58	1.25	250.82
040-245-020	01	1	-	1.00	SINGLE-FAMILY HOME	249.58	249.58	1.25	250.82
040-245-030	01	1	-	1.00	SINGLE-FAMILY HOME	249.58	249.58	1.25	250.82
040-245-040	01	1	-	1.00	SINGLE-FAMILY HOME	249.58	249.58	1.25	250.82
040-245-050	01	1	-	1.00	SINGLE-FAMILY HOME	249.58	249.58	1.25	250.82
040-245-060	01	1	-	1.00	SINGLE-FAMILY HOME	249.58	249.58	1.25	250.82
040-245-070	01	1	-	1.00	SINGLE-FAMILY HOME	249.58	249.58	1.25	250.82
040-245-080	01	1	-	1.00	SINGLE-FAMILY HOME	249.58	249.58	1.25	250.82
040-245-090	01	1	-	1.00	SINGLE-FAMILY HOME	249.58	249.58	1.25	250.82
040-246-010	01	1	-	1.00	SINGLE-FAMILY HOME	249.58	249.58	1.25	250.82
040-246-020	01	1	-	1.00	SINGLE-FAMILY HOME	249.58	249.58	1.25	250.82
040-246-030	01	1	-	1.00	SINGLE-FAMILY HOME	249.58	249.58	1.25	250.82
040-246-040	01	1	-	1.00	SINGLE-FAMILY HOME	249.58	249.58	1.25	250.82
040-246-050	01	1	-	1.00	SINGLE-FAMILY HOME	249.58	249.58	1.25	250.82
040-246-060	01	1	-	1.00	SINGLE-FAMILY HOME	249.58	249.58	1.25	250.82
040-246-070	01	1	-	1.00	SINGLE-FAMILY HOME	249.58	249.58	1.25	250.82
040-246-080	01	1	-	1.00	SINGLE-FAMILY HOME	249.58	249.58	1.25	250.82
040-246-090	01	1	-	1.00	SINGLE-FAMILY HOME	249.58	249.58	1.25	250.82
040-246-100	01	1	-	1.00	SINGLE-FAMILY HOME	249.58	249.58	1.25	250.82
040-246-110	01	1	-	1.00	SINGLE-FAMILY HOME	249.58	249.58	1.25	250.82
040-246-270	38	-	3,406	3.41	WAREHOUSING	71.95	245.06	1.25	246.30
040-246-280	31	-	4,545	4.55	LIGHT MANUFACTURING	95.02	431.86	1.25	433.10
040-246-290	38	-	5,200	5.20	WAREHOUSING	71.95	374.14	1.25	375.38
040-246-300	05	124	-	124.00	MULTI-UNIT RESIDENTIAL	174.92	21,690.08	1.25	21,691.32
040-251-010	01	1	-	1.00	SINGLE-FAMILY HOME	249.58	249.58	1.25	250.82
040-251-020	01	1	-	1.00	SINGLE-FAMILY HOME	249.58	249.58	1.25	250.82
040-251-030	01	1	-	1.00	SINGLE-FAMILY HOME	249.58	249.58	1.25	250.82
040-251-040	01	1	-	1.00	SINGLE-FAMILY HOME	249.58	249.58	1.25	250.82
040-251-050	01	1	-	1.00	SINGLE-FAMILY HOME	249.58	249.58	1.25	250.82
040-251-060	01	1	-	1.00	SINGLE-FAMILY HOME	249.58	249.58	1.25	250.82
040-251-070	01	1	-	1.00	SINGLE-FAMILY HOME	249.58	249.58	1.25	250.82
040-251-080	01	1	-	1.00	SINGLE-FAMILY HOME	249.58	249.58	1.25	250.82

City of Belmont
Sewer Treatment Facilities Charges
Fiscal Year 2026/27

APN	County Use Code	Dwelling Units / Rooms / Beds / Students	Building Sq. Ft.	Billing Units	Rate Description	Rate	Sewer Treatment Facility Charge	County Collection Fee	Total Charge (1)
040-251-090	01	1	-	1.00	SINGLE-FAMILY HOME	249.58	249.58	1.25	250.82
040-251-100	01	1	-	1.00	SINGLE-FAMILY HOME	249.58	249.58	1.25	250.82
040-251-110	01	1	-	1.00	SINGLE-FAMILY HOME	249.58	249.58	1.25	250.82
040-252-010	01	1	-	1.00	SINGLE-FAMILY HOME	249.58	249.58	1.25	250.82
040-252-020	01	1	-	1.00	SINGLE-FAMILY HOME	249.58	249.58	1.25	250.82
040-252-030	01	1	-	1.00	SINGLE-FAMILY HOME	249.58	249.58	1.25	250.82
040-252-040	01	1	-	1.00	SINGLE-FAMILY HOME	249.58	249.58	1.25	250.82
040-252-050	01	1	-	1.00	SINGLE-FAMILY HOME	249.58	249.58	1.25	250.82
040-252-060	01	1	-	1.00	SINGLE-FAMILY HOME	249.58	249.58	1.25	250.82
040-252-070	01	1	-	1.00	SINGLE-FAMILY HOME	249.58	249.58	1.25	250.82
040-252-080	01	1	-	1.00	SINGLE-FAMILY HOME	249.58	249.58	1.25	250.82
040-252-090	01	1	-	1.00	SINGLE-FAMILY HOME	249.58	249.58	1.25	250.82
040-252-100	01	1	-	1.00	SINGLE-FAMILY HOME	249.58	249.58	1.25	250.82
040-252-110	01	1	-	1.00	SINGLE-FAMILY HOME	249.58	249.58	1.25	250.82
040-252-120	01	1	-	1.00	SINGLE-FAMILY HOME	249.58	249.58	1.25	250.82
040-252-130	01	1	-	1.00	SINGLE-FAMILY HOME	249.58	249.58	1.25	250.82
040-252-140	01	1	-	1.00	SINGLE-FAMILY HOME	249.58	249.58	1.25	250.82
040-252-150	01	1	-	1.00	SINGLE-FAMILY HOME	249.58	249.58	1.25	250.82
040-252-160	01	1	-	1.00	SINGLE-FAMILY HOME	249.58	249.58	1.25	250.82
040-252-170	01	1	-	1.00	SINGLE-FAMILY HOME	249.58	249.58	1.25	250.82
040-252-180	01	1	-	1.00	SINGLE-FAMILY HOME	249.58	249.58	1.25	250.82
040-252-190	01	1	-	1.00	SINGLE-FAMILY HOME	249.58	249.58	1.25	250.82
040-252-200	01	1	-	1.00	SINGLE-FAMILY HOME	249.58	249.58	1.25	250.82
040-252-210	01	1	-	1.00	SINGLE-FAMILY HOME	249.58	249.58	1.25	250.82
040-252-220	01	1	-	1.00	SINGLE-FAMILY HOME	249.58	249.58	1.25	250.82
040-253-010	01	1	-	1.00	SINGLE-FAMILY HOME	249.58	249.58	1.25	250.82
040-253-020	01	1	-	1.00	SINGLE-FAMILY HOME	249.58	249.58	1.25	250.82
040-253-030	01	1	-	1.00	SINGLE-FAMILY HOME	249.58	249.58	1.25	250.82
040-253-040	01	1	-	1.00	SINGLE-FAMILY HOME	249.58	249.58	1.25	250.82
040-253-050	01	1	-	1.00	SINGLE-FAMILY HOME	249.58	249.58	1.25	250.82
040-253-060	01	1	-	1.00	SINGLE-FAMILY HOME	249.58	249.58	1.25	250.82
040-253-070	01	1	-	1.00	SINGLE-FAMILY HOME	249.58	249.58	1.25	250.82
040-253-080	01	1	-	1.00	SINGLE-FAMILY HOME	249.58	249.58	1.25	250.82
040-253-090	01	1	-	1.00	SINGLE-FAMILY HOME	249.58	249.58	1.25	250.82
040-253-100	01	1	-	1.00	SINGLE-FAMILY HOME	249.58	249.58	1.25	250.82
040-253-110	01	1	-	1.00	SINGLE-FAMILY HOME	249.58	249.58	1.25	250.82
040-253-120	01	1	-	1.00	SINGLE-FAMILY HOME	249.58	249.58	1.25	250.82
040-253-130	01	1	-	1.00	SINGLE-FAMILY HOME	249.58	249.58	1.25	250.82
040-254-010	01	1	-	1.00	SINGLE-FAMILY HOME	249.58	249.58	1.25	250.82
040-254-020	01	1	-	1.00	SINGLE-FAMILY HOME	249.58	249.58	1.25	250.82
040-254-030	01	1	-	1.00	SINGLE-FAMILY HOME	249.58	249.58	1.25	250.82
040-254-040	01	1	-	1.00	SINGLE-FAMILY HOME	249.58	249.58	1.25	250.82
040-254-050	01	1	-	1.00	SINGLE-FAMILY HOME	249.58	249.58	1.25	250.82
040-254-060	01	1	-	1.00	SINGLE-FAMILY HOME	249.58	249.58	1.25	250.82
040-254-070	01	1	-	1.00	SINGLE-FAMILY HOME	249.58	249.58	1.25	250.82
040-254-080	01	1	-	1.00	SINGLE-FAMILY HOME	249.58	249.58	1.25	250.82
040-254-090	01	1	-	1.00	SINGLE-FAMILY HOME	249.58	249.58	1.25	250.82
040-254-100	01	1	-	1.00	SINGLE-FAMILY HOME	249.58	249.58	1.25	250.82
040-254-110	01	1	-	1.00	SINGLE-FAMILY HOME	249.58	249.58	1.25	250.82
040-254-120	01	1	-	1.00	SINGLE-FAMILY HOME	249.58	249.58	1.25	250.82
040-254-130	01	1	-	1.00	SINGLE-FAMILY HOME	249.58	249.58	1.25	250.82
040-254-140	01	1	-	1.00	SINGLE-FAMILY HOME	249.58	249.58	1.25	250.82
040-254-150	01	1	-	1.00	SINGLE-FAMILY HOME	249.58	249.58	1.25	250.82
040-254-160	01	1	-	1.00	SINGLE-FAMILY HOME	249.58	249.58	1.25	250.82
040-254-170	01	1	-	1.00	SINGLE-FAMILY HOME	249.58	249.58	1.25	250.82
040-254-180	01	1	-	1.00	SINGLE-FAMILY HOME	249.58	249.58	1.25	250.82
040-254-190	01	1	-	1.00	SINGLE-FAMILY HOME	249.58	249.58	1.25	250.82
040-254-200	01	1	-	1.00	SINGLE-FAMILY HOME	249.58	249.58	1.25	250.82
040-254-210	01	1	-	1.00	SINGLE-FAMILY HOME	249.58	249.58	1.25	250.82
040-254-220	01	1	-	1.00	SINGLE-FAMILY HOME	249.58	249.58	1.25	250.82
040-254-230	01	1	-	1.00	SINGLE-FAMILY HOME	249.58	249.58	1.25	250.82
040-254-240	01	1	-	1.00	SINGLE-FAMILY HOME	249.58	249.58	1.25	250.82
040-254-250	01	1	-	1.00	SINGLE-FAMILY HOME	249.58	249.58	1.25	250.82
040-254-260	01	1	-	1.00	SINGLE-FAMILY HOME	249.58	249.58	1.25	250.82
040-261-010	01	1	-	1.00	SINGLE-FAMILY HOME	249.58	249.58	1.25	250.82

City of Belmont
Sewer Treatment Facilities Charges
Fiscal Year 2026/27

APN	County Use Code	Dwelling Units / Rooms / Beds / Students	Building Sq. Ft.	Billing Units	Rate Description	Rate	Sewer Treatment Facility Charge	County Collection Fee	Total Charge (1)
040-261-020	01	1	-	1.00	SINGLE-FAMILY HOME	249.58	249.58	1.25	250.82
040-261-030	01	1	-	1.00	SINGLE-FAMILY HOME	249.58	249.58	1.25	250.82
040-261-040	01	1	-	1.00	SINGLE-FAMILY HOME	249.58	249.58	1.25	250.82
040-261-050	01	1	-	1.00	SINGLE-FAMILY HOME	249.58	249.58	1.25	250.82
040-261-060	01	-	-	-	N/A - GOV'T OWNED	-	-	-	0.00
040-261-070	01	1	-	1.00	SINGLE-FAMILY HOME	249.58	249.58	1.25	250.82
040-261-080	01	1	-	1.00	SINGLE-FAMILY HOME	249.58	249.58	1.25	250.82
040-261-090	01	1	-	1.00	SINGLE-FAMILY HOME	249.58	249.58	1.25	250.82
040-261-100	01	1	-	1.00	SINGLE-FAMILY HOME	249.58	249.58	1.25	250.82
040-261-110	01	1	-	1.00	SINGLE-FAMILY HOME	249.58	249.58	1.25	250.82
040-261-120	01	1	-	1.00	SINGLE-FAMILY HOME	249.58	249.58	1.25	250.82
040-261-130	01	1	-	1.00	SINGLE-FAMILY HOME	249.58	249.58	1.25	250.82
040-261-140	01	1	-	1.00	SINGLE-FAMILY HOME	249.58	249.58	1.25	250.82
040-261-150	01	1	-	1.00	SINGLE-FAMILY HOME	249.58	249.58	1.25	250.82
040-261-160	01	1	-	1.00	SINGLE-FAMILY HOME	249.58	249.58	1.25	250.82
040-261-170	01	1	-	1.00	SINGLE-FAMILY HOME	249.58	249.58	1.25	250.82
040-261-180	01	1	-	1.00	SINGLE-FAMILY HOME	249.58	249.58	1.25	250.82
040-261-190	31	-	7,920	7.92	LIGHT MANUFACTURING	95.02	752.55	1.25	753.80
040-261-200	31	-	5,400	5.40	LIGHT MANUFACTURING	95.02	513.11	1.25	514.34
040-261-330	31	-	2,992	2.99	LIGHT MANUFACTURING	95.02	284.29	1.25	285.54
040-261-340	26	-	3,344	3.34	VEHICLE MAINT. & REPAIR	172.25	576.00	1.25	577.24
040-261-370	05	96	-	96.00	MULTI-UNIT RESIDENTIAL	174.92	16,792.32	1.25	16,793.56
040-261-380	31	-	5,631	5.63	LIGHT MANUFACTURING	95.02	535.05	1.25	536.30
040-261-390	38	-	5,200	5.20	WAREHOUSING	71.95	374.14	1.25	375.38
040-261-400	31	-	1,440	1.44	LIGHT MANUFACTURING	95.02	136.82	1.25	138.06
040-262-010	01	1	-	1.00	SINGLE-FAMILY HOME	249.58	249.58	1.25	250.82
040-262-020	01	1	-	1.00	SINGLE-FAMILY HOME	249.58	249.58	1.25	250.82
040-262-030	01	1	-	1.00	SINGLE-FAMILY HOME	249.58	249.58	1.25	250.82
040-262-040	01	1	-	1.00	SINGLE-FAMILY HOME	249.58	249.58	1.25	250.82
040-262-050	01	1	-	1.00	SINGLE-FAMILY HOME	249.58	249.58	1.25	250.82
040-262-060	01	1	-	1.00	SINGLE-FAMILY HOME	249.58	249.58	1.25	250.82
040-262-070	01	1	-	1.00	SINGLE-FAMILY HOME	249.58	249.58	1.25	250.82
040-262-080	01	1	-	1.00	SINGLE-FAMILY HOME	249.58	249.58	1.25	250.82
040-262-090	01	1	-	1.00	SINGLE-FAMILY HOME	249.58	249.58	1.25	250.82
040-262-100	01	1	-	1.00	SINGLE-FAMILY HOME	249.58	249.58	1.25	250.82
040-262-110	01	1	-	1.00	SINGLE-FAMILY HOME	249.58	249.58	1.25	250.82
040-262-120	01	1	-	1.00	SINGLE-FAMILY HOME	249.58	249.58	1.25	250.82
040-262-130	01	1	-	1.00	SINGLE-FAMILY HOME	249.58	249.58	1.25	250.82
040-262-140	01	1	-	1.00	SINGLE-FAMILY HOME	249.58	249.58	1.25	250.82
040-262-150	01	1	-	1.00	SINGLE-FAMILY HOME	249.58	249.58	1.25	250.82
040-262-160	01	1	-	1.00	SINGLE-FAMILY HOME	249.58	249.58	1.25	250.82
040-262-170	01	1	-	1.00	SINGLE-FAMILY HOME	249.58	249.58	1.25	250.82
040-262-180	01	1	-	1.00	SINGLE-FAMILY HOME	249.58	249.58	1.25	250.82
040-262-190	01	1	-	1.00	SINGLE-FAMILY HOME	249.58	249.58	1.25	250.82
040-262-200	01	1	-	1.00	SINGLE-FAMILY HOME	249.58	249.58	1.25	250.82
040-262-210	01	1	-	1.00	SINGLE-FAMILY HOME	249.58	249.58	1.25	250.82
040-262-220	01	1	-	1.00	SINGLE-FAMILY HOME	249.58	249.58	1.25	250.82
040-262-230	01	1	-	1.00	SINGLE-FAMILY HOME	249.58	249.58	1.25	250.82
040-262-240	01	1	-	1.00	SINGLE-FAMILY HOME	249.58	249.58	1.25	250.82
040-262-250	01	1	-	1.00	SINGLE-FAMILY HOME	249.58	249.58	1.25	250.82
040-262-260	01	1	-	1.00	SINGLE-FAMILY HOME	249.58	249.58	1.25	250.82
040-263-010	01	1	-	1.00	SINGLE-FAMILY HOME	249.58	249.58	1.25	250.82
040-263-020	01	1	-	1.00	SINGLE-FAMILY HOME	249.58	249.58	1.25	250.82
040-263-030	01	1	-	1.00	SINGLE-FAMILY HOME	249.58	249.58	1.25	250.82
040-263-040	01	1	-	1.00	SINGLE-FAMILY HOME	249.58	249.58	1.25	250.82
040-263-050	01	1	-	1.00	SINGLE-FAMILY HOME	249.58	249.58	1.25	250.82
040-263-060	01	1	-	1.00	SINGLE-FAMILY HOME	249.58	249.58	1.25	250.82
040-263-070	01	1	-	1.00	SINGLE-FAMILY HOME	249.58	249.58	1.25	250.82
040-263-080	01	1	-	1.00	SINGLE-FAMILY HOME	249.58	249.58	1.25	250.82
040-263-090	01	1	-	1.00	SINGLE-FAMILY HOME	249.58	249.58	1.25	250.82
040-263-100	01	1	-	1.00	SINGLE-FAMILY HOME	249.58	249.58	1.25	250.82
040-263-110	01	1	-	1.00	SINGLE-FAMILY HOME	249.58	249.58	1.25	250.82
040-263-120	01	1	-	1.00	SINGLE-FAMILY HOME	249.58	249.58	1.25	250.82
040-263-130	01	1	-	1.00	SINGLE-FAMILY HOME	249.58	249.58	1.25	250.82
040-263-140	01	1	-	1.00	SINGLE-FAMILY HOME	249.58	249.58	1.25	250.82

City of Belmont
Sewer Treatment Facilities Charges
Fiscal Year 2026/27

APN	County Use Code	Dwelling Units / Rooms / Beds / Students	Building Sq. Ft.	Billing Units	Rate Description	Rate	Sewer Treatment Facility Charge	County Collection Fee	Total Charge (1)
040-263-150	01	1	-	1.00	SINGLE-FAMILY HOME	249.58	249.58	1.25	250.82
040-263-160	01	1	-	1.00	SINGLE-FAMILY HOME	249.58	249.58	1.25	250.82
040-263-170	01	1	-	1.00	SINGLE-FAMILY HOME	249.58	249.58	1.25	250.82
040-263-180	69	-	-	-	N/A - GOV'T OWNED	360.94	-	-	0.00
040-263-240	31	-	3,570	3.57	LIGHT MANUFACTURING	95.02	339.22	1.25	340.46
040-263-250	38	-	3,554	3.55	WAREHOUSING	71.95	255.71	1.25	256.96
040-263-260	38	-	3,574	3.57	WAREHOUSING	71.95	257.14	1.25	258.38
040-263-300	01	1	-	1.00	SINGLE-FAMILY HOME	249.58	249.58	1.25	250.82
040-263-350	31	-	24,400	24.40	LIGHT MANUFACTURING	95.02	2,318.48	1.25	2,319.72
040-263-370	31	-	17,360	17.36	LIGHT MANUFACTURING	95.02	1,649.54	1.25	1,650.78
040-263-400	38	-	13,992	13.99	WAREHOUSING	71.95	1,006.72	1.25	1,007.96
040-263-420	31	-	3,570	3.57	LIGHT MANUFACTURING	95.02	339.22	1.25	340.46
040-263-440	31	-	3,570	3.57	LIGHT MANUFACTURING	95.02	339.22	1.25	340.46
040-263-450	31	-	3,570	3.57	LIGHT MANUFACTURING	95.02	339.22	1.25	340.46
040-263-460	38	-	24,560	24.56	WAREHOUSING	71.95	1,767.09	1.25	1,768.34
040-271-030	31	-	71,352	71.35	LIGHT MANUFACTURING	95.02	6,779.87	1.25	6,781.10
040-271-040	01	1	-	1.00	SINGLE-FAMILY HOME	249.58	249.58	1.25	250.82
040-271-050	01	1	-	1.00	SINGLE-FAMILY HOME	249.58	249.58	1.25	250.82
040-271-060	01	1	-	1.00	SINGLE-FAMILY HOME	249.58	249.58	1.25	250.82
040-271-070	01	1	-	1.00	SINGLE-FAMILY HOME	249.58	249.58	1.25	250.82
040-271-080	01	1	-	1.00	SINGLE-FAMILY HOME	249.58	249.58	1.25	250.82
040-271-090	01	1	-	1.00	SINGLE-FAMILY HOME	249.58	249.58	1.25	250.82
040-271-100	01	1	-	1.00	SINGLE-FAMILY HOME	249.58	249.58	1.25	250.82
040-271-110	01	1	-	1.00	SINGLE-FAMILY HOME	249.58	249.58	1.25	250.82
040-271-120	01	1	-	1.00	SINGLE-FAMILY HOME	249.58	249.58	1.25	250.82
040-271-130	01	1	-	1.00	SINGLE-FAMILY HOME	249.58	249.58	1.25	250.82
040-271-140	01	1	-	1.00	SINGLE-FAMILY HOME	249.58	249.58	1.25	250.82
040-271-150	01	1	-	1.00	SINGLE-FAMILY HOME	249.58	249.58	1.25	250.82
040-271-160	01	1	-	1.00	SINGLE-FAMILY HOME	249.58	249.58	1.25	250.82
040-271-170	01	1	-	1.00	SINGLE-FAMILY HOME	249.58	249.58	1.25	250.82
040-271-180	01	1	-	1.00	SINGLE-FAMILY HOME	249.58	249.58	1.25	250.82
040-271-190	01	1	-	1.00	SINGLE-FAMILY HOME	249.58	249.58	1.25	250.82
040-271-200	01	1	-	1.00	SINGLE-FAMILY HOME	249.58	249.58	1.25	250.82
040-271-210	01	1	-	1.00	SINGLE-FAMILY HOME	249.58	249.58	1.25	250.82
040-271-220	01	1	-	1.00	SINGLE-FAMILY HOME	249.58	249.58	1.25	250.82
040-271-230	01	1	-	1.00	SINGLE-FAMILY HOME	249.58	249.58	1.25	250.82
040-271-240	01	1	-	1.00	SINGLE-FAMILY HOME	249.58	249.58	1.25	250.82
040-271-250	01	1	-	1.00	SINGLE-FAMILY HOME	249.58	249.58	1.25	250.82
040-271-260	01	1	-	1.00	SINGLE-FAMILY HOME	249.58	249.58	1.25	250.82
040-271-270	01	1	-	1.00	SINGLE-FAMILY HOME	249.58	249.58	1.25	250.82
040-271-280	01	1	-	1.00	SINGLE-FAMILY HOME	249.58	249.58	1.25	250.82
040-271-290	01	1	-	1.00	SINGLE-FAMILY HOME	249.58	249.58	1.25	250.82
040-271-300	01	1	-	1.00	SINGLE-FAMILY HOME	249.58	249.58	1.25	250.82
040-271-310	01	1	-	1.00	SINGLE-FAMILY HOME	249.58	249.58	1.25	250.82
040-271-320	01	1	-	1.00	SINGLE-FAMILY HOME	249.58	249.58	1.25	250.82
040-271-330	01	1	-	1.00	SINGLE-FAMILY HOME	249.58	249.58	1.25	250.82
040-271-380	05	198	-	198.00	MULTI-UNIT RESIDENTIAL	174.92	34,634.16	1.25	34,635.40
040-272-010	01	1	-	1.00	SINGLE-FAMILY HOME	249.58	249.58	1.25	250.82
040-272-020	01	1	-	1.00	SINGLE-FAMILY HOME	249.58	249.58	1.25	250.82
040-272-030	01	1	-	1.00	SINGLE-FAMILY HOME	249.58	249.58	1.25	250.82
040-272-040	01	1	-	1.00	SINGLE-FAMILY HOME	249.58	249.58	1.25	250.82
040-272-050	01	1	-	1.00	SINGLE-FAMILY HOME	249.58	249.58	1.25	250.82
040-272-060	01	1	-	1.00	SINGLE-FAMILY HOME	249.58	249.58	1.25	250.82
040-272-070	01	1	-	1.00	SINGLE-FAMILY HOME	249.58	249.58	1.25	250.82
040-272-080	01	1	-	1.00	SINGLE-FAMILY HOME	249.58	249.58	1.25	250.82
040-272-090	01	1	-	1.00	SINGLE-FAMILY HOME	249.58	249.58	1.25	250.82
040-272-100	01	1	-	1.00	SINGLE-FAMILY HOME	249.58	249.58	1.25	250.82
040-272-110	01	1	-	1.00	SINGLE-FAMILY HOME	249.58	249.58	1.25	250.82
040-272-120	01	1	-	1.00	SINGLE-FAMILY HOME	249.58	249.58	1.25	250.82
040-272-130	01	1	-	1.00	SINGLE-FAMILY HOME	249.58	249.58	1.25	250.82
040-272-140	01	1	-	1.00	SINGLE-FAMILY HOME	249.58	249.58	1.25	250.82
040-272-150	01	1	-	1.00	SINGLE-FAMILY HOME	249.58	249.58	1.25	250.82
040-272-160	01	1	-	1.00	SINGLE-FAMILY HOME	249.58	249.58	1.25	250.82
040-272-170	01	1	-	1.00	SINGLE-FAMILY HOME	249.58	249.58	1.25	250.82
040-273-010	01	1	-	1.00	SINGLE-FAMILY HOME	249.58	249.58	1.25	250.82

City of Belmont
Sewer Treatment Facilities Charges
Fiscal Year 2026/27

APN	County Use Code	Dwelling Units / Rooms / Beds / Students	Building Sq. Ft.	Billing Units	Rate Description	Rate	Sewer Treatment Facility Charge	County Collection Fee	Total Charge (1)
040-273-020	01	1	-	1.00	SINGLE-FAMILY HOME	249.58	249.58	1.25	250.82
040-273-030	01	1	-	1.00	SINGLE-FAMILY HOME	249.58	249.58	1.25	250.82
040-273-040	01	1	-	1.00	SINGLE-FAMILY HOME	249.58	249.58	1.25	250.82
040-273-050	01	1	-	1.00	SINGLE-FAMILY HOME	249.58	249.58	1.25	250.82
040-273-060	01	1	-	1.00	SINGLE-FAMILY HOME	249.58	249.58	1.25	250.82
040-273-070	01	1	-	1.00	SINGLE-FAMILY HOME	249.58	249.58	1.25	250.82
040-273-080	01	1	-	1.00	SINGLE-FAMILY HOME	249.58	249.58	1.25	250.82
040-273-090	01	1	-	1.00	SINGLE-FAMILY HOME	249.58	249.58	1.25	250.82
040-273-100	01	1	-	1.00	SINGLE-FAMILY HOME	249.58	249.58	1.25	250.82
040-273-110	01	1	-	1.00	SINGLE-FAMILY HOME	249.58	249.58	1.25	250.82
040-273-120	01	1	-	1.00	SINGLE-FAMILY HOME	249.58	249.58	1.25	250.82
040-273-130	01	1	-	1.00	SINGLE-FAMILY HOME	249.58	249.58	1.25	250.82
040-273-140	01	1	-	1.00	SINGLE-FAMILY HOME	249.58	249.58	1.25	250.82
040-273-150	01	1	-	1.00	SINGLE-FAMILY HOME	249.58	249.58	1.25	250.82
040-273-160	01	1	-	1.00	SINGLE-FAMILY HOME	249.58	249.58	1.25	250.82
040-273-170	01	1	-	1.00	SINGLE-FAMILY HOME	249.58	249.58	1.25	250.82
040-273-180	01	1	-	1.00	SINGLE-FAMILY HOME	249.58	249.58	1.25	250.82
040-273-190	01	1	-	1.00	SINGLE-FAMILY HOME	249.58	249.58	1.25	250.82
040-273-200	01	1	-	1.00	SINGLE-FAMILY HOME	249.58	249.58	1.25	250.82
040-273-210	01	1	-	1.00	SINGLE-FAMILY HOME	249.58	249.58	1.25	250.82
040-274-010	01	1	-	1.00	SINGLE-FAMILY HOME	249.58	249.58	1.25	250.82
040-274-020	01	1	-	1.00	SINGLE-FAMILY HOME	249.58	249.58	1.25	250.82
040-274-030	01	1	-	1.00	SINGLE-FAMILY HOME	249.58	249.58	1.25	250.82
040-274-040	01	1	-	1.00	SINGLE-FAMILY HOME	249.58	249.58	1.25	250.82
040-274-050	01	1	-	1.00	SINGLE-FAMILY HOME	249.58	249.58	1.25	250.82
040-274-060	01	1	-	1.00	SINGLE-FAMILY HOME	249.58	249.58	1.25	250.82
040-274-070	01	1	-	1.00	SINGLE-FAMILY HOME	249.58	249.58	1.25	250.82
040-274-080	01	1	-	1.00	SINGLE-FAMILY HOME	249.58	249.58	1.25	250.82
040-274-090	01	1	-	1.00	SINGLE-FAMILY HOME	249.58	249.58	1.25	250.82
040-274-100	01	1	-	1.00	SINGLE-FAMILY HOME	249.58	249.58	1.25	250.82
040-274-110	01	1	-	1.00	SINGLE-FAMILY HOME	249.58	249.58	1.25	250.82
040-274-120	01	1	-	1.00	SINGLE-FAMILY HOME	249.58	249.58	1.25	250.82
040-274-130	01	1	-	1.00	SINGLE-FAMILY HOME	249.58	249.58	1.25	250.82
040-274-140	01	1	-	1.00	SINGLE-FAMILY HOME	249.58	249.58	1.25	250.82
040-274-150	01	1	-	1.00	SINGLE-FAMILY HOME	249.58	249.58	1.25	250.82
040-274-160	01	1	-	1.00	SINGLE-FAMILY HOME	249.58	249.58	1.25	250.82
040-274-170	01	1	-	1.00	SINGLE-FAMILY HOME	249.58	249.58	1.25	250.82
040-274-180	01	1	-	1.00	SINGLE-FAMILY HOME	249.58	249.58	1.25	250.82
040-274-190	01	1	-	1.00	SINGLE-FAMILY HOME	249.58	249.58	1.25	250.82
040-274-200	01	1	-	1.00	SINGLE-FAMILY HOME	249.58	249.58	1.25	250.82
040-274-210	01	1	-	1.00	SINGLE-FAMILY HOME	249.58	249.58	1.25	250.82
040-274-220	01	1	-	1.00	SINGLE-FAMILY HOME	249.58	249.58	1.25	250.82
040-274-230	01	1	-	1.00	SINGLE-FAMILY HOME	249.58	249.58	1.25	250.82
040-274-240	01	1	-	1.00	SINGLE-FAMILY HOME	249.58	249.58	1.25	250.82
040-274-250	01	1	-	1.00	SINGLE-FAMILY HOME	249.58	249.58	1.25	250.82
040-281-010	01	1	-	1.00	SINGLE-FAMILY HOME	249.58	249.58	1.25	250.82
040-281-020	01	1	-	1.00	SINGLE-FAMILY HOME	249.58	249.58	1.25	250.82
040-281-030	01	1	-	1.00	SINGLE-FAMILY HOME	249.58	249.58	1.25	250.82
040-281-040	01	1	-	1.00	SINGLE-FAMILY HOME	249.58	249.58	1.25	250.82
040-281-050	01	1	-	1.00	SINGLE-FAMILY HOME	249.58	249.58	1.25	250.82
040-281-060	01	1	-	1.00	SINGLE-FAMILY HOME	249.58	249.58	1.25	250.82
040-281-070	01	1	-	1.00	SINGLE-FAMILY HOME	249.58	249.58	1.25	250.82
040-281-080	01	1	-	1.00	SINGLE-FAMILY HOME	249.58	249.58	1.25	250.82
040-281-090	01	1	-	1.00	SINGLE-FAMILY HOME	249.58	249.58	1.25	250.82
040-281-100	01	1	-	1.00	SINGLE-FAMILY HOME	249.58	249.58	1.25	250.82
040-281-110	01	1	-	1.00	SINGLE-FAMILY HOME	249.58	249.58	1.25	250.82
040-281-120	01	1	-	1.00	SINGLE-FAMILY HOME	249.58	249.58	1.25	250.82
040-281-130	01	1	-	1.00	SINGLE-FAMILY HOME	249.58	249.58	1.25	250.82
040-281-140	01	1	-	1.00	SINGLE-FAMILY HOME	249.58	249.58	1.25	250.82
040-281-150	01	1	-	1.00	SINGLE-FAMILY HOME	249.58	249.58	1.25	250.82
040-281-160	01	1	-	1.00	SINGLE-FAMILY HOME	249.58	249.58	1.25	250.82
040-281-170	01	1	-	1.00	SINGLE-FAMILY HOME	249.58	249.58	1.25	250.82
040-281-180	01	1	-	1.00	SINGLE-FAMILY HOME	249.58	249.58	1.25	250.82
040-281-190	01	1	-	1.00	SINGLE-FAMILY HOME	249.58	249.58	1.25	250.82
040-281-200	01	1	-	1.00	SINGLE-FAMILY HOME	249.58	249.58	1.25	250.82

City of Belmont
Sewer Treatment Facilities Charges
Fiscal Year 2026/27

APN	County Use Code	Dwelling Units / Rooms / Beds / Students	Building Sq. Ft.	Billing Units	Rate Description	Rate	Sewer Treatment Facility Charge	County Collection Fee	Total Charge (1)
040-281-210	01	1	-	1.00	SINGLE-FAMILY HOME	249.58	249.58	1.25	250.82
040-281-220	01	1	-	1.00	SINGLE-FAMILY HOME	249.58	249.58	1.25	250.82
040-281-230	01	1	-	1.00	SINGLE-FAMILY HOME	249.58	249.58	1.25	250.82
040-281-240	01	1	-	1.00	SINGLE-FAMILY HOME	249.58	249.58	1.25	250.82
040-281-250	01	1	-	1.00	SINGLE-FAMILY HOME	249.58	249.58	1.25	250.82
040-281-260	01	1	-	1.00	SINGLE-FAMILY HOME	249.58	249.58	1.25	250.82
040-281-270	01	1	-	1.00	SINGLE-FAMILY HOME	249.58	249.58	1.25	250.82
040-281-280	01	1	-	1.00	SINGLE-FAMILY HOME	249.58	249.58	1.25	250.82
040-281-290	01	1	-	1.00	SINGLE-FAMILY HOME	249.58	249.58	1.25	250.82
040-281-300	01	1	-	1.00	SINGLE-FAMILY HOME	249.58	249.58	1.25	250.82
040-281-310	01	1	-	1.00	SINGLE-FAMILY HOME	249.58	249.58	1.25	250.82
040-281-320	01	1	-	1.00	SINGLE-FAMILY HOME	249.58	249.58	1.25	250.82
040-281-330	01	1	-	1.00	SINGLE-FAMILY HOME	249.58	249.58	1.25	250.82
040-281-340	01	1	-	1.00	SINGLE-FAMILY HOME	249.58	249.58	1.25	250.82
040-281-350	81	-	-	-	N/A - GOV'T OWNED	89.23	-	-	0.00
040-281-360	01	1	-	1.00	SINGLE-FAMILY HOME	249.58	249.58	1.25	250.82
040-281-370	01	1	-	1.00	SINGLE-FAMILY HOME	249.58	249.58	1.25	250.82
040-281-380	01	1	-	1.00	SINGLE-FAMILY HOME	249.58	249.58	1.25	250.82
040-281-390	01	1	-	1.00	SINGLE-FAMILY HOME	249.58	249.58	1.25	250.82
040-281-400	01	1	-	1.00	SINGLE-FAMILY HOME	249.58	249.58	1.25	250.82
040-281-410	01	1	-	1.00	SINGLE-FAMILY HOME	249.58	249.58	1.25	250.82
040-281-420	01	1	-	1.00	SINGLE-FAMILY HOME	249.58	249.58	1.25	250.82
040-281-430	01	1	-	1.00	SINGLE-FAMILY HOME	249.58	249.58	1.25	250.82
040-281-440	01	1	-	1.00	SINGLE-FAMILY HOME	249.58	249.58	1.25	250.82
040-281-450	01	1	-	1.00	SINGLE-FAMILY HOME	249.58	249.58	1.25	250.82
040-281-460	01	1	-	1.00	SINGLE-FAMILY HOME	249.58	249.58	1.25	250.82
040-281-470	01	1	-	1.00	SINGLE-FAMILY HOME	249.58	249.58	1.25	250.82
040-281-480	01	1	-	1.00	SINGLE-FAMILY HOME	249.58	249.58	1.25	250.82
040-282-010	01	1	-	1.00	SINGLE-FAMILY HOME	249.58	249.58	1.25	250.82
040-282-020	01	1	-	1.00	SINGLE-FAMILY HOME	249.58	249.58	1.25	250.82
040-282-030	01	1	-	1.00	SINGLE-FAMILY HOME	249.58	249.58	1.25	250.82
040-282-040	01	1	-	1.00	SINGLE-FAMILY HOME	249.58	249.58	1.25	250.82
040-282-050	01	1	-	1.00	SINGLE-FAMILY HOME	249.58	249.58	1.25	250.82
040-282-060	01	1	-	1.00	SINGLE-FAMILY HOME	249.58	249.58	1.25	250.82
040-282-070	01	1	-	1.00	SINGLE-FAMILY HOME	249.58	249.58	1.25	250.82
040-282-080	01	1	-	1.00	SINGLE-FAMILY HOME	249.58	249.58	1.25	250.82
040-282-090	01	1	-	1.00	SINGLE-FAMILY HOME	249.58	249.58	1.25	250.82
040-282-100	01	1	-	1.00	SINGLE-FAMILY HOME	249.58	249.58	1.25	250.82
040-282-110	01	1	-	1.00	SINGLE-FAMILY HOME	249.58	249.58	1.25	250.82
040-282-120	01	1	-	1.00	SINGLE-FAMILY HOME	249.58	249.58	1.25	250.82
040-282-130	01	1	-	1.00	SINGLE-FAMILY HOME	249.58	249.58	1.25	250.82
040-282-140	01	1	-	1.00	SINGLE-FAMILY HOME	249.58	249.58	1.25	250.82
040-282-150	01	1	-	1.00	SINGLE-FAMILY HOME	249.58	249.58	1.25	250.82
040-282-160	01	1	-	1.00	SINGLE-FAMILY HOME	249.58	249.58	1.25	250.82
040-282-170	01	1	-	1.00	SINGLE-FAMILY HOME	249.58	249.58	1.25	250.82
040-282-180	01	1	-	1.00	SINGLE-FAMILY HOME	249.58	249.58	1.25	250.82
040-282-190	01	1	-	1.00	SINGLE-FAMILY HOME	249.58	249.58	1.25	250.82
040-282-200	01	1	-	1.00	SINGLE-FAMILY HOME	249.58	249.58	1.25	250.82
040-282-210	01	1	-	1.00	SINGLE-FAMILY HOME	249.58	249.58	1.25	250.82
040-282-220	01	1	-	1.00	SINGLE-FAMILY HOME	249.58	249.58	1.25	250.82
040-282-230	01	1	-	1.00	SINGLE-FAMILY HOME	249.58	249.58	1.25	250.82
040-282-240	01	1	-	1.00	SINGLE-FAMILY HOME	249.58	249.58	1.25	250.82
040-290-010	01	1	-	1.00	SINGLE-FAMILY HOME	249.58	249.58	1.25	250.82
040-290-020	01	1	-	1.00	SINGLE-FAMILY HOME	249.58	249.58	1.25	250.82
040-290-030	01	1	-	1.00	SINGLE-FAMILY HOME	249.58	249.58	1.25	250.82
040-290-040	01	1	-	1.00	SINGLE-FAMILY HOME	249.58	249.58	1.25	250.82
040-290-050	01	1	-	1.00	SINGLE-FAMILY HOME	249.58	249.58	1.25	250.82
040-290-060	01	1	-	1.00	SINGLE-FAMILY HOME	249.58	249.58	1.25	250.82
040-290-070	01	1	-	1.00	SINGLE-FAMILY HOME	249.58	249.58	1.25	250.82
040-290-080	01	1	-	1.00	SINGLE-FAMILY HOME	249.58	249.58	1.25	250.82
040-290-090	01	1	-	1.00	SINGLE-FAMILY HOME	249.58	249.58	1.25	250.82
040-290-100	01	1	-	1.00	SINGLE-FAMILY HOME	249.58	249.58	1.25	250.82
040-290-110	01	1	-	1.00	SINGLE-FAMILY HOME	249.58	249.58	1.25	250.82
040-290-120	01	1	-	1.00	SINGLE-FAMILY HOME	249.58	249.58	1.25	250.82
040-290-130	01	1	-	1.00	SINGLE-FAMILY HOME	249.58	249.58	1.25	250.82

City of Belmont
Sewer Treatment Facilities Charges
Fiscal Year 2026/27

APN	County Use Code	Dwelling Units / Rooms / Beds / Students	Building Sq. Ft.	Billing Units	Rate Description	Rate	Sewer Treatment Facility Charge	County Collection Fee	Total Charge (1)
040-290-140	01	1	-	1.00	SINGLE-FAMILY HOME	249.58	249.58	1.25	250.82
040-290-150	72	-	57,565	57.57	SCHOOL	163.69	9,422.81	1.25	9,424.06
040-290-300	05	24	-	24.00	MULTI-UNIT RESIDENTIAL	174.92	4,198.08	1.25	4,199.32
040-290-320	05	182	170,590	182.00	MULTI-UNIT RESIDENTIAL	174.92	31,835.44	1.25	31,836.68
040-290-340	05	177	-	177.00	MULTI-UNIT RESIDENTIAL	174.92	30,960.84	1.25	30,962.08
040-301-010	01	1	-	1.00	SINGLE-FAMILY HOME	249.58	249.58	1.25	250.82
040-301-020	01	1	-	1.00	SINGLE-FAMILY HOME	249.58	249.58	1.25	250.82
040-301-030	01	1	-	1.00	SINGLE-FAMILY HOME	249.58	249.58	1.25	250.82
040-301-040	01	1	-	1.00	SINGLE-FAMILY HOME	249.58	249.58	1.25	250.82
040-301-050	01	1	-	1.00	SINGLE-FAMILY HOME	249.58	249.58	1.25	250.82
040-301-060	01	1	-	1.00	SINGLE-FAMILY HOME	249.58	249.58	1.25	250.82
040-301-070	01	1	-	1.00	SINGLE-FAMILY HOME	249.58	249.58	1.25	250.82
040-301-080	01	1	-	1.00	SINGLE-FAMILY HOME	249.58	249.58	1.25	250.82
040-301-090	01	1	-	1.00	SINGLE-FAMILY HOME	249.58	249.58	1.25	250.82
040-301-100	01	1	-	1.00	SINGLE-FAMILY HOME	249.58	249.58	1.25	250.82
040-301-110	01	1	-	1.00	SINGLE-FAMILY HOME	249.58	249.58	1.25	250.82
040-301-120	01	1	-	1.00	SINGLE-FAMILY HOME	249.58	249.58	1.25	250.82
040-301-130	01	1	-	1.00	SINGLE-FAMILY HOME	249.58	249.58	1.25	250.82
040-301-140	01	1	-	1.00	SINGLE-FAMILY HOME	249.58	249.58	1.25	250.82
040-301-150	01	1	-	1.00	SINGLE-FAMILY HOME	249.58	249.58	1.25	250.82
040-301-160	01	1	-	1.00	SINGLE-FAMILY HOME	249.58	249.58	1.25	250.82
040-301-170	01	1	-	1.00	SINGLE-FAMILY HOME	249.58	249.58	1.25	250.82
040-302-010	01	1	-	1.00	SINGLE-FAMILY HOME	249.58	249.58	1.25	250.82
040-302-020	01	1	-	1.00	SINGLE-FAMILY HOME	249.58	249.58	1.25	250.82
040-302-030	01	1	-	1.00	SINGLE-FAMILY HOME	249.58	249.58	1.25	250.82
040-302-040	01	1	-	1.00	SINGLE-FAMILY HOME	249.58	249.58	1.25	250.82
040-302-050	01	1	-	1.00	SINGLE-FAMILY HOME	249.58	249.58	1.25	250.82
040-302-060	01	1	-	1.00	SINGLE-FAMILY HOME	249.58	249.58	1.25	250.82
040-302-070	01	1	-	1.00	SINGLE-FAMILY HOME	249.58	249.58	1.25	250.82
040-302-080	01	1	-	1.00	SINGLE-FAMILY HOME	249.58	249.58	1.25	250.82
040-302-090	01	1	-	1.00	SINGLE-FAMILY HOME	249.58	249.58	1.25	250.82
040-302-100	01	1	-	1.00	SINGLE-FAMILY HOME	249.58	249.58	1.25	250.82
040-302-110	01	1	-	1.00	SINGLE-FAMILY HOME	249.58	249.58	1.25	250.82
040-302-120	01	1	-	1.00	SINGLE-FAMILY HOME	249.58	249.58	1.25	250.82
040-302-130	01	1	-	1.00	SINGLE-FAMILY HOME	249.58	249.58	1.25	250.82
040-302-140	01	1	-	1.00	SINGLE-FAMILY HOME	249.58	249.58	1.25	250.82
040-302-150	01	1	-	1.00	SINGLE-FAMILY HOME	249.58	249.58	1.25	250.82
040-302-160	01	1	-	1.00	SINGLE-FAMILY HOME	249.58	249.58	1.25	250.82
040-302-170	01	1	-	1.00	SINGLE-FAMILY HOME	249.58	249.58	1.25	250.82
040-302-180	01	1	-	1.00	SINGLE-FAMILY HOME	249.58	249.58	1.25	250.82
040-302-190	01	1	-	1.00	SINGLE-FAMILY HOME	249.58	249.58	1.25	250.82
040-302-200	01	1	-	1.00	SINGLE-FAMILY HOME	249.58	249.58	1.25	250.82
040-302-210	01	1	-	1.00	SINGLE-FAMILY HOME	249.58	249.58	1.25	250.82
040-303-010	01	1	-	1.00	SINGLE-FAMILY HOME	249.58	249.58	1.25	250.82
040-303-020	01	1	-	1.00	SINGLE-FAMILY HOME	249.58	249.58	1.25	250.82
040-303-030	01	1	-	1.00	SINGLE-FAMILY HOME	249.58	249.58	1.25	250.82
040-303-040	01	1	-	1.00	SINGLE-FAMILY HOME	249.58	249.58	1.25	250.82
040-303-060	01	1	-	1.00	SINGLE-FAMILY HOME	249.58	249.58	1.25	250.82
040-303-070	01	1	-	1.00	SINGLE-FAMILY HOME	249.58	249.58	1.25	250.82
040-303-080	01	1	-	1.00	SINGLE-FAMILY HOME	249.58	249.58	1.25	250.82
040-303-090	01	1	-	1.00	SINGLE-FAMILY HOME	249.58	249.58	1.25	250.82
040-303-100	01	1	-	1.00	SINGLE-FAMILY HOME	249.58	249.58	1.25	250.82
040-303-120	01	1	-	1.00	SINGLE-FAMILY HOME	249.58	249.58	1.25	250.82
040-303-130	01	1	-	1.00	SINGLE-FAMILY HOME	249.58	249.58	1.25	250.82
040-303-140	01	1	-	1.00	SINGLE-FAMILY HOME	249.58	249.58	1.25	250.82
040-303-150	01	1	-	1.00	SINGLE-FAMILY HOME	249.58	249.58	1.25	250.82
040-303-160	01	1	-	1.00	SINGLE-FAMILY HOME	249.58	249.58	1.25	250.82
040-303-170	01	1	-	1.00	SINGLE-FAMILY HOME	249.58	249.58	1.25	250.82
040-303-180	01	1	-	1.00	SINGLE-FAMILY HOME	249.58	249.58	1.25	250.82
040-303-190	01	1	-	1.00	SINGLE-FAMILY HOME	249.58	249.58	1.25	250.82
040-303-200	01	1	-	1.00	SINGLE-FAMILY HOME	249.58	249.58	1.25	250.82
040-303-210	01	1	-	1.00	SINGLE-FAMILY HOME	249.58	249.58	1.25	250.82
040-303-220	01	1	-	1.00	SINGLE-FAMILY HOME	249.58	249.58	1.25	250.82
040-303-230	01	1	-	1.00	SINGLE-FAMILY HOME	249.58	249.58	1.25	250.82
040-303-240	01	1	-	1.00	SINGLE-FAMILY HOME	249.58	249.58	1.25	250.82

City of Belmont
Sewer Treatment Facilities Charges
Fiscal Year 2026/27

APN	County Use Code	Dwelling Units / Rooms / Beds / Students	Building Sq. Ft.	Billing Units	Rate Description	Rate	Sewer Treatment Facility Charge	County Collection Fee	Total Charge (1)
040-303-250	01	1	-	1.00	SINGLE-FAMILY HOME	249.58	249.58	1.25	250.82
040-303-260	01	1	-	1.00	SINGLE-FAMILY HOME	249.58	249.58	1.25	250.82
040-303-270	05	14	-	14.00	MULTI-UNIT RESIDENTIAL	174.92	2,448.88	1.25	2,450.12
040-303-350	05	64	-	64.00	MULTI-UNIT RESIDENTIAL	174.92	11,194.88	1.25	11,196.12
040-303-390	01	1	-	1.00	SINGLE-FAMILY HOME	249.58	249.58	1.25	250.82
040-303-400	01	1	-	1.00	SINGLE-FAMILY HOME	249.58	249.58	1.25	250.82
040-303-410	01	1	-	1.00	SINGLE-FAMILY HOME	249.58	249.58	1.25	250.82
040-303-420	01	1	-	1.00	SINGLE-FAMILY HOME	249.58	249.58	1.25	250.82
040-303-430	01	1	-	1.00	SINGLE-FAMILY HOME	249.58	249.58	1.25	250.82
040-303-440	01	1	-	1.00	SINGLE-FAMILY HOME	249.58	249.58	1.25	250.82
040-311-010	38	-	1,924	1.92	WAREHOUSING	71.95	138.43	1.25	139.68
040-311-020	31	-	1,311	1.31	LIGHT MANUFACTURING	95.02	124.57	1.25	125.82
040-311-030	38	-	6,000	6.00	WAREHOUSING	71.95	431.70	1.25	432.94
040-311-040	31	-	2,000	2.00	LIGHT MANUFACTURING	95.02	190.04	1.25	191.28
040-311-050	38	-	2,000	2.00	WAREHOUSING	71.95	143.90	1.25	145.14
040-311-060	38	-	2,042	2.04	WAREHOUSING	71.95	146.92	1.25	148.16
040-311-070	11	-	3,016	3.02	STORE	137.53	414.79	1.25	416.04
040-311-100	11	-	2,350	2.35	STORE	137.53	323.19	1.25	324.44
040-311-120	11	-	-	-	N/A - GOV'T OWNED	137.53	-	-	0.00
040-312-020	92	2	-	2.00	MULTI-UNIT RESIDENTIAL	174.92	349.84	1.25	351.08
040-312-030	02	2	-	2.00	MULTI-UNIT RESIDENTIAL	174.92	349.84	1.25	351.08
040-312-040	02	2	-	2.00	MULTI-UNIT RESIDENTIAL	174.92	349.84	1.25	351.08
040-312-050	05	7	-	7.00	MULTI-UNIT RESIDENTIAL	174.92	1,224.44	1.25	1,225.68
040-312-060	05	8	-	8.00	MULTI-UNIT RESIDENTIAL	174.92	1,399.36	1.25	1,400.60
040-312-080	05	8	-	8.00	MULTI-UNIT RESIDENTIAL	174.92	1,399.36	1.25	1,400.60
040-312-090	05	9	-	9.00	MULTI-UNIT RESIDENTIAL	174.92	1,574.28	1.25	1,575.52
040-312-120	05	18	-	18.00	MULTI-UNIT RESIDENTIAL	174.92	3,148.56	1.25	3,149.80
040-312-130	05	18	-	18.00	MULTI-UNIT RESIDENTIAL	174.92	3,148.56	1.25	3,149.80
040-312-140	00	-	-	-	N/A	-	-	-	0.00
040-312-150	05	10	-	10.00	MULTI-UNIT RESIDENTIAL	174.92	1,749.20	1.25	1,750.44
040-312-160	05	10	-	10.00	MULTI-UNIT RESIDENTIAL	174.92	1,749.20	1.25	1,750.44
040-312-170	05	10	-	10.00	MULTI-UNIT RESIDENTIAL	174.92	1,749.20	1.25	1,750.44
040-312-180	12	-	13,018	13.02	POST OFFICE (LOCAL)	161.69	2,104.88	1.25	2,106.12
040-312-200	31	-	5,339	5.34	LIGHT MANUFACTURING	95.02	507.31	1.25	508.56
040-312-210	38	-	560	0.56	WAREHOUSING	71.95	40.29	1.25	41.54
040-313-050	05	-	-	-	N/A - GOV'T OWNED	-	-	-	0.00
040-313-060	79	-	-	-	N/A - GOV'T OWNED	89.23	-	-	0.00
040-313-140	21	-	2,614	2.61	RESTAURANT	1,435.29	3,751.85	1.25	3,753.08
040-313-150	05	7	-	7.00	MULTI-UNIT RESIDENTIAL	174.92	1,224.44	1.25	1,225.68
040-313-160	64	-	3,088	3.09	CLUB & LODGE HALL	50.96	157.36	1.25	158.60
040-313-200	05	8	-	8.00	MULTI-UNIT RESIDENTIAL	174.92	1,399.36	1.25	1,400.60
040-313-210	05	10	-	10.00	MULTI-UNIT RESIDENTIAL	174.92	1,749.20	1.25	1,750.44
040-313-250	11	-	3,091	3.09	STORE	137.53	425.10	1.25	426.34
040-313-260	05	18	-	18.00	MULTI-UNIT RESIDENTIAL	174.92	3,148.56	1.25	3,149.80
040-313-270	21	-	5,701	5.70	RESTAURANT	1,435.29	8,182.58	1.25	8,183.82
040-313-280	18	-	2,885	2.89	OFFICE BUILDING	89.23	257.42	1.25	258.66
040-313-310	21	-	-	-	RESTAURANT	1,435.29	-	-	0.00
040-313-370	12	-	11,000	11.00	STORE	137.53	1,512.83	1.25	1,514.08
040-313-380	12	-	-	-	STORE	137.53	-	-	0.00
040-313-430	11	-	6,140	6.14	STORE	137.53	844.43	1.25	845.68
040-313-440	11	-	1,438	1.44	STORE	137.53	197.76	1.25	199.00
040-313-450	79	-	-	-	N/A - GOV'T OWNED	89.23	-	-	0.00
040-314-010	02	2	-	2.00	MULTI-UNIT RESIDENTIAL	174.92	349.84	1.25	351.08
040-314-020	02	2	-	2.00	MULTI-UNIT RESIDENTIAL	174.92	349.84	1.25	351.08
040-314-030	02	2	-	2.00	MULTI-UNIT RESIDENTIAL	174.92	349.84	1.25	351.08
040-314-040	02	2	-	2.00	MULTI-UNIT RESIDENTIAL	174.92	349.84	1.25	351.08
040-314-050	02	2	-	2.00	MULTI-UNIT RESIDENTIAL	174.92	349.84	1.25	351.08
040-314-060	02	2	-	2.00	MULTI-UNIT RESIDENTIAL	174.92	349.84	1.25	351.08
040-314-070	01	1	-	1.00	SINGLE-FAMILY HOME	249.58	249.58	1.25	250.82
040-314-080	01	1	-	1.00	SINGLE-FAMILY HOME	249.58	249.58	1.25	250.82
040-314-090	01	1	-	1.00	SINGLE-FAMILY HOME	249.58	249.58	1.25	250.82
040-315-010	16	-	17,473	17.47	SHOPPING CENTER	553.33	9,668.33	1.25	9,669.58
040-316-010	25	-	1,445	1.45	GAS STATION	284.52	411.13	1.25	412.38
040-320-010	01	1	-	1.00	SINGLE-FAMILY HOME	249.58	249.58	1.25	250.82
040-320-020	01	1	-	1.00	SINGLE-FAMILY HOME	249.58	249.58	1.25	250.82

City of Belmont
Sewer Treatment Facilities Charges
Fiscal Year 2026/27

APN	County Use Code	Dwelling Units / Rooms / Beds / Students	Building Sq. Ft.	Billing Units	Rate Description	Rate	Sewer Treatment Facility Charge	County Collection Fee	Total Charge (1)
040-320-030	01	1	-	1.00	SINGLE-FAMILY HOME	249.58	249.58	1.25	250.82
040-320-040	02	2	-	2.00	MULTI-UNIT RESIDENTIAL	174.92	349.84	1.25	351.08
040-320-050	02	2	-	2.00	MULTI-UNIT RESIDENTIAL	174.92	349.84	1.25	351.08
040-320-060	02	2	-	2.00	MULTI-UNIT RESIDENTIAL	174.92	349.84	1.25	351.08
040-320-070	02	2	-	2.00	MULTI-UNIT RESIDENTIAL	174.92	349.84	1.25	351.08
040-320-080	02	2	-	2.00	MULTI-UNIT RESIDENTIAL	174.92	349.84	1.25	351.08
040-320-090	02	2	-	2.00	MULTI-UNIT RESIDENTIAL	174.92	349.84	1.25	351.08
040-320-100	02	2	-	2.00	MULTI-UNIT RESIDENTIAL	174.92	349.84	1.25	351.08
040-320-130	02	2	-	2.00	MULTI-UNIT RESIDENTIAL	174.92	349.84	1.25	351.08
040-320-140	02	2	-	2.00	MULTI-UNIT RESIDENTIAL	174.92	349.84	1.25	351.08
040-320-150	02	2	-	2.00	MULTI-UNIT RESIDENTIAL	174.92	349.84	1.25	351.08
040-320-160	02	2	-	2.00	MULTI-UNIT RESIDENTIAL	174.92	349.84	1.25	351.08
040-320-170	02	2	-	2.00	MULTI-UNIT RESIDENTIAL	174.92	349.84	1.25	351.08
040-320-180	02	2	-	2.00	MULTI-UNIT RESIDENTIAL	174.92	349.84	1.25	351.08
040-320-190	02	2	-	2.00	MULTI-UNIT RESIDENTIAL	174.92	349.84	1.25	351.08
040-320-200	02	2	-	2.00	MULTI-UNIT RESIDENTIAL	174.92	349.84	1.25	351.08
040-320-210	02	2	-	2.00	MULTI-UNIT RESIDENTIAL	174.92	349.84	1.25	351.08
040-320-220	02	2	-	2.00	MULTI-UNIT RESIDENTIAL	174.92	349.84	1.25	351.08
040-320-230	02	2	-	2.00	MULTI-UNIT RESIDENTIAL	174.92	349.84	1.25	351.08
040-320-240	01	1	-	1.00	SINGLE-FAMILY HOME	249.58	249.58	1.25	250.82
040-320-250	01	1	-	1.00	SINGLE-FAMILY HOME	249.58	249.58	1.25	250.82
040-320-260	02	2	-	2.00	MULTI-UNIT RESIDENTIAL	174.92	349.84	1.25	351.08
040-320-280	00	-	-	-	N/A	-	-	-	0.00
040-320-290	02	2	-	2.00	MULTI-UNIT RESIDENTIAL	174.92	349.84	1.25	351.08
040-320-310	00	-	-	-	N/A	-	-	-	0.00
040-321-010	69	-	-	-	N/A - GOV'T OWNED	360.94	-	-	0.00
040-331-020	00	-	-	-	N/A - GOV'T OWNED	-	-	-	0.00
040-331-030	26	-	2,500	2.50	VEHICLE MAINT. & REPAIR	172.25	430.62	1.25	431.86
040-331-040	26	-	2,367	2.37	VEHICLE MAINT. & REPAIR	172.25	407.71	1.25	408.96
040-331-050	26	-	3,180	3.18	VEHICLE MAINT. & REPAIR	172.25	547.75	1.25	549.00
040-331-100	26	-	4,380	4.38	VEHICLE MAINT. & REPAIR	172.25	754.45	1.25	755.70
040-331-110	21	-	1,257	1.26	RESTAURANT	1,435.29	1,804.15	1.25	1,805.40
040-331-120	01	1	-	1.00	SINGLE-FAMILY HOME	249.58	249.58	1.25	250.82
040-331-130	26	-	4,788	4.79	VEHICLE MAINT. & REPAIR	172.25	824.73	1.25	825.98
040-331-160	26	-	4,876	4.88	VEHICLE MAINT. & REPAIR	172.25	839.89	1.25	841.14
040-331-170	31	-	8,320	8.32	LIGHT MANUFACTURING	95.02	790.56	1.25	791.80
040-331-190	01	1	-	1.00	SINGLE-FAMILY HOME	249.58	249.58	1.25	250.82
040-331-200	11	-	-	-	N/A - GOV'T OWNED	137.53	-	-	0.00
040-332-060	04	4	-	4.00	MULTI-UNIT RESIDENTIAL	174.92	699.68	1.25	700.92
040-332-070	04	4	-	4.00	MULTI-UNIT RESIDENTIAL	174.92	699.68	1.25	700.92
040-332-080	04	4	-	4.00	MULTI-UNIT RESIDENTIAL	174.92	699.68	1.25	700.92
040-332-090	04	4	-	4.00	MULTI-UNIT RESIDENTIAL	174.92	699.68	1.25	700.92
040-332-100	05	12	-	12.00	MULTI-UNIT RESIDENTIAL	174.92	2,099.04	1.25	2,100.28
040-332-110	38	-	8,812	8.81	WAREHOUSING	71.95	634.02	1.25	635.26
040-332-220	11	-	3,920	3.92	STORE	137.53	539.11	1.25	540.36
040-332-240	38	-	12,416	12.42	WAREHOUSING	71.95	893.33	1.25	894.58
040-332-250	21	-	1,208	1.21	RESTAURANT	1,435.29	1,733.83	1.25	1,735.08
040-332-260	31	-	12,500	12.50	LIGHT MANUFACTURING	95.02	1,187.75	1.25	1,189.00
040-332-270	31	-	22,416	22.42	LIGHT MANUFACTURING	95.02	2,129.96	1.25	2,131.20
040-332-290	25	-	2,495	2.50	GAS STATION	284.52	709.87	1.25	711.12
040-333-030	01	1	-	1.00	SINGLE-FAMILY HOME	249.58	249.58	1.25	250.82
040-333-040	01	1	-	1.00	SINGLE-FAMILY HOME	249.58	249.58	1.25	250.82
040-333-070	05	5	-	5.00	MULTI-UNIT RESIDENTIAL	174.92	874.60	1.25	875.84
040-333-110	38	-	4,225	4.23	WAREHOUSING	71.95	303.98	1.25	305.22
040-333-130	38	-	19,000	19.00	WAREHOUSING	71.95	1,367.05	1.25	1,368.30
040-333-140	31	-	8,642	8.64	LIGHT MANUFACTURING	95.02	821.16	1.25	822.40
040-333-150	05	10	-	10.00	MULTI-UNIT RESIDENTIAL	174.92	1,749.20	1.25	1,750.44
040-334-030	04	4	-	4.00	MULTI-UNIT RESIDENTIAL	174.92	699.68	1.25	700.92
040-334-040	01	1	-	1.00	SINGLE-FAMILY HOME	249.58	249.58	1.25	250.82
040-334-050	01	1	-	1.00	SINGLE-FAMILY HOME	249.58	249.58	1.25	250.82
040-334-060	01	1	-	1.00	SINGLE-FAMILY HOME	249.58	249.58	1.25	250.82
040-334-070	01	1	-	1.00	SINGLE-FAMILY HOME	249.58	249.58	1.25	250.82
040-334-080	01	1	-	1.00	SINGLE-FAMILY HOME	249.58	249.58	1.25	250.82
040-334-090	01	1	-	1.00	SINGLE-FAMILY HOME	249.58	249.58	1.25	250.82
040-334-100	01	1	-	1.00	SINGLE-FAMILY HOME	249.58	249.58	1.25	250.82

City of Belmont
Sewer Treatment Facilities Charges
Fiscal Year 2026/27

APN	County Use Code	Dwelling Units / Rooms / Beds / Students	Building Sq. Ft.	Billing Units	Rate Description	Rate	Sewer Treatment Facility Charge	County Collection Fee	Total Charge (1)
040-334-110	01	1	-	1.00	SINGLE-FAMILY HOME	249.58	249.58	1.25	250.82
040-334-120	01	1	-	1.00	SINGLE-FAMILY HOME	249.58	249.58	1.25	250.82
040-334-130	01	1	-	1.00	SINGLE-FAMILY HOME	249.58	249.58	1.25	250.82
040-334-140	01	1	-	1.00	SINGLE-FAMILY HOME	249.58	249.58	1.25	250.82
040-334-150	92	2	-	2.00	MULTI-UNIT RESIDENTIAL	174.92	349.84	1.25	351.08
040-334-160	01	1	-	1.00	SINGLE-FAMILY HOME	249.58	249.58	1.25	250.82
040-334-170	01	1	-	1.00	SINGLE-FAMILY HOME	249.58	249.58	1.25	250.82
040-334-180	01	1	-	1.00	SINGLE-FAMILY HOME	249.58	249.58	1.25	250.82
040-334-190	01	1	-	1.00	SINGLE-FAMILY HOME	249.58	249.58	1.25	250.82
040-334-200	01	1	-	1.00	SINGLE-FAMILY HOME	249.58	249.58	1.25	250.82
040-334-210	01	1	-	1.00	SINGLE-FAMILY HOME	249.58	249.58	1.25	250.82
040-334-220	01	1	-	1.00	SINGLE-FAMILY HOME	249.58	249.58	1.25	250.82
040-334-230	01	1	-	1.00	SINGLE-FAMILY HOME	249.58	249.58	1.25	250.82
040-334-240	01	1	-	1.00	SINGLE-FAMILY HOME	249.58	249.58	1.25	250.82
040-334-250	01	1	-	1.00	SINGLE-FAMILY HOME	249.58	249.58	1.25	250.82
040-334-260	01	1	-	1.00	SINGLE-FAMILY HOME	249.58	249.58	1.25	250.82
040-334-270	01	1	-	1.00	SINGLE-FAMILY HOME	249.58	249.58	1.25	250.82
040-334-300	21	-	1,511	1.51	RESTAURANT	1,435.29	2,168.72	1.25	2,169.96
040-335-020	02	2	-	2.00	MULTI-UNIT RESIDENTIAL	174.92	349.84	1.25	351.08
040-335-030	02	2	-	2.00	MULTI-UNIT RESIDENTIAL	174.92	349.84	1.25	351.08
040-335-040	01	1	-	1.00	SINGLE-FAMILY HOME	249.58	249.58	1.25	250.82
040-335-050	01	1	-	1.00	SINGLE-FAMILY HOME	249.58	249.58	1.25	250.82
040-335-060	01	1	-	1.00	SINGLE-FAMILY HOME	249.58	249.58	1.25	250.82
040-335-070	01	1	-	1.00	SINGLE-FAMILY HOME	249.58	249.58	1.25	250.82
040-335-080	01	1	-	1.00	SINGLE-FAMILY HOME	249.58	249.58	1.25	250.82
040-335-090	01	1	-	1.00	SINGLE-FAMILY HOME	249.58	249.58	1.25	250.82
040-335-100	01	1	-	1.00	SINGLE-FAMILY HOME	249.58	249.58	1.25	250.82
040-335-110	01	1	-	1.00	SINGLE-FAMILY HOME	249.58	249.58	1.25	250.82
040-335-120	01	1	-	1.00	SINGLE-FAMILY HOME	249.58	249.58	1.25	250.82
040-335-130	01	1	-	1.00	SINGLE-FAMILY HOME	249.58	249.58	1.25	250.82
040-335-140	01	1	-	1.00	SINGLE-FAMILY HOME	249.58	249.58	1.25	250.82
040-335-150	01	1	-	1.00	SINGLE-FAMILY HOME	249.58	249.58	1.25	250.82
040-335-160	01	1	-	1.00	SINGLE-FAMILY HOME	249.58	249.58	1.25	250.82
040-335-170	01	1	-	1.00	SINGLE-FAMILY HOME	249.58	249.58	1.25	250.82
040-335-180	01	1	-	1.00	SINGLE-FAMILY HOME	249.58	249.58	1.25	250.82
040-335-190	01	1	-	1.00	SINGLE-FAMILY HOME	249.58	249.58	1.25	250.82
040-335-200	01	1	-	1.00	SINGLE-FAMILY HOME	249.58	249.58	1.25	250.82
040-335-210	01	1	-	1.00	SINGLE-FAMILY HOME	249.58	249.58	1.25	250.82
040-335-220	01	1	-	1.00	SINGLE-FAMILY HOME	249.58	249.58	1.25	250.82
040-335-230	01	1	-	1.00	SINGLE-FAMILY HOME	249.58	249.58	1.25	250.82
040-335-240	01	1	-	1.00	SINGLE-FAMILY HOME	249.58	249.58	1.25	250.82
040-335-250	01	1	-	1.00	SINGLE-FAMILY HOME	249.58	249.58	1.25	250.82
040-335-260	01	1	-	1.00	SINGLE-FAMILY HOME	249.58	249.58	1.25	250.82
040-335-270	01	1	-	1.00	SINGLE-FAMILY HOME	249.58	249.58	1.25	250.82
040-335-280	01	1	-	1.00	SINGLE-FAMILY HOME	249.58	249.58	1.25	250.82
040-335-290	01	1	-	1.00	SINGLE-FAMILY HOME	249.58	249.58	1.25	250.82
040-335-300	19	-	1,675	1.68	MEDICAL, DENTAL, VETERINARY	276.30	462.80	1.25	464.04
040-336-010	02	2	-	2.00	MULTI-UNIT RESIDENTIAL	174.92	349.84	1.25	351.08
040-336-020	02	2	-	2.00	MULTI-UNIT RESIDENTIAL	174.92	349.84	1.25	351.08
040-336-030	02	2	-	2.00	MULTI-UNIT RESIDENTIAL	174.92	349.84	1.25	351.08
040-336-040	01	1	-	1.00	SINGLE-FAMILY HOME	249.58	249.58	1.25	250.82
040-336-050	01	1	-	1.00	SINGLE-FAMILY HOME	249.58	249.58	1.25	250.82
040-336-060	01	1	-	1.00	SINGLE-FAMILY HOME	249.58	249.58	1.25	250.82
040-336-070	01	1	-	1.00	SINGLE-FAMILY HOME	249.58	249.58	1.25	250.82
040-336-080	01	1	-	1.00	SINGLE-FAMILY HOME	249.58	249.58	1.25	250.82
040-336-090	01	1	-	1.00	SINGLE-FAMILY HOME	249.58	249.58	1.25	250.82
040-336-100	01	1	-	1.00	SINGLE-FAMILY HOME	249.58	249.58	1.25	250.82
040-336-110	01	1	-	1.00	SINGLE-FAMILY HOME	249.58	249.58	1.25	250.82
040-336-120	01	1	-	1.00	SINGLE-FAMILY HOME	249.58	249.58	1.25	250.82
040-336-130	01	1	-	1.00	SINGLE-FAMILY HOME	249.58	249.58	1.25	250.82
040-336-140	01	1	-	1.00	SINGLE-FAMILY HOME	249.58	249.58	1.25	250.82
040-336-150	01	1	-	1.00	SINGLE-FAMILY HOME	249.58	249.58	1.25	250.82
040-336-160	01	1	-	1.00	SINGLE-FAMILY HOME	249.58	249.58	1.25	250.82
040-336-170	01	1	-	1.00	SINGLE-FAMILY HOME	249.58	249.58	1.25	250.82
040-336-180	01	1	-	1.00	SINGLE-FAMILY HOME	249.58	249.58	1.25	250.82

City of Belmont
Sewer Treatment Facilities Charges
Fiscal Year 2026/27

APN	County Use Code	Dwelling Units / Rooms / Beds / Students	Building Sq. Ft.	Billing Units	Rate Description	Rate	Sewer Treatment Facility Charge	County Collection Fee	Total Charge (1)
040-336-190	01	1	-	1.00	SINGLE-FAMILY HOME	249.58	249.58	1.25	250.82
040-336-200	01	1	-	1.00	SINGLE-FAMILY HOME	249.58	249.58	1.25	250.82
040-336-210	01	1	-	1.00	SINGLE-FAMILY HOME	249.58	249.58	1.25	250.82
040-336-220	01	1	-	1.00	SINGLE-FAMILY HOME	249.58	249.58	1.25	250.82
040-336-230	01	1	-	1.00	SINGLE-FAMILY HOME	249.58	249.58	1.25	250.82
040-336-240	01	1	-	1.00	SINGLE-FAMILY HOME	249.58	249.58	1.25	250.82
040-336-250	01	1	-	1.00	SINGLE-FAMILY HOME	249.58	249.58	1.25	250.82
040-336-260	01	1	-	1.00	SINGLE-FAMILY HOME	249.58	249.58	1.25	250.82
040-336-270	01	1	-	1.00	SINGLE-FAMILY HOME	249.58	249.58	1.25	250.82
040-336-280	01	1	-	1.00	SINGLE-FAMILY HOME	249.58	249.58	1.25	250.82
040-336-290	01	1	-	1.00	SINGLE-FAMILY HOME	249.58	249.58	1.25	250.82
040-341-010	02	2	-	2.00	MULTI-UNIT RESIDENTIAL	174.92	349.84	1.25	351.08
040-341-020	02	2	-	2.00	MULTI-UNIT RESIDENTIAL	174.92	349.84	1.25	351.08
040-341-030	02	2	-	2.00	MULTI-UNIT RESIDENTIAL	174.92	349.84	1.25	351.08
040-341-040	01	1	-	1.00	SINGLE-FAMILY HOME	249.58	249.58	1.25	250.82
040-341-050	01	1	-	1.00	SINGLE-FAMILY HOME	249.58	249.58	1.25	250.82
040-341-060	01	1	-	1.00	SINGLE-FAMILY HOME	249.58	249.58	1.25	250.82
040-341-070	01	1	-	1.00	SINGLE-FAMILY HOME	249.58	249.58	1.25	250.82
040-341-080	01	1	-	1.00	SINGLE-FAMILY HOME	249.58	249.58	1.25	250.82
040-341-090	01	1	-	1.00	SINGLE-FAMILY HOME	249.58	249.58	1.25	250.82
040-341-100	01	1	-	1.00	SINGLE-FAMILY HOME	249.58	249.58	1.25	250.82
040-341-110	01	1	-	1.00	SINGLE-FAMILY HOME	249.58	249.58	1.25	250.82
040-341-120	01	1	-	1.00	SINGLE-FAMILY HOME	249.58	249.58	1.25	250.82
040-341-130	01	1	-	1.00	SINGLE-FAMILY HOME	249.58	249.58	1.25	250.82
040-341-140	01	1	-	1.00	SINGLE-FAMILY HOME	249.58	249.58	1.25	250.82
040-341-150	01	1	-	1.00	SINGLE-FAMILY HOME	249.58	249.58	1.25	250.82
040-341-160	01	1	-	1.00	SINGLE-FAMILY HOME	249.58	249.58	1.25	250.82
040-341-170	01	1	-	1.00	SINGLE-FAMILY HOME	249.58	249.58	1.25	250.82
040-341-180	01	1	-	1.00	SINGLE-FAMILY HOME	249.58	249.58	1.25	250.82
040-341-190	01	1	-	1.00	SINGLE-FAMILY HOME	249.58	249.58	1.25	250.82
040-341-200	01	1	-	1.00	SINGLE-FAMILY HOME	249.58	249.58	1.25	250.82
040-341-210	01	1	-	1.00	SINGLE-FAMILY HOME	249.58	249.58	1.25	250.82
040-341-220	01	1	-	1.00	SINGLE-FAMILY HOME	249.58	249.58	1.25	250.82
040-341-230	01	1	-	1.00	SINGLE-FAMILY HOME	249.58	249.58	1.25	250.82
040-341-240	01	1	-	1.00	SINGLE-FAMILY HOME	249.58	249.58	1.25	250.82
040-341-250	01	1	-	1.00	SINGLE-FAMILY HOME	249.58	249.58	1.25	250.82
040-341-260	01	1	-	1.00	SINGLE-FAMILY HOME	249.58	249.58	1.25	250.82
040-341-270	01	1	-	1.00	SINGLE-FAMILY HOME	249.58	249.58	1.25	250.82
040-341-280	01	1	-	1.00	SINGLE-FAMILY HOME	249.58	249.58	1.25	250.82
040-341-290	01	1	-	1.00	SINGLE-FAMILY HOME	249.58	249.58	1.25	250.82
040-342-010	02	2	-	2.00	MULTI-UNIT RESIDENTIAL	174.92	349.84	1.25	351.08
040-342-020	02	2	-	2.00	MULTI-UNIT RESIDENTIAL	174.92	349.84	1.25	351.08
040-342-030	02	2	-	2.00	MULTI-UNIT RESIDENTIAL	174.92	349.84	1.25	351.08
040-342-040	01	1	-	1.00	SINGLE-FAMILY HOME	249.58	249.58	1.25	250.82
040-342-050	01	1	-	1.00	SINGLE-FAMILY HOME	249.58	249.58	1.25	250.82
040-342-060	01	1	-	1.00	SINGLE-FAMILY HOME	249.58	249.58	1.25	250.82
040-342-070	01	1	-	1.00	SINGLE-FAMILY HOME	249.58	249.58	1.25	250.82
040-342-080	01	1	-	1.00	SINGLE-FAMILY HOME	249.58	249.58	1.25	250.82
040-342-090	01	1	-	1.00	SINGLE-FAMILY HOME	249.58	249.58	1.25	250.82
040-342-100	01	1	-	1.00	SINGLE-FAMILY HOME	249.58	249.58	1.25	250.82
040-342-110	01	1	-	1.00	SINGLE-FAMILY HOME	249.58	249.58	1.25	250.82
040-342-120	01	1	-	1.00	SINGLE-FAMILY HOME	249.58	249.58	1.25	250.82
040-342-130	01	1	-	1.00	SINGLE-FAMILY HOME	249.58	249.58	1.25	250.82
040-342-140	01	1	-	1.00	SINGLE-FAMILY HOME	249.58	249.58	1.25	250.82
040-342-150	01	1	-	1.00	SINGLE-FAMILY HOME	249.58	249.58	1.25	250.82
040-342-160	01	1	-	1.00	SINGLE-FAMILY HOME	249.58	249.58	1.25	250.82
040-342-170	01	1	-	1.00	SINGLE-FAMILY HOME	249.58	249.58	1.25	250.82
040-342-180	01	1	-	1.00	SINGLE-FAMILY HOME	249.58	249.58	1.25	250.82
040-342-190	01	1	-	1.00	SINGLE-FAMILY HOME	249.58	249.58	1.25	250.82
040-342-200	01	1	-	1.00	SINGLE-FAMILY HOME	249.58	249.58	1.25	250.82
040-342-210	01	1	-	1.00	SINGLE-FAMILY HOME	249.58	249.58	1.25	250.82
040-342-220	01	1	-	1.00	SINGLE-FAMILY HOME	249.58	249.58	1.25	250.82
040-342-230	01	1	-	1.00	SINGLE-FAMILY HOME	249.58	249.58	1.25	250.82
040-342-240	01	1	-	1.00	SINGLE-FAMILY HOME	249.58	249.58	1.25	250.82
040-342-250	01	1	-	1.00	SINGLE-FAMILY HOME	249.58	249.58	1.25	250.82

City of Belmont
Sewer Treatment Facilities Charges
Fiscal Year 2026/27

APN	County Use Code	Dwelling Units / Rooms / Beds / Students	Building Sq. Ft.	Billing Units	Rate Description	Rate	Sewer Treatment Facility Charge	County Collection Fee	Total Charge (1)
040-342-260	01	1	-	1.00	SINGLE-FAMILY HOME	249.58	249.58	1.25	250.82
040-342-270	01	1	-	1.00	SINGLE-FAMILY HOME	249.58	249.58	1.25	250.82
040-342-280	01	1	-	1.00	SINGLE-FAMILY HOME	249.58	249.58	1.25	250.82
040-342-290	01	1	-	1.00	SINGLE-FAMILY HOME	249.58	249.58	1.25	250.82
040-343-010	02	2	-	2.00	MULTI-UNIT RESIDENTIAL	174.92	349.84	1.25	351.08
040-343-020	02	2	-	2.00	MULTI-UNIT RESIDENTIAL	174.92	349.84	1.25	351.08
040-343-030	02	2	-	2.00	MULTI-UNIT RESIDENTIAL	174.92	349.84	1.25	351.08
040-343-040	02	2	-	2.00	MULTI-UNIT RESIDENTIAL	174.92	349.84	1.25	351.08
040-343-050	02	2	-	2.00	MULTI-UNIT RESIDENTIAL	174.92	349.84	1.25	351.08
040-343-060	02	2	-	2.00	MULTI-UNIT RESIDENTIAL	174.92	349.84	1.25	351.08
040-343-070	02	2	-	2.00	MULTI-UNIT RESIDENTIAL	174.92	349.84	1.25	351.08
040-343-080	02	2	-	2.00	MULTI-UNIT RESIDENTIAL	174.92	349.84	1.25	351.08
040-343-090	02	2	-	2.00	MULTI-UNIT RESIDENTIAL	174.92	349.84	1.25	351.08
040-343-100	02	2	-	2.00	MULTI-UNIT RESIDENTIAL	174.92	349.84	1.25	351.08
040-343-110	02	2	-	2.00	MULTI-UNIT RESIDENTIAL	174.92	349.84	1.25	351.08
040-343-120	02	2	-	2.00	MULTI-UNIT RESIDENTIAL	174.92	349.84	1.25	351.08
040-343-130	02	2	-	2.00	MULTI-UNIT RESIDENTIAL	174.92	349.84	1.25	351.08
040-343-140	02	2	-	2.00	MULTI-UNIT RESIDENTIAL	174.92	349.84	1.25	351.08
040-343-150	02	2	-	2.00	MULTI-UNIT RESIDENTIAL	174.92	349.84	1.25	351.08
040-343-160	01	1	-	1.00	SINGLE-FAMILY HOME	249.58	249.58	1.25	250.82
040-343-170	01	1	-	1.00	SINGLE-FAMILY HOME	249.58	249.58	1.25	250.82
040-343-180	01	1	-	1.00	SINGLE-FAMILY HOME	249.58	249.58	1.25	250.82
040-343-190	01	1	-	1.00	SINGLE-FAMILY HOME	249.58	249.58	1.25	250.82
040-343-200	01	1	-	1.00	SINGLE-FAMILY HOME	249.58	249.58	1.25	250.82
040-343-210	01	1	-	1.00	SINGLE-FAMILY HOME	249.58	249.58	1.25	250.82
040-343-220	01	1	-	1.00	SINGLE-FAMILY HOME	249.58	249.58	1.25	250.82
040-343-230	01	1	-	1.00	SINGLE-FAMILY HOME	249.58	249.58	1.25	250.82
040-343-240	01	1	-	1.00	SINGLE-FAMILY HOME	249.58	249.58	1.25	250.82
040-343-250	01	1	-	1.00	SINGLE-FAMILY HOME	249.58	249.58	1.25	250.82
040-343-260	01	1	-	1.00	SINGLE-FAMILY HOME	249.58	249.58	1.25	250.82
040-343-270	01	1	-	1.00	SINGLE-FAMILY HOME	249.58	249.58	1.25	250.82
040-343-280	01	1	-	1.00	SINGLE-FAMILY HOME	249.58	249.58	1.25	250.82
040-344-030	02	2	-	2.00	MULTI-UNIT RESIDENTIAL	174.92	349.84	1.25	351.08
040-344-040	02	2	-	2.00	MULTI-UNIT RESIDENTIAL	174.92	349.84	1.25	351.08
040-344-050	02	2	-	2.00	MULTI-UNIT RESIDENTIAL	174.92	349.84	1.25	351.08
040-344-060	02	2	-	2.00	MULTI-UNIT RESIDENTIAL	174.92	349.84	1.25	351.08
040-344-070	02	2	-	2.00	MULTI-UNIT RESIDENTIAL	174.92	349.84	1.25	351.08
040-344-080	02	2	-	2.00	MULTI-UNIT RESIDENTIAL	174.92	349.84	1.25	351.08
040-344-090	02	2	-	2.00	MULTI-UNIT RESIDENTIAL	174.92	349.84	1.25	351.08
040-344-100	02	2	-	2.00	MULTI-UNIT RESIDENTIAL	174.92	349.84	1.25	351.08
040-344-110	02	2	-	2.00	MULTI-UNIT RESIDENTIAL	174.92	349.84	1.25	351.08
040-344-120	02	2	-	2.00	MULTI-UNIT RESIDENTIAL	174.92	349.84	1.25	351.08
040-344-130	02	2	-	2.00	MULTI-UNIT RESIDENTIAL	174.92	349.84	1.25	351.08
040-344-140	02	2	-	2.00	MULTI-UNIT RESIDENTIAL	174.92	349.84	1.25	351.08
040-344-150	02	2	-	2.00	MULTI-UNIT RESIDENTIAL	174.92	349.84	1.25	351.08
040-344-170	81	-	15,119	-	N/A - GOV'T OWNED	-	-	-	0.00
040-344-190	81	-	-	-	OFFICE BUILDING	89.23	-	-	0.00
040-344-200	38	-	36,620	36.62	WAREHOUSING	71.95	2,634.81	1.25	2,636.04
040-344-210	38	-	13,980	13.98	WAREHOUSING	71.95	1,005.86	1.25	1,007.10
040-360-070	87	-	-	-	N/A	-	-	-	0.00
040-360-080	79	-	-	-	OFFICE BUILDING	89.23	-	-	0.00
040-360-110	88	-	-	-	N/A - GOV'T OWNED	-	-	-	0.00
040-360-120	69	-	-	-	N/A - GOV'T OWNED	360.94	-	-	0.00
040-360-140	88	-	-	-	N/A - GOV'T OWNED	-	-	-	0.00
040-360-260	18	-	87,500	87.50	OFFICE BUILDING	89.23	7,807.62	1.25	7,808.86
040-360-270	18	-	52,507	52.51	OFFICE BUILDING	89.23	4,685.19	1.25	4,686.44
040-360-280	00	-	-	-	N/A	-	-	-	0.00
040-360-290	00	-	-	-	N/A	-	-	-	0.00
040-360-300	00	-	-	-	N/A	-	-	-	0.00
040-360-310	00	-	-	-	N/A	-	-	-	0.00
040-360-390	69	-	-	-	GOLF COURSE & PARK	360.94	-	-	0.00
040-360-430	69	-	-	-	N/A - GOV'T OWNED	-	-	-	0.00
040-360-440	87	-	-	-	N/A - GOV'T OWNED	-	-	-	0.00
040-360-450	00	-	-	-	N/A - GOV'T OWNED	-	-	-	0.00
040-360-460	69	-	-	-	N/A - GOV'T OWNED	-	-	-	0.00

City of Belmont
Sewer Treatment Facilities Charges
Fiscal Year 2026/27

APN	County Use Code	Dwelling Units / Rooms / Beds / Students	Building Sq. Ft.	Billing Units	Rate Description	Rate	Sewer Treatment Facility Charge	County Collection Fee	Total Charge (1)
040-360-470	18	-	154,611	154.61	OFFICE BUILDING	89.23	13,795.93	1.25	13,797.18
040-360-480	27	-	-	-	N/A - PARKING LOT	97.27	-	-	0.00
040-360-490	00	-	-	-	N/A	-	-	-	0.00
040-360-500	06	132	-	132.00	HOTEL/MOTEL/ROOMING HOUSE	143.24	18,907.68	1.25	18,908.92
040-360-520	00	-	-	-	N/A - GOV'T OWNED	-	-	-	0.00
040-360-530	26	-	50,046	50.05	AUTO SALES	97.27	4,867.97	1.25	4,869.22
040-360-540	00	-	-	-	N/A - GOV'T OWNED	-	-	-	0.00
040-360-550	27	-	-	-	N/A - PARKING LOT	-	-	-	0.00
040-371-020	79	-	-	-	N/A - GOV'T OWNED	89.23	-	-	0.00
040-371-040	06	108	-	108.00	HOTEL/MOTEL/ROOMING HOUSE	143.24	15,469.92	1.25	15,471.16
040-371-050	06	96	-	96.00	HOTEL/MOTEL/ROOMING HOUSE	143.24	13,751.04	1.25	13,752.28
040-371-080	00	-	-	-	N/A	-	-	-	0.00
040-371-090	06	266	-	266.00	HOTEL/MOTEL/ROOMING HOUSE	143.24	38,101.84	1.25	38,103.08
040-371-100	00	-	-	-	N/A - GOV'T OWNED	-	-	-	0.00
040-371-110	18	-	148,919	148.92	OFFICE BUILDING	89.23	13,288.04	1.25	13,289.28
040-371-120	38	-	50,244	50.24	WAREHOUSING	71.95	3,615.05	1.25	3,616.30
040-371-130	00	-	-	-	N/A - GOV'T OWNED	-	-	-	0.00
040-371-140	81	-	-	-	N/A - GOV'T OWNED	89.23	-	-	0.00
040-371-180	18	-	50,250	50.25	OFFICE BUILDING	89.23	4,483.80	1.25	4,485.04
040-373-030	06	169	-	169.00	HOTEL/MOTEL/ROOMING HOUSE	143.24	24,207.56	1.25	24,208.80
040-381-010	01	1	-	1.00	SINGLE-FAMILY HOME	249.58	249.58	1.25	250.82
040-381-020	01	1	-	1.00	SINGLE-FAMILY HOME	249.58	249.58	1.25	250.82
040-381-030	01	1	-	1.00	SINGLE-FAMILY HOME	249.58	249.58	1.25	250.82
040-381-040	01	1	-	1.00	SINGLE-FAMILY HOME	249.58	249.58	1.25	250.82
040-381-050	01	1	-	1.00	SINGLE-FAMILY HOME	249.58	249.58	1.25	250.82
040-381-060	01	1	-	1.00	SINGLE-FAMILY HOME	249.58	249.58	1.25	250.82
040-381-070	01	1	-	1.00	SINGLE-FAMILY HOME	249.58	249.58	1.25	250.82
040-381-080	01	1	-	1.00	SINGLE-FAMILY HOME	249.58	249.58	1.25	250.82
040-381-090	01	1	-	1.00	SINGLE-FAMILY HOME	249.58	249.58	1.25	250.82
040-381-100	01	1	-	1.00	SINGLE-FAMILY HOME	249.58	249.58	1.25	250.82
040-381-110	01	1	-	1.00	SINGLE-FAMILY HOME	249.58	249.58	1.25	250.82
040-381-120	01	1	-	1.00	SINGLE-FAMILY HOME	249.58	249.58	1.25	250.82
040-382-010	01	1	-	1.00	SINGLE-FAMILY HOME	249.58	249.58	1.25	250.82
040-382-020	01	1	-	1.00	SINGLE-FAMILY HOME	249.58	249.58	1.25	250.82
040-382-030	01	1	-	1.00	SINGLE-FAMILY HOME	249.58	249.58	1.25	250.82
040-382-040	01	1	-	1.00	SINGLE-FAMILY HOME	249.58	249.58	1.25	250.82
040-382-050	01	1	-	1.00	SINGLE-FAMILY HOME	249.58	249.58	1.25	250.82
040-382-060	01	1	-	1.00	SINGLE-FAMILY HOME	249.58	249.58	1.25	250.82
040-382-070	01	1	-	1.00	SINGLE-FAMILY HOME	249.58	249.58	1.25	250.82
040-382-080	01	1	-	1.00	SINGLE-FAMILY HOME	249.58	249.58	1.25	250.82
040-382-090	01	1	-	1.00	SINGLE-FAMILY HOME	249.58	249.58	1.25	250.82
040-382-100	01	1	-	1.00	SINGLE-FAMILY HOME	249.58	249.58	1.25	250.82
040-382-110	01	1	-	1.00	SINGLE-FAMILY HOME	249.58	249.58	1.25	250.82
040-382-120	01	1	-	1.00	SINGLE-FAMILY HOME	249.58	249.58	1.25	250.82
040-382-130	01	1	-	1.00	SINGLE-FAMILY HOME	249.58	249.58	1.25	250.82
040-382-140	01	1	-	1.00	SINGLE-FAMILY HOME	249.58	249.58	1.25	250.82
040-382-150	01	1	-	1.00	SINGLE-FAMILY HOME	249.58	249.58	1.25	250.82
040-383-010	01	1	-	1.00	SINGLE-FAMILY HOME	249.58	249.58	1.25	250.82
040-383-020	01	1	-	1.00	SINGLE-FAMILY HOME	249.58	249.58	1.25	250.82
040-383-030	01	1	-	1.00	SINGLE-FAMILY HOME	249.58	249.58	1.25	250.82
040-383-040	01	1	-	1.00	SINGLE-FAMILY HOME	249.58	249.58	1.25	250.82
040-383-050	01	1	-	1.00	SINGLE-FAMILY HOME	249.58	249.58	1.25	250.82
040-383-060	01	1	-	1.00	SINGLE-FAMILY HOME	249.58	249.58	1.25	250.82
040-383-070	01	1	-	1.00	SINGLE-FAMILY HOME	249.58	249.58	1.25	250.82
040-383-080	01	1	-	1.00	SINGLE-FAMILY HOME	249.58	249.58	1.25	250.82
040-383-090	01	1	-	1.00	SINGLE-FAMILY HOME	249.58	249.58	1.25	250.82
040-383-100	01	1	-	1.00	SINGLE-FAMILY HOME	249.58	249.58	1.25	250.82
040-383-110	01	1	-	1.00	SINGLE-FAMILY HOME	249.58	249.58	1.25	250.82
040-383-120	01	1	-	1.00	SINGLE-FAMILY HOME	249.58	249.58	1.25	250.82
040-383-130	01	1	-	1.00	SINGLE-FAMILY HOME	249.58	249.58	1.25	250.82
040-384-010	01	1	-	1.00	SINGLE-FAMILY HOME	249.58	249.58	1.25	250.82
040-384-020	01	1	-	1.00	SINGLE-FAMILY HOME	249.58	249.58	1.25	250.82
040-384-030	01	1	-	1.00	SINGLE-FAMILY HOME	249.58	249.58	1.25	250.82
040-384-040	01	1	-	1.00	SINGLE-FAMILY HOME	249.58	249.58	1.25	250.82
040-384-050	01	1	-	1.00	SINGLE-FAMILY HOME	249.58	249.58	1.25	250.82

City of Belmont
Sewer Treatment Facilities Charges
Fiscal Year 2026/27

APN	County Use Code	Dwelling Units / Rooms / Beds / Students	Building Sq. Ft.	Billing Units	Rate Description	Rate	Sewer Treatment Facility Charge	County Collection Fee	Total Charge (1)
040-384-060	01	1	-	1.00	SINGLE-FAMILY HOME	249.58	249.58	1.25	250.82
040-384-070	01	1	-	1.00	SINGLE-FAMILY HOME	249.58	249.58	1.25	250.82
040-384-080	01	1	-	1.00	SINGLE-FAMILY HOME	249.58	249.58	1.25	250.82
040-482-050	01	1	-	1.00	SINGLE-FAMILY HOME	249.58	249.58	1.25	250.82
040-482-060	01	1	-	1.00	SINGLE-FAMILY HOME	249.58	249.58	1.25	250.82
040-482-070	01	1	-	1.00	SINGLE-FAMILY HOME	249.58	249.58	1.25	250.82
040-482-080	01	1	-	1.00	SINGLE-FAMILY HOME	249.58	249.58	1.25	250.82
040-482-090	01	1	-	1.00	SINGLE-FAMILY HOME	249.58	249.58	1.25	250.82
040-482-100	01	1	-	1.00	SINGLE-FAMILY HOME	249.58	249.58	1.25	250.82
040-482-110	01	1	-	1.00	SINGLE-FAMILY HOME	249.58	249.58	1.25	250.82
040-482-120	01	1	-	1.00	SINGLE-FAMILY HOME	249.58	249.58	1.25	250.82
040-482-130	97	1	-	1.00	CONDOMINIUMS	200.96	200.96	1.25	202.20
040-482-140	97	1	-	1.00	CONDOMINIUMS	200.96	200.96	1.25	202.20
040-482-150	97	1	-	1.00	CONDOMINIUMS	200.96	200.96	1.25	202.20
040-482-160	97	1	-	1.00	CONDOMINIUMS	200.96	200.96	1.25	202.20
040-482-170	01	1	-	1.00	CONDOMINIUMS	200.96	200.96	1.25	202.20
040-482-180	97	1	-	1.00	CONDOMINIUMS	200.96	200.96	1.25	202.20
040-482-190	97	1	-	1.00	CONDOMINIUMS	200.96	200.96	1.25	202.20
040-482-200	97	1	-	1.00	CONDOMINIUMS	200.96	200.96	1.25	202.20
040-482-210	97	1	-	1.00	CONDOMINIUMS	200.96	200.96	1.25	202.20
040-482-220	97	1	-	1.00	CONDOMINIUMS	200.96	200.96	1.25	202.20
040-482-230	97	1	-	1.00	CONDOMINIUMS	200.96	200.96	1.25	202.20
040-482-240	97	1	-	1.00	CONDOMINIUMS	200.96	200.96	1.25	202.20
040-482-250	97	1	-	1.00	CONDOMINIUMS	200.96	200.96	1.25	202.20
040-482-260	97	1	-	1.00	CONDOMINIUMS	200.96	200.96	1.25	202.20
040-482-270	97	1	-	1.00	CONDOMINIUMS	200.96	200.96	1.25	202.20
040-482-280	97	1	-	1.00	CONDOMINIUMS	200.96	200.96	1.25	202.20
040-482-290	97	1	-	1.00	CONDOMINIUMS	200.96	200.96	1.25	202.20
040-482-300	97	1	-	1.00	CONDOMINIUMS	200.96	200.96	1.25	202.20
040-482-310	97	1	-	1.00	CONDOMINIUMS	200.96	200.96	1.25	202.20
040-482-320	97	1	-	1.00	CONDOMINIUMS	200.96	200.96	1.25	202.20
040-482-330	97	1	-	1.00	CONDOMINIUMS	200.96	200.96	1.25	202.20
040-482-340	97	1	-	1.00	CONDOMINIUMS	200.96	200.96	1.25	202.20
040-482-350	97	1	-	1.00	CONDOMINIUMS	200.96	200.96	1.25	202.20
040-482-360	97	1	-	1.00	CONDOMINIUMS	200.96	200.96	1.25	202.20
040-482-370	97	1	-	1.00	CONDOMINIUMS	200.96	200.96	1.25	202.20
040-482-380	97	1	-	1.00	CONDOMINIUMS	200.96	200.96	1.25	202.20
040-482-390	97	1	-	1.00	CONDOMINIUMS	200.96	200.96	1.25	202.20
040-482-400	97	1	-	1.00	CONDOMINIUMS	200.96	200.96	1.25	202.20
040-482-410	97	1	-	1.00	CONDOMINIUMS	200.96	200.96	1.25	202.20
040-482-420	97	1	-	1.00	CONDOMINIUMS	200.96	200.96	1.25	202.20
040-482-430	97	1	-	1.00	CONDOMINIUMS	200.96	200.96	1.25	202.20
040-482-440	97	1	-	1.00	CONDOMINIUMS	200.96	200.96	1.25	202.20
040-482-450	01	1	-	1.00	SINGLE-FAMILY HOME	249.58	249.58	1.25	250.82
040-482-460	01	1	-	1.00	SINGLE-FAMILY HOME	249.58	249.58	1.25	250.82
040-482-470	01	1	-	1.00	SINGLE-FAMILY HOME	249.58	249.58	1.25	250.82
040-482-480	01	1	-	1.00	SINGLE-FAMILY HOME	249.58	249.58	1.25	250.82
040-482-490	01	1	-	1.00	SINGLE-FAMILY HOME	249.58	249.58	1.25	250.82
040-482-500	01	1	-	1.00	SINGLE-FAMILY HOME	249.58	249.58	1.25	250.82
040-482-510	01	1	-	1.00	SINGLE-FAMILY HOME	249.58	249.58	1.25	250.82
040-482-520	01	1	-	1.00	SINGLE-FAMILY HOME	249.58	249.58	1.25	250.82
040-482-530	01	1	-	1.00	SINGLE-FAMILY HOME	249.58	249.58	1.25	250.82
040-482-540	01	1	-	1.00	SINGLE-FAMILY HOME	249.58	249.58	1.25	250.82
040-482-550	01	1	-	1.00	SINGLE-FAMILY HOME	249.58	249.58	1.25	250.82
040-482-560	01	1	-	1.00	SINGLE-FAMILY HOME	249.58	249.58	1.25	250.82
040-482-570	01	1	-	1.00	SINGLE-FAMILY HOME	249.58	249.58	1.25	250.82
040-482-580	01	1	-	1.00	SINGLE-FAMILY HOME	249.58	249.58	1.25	250.82
040-482-590	01	1	-	1.00	SINGLE-FAMILY HOME	249.58	249.58	1.25	250.82
040-482-600	01	1	-	1.00	SINGLE-FAMILY HOME	249.58	249.58	1.25	250.82
040-482-610	01	1	-	1.00	SINGLE-FAMILY HOME	249.58	249.58	1.25	250.82
040-482-620	01	1	-	1.00	SINGLE-FAMILY HOME	249.58	249.58	1.25	250.82
040-482-630	01	1	-	1.00	SINGLE-FAMILY HOME	249.58	249.58	1.25	250.82
040-482-640	01	1	-	1.00	SINGLE-FAMILY HOME	249.58	249.58	1.25	250.82
040-482-650	01	1	-	1.00	SINGLE-FAMILY HOME	249.58	249.58	1.25	250.82
040-482-660	01	1	-	1.00	SINGLE-FAMILY HOME	249.58	249.58	1.25	250.82

City of Belmont
Sewer Treatment Facilities Charges
Fiscal Year 2026/27

APN	County Use Code	Dwelling Units / Rooms / Beds / Students	Building Sq. Ft.	Billing Units	Rate Description	Rate	Sewer Treatment Facility Charge	County Collection Fee	Total Charge (1)
040-482-670	01	1	-	1.00	SINGLE-FAMILY HOME	249.58	249.58	1.25	250.82
040-482-680	01	1	-	1.00	SINGLE-FAMILY HOME	249.58	249.58	1.25	250.82
040-482-690	01	1	-	1.00	SINGLE-FAMILY HOME	249.58	249.58	1.25	250.82
040-482-700	01	1	-	1.00	SINGLE-FAMILY HOME	249.58	249.58	1.25	250.82
040-482-710	01	1	-	1.00	SINGLE-FAMILY HOME	249.58	249.58	1.25	250.82
040-482-720	01	1	-	1.00	SINGLE-FAMILY HOME	249.58	249.58	1.25	250.82
040-482-730	01	1	-	1.00	SINGLE-FAMILY HOME	249.58	249.58	1.25	250.82
040-482-740	01	1	-	1.00	SINGLE-FAMILY HOME	249.58	249.58	1.25	250.82
040-490-010	01	1	-	1.00	SINGLE-FAMILY HOME	249.58	249.58	1.25	250.82
040-490-020	01	1	-	1.00	SINGLE-FAMILY HOME	249.58	249.58	1.25	250.82
040-490-030	01	1	-	1.00	SINGLE-FAMILY HOME	249.58	249.58	1.25	250.82
040-490-040	01	1	-	1.00	SINGLE-FAMILY HOME	249.58	249.58	1.25	250.82
040-490-050	01	1	-	1.00	SINGLE-FAMILY HOME	249.58	249.58	1.25	250.82
040-490-060	01	1	-	1.00	SINGLE-FAMILY HOME	249.58	249.58	1.25	250.82
040-490-070	01	1	-	1.00	SINGLE-FAMILY HOME	249.58	249.58	1.25	250.82
040-490-080	01	1	-	1.00	SINGLE-FAMILY HOME	249.58	249.58	1.25	250.82
040-490-090	01	1	-	1.00	SINGLE-FAMILY HOME	249.58	249.58	1.25	250.82
040-490-100	01	1	-	1.00	SINGLE-FAMILY HOME	249.58	249.58	1.25	250.82
040-490-110	01	1	-	1.00	SINGLE-FAMILY HOME	249.58	249.58	1.25	250.82
040-490-120	01	1	-	1.00	SINGLE-FAMILY HOME	249.58	249.58	1.25	250.82
040-490-130	01	1	-	1.00	SINGLE-FAMILY HOME	249.58	249.58	1.25	250.82
040-490-140	01	1	-	1.00	SINGLE-FAMILY HOME	249.58	249.58	1.25	250.82
040-490-150	01	1	-	1.00	SINGLE-FAMILY HOME	249.58	249.58	1.25	250.82
040-490-160	01	1	-	1.00	SINGLE-FAMILY HOME	249.58	249.58	1.25	250.82
040-490-170	01	1	-	1.00	SINGLE-FAMILY HOME	249.58	249.58	1.25	250.82
040-490-180	01	1	-	1.00	SINGLE-FAMILY HOME	249.58	249.58	1.25	250.82
040-490-190	01	1	-	1.00	SINGLE-FAMILY HOME	249.58	249.58	1.25	250.82
040-490-200	01	1	-	1.00	SINGLE-FAMILY HOME	249.58	249.58	1.25	250.82
040-490-210	01	1	-	1.00	SINGLE-FAMILY HOME	249.58	249.58	1.25	250.82
040-490-220	01	1	-	1.00	SINGLE-FAMILY HOME	249.58	249.58	1.25	250.82
040-490-230	01	1	-	1.00	SINGLE-FAMILY HOME	249.58	249.58	1.25	250.82
040-490-240	01	1	-	1.00	SINGLE-FAMILY HOME	249.58	249.58	1.25	250.82
040-490-250	01	1	-	1.00	SINGLE-FAMILY HOME	249.58	249.58	1.25	250.82
040-490-260	01	1	-	1.00	SINGLE-FAMILY HOME	249.58	249.58	1.25	250.82
040-490-270	01	1	-	1.00	SINGLE-FAMILY HOME	249.58	249.58	1.25	250.82
040-490-280	01	1	-	1.00	SINGLE-FAMILY HOME	249.58	249.58	1.25	250.82
040-490-290	01	1	-	1.00	SINGLE-FAMILY HOME	249.58	249.58	1.25	250.82
040-490-300	01	1	-	1.00	SINGLE-FAMILY HOME	249.58	249.58	1.25	250.82
040-490-310	01	1	-	1.00	SINGLE-FAMILY HOME	249.58	249.58	1.25	250.82
040-490-320	01	1	-	1.00	SINGLE-FAMILY HOME	249.58	249.58	1.25	250.82
040-490-330	01	1	-	1.00	SINGLE-FAMILY HOME	249.58	249.58	1.25	250.82
040-490-340	01	1	-	1.00	SINGLE-FAMILY HOME	249.58	249.58	1.25	250.82
040-490-350	01	1	-	1.00	SINGLE-FAMILY HOME	249.58	249.58	1.25	250.82
040-490-360	01	1	-	1.00	SINGLE-FAMILY HOME	249.58	249.58	1.25	250.82
040-490-370	01	1	-	1.00	SINGLE-FAMILY HOME	249.58	249.58	1.25	250.82
040-490-380	01	1	-	1.00	SINGLE-FAMILY HOME	249.58	249.58	1.25	250.82
040-490-390	01	1	-	1.00	SINGLE-FAMILY HOME	249.58	249.58	1.25	250.82
040-490-400	01	1	-	1.00	SINGLE-FAMILY HOME	249.58	249.58	1.25	250.82
040-490-410	01	1	-	1.00	SINGLE-FAMILY HOME	249.58	249.58	1.25	250.82
040-490-420	01	1	-	1.00	SINGLE-FAMILY HOME	249.58	249.58	1.25	250.82
040-490-430	01	1	-	1.00	SINGLE-FAMILY HOME	249.58	249.58	1.25	250.82
040-490-440	01	1	-	1.00	SINGLE-FAMILY HOME	249.58	249.58	1.25	250.82
040-490-450	01	1	-	1.00	SINGLE-FAMILY HOME	249.58	249.58	1.25	250.82
040-490-460	01	1	-	1.00	SINGLE-FAMILY HOME	249.58	249.58	1.25	250.82
040-490-470	01	1	-	1.00	SINGLE-FAMILY HOME	249.58	249.58	1.25	250.82
040-490-480	01	1	-	1.00	SINGLE-FAMILY HOME	249.58	249.58	1.25	250.82
040-490-490	01	1	-	1.00	SINGLE-FAMILY HOME	249.58	249.58	1.25	250.82
040-490-500	01	1	-	1.00	SINGLE-FAMILY HOME	249.58	249.58	1.25	250.82
040-490-510	01	1	-	1.00	SINGLE-FAMILY HOME	249.58	249.58	1.25	250.82
040-490-520	01	1	-	1.00	SINGLE-FAMILY HOME	249.58	249.58	1.25	250.82
040-500-010	01	1	-	1.00	SINGLE-FAMILY HOME	249.58	249.58	1.25	250.82
040-500-020	01	1	-	1.00	SINGLE-FAMILY HOME	249.58	249.58	1.25	250.82
040-500-030	01	1	-	1.00	SINGLE-FAMILY HOME	249.58	249.58	1.25	250.82
040-500-040	01	1	-	1.00	SINGLE-FAMILY HOME	249.58	249.58	1.25	250.82
040-500-050	01	1	-	1.00	SINGLE-FAMILY HOME	249.58	249.58	1.25	250.82

City of Belmont
Sewer Treatment Facilities Charges
Fiscal Year 2026/27

APN	County Use Code	Dwelling Units / Rooms / Beds / Students	Building Sq. Ft.	Billing Units	Rate Description	Rate	Sewer Treatment Facility Charge	County Collection Fee	Total Charge (1)
040-500-060	01	1	-	1.00	SINGLE-FAMILY HOME	249.58	249.58	1.25	250.82
040-500-070	01	1	-	1.00	SINGLE-FAMILY HOME	249.58	249.58	1.25	250.82
040-500-080	01	1	-	1.00	SINGLE-FAMILY HOME	249.58	249.58	1.25	250.82
040-500-090	01	1	-	1.00	SINGLE-FAMILY HOME	249.58	249.58	1.25	250.82
040-500-100	01	1	-	1.00	SINGLE-FAMILY HOME	249.58	249.58	1.25	250.82
040-500-110	01	1	-	1.00	SINGLE-FAMILY HOME	249.58	249.58	1.25	250.82
040-500-120	01	1	-	1.00	SINGLE-FAMILY HOME	249.58	249.58	1.25	250.82
040-500-130	01	1	-	1.00	SINGLE-FAMILY HOME	249.58	249.58	1.25	250.82
040-500-140	01	1	-	1.00	SINGLE-FAMILY HOME	249.58	249.58	1.25	250.82
040-500-150	01	1	-	1.00	SINGLE-FAMILY HOME	249.58	249.58	1.25	250.82
040-500-160	01	1	-	1.00	SINGLE-FAMILY HOME	249.58	249.58	1.25	250.82
040-500-170	01	1	-	1.00	SINGLE-FAMILY HOME	249.58	249.58	1.25	250.82
040-500-180	01	1	-	1.00	SINGLE-FAMILY HOME	249.58	249.58	1.25	250.82
040-500-190	01	1	-	1.00	SINGLE-FAMILY HOME	249.58	249.58	1.25	250.82
040-500-200	01	1	-	1.00	SINGLE-FAMILY HOME	249.58	249.58	1.25	250.82
040-500-210	01	1	-	1.00	SINGLE-FAMILY HOME	249.58	249.58	1.25	250.82
040-500-220	71	-	21,565	21.57	CHURCH	65.59	1,414.44	1.25	1,415.68
043-010-140	00	-	-	-	N/A	-	-	-	0.00
043-010-170	00	-	-	-	N/A	-	-	-	0.00
043-010-180	00	-	-	-	N/A	-	-	-	0.00
043-010-190	00	-	-	-	N/A	-	-	-	0.00
043-010-200	00	-	-	-	N/A	-	-	-	0.00
043-010-250	01	1	-	1.00	SINGLE-FAMILY HOME	249.58	249.58	1.25	250.82
043-010-260	01	1	-	1.00	SINGLE-FAMILY HOME	249.58	249.58	1.25	250.82
043-010-270	01	1	-	1.00	SINGLE-FAMILY HOME	249.58	249.58	1.25	250.82
043-010-280	01	1	-	1.00	SINGLE-FAMILY HOME	249.58	249.58	1.25	250.82
043-010-290	01	1	-	1.00	SINGLE-FAMILY HOME	249.58	249.58	1.25	250.82
043-010-300	01	1	-	1.00	SINGLE-FAMILY HOME	249.58	249.58	1.25	250.82
043-010-310	01	1	-	1.00	SINGLE-FAMILY HOME	249.58	249.58	1.25	250.82
043-010-320	01	1	-	1.00	SINGLE-FAMILY HOME	249.58	249.58	1.25	250.82
043-010-330	01	1	-	1.00	SINGLE-FAMILY HOME	249.58	249.58	1.25	250.82
043-010-340	01	1	-	1.00	SINGLE-FAMILY HOME	249.58	249.58	1.25	250.82
043-010-350	01	1	-	1.00	SINGLE-FAMILY HOME	249.58	249.58	1.25	250.82
043-010-360	01	1	-	1.00	SINGLE-FAMILY HOME	249.58	249.58	1.25	250.82
043-010-370	01	1	-	1.00	SINGLE-FAMILY HOME	249.58	249.58	1.25	250.82
043-010-380	01	1	-	1.00	SINGLE-FAMILY HOME	249.58	249.58	1.25	250.82
043-010-390	01	1	-	1.00	SINGLE-FAMILY HOME	249.58	249.58	1.25	250.82
043-010-400	01	1	-	1.00	SINGLE-FAMILY HOME	249.58	249.58	1.25	250.82
043-010-410	01	1	-	1.00	SINGLE-FAMILY HOME	249.58	249.58	1.25	250.82
043-010-420	01	1	-	1.00	SINGLE-FAMILY HOME	249.58	249.58	1.25	250.82
043-010-430	01	1	-	1.00	SINGLE-FAMILY HOME	249.58	249.58	1.25	250.82
043-010-440	01	1	-	1.00	SINGLE-FAMILY HOME	249.58	249.58	1.25	250.82
043-010-450	01	1	-	1.00	SINGLE-FAMILY HOME	249.58	249.58	1.25	250.82
043-010-460	01	1	-	1.00	SINGLE-FAMILY HOME	249.58	249.58	1.25	250.82
043-010-470	01	1	-	1.00	SINGLE-FAMILY HOME	249.58	249.58	1.25	250.82
043-010-480	01	1	-	1.00	SINGLE-FAMILY HOME	249.58	249.58	1.25	250.82
043-010-490	01	1	-	1.00	SINGLE-FAMILY HOME	249.58	249.58	1.25	250.82
043-010-500	01	1	-	1.00	SINGLE-FAMILY HOME	249.58	249.58	1.25	250.82
043-010-510	01	1	-	1.00	SINGLE-FAMILY HOME	249.58	249.58	1.25	250.82
043-010-520	01	1	-	1.00	SINGLE-FAMILY HOME	249.58	249.58	1.25	250.82
043-010-530	01	1	-	1.00	SINGLE-FAMILY HOME	249.58	249.58	1.25	250.82
043-010-540	01	1	-	1.00	SINGLE-FAMILY HOME	249.58	249.58	1.25	250.82
043-010-550	01	1	-	1.00	SINGLE-FAMILY HOME	249.58	249.58	1.25	250.82
043-010-560	01	1	-	1.00	SINGLE-FAMILY HOME	249.58	249.58	1.25	250.82
043-010-580	01	1	-	1.00	SINGLE-FAMILY HOME	249.58	249.58	1.25	250.82
043-010-590	01	1	-	1.00	SINGLE-FAMILY HOME	249.58	249.58	1.25	250.82
043-010-600	01	1	-	1.00	SINGLE-FAMILY HOME	249.58	249.58	1.25	250.82
043-010-610	01	1	-	1.00	SINGLE-FAMILY HOME	249.58	249.58	1.25	250.82
043-010-640	00	-	-	-	N/A	-	-	-	0.00
043-010-650	00	-	-	-	N/A	-	-	-	0.00
043-010-660	00	-	-	-	N/A	-	-	-	0.00
043-010-670	00	-	-	-	N/A	-	-	-	0.00
043-010-680	00	-	-	-	N/A	-	-	-	0.00
043-010-690	01	1	-	1.00	SINGLE-FAMILY HOME	249.58	249.58	1.25	250.82
043-010-700	01	1	-	1.00	SINGLE-FAMILY HOME	249.58	249.58	1.25	250.82

City of Belmont
Sewer Treatment Facilities Charges
Fiscal Year 2026/27

APN	County Use Code	Dwelling Units / Rooms / Beds / Students	Building Sq. Ft.	Billing Units	Rate Description	Rate	Sewer Treatment Facility Charge	County Collection Fee	Total Charge (1)
043-010-710	00	-	-	-	N/A	-	-	-	0.00
043-021-390	01	1	-	1.00	SINGLE-FAMILY HOME	249.58	249.58	1.25	250.82
043-021-400	01	1	-	1.00	SINGLE-FAMILY HOME	249.58	249.58	1.25	250.82
043-021-410	01	1	-	1.00	SINGLE-FAMILY HOME	249.58	249.58	1.25	250.82
043-021-420	01	1	-	1.00	SINGLE-FAMILY HOME	249.58	249.58	1.25	250.82
043-021-430	01	1	-	1.00	SINGLE-FAMILY HOME	249.58	249.58	1.25	250.82
043-021-440	01	1	-	1.00	SINGLE-FAMILY HOME	249.58	249.58	1.25	250.82
043-021-450	01	1	-	1.00	SINGLE-FAMILY HOME	249.58	249.58	1.25	250.82
043-021-460	01	1	-	1.00	SINGLE-FAMILY HOME	249.58	249.58	1.25	250.82
043-021-470	01	1	-	1.00	SINGLE-FAMILY HOME	249.58	249.58	1.25	250.82
043-021-480	01	1	-	1.00	SINGLE-FAMILY HOME	249.58	249.58	1.25	250.82
043-021-510	01	1	-	1.00	SINGLE-FAMILY HOME	249.58	249.58	1.25	250.82
043-021-520	01	1	-	1.00	SINGLE-FAMILY HOME	249.58	249.58	1.25	250.82
043-021-530	01	1	-	1.00	SINGLE-FAMILY HOME	249.58	249.58	1.25	250.82
043-021-540	00	-	-	-	N/A	-	-	-	0.00
043-021-570	01	1	-	1.00	SINGLE-FAMILY HOME	249.58	249.58	1.25	250.82
043-021-590	01	1	-	1.00	SINGLE-FAMILY HOME	249.58	249.58	1.25	250.82
043-021-600	01	1	-	1.00	SINGLE-FAMILY HOME	249.58	249.58	1.25	250.82
043-021-610	01	1	-	1.00	SINGLE-FAMILY HOME	249.58	249.58	1.25	250.82
043-021-620	01	1	-	1.00	SINGLE-FAMILY HOME	249.58	249.58	1.25	250.82
043-021-680	00	-	-	-	N/A	-	-	-	0.00
043-021-690	00	-	-	-	N/A	-	-	-	0.00
043-021-700	01	1	-	1.00	SINGLE-FAMILY HOME	249.58	249.58	1.25	250.82
043-021-710	01	1	-	1.00	SINGLE-FAMILY HOME	249.58	249.58	1.25	250.82
043-021-720	01	1	-	1.00	SINGLE-FAMILY HOME	249.58	249.58	1.25	250.82
043-022-100	01	1	-	1.00	SINGLE-FAMILY HOME	249.58	249.58	1.25	250.82
043-022-110	01	1	-	1.00	SINGLE-FAMILY HOME	249.58	249.58	1.25	250.82
043-022-120	01	1	-	1.00	SINGLE-FAMILY HOME	249.58	249.58	1.25	250.82
043-022-130	01	1	-	1.00	SINGLE-FAMILY HOME	249.58	249.58	1.25	250.82
043-022-140	01	1	-	1.00	SINGLE-FAMILY HOME	249.58	249.58	1.25	250.82
043-022-150	01	1	-	1.00	SINGLE-FAMILY HOME	249.58	249.58	1.25	250.82
043-022-160	01	1	-	1.00	SINGLE-FAMILY HOME	249.58	249.58	1.25	250.82
043-030-010	00	-	-	-	N/A	-	-	-	0.00
043-030-020	00	-	-	-	N/A	-	-	-	0.00
043-030-070	00	-	-	-	N/A	-	-	-	0.00
043-030-120	00	-	-	-	N/A - GOV'T OWNED	-	-	-	0.00
043-030-130	00	-	-	-	N/A	-	-	-	0.00
043-030-260	00	-	-	-	N/A	-	-	-	0.00
043-030-270	00	-	-	-	N/A	-	-	-	0.00
043-030-280	01	1	-	1.00	SINGLE-FAMILY HOME	249.58	249.58	1.25	250.82
043-030-320	00	-	-	-	N/A - GOV'T OWNED	-	-	-	0.00
043-030-330	00	-	-	-	N/A - GOV'T OWNED	-	-	-	0.00
043-030-340	00	-	-	-	N/A - GOV'T OWNED	-	-	-	0.00
043-030-350	00	-	-	-	N/A - GOV'T OWNED	-	-	-	0.00
043-030-360	00	-	-	-	N/A - GOV'T OWNED	-	-	-	0.00
043-030-370	00	-	-	-	N/A - GOV'T OWNED	-	-	-	0.00
043-030-380	00	-	-	-	N/A - GOV'T OWNED	-	-	-	0.00
043-030-390	00	-	-	-	N/A - GOV'T OWNED	-	-	-	0.00
043-030-400	00	-	-	-	N/A - GOV'T OWNED	-	-	-	0.00
043-030-410	00	-	-	-	N/A - GOV'T OWNED	-	-	-	0.00
043-030-420	00	-	-	-	N/A - GOV'T OWNED	-	-	-	0.00
043-030-430	00	-	-	-	N/A - GOV'T OWNED	-	-	-	0.00
043-030-440	00	-	-	-	N/A - GOV'T OWNED	-	-	-	0.00
043-030-450	00	-	-	-	N/A - GOV'T OWNED	-	-	-	0.00
043-030-460	00	-	-	-	N/A - GOV'T OWNED	-	-	-	0.00
043-030-470	00	-	-	-	N/A - GOV'T OWNED	-	-	-	0.00
043-030-480	00	-	-	-	N/A - GOV'T OWNED	-	-	-	0.00
043-030-490	00	-	-	-	N/A - GOV'T OWNED	-	-	-	0.00
043-030-500	00	-	-	-	N/A - GOV'T OWNED	-	-	-	0.00
043-041-030	00	-	-	-	N/A	-	-	-	0.00
043-041-040	00	-	-	-	N/A	-	-	-	0.00
043-041-090	00	-	-	-	N/A	-	-	-	0.00
043-041-100	00	-	-	-	N/A	-	-	-	0.00
043-041-110	00	-	-	-	N/A	-	-	-	0.00
043-041-120	00	-	-	-	N/A	-	-	-	0.00

City of Belmont
Sewer Treatment Facilities Charges
Fiscal Year 2026/27

APN	County Use Code	Dwelling Units / Rooms / Beds / Students	Building Sq. Ft.	Billing Units	Rate Description	Rate	Sewer Treatment Facility Charge	County Collection Fee	Total Charge (1)
043-042-010	01	1	-	1.00	SINGLE-FAMILY HOME	249.58	249.58	1.25	250.82
043-042-020	01	1	-	1.00	SINGLE-FAMILY HOME	249.58	249.58	1.25	250.82
043-042-030	01	1	-	1.00	SINGLE-FAMILY HOME	249.58	249.58	1.25	250.82
043-042-040	01	1	-	1.00	SINGLE-FAMILY HOME	249.58	249.58	1.25	250.82
043-042-050	01	1	-	1.00	SINGLE-FAMILY HOME	249.58	249.58	1.25	250.82
043-042-060	01	1	-	1.00	SINGLE-FAMILY HOME	249.58	249.58	1.25	250.82
043-042-070	01	1	-	1.00	SINGLE-FAMILY HOME	249.58	249.58	1.25	250.82
043-042-080	01	1	-	1.00	SINGLE-FAMILY HOME	249.58	249.58	1.25	250.82
043-042-090	01	1	-	1.00	SINGLE-FAMILY HOME	249.58	249.58	1.25	250.82
043-042-110	01	1	-	1.00	SINGLE-FAMILY HOME	249.58	249.58	1.25	250.82
043-042-120	01	1	-	1.00	SINGLE-FAMILY HOME	249.58	249.58	1.25	250.82
043-042-130	01	1	-	1.00	SINGLE-FAMILY HOME	249.58	249.58	1.25	250.82
043-042-140	01	1	-	1.00	SINGLE-FAMILY HOME	249.58	249.58	1.25	250.82
043-042-150	01	1	-	1.00	SINGLE-FAMILY HOME	249.58	249.58	1.25	250.82
043-042-160	01	1	-	1.00	SINGLE-FAMILY HOME	249.58	249.58	1.25	250.82
043-042-170	01	1	-	1.00	SINGLE-FAMILY HOME	249.58	249.58	1.25	250.82
043-042-180	00	-	-	-	N/A - GOV'T OWNED	-	-	-	0.00
043-042-440	01	1	-	1.00	SINGLE-FAMILY HOME	249.58	249.58	1.25	250.82
043-042-450	01	1	-	1.00	SINGLE-FAMILY HOME	249.58	249.58	1.25	250.82
043-042-580	00	-	-	-	N/A - GOV'T OWNED	-	-	-	0.00
043-042-590	00	-	-	-	N/A - GOV'T OWNED	-	-	-	0.00
043-042-600	00	-	-	-	N/A - GOV'T OWNED	-	-	-	0.00
043-042-630	00	-	-	-	N/A - GOV'T OWNED	-	-	-	0.00
043-042-640	00	-	-	-	N/A - GOV'T OWNED	-	-	-	0.00
043-042-650	00	-	-	-	N/A - GOV'T OWNED	-	-	-	0.00
043-042-660	00	-	-	-	N/A - GOV'T OWNED	-	-	-	0.00
043-042-670	00	-	-	-	N/A - GOV'T OWNED	-	-	-	0.00
043-042-680	00	-	-	-	N/A - GOV'T OWNED	-	-	-	0.00
043-042-690	00	-	-	-	N/A - GOV'T OWNED	-	-	-	0.00
043-042-700	00	-	-	-	N/A	-	-	-	0.00
043-042-720	00	-	-	-	N/A	-	-	-	0.00
043-042-730	00	-	-	-	N/A	-	-	-	0.00
043-042-740	00	-	-	-	N/A	-	-	-	0.00
043-042-750	00	-	-	-	N/A	-	-	-	0.00
043-051-070	01	1	-	1.00	SINGLE-FAMILY HOME	249.58	249.58	1.25	250.82
043-051-080	01	1	-	1.00	SINGLE-FAMILY HOME	249.58	249.58	1.25	250.82
043-051-090	01	1	-	1.00	SINGLE-FAMILY HOME	249.58	249.58	1.25	250.82
043-051-100	01	1	-	1.00	SINGLE-FAMILY HOME	249.58	249.58	1.25	250.82
043-051-110	01	1	-	1.00	SINGLE-FAMILY HOME	249.58	249.58	1.25	250.82
043-051-120	01	1	-	1.00	SINGLE-FAMILY HOME	249.58	249.58	1.25	250.82
043-051-130	01	1	-	1.00	SINGLE-FAMILY HOME	249.58	249.58	1.25	250.82
043-051-140	01	1	-	1.00	SINGLE-FAMILY HOME	249.58	249.58	1.25	250.82
043-051-150	01	1	-	1.00	SINGLE-FAMILY HOME	249.58	249.58	1.25	250.82
043-051-160	01	1	-	1.00	SINGLE-FAMILY HOME	249.58	249.58	1.25	250.82
043-051-170	01	1	-	1.00	SINGLE-FAMILY HOME	249.58	249.58	1.25	250.82
043-051-180	01	1	-	1.00	SINGLE-FAMILY HOME	249.58	249.58	1.25	250.82
043-052-010	00	-	-	-	N/A	-	-	-	0.00
043-052-020	00	-	-	-	N/A	-	-	-	0.00
043-052-030	00	-	-	-	N/A	-	-	-	0.00
043-052-040	00	-	-	-	N/A	-	-	-	0.00
043-052-050	01	1	-	1.00	SINGLE-FAMILY HOME	249.58	249.58	1.25	250.82
043-052-060	01	1	-	1.00	SINGLE-FAMILY HOME	249.58	249.58	1.25	250.82
043-052-070	01	1	-	1.00	SINGLE-FAMILY HOME	249.58	249.58	1.25	250.82
043-052-080	01	1	-	1.00	SINGLE-FAMILY HOME	249.58	249.58	1.25	250.82
043-052-090	01	1	-	1.00	SINGLE-FAMILY HOME	249.58	249.58	1.25	250.82
043-052-100	01	1	-	1.00	SINGLE-FAMILY HOME	249.58	249.58	1.25	250.82
043-052-110	01	1	-	1.00	SINGLE-FAMILY HOME	249.58	249.58	1.25	250.82
043-052-120	01	1	-	1.00	SINGLE-FAMILY HOME	249.58	249.58	1.25	250.82
043-053-010	01	1	-	1.00	SINGLE-FAMILY HOME	249.58	249.58	1.25	250.82
043-053-020	01	1	-	1.00	SINGLE-FAMILY HOME	249.58	249.58	1.25	250.82
043-053-030	01	1	-	1.00	SINGLE-FAMILY HOME	249.58	249.58	1.25	250.82
043-053-040	01	1	-	1.00	SINGLE-FAMILY HOME	249.58	249.58	1.25	250.82
043-053-050	01	1	-	1.00	SINGLE-FAMILY HOME	249.58	249.58	1.25	250.82
043-053-060	01	1	-	1.00	SINGLE-FAMILY HOME	249.58	249.58	1.25	250.82
043-053-070	01	1	-	1.00	SINGLE-FAMILY HOME	249.58	249.58	1.25	250.82

City of Belmont
Sewer Treatment Facilities Charges
Fiscal Year 2026/27

APN	County Use Code	Dwelling Units / Rooms / Beds / Students	Building Sq. Ft.	Billing Units	Rate Description	Rate	Sewer Treatment Facility Charge	County Collection Fee	Total Charge (1)
043-053-080	01	1	-	1.00	SINGLE-FAMILY HOME	249.58	249.58	1.25	250.82
043-053-090	01	1	-	1.00	SINGLE-FAMILY HOME	249.58	249.58	1.25	250.82
043-061-010	01	1	-	1.00	SINGLE-FAMILY HOME	249.58	249.58	1.25	250.82
043-061-020	01	1	-	1.00	SINGLE-FAMILY HOME	249.58	249.58	1.25	250.82
043-061-030	01	1	-	1.00	SINGLE-FAMILY HOME	249.58	249.58	1.25	250.82
043-061-040	01	1	-	1.00	SINGLE-FAMILY HOME	249.58	249.58	1.25	250.82
043-061-050	01	1	-	1.00	SINGLE-FAMILY HOME	249.58	249.58	1.25	250.82
043-061-060	01	1	-	1.00	SINGLE-FAMILY HOME	249.58	249.58	1.25	250.82
043-061-070	01	1	-	1.00	SINGLE-FAMILY HOME	249.58	249.58	1.25	250.82
043-061-080	01	1	-	1.00	SINGLE-FAMILY HOME	249.58	249.58	1.25	250.82
043-061-090	01	1	-	1.00	SINGLE-FAMILY HOME	249.58	249.58	1.25	250.82
043-061-100	01	1	-	1.00	SINGLE-FAMILY HOME	249.58	249.58	1.25	250.82
043-061-110	01	1	-	1.00	SINGLE-FAMILY HOME	249.58	249.58	1.25	250.82
043-061-120	01	1	-	1.00	SINGLE-FAMILY HOME	249.58	249.58	1.25	250.82
043-061-130	01	1	-	1.00	SINGLE-FAMILY HOME	249.58	249.58	1.25	250.82
043-061-140	01	1	-	1.00	SINGLE-FAMILY HOME	249.58	249.58	1.25	250.82
043-061-150	01	1	-	1.00	SINGLE-FAMILY HOME	249.58	249.58	1.25	250.82
043-061-160	01	1	-	1.00	SINGLE-FAMILY HOME	249.58	249.58	1.25	250.82
043-061-170	01	1	-	1.00	SINGLE-FAMILY HOME	249.58	249.58	1.25	250.82
043-061-200	01	1	-	1.00	SINGLE-FAMILY HOME	249.58	249.58	1.25	250.82
043-061-290	00	-	-	-	N/A - GOV'T OWNED	-	-	-	0.00
043-061-400	00	-	-	-	N/A - GOV'T OWNED	-	-	-	0.00
043-061-510	01	1	-	1.00	SINGLE-FAMILY HOME	249.58	249.58	1.25	250.82
043-061-520	01	1	-	1.00	SINGLE-FAMILY HOME	249.58	249.58	1.25	250.82
043-061-580	00	-	-	-	N/A - GOV'T OWNED	-	-	-	0.00
043-061-590	00	-	-	-	N/A - GOV'T OWNED	-	-	-	0.00
043-061-600	00	-	-	-	N/A - GOV'T OWNED	-	-	-	0.00
043-061-610	00	-	-	-	N/A - GOV'T OWNED	-	-	-	0.00
043-061-620	00	-	-	-	N/A - GOV'T OWNED	-	-	-	0.00
043-061-630	00	-	-	-	N/A - GOV'T OWNED	-	-	-	0.00
043-061-640	00	-	-	-	N/A - GOV'T OWNED	-	-	-	0.00
043-061-650	00	-	-	-	N/A - GOV'T OWNED	-	-	-	0.00
043-061-660	00	-	-	-	N/A - GOV'T OWNED	-	-	-	0.00
043-061-670	00	-	-	-	N/A - GOV'T OWNED	-	-	-	0.00
043-061-680	00	-	-	-	N/A - GOV'T OWNED	-	-	-	0.00
043-061-690	00	-	-	-	N/A - GOV'T OWNED	-	-	-	0.00
043-061-700	00	-	-	-	N/A - GOV'T OWNED	-	-	-	0.00
043-061-710	00	-	-	-	N/A - GOV'T OWNED	-	-	-	0.00
043-061-720	00	-	-	-	N/A - GOV'T OWNED	-	-	-	0.00
043-061-730	00	-	-	-	N/A - GOV'T OWNED	-	-	-	0.00
043-061-740	00	-	-	-	N/A - GOV'T OWNED	-	-	-	0.00
043-061-750	00	-	-	-	N/A - GOV'T OWNED	-	-	-	0.00
043-061-760	00	-	-	-	N/A - GOV'T OWNED	-	-	-	0.00
043-061-770	00	-	-	-	N/A - GOV'T OWNED	-	-	-	0.00
043-061-780	00	-	-	-	N/A - GOV'T OWNED	-	-	-	0.00
043-061-790	00	-	-	-	N/A - GOV'T OWNED	-	-	-	0.00
043-061-800	00	-	-	-	N/A - GOV'T OWNED	-	-	-	0.00
043-061-810	00	-	-	-	N/A - GOV'T OWNED	-	-	-	0.00
043-062-010	00	-	-	-	N/A - GOV'T OWNED	-	-	-	0.00
043-062-160	00	-	-	-	N/A - GOV'T OWNED	-	-	-	0.00
043-062-170	00	-	-	-	N/A - GOV'T OWNED	-	-	-	0.00
043-062-180	00	-	-	-	N/A - GOV'T OWNED	-	-	-	0.00
043-062-190	00	-	-	-	N/A - GOV'T OWNED	-	-	-	0.00
043-062-200	00	-	-	-	N/A - GOV'T OWNED	-	-	-	0.00
043-062-270	01	1	-	1.00	SINGLE-FAMILY HOME	249.58	249.58	1.25	250.82
043-062-280	01	1	-	1.00	SINGLE-FAMILY HOME	249.58	249.58	1.25	250.82
043-062-290	01	1	-	1.00	SINGLE-FAMILY HOME	249.58	249.58	1.25	250.82
043-062-300	01	1	-	1.00	SINGLE-FAMILY HOME	249.58	249.58	1.25	250.82
043-062-310	01	1	-	1.00	SINGLE-FAMILY HOME	249.58	249.58	1.25	250.82
043-062-320	01	1	-	1.00	SINGLE-FAMILY HOME	249.58	249.58	1.25	250.82
043-062-330	01	1	-	1.00	SINGLE-FAMILY HOME	249.58	249.58	1.25	250.82
043-062-380	01	1	-	1.00	SINGLE-FAMILY HOME	249.58	249.58	1.25	250.82
043-062-480	00	-	-	-	N/A - GOV'T OWNED	-	-	-	0.00
043-062-490	00	-	-	-	N/A - GOV'T OWNED	-	-	-	0.00
043-062-500	00	-	-	-	N/A - GOV'T OWNED	-	-	-	0.00

City of Belmont
Sewer Treatment Facilities Charges
Fiscal Year 2026/27

APN	County Use Code	Dwelling Units / Rooms / Beds / Students	Building Sq. Ft.	Billing Units	Rate Description	Rate	Sewer Treatment Facility Charge	County Collection Fee	Total Charge (1)
043-062-510	00	-	-	-	N/A - GOV'T OWNED	-	-	-	0.00
043-062-520	00	-	-	-	N/A - GOV'T OWNED	-	-	-	0.00
043-062-530	00	-	-	-	N/A - GOV'T OWNED	-	-	-	0.00
043-062-540	00	-	-	-	N/A - GOV'T OWNED	-	-	-	0.00
043-062-550	00	-	-	-	N/A - GOV'T OWNED	-	-	-	0.00
043-062-560	00	-	-	-	N/A - GOV'T OWNED	-	-	-	0.00
043-062-570	00	-	-	-	N/A - GOV'T OWNED	-	-	-	0.00
043-062-580	00	-	-	-	N/A - GOV'T OWNED	-	-	-	0.00
043-062-590	00	-	-	-	N/A - GOV'T OWNED	-	-	-	0.00
043-062-600	00	-	-	-	N/A - GOV'T OWNED	-	-	-	0.00
043-062-610	00	-	-	-	N/A - GOV'T OWNED	-	-	-	0.00
043-062-620	00	-	-	-	N/A - GOV'T OWNED	-	-	-	0.00
043-062-630	00	-	-	-	N/A - GOV'T OWNED	-	-	-	0.00
043-062-640	00	-	-	-	N/A - GOV'T OWNED	-	-	-	0.00
043-062-650	00	-	-	-	N/A - GOV'T OWNED	-	-	-	0.00
043-062-660	00	-	-	-	N/A - GOV'T OWNED	-	-	-	0.00
043-062-670	00	-	-	-	N/A - GOV'T OWNED	-	-	-	0.00
043-062-680	00	-	-	-	N/A	-	-	-	0.00
043-062-690	01	1	-	1.00	SINGLE-FAMILY HOME	249.58	249.58	1.25	250.82
043-062-700	01	1	-	1.00	SINGLE-FAMILY HOME	249.58	249.58	1.25	250.82
043-071-010	00	-	-	-	N/A	-	-	-	0.00
043-072-010	00	-	-	-	N/A - GOV'T OWNED	-	-	-	0.00
043-072-030	00	-	-	-	N/A - GOV'T OWNED	-	-	-	0.00
043-072-220	01	1	-	1.00	SINGLE-FAMILY HOME	249.58	249.58	1.25	250.82
043-072-250	00	-	-	-	N/A	-	-	-	0.00
043-072-260	00	-	-	-	N/A	-	-	-	0.00
043-072-290	01	1	-	1.00	SINGLE-FAMILY HOME	249.58	249.58	1.25	250.82
043-072-300	01	1	-	1.00	SINGLE-FAMILY HOME	249.58	249.58	1.25	250.82
043-072-310	01	1	-	1.00	SINGLE-FAMILY HOME	249.58	249.58	1.25	250.82
043-072-320	01	1	-	1.00	SINGLE-FAMILY HOME	249.58	249.58	1.25	250.82
043-072-340	00	-	-	-	N/A	-	-	-	0.00
043-072-350	00	-	-	-	N/A	-	-	-	0.00
043-072-400	00	-	-	-	N/A	-	-	-	0.00
043-072-410	00	-	-	-	N/A	-	-	-	0.00
043-072-450	01	1	-	1.00	SINGLE-FAMILY HOME	249.58	249.58	1.25	250.82
043-072-460	01	1	-	1.00	SINGLE-FAMILY HOME	249.58	249.58	1.25	250.82
043-072-490	01	1	2,400	1.00	SINGLE-FAMILY HOME	249.58	249.58	1.25	250.82
043-072-640	01	1	-	1.00	SINGLE-FAMILY HOME	249.58	249.58	1.25	250.82
043-072-650	01	1	-	1.00	SINGLE-FAMILY HOME	249.58	249.58	1.25	250.82
043-072-680	01	1	-	1.00	SINGLE-FAMILY HOME	249.58	249.58	1.25	250.82
043-072-690	00	-	-	-	N/A	-	-	-	0.00
043-072-700	01	1	-	1.00	SINGLE-FAMILY HOME	249.58	249.58	1.25	250.82
043-072-710	01	1	-	1.00	SINGLE-FAMILY HOME	249.58	249.58	1.25	250.82
043-072-720	01	1	-	1.00	SINGLE-FAMILY HOME	249.58	249.58	1.25	250.82
043-072-730	01	1	-	1.00	SINGLE-FAMILY HOME	249.58	249.58	1.25	250.82
043-072-740	01	1	-	1.00	SINGLE-FAMILY HOME	249.58	249.58	1.25	250.82
043-072-750	01	1	-	1.00	SINGLE-FAMILY HOME	249.58	249.58	1.25	250.82
043-072-760	01	1	-	1.00	SINGLE-FAMILY HOME	249.58	249.58	1.25	250.82
043-081-050	88	-	-	-	N/A	-	-	-	0.00
043-081-090	00	-	-	-	N/A	-	-	-	0.00
043-081-100	00	-	-	-	N/A	-	-	-	0.00
043-081-110	00	-	-	-	N/A	-	-	-	0.00
043-081-120	00	-	-	-	N/A	-	-	-	0.00
043-081-130	72	-	27,393	27.39	SCHOOL	163.69	4,483.96	1.25	4,485.20
043-082-020	01	1	-	1.00	SINGLE-FAMILY HOME	249.58	249.58	1.25	250.82
043-091-010	01	1	-	1.00	SINGLE-FAMILY HOME	249.58	249.58	1.25	250.82
043-091-020	01	1	-	1.00	SINGLE-FAMILY HOME	249.58	249.58	1.25	250.82
043-091-030	01	1	-	1.00	SINGLE-FAMILY HOME	249.58	249.58	1.25	250.82
043-091-040	01	1	-	1.00	SINGLE-FAMILY HOME	249.58	249.58	1.25	250.82
043-091-050	01	1	-	1.00	SINGLE-FAMILY HOME	249.58	249.58	1.25	250.82
043-091-060	01	1	-	1.00	SINGLE-FAMILY HOME	249.58	249.58	1.25	250.82
043-091-070	01	1	-	1.00	SINGLE-FAMILY HOME	249.58	249.58	1.25	250.82
043-091-080	01	1	-	1.00	SINGLE-FAMILY HOME	249.58	249.58	1.25	250.82
043-091-090	01	1	-	1.00	SINGLE-FAMILY HOME	249.58	249.58	1.25	250.82
043-091-100	01	1	-	1.00	SINGLE-FAMILY HOME	249.58	249.58	1.25	250.82

City of Belmont
Sewer Treatment Facilities Charges
Fiscal Year 2026/27

APN	County Use Code	Dwelling Units / Rooms / Beds / Students	Building Sq. Ft.	Billing Units	Rate Description	Rate	Sewer Treatment Facility Charge	County Collection Fee	Total Charge (1)
043-091-110	01	1	-	1.00	SINGLE-FAMILY HOME	249.58	249.58	1.25	250.82
043-091-120	01	1	-	1.00	SINGLE-FAMILY HOME	249.58	249.58	1.25	250.82
043-091-130	01	1	-	1.00	SINGLE-FAMILY HOME	249.58	249.58	1.25	250.82
043-091-140	01	1	-	1.00	SINGLE-FAMILY HOME	249.58	249.58	1.25	250.82
043-091-150	01	1	-	1.00	SINGLE-FAMILY HOME	249.58	249.58	1.25	250.82
043-092-010	01	1	-	1.00	SINGLE-FAMILY HOME	249.58	249.58	1.25	250.82
043-092-020	01	1	-	1.00	SINGLE-FAMILY HOME	249.58	249.58	1.25	250.82
043-092-030	01	1	-	1.00	SINGLE-FAMILY HOME	249.58	249.58	1.25	250.82
043-092-040	01	1	-	1.00	SINGLE-FAMILY HOME	249.58	249.58	1.25	250.82
043-092-050	01	1	-	1.00	SINGLE-FAMILY HOME	249.58	249.58	1.25	250.82
043-092-060	01	1	-	1.00	SINGLE-FAMILY HOME	249.58	249.58	1.25	250.82
043-092-070	01	1	-	1.00	SINGLE-FAMILY HOME	249.58	249.58	1.25	250.82
043-092-090	01	1	-	1.00	SINGLE-FAMILY HOME	249.58	249.58	1.25	250.82
043-092-100	01	1	-	1.00	SINGLE-FAMILY HOME	249.58	249.58	1.25	250.82
043-092-110	01	1	-	1.00	SINGLE-FAMILY HOME	249.58	249.58	1.25	250.82
043-092-120	01	1	-	1.00	SINGLE-FAMILY HOME	249.58	249.58	1.25	250.82
043-092-130	01	1	-	1.00	SINGLE-FAMILY HOME	249.58	249.58	1.25	250.82
043-092-140	01	1	-	1.00	SINGLE-FAMILY HOME	249.58	249.58	1.25	250.82
043-092-150	01	1	-	1.00	SINGLE-FAMILY HOME	249.58	249.58	1.25	250.82
043-092-160	01	1	-	1.00	SINGLE-FAMILY HOME	249.58	249.58	1.25	250.82
043-092-170	01	1	-	1.00	SINGLE-FAMILY HOME	249.58	249.58	1.25	250.82
043-092-180	01	1	-	1.00	SINGLE-FAMILY HOME	249.58	249.58	1.25	250.82
043-092-190	01	1	-	1.00	SINGLE-FAMILY HOME	249.58	249.58	1.25	250.82
043-092-210	01	1	-	1.00	SINGLE-FAMILY HOME	249.58	249.58	1.25	250.82
043-092-220	01	1	-	1.00	SINGLE-FAMILY HOME	249.58	249.58	1.25	250.82
043-093-010	01	1	-	1.00	SINGLE-FAMILY HOME	249.58	249.58	1.25	250.82
043-093-020	01	1	-	1.00	SINGLE-FAMILY HOME	249.58	249.58	1.25	250.82
043-093-040	01	1	-	1.00	SINGLE-FAMILY HOME	249.58	249.58	1.25	250.82
043-093-050	01	1	-	1.00	SINGLE-FAMILY HOME	249.58	249.58	1.25	250.82
043-093-070	01	1	-	1.00	SINGLE-FAMILY HOME	249.58	249.58	1.25	250.82
043-093-080	01	1	-	1.00	SINGLE-FAMILY HOME	249.58	249.58	1.25	250.82
043-093-090	01	1	-	1.00	SINGLE-FAMILY HOME	249.58	249.58	1.25	250.82
043-093-100	01	1	-	1.00	SINGLE-FAMILY HOME	249.58	249.58	1.25	250.82
043-093-110	01	1	-	1.00	SINGLE-FAMILY HOME	249.58	249.58	1.25	250.82
043-093-150	01	1	-	1.00	SINGLE-FAMILY HOME	249.58	249.58	1.25	250.82
043-093-160	01	1	-	1.00	SINGLE-FAMILY HOME	249.58	249.58	1.25	250.82
043-093-170	01	1	-	1.00	SINGLE-FAMILY HOME	249.58	249.58	1.25	250.82
043-093-180	01	1	-	1.00	SINGLE-FAMILY HOME	249.58	249.58	1.25	250.82
043-093-190	01	1	-	1.00	SINGLE-FAMILY HOME	249.58	249.58	1.25	250.82
043-093-200	01	1	-	1.00	SINGLE-FAMILY HOME	249.58	249.58	1.25	250.82
043-093-210	01	1	-	1.00	SINGLE-FAMILY HOME	249.58	249.58	1.25	250.82
043-093-220	01	1	-	1.00	SINGLE-FAMILY HOME	249.58	249.58	1.25	250.82
043-093-230	01	1	-	1.00	SINGLE-FAMILY HOME	249.58	249.58	1.25	250.82
043-093-240	01	1	-	1.00	SINGLE-FAMILY HOME	249.58	249.58	1.25	250.82
043-093-250	01	1	-	1.00	SINGLE-FAMILY HOME	249.58	249.58	1.25	250.82
043-093-260	01	1	-	1.00	SINGLE-FAMILY HOME	249.58	249.58	1.25	250.82
043-094-010	01	1	-	1.00	SINGLE-FAMILY HOME	249.58	249.58	1.25	250.82
043-094-020	01	1	-	1.00	SINGLE-FAMILY HOME	249.58	249.58	1.25	250.82
043-094-030	01	1	-	1.00	SINGLE-FAMILY HOME	249.58	249.58	1.25	250.82
043-094-040	00	-	-	-	N/A	-	-	-	0.00
043-094-050	00	-	-	-	N/A	-	-	-	0.00
043-094-060	00	-	-	-	N/A	-	-	-	0.00
043-094-070	00	-	-	-	N/A	-	-	-	0.00
043-094-080	00	-	-	-	N/A	-	-	-	0.00
043-094-090	00	-	-	-	N/A	-	-	-	0.00
043-094-100	00	-	-	-	N/A	-	-	-	0.00
043-094-110	00	-	-	-	N/A	-	-	-	0.00
043-094-140	00	-	-	-	N/A	-	-	-	0.00
043-094-170	01	1	-	1.00	SINGLE-FAMILY HOME	249.58	249.58	1.25	250.82
043-094-180	01	1	-	1.00	SINGLE-FAMILY HOME	249.58	249.58	1.25	250.82
043-094-190	01	1	-	1.00	SINGLE-FAMILY HOME	249.58	249.58	1.25	250.82
043-094-210	01	1	-	1.00	SINGLE-FAMILY HOME	249.58	249.58	1.25	250.82
043-094-220	01	1	-	1.00	SINGLE-FAMILY HOME	249.58	249.58	1.25	250.82
043-094-230	01	1	-	1.00	SINGLE-FAMILY HOME	249.58	249.58	1.25	250.82
043-094-240	01	1	-	1.00	SINGLE-FAMILY HOME	249.58	249.58	1.25	250.82

City of Belmont
Sewer Treatment Facilities Charges
Fiscal Year 2026/27

APN	County Use Code	Dwelling Units / Rooms / Beds / Students	Building Sq. Ft.	Billing Units	Rate Description	Rate	Sewer Treatment Facility Charge	County Collection Fee	Total Charge (1)
043-094-250	01	1	-	1.00	SINGLE-FAMILY HOME	249.58	249.58	1.25	250.82
043-094-270	01	1	-	1.00	SINGLE-FAMILY HOME	249.58	249.58	1.25	250.82
043-094-300	01	1	-	1.00	SINGLE-FAMILY HOME	249.58	249.58	1.25	250.82
043-094-310	01	1	-	1.00	SINGLE-FAMILY HOME	249.58	249.58	1.25	250.82
043-094-320	01	1	-	1.00	SINGLE-FAMILY HOME	249.58	249.58	1.25	250.82
043-094-330	01	1	-	1.00	SINGLE-FAMILY HOME	249.58	249.58	1.25	250.82
043-094-370	00	-	-	-	N/A	-	-	-	0.00
043-094-380	00	-	-	-	N/A	-	-	-	0.00
043-102-110	01	1	-	1.00	SINGLE-FAMILY HOME	249.58	249.58	1.25	250.82
043-102-170	00	-	-	-	N/A	-	-	-	0.00
043-102-180	01	1	-	1.00	SINGLE-FAMILY HOME	249.58	249.58	1.25	250.82
043-102-260	00	-	1,540	-	N/A - ADJACENT PARCEL	-	-	-	0.00
043-102-270	00	-	1,540	-	N/A - ADJACENT PARCEL	249.58	-	-	0.00
043-102-280	01	1	-	1.00	SINGLE-FAMILY HOME	249.58	249.58	1.25	250.82
043-102-290	01	1	-	1.00	SINGLE-FAMILY HOME	249.58	249.58	1.25	250.82
043-102-300	01	1	-	1.00	SINGLE-FAMILY HOME	249.58	249.58	1.25	250.82
043-104-210	01	1	-	1.00	SINGLE-FAMILY HOME	249.58	249.58	1.25	250.82
043-104-330	01	1	-	1.00	SINGLE-FAMILY HOME	249.58	249.58	1.25	250.82
043-104-340	01	1	-	1.00	SINGLE-FAMILY HOME	249.58	249.58	1.25	250.82
043-104-440	01	1	-	1.00	SINGLE-FAMILY HOME	249.58	249.58	1.25	250.82
043-104-450	01	1	-	1.00	SINGLE-FAMILY HOME	249.58	249.58	1.25	250.82
043-104-460	01	1	-	1.00	SINGLE-FAMILY HOME	249.58	249.58	1.25	250.82
043-104-470	01	1	-	1.00	SINGLE-FAMILY HOME	249.58	249.58	1.25	250.82
043-104-500	01	1	-	1.00	SINGLE-FAMILY HOME	249.58	249.58	1.25	250.82
043-104-510	00	-	-	-	N/A	-	-	-	0.00
043-104-560	01	1	-	1.00	SINGLE-FAMILY HOME	249.58	249.58	1.25	250.82
043-104-620	01	1	-	1.00	SINGLE-FAMILY HOME	249.58	249.58	1.25	250.82
043-104-630	01	1	-	1.00	SINGLE-FAMILY HOME	249.58	249.58	1.25	250.82
043-104-640	01	1	-	1.00	SINGLE-FAMILY HOME	249.58	249.58	1.25	250.82
043-104-650	01	1	-	1.00	SINGLE-FAMILY HOME	249.58	249.58	1.25	250.82
043-104-660	00	-	-	-	N/A	-	-	-	0.00
043-106-010	01	1	-	1.00	SINGLE-FAMILY HOME	249.58	249.58	1.25	250.82
043-106-040	01	1	-	1.00	SINGLE-FAMILY HOME	249.58	249.58	1.25	250.82
043-106-050	01	1	-	1.00	SINGLE-FAMILY HOME	249.58	249.58	1.25	250.82
043-106-060	01	1	-	1.00	SINGLE-FAMILY HOME	249.58	249.58	1.25	250.82
043-106-070	01	1	-	1.00	SINGLE-FAMILY HOME	249.58	249.58	1.25	250.82
043-106-080	01	1	-	1.00	SINGLE-FAMILY HOME	249.58	249.58	1.25	250.82
043-106-090	01	1	-	1.00	SINGLE-FAMILY HOME	249.58	249.58	1.25	250.82
043-106-110	01	1	-	1.00	SINGLE-FAMILY HOME	249.58	249.58	1.25	250.82
043-107-020	01	1	-	1.00	SINGLE-FAMILY HOME	249.58	249.58	1.25	250.82
043-107-030	01	1	-	1.00	SINGLE-FAMILY HOME	249.58	249.58	1.25	250.82
043-107-040	88	-	-	-	N/A - GOV'T OWNED	-	-	-	0.00
043-111-010	01	1	-	1.00	SINGLE-FAMILY HOME	249.58	249.58	1.25	250.82
043-111-020	01	1	-	1.00	SINGLE-FAMILY HOME	249.58	249.58	1.25	250.82
043-111-030	01	1	-	1.00	SINGLE-FAMILY HOME	249.58	249.58	1.25	250.82
043-111-040	01	1	-	1.00	SINGLE-FAMILY HOME	249.58	249.58	1.25	250.82
043-111-070	01	1	-	1.00	SINGLE-FAMILY HOME	249.58	249.58	1.25	250.82
043-111-080	01	1	-	1.00	SINGLE-FAMILY HOME	249.58	249.58	1.25	250.82
043-111-100	01	1	-	1.00	SINGLE-FAMILY HOME	249.58	249.58	1.25	250.82
043-111-110	01	1	-	1.00	SINGLE-FAMILY HOME	249.58	249.58	1.25	250.82
043-111-160	00	-	-	-	N/A	-	-	-	0.00
043-111-170	00	-	-	-	N/A	-	-	-	0.00
043-111-180	01	1	-	1.00	SINGLE-FAMILY HOME	249.58	249.58	1.25	250.82
043-111-190	01	1	-	1.00	SINGLE-FAMILY HOME	249.58	249.58	1.25	250.82
043-111-200	01	1	-	1.00	SINGLE-FAMILY HOME	249.58	249.58	1.25	250.82
043-111-210	01	1	-	1.00	SINGLE-FAMILY HOME	249.58	249.58	1.25	250.82
043-111-220	01	1	-	1.00	SINGLE-FAMILY HOME	249.58	249.58	1.25	250.82
043-111-270	01	1	-	1.00	SINGLE-FAMILY HOME	249.58	249.58	1.25	250.82
043-111-280	01	1	-	1.00	SINGLE-FAMILY HOME	249.58	249.58	1.25	250.82
043-112-010	01	1	-	1.00	SINGLE-FAMILY HOME	249.58	249.58	1.25	250.82
043-112-020	01	1	-	1.00	SINGLE-FAMILY HOME	249.58	249.58	1.25	250.82
043-112-030	01	1	-	1.00	SINGLE-FAMILY HOME	249.58	249.58	1.25	250.82
043-112-040	01	1	-	1.00	SINGLE-FAMILY HOME	249.58	249.58	1.25	250.82
043-112-050	01	1	-	1.00	SINGLE-FAMILY HOME	249.58	249.58	1.25	250.82
043-112-060	01	1	-	1.00	SINGLE-FAMILY HOME	249.58	249.58	1.25	250.82

City of Belmont
Sewer Treatment Facilities Charges
Fiscal Year 2026/27

APN	County Use Code	Dwelling Units / Rooms / Beds / Students	Building Sq. Ft.	Billing Units	Rate Description	Rate	Sewer Treatment Facility Charge	County Collection Fee	Total Charge (1)
043-112-070	01	1	-	1.00	SINGLE-FAMILY HOME	249.58	249.58	1.25	250.82
043-112-080	01	1	-	1.00	SINGLE-FAMILY HOME	249.58	249.58	1.25	250.82
043-112-090	01	1	-	1.00	SINGLE-FAMILY HOME	249.58	249.58	1.25	250.82
043-112-100	01	1	-	1.00	SINGLE-FAMILY HOME	249.58	249.58	1.25	250.82
043-112-110	01	1	-	1.00	SINGLE-FAMILY HOME	249.58	249.58	1.25	250.82
043-112-120	01	1	-	1.00	SINGLE-FAMILY HOME	249.58	249.58	1.25	250.82
043-112-130	01	1	-	1.00	SINGLE-FAMILY HOME	249.58	249.58	1.25	250.82
043-112-140	01	1	-	1.00	SINGLE-FAMILY HOME	249.58	249.58	1.25	250.82
043-112-150	01	1	-	1.00	SINGLE-FAMILY HOME	249.58	249.58	1.25	250.82
043-112-160	01	1	-	1.00	SINGLE-FAMILY HOME	249.58	249.58	1.25	250.82
043-112-170	01	1	-	1.00	SINGLE-FAMILY HOME	249.58	249.58	1.25	250.82
043-112-180	01	1	-	1.00	SINGLE-FAMILY HOME	249.58	249.58	1.25	250.82
043-112-190	01	1	-	1.00	SINGLE-FAMILY HOME	249.58	249.58	1.25	250.82
043-112-200	01	1	-	1.00	SINGLE-FAMILY HOME	249.58	249.58	1.25	250.82
043-112-210	01	1	-	1.00	SINGLE-FAMILY HOME	249.58	249.58	1.25	250.82
043-113-010	01	1	-	1.00	SINGLE-FAMILY HOME	249.58	249.58	1.25	250.82
043-113-020	01	1	-	1.00	SINGLE-FAMILY HOME	249.58	249.58	1.25	250.82
043-113-030	01	1	-	1.00	SINGLE-FAMILY HOME	249.58	249.58	1.25	250.82
043-113-040	01	1	-	1.00	SINGLE-FAMILY HOME	249.58	249.58	1.25	250.82
043-113-060	01	1	-	1.00	SINGLE-FAMILY HOME	249.58	249.58	1.25	250.82
043-113-080	01	1	-	1.00	SINGLE-FAMILY HOME	249.58	249.58	1.25	250.82
043-113-090	01	1	-	1.00	SINGLE-FAMILY HOME	249.58	249.58	1.25	250.82
043-113-100	01	1	-	1.00	SINGLE-FAMILY HOME	249.58	249.58	1.25	250.82
043-113-110	01	1	-	1.00	SINGLE-FAMILY HOME	249.58	249.58	1.25	250.82
043-113-120	01	1	-	1.00	SINGLE-FAMILY HOME	249.58	249.58	1.25	250.82
043-113-130	01	1	-	1.00	SINGLE-FAMILY HOME	249.58	249.58	1.25	250.82
043-113-140	01	1	-	1.00	SINGLE-FAMILY HOME	249.58	249.58	1.25	250.82
043-113-160	01	1	-	1.00	SINGLE-FAMILY HOME	249.58	249.58	1.25	250.82
043-113-190	01	1	-	1.00	SINGLE-FAMILY HOME	249.58	249.58	1.25	250.82
043-113-200	01	1	-	1.00	SINGLE-FAMILY HOME	249.58	249.58	1.25	250.82
043-113-210	01	1	-	1.00	SINGLE-FAMILY HOME	249.58	249.58	1.25	250.82
043-113-220	01	1	-	1.00	SINGLE-FAMILY HOME	249.58	249.58	1.25	250.82
043-113-230	01	1	-	1.00	SINGLE-FAMILY HOME	249.58	249.58	1.25	250.82
043-113-240	01	1	-	1.00	SINGLE-FAMILY HOME	249.58	249.58	1.25	250.82
043-113-250	01	1	-	1.00	SINGLE-FAMILY HOME	249.58	249.58	1.25	250.82
043-113-260	01	1	-	1.00	SINGLE-FAMILY HOME	249.58	249.58	1.25	250.82
043-113-270	01	1	-	1.00	SINGLE-FAMILY HOME	249.58	249.58	1.25	250.82
043-113-280	01	1	-	1.00	SINGLE-FAMILY HOME	249.58	249.58	1.25	250.82
043-114-030	01	1	-	1.00	SINGLE-FAMILY HOME	249.58	249.58	1.25	250.82
043-114-040	01	1	-	1.00	SINGLE-FAMILY HOME	249.58	249.58	1.25	250.82
043-114-050	01	1	-	1.00	SINGLE-FAMILY HOME	249.58	249.58	1.25	250.82
043-114-060	01	1	-	1.00	SINGLE-FAMILY HOME	249.58	249.58	1.25	250.82
043-114-070	01	1	-	1.00	SINGLE-FAMILY HOME	249.58	249.58	1.25	250.82
043-114-080	01	1	-	1.00	SINGLE-FAMILY HOME	249.58	249.58	1.25	250.82
043-114-090	01	1	-	1.00	SINGLE-FAMILY HOME	249.58	249.58	1.25	250.82
043-114-100	01	1	-	1.00	SINGLE-FAMILY HOME	249.58	249.58	1.25	250.82
043-114-110	01	1	-	1.00	SINGLE-FAMILY HOME	249.58	249.58	1.25	250.82
043-114-120	01	1	-	1.00	SINGLE-FAMILY HOME	249.58	249.58	1.25	250.82
043-114-130	01	1	-	1.00	SINGLE-FAMILY HOME	249.58	249.58	1.25	250.82
043-114-140	01	1	-	1.00	SINGLE-FAMILY HOME	249.58	249.58	1.25	250.82
043-114-160	01	1	-	1.00	SINGLE-FAMILY HOME	249.58	249.58	1.25	250.82
043-114-170	00	-	-	-	N/A	-	-	-	0.00
043-114-190	01	1	-	1.00	SINGLE-FAMILY HOME	249.58	249.58	1.25	250.82
043-114-210	01	1	-	1.00	SINGLE-FAMILY HOME	249.58	249.58	1.25	250.82
043-114-220	01	1	-	1.00	SINGLE-FAMILY HOME	249.58	249.58	1.25	250.82
043-114-230	01	1	-	1.00	SINGLE-FAMILY HOME	249.58	249.58	1.25	250.82
043-114-250	01	1	-	1.00	SINGLE-FAMILY HOME	249.58	249.58	1.25	250.82
043-114-260	01	1	-	1.00	SINGLE-FAMILY HOME	249.58	249.58	1.25	250.82
043-114-270	01	1	-	1.00	SINGLE-FAMILY HOME	249.58	249.58	1.25	250.82
043-114-280	01	1	-	1.00	SINGLE-FAMILY HOME	249.58	249.58	1.25	250.82
043-114-310	01	1	-	1.00	SINGLE-FAMILY HOME	249.58	249.58	1.25	250.82
043-114-320	01	1	-	1.00	SINGLE-FAMILY HOME	249.58	249.58	1.25	250.82
043-114-340	01	1	-	1.00	SINGLE-FAMILY HOME	249.58	249.58	1.25	250.82
043-114-350	01	1	-	1.00	SINGLE-FAMILY HOME	249.58	249.58	1.25	250.82
043-115-010	01	1	-	1.00	SINGLE-FAMILY HOME	249.58	249.58	1.25	250.82

City of Belmont
Sewer Treatment Facilities Charges
Fiscal Year 2026/27

APN	County Use Code	Dwelling Units / Rooms / Beds / Students	Building Sq. Ft.	Billing Units	Rate Description	Rate	Sewer Treatment Facility Charge	County Collection Fee	Total Charge (1)
043-115-020	01	1	-	1.00	SINGLE-FAMILY HOME	249.58	249.58	1.25	250.82
043-115-030	01	1	-	1.00	SINGLE-FAMILY HOME	249.58	249.58	1.25	250.82
043-115-040	01	1	-	1.00	SINGLE-FAMILY HOME	249.58	249.58	1.25	250.82
043-115-130	01	1	-	1.00	SINGLE-FAMILY HOME	249.58	249.58	1.25	250.82
043-115-150	01	1	-	1.00	SINGLE-FAMILY HOME	249.58	249.58	1.25	250.82
043-115-160	71	-	7,225	7.23	CHURCH	65.59	473.88	1.25	475.12
043-115-180	01	1	-	1.00	SINGLE-FAMILY HOME	249.58	249.58	1.25	250.82
043-115-220	01	1	-	1.00	SINGLE-FAMILY HOME	249.58	249.58	1.25	250.82
043-115-230	01	1	-	1.00	SINGLE-FAMILY HOME	249.58	249.58	1.25	250.82
043-115-240	01	1	-	1.00	SINGLE-FAMILY HOME	249.58	249.58	1.25	250.82
043-115-250	01	1	-	1.00	SINGLE-FAMILY HOME	249.58	249.58	1.25	250.82
043-121-020	01	1	-	1.00	SINGLE-FAMILY HOME	249.58	249.58	1.25	250.82
043-121-030	01	1	-	1.00	SINGLE-FAMILY HOME	249.58	249.58	1.25	250.82
043-121-040	01	1	-	1.00	SINGLE-FAMILY HOME	249.58	249.58	1.25	250.82
043-121-050	01	1	-	1.00	SINGLE-FAMILY HOME	249.58	249.58	1.25	250.82
043-121-060	01	1	-	1.00	SINGLE-FAMILY HOME	249.58	249.58	1.25	250.82
043-121-100	01	1	-	1.00	SINGLE-FAMILY HOME	249.58	249.58	1.25	250.82
043-121-110	01	1	-	1.00	SINGLE-FAMILY HOME	249.58	249.58	1.25	250.82
043-121-120	01	1	-	1.00	SINGLE-FAMILY HOME	249.58	249.58	1.25	250.82
043-121-140	01	1	-	1.00	SINGLE-FAMILY HOME	249.58	249.58	1.25	250.82
043-121-150	01	1	-	1.00	SINGLE-FAMILY HOME	249.58	249.58	1.25	250.82
043-121-190	01	1	-	1.00	SINGLE-FAMILY HOME	249.58	249.58	1.25	250.82
043-121-200	01	1	-	1.00	SINGLE-FAMILY HOME	249.58	249.58	1.25	250.82
043-121-210	01	1	-	1.00	SINGLE-FAMILY HOME	249.58	249.58	1.25	250.82
043-121-220	01	1	-	1.00	SINGLE-FAMILY HOME	249.58	249.58	1.25	250.82
043-121-230	01	1	-	1.00	SINGLE-FAMILY HOME	249.58	249.58	1.25	250.82
043-121-240	01	1	-	1.00	SINGLE-FAMILY HOME	249.58	249.58	1.25	250.82
043-121-250	01	1	-	1.00	SINGLE-FAMILY HOME	249.58	249.58	1.25	250.82
043-121-260	01	1	-	1.00	SINGLE-FAMILY HOME	249.58	249.58	1.25	250.82
043-121-270	01	1	-	1.00	SINGLE-FAMILY HOME	249.58	249.58	1.25	250.82
043-121-280	01	1	-	1.00	SINGLE-FAMILY HOME	249.58	249.58	1.25	250.82
043-121-290	01	1	-	1.00	SINGLE-FAMILY HOME	249.58	249.58	1.25	250.82
043-121-300	01	1	-	1.00	SINGLE-FAMILY HOME	249.58	249.58	1.25	250.82
043-121-310	01	1	-	1.00	SINGLE-FAMILY HOME	249.58	249.58	1.25	250.82
043-121-320	01	1	-	1.00	SINGLE-FAMILY HOME	249.58	249.58	1.25	250.82
043-121-330	01	1	-	1.00	SINGLE-FAMILY HOME	249.58	249.58	1.25	250.82
043-121-340	01	1	-	1.00	SINGLE-FAMILY HOME	249.58	249.58	1.25	250.82
043-121-350	01	1	-	1.00	SINGLE-FAMILY HOME	249.58	249.58	1.25	250.82
043-121-360	01	1	-	1.00	SINGLE-FAMILY HOME	249.58	249.58	1.25	250.82
043-122-100	01	1	-	1.00	SINGLE-FAMILY HOME	249.58	249.58	1.25	250.82
043-122-110	01	1	-	1.00	SINGLE-FAMILY HOME	249.58	249.58	1.25	250.82
043-122-120	01	1	-	1.00	SINGLE-FAMILY HOME	249.58	249.58	1.25	250.82
043-122-130	01	1	-	1.00	SINGLE-FAMILY HOME	249.58	249.58	1.25	250.82
043-122-140	01	1	-	1.00	SINGLE-FAMILY HOME	249.58	249.58	1.25	250.82
043-122-150	01	1	-	1.00	SINGLE-FAMILY HOME	249.58	249.58	1.25	250.82
043-122-180	01	1	-	1.00	SINGLE-FAMILY HOME	249.58	249.58	1.25	250.82
043-122-190	01	1	-	1.00	SINGLE-FAMILY HOME	249.58	249.58	1.25	250.82
043-122-200	01	1	-	1.00	SINGLE-FAMILY HOME	249.58	249.58	1.25	250.82
043-122-210	01	1	-	1.00	SINGLE-FAMILY HOME	249.58	249.58	1.25	250.82
043-122-220	01	1	-	1.00	SINGLE-FAMILY HOME	249.58	249.58	1.25	250.82
043-122-230	01	1	-	1.00	SINGLE-FAMILY HOME	249.58	249.58	1.25	250.82
043-122-240	01	1	-	1.00	SINGLE-FAMILY HOME	249.58	249.58	1.25	250.82
043-122-270	01	1	-	1.00	SINGLE-FAMILY HOME	249.58	249.58	1.25	250.82
043-122-360	00	-	-	-	N/A	-	-	-	0.00
043-122-370	00	-	-	-	N/A	-	-	-	0.00
043-122-400	01	1	-	1.00	SINGLE-FAMILY HOME	249.58	249.58	1.25	250.82
043-122-410	00	-	-	-	N/A	-	-	-	0.00
043-122-420	00	-	-	-	N/A	-	-	-	0.00
043-122-440	01	1	-	1.00	SINGLE-FAMILY HOME	249.58	249.58	1.25	250.82
043-122-460	01	1	-	1.00	SINGLE-FAMILY HOME	249.58	249.58	1.25	250.82
043-131-040	18	-	5,302	5.30	OFFICE BUILDING	89.23	473.09	1.25	474.34
043-131-050	01	1	-	1.00	SINGLE-FAMILY HOME	249.58	249.58	1.25	250.82
043-131-060	01	1	-	1.00	SINGLE-FAMILY HOME	249.58	249.58	1.25	250.82
043-131-070	01	1	-	1.00	SINGLE-FAMILY HOME	249.58	249.58	1.25	250.82
043-131-080	01	1	-	1.00	SINGLE-FAMILY HOME	249.58	249.58	1.25	250.82

City of Belmont
Sewer Treatment Facilities Charges
Fiscal Year 2026/27

APN	County Use Code	Dwelling Units / Rooms / Beds / Students	Building Sq. Ft.	Billing Units	Rate Description	Rate	Sewer Treatment Facility Charge	County Collection Fee	Total Charge (1)
043-131-090	01	1	-	1.00	SINGLE-FAMILY HOME	249.58	249.58	1.25	250.82
043-131-100	01	1	-	1.00	SINGLE-FAMILY HOME	249.58	249.58	1.25	250.82
043-131-110	01	1	-	1.00	SINGLE-FAMILY HOME	249.58	249.58	1.25	250.82
043-141-010	01	1	-	1.00	SINGLE-FAMILY HOME	249.58	249.58	1.25	250.82
043-141-020	01	1	-	1.00	SINGLE-FAMILY HOME	249.58	249.58	1.25	250.82
043-141-030	01	1	-	1.00	SINGLE-FAMILY HOME	249.58	249.58	1.25	250.82
043-141-040	01	1	-	1.00	SINGLE-FAMILY HOME	249.58	249.58	1.25	250.82
043-141-050	01	1	-	1.00	SINGLE-FAMILY HOME	249.58	249.58	1.25	250.82
043-141-060	01	1	-	1.00	SINGLE-FAMILY HOME	249.58	249.58	1.25	250.82
043-142-010	01	1	-	1.00	SINGLE-FAMILY HOME	249.58	249.58	1.25	250.82
043-142-020	01	1	-	1.00	SINGLE-FAMILY HOME	249.58	249.58	1.25	250.82
043-142-030	01	1	-	1.00	SINGLE-FAMILY HOME	249.58	249.58	1.25	250.82
043-142-040	01	1	-	1.00	SINGLE-FAMILY HOME	249.58	249.58	1.25	250.82
043-142-050	01	1	-	1.00	SINGLE-FAMILY HOME	249.58	249.58	1.25	250.82
043-142-060	01	1	-	1.00	SINGLE-FAMILY HOME	249.58	249.58	1.25	250.82
043-142-070	01	1	-	1.00	SINGLE-FAMILY HOME	249.58	249.58	1.25	250.82
043-142-080	01	1	-	1.00	SINGLE-FAMILY HOME	249.58	249.58	1.25	250.82
043-142-090	01	1	-	1.00	SINGLE-FAMILY HOME	249.58	249.58	1.25	250.82
043-142-100	01	1	-	1.00	SINGLE-FAMILY HOME	249.58	249.58	1.25	250.82
043-142-110	01	1	-	1.00	SINGLE-FAMILY HOME	249.58	249.58	1.25	250.82
043-142-120	01	1	-	1.00	SINGLE-FAMILY HOME	249.58	249.58	1.25	250.82
043-142-130	01	1	-	1.00	SINGLE-FAMILY HOME	249.58	249.58	1.25	250.82
043-142-140	01	1	-	1.00	SINGLE-FAMILY HOME	249.58	249.58	1.25	250.82
043-142-150	01	1	-	1.00	SINGLE-FAMILY HOME	249.58	249.58	1.25	250.82
043-142-160	01	1	-	1.00	SINGLE-FAMILY HOME	249.58	249.58	1.25	250.82
043-142-170	01	1	-	1.00	SINGLE-FAMILY HOME	249.58	249.58	1.25	250.82
043-142-180	01	1	-	1.00	SINGLE-FAMILY HOME	249.58	249.58	1.25	250.82
043-142-190	01	1	-	1.00	SINGLE-FAMILY HOME	249.58	249.58	1.25	250.82
043-142-200	01	1	-	1.00	SINGLE-FAMILY HOME	249.58	249.58	1.25	250.82
043-143-010	01	1	-	1.00	SINGLE-FAMILY HOME	249.58	249.58	1.25	250.82
043-143-020	01	1	-	1.00	SINGLE-FAMILY HOME	249.58	249.58	1.25	250.82
043-143-030	01	1	-	1.00	SINGLE-FAMILY HOME	249.58	249.58	1.25	250.82
043-143-040	01	1	-	1.00	SINGLE-FAMILY HOME	249.58	249.58	1.25	250.82
043-143-050	01	1	-	1.00	SINGLE-FAMILY HOME	249.58	249.58	1.25	250.82
043-143-060	01	1	-	1.00	SINGLE-FAMILY HOME	249.58	249.58	1.25	250.82
043-143-070	01	1	-	1.00	SINGLE-FAMILY HOME	249.58	249.58	1.25	250.82
043-143-080	01	1	-	1.00	SINGLE-FAMILY HOME	249.58	249.58	1.25	250.82
043-143-090	01	1	-	1.00	SINGLE-FAMILY HOME	249.58	249.58	1.25	250.82
043-143-100	01	1	-	1.00	SINGLE-FAMILY HOME	249.58	249.58	1.25	250.82
043-143-110	01	1	-	1.00	SINGLE-FAMILY HOME	249.58	249.58	1.25	250.82
043-143-120	01	1	-	1.00	SINGLE-FAMILY HOME	249.58	249.58	1.25	250.82
043-143-130	01	1	-	1.00	SINGLE-FAMILY HOME	249.58	249.58	1.25	250.82
043-143-140	01	1	-	1.00	SINGLE-FAMILY HOME	249.58	249.58	1.25	250.82
043-143-150	01	1	-	1.00	SINGLE-FAMILY HOME	249.58	249.58	1.25	250.82
043-143-160	01	1	-	1.00	SINGLE-FAMILY HOME	249.58	249.58	1.25	250.82
043-143-170	01	1	-	1.00	SINGLE-FAMILY HOME	249.58	249.58	1.25	250.82
043-143-180	01	1	-	1.00	SINGLE-FAMILY HOME	249.58	249.58	1.25	250.82
043-144-010	01	1	-	1.00	SINGLE-FAMILY HOME	249.58	249.58	1.25	250.82
043-144-020	01	1	-	1.00	SINGLE-FAMILY HOME	249.58	249.58	1.25	250.82
043-144-030	01	1	-	1.00	SINGLE-FAMILY HOME	249.58	249.58	1.25	250.82
043-144-040	01	1	-	1.00	SINGLE-FAMILY HOME	249.58	249.58	1.25	250.82
043-144-050	01	1	-	1.00	SINGLE-FAMILY HOME	249.58	249.58	1.25	250.82
043-144-060	01	1	-	1.00	SINGLE-FAMILY HOME	249.58	249.58	1.25	250.82
043-144-070	01	1	-	1.00	SINGLE-FAMILY HOME	249.58	249.58	1.25	250.82
043-144-080	01	1	-	1.00	SINGLE-FAMILY HOME	249.58	249.58	1.25	250.82
043-144-090	01	1	-	1.00	SINGLE-FAMILY HOME	249.58	249.58	1.25	250.82
043-144-100	01	1	-	1.00	SINGLE-FAMILY HOME	249.58	249.58	1.25	250.82
043-144-110	01	1	-	1.00	SINGLE-FAMILY HOME	249.58	249.58	1.25	250.82
043-144-120	01	1	-	1.00	SINGLE-FAMILY HOME	249.58	249.58	1.25	250.82
043-144-130	01	1	-	1.00	SINGLE-FAMILY HOME	249.58	249.58	1.25	250.82
043-144-140	01	1	-	1.00	SINGLE-FAMILY HOME	249.58	249.58	1.25	250.82
043-144-150	01	1	-	1.00	SINGLE-FAMILY HOME	249.58	249.58	1.25	250.82
043-144-160	01	1	-	1.00	SINGLE-FAMILY HOME	249.58	249.58	1.25	250.82
043-144-170	01	1	-	1.00	SINGLE-FAMILY HOME	249.58	249.58	1.25	250.82
043-144-180	01	1	-	1.00	SINGLE-FAMILY HOME	249.58	249.58	1.25	250.82

City of Belmont
Sewer Treatment Facilities Charges
Fiscal Year 2026/27

APN	County Use Code	Dwelling Units / Rooms / Beds / Students	Building Sq. Ft.	Billing Units	Rate Description	Rate	Sewer Treatment Facility Charge	County Collection Fee	Total Charge (1)
043-144-190	01	1	-	1.00	SINGLE-FAMILY HOME	249.58	249.58	1.25	250.82
043-144-200	01	1	-	1.00	SINGLE-FAMILY HOME	249.58	249.58	1.25	250.82
043-144-210	01	1	-	1.00	SINGLE-FAMILY HOME	249.58	249.58	1.25	250.82
043-144-220	01	1	-	1.00	SINGLE-FAMILY HOME	249.58	249.58	1.25	250.82
043-144-230	01	1	-	1.00	SINGLE-FAMILY HOME	249.58	249.58	1.25	250.82
043-144-240	01	1	-	1.00	SINGLE-FAMILY HOME	249.58	249.58	1.25	250.82
043-144-250	01	1	-	1.00	SINGLE-FAMILY HOME	249.58	249.58	1.25	250.82
043-144-260	01	1	-	1.00	SINGLE-FAMILY HOME	249.58	249.58	1.25	250.82
043-144-270	01	1	-	1.00	SINGLE-FAMILY HOME	249.58	249.58	1.25	250.82
043-144-280	01	1	-	1.00	SINGLE-FAMILY HOME	249.58	249.58	1.25	250.82
043-144-290	01	1	-	1.00	SINGLE-FAMILY HOME	249.58	249.58	1.25	250.82
043-144-300	01	1	-	1.00	SINGLE-FAMILY HOME	249.58	249.58	1.25	250.82
043-145-010	01	1	-	1.00	SINGLE-FAMILY HOME	249.58	249.58	1.25	250.82
043-145-020	01	1	-	1.00	SINGLE-FAMILY HOME	249.58	249.58	1.25	250.82
043-145-030	01	1	-	1.00	SINGLE-FAMILY HOME	249.58	249.58	1.25	250.82
043-145-040	01	1	-	1.00	SINGLE-FAMILY HOME	249.58	249.58	1.25	250.82
043-145-050	01	1	-	1.00	SINGLE-FAMILY HOME	249.58	249.58	1.25	250.82
043-145-090	01	1	-	1.00	SINGLE-FAMILY HOME	249.58	249.58	1.25	250.82
043-145-110	01	1	-	1.00	SINGLE-FAMILY HOME	249.58	249.58	1.25	250.82
043-145-140	01	1	-	1.00	SINGLE-FAMILY HOME	249.58	249.58	1.25	250.82
043-145-150	01	1	-	1.00	SINGLE-FAMILY HOME	249.58	249.58	1.25	250.82
043-151-010	01	1	-	1.00	SINGLE-FAMILY HOME	249.58	249.58	1.25	250.82
043-151-020	01	1	-	1.00	SINGLE-FAMILY HOME	249.58	249.58	1.25	250.82
043-151-030	01	1	-	1.00	SINGLE-FAMILY HOME	249.58	249.58	1.25	250.82
043-151-040	01	1	-	1.00	SINGLE-FAMILY HOME	249.58	249.58	1.25	250.82
043-151-050	01	1	-	1.00	SINGLE-FAMILY HOME	249.58	249.58	1.25	250.82
043-151-060	01	1	-	1.00	SINGLE-FAMILY HOME	249.58	249.58	1.25	250.82
043-151-070	01	1	-	1.00	SINGLE-FAMILY HOME	249.58	249.58	1.25	250.82
043-151-080	01	1	-	1.00	SINGLE-FAMILY HOME	249.58	249.58	1.25	250.82
043-151-110	01	1	-	1.00	SINGLE-FAMILY HOME	249.58	249.58	1.25	250.82
043-151-120	01	1	-	1.00	SINGLE-FAMILY HOME	249.58	249.58	1.25	250.82
043-151-130	01	1	-	1.00	SINGLE-FAMILY HOME	249.58	249.58	1.25	250.82
043-151-140	01	1	-	1.00	SINGLE-FAMILY HOME	249.58	249.58	1.25	250.82
043-151-150	01	1	-	1.00	SINGLE-FAMILY HOME	249.58	249.58	1.25	250.82
043-151-160	01	1	-	1.00	SINGLE-FAMILY HOME	249.58	249.58	1.25	250.82
043-151-170	01	1	-	1.00	SINGLE-FAMILY HOME	249.58	249.58	1.25	250.82
043-151-180	01	1	-	1.00	SINGLE-FAMILY HOME	249.58	249.58	1.25	250.82
043-151-190	01	1	-	1.00	SINGLE-FAMILY HOME	249.58	249.58	1.25	250.82
043-151-200	01	1	-	1.00	SINGLE-FAMILY HOME	249.58	249.58	1.25	250.82
043-152-010	01	1	-	1.00	SINGLE-FAMILY HOME	249.58	249.58	1.25	250.82
043-152-020	01	1	-	1.00	SINGLE-FAMILY HOME	249.58	249.58	1.25	250.82
043-152-030	01	1	-	1.00	SINGLE-FAMILY HOME	249.58	249.58	1.25	250.82
043-152-040	01	1	-	1.00	SINGLE-FAMILY HOME	249.58	249.58	1.25	250.82
043-152-050	01	1	-	1.00	SINGLE-FAMILY HOME	249.58	249.58	1.25	250.82
043-152-060	01	1	-	1.00	SINGLE-FAMILY HOME	249.58	249.58	1.25	250.82
043-152-070	01	1	-	1.00	SINGLE-FAMILY HOME	249.58	249.58	1.25	250.82
043-152-080	01	1	-	1.00	SINGLE-FAMILY HOME	249.58	249.58	1.25	250.82
043-152-090	01	1	-	1.00	SINGLE-FAMILY HOME	249.58	249.58	1.25	250.82
043-152-100	01	1	-	1.00	SINGLE-FAMILY HOME	249.58	249.58	1.25	250.82
043-152-120	01	1	-	1.00	SINGLE-FAMILY HOME	249.58	249.58	1.25	250.82
043-152-130	01	1	-	1.00	SINGLE-FAMILY HOME	249.58	249.58	1.25	250.82
043-152-140	01	1	-	1.00	SINGLE-FAMILY HOME	249.58	249.58	1.25	250.82
043-152-150	01	1	-	1.00	SINGLE-FAMILY HOME	249.58	249.58	1.25	250.82
043-152-160	01	1	-	1.00	SINGLE-FAMILY HOME	249.58	249.58	1.25	250.82
043-152-170	01	1	-	1.00	SINGLE-FAMILY HOME	249.58	249.58	1.25	250.82
043-152-180	01	1	-	1.00	SINGLE-FAMILY HOME	249.58	249.58	1.25	250.82
043-152-190	01	1	-	1.00	SINGLE-FAMILY HOME	249.58	249.58	1.25	250.82
043-152-200	01	1	-	1.00	SINGLE-FAMILY HOME	249.58	249.58	1.25	250.82
043-152-210	01	1	-	1.00	SINGLE-FAMILY HOME	249.58	249.58	1.25	250.82
043-152-220	01	1	-	1.00	SINGLE-FAMILY HOME	249.58	249.58	1.25	250.82
043-152-230	01	1	-	1.00	SINGLE-FAMILY HOME	249.58	249.58	1.25	250.82
043-152-250	01	1	-	1.00	SINGLE-FAMILY HOME	249.58	249.58	1.25	250.82
043-152-260	01	1	-	1.00	SINGLE-FAMILY HOME	249.58	249.58	1.25	250.82
043-152-270	01	1	-	1.00	SINGLE-FAMILY HOME	249.58	249.58	1.25	250.82
043-152-280	01	1	-	1.00	SINGLE-FAMILY HOME	249.58	249.58	1.25	250.82

City of Belmont
Sewer Treatment Facilities Charges
Fiscal Year 2026/27

APN	County Use Code	Dwelling Units / Rooms / Beds / Students	Building Sq. Ft.	Billing Units	Rate Description	Rate	Sewer Treatment Facility Charge	County Collection Fee	Total Charge (1)
043-152-290	01	1	-	1.00	SINGLE-FAMILY HOME	249.58	249.58	1.25	250.82
043-152-300	01	1	-	1.00	SINGLE-FAMILY HOME	249.58	249.58	1.25	250.82
043-152-310	01	1	-	1.00	SINGLE-FAMILY HOME	249.58	249.58	1.25	250.82
043-152-320	01	1	-	1.00	SINGLE-FAMILY HOME	249.58	249.58	1.25	250.82
043-152-330	01	1	-	1.00	SINGLE-FAMILY HOME	249.58	249.58	1.25	250.82
043-152-340	01	1	-	1.00	SINGLE-FAMILY HOME	249.58	249.58	1.25	250.82
043-152-350	01	1	-	1.00	SINGLE-FAMILY HOME	249.58	249.58	1.25	250.82
043-152-380	01	1	-	1.00	SINGLE-FAMILY HOME	249.58	249.58	1.25	250.82
043-164-010	00	-	-	-	N/A	-	-	-	0.00
043-164-020	00	-	-	-	N/A	-	-	-	0.00
043-164-030	00	-	-	-	N/A	-	-	-	0.00
043-164-040	00	-	-	-	N/A	-	-	-	0.00
043-164-050	00	-	-	-	N/A	-	-	-	0.00
043-164-060	00	-	-	-	N/A	-	-	-	0.00
043-164-070	00	-	-	-	N/A	-	-	-	0.00
043-164-080	00	-	-	-	N/A	-	-	-	0.00
043-164-090	01	1	-	1.00	SINGLE-FAMILY HOME	249.58	249.58	1.25	250.82
043-164-100	01	1	-	1.00	SINGLE-FAMILY HOME	249.58	249.58	1.25	250.82
043-164-110	01	1	-	1.00	SINGLE-FAMILY HOME	249.58	249.58	1.25	250.82
043-164-120	01	1	-	1.00	SINGLE-FAMILY HOME	249.58	249.58	1.25	250.82
043-164-130	01	1	-	1.00	SINGLE-FAMILY HOME	249.58	249.58	1.25	250.82
043-164-140	01	1	-	1.00	SINGLE-FAMILY HOME	249.58	249.58	1.25	250.82
043-164-150	01	1	-	1.00	SINGLE-FAMILY HOME	249.58	249.58	1.25	250.82
043-164-160	01	1	-	1.00	SINGLE-FAMILY HOME	249.58	249.58	1.25	250.82
043-164-170	01	1	-	1.00	SINGLE-FAMILY HOME	249.58	249.58	1.25	250.82
043-164-180	01	1	-	1.00	SINGLE-FAMILY HOME	249.58	249.58	1.25	250.82
043-164-190	01	1	-	1.00	SINGLE-FAMILY HOME	249.58	249.58	1.25	250.82
043-164-200	01	1	-	1.00	SINGLE-FAMILY HOME	249.58	249.58	1.25	250.82
043-164-210	01	1	-	1.00	SINGLE-FAMILY HOME	249.58	249.58	1.25	250.82
043-164-220	01	1	-	1.00	SINGLE-FAMILY HOME	249.58	249.58	1.25	250.82
043-164-230	01	1	-	1.00	SINGLE-FAMILY HOME	249.58	249.58	1.25	250.82
043-164-240	01	1	-	1.00	SINGLE-FAMILY HOME	249.58	249.58	1.25	250.82
043-164-250	01	1	-	1.00	SINGLE-FAMILY HOME	249.58	249.58	1.25	250.82
043-164-260	01	1	-	1.00	SINGLE-FAMILY HOME	249.58	249.58	1.25	250.82
043-164-270	01	1	-	1.00	SINGLE-FAMILY HOME	249.58	249.58	1.25	250.82
043-164-280	00	-	-	-	N/A	-	-	-	0.00
043-164-290	00	-	-	-	N/A	-	-	-	0.00
043-164-300	00	-	-	-	N/A	-	-	-	0.00
043-164-310	00	-	-	-	N/A	-	-	-	0.00
043-164-320	01	1	-	1.00	SINGLE-FAMILY HOME	249.58	249.58	1.25	250.82
043-164-330	01	1	-	1.00	SINGLE-FAMILY HOME	249.58	249.58	1.25	250.82
043-164-340	01	1	-	1.00	SINGLE-FAMILY HOME	249.58	249.58	1.25	250.82
043-164-350	01	1	-	1.00	SINGLE-FAMILY HOME	249.58	249.58	1.25	250.82
043-164-360	01	1	-	1.00	SINGLE-FAMILY HOME	249.58	249.58	1.25	250.82
043-164-370	01	1	-	1.00	SINGLE-FAMILY HOME	249.58	249.58	1.25	250.82
043-164-380	01	1	-	1.00	SINGLE-FAMILY HOME	249.58	249.58	1.25	250.82
043-164-390	01	1	-	1.00	SINGLE-FAMILY HOME	249.58	249.58	1.25	250.82
043-164-400	01	1	-	1.00	SINGLE-FAMILY HOME	249.58	249.58	1.25	250.82
043-164-410	01	1	-	1.00	SINGLE-FAMILY HOME	249.58	249.58	1.25	250.82
043-164-420	01	1	-	1.00	SINGLE-FAMILY HOME	249.58	249.58	1.25	250.82
043-164-430	01	1	-	1.00	SINGLE-FAMILY HOME	249.58	249.58	1.25	250.82
043-164-440	01	1	-	1.00	SINGLE-FAMILY HOME	249.58	249.58	1.25	250.82
043-164-450	01	1	-	1.00	SINGLE-FAMILY HOME	249.58	249.58	1.25	250.82
043-164-460	01	1	-	1.00	SINGLE-FAMILY HOME	249.58	249.58	1.25	250.82
043-164-470	01	1	-	1.00	SINGLE-FAMILY HOME	249.58	249.58	1.25	250.82
043-164-480	01	1	-	1.00	SINGLE-FAMILY HOME	249.58	249.58	1.25	250.82
043-164-490	01	1	-	1.00	SINGLE-FAMILY HOME	249.58	249.58	1.25	250.82
043-164-500	01	1	-	1.00	SINGLE-FAMILY HOME	249.58	249.58	1.25	250.82
043-164-510	01	1	-	1.00	SINGLE-FAMILY HOME	249.58	249.58	1.25	250.82
043-164-520	01	1	-	1.00	SINGLE-FAMILY HOME	249.58	249.58	1.25	250.82
043-164-530	01	1	-	1.00	SINGLE-FAMILY HOME	249.58	249.58	1.25	250.82
043-164-540	01	1	-	1.00	SINGLE-FAMILY HOME	249.58	249.58	1.25	250.82
043-164-550	01	1	-	1.00	SINGLE-FAMILY HOME	249.58	249.58	1.25	250.82
043-165-010	00	-	-	-	N/A	-	-	-	0.00
043-165-020	00	-	-	-	N/A	-	-	-	0.00

City of Belmont
Sewer Treatment Facilities Charges
Fiscal Year 2026/27

APN	County Use Code	Dwelling Units / Rooms / Beds / Students	Building Sq. Ft.	Billing Units	Rate Description	Rate	Sewer Treatment Facility Charge	County Collection Fee	Total Charge (1)
043-165-030	00	-	-	-	N/A - GOV'T OWNED	-	-	-	0.00
043-165-040	00	-	-	-	N/A - GOV'T OWNED	-	-	-	0.00
043-165-050	00	-	-	-	N/A - GOV'T OWNED	-	-	-	0.00
043-165-060	00	-	-	-	N/A - GOV'T OWNED	-	-	-	0.00
043-165-070	00	-	-	-	N/A - GOV'T OWNED	-	-	-	0.00
043-165-080	01	1	-	1.00	SINGLE-FAMILY HOME	249.58	249.58	1.25	250.82
043-165-090	00	-	-	-	N/A	-	-	-	0.00
043-165-100	00	-	-	-	N/A	-	-	-	0.00
043-165-110	00	-	-	-	N/A	-	-	-	0.00
043-165-120	00	-	-	-	N/A	-	-	-	0.00
043-165-130	00	-	-	-	N/A	-	-	-	0.00
043-165-140	00	-	-	-	N/A	-	-	-	0.00
043-165-150	00	-	-	-	N/A	-	-	-	0.00
043-165-160	00	-	-	-	N/A	-	-	-	0.00
043-165-170	00	-	-	-	N/A	-	-	-	0.00
043-165-180	00	-	-	-	N/A	-	-	-	0.00
043-165-190	01	1	-	1.00	SINGLE-FAMILY HOME	249.58	249.58	1.25	250.82
043-165-200	01	1	-	1.00	SINGLE-FAMILY HOME	249.58	249.58	1.25	250.82
043-165-210	01	1	-	1.00	SINGLE-FAMILY HOME	249.58	249.58	1.25	250.82
043-165-220	01	1	-	1.00	SINGLE-FAMILY HOME	249.58	249.58	1.25	250.82
043-165-230	01	1	-	1.00	SINGLE-FAMILY HOME	249.58	249.58	1.25	250.82
043-165-240	01	1	-	1.00	SINGLE-FAMILY HOME	249.58	249.58	1.25	250.82
043-165-250	01	1	-	1.00	SINGLE-FAMILY HOME	249.58	249.58	1.25	250.82
043-165-260	01	1	-	1.00	SINGLE-FAMILY HOME	249.58	249.58	1.25	250.82
043-165-270	01	1	-	1.00	SINGLE-FAMILY HOME	249.58	249.58	1.25	250.82
043-165-280	01	1	-	1.00	SINGLE-FAMILY HOME	249.58	249.58	1.25	250.82
043-165-290	01	1	-	1.00	SINGLE-FAMILY HOME	249.58	249.58	1.25	250.82
043-165-300	01	1	-	1.00	SINGLE-FAMILY HOME	249.58	249.58	1.25	250.82
043-165-310	01	1	-	1.00	SINGLE-FAMILY HOME	249.58	249.58	1.25	250.82
043-165-320	01	1	-	1.00	SINGLE-FAMILY HOME	249.58	249.58	1.25	250.82
043-165-330	01	1	-	1.00	SINGLE-FAMILY HOME	249.58	249.58	1.25	250.82
043-165-340	01	1	-	1.00	SINGLE-FAMILY HOME	249.58	249.58	1.25	250.82
043-165-350	01	1	-	1.00	SINGLE-FAMILY HOME	249.58	249.58	1.25	250.82
043-165-360	01	1	-	1.00	SINGLE-FAMILY HOME	249.58	249.58	1.25	250.82
043-165-370	01	1	-	1.00	SINGLE-FAMILY HOME	249.58	249.58	1.25	250.82
043-165-380	01	1	-	1.00	SINGLE-FAMILY HOME	249.58	249.58	1.25	250.82
043-165-390	01	1	-	1.00	SINGLE-FAMILY HOME	249.58	249.58	1.25	250.82
043-165-400	01	1	-	1.00	SINGLE-FAMILY HOME	249.58	249.58	1.25	250.82
043-165-410	01	1	-	1.00	SINGLE-FAMILY HOME	249.58	249.58	1.25	250.82
043-165-420	01	1	-	1.00	SINGLE-FAMILY HOME	249.58	249.58	1.25	250.82
043-165-430	01	1	-	1.00	SINGLE-FAMILY HOME	249.58	249.58	1.25	250.82
043-165-440	01	1	-	1.00	SINGLE-FAMILY HOME	249.58	249.58	1.25	250.82
043-165-450	01	1	-	1.00	SINGLE-FAMILY HOME	249.58	249.58	1.25	250.82
043-171-010	01	1	-	1.00	SINGLE-FAMILY HOME	249.58	249.58	1.25	250.82
043-171-020	01	1	-	1.00	SINGLE-FAMILY HOME	249.58	249.58	1.25	250.82
043-171-030	01	1	-	1.00	SINGLE-FAMILY HOME	249.58	249.58	1.25	250.82
043-171-040	01	1	-	1.00	SINGLE-FAMILY HOME	249.58	249.58	1.25	250.82
043-171-070	01	1	-	1.00	SINGLE-FAMILY HOME	249.58	249.58	1.25	250.82
043-171-080	01	1	-	1.00	SINGLE-FAMILY HOME	249.58	249.58	1.25	250.82
043-171-090	01	1	-	1.00	SINGLE-FAMILY HOME	249.58	249.58	1.25	250.82
043-171-100	01	1	-	1.00	SINGLE-FAMILY HOME	249.58	249.58	1.25	250.82
043-171-110	01	1	-	1.00	SINGLE-FAMILY HOME	249.58	249.58	1.25	250.82
043-171-120	01	1	-	1.00	SINGLE-FAMILY HOME	249.58	249.58	1.25	250.82
043-171-130	01	1	-	1.00	SINGLE-FAMILY HOME	249.58	249.58	1.25	250.82
043-171-140	01	1	-	1.00	SINGLE-FAMILY HOME	249.58	249.58	1.25	250.82
043-172-010	01	1	-	1.00	SINGLE-FAMILY HOME	249.58	249.58	1.25	250.82
043-172-020	01	1	-	1.00	SINGLE-FAMILY HOME	249.58	249.58	1.25	250.82
043-172-030	01	1	-	1.00	SINGLE-FAMILY HOME	249.58	249.58	1.25	250.82
043-172-040	01	1	-	1.00	SINGLE-FAMILY HOME	249.58	249.58	1.25	250.82
043-172-050	01	1	-	1.00	SINGLE-FAMILY HOME	249.58	249.58	1.25	250.82
043-173-040	01	1	-	1.00	SINGLE-FAMILY HOME	249.58	249.58	1.25	250.82
043-173-050	01	1	-	1.00	SINGLE-FAMILY HOME	249.58	249.58	1.25	250.82
043-173-060	01	1	-	1.00	SINGLE-FAMILY HOME	249.58	249.58	1.25	250.82
043-173-070	01	1	-	1.00	SINGLE-FAMILY HOME	249.58	249.58	1.25	250.82
043-173-080	01	1	-	1.00	SINGLE-FAMILY HOME	249.58	249.58	1.25	250.82

City of Belmont
Sewer Treatment Facilities Charges
Fiscal Year 2026/27

APN	County Use Code	Dwelling Units / Rooms / Beds / Students	Building Sq. Ft.	Billing Units	Rate Description	Rate	Sewer Treatment Facility Charge	County Collection Fee	Total Charge (1)
043-173-100	01	1	-	1.00	SINGLE-FAMILY HOME	249.58	249.58	1.25	250.82
043-173-110	01	1	-	1.00	SINGLE-FAMILY HOME	249.58	249.58	1.25	250.82
043-173-120	01	1	-	1.00	SINGLE-FAMILY HOME	249.58	249.58	1.25	250.82
043-173-130	01	1	-	1.00	SINGLE-FAMILY HOME	249.58	249.58	1.25	250.82
043-173-150	01	1	-	1.00	SINGLE-FAMILY HOME	249.58	249.58	1.25	250.82
043-173-160	01	1	-	1.00	SINGLE-FAMILY HOME	249.58	249.58	1.25	250.82
043-173-170	01	1	-	1.00	SINGLE-FAMILY HOME	249.58	249.58	1.25	250.82
043-173-200	00	-	-	-	N/A	-	-	-	0.00
043-173-230	00	-	-	-	N/A	-	-	-	0.00
043-173-260	01	1	-	1.00	SINGLE-FAMILY HOME	249.58	249.58	1.25	250.82
043-173-270	01	1	-	1.00	SINGLE-FAMILY HOME	249.58	249.58	1.25	250.82
043-173-280	01	1	-	1.00	SINGLE-FAMILY HOME	249.58	249.58	1.25	250.82
043-173-290	01	1	-	1.00	SINGLE-FAMILY HOME	249.58	249.58	1.25	250.82
043-173-300	01	1	-	1.00	SINGLE-FAMILY HOME	249.58	249.58	1.25	250.82
043-173-320	01	1	-	1.00	SINGLE-FAMILY HOME	249.58	249.58	1.25	250.82
043-173-330	01	1	-	1.00	SINGLE-FAMILY HOME	249.58	249.58	1.25	250.82
043-173-360	01	1	-	1.00	SINGLE-FAMILY HOME	249.58	249.58	1.25	250.82
043-173-380	00	-	-	-	N/A	-	-	-	0.00
043-173-390	00	-	-	-	N/A	-	-	-	0.00
043-173-400	00	-	-	-	N/A	-	-	-	0.00
043-173-460	01	1	-	1.00	SINGLE-FAMILY HOME	249.58	249.58	1.25	250.82
043-173-530	01	1	-	1.00	SINGLE-FAMILY HOME	249.58	249.58	1.25	250.82
043-173-540	01	1	-	1.00	SINGLE-FAMILY HOME	249.58	249.58	1.25	250.82
043-173-550	01	1	-	1.00	SINGLE-FAMILY HOME	249.58	249.58	1.25	250.82
043-181-010	01	1	-	1.00	SINGLE-FAMILY HOME	249.58	249.58	1.25	250.82
043-181-020	01	1	-	1.00	SINGLE-FAMILY HOME	249.58	249.58	1.25	250.82
043-181-030	01	1	-	1.00	SINGLE-FAMILY HOME	249.58	249.58	1.25	250.82
043-181-040	01	1	-	1.00	SINGLE-FAMILY HOME	249.58	249.58	1.25	250.82
043-181-060	01	1	-	1.00	SINGLE-FAMILY HOME	249.58	249.58	1.25	250.82
043-181-070	00	-	-	-	N/A	-	-	-	0.00
043-181-100	01	1	-	1.00	SINGLE-FAMILY HOME	249.58	249.58	1.25	250.82
043-181-110	01	1	-	1.00	SINGLE-FAMILY HOME	249.58	249.58	1.25	250.82
043-181-120	01	1	-	1.00	SINGLE-FAMILY HOME	249.58	249.58	1.25	250.82
043-181-130	01	1	-	1.00	SINGLE-FAMILY HOME	249.58	249.58	1.25	250.82
043-181-140	01	1	-	1.00	SINGLE-FAMILY HOME	249.58	249.58	1.25	250.82
043-181-150	01	1	-	1.00	SINGLE-FAMILY HOME	249.58	249.58	1.25	250.82
043-181-170	01	1	-	1.00	SINGLE-FAMILY HOME	249.58	249.58	1.25	250.82
043-181-180	01	1	-	1.00	SINGLE-FAMILY HOME	249.58	249.58	1.25	250.82
043-181-190	01	1	-	1.00	SINGLE-FAMILY HOME	249.58	249.58	1.25	250.82
043-181-200	01	1	-	1.00	SINGLE-FAMILY HOME	249.58	249.58	1.25	250.82
043-181-220	00	-	-	-	N/A	-	-	-	0.00
043-181-230	01	1	-	1.00	SINGLE-FAMILY HOME	249.58	249.58	1.25	250.82
043-181-300	01	1	-	1.00	SINGLE-FAMILY HOME	249.58	249.58	1.25	250.82
043-181-310	01	1	-	1.00	SINGLE-FAMILY HOME	249.58	249.58	1.25	250.82
043-181-390	01	1	-	1.00	SINGLE-FAMILY HOME	249.58	249.58	1.25	250.82
043-181-400	01	1	-	1.00	SINGLE-FAMILY HOME	249.58	249.58	1.25	250.82
043-181-410	01	1	-	1.00	SINGLE-FAMILY HOME	249.58	249.58	1.25	250.82
043-181-450	00	-	-	-	N/A	-	-	-	0.00
043-181-460	01	1	-	1.00	SINGLE-FAMILY HOME	249.58	249.58	1.25	250.82
043-181-470	01	1	-	1.00	SINGLE-FAMILY HOME	249.58	249.58	1.25	250.82
043-181-480	01	1	-	1.00	SINGLE-FAMILY HOME	249.58	249.58	1.25	250.82
043-181-490	01	1	-	1.00	SINGLE-FAMILY HOME	249.58	249.58	1.25	250.82
043-181-500	01	1	-	1.00	SINGLE-FAMILY HOME	249.58	249.58	1.25	250.82
043-181-510	01	1	-	1.00	SINGLE-FAMILY HOME	249.58	249.58	1.25	250.82
043-181-580	01	1	-	1.00	SINGLE-FAMILY HOME	249.58	249.58	1.25	250.82
043-181-590	01	1	-	1.00	SINGLE-FAMILY HOME	249.58	249.58	1.25	250.82
043-181-600	01	1	-	1.00	SINGLE-FAMILY HOME	249.58	249.58	1.25	250.82
043-181-610	89	-	-	-	N/A - ADJACENT PARCEL	-	-	-	0.00
043-181-640	01	1	-	1.00	SINGLE-FAMILY HOME	249.58	249.58	1.25	250.82
043-181-650	01	1	-	1.00	SINGLE-FAMILY HOME	249.58	249.58	1.25	250.82
043-181-700	00	-	-	-	N/A	-	-	-	0.00
043-182-050	88	-	-	-	N/A - GOV'T OWNED	-	-	-	0.00
043-182-060	71	-	10,591	10.59	CHURCH	65.59	694.66	1.25	695.90
043-182-070	01	1	-	1.00	SINGLE-FAMILY HOME	249.58	249.58	1.25	250.82
043-182-090	01	1	-	1.00	SINGLE-FAMILY HOME	249.58	249.58	1.25	250.82

City of Belmont
Sewer Treatment Facilities Charges
Fiscal Year 2026/27

APN	County Use Code	Dwelling Units / Rooms / Beds / Students	Building Sq. Ft.	Billing Units	Rate Description	Rate	Sewer Treatment Facility Charge	County Collection Fee	Total Charge (1)
043-182-100	01	1	-	1.00	SINGLE-FAMILY HOME	249.58	249.58	1.25	250.82
043-191-010	01	1	-	1.00	SINGLE-FAMILY HOME	249.58	249.58	1.25	250.82
043-191-030	01	1	-	1.00	SINGLE-FAMILY HOME	249.58	249.58	1.25	250.82
043-191-040	01	1	-	1.00	SINGLE-FAMILY HOME	249.58	249.58	1.25	250.82
043-191-050	01	1	-	1.00	SINGLE-FAMILY HOME	249.58	249.58	1.25	250.82
043-191-060	01	1	-	1.00	SINGLE-FAMILY HOME	249.58	249.58	1.25	250.82
043-191-070	01	1	-	1.00	SINGLE-FAMILY HOME	249.58	249.58	1.25	250.82
043-191-080	01	1	-	1.00	SINGLE-FAMILY HOME	249.58	249.58	1.25	250.82
043-191-170	00	-	-	-	N/A	-	-	-	0.00
043-191-200	00	-	-	-	N/A	-	-	-	0.00
043-191-270	01	1	-	1.00	SINGLE-FAMILY HOME	249.58	249.58	1.25	250.82
043-191-280	01	1	-	1.00	SINGLE-FAMILY HOME	249.58	249.58	1.25	250.82
043-191-290	00	1	-	1.00	SINGLE-FAMILY HOME	249.58	249.58	1.25	250.82
043-191-300	01	1	-	1.00	SINGLE-FAMILY HOME	249.58	249.58	1.25	250.82
043-191-370	00	-	-	-	N/A	-	-	-	0.00
043-191-380	00	-	-	-	N/A	-	-	-	0.00
043-191-390	01	1	-	1.00	SINGLE-FAMILY HOME	249.58	249.58	1.25	250.82
043-191-400	89	-	-	-	N/A - ADJACENT PARCEL	-	-	-	0.00
043-191-410	00	-	-	-	N/A	-	-	-	0.00
043-191-420	01	1	-	1.00	SINGLE-FAMILY HOME	249.58	249.58	1.25	250.82
043-191-430	01	1	-	1.00	SINGLE-FAMILY HOME	249.58	249.58	1.25	250.82
043-192-090	01	1	-	1.00	SINGLE-FAMILY HOME	249.58	249.58	1.25	250.82
043-192-100	01	1	-	1.00	SINGLE-FAMILY HOME	249.58	249.58	1.25	250.82
043-192-110	01	1	-	1.00	SINGLE-FAMILY HOME	249.58	249.58	1.25	250.82
043-192-210	00	-	-	-	N/A	-	-	-	0.00
043-192-220	00	-	-	-	N/A	-	-	-	0.00
043-201-010	01	1	-	1.00	SINGLE-FAMILY HOME	249.58	249.58	1.25	250.82
043-202-020	00	-	-	-	N/A	-	-	-	0.00
043-202-030	01	1	-	1.00	SINGLE-FAMILY HOME	249.58	249.58	1.25	250.82
043-202-040	01	1	-	1.00	SINGLE-FAMILY HOME	249.58	249.58	1.25	250.82
043-202-050	01	1	-	1.00	SINGLE-FAMILY HOME	249.58	249.58	1.25	250.82
043-202-060	00	-	-	-	N/A	-	-	-	0.00
043-202-070	01	1	-	1.00	SINGLE-FAMILY HOME	249.58	249.58	1.25	250.82
043-202-080	00	-	-	-	N/A	-	-	-	0.00
043-202-090	00	-	-	-	N/A - GOV'T OWNED	-	-	-	0.00
043-202-250	00	-	-	-	N/A	-	-	-	0.00
043-202-260	01	1	-	1.00	SINGLE-FAMILY HOME	249.58	249.58	1.25	250.82
043-202-270	01	1	-	1.00	SINGLE-FAMILY HOME	249.58	249.58	1.25	250.82
043-202-280	00	-	-	-	N/A	-	-	-	0.00
043-202-290	00	-	-	-	N/A	-	-	-	0.00
043-202-300	00	-	-	-	N/A	-	-	-	0.00
043-202-310	00	-	-	-	N/A	-	-	-	0.00
043-202-320	00	-	-	-	N/A	-	-	-	0.00
043-202-330	00	-	-	-	N/A	-	-	-	0.00
043-202-340	01	1	-	1.00	SINGLE-FAMILY HOME	249.58	249.58	1.25	250.82
043-202-350	01	1	-	1.00	SINGLE-FAMILY HOME	249.58	249.58	1.25	250.82
043-202-360	01	1	-	1.00	SINGLE-FAMILY HOME	249.58	249.58	1.25	250.82
043-202-390	01	1	-	1.00	SINGLE-FAMILY HOME	249.58	249.58	1.25	250.82
043-202-500	00	-	-	-	N/A	-	-	-	0.00
043-202-510	00	-	-	-	N/A	-	-	-	0.00
043-202-520	00	-	-	-	N/A	-	-	-	0.00
043-202-550	00	-	-	-	N/A	-	-	-	0.00
043-202-560	00	-	-	-	N/A	-	-	-	0.00
043-202-570	00	-	-	-	N/A	-	-	-	0.00
043-202-580	01	1	-	1.00	SINGLE-FAMILY HOME	249.58	249.58	1.25	250.82
043-202-590	01	-	-	-	N/A	-	-	-	0.00
043-202-600	01	1	-	1.00	SINGLE-FAMILY HOME	249.58	249.58	1.25	250.82
043-202-610	01	1	-	1.00	SINGLE-FAMILY HOME	249.58	249.58	1.25	250.82
043-202-620	00	-	-	-	N/A	-	-	-	0.00
043-202-630	00	-	-	-	N/A	-	-	-	0.00
043-202-640	00	-	-	-	N/A	-	-	-	0.00
043-203-030	00	-	-	-	N/A	-	-	-	0.00
043-203-040	00	-	-	-	N/A	-	-	-	0.00
043-203-050	00	-	-	-	N/A	-	-	-	0.00
043-203-060	01	1	-	1.00	SINGLE-FAMILY HOME	249.58	249.58	1.25	250.82

City of Belmont
Sewer Treatment Facilities Charges
Fiscal Year 2026/27

APN	County Use Code	Dwelling Units / Rooms / Beds / Students	Building Sq. Ft.	Billing Units	Rate Description	Rate	Sewer Treatment Facility Charge	County Collection Fee	Total Charge (1)
043-203-260	00	-	-	-	N/A	-	-	-	0.00
043-203-270	01	1	-	1.00	SINGLE-FAMILY HOME	249.58	249.58	1.25	250.82
043-203-290	01	1	-	1.00	SINGLE-FAMILY HOME	249.58	249.58	1.25	250.82
043-203-300	00	-	-	-	N/A	-	-	-	0.00
043-203-310	01	1	-	1.00	SINGLE-FAMILY HOME	249.58	249.58	1.25	250.82
043-203-320	01	1	-	1.00	SINGLE-FAMILY HOME	249.58	249.58	1.25	250.82
043-203-330	01	1	-	1.00	SINGLE-FAMILY HOME	249.58	249.58	1.25	250.82
043-203-360	00	-	-	-	N/A	-	-	-	0.00
043-203-370	00	-	-	-	N/A	-	-	-	0.00
043-203-420	00	-	-	-	N/A	-	-	-	0.00
043-203-430	00	-	-	-	N/A	-	-	-	0.00
043-203-440	00	-	-	-	N/A	-	-	-	0.00
043-203-450	00	-	-	-	N/A	-	-	-	0.00
043-211-010	01	1	-	1.00	SINGLE-FAMILY HOME	249.58	249.58	1.25	250.82
043-211-020	01	1	-	1.00	SINGLE-FAMILY HOME	249.58	249.58	1.25	250.82
043-211-030	01	1	-	1.00	SINGLE-FAMILY HOME	249.58	249.58	1.25	250.82
043-211-040	01	1	-	1.00	SINGLE-FAMILY HOME	249.58	249.58	1.25	250.82
043-211-050	01	1	-	1.00	SINGLE-FAMILY HOME	249.58	249.58	1.25	250.82
043-211-060	01	1	-	1.00	SINGLE-FAMILY HOME	249.58	249.58	1.25	250.82
043-211-070	01	1	-	1.00	SINGLE-FAMILY HOME	249.58	249.58	1.25	250.82
043-211-080	01	1	-	1.00	SINGLE-FAMILY HOME	249.58	249.58	1.25	250.82
043-211-090	01	1	-	1.00	SINGLE-FAMILY HOME	249.58	249.58	1.25	250.82
043-211-100	01	1	-	1.00	SINGLE-FAMILY HOME	249.58	249.58	1.25	250.82
043-211-110	01	1	-	1.00	SINGLE-FAMILY HOME	249.58	249.58	1.25	250.82
043-211-120	01	1	-	1.00	SINGLE-FAMILY HOME	249.58	249.58	1.25	250.82
043-211-130	01	1	-	1.00	SINGLE-FAMILY HOME	249.58	249.58	1.25	250.82
043-211-140	01	1	-	1.00	SINGLE-FAMILY HOME	249.58	249.58	1.25	250.82
043-211-150	01	1	-	1.00	SINGLE-FAMILY HOME	249.58	249.58	1.25	250.82
043-211-160	01	1	-	1.00	SINGLE-FAMILY HOME	249.58	249.58	1.25	250.82
043-211-170	01	1	-	1.00	SINGLE-FAMILY HOME	249.58	249.58	1.25	250.82
043-211-210	01	1	-	1.00	SINGLE-FAMILY HOME	249.58	249.58	1.25	250.82
043-211-220	01	1	-	1.00	SINGLE-FAMILY HOME	249.58	249.58	1.25	250.82
043-211-230	01	1	-	1.00	SINGLE-FAMILY HOME	249.58	249.58	1.25	250.82
043-211-240	00	-	-	-	N/A - GOV'T OWNED	-	-	-	0.00
043-211-250	01	1	-	1.00	SINGLE-FAMILY HOME	249.58	249.58	1.25	250.82
043-211-260	01	1	-	1.00	SINGLE-FAMILY HOME	249.58	249.58	1.25	250.82
043-211-270	01	1	-	1.00	SINGLE-FAMILY HOME	249.58	249.58	1.25	250.82
043-211-290	01	1	-	1.00	SINGLE-FAMILY HOME	249.58	249.58	1.25	250.82
043-211-300	01	1	-	1.00	SINGLE-FAMILY HOME	249.58	249.58	1.25	250.82
043-212-020	01	1	-	1.00	SINGLE-FAMILY HOME	249.58	249.58	1.25	250.82
043-212-030	01	1	-	1.00	SINGLE-FAMILY HOME	249.58	249.58	1.25	250.82
043-212-040	01	1	-	1.00	SINGLE-FAMILY HOME	249.58	249.58	1.25	250.82
043-212-050	01	1	-	1.00	SINGLE-FAMILY HOME	249.58	249.58	1.25	250.82
043-221-010	01	1	-	1.00	SINGLE-FAMILY HOME	249.58	249.58	1.25	250.82
043-221-020	01	1	-	1.00	SINGLE-FAMILY HOME	249.58	249.58	1.25	250.82
043-221-030	01	1	-	1.00	SINGLE-FAMILY HOME	249.58	249.58	1.25	250.82
043-221-040	01	1	-	1.00	SINGLE-FAMILY HOME	249.58	249.58	1.25	250.82
043-221-050	01	1	-	1.00	SINGLE-FAMILY HOME	249.58	249.58	1.25	250.82
043-221-060	01	1	-	1.00	SINGLE-FAMILY HOME	249.58	249.58	1.25	250.82
043-221-070	01	1	-	1.00	SINGLE-FAMILY HOME	249.58	249.58	1.25	250.82
043-221-080	01	1	-	1.00	SINGLE-FAMILY HOME	249.58	249.58	1.25	250.82
043-221-090	01	1	-	1.00	SINGLE-FAMILY HOME	249.58	249.58	1.25	250.82
043-221-100	01	1	-	1.00	SINGLE-FAMILY HOME	249.58	249.58	1.25	250.82
043-221-110	01	1	-	1.00	SINGLE-FAMILY HOME	249.58	249.58	1.25	250.82
043-221-120	01	1	-	1.00	SINGLE-FAMILY HOME	249.58	249.58	1.25	250.82
043-221-130	01	1	-	1.00	SINGLE-FAMILY HOME	249.58	249.58	1.25	250.82
043-221-140	01	1	-	1.00	SINGLE-FAMILY HOME	249.58	249.58	1.25	250.82
043-221-150	01	1	-	1.00	SINGLE-FAMILY HOME	249.58	249.58	1.25	250.82
043-221-160	01	1	-	1.00	SINGLE-FAMILY HOME	249.58	249.58	1.25	250.82
043-221-170	01	1	-	1.00	SINGLE-FAMILY HOME	249.58	249.58	1.25	250.82
043-221-180	01	1	-	1.00	SINGLE-FAMILY HOME	249.58	249.58	1.25	250.82
043-221-190	01	1	-	1.00	SINGLE-FAMILY HOME	249.58	249.58	1.25	250.82
043-221-200	01	1	-	1.00	SINGLE-FAMILY HOME	249.58	249.58	1.25	250.82
043-221-210	00	-	-	-	N/A	-	-	-	0.00
043-221-220	01	1	-	1.00	SINGLE-FAMILY HOME	249.58	249.58	1.25	250.82

City of Belmont
Sewer Treatment Facilities Charges
Fiscal Year 2026/27

APN	County Use Code	Dwelling Units / Rooms / Beds / Students	Building Sq. Ft.	Billing Units	Rate Description	Rate	Sewer Treatment Facility Charge	County Collection Fee	Total Charge (1)
043-221-230	01	1	-	1.00	SINGLE-FAMILY HOME	249.58	249.58	1.25	250.82
043-221-240	01	1	-	1.00	SINGLE-FAMILY HOME	249.58	249.58	1.25	250.82
043-221-250	01	1	-	1.00	SINGLE-FAMILY HOME	249.58	249.58	1.25	250.82
043-221-260	01	1	-	1.00	SINGLE-FAMILY HOME	249.58	249.58	1.25	250.82
043-221-270	01	1	-	1.00	SINGLE-FAMILY HOME	249.58	249.58	1.25	250.82
043-221-280	01	1	-	1.00	SINGLE-FAMILY HOME	249.58	249.58	1.25	250.82
043-221-290	01	1	-	1.00	SINGLE-FAMILY HOME	249.58	249.58	1.25	250.82
043-221-310	01	1	-	1.00	SINGLE-FAMILY HOME	249.58	249.58	1.25	250.82
043-221-320	01	1	-	1.00	SINGLE-FAMILY HOME	249.58	249.58	1.25	250.82
043-221-330	01	1	-	1.00	SINGLE-FAMILY HOME	249.58	249.58	1.25	250.82
043-221-340	01	1	-	1.00	SINGLE-FAMILY HOME	249.58	249.58	1.25	250.82
043-221-350	01	1	-	1.00	SINGLE-FAMILY HOME	249.58	249.58	1.25	250.82
043-222-010	01	1	-	1.00	SINGLE-FAMILY HOME	249.58	249.58	1.25	250.82
043-222-020	01	1	-	1.00	SINGLE-FAMILY HOME	249.58	249.58	1.25	250.82
043-222-030	01	1	-	1.00	SINGLE-FAMILY HOME	249.58	249.58	1.25	250.82
043-222-040	01	1	-	1.00	SINGLE-FAMILY HOME	249.58	249.58	1.25	250.82
043-222-050	01	1	-	1.00	SINGLE-FAMILY HOME	249.58	249.58	1.25	250.82
043-222-060	01	1	-	1.00	SINGLE-FAMILY HOME	249.58	249.58	1.25	250.82
043-222-070	01	1	-	1.00	SINGLE-FAMILY HOME	249.58	249.58	1.25	250.82
043-222-080	00	-	-	-	N/A	-	-	-	0.00
043-222-090	00	-	-	-	N/A	-	-	-	0.00
043-222-100	00	-	-	-	N/A	-	-	-	0.00
043-222-110	00	-	-	-	N/A	-	-	-	0.00
043-222-120	00	-	-	-	N/A	-	-	-	0.00
043-222-240	01	1	-	1.00	SINGLE-FAMILY HOME	249.58	249.58	1.25	250.82
043-222-270	01	1	-	1.00	SINGLE-FAMILY HOME	249.58	249.58	1.25	250.82
043-222-290	01	1	-	1.00	SINGLE-FAMILY HOME	249.58	249.58	1.25	250.82
043-222-330	01	1	-	1.00	SINGLE-FAMILY HOME	249.58	249.58	1.25	250.82
043-222-340	01	1	-	1.00	SINGLE-FAMILY HOME	249.58	249.58	1.25	250.82
043-222-350	00	-	-	-	N/A	-	-	-	0.00
043-222-360	00	-	-	-	N/A	-	-	-	0.00
043-222-370	01	1	-	1.00	SINGLE-FAMILY HOME	249.58	249.58	1.25	250.82
043-222-380	01	1	-	1.00	SINGLE-FAMILY HOME	249.58	249.58	1.25	250.82
043-222-390	01	1	-	1.00	SINGLE-FAMILY HOME	249.58	249.58	1.25	250.82
043-222-400	00	-	-	-	N/A	-	-	-	0.00
043-222-410	01	1	-	1.00	SINGLE-FAMILY HOME	249.58	249.58	1.25	250.82
043-222-420	01	1	-	1.00	SINGLE-FAMILY HOME	249.58	249.58	1.25	250.82
043-222-430	01	1	-	1.00	SINGLE-FAMILY HOME	249.58	249.58	1.25	250.82
043-222-440	01	1	-	1.00	SINGLE-FAMILY HOME	249.58	249.58	1.25	250.82
043-222-580	00	-	-	-	N/A	-	-	-	0.00
043-222-590	01	1	-	1.00	SINGLE-FAMILY HOME	249.58	249.58	1.25	250.82
043-222-600	01	1	-	1.00	SINGLE-FAMILY HOME	249.58	249.58	1.25	250.82
043-222-610	01	1	-	1.00	SINGLE-FAMILY HOME	249.58	249.58	1.25	250.82
043-222-690	01	1	-	1.00	SINGLE-FAMILY HOME	249.58	249.58	1.25	250.82
043-222-700	01	1	-	1.00	SINGLE-FAMILY HOME	249.58	249.58	1.25	250.82
043-222-720	00	-	-	-	N/A	-	-	-	0.00
043-222-730	00	-	-	-	N/A	-	-	-	0.00
043-222-740	00	-	-	-	N/A	-	-	-	0.00
043-222-750	00	-	-	-	N/A	-	-	-	0.00
043-222-760	00	-	-	-	N/A	-	-	-	0.00
043-231-010	00	-	-	-	N/A - GOV'T OWNED	-	-	-	0.00
043-231-020	00	-	-	-	N/A - GOV'T OWNED	-	-	-	0.00
043-231-030	01	1	-	1.00	SINGLE-FAMILY HOME	249.58	249.58	1.25	250.82
043-231-040	01	1	-	1.00	SINGLE-FAMILY HOME	249.58	249.58	1.25	250.82
043-231-050	01	1	-	1.00	SINGLE-FAMILY HOME	249.58	249.58	1.25	250.82
043-231-060	01	1	-	1.00	SINGLE-FAMILY HOME	249.58	249.58	1.25	250.82
043-231-070	00	-	-	-	N/A - GOV'T OWNED	-	-	-	0.00
043-231-080	00	-	-	-	N/A	-	-	-	0.00
043-231-090	01	1	-	1.00	SINGLE-FAMILY HOME	249.58	249.58	1.25	250.82
043-231-100	01	1	-	1.00	SINGLE-FAMILY HOME	249.58	249.58	1.25	250.82
043-231-110	01	1	-	1.00	SINGLE-FAMILY HOME	249.58	249.58	1.25	250.82
043-231-120	01	1	-	1.00	SINGLE-FAMILY HOME	249.58	249.58	1.25	250.82
043-231-130	01	1	-	1.00	SINGLE-FAMILY HOME	249.58	249.58	1.25	250.82
043-231-140	01	1	-	1.00	SINGLE-FAMILY HOME	249.58	249.58	1.25	250.82
043-231-150	01	1	-	1.00	SINGLE-FAMILY HOME	249.58	249.58	1.25	250.82

City of Belmont
Sewer Treatment Facilities Charges
Fiscal Year 2026/27

APN	County Use Code	Dwelling Units / Rooms / Beds / Students	Building Sq. Ft.	Billing Units	Rate Description	Rate	Sewer Treatment Facility Charge	County Collection Fee	Total Charge (1)
043-232-010	01	1	-	1.00	SINGLE-FAMILY HOME	249.58	249.58	1.25	250.82
043-232-020	01	1	-	1.00	SINGLE-FAMILY HOME	249.58	249.58	1.25	250.82
043-232-040	01	1	-	1.00	SINGLE-FAMILY HOME	249.58	249.58	1.25	250.82
043-232-080	00	-	-	-	N/A	-	-	-	0.00
043-232-090	00	-	-	-	N/A	-	-	-	0.00
043-232-120	00	-	-	-	N/A	-	-	-	0.00
043-232-130	00	-	-	-	N/A	-	-	-	0.00
043-232-140	00	-	-	-	N/A	-	-	-	0.00
043-232-180	01	1	-	1.00	SINGLE-FAMILY HOME	249.58	249.58	1.25	250.82
043-232-190	01	1	-	1.00	SINGLE-FAMILY HOME	249.58	249.58	1.25	250.82
043-232-200	01	1	-	1.00	SINGLE-FAMILY HOME	249.58	249.58	1.25	250.82
043-232-210	00	-	-	-	N/A	-	-	-	0.00
043-232-230	01	1	-	1.00	SINGLE-FAMILY HOME	249.58	249.58	1.25	250.82
043-232-260	01	1	-	1.00	SINGLE-FAMILY HOME	249.58	249.58	1.25	250.82
043-232-270	00	-	-	-	N/A	-	-	-	0.00
043-232-280	00	-	-	-	N/A	-	-	-	0.00
043-232-290	00	-	-	-	N/A	-	-	-	0.00
043-232-300	00	-	-	-	N/A	-	-	-	0.00
043-232-310	01	1	-	1.00	SINGLE-FAMILY HOME	249.58	249.58	1.25	250.82
043-233-020	01	1	-	1.00	SINGLE-FAMILY HOME	249.58	249.58	1.25	250.82
043-233-030	01	1	-	1.00	SINGLE-FAMILY HOME	249.58	249.58	1.25	250.82
043-233-040	01	1	-	1.00	SINGLE-FAMILY HOME	249.58	249.58	1.25	250.82
043-233-050	01	1	-	1.00	SINGLE-FAMILY HOME	249.58	249.58	1.25	250.82
043-233-060	01	1	-	1.00	SINGLE-FAMILY HOME	249.58	249.58	1.25	250.82
043-233-070	01	1	-	1.00	SINGLE-FAMILY HOME	249.58	249.58	1.25	250.82
043-233-080	01	1	-	1.00	SINGLE-FAMILY HOME	249.58	249.58	1.25	250.82
043-233-090	01	1	-	1.00	SINGLE-FAMILY HOME	249.58	249.58	1.25	250.82
043-233-100	01	1	-	1.00	SINGLE-FAMILY HOME	249.58	249.58	1.25	250.82
043-233-110	01	1	-	1.00	SINGLE-FAMILY HOME	249.58	249.58	1.25	250.82
043-233-120	01	1	-	1.00	SINGLE-FAMILY HOME	249.58	249.58	1.25	250.82
043-233-130	01	1	-	1.00	SINGLE-FAMILY HOME	249.58	249.58	1.25	250.82
043-233-140	01	1	-	1.00	SINGLE-FAMILY HOME	249.58	249.58	1.25	250.82
043-233-150	01	1	-	1.00	SINGLE-FAMILY HOME	249.58	249.58	1.25	250.82
043-233-160	01	1	-	1.00	SINGLE-FAMILY HOME	249.58	249.58	1.25	250.82
043-233-170	01	1	-	1.00	SINGLE-FAMILY HOME	249.58	249.58	1.25	250.82
043-233-180	01	1	-	1.00	SINGLE-FAMILY HOME	249.58	249.58	1.25	250.82
043-233-200	01	1	-	1.00	SINGLE-FAMILY HOME	249.58	249.58	1.25	250.82
043-233-210	01	1	-	1.00	SINGLE-FAMILY HOME	249.58	249.58	1.25	250.82
043-233-220	01	1	-	1.00	SINGLE-FAMILY HOME	249.58	249.58	1.25	250.82
043-233-230	01	1	-	1.00	SINGLE-FAMILY HOME	249.58	249.58	1.25	250.82
043-233-240	01	1	-	1.00	SINGLE-FAMILY HOME	249.58	249.58	1.25	250.82
043-233-250	01	1	-	1.00	SINGLE-FAMILY HOME	249.58	249.58	1.25	250.82
043-233-260	01	1	-	1.00	SINGLE-FAMILY HOME	249.58	249.58	1.25	250.82
043-233-270	01	1	-	1.00	SINGLE-FAMILY HOME	249.58	249.58	1.25	250.82
043-233-280	01	1	-	1.00	SINGLE-FAMILY HOME	249.58	249.58	1.25	250.82
043-233-290	01	1	-	1.00	SINGLE-FAMILY HOME	249.58	249.58	1.25	250.82
043-233-300	01	1	-	1.00	SINGLE-FAMILY HOME	249.58	249.58	1.25	250.82
043-233-310	01	1	-	1.00	SINGLE-FAMILY HOME	249.58	249.58	1.25	250.82
043-233-330	01	1	-	1.00	SINGLE-FAMILY HOME	249.58	249.58	1.25	250.82
043-233-340	01	1	-	1.00	SINGLE-FAMILY HOME	249.58	249.58	1.25	250.82
043-233-350	01	1	-	1.00	SINGLE-FAMILY HOME	249.58	249.58	1.25	250.82
043-233-360	01	1	-	1.00	SINGLE-FAMILY HOME	249.58	249.58	1.25	250.82
043-234-010	01	1	-	1.00	SINGLE-FAMILY HOME	249.58	249.58	1.25	250.82
043-234-020	01	1	-	1.00	SINGLE-FAMILY HOME	249.58	249.58	1.25	250.82
043-234-030	01	1	-	1.00	SINGLE-FAMILY HOME	249.58	249.58	1.25	250.82
043-234-040	01	1	-	1.00	SINGLE-FAMILY HOME	249.58	249.58	1.25	250.82
043-234-050	01	1	-	1.00	SINGLE-FAMILY HOME	249.58	249.58	1.25	250.82
043-234-060	01	1	-	1.00	SINGLE-FAMILY HOME	249.58	249.58	1.25	250.82
043-234-070	01	1	-	1.00	SINGLE-FAMILY HOME	249.58	249.58	1.25	250.82
043-234-080	01	1	-	1.00	SINGLE-FAMILY HOME	249.58	249.58	1.25	250.82
043-234-090	01	1	-	1.00	SINGLE-FAMILY HOME	249.58	249.58	1.25	250.82
043-234-100	01	1	-	1.00	SINGLE-FAMILY HOME	249.58	249.58	1.25	250.82
043-234-110	01	1	-	1.00	SINGLE-FAMILY HOME	249.58	249.58	1.25	250.82
043-234-120	01	1	-	1.00	SINGLE-FAMILY HOME	249.58	249.58	1.25	250.82
043-234-140	00	-	-	-	N/A	-	-	-	0.00

City of Belmont
Sewer Treatment Facilities Charges
Fiscal Year 2026/27

APN	County Use Code	Dwelling Units / Rooms / Beds / Students	Building Sq. Ft.	Billing Units	Rate Description	Rate	Sewer Treatment Facility Charge	County Collection Fee	Total Charge (1)
043-234-170	00	-	-	-	N/A	-	-	-	0.00
043-234-210	00	-	-	-	N/A	-	-	-	0.00
043-241-010	00	-	-	-	N/A	-	-	-	0.00
043-241-020	00	-	-	-	N/A	-	-	-	0.00
043-241-030	00	-	-	-	N/A	-	-	-	0.00
043-241-040	01	1	-	1.00	SINGLE-FAMILY HOME	249.58	249.58	1.25	250.82
043-241-050	00	-	-	-	N/A	-	-	-	0.00
043-241-060	88	-	-	-	N/A - GOV'T OWNED	-	-	-	0.00
043-242-010	00	-	-	-	N/A	-	-	-	0.00
043-242-020	00	-	-	-	N/A	-	-	-	0.00
043-242-040	00	-	-	-	N/A - GOV'T OWNED	-	-	-	0.00
043-242-050	00	-	-	-	N/A	-	-	-	0.00
043-242-090	00	-	-	-	N/A	-	-	-	0.00
043-242-120	00	-	-	-	N/A	-	-	-	0.00
043-242-130	00	-	-	-	N/A	-	-	-	0.00
043-242-140	00	-	-	-	N/A	-	-	-	0.00
043-242-190	00	-	-	-	N/A	-	-	-	0.00
043-242-200	00	-	-	-	N/A	-	-	-	0.00
043-242-210	00	-	-	-	N/A	-	-	-	0.00
043-242-240	00	-	-	-	N/A	-	-	-	0.00
043-242-250	00	-	-	-	N/A	-	-	-	0.00
043-243-020	01	1	-	1.00	SINGLE-FAMILY HOME	249.58	249.58	1.25	250.82
043-243-030	01	1	-	1.00	SINGLE-FAMILY HOME	249.58	249.58	1.25	250.82
043-243-040	01	1	-	1.00	SINGLE-FAMILY HOME	249.58	249.58	1.25	250.82
043-243-050	01	1	-	1.00	SINGLE-FAMILY HOME	249.58	249.58	1.25	250.82
043-243-060	01	1	-	1.00	SINGLE-FAMILY HOME	249.58	249.58	1.25	250.82
043-243-070	01	1	-	1.00	SINGLE-FAMILY HOME	249.58	249.58	1.25	250.82
043-243-120	00	-	-	-	N/A	-	-	-	0.00
043-243-160	00	-	-	-	N/A	-	-	-	0.00
043-243-170	00	-	-	-	N/A	-	-	-	0.00
043-243-180	00	-	-	-	N/A	-	-	-	0.00
043-243-200	01	1	-	1.00	SINGLE-FAMILY HOME	249.58	249.58	1.25	250.82
043-243-210	01	1	-	1.00	SINGLE-FAMILY HOME	249.58	249.58	1.25	250.82
043-243-260	01	1	-	1.00	SINGLE-FAMILY HOME	249.58	249.58	1.25	250.82
043-243-270	01	1	-	1.00	SINGLE-FAMILY HOME	249.58	249.58	1.25	250.82
043-243-330	01	1	-	1.00	SINGLE-FAMILY HOME	249.58	249.58	1.25	250.82
043-243-340	01	1	-	1.00	SINGLE-FAMILY HOME	249.58	249.58	1.25	250.82
043-243-350	00	-	-	-	N/A	-	-	-	0.00
043-243-360	00	-	-	-	N/A	-	-	-	0.00
043-251-010	01	1	-	1.00	SINGLE-FAMILY HOME	249.58	249.58	1.25	250.82
043-251-020	01	1	-	1.00	SINGLE-FAMILY HOME	249.58	249.58	1.25	250.82
043-251-030	01	1	-	1.00	SINGLE-FAMILY HOME	249.58	249.58	1.25	250.82
043-251-040	00	1	-	1.00	SINGLE-FAMILY HOME	249.58	249.58	1.25	250.82
043-251-050	01	1	-	1.00	SINGLE-FAMILY HOME	249.58	249.58	1.25	250.82
043-251-060	01	1	-	1.00	SINGLE-FAMILY HOME	249.58	249.58	1.25	250.82
043-251-070	01	1	-	1.00	SINGLE-FAMILY HOME	249.58	249.58	1.25	250.82
043-251-090	01	1	-	1.00	SINGLE-FAMILY HOME	249.58	249.58	1.25	250.82
043-251-100	01	1	-	1.00	SINGLE-FAMILY HOME	249.58	249.58	1.25	250.82
043-251-110	01	1	-	1.00	SINGLE-FAMILY HOME	249.58	249.58	1.25	250.82
043-251-120	01	1	-	1.00	SINGLE-FAMILY HOME	249.58	249.58	1.25	250.82
043-251-130	01	1	-	1.00	SINGLE-FAMILY HOME	249.58	249.58	1.25	250.82
043-251-160	01	1	-	1.00	SINGLE-FAMILY HOME	249.58	249.58	1.25	250.82
043-251-190	01	1	-	1.00	SINGLE-FAMILY HOME	249.58	249.58	1.25	250.82
043-251-200	01	1	-	1.00	SINGLE-FAMILY HOME	249.58	249.58	1.25	250.82
043-251-210	01	1	-	1.00	SINGLE-FAMILY HOME	249.58	249.58	1.25	250.82
043-251-220	01	1	-	1.00	SINGLE-FAMILY HOME	249.58	249.58	1.25	250.82
043-251-230	01	1	-	1.00	SINGLE-FAMILY HOME	249.58	249.58	1.25	250.82
043-251-240	01	1	-	1.00	SINGLE-FAMILY HOME	249.58	249.58	1.25	250.82
043-251-250	01	1	-	1.00	SINGLE-FAMILY HOME	249.58	249.58	1.25	250.82
043-251-270	01	1	-	1.00	SINGLE-FAMILY HOME	249.58	249.58	1.25	250.82
043-251-280	01	1	-	1.00	SINGLE-FAMILY HOME	249.58	249.58	1.25	250.82
043-251-290	01	1	-	1.00	SINGLE-FAMILY HOME	249.58	249.58	1.25	250.82
043-251-300	01	1	-	1.00	SINGLE-FAMILY HOME	249.58	249.58	1.25	250.82
043-251-310	01	1	-	1.00	SINGLE-FAMILY HOME	249.58	249.58	1.25	250.82
043-251-330	01	1	-	1.00	SINGLE-FAMILY HOME	249.58	249.58	1.25	250.82

City of Belmont
Sewer Treatment Facilities Charges
Fiscal Year 2026/27

APN	County Use Code	Dwelling Units / Rooms / Beds / Students	Building Sq. Ft.	Billing Units	Rate Description	Rate	Sewer Treatment Facility Charge	County Collection Fee	Total Charge (1)
043-251-360	01	1	-	1.00	SINGLE-FAMILY HOME	249.58	249.58	1.25	250.82
043-251-370	01	1	-	1.00	SINGLE-FAMILY HOME	249.58	249.58	1.25	250.82
043-251-410	01	1	-	1.00	SINGLE-FAMILY HOME	249.58	249.58	1.25	250.82
043-251-430	01	1	-	1.00	SINGLE-FAMILY HOME	249.58	249.58	1.25	250.82
043-251-440	01	1	-	1.00	SINGLE-FAMILY HOME	249.58	249.58	1.25	250.82
043-251-460	01	1	-	1.00	SINGLE-FAMILY HOME	249.58	249.58	1.25	250.82
043-252-040	01	1	-	1.00	SINGLE-FAMILY HOME	249.58	249.58	1.25	250.82
043-252-060	01	1	-	1.00	SINGLE-FAMILY HOME	249.58	249.58	1.25	250.82
043-252-070	01	1	-	1.00	SINGLE-FAMILY HOME	249.58	249.58	1.25	250.82
043-252-080	01	1	-	1.00	SINGLE-FAMILY HOME	249.58	249.58	1.25	250.82
043-252-090	01	1	-	1.00	SINGLE-FAMILY HOME	249.58	249.58	1.25	250.82
043-252-100	01	1	-	1.00	SINGLE-FAMILY HOME	249.58	249.58	1.25	250.82
043-252-110	01	1	-	1.00	SINGLE-FAMILY HOME	249.58	249.58	1.25	250.82
043-252-120	01	1	-	1.00	SINGLE-FAMILY HOME	249.58	249.58	1.25	250.82
043-252-130	01	1	-	1.00	SINGLE-FAMILY HOME	249.58	249.58	1.25	250.82
043-252-140	01	1	-	1.00	SINGLE-FAMILY HOME	249.58	249.58	1.25	250.82
043-252-150	01	1	-	1.00	SINGLE-FAMILY HOME	249.58	249.58	1.25	250.82
043-252-160	01	1	-	1.00	SINGLE-FAMILY HOME	249.58	249.58	1.25	250.82
043-252-170	01	1	-	1.00	SINGLE-FAMILY HOME	249.58	249.58	1.25	250.82
043-252-180	01	1	-	1.00	SINGLE-FAMILY HOME	249.58	249.58	1.25	250.82
043-252-190	01	1	-	1.00	SINGLE-FAMILY HOME	249.58	249.58	1.25	250.82
043-252-200	01	1	-	1.00	SINGLE-FAMILY HOME	249.58	249.58	1.25	250.82
043-252-210	01	1	-	1.00	SINGLE-FAMILY HOME	249.58	249.58	1.25	250.82
043-252-220	01	1	-	1.00	SINGLE-FAMILY HOME	249.58	249.58	1.25	250.82
043-252-250	01	1	-	1.00	SINGLE-FAMILY HOME	249.58	249.58	1.25	250.82
043-252-260	01	1	-	1.00	SINGLE-FAMILY HOME	249.58	249.58	1.25	250.82
043-252-270	01	1	-	1.00	SINGLE-FAMILY HOME	249.58	249.58	1.25	250.82
043-252-320	01	1	-	1.00	SINGLE-FAMILY HOME	249.58	249.58	1.25	250.82
043-252-330	01	1	-	1.00	SINGLE-FAMILY HOME	249.58	249.58	1.25	250.82
043-252-370	01	1	-	1.00	SINGLE-FAMILY HOME	249.58	249.58	1.25	250.82
043-252-380	01	1	-	1.00	SINGLE-FAMILY HOME	249.58	249.58	1.25	250.82
043-253-010	01	1	-	1.00	SINGLE-FAMILY HOME	249.58	249.58	1.25	250.82
043-253-020	01	1	-	1.00	SINGLE-FAMILY HOME	249.58	249.58	1.25	250.82
043-253-030	01	1	-	1.00	SINGLE-FAMILY HOME	249.58	249.58	1.25	250.82
043-253-040	01	1	-	1.00	SINGLE-FAMILY HOME	249.58	249.58	1.25	250.82
043-253-050	01	1	-	1.00	SINGLE-FAMILY HOME	249.58	249.58	1.25	250.82
043-253-060	01	1	-	1.00	SINGLE-FAMILY HOME	249.58	249.58	1.25	250.82
043-253-070	01	1	-	1.00	SINGLE-FAMILY HOME	249.58	249.58	1.25	250.82
043-253-090	01	1	-	1.00	SINGLE-FAMILY HOME	249.58	249.58	1.25	250.82
043-253-100	01	1	-	1.00	SINGLE-FAMILY HOME	249.58	249.58	1.25	250.82
043-261-010	01	1	-	1.00	SINGLE-FAMILY HOME	249.58	249.58	1.25	250.82
043-261-020	01	1	-	1.00	SINGLE-FAMILY HOME	249.58	249.58	1.25	250.82
043-261-030	01	1	-	1.00	SINGLE-FAMILY HOME	249.58	249.58	1.25	250.82
043-261-040	01	1	-	1.00	SINGLE-FAMILY HOME	249.58	249.58	1.25	250.82
043-261-050	01	1	-	1.00	SINGLE-FAMILY HOME	249.58	249.58	1.25	250.82
043-261-060	01	1	-	1.00	SINGLE-FAMILY HOME	249.58	249.58	1.25	250.82
043-261-070	01	1	-	1.00	SINGLE-FAMILY HOME	249.58	249.58	1.25	250.82
043-262-010	01	1	-	1.00	SINGLE-FAMILY HOME	249.58	249.58	1.25	250.82
043-262-020	01	1	-	1.00	SINGLE-FAMILY HOME	249.58	249.58	1.25	250.82
043-262-030	01	1	-	1.00	SINGLE-FAMILY HOME	249.58	249.58	1.25	250.82
043-262-040	01	1	-	1.00	SINGLE-FAMILY HOME	249.58	249.58	1.25	250.82
043-262-050	01	1	-	1.00	SINGLE-FAMILY HOME	249.58	249.58	1.25	250.82
043-262-070	01	1	-	1.00	SINGLE-FAMILY HOME	249.58	249.58	1.25	250.82
043-262-080	01	1	-	1.00	SINGLE-FAMILY HOME	249.58	249.58	1.25	250.82
043-262-090	01	1	-	1.00	SINGLE-FAMILY HOME	249.58	249.58	1.25	250.82
043-262-100	01	1	-	1.00	SINGLE-FAMILY HOME	249.58	249.58	1.25	250.82
043-262-110	01	1	-	1.00	SINGLE-FAMILY HOME	249.58	249.58	1.25	250.82
043-262-120	01	1	-	1.00	SINGLE-FAMILY HOME	249.58	249.58	1.25	250.82
043-262-130	01	1	-	1.00	SINGLE-FAMILY HOME	249.58	249.58	1.25	250.82
043-262-140	01	1	-	1.00	SINGLE-FAMILY HOME	249.58	249.58	1.25	250.82
043-262-150	01	1	-	1.00	SINGLE-FAMILY HOME	249.58	249.58	1.25	250.82
043-262-170	01	1	-	1.00	SINGLE-FAMILY HOME	249.58	249.58	1.25	250.82
043-262-180	01	1	-	1.00	SINGLE-FAMILY HOME	249.58	249.58	1.25	250.82
043-262-190	01	1	-	1.00	SINGLE-FAMILY HOME	249.58	249.58	1.25	250.82
043-262-200	01	1	-	1.00	SINGLE-FAMILY HOME	249.58	249.58	1.25	250.82

City of Belmont
Sewer Treatment Facilities Charges
Fiscal Year 2026/27

APN	County Use Code	Dwelling Units / Rooms / Beds / Students	Building Sq. Ft.	Billing Units	Rate Description	Rate	Sewer Treatment Facility Charge	County Collection Fee	Total Charge (1)
043-262-210	01	1	-	1.00	SINGLE-FAMILY HOME	249.58	249.58	1.25	250.82
043-262-220	01	1	-	1.00	SINGLE-FAMILY HOME	249.58	249.58	1.25	250.82
043-263-010	01	1	-	1.00	SINGLE-FAMILY HOME	249.58	249.58	1.25	250.82
043-263-020	01	1	-	1.00	SINGLE-FAMILY HOME	249.58	249.58	1.25	250.82
043-263-040	01	1	-	1.00	SINGLE-FAMILY HOME	249.58	249.58	1.25	250.82
043-263-050	01	1	-	1.00	SINGLE-FAMILY HOME	249.58	249.58	1.25	250.82
043-263-060	01	1	-	1.00	SINGLE-FAMILY HOME	249.58	249.58	1.25	250.82
043-263-070	01	1	-	1.00	SINGLE-FAMILY HOME	249.58	249.58	1.25	250.82
043-263-080	01	1	-	1.00	SINGLE-FAMILY HOME	249.58	249.58	1.25	250.82
043-263-090	01	1	-	1.00	SINGLE-FAMILY HOME	249.58	249.58	1.25	250.82
043-263-100	01	1	-	1.00	SINGLE-FAMILY HOME	249.58	249.58	1.25	250.82
043-263-110	01	1	-	1.00	SINGLE-FAMILY HOME	249.58	249.58	1.25	250.82
043-263-120	01	1	-	1.00	SINGLE-FAMILY HOME	249.58	249.58	1.25	250.82
043-263-130	01	1	-	1.00	SINGLE-FAMILY HOME	249.58	249.58	1.25	250.82
043-263-140	01	1	-	1.00	SINGLE-FAMILY HOME	249.58	249.58	1.25	250.82
043-263-150	01	1	-	1.00	SINGLE-FAMILY HOME	249.58	249.58	1.25	250.82
043-263-160	01	1	-	1.00	SINGLE-FAMILY HOME	249.58	249.58	1.25	250.82
043-263-170	01	1	-	1.00	SINGLE-FAMILY HOME	249.58	249.58	1.25	250.82
043-263-180	01	1	-	1.00	SINGLE-FAMILY HOME	249.58	249.58	1.25	250.82
043-263-190	01	1	-	1.00	SINGLE-FAMILY HOME	249.58	249.58	1.25	250.82
043-263-200	01	1	-	1.00	SINGLE-FAMILY HOME	249.58	249.58	1.25	250.82
043-263-210	01	1	-	1.00	SINGLE-FAMILY HOME	249.58	249.58	1.25	250.82
043-263-220	01	1	-	1.00	SINGLE-FAMILY HOME	249.58	249.58	1.25	250.82
043-263-230	01	1	-	1.00	SINGLE-FAMILY HOME	249.58	249.58	1.25	250.82
043-263-240	01	1	-	1.00	SINGLE-FAMILY HOME	249.58	249.58	1.25	250.82
043-263-250	01	1	-	1.00	SINGLE-FAMILY HOME	249.58	249.58	1.25	250.82
043-263-260	01	1	-	1.00	SINGLE-FAMILY HOME	249.58	249.58	1.25	250.82
043-263-270	01	1	-	1.00	SINGLE-FAMILY HOME	249.58	249.58	1.25	250.82
043-263-280	01	1	-	1.00	SINGLE-FAMILY HOME	249.58	249.58	1.25	250.82
043-263-290	01	1	-	1.00	SINGLE-FAMILY HOME	249.58	249.58	1.25	250.82
043-263-300	01	1	-	1.00	SINGLE-FAMILY HOME	249.58	249.58	1.25	250.82
043-263-310	01	1	-	1.00	SINGLE-FAMILY HOME	249.58	249.58	1.25	250.82
043-263-320	01	1	-	1.00	SINGLE-FAMILY HOME	249.58	249.58	1.25	250.82
043-263-330	01	1	-	1.00	SINGLE-FAMILY HOME	249.58	249.58	1.25	250.82
043-263-340	01	1	-	1.00	SINGLE-FAMILY HOME	249.58	249.58	1.25	250.82
043-263-350	01	1	-	1.00	SINGLE-FAMILY HOME	249.58	249.58	1.25	250.82
043-263-360	01	1	-	1.00	SINGLE-FAMILY HOME	249.58	249.58	1.25	250.82
043-271-010	01	1	-	1.00	SINGLE-FAMILY HOME	249.58	249.58	1.25	250.82
043-271-020	01	1	-	1.00	SINGLE-FAMILY HOME	249.58	249.58	1.25	250.82
043-271-030	01	1	-	1.00	SINGLE-FAMILY HOME	249.58	249.58	1.25	250.82
043-271-040	01	1	-	1.00	SINGLE-FAMILY HOME	249.58	249.58	1.25	250.82
043-271-060	01	1	-	1.00	SINGLE-FAMILY HOME	249.58	249.58	1.25	250.82
043-271-070	01	1	-	1.00	SINGLE-FAMILY HOME	249.58	249.58	1.25	250.82
043-271-080	01	1	-	1.00	SINGLE-FAMILY HOME	249.58	249.58	1.25	250.82
043-271-090	01	1	-	1.00	SINGLE-FAMILY HOME	249.58	249.58	1.25	250.82
043-271-100	01	1	-	1.00	SINGLE-FAMILY HOME	249.58	249.58	1.25	250.82
043-272-020	01	1	-	1.00	SINGLE-FAMILY HOME	249.58	249.58	1.25	250.82
043-272-030	01	1	-	1.00	SINGLE-FAMILY HOME	249.58	249.58	1.25	250.82
043-272-040	01	1	-	1.00	SINGLE-FAMILY HOME	249.58	249.58	1.25	250.82
043-272-050	01	1	-	1.00	SINGLE-FAMILY HOME	249.58	249.58	1.25	250.82
043-272-060	01	1	-	1.00	SINGLE-FAMILY HOME	249.58	249.58	1.25	250.82
043-272-070	01	1	-	1.00	SINGLE-FAMILY HOME	249.58	249.58	1.25	250.82
043-272-080	01	1	-	1.00	SINGLE-FAMILY HOME	249.58	249.58	1.25	250.82
043-272-090	01	1	-	1.00	SINGLE-FAMILY HOME	249.58	249.58	1.25	250.82
043-272-100	01	1	-	1.00	SINGLE-FAMILY HOME	249.58	249.58	1.25	250.82
043-272-110	01	1	-	1.00	SINGLE-FAMILY HOME	249.58	249.58	1.25	250.82
043-272-120	01	1	-	1.00	SINGLE-FAMILY HOME	249.58	249.58	1.25	250.82
043-272-130	01	1	-	1.00	SINGLE-FAMILY HOME	249.58	249.58	1.25	250.82
043-272-140	01	1	-	1.00	SINGLE-FAMILY HOME	249.58	249.58	1.25	250.82
043-272-150	01	1	-	1.00	SINGLE-FAMILY HOME	249.58	249.58	1.25	250.82
043-272-160	01	1	-	1.00	SINGLE-FAMILY HOME	249.58	249.58	1.25	250.82
043-272-170	01	1	-	1.00	SINGLE-FAMILY HOME	249.58	249.58	1.25	250.82
043-272-180	01	1	-	1.00	SINGLE-FAMILY HOME	249.58	249.58	1.25	250.82
043-272-190	01	1	-	1.00	SINGLE-FAMILY HOME	249.58	249.58	1.25	250.82
043-272-200	01	1	-	1.00	SINGLE-FAMILY HOME	249.58	249.58	1.25	250.82

City of Belmont
Sewer Treatment Facilities Charges
Fiscal Year 2026/27

APN	County Use Code	Dwelling Units / Rooms / Beds / Students	Building Sq. Ft.	Billing Units	Rate Description	Rate	Sewer Treatment Facility Charge	County Collection Fee	Total Charge (1)
043-272-210	01	1	-	1.00	SINGLE-FAMILY HOME	249.58	249.58	1.25	250.82
043-272-220	01	1	-	1.00	SINGLE-FAMILY HOME	249.58	249.58	1.25	250.82
043-272-230	01	1	-	1.00	SINGLE-FAMILY HOME	249.58	249.58	1.25	250.82
043-272-240	01	1	-	1.00	SINGLE-FAMILY HOME	249.58	249.58	1.25	250.82
043-272-250	01	1	-	1.00	SINGLE-FAMILY HOME	249.58	249.58	1.25	250.82
043-272-260	01	1	-	1.00	SINGLE-FAMILY HOME	249.58	249.58	1.25	250.82
043-272-270	01	1	-	1.00	SINGLE-FAMILY HOME	249.58	249.58	1.25	250.82
043-272-290	01	1	-	1.00	SINGLE-FAMILY HOME	249.58	249.58	1.25	250.82
043-272-300	01	1	-	1.00	SINGLE-FAMILY HOME	249.58	249.58	1.25	250.82
043-272-310	01	1	-	1.00	SINGLE-FAMILY HOME	249.58	249.58	1.25	250.82
043-272-330	01	1	-	1.00	SINGLE-FAMILY HOME	249.58	249.58	1.25	250.82
043-272-350	01	1	-	1.00	SINGLE-FAMILY HOME	249.58	249.58	1.25	250.82
043-272-360	01	1	-	1.00	SINGLE-FAMILY HOME	249.58	249.58	1.25	250.82
043-272-370	01	1	-	1.00	SINGLE-FAMILY HOME	249.58	249.58	1.25	250.82
043-272-380	01	1	-	1.00	SINGLE-FAMILY HOME	249.58	249.58	1.25	250.82
043-272-390	01	1	-	1.00	SINGLE-FAMILY HOME	249.58	249.58	1.25	250.82
043-272-400	84	-	-	-	N/A	-	-	-	0.00
043-273-010	01	1	-	1.00	SINGLE-FAMILY HOME	249.58	249.58	1.25	250.82
043-273-020	01	1	-	1.00	SINGLE-FAMILY HOME	249.58	249.58	1.25	250.82
043-273-040	01	1	-	1.00	SINGLE-FAMILY HOME	249.58	249.58	1.25	250.82
043-273-050	01	1	-	1.00	SINGLE-FAMILY HOME	249.58	249.58	1.25	250.82
043-273-060	01	1	-	1.00	SINGLE-FAMILY HOME	249.58	249.58	1.25	250.82
043-273-070	01	1	-	1.00	SINGLE-FAMILY HOME	249.58	249.58	1.25	250.82
043-273-080	01	1	-	1.00	SINGLE-FAMILY HOME	249.58	249.58	1.25	250.82
043-273-090	01	1	-	1.00	SINGLE-FAMILY HOME	249.58	249.58	1.25	250.82
043-273-100	01	1	-	1.00	SINGLE-FAMILY HOME	249.58	249.58	1.25	250.82
043-273-110	01	1	-	1.00	SINGLE-FAMILY HOME	249.58	249.58	1.25	250.82
043-273-120	01	1	-	1.00	SINGLE-FAMILY HOME	249.58	249.58	1.25	250.82
043-273-130	01	1	-	1.00	SINGLE-FAMILY HOME	249.58	249.58	1.25	250.82
043-273-140	01	1	-	1.00	SINGLE-FAMILY HOME	249.58	249.58	1.25	250.82
043-273-150	01	1	-	1.00	SINGLE-FAMILY HOME	249.58	249.58	1.25	250.82
043-273-160	01	1	-	1.00	SINGLE-FAMILY HOME	249.58	249.58	1.25	250.82
043-273-170	01	1	-	1.00	SINGLE-FAMILY HOME	249.58	249.58	1.25	250.82
043-273-220	01	1	-	1.00	SINGLE-FAMILY HOME	249.58	249.58	1.25	250.82
043-273-230	01	1	-	1.00	SINGLE-FAMILY HOME	249.58	249.58	1.25	250.82
043-273-240	01	1	-	1.00	SINGLE-FAMILY HOME	249.58	249.58	1.25	250.82
043-273-250	01	1	-	1.00	SINGLE-FAMILY HOME	249.58	249.58	1.25	250.82
043-273-260	01	1	-	1.00	SINGLE-FAMILY HOME	249.58	249.58	1.25	250.82
043-273-270	01	1	-	1.00	SINGLE-FAMILY HOME	249.58	249.58	1.25	250.82
043-273-280	01	1	-	1.00	SINGLE-FAMILY HOME	249.58	249.58	1.25	250.82
043-273-290	01	1	-	1.00	SINGLE-FAMILY HOME	249.58	249.58	1.25	250.82
043-273-300	01	1	-	1.00	SINGLE-FAMILY HOME	249.58	249.58	1.25	250.82
043-273-310	01	1	-	1.00	SINGLE-FAMILY HOME	249.58	249.58	1.25	250.82
043-273-320	01	1	-	1.00	SINGLE-FAMILY HOME	249.58	249.58	1.25	250.82
043-273-330	01	1	-	1.00	SINGLE-FAMILY HOME	249.58	249.58	1.25	250.82
043-273-340	01	1	-	1.00	SINGLE-FAMILY HOME	249.58	249.58	1.25	250.82
043-273-350	01	1	-	1.00	SINGLE-FAMILY HOME	249.58	249.58	1.25	250.82
043-273-360	01	1	-	1.00	SINGLE-FAMILY HOME	249.58	249.58	1.25	250.82
043-273-380	01	1	-	1.00	SINGLE-FAMILY HOME	249.58	249.58	1.25	250.82
043-273-390	01	1	-	1.00	SINGLE-FAMILY HOME	249.58	249.58	1.25	250.82
043-273-410	01	1	-	1.00	SINGLE-FAMILY HOME	249.58	249.58	1.25	250.82
043-273-430	01	1	-	1.00	SINGLE-FAMILY HOME	249.58	249.58	1.25	250.82
043-273-450	01	1	-	1.00	SINGLE-FAMILY HOME	249.58	249.58	1.25	250.82
043-273-460	01	1	-	1.00	SINGLE-FAMILY HOME	249.58	249.58	1.25	250.82
043-273-470	01	1	-	1.00	SINGLE-FAMILY HOME	249.58	249.58	1.25	250.82
043-273-480	01	1	-	1.00	SINGLE-FAMILY HOME	249.58	249.58	1.25	250.82
043-273-490	01	1	-	1.00	SINGLE-FAMILY HOME	249.58	249.58	1.25	250.82
043-273-510	01	1	-	1.00	SINGLE-FAMILY HOME	249.58	249.58	1.25	250.82
043-273-520	00	-	-	-	N/A	-	-	-	0.00
043-273-530	00	-	-	-	N/A	-	-	-	0.00
043-274-010	01	1	-	1.00	SINGLE-FAMILY HOME	249.58	249.58	1.25	250.82
043-274-020	01	1	-	1.00	SINGLE-FAMILY HOME	249.58	249.58	1.25	250.82
043-274-030	01	1	-	1.00	SINGLE-FAMILY HOME	249.58	249.58	1.25	250.82
043-274-040	01	1	-	1.00	SINGLE-FAMILY HOME	249.58	249.58	1.25	250.82
043-274-050	01	1	-	1.00	SINGLE-FAMILY HOME	249.58	249.58	1.25	250.82

City of Belmont
Sewer Treatment Facilities Charges
Fiscal Year 2026/27

APN	County Use Code	Dwelling Units / Rooms / Beds / Students	Building Sq. Ft.	Billing Units	Rate Description	Rate	Sewer Treatment Facility Charge	County Collection Fee	Total Charge (1)
043-274-060	01	1	-	1.00	SINGLE-FAMILY HOME	249.58	249.58	1.25	250.82
043-274-070	01	1	-	1.00	SINGLE-FAMILY HOME	249.58	249.58	1.25	250.82
043-274-080	01	1	-	1.00	SINGLE-FAMILY HOME	249.58	249.58	1.25	250.82
043-274-090	01	1	-	1.00	SINGLE-FAMILY HOME	249.58	249.58	1.25	250.82
043-274-100	01	1	-	1.00	SINGLE-FAMILY HOME	249.58	249.58	1.25	250.82
043-274-110	01	1	-	1.00	SINGLE-FAMILY HOME	249.58	249.58	1.25	250.82
043-274-120	01	1	-	1.00	SINGLE-FAMILY HOME	249.58	249.58	1.25	250.82
043-274-130	01	1	-	1.00	SINGLE-FAMILY HOME	249.58	249.58	1.25	250.82
043-274-140	01	1	-	1.00	SINGLE-FAMILY HOME	249.58	249.58	1.25	250.82
043-274-150	01	1	-	1.00	SINGLE-FAMILY HOME	249.58	249.58	1.25	250.82
043-274-160	01	1	-	1.00	SINGLE-FAMILY HOME	249.58	249.58	1.25	250.82
043-274-190	01	1	-	1.00	SINGLE-FAMILY HOME	249.58	249.58	1.25	250.82
043-274-210	01	1	-	1.00	SINGLE-FAMILY HOME	249.58	249.58	1.25	250.82
043-274-220	00	-	-	-	N/A	-	-	-	0.00
043-275-010	01	1	-	1.00	SINGLE-FAMILY HOME	249.58	249.58	1.25	250.82
043-275-020	01	1	-	1.00	SINGLE-FAMILY HOME	249.58	249.58	1.25	250.82
043-275-030	01	1	-	1.00	SINGLE-FAMILY HOME	249.58	249.58	1.25	250.82
043-275-040	01	1	-	1.00	SINGLE-FAMILY HOME	249.58	249.58	1.25	250.82
043-275-050	00	-	-	-	N/A	-	-	-	0.00
043-275-060	01	1	-	1.00	SINGLE-FAMILY HOME	249.58	249.58	1.25	250.82
043-275-070	01	1	-	1.00	SINGLE-FAMILY HOME	249.58	249.58	1.25	250.82
043-275-080	01	1	-	1.00	SINGLE-FAMILY HOME	249.58	249.58	1.25	250.82
043-275-090	01	1	-	1.00	SINGLE-FAMILY HOME	249.58	249.58	1.25	250.82
043-275-100	01	1	-	1.00	SINGLE-FAMILY HOME	249.58	249.58	1.25	250.82
043-275-110	01	1	-	1.00	SINGLE-FAMILY HOME	249.58	249.58	1.25	250.82
043-275-120	01	1	-	1.00	SINGLE-FAMILY HOME	249.58	249.58	1.25	250.82
043-275-130	01	1	-	1.00	SINGLE-FAMILY HOME	249.58	249.58	1.25	250.82
043-275-140	01	1	-	1.00	SINGLE-FAMILY HOME	249.58	249.58	1.25	250.82
043-275-170	01	1	-	1.00	SINGLE-FAMILY HOME	249.58	249.58	1.25	250.82
043-275-180	01	1	-	1.00	SINGLE-FAMILY HOME	249.58	249.58	1.25	250.82
043-275-190	01	1	-	1.00	SINGLE-FAMILY HOME	249.58	249.58	1.25	250.82
043-275-230	01	1	-	1.00	SINGLE-FAMILY HOME	249.58	249.58	1.25	250.82
043-275-240	01	1	-	1.00	SINGLE-FAMILY HOME	249.58	249.58	1.25	250.82
043-275-250	01	1	-	1.00	SINGLE-FAMILY HOME	249.58	249.58	1.25	250.82
043-275-260	01	1	-	1.00	SINGLE-FAMILY HOME	249.58	249.58	1.25	250.82
043-275-270	01	1	-	1.00	SINGLE-FAMILY HOME	249.58	249.58	1.25	250.82
043-275-280	01	1	-	1.00	SINGLE-FAMILY HOME	249.58	249.58	1.25	250.82
043-275-290	01	1	-	1.00	SINGLE-FAMILY HOME	249.58	249.58	1.25	250.82
043-275-310	01	1	-	1.00	SINGLE-FAMILY HOME	249.58	249.58	1.25	250.82
043-275-320	01	1	-	1.00	SINGLE-FAMILY HOME	249.58	249.58	1.25	250.82
043-275-330	01	1	-	1.00	SINGLE-FAMILY HOME	249.58	249.58	1.25	250.82
043-275-340	01	1	-	1.00	SINGLE-FAMILY HOME	249.58	249.58	1.25	250.82
043-275-350	01	1	-	1.00	SINGLE-FAMILY HOME	249.58	249.58	1.25	250.82
043-275-360	01	1	-	1.00	SINGLE-FAMILY HOME	249.58	249.58	1.25	250.82
043-281-010	01	1	-	1.00	SINGLE-FAMILY HOME	249.58	249.58	1.25	250.82
043-281-020	01	1	-	1.00	SINGLE-FAMILY HOME	249.58	249.58	1.25	250.82
043-281-030	01	1	-	1.00	SINGLE-FAMILY HOME	249.58	249.58	1.25	250.82
043-281-040	01	1	-	1.00	SINGLE-FAMILY HOME	249.58	249.58	1.25	250.82
043-281-050	01	1	-	1.00	SINGLE-FAMILY HOME	249.58	249.58	1.25	250.82
043-281-060	01	1	-	1.00	SINGLE-FAMILY HOME	249.58	249.58	1.25	250.82
043-281-070	01	1	-	1.00	SINGLE-FAMILY HOME	249.58	249.58	1.25	250.82
043-281-080	01	1	-	1.00	SINGLE-FAMILY HOME	249.58	249.58	1.25	250.82
043-281-090	01	1	-	1.00	SINGLE-FAMILY HOME	249.58	249.58	1.25	250.82
043-281-100	01	1	-	1.00	SINGLE-FAMILY HOME	249.58	249.58	1.25	250.82
043-281-120	01	1	-	1.00	SINGLE-FAMILY HOME	249.58	249.58	1.25	250.82
043-281-130	01	1	-	1.00	SINGLE-FAMILY HOME	249.58	249.58	1.25	250.82
043-281-140	01	1	-	1.00	SINGLE-FAMILY HOME	249.58	249.58	1.25	250.82
043-281-150	01	1	-	1.00	SINGLE-FAMILY HOME	249.58	249.58	1.25	250.82
043-281-160	01	1	-	1.00	SINGLE-FAMILY HOME	249.58	249.58	1.25	250.82
043-281-170	01	1	-	1.00	SINGLE-FAMILY HOME	249.58	249.58	1.25	250.82
043-281-180	01	1	-	1.00	SINGLE-FAMILY HOME	249.58	249.58	1.25	250.82
043-281-190	01	1	-	1.00	SINGLE-FAMILY HOME	249.58	249.58	1.25	250.82
043-281-200	01	1	-	1.00	SINGLE-FAMILY HOME	249.58	249.58	1.25	250.82
043-281-210	01	1	-	1.00	SINGLE-FAMILY HOME	249.58	249.58	1.25	250.82
043-281-220	01	1	-	1.00	SINGLE-FAMILY HOME	249.58	249.58	1.25	250.82

City of Belmont
Sewer Treatment Facilities Charges
Fiscal Year 2026/27

APN	County Use Code	Dwelling Units / Rooms / Beds / Students	Building Sq. Ft.	Billing Units	Rate Description	Rate	Sewer Treatment Facility Charge	County Collection Fee	Total Charge (1)
043-281-230	01	1	-	1.00	SINGLE-FAMILY HOME	249.58	249.58	1.25	250.82
043-281-240	01	1	-	1.00	SINGLE-FAMILY HOME	249.58	249.58	1.25	250.82
043-281-250	01	1	-	1.00	SINGLE-FAMILY HOME	249.58	249.58	1.25	250.82
043-281-260	01	1	-	1.00	SINGLE-FAMILY HOME	249.58	249.58	1.25	250.82
043-281-270	01	1	-	1.00	SINGLE-FAMILY HOME	249.58	249.58	1.25	250.82
043-281-280	01	1	-	1.00	SINGLE-FAMILY HOME	249.58	249.58	1.25	250.82
043-281-290	01	1	-	1.00	SINGLE-FAMILY HOME	249.58	249.58	1.25	250.82
043-281-300	01	1	-	1.00	SINGLE-FAMILY HOME	249.58	249.58	1.25	250.82
043-281-310	01	1	-	1.00	SINGLE-FAMILY HOME	249.58	249.58	1.25	250.82
043-281-320	01	1	-	1.00	SINGLE-FAMILY HOME	249.58	249.58	1.25	250.82
043-281-330	01	1	-	1.00	SINGLE-FAMILY HOME	249.58	249.58	1.25	250.82
043-281-360	01	1	-	1.00	SINGLE-FAMILY HOME	249.58	249.58	1.25	250.82
043-282-010	01	1	-	1.00	SINGLE-FAMILY HOME	249.58	249.58	1.25	250.82
043-282-040	01	1	-	1.00	SINGLE-FAMILY HOME	249.58	249.58	1.25	250.82
043-282-050	01	1	-	1.00	SINGLE-FAMILY HOME	249.58	249.58	1.25	250.82
043-282-060	01	1	-	1.00	SINGLE-FAMILY HOME	249.58	249.58	1.25	250.82
043-282-070	01	1	-	1.00	SINGLE-FAMILY HOME	249.58	249.58	1.25	250.82
043-282-080	01	1	-	1.00	SINGLE-FAMILY HOME	249.58	249.58	1.25	250.82
043-282-090	01	1	-	1.00	SINGLE-FAMILY HOME	249.58	249.58	1.25	250.82
043-282-100	01	1	-	1.00	SINGLE-FAMILY HOME	249.58	249.58	1.25	250.82
043-282-120	01	1	-	1.00	SINGLE-FAMILY HOME	249.58	249.58	1.25	250.82
043-282-130	01	1	-	1.00	SINGLE-FAMILY HOME	249.58	249.58	1.25	250.82
043-282-140	01	1	-	1.00	SINGLE-FAMILY HOME	249.58	249.58	1.25	250.82
043-282-150	01	1	-	1.00	SINGLE-FAMILY HOME	249.58	249.58	1.25	250.82
043-282-160	01	1	-	1.00	SINGLE-FAMILY HOME	249.58	249.58	1.25	250.82
043-282-170	01	1	-	1.00	SINGLE-FAMILY HOME	249.58	249.58	1.25	250.82
043-282-180	01	1	-	1.00	SINGLE-FAMILY HOME	249.58	249.58	1.25	250.82
043-282-190	01	1	-	1.00	SINGLE-FAMILY HOME	249.58	249.58	1.25	250.82
043-282-200	01	1	-	1.00	SINGLE-FAMILY HOME	249.58	249.58	1.25	250.82
043-290-010	01	1	-	1.00	SINGLE-FAMILY HOME	249.58	249.58	1.25	250.82
043-290-020	01	1	-	1.00	SINGLE-FAMILY HOME	249.58	249.58	1.25	250.82
043-290-030	01	1	-	1.00	SINGLE-FAMILY HOME	249.58	249.58	1.25	250.82
043-290-040	01	1	-	1.00	SINGLE-FAMILY HOME	249.58	249.58	1.25	250.82
043-290-050	01	1	-	1.00	SINGLE-FAMILY HOME	249.58	249.58	1.25	250.82
043-290-060	01	1	-	1.00	SINGLE-FAMILY HOME	249.58	249.58	1.25	250.82
043-290-070	01	1	-	1.00	SINGLE-FAMILY HOME	249.58	249.58	1.25	250.82
043-290-080	01	1	-	1.00	SINGLE-FAMILY HOME	249.58	249.58	1.25	250.82
043-290-090	01	1	-	1.00	SINGLE-FAMILY HOME	249.58	249.58	1.25	250.82
043-290-100	01	1	-	1.00	SINGLE-FAMILY HOME	249.58	249.58	1.25	250.82
043-290-110	01	1	-	1.00	SINGLE-FAMILY HOME	249.58	249.58	1.25	250.82
043-290-120	01	1	-	1.00	SINGLE-FAMILY HOME	249.58	249.58	1.25	250.82
043-290-130	01	1	-	1.00	SINGLE-FAMILY HOME	249.58	249.58	1.25	250.82
043-290-150	01	1	-	1.00	SINGLE-FAMILY HOME	249.58	249.58	1.25	250.82
043-290-160	01	1	-	1.00	SINGLE-FAMILY HOME	249.58	249.58	1.25	250.82
043-290-170	01	1	-	1.00	SINGLE-FAMILY HOME	249.58	249.58	1.25	250.82
043-290-180	01	1	-	1.00	SINGLE-FAMILY HOME	249.58	249.58	1.25	250.82
043-290-190	01	1	-	1.00	SINGLE-FAMILY HOME	249.58	249.58	1.25	250.82
043-290-200	01	1	-	1.00	SINGLE-FAMILY HOME	249.58	249.58	1.25	250.82
043-290-210	01	1	-	1.00	SINGLE-FAMILY HOME	249.58	249.58	1.25	250.82
043-290-220	01	1	-	1.00	SINGLE-FAMILY HOME	249.58	249.58	1.25	250.82
043-290-230	01	1	-	1.00	SINGLE-FAMILY HOME	249.58	249.58	1.25	250.82
043-290-240	01	1	-	1.00	SINGLE-FAMILY HOME	249.58	249.58	1.25	250.82
043-290-250	01	1	-	1.00	SINGLE-FAMILY HOME	249.58	249.58	1.25	250.82
043-290-260	01	1	-	1.00	SINGLE-FAMILY HOME	249.58	249.58	1.25	250.82
043-290-300	01	1	-	1.00	SINGLE-FAMILY HOME	249.58	249.58	1.25	250.82
043-290-310	01	1	-	1.00	SINGLE-FAMILY HOME	249.58	249.58	1.25	250.82
043-290-320	01	1	-	1.00	SINGLE-FAMILY HOME	249.58	249.58	1.25	250.82
043-290-330	01	1	-	1.00	SINGLE-FAMILY HOME	249.58	249.58	1.25	250.82
043-290-340	01	1	-	1.00	SINGLE-FAMILY HOME	249.58	249.58	1.25	250.82
043-290-350	01	1	-	1.00	SINGLE-FAMILY HOME	249.58	249.58	1.25	250.82
043-290-360	01	1	-	1.00	SINGLE-FAMILY HOME	249.58	249.58	1.25	250.82
043-290-370	01	1	-	1.00	SINGLE-FAMILY HOME	249.58	249.58	1.25	250.82
043-290-380	01	1	-	1.00	SINGLE-FAMILY HOME	249.58	249.58	1.25	250.82
043-290-390	01	1	-	1.00	SINGLE-FAMILY HOME	249.58	249.58	1.25	250.82
043-290-400	01	1	-	1.00	SINGLE-FAMILY HOME	249.58	249.58	1.25	250.82

City of Belmont
Sewer Treatment Facilities Charges
Fiscal Year 2026/27

APN	County Use Code	Dwelling Units / Rooms / Beds / Students	Building Sq. Ft.	Billing Units	Rate Description	Rate	Sewer Treatment Facility Charge	County Collection Fee	Total Charge (1)
043-290-420	01	1	-	1.00	SINGLE-FAMILY HOME	249.58	249.58	1.25	250.82
043-290-430	01	1	-	1.00	SINGLE-FAMILY HOME	249.58	249.58	1.25	250.82
043-290-440	01	1	-	1.00	SINGLE-FAMILY HOME	249.58	249.58	1.25	250.82
043-290-450	01	1	-	1.00	SINGLE-FAMILY HOME	249.58	249.58	1.25	250.82
043-290-460	01	1	-	1.00	SINGLE-FAMILY HOME	249.58	249.58	1.25	250.82
043-290-470	01	1	-	1.00	SINGLE-FAMILY HOME	249.58	249.58	1.25	250.82
043-290-480	01	1	-	1.00	SINGLE-FAMILY HOME	249.58	249.58	1.25	250.82
043-290-490	01	1	-	1.00	SINGLE-FAMILY HOME	249.58	249.58	1.25	250.82
043-290-500	01	1	-	1.00	SINGLE-FAMILY HOME	249.58	249.58	1.25	250.82
043-290-510	01	1	-	1.00	SINGLE-FAMILY HOME	249.58	249.58	1.25	250.82
043-290-520	01	1	-	1.00	SINGLE-FAMILY HOME	249.58	249.58	1.25	250.82
043-290-530	01	1	-	1.00	SINGLE-FAMILY HOME	249.58	249.58	1.25	250.82
043-290-540	01	1	-	1.00	SINGLE-FAMILY HOME	249.58	249.58	1.25	250.82
043-290-550	01	1	-	1.00	SINGLE-FAMILY HOME	249.58	249.58	1.25	250.82
043-290-560	01	1	-	1.00	SINGLE-FAMILY HOME	249.58	249.58	1.25	250.82
043-290-570	01	1	-	1.00	SINGLE-FAMILY HOME	249.58	249.58	1.25	250.82
043-290-580	01	1	-	1.00	SINGLE-FAMILY HOME	249.58	249.58	1.25	250.82
043-290-590	01	1	-	1.00	SINGLE-FAMILY HOME	249.58	249.58	1.25	250.82
043-290-600	01	1	-	1.00	SINGLE-FAMILY HOME	249.58	249.58	1.25	250.82
043-290-620	29	-	9,818	9.82	SCHOOL	163.69	1,607.10	1.25	1,608.34
043-290-630	69	-	-	-	N/A - GOV'T OWNED	-	-	-	0.00
043-290-640	72	-	33,328	33.33	SCHOOL	163.69	5,455.46	1.25	5,456.70
043-301-010	01	1	-	1.00	SINGLE-FAMILY HOME	249.58	249.58	1.25	250.82
043-301-020	01	1	-	1.00	SINGLE-FAMILY HOME	249.58	249.58	1.25	250.82
043-301-030	01	1	-	1.00	SINGLE-FAMILY HOME	249.58	249.58	1.25	250.82
043-301-040	01	1	-	1.00	SINGLE-FAMILY HOME	249.58	249.58	1.25	250.82
043-301-050	01	1	-	1.00	SINGLE-FAMILY HOME	249.58	249.58	1.25	250.82
043-301-060	01	1	-	1.00	SINGLE-FAMILY HOME	249.58	249.58	1.25	250.82
043-301-070	01	1	-	1.00	SINGLE-FAMILY HOME	249.58	249.58	1.25	250.82
043-301-080	01	1	-	1.00	SINGLE-FAMILY HOME	249.58	249.58	1.25	250.82
043-301-090	01	1	-	1.00	SINGLE-FAMILY HOME	249.58	249.58	1.25	250.82
043-301-100	01	1	-	1.00	SINGLE-FAMILY HOME	249.58	249.58	1.25	250.82
043-301-110	01	1	-	1.00	SINGLE-FAMILY HOME	249.58	249.58	1.25	250.82
043-301-120	01	1	-	1.00	SINGLE-FAMILY HOME	249.58	249.58	1.25	250.82
043-301-130	01	1	-	1.00	SINGLE-FAMILY HOME	249.58	249.58	1.25	250.82
043-301-140	01	1	-	1.00	SINGLE-FAMILY HOME	249.58	249.58	1.25	250.82
043-301-150	01	1	-	1.00	SINGLE-FAMILY HOME	249.58	249.58	1.25	250.82
043-301-160	01	1	-	1.00	SINGLE-FAMILY HOME	249.58	249.58	1.25	250.82
043-301-170	00	-	-	-	N/A	-	-	-	0.00
043-301-180	00	-	-	-	N/A	-	-	-	0.00
043-301-190	01	1	-	1.00	SINGLE-FAMILY HOME	249.58	249.58	1.25	250.82
043-301-200	01	1	-	1.00	SINGLE-FAMILY HOME	249.58	249.58	1.25	250.82
043-301-210	01	1	-	1.00	SINGLE-FAMILY HOME	249.58	249.58	1.25	250.82
043-301-220	01	1	-	1.00	SINGLE-FAMILY HOME	249.58	249.58	1.25	250.82
043-301-230	01	1	-	1.00	SINGLE-FAMILY HOME	249.58	249.58	1.25	250.82
043-301-240	01	1	-	1.00	SINGLE-FAMILY HOME	249.58	249.58	1.25	250.82
043-301-250	01	1	-	1.00	SINGLE-FAMILY HOME	249.58	249.58	1.25	250.82
043-301-260	01	1	-	1.00	SINGLE-FAMILY HOME	249.58	249.58	1.25	250.82
043-301-280	01	1	-	1.00	SINGLE-FAMILY HOME	249.58	249.58	1.25	250.82
043-301-290	01	1	-	1.00	SINGLE-FAMILY HOME	249.58	249.58	1.25	250.82
043-301-300	01	1	-	1.00	SINGLE-FAMILY HOME	249.58	249.58	1.25	250.82
043-301-310	01	1	-	1.00	SINGLE-FAMILY HOME	249.58	249.58	1.25	250.82
043-301-320	01	1	-	1.00	SINGLE-FAMILY HOME	249.58	249.58	1.25	250.82
043-301-330	01	1	-	1.00	SINGLE-FAMILY HOME	249.58	249.58	1.25	250.82
043-301-340	01	1	-	1.00	SINGLE-FAMILY HOME	249.58	249.58	1.25	250.82
043-302-010	01	1	-	1.00	SINGLE-FAMILY HOME	249.58	249.58	1.25	250.82
043-302-020	01	1	-	1.00	SINGLE-FAMILY HOME	249.58	249.58	1.25	250.82
043-302-040	01	1	-	1.00	SINGLE-FAMILY HOME	249.58	249.58	1.25	250.82
043-302-050	01	1	-	1.00	SINGLE-FAMILY HOME	249.58	249.58	1.25	250.82
043-302-070	01	1	-	1.00	SINGLE-FAMILY HOME	249.58	249.58	1.25	250.82
043-302-080	01	1	-	1.00	SINGLE-FAMILY HOME	249.58	249.58	1.25	250.82
043-302-090	01	1	-	1.00	SINGLE-FAMILY HOME	249.58	249.58	1.25	250.82
043-302-100	01	1	-	1.00	SINGLE-FAMILY HOME	249.58	249.58	1.25	250.82
043-302-110	01	1	-	1.00	SINGLE-FAMILY HOME	249.58	249.58	1.25	250.82
043-302-120	01	1	-	1.00	SINGLE-FAMILY HOME	249.58	249.58	1.25	250.82

City of Belmont
Sewer Treatment Facilities Charges
Fiscal Year 2026/27

APN	County Use Code	Dwelling Units / Rooms / Beds / Students	Building Sq. Ft.	Billing Units	Rate Description	Rate	Sewer Treatment Facility Charge	County Collection Fee	Total Charge (1)
043-302-170	01	1	-	1.00	SINGLE-FAMILY HOME	249.58	249.58	1.25	250.82
043-302-180	01	1	-	1.00	SINGLE-FAMILY HOME	249.58	249.58	1.25	250.82
043-302-190	01	1	2,280	1.00	SINGLE-FAMILY HOME	249.58	249.58	1.25	250.82
043-302-230	00	-	-	-	N/A	-	-	-	0.00
043-302-240	01	1	-	1.00	SINGLE-FAMILY HOME	249.58	249.58	1.25	250.82
043-302-260	01	1	-	1.00	SINGLE-FAMILY HOME	249.58	249.58	1.25	250.82
043-302-270	01	1	-	1.00	SINGLE-FAMILY HOME	249.58	249.58	1.25	250.82
043-302-280	01	1	-	1.00	SINGLE-FAMILY HOME	249.58	249.58	1.25	250.82
043-302-290	01	1	-	1.00	SINGLE-FAMILY HOME	249.58	249.58	1.25	250.82
043-302-310	01	1	-	1.00	SINGLE-FAMILY HOME	249.58	249.58	1.25	250.82
043-302-340	01	1	-	1.00	SINGLE-FAMILY HOME	249.58	249.58	1.25	250.82
043-302-350	01	1	-	1.00	SINGLE-FAMILY HOME	249.58	249.58	1.25	250.82
043-302-360	01	1	-	1.00	SINGLE-FAMILY HOME	249.58	249.58	1.25	250.82
043-302-370	01	1	-	1.00	SINGLE-FAMILY HOME	249.58	249.58	1.25	250.82
043-302-410	01	1	-	1.00	SINGLE-FAMILY HOME	249.58	249.58	1.25	250.82
043-302-420	01	1	-	1.00	SINGLE-FAMILY HOME	249.58	249.58	1.25	250.82
043-302-430	01	1	-	1.00	SINGLE-FAMILY HOME	249.58	249.58	1.25	250.82
043-302-440	01	1	-	1.00	SINGLE-FAMILY HOME	249.58	249.58	1.25	250.82
043-302-480	01	1	-	1.00	SINGLE-FAMILY HOME	249.58	249.58	1.25	250.82
043-302-510	01	1	-	1.00	SINGLE-FAMILY HOME	249.58	249.58	1.25	250.82
043-302-520	01	1	-	1.00	SINGLE-FAMILY HOME	249.58	249.58	1.25	250.82
043-311-010	01	1	-	1.00	SINGLE-FAMILY HOME	249.58	249.58	1.25	250.82
043-311-020	01	1	-	1.00	SINGLE-FAMILY HOME	249.58	249.58	1.25	250.82
043-311-030	01	1	-	1.00	SINGLE-FAMILY HOME	249.58	249.58	1.25	250.82
043-311-040	01	1	-	1.00	SINGLE-FAMILY HOME	249.58	249.58	1.25	250.82
043-311-070	01	1	-	1.00	SINGLE-FAMILY HOME	249.58	249.58	1.25	250.82
043-311-080	01	1	-	1.00	SINGLE-FAMILY HOME	249.58	249.58	1.25	250.82
043-311-090	01	1	-	1.00	SINGLE-FAMILY HOME	249.58	249.58	1.25	250.82
043-311-100	01	1	-	1.00	SINGLE-FAMILY HOME	249.58	249.58	1.25	250.82
043-311-110	01	1	-	1.00	SINGLE-FAMILY HOME	249.58	249.58	1.25	250.82
043-311-120	01	1	-	1.00	SINGLE-FAMILY HOME	249.58	249.58	1.25	250.82
043-311-130	01	1	-	1.00	SINGLE-FAMILY HOME	249.58	249.58	1.25	250.82
043-311-140	01	1	-	1.00	SINGLE-FAMILY HOME	249.58	249.58	1.25	250.82
043-311-150	01	1	-	1.00	SINGLE-FAMILY HOME	249.58	249.58	1.25	250.82
043-311-160	01	1	-	1.00	SINGLE-FAMILY HOME	249.58	249.58	1.25	250.82
043-311-170	01	1	-	1.00	SINGLE-FAMILY HOME	249.58	249.58	1.25	250.82
043-311-200	01	1	-	1.00	SINGLE-FAMILY HOME	249.58	249.58	1.25	250.82
043-311-210	01	1	-	1.00	SINGLE-FAMILY HOME	249.58	249.58	1.25	250.82
043-311-240	01	1	-	1.00	SINGLE-FAMILY HOME	249.58	249.58	1.25	250.82
043-311-250	01	1	-	1.00	SINGLE-FAMILY HOME	249.58	249.58	1.25	250.82
043-311-260	01	1	-	1.00	SINGLE-FAMILY HOME	249.58	249.58	1.25	250.82
043-311-270	01	1	-	1.00	SINGLE-FAMILY HOME	249.58	249.58	1.25	250.82
043-311-280	01	1	-	1.00	SINGLE-FAMILY HOME	249.58	249.58	1.25	250.82
043-311-290	01	1	-	1.00	SINGLE-FAMILY HOME	249.58	249.58	1.25	250.82
043-311-300	01	1	-	1.00	SINGLE-FAMILY HOME	249.58	249.58	1.25	250.82
043-311-310	01	1	-	1.00	SINGLE-FAMILY HOME	249.58	249.58	1.25	250.82
043-311-320	01	1	-	1.00	SINGLE-FAMILY HOME	249.58	249.58	1.25	250.82
043-311-330	01	1	-	1.00	SINGLE-FAMILY HOME	249.58	249.58	1.25	250.82
043-311-340	01	1	-	1.00	SINGLE-FAMILY HOME	249.58	249.58	1.25	250.82
043-311-350	01	1	-	1.00	SINGLE-FAMILY HOME	249.58	249.58	1.25	250.82
043-311-360	01	1	-	1.00	SINGLE-FAMILY HOME	249.58	249.58	1.25	250.82
043-311-370	01	1	-	1.00	SINGLE-FAMILY HOME	249.58	249.58	1.25	250.82
043-311-380	01	1	-	1.00	SINGLE-FAMILY HOME	249.58	249.58	1.25	250.82
043-311-390	01	1	-	1.00	SINGLE-FAMILY HOME	249.58	249.58	1.25	250.82
043-311-400	01	1	-	1.00	SINGLE-FAMILY HOME	249.58	249.58	1.25	250.82
043-311-410	01	1	-	1.00	SINGLE-FAMILY HOME	249.58	249.58	1.25	250.82
043-311-420	01	1	-	1.00	SINGLE-FAMILY HOME	249.58	249.58	1.25	250.82
043-311-440	01	1	-	1.00	SINGLE-FAMILY HOME	249.58	249.58	1.25	250.82
043-311-470	01	1	-	1.00	SINGLE-FAMILY HOME	249.58	249.58	1.25	250.82
043-311-480	01	1	-	1.00	SINGLE-FAMILY HOME	249.58	249.58	1.25	250.82
043-311-490	01	1	-	1.00	SINGLE-FAMILY HOME	249.58	249.58	1.25	250.82
043-311-500	01	1	-	1.00	SINGLE-FAMILY HOME	249.58	249.58	1.25	250.82
043-311-510	01	1	-	1.00	SINGLE-FAMILY HOME	249.58	249.58	1.25	250.82
043-311-590	01	1	-	1.00	SINGLE-FAMILY HOME	249.58	249.58	1.25	250.82
043-311-630	01	1	-	1.00	SINGLE-FAMILY HOME	249.58	249.58	1.25	250.82

City of Belmont
Sewer Treatment Facilities Charges
Fiscal Year 2026/27

APN	County Use Code	Dwelling Units / Rooms / Beds / Students	Building Sq. Ft.	Billing Units	Rate Description	Rate	Sewer Treatment Facility Charge	County Collection Fee	Total Charge (1)
043-311-640	01	1	-	1.00	SINGLE-FAMILY HOME	249.58	249.58	1.25	250.82
043-311-700	01	1	-	1.00	SINGLE-FAMILY HOME	249.58	249.58	1.25	250.82
043-311-710	01	1	-	1.00	SINGLE-FAMILY HOME	249.58	249.58	1.25	250.82
043-311-720	01	1	-	1.00	SINGLE-FAMILY HOME	249.58	249.58	1.25	250.82
043-311-730	01	1	-	1.00	SINGLE-FAMILY HOME	249.58	249.58	1.25	250.82
043-311-740	01	1	-	1.00	SINGLE-FAMILY HOME	249.58	249.58	1.25	250.82
043-311-750	01	1	-	1.00	SINGLE-FAMILY HOME	249.58	249.58	1.25	250.82
043-311-760	01	1	-	1.00	SINGLE-FAMILY HOME	249.58	249.58	1.25	250.82
043-311-770	01	1	-	1.00	SINGLE-FAMILY HOME	249.58	249.58	1.25	250.82
043-311-780	01	1	-	1.00	SINGLE-FAMILY HOME	249.58	249.58	1.25	250.82
043-311-840	01	1	-	1.00	SINGLE-FAMILY HOME	249.58	249.58	1.25	250.82
043-311-850	01	1	-	1.00	SINGLE-FAMILY HOME	249.58	249.58	1.25	250.82
043-311-860	01	1	-	1.00	SINGLE-FAMILY HOME	249.58	249.58	1.25	250.82
043-312-040	01	1	-	1.00	SINGLE-FAMILY HOME	249.58	249.58	1.25	250.82
043-312-050	01	1	-	1.00	SINGLE-FAMILY HOME	249.58	249.58	1.25	250.82
043-312-080	01	1	-	1.00	SINGLE-FAMILY HOME	249.58	249.58	1.25	250.82
043-312-090	01	1	-	1.00	SINGLE-FAMILY HOME	249.58	249.58	1.25	250.82
043-312-100	01	1	-	1.00	SINGLE-FAMILY HOME	249.58	249.58	1.25	250.82
043-312-110	01	1	-	1.00	SINGLE-FAMILY HOME	249.58	249.58	1.25	250.82
043-312-140	01	1	-	1.00	SINGLE-FAMILY HOME	249.58	249.58	1.25	250.82
043-312-150	01	1	-	1.00	SINGLE-FAMILY HOME	249.58	249.58	1.25	250.82
043-312-160	01	1	-	1.00	SINGLE-FAMILY HOME	249.58	249.58	1.25	250.82
043-312-170	01	1	-	1.00	SINGLE-FAMILY HOME	249.58	249.58	1.25	250.82
043-312-190	01	1	-	1.00	SINGLE-FAMILY HOME	249.58	249.58	1.25	250.82
043-312-250	01	1	-	1.00	SINGLE-FAMILY HOME	249.58	249.58	1.25	250.82
043-313-010	01	1	-	1.00	SINGLE-FAMILY HOME	249.58	249.58	1.25	250.82
043-313-020	01	1	-	1.00	SINGLE-FAMILY HOME	249.58	249.58	1.25	250.82
043-313-030	01	1	-	1.00	SINGLE-FAMILY HOME	249.58	249.58	1.25	250.82
043-313-040	01	1	-	1.00	SINGLE-FAMILY HOME	249.58	249.58	1.25	250.82
043-313-050	01	1	-	1.00	SINGLE-FAMILY HOME	249.58	249.58	1.25	250.82
043-313-060	01	1	-	1.00	SINGLE-FAMILY HOME	249.58	249.58	1.25	250.82
043-313-070	01	1	-	1.00	SINGLE-FAMILY HOME	249.58	249.58	1.25	250.82
043-313-080	01	1	-	1.00	SINGLE-FAMILY HOME	249.58	249.58	1.25	250.82
043-313-120	01	1	-	1.00	SINGLE-FAMILY HOME	249.58	249.58	1.25	250.82
043-313-130	01	1	-	1.00	SINGLE-FAMILY HOME	249.58	249.58	1.25	250.82
043-313-140	01	1	-	1.00	SINGLE-FAMILY HOME	249.58	249.58	1.25	250.82
043-313-150	01	1	-	1.00	SINGLE-FAMILY HOME	249.58	249.58	1.25	250.82
043-313-160	01	1	-	1.00	SINGLE-FAMILY HOME	249.58	249.58	1.25	250.82
043-313-170	01	1	-	1.00	SINGLE-FAMILY HOME	249.58	249.58	1.25	250.82
043-313-180	01	1	-	1.00	SINGLE-FAMILY HOME	249.58	249.58	1.25	250.82
043-313-210	01	1	-	1.00	SINGLE-FAMILY HOME	249.58	249.58	1.25	250.82
043-313-230	01	1	-	1.00	SINGLE-FAMILY HOME	249.58	249.58	1.25	250.82
043-313-240	01	1	-	1.00	SINGLE-FAMILY HOME	249.58	249.58	1.25	250.82
043-313-250	01	1	-	1.00	SINGLE-FAMILY HOME	249.58	249.58	1.25	250.82
043-313-260	01	1	-	1.00	SINGLE-FAMILY HOME	249.58	249.58	1.25	250.82
043-313-290	01	1	-	1.00	SINGLE-FAMILY HOME	249.58	249.58	1.25	250.82
043-313-300	01	1	-	1.00	SINGLE-FAMILY HOME	249.58	249.58	1.25	250.82
043-321-010	01	1	-	1.00	SINGLE-FAMILY HOME	249.58	249.58	1.25	250.82
043-321-020	01	1	-	1.00	SINGLE-FAMILY HOME	249.58	249.58	1.25	250.82
043-321-030	01	1	-	1.00	SINGLE-FAMILY HOME	249.58	249.58	1.25	250.82
043-321-040	01	1	-	1.00	SINGLE-FAMILY HOME	249.58	249.58	1.25	250.82
043-321-050	01	1	-	1.00	SINGLE-FAMILY HOME	249.58	249.58	1.25	250.82
043-321-060	01	1	-	1.00	SINGLE-FAMILY HOME	249.58	249.58	1.25	250.82
043-321-070	01	1	-	1.00	SINGLE-FAMILY HOME	249.58	249.58	1.25	250.82
043-321-080	01	1	-	1.00	SINGLE-FAMILY HOME	249.58	249.58	1.25	250.82
043-321-110	01	1	-	1.00	SINGLE-FAMILY HOME	249.58	249.58	1.25	250.82
043-321-120	01	1	-	1.00	SINGLE-FAMILY HOME	249.58	249.58	1.25	250.82
043-321-130	01	1	-	1.00	SINGLE-FAMILY HOME	249.58	249.58	1.25	250.82
043-321-140	01	1	-	1.00	SINGLE-FAMILY HOME	249.58	249.58	1.25	250.82
043-321-150	01	1	-	1.00	SINGLE-FAMILY HOME	249.58	249.58	1.25	250.82
043-321-160	01	1	-	1.00	SINGLE-FAMILY HOME	249.58	249.58	1.25	250.82
043-321-170	01	1	-	1.00	SINGLE-FAMILY HOME	249.58	249.58	1.25	250.82
043-321-180	01	1	-	1.00	SINGLE-FAMILY HOME	249.58	249.58	1.25	250.82
043-321-190	01	1	-	1.00	SINGLE-FAMILY HOME	249.58	249.58	1.25	250.82
043-321-200	01	1	-	1.00	SINGLE-FAMILY HOME	249.58	249.58	1.25	250.82

City of Belmont
Sewer Treatment Facilities Charges
Fiscal Year 2026/27

APN	County Use Code	Dwelling Units / Rooms / Beds / Students	Building Sq. Ft.	Billing Units	Rate Description	Rate	Sewer Treatment Facility Charge	County Collection Fee	Total Charge (1)
043-321-210	01	1	-	1.00	SINGLE-FAMILY HOME	249.58	249.58	1.25	250.82
043-321-220	01	1	-	1.00	SINGLE-FAMILY HOME	249.58	249.58	1.25	250.82
043-321-250	01	1	-	1.00	SINGLE-FAMILY HOME	249.58	249.58	1.25	250.82
043-321-260	01	1	-	1.00	SINGLE-FAMILY HOME	249.58	249.58	1.25	250.82
043-321-270	01	1	-	1.00	SINGLE-FAMILY HOME	249.58	249.58	1.25	250.82
043-321-280	01	1	-	1.00	SINGLE-FAMILY HOME	249.58	249.58	1.25	250.82
043-321-290	01	1	-	1.00	SINGLE-FAMILY HOME	249.58	249.58	1.25	250.82
043-321-300	01	1	-	1.00	SINGLE-FAMILY HOME	249.58	249.58	1.25	250.82
043-321-310	01	1	-	1.00	SINGLE-FAMILY HOME	249.58	249.58	1.25	250.82
043-321-320	01	1	-	1.00	SINGLE-FAMILY HOME	249.58	249.58	1.25	250.82
043-321-330	01	1	-	1.00	SINGLE-FAMILY HOME	249.58	249.58	1.25	250.82
043-321-340	01	1	-	1.00	SINGLE-FAMILY HOME	249.58	249.58	1.25	250.82
043-321-350	01	1	-	1.00	SINGLE-FAMILY HOME	249.58	249.58	1.25	250.82
043-321-370	01	1	-	1.00	SINGLE-FAMILY HOME	249.58	249.58	1.25	250.82
043-321-380	01	1	-	1.00	SINGLE-FAMILY HOME	249.58	249.58	1.25	250.82
043-321-390	01	1	-	1.00	SINGLE-FAMILY HOME	249.58	249.58	1.25	250.82
043-321-400	01	1	-	1.00	SINGLE-FAMILY HOME	249.58	249.58	1.25	250.82
043-321-410	01	1	-	1.00	SINGLE-FAMILY HOME	249.58	249.58	1.25	250.82
043-321-420	01	1	-	1.00	SINGLE-FAMILY HOME	249.58	249.58	1.25	250.82
043-321-430	01	1	-	1.00	SINGLE-FAMILY HOME	249.58	249.58	1.25	250.82
043-321-440	01	1	-	1.00	SINGLE-FAMILY HOME	249.58	249.58	1.25	250.82
043-321-450	01	1	-	1.00	SINGLE-FAMILY HOME	249.58	249.58	1.25	250.82
043-321-460	01	1	-	1.00	SINGLE-FAMILY HOME	249.58	249.58	1.25	250.82
043-321-470	01	1	-	1.00	SINGLE-FAMILY HOME	249.58	249.58	1.25	250.82
043-321-480	01	1	-	1.00	SINGLE-FAMILY HOME	249.58	249.58	1.25	250.82
043-322-010	01	1	-	1.00	SINGLE-FAMILY HOME	249.58	249.58	1.25	250.82
043-322-020	01	1	-	1.00	SINGLE-FAMILY HOME	249.58	249.58	1.25	250.82
043-322-030	01	1	-	1.00	SINGLE-FAMILY HOME	249.58	249.58	1.25	250.82
043-322-100	00	-	-	-	N/A - GOV'T OWNED	-	-	-	0.00
043-322-160	01	1	-	1.00	SINGLE-FAMILY HOME	249.58	249.58	1.25	250.82
043-322-170	01	1	-	1.00	SINGLE-FAMILY HOME	249.58	249.58	1.25	250.82
043-322-180	01	1	-	1.00	SINGLE-FAMILY HOME	249.58	249.58	1.25	250.82
043-322-190	01	1	-	1.00	SINGLE-FAMILY HOME	249.58	249.58	1.25	250.82
043-322-200	01	1	-	1.00	SINGLE-FAMILY HOME	249.58	249.58	1.25	250.82
043-322-210	01	1	-	1.00	SINGLE-FAMILY HOME	249.58	249.58	1.25	250.82
043-322-220	01	1	-	1.00	SINGLE-FAMILY HOME	249.58	249.58	1.25	250.82
043-322-230	01	1	-	1.00	SINGLE-FAMILY HOME	249.58	249.58	1.25	250.82
043-322-240	01	1	-	1.00	SINGLE-FAMILY HOME	249.58	249.58	1.25	250.82
043-322-270	01	1	-	1.00	SINGLE-FAMILY HOME	249.58	249.58	1.25	250.82
043-322-290	01	1	-	1.00	SINGLE-FAMILY HOME	249.58	249.58	1.25	250.82
043-322-300	01	1	-	1.00	SINGLE-FAMILY HOME	249.58	249.58	1.25	250.82
043-322-310	01	1	-	1.00	SINGLE-FAMILY HOME	249.58	249.58	1.25	250.82
043-322-320	01	1	-	1.00	SINGLE-FAMILY HOME	249.58	249.58	1.25	250.82
043-322-330	01	1	-	1.00	SINGLE-FAMILY HOME	249.58	249.58	1.25	250.82
043-322-340	01	1	-	1.00	SINGLE-FAMILY HOME	249.58	249.58	1.25	250.82
043-322-360	01	1	-	1.00	SINGLE-FAMILY HOME	249.58	249.58	1.25	250.82
043-322-370	01	1	-	1.00	SINGLE-FAMILY HOME	249.58	249.58	1.25	250.82
043-322-390	01	1	-	1.00	SINGLE-FAMILY HOME	249.58	249.58	1.25	250.82
043-322-400	00	-	-	-	N/A	-	-	-	0.00
043-322-410	00	-	-	-	N/A	-	-	-	0.00
043-322-420	01	1	-	1.00	SINGLE-FAMILY HOME	249.58	249.58	1.25	250.82
043-322-430	01	1	-	1.00	SINGLE-FAMILY HOME	249.58	249.58	1.25	250.82
043-322-440	01	1	-	1.00	SINGLE-FAMILY HOME	249.58	249.58	1.25	250.82
043-322-450	01	1	-	1.00	SINGLE-FAMILY HOME	249.58	249.58	1.25	250.82
043-322-460	01	1	-	1.00	SINGLE-FAMILY HOME	249.58	249.58	1.25	250.82
043-322-480	01	1	-	1.00	SINGLE-FAMILY HOME	249.58	249.58	1.25	250.82
043-322-490	01	1	-	1.00	SINGLE-FAMILY HOME	249.58	249.58	1.25	250.82
043-322-510	01	1	-	1.00	SINGLE-FAMILY HOME	249.58	249.58	1.25	250.82
043-322-520	01	1	-	1.00	SINGLE-FAMILY HOME	249.58	249.58	1.25	250.82
043-322-530	01	1	-	1.00	SINGLE-FAMILY HOME	249.58	249.58	1.25	250.82
043-322-540	01	1	-	1.00	SINGLE-FAMILY HOME	249.58	249.58	1.25	250.82
043-322-580	00	-	-	-	N/A - GOV'T OWNED	-	-	-	0.00
043-322-590	00	-	-	-	N/A - GOV'T OWNED	-	-	-	0.00
043-322-600	00	-	-	-	N/A - GOV'T OWNED	-	-	-	0.00
043-322-630	01	1	-	1.00	SINGLE-FAMILY HOME	249.58	249.58	1.25	250.82

City of Belmont
Sewer Treatment Facilities Charges
Fiscal Year 2026/27

APN	County Use Code	Dwelling Units / Rooms / Beds / Students	Building Sq. Ft.	Billing Units	Rate Description	Rate	Sewer Treatment Facility Charge	County Collection Fee	Total Charge (1)
043-322-640	01	1	-	1.00	SINGLE-FAMILY HOME	249.58	249.58	1.25	250.82
043-322-650	01	1	-	1.00	SINGLE-FAMILY HOME	249.58	249.58	1.25	250.82
043-322-670	00	-	-	-	N/A	-	-	-	0.00
043-322-680	00	-	-	-	N/A	-	-	-	0.00
043-331-010	01	1	-	1.00	SINGLE-FAMILY HOME	249.58	249.58	1.25	250.82
043-331-020	01	1	-	1.00	SINGLE-FAMILY HOME	249.58	249.58	1.25	250.82
043-331-030	01	1	-	1.00	SINGLE-FAMILY HOME	249.58	249.58	1.25	250.82
043-331-040	01	1	-	1.00	SINGLE-FAMILY HOME	249.58	249.58	1.25	250.82
043-331-050	01	1	-	1.00	SINGLE-FAMILY HOME	249.58	249.58	1.25	250.82
043-331-060	01	1	-	1.00	SINGLE-FAMILY HOME	249.58	249.58	1.25	250.82
043-331-070	01	1	-	1.00	SINGLE-FAMILY HOME	249.58	249.58	1.25	250.82
043-331-080	01	1	-	1.00	SINGLE-FAMILY HOME	249.58	249.58	1.25	250.82
043-331-090	01	1	-	1.00	SINGLE-FAMILY HOME	249.58	249.58	1.25	250.82
043-331-100	01	1	-	1.00	SINGLE-FAMILY HOME	249.58	249.58	1.25	250.82
043-331-150	01	1	-	1.00	SINGLE-FAMILY HOME	249.58	249.58	1.25	250.82
043-331-160	01	1	-	1.00	SINGLE-FAMILY HOME	249.58	249.58	1.25	250.82
043-331-170	01	1	-	1.00	SINGLE-FAMILY HOME	249.58	249.58	1.25	250.82
043-331-180	01	1	-	1.00	SINGLE-FAMILY HOME	249.58	249.58	1.25	250.82
043-331-190	01	1	-	1.00	SINGLE-FAMILY HOME	249.58	249.58	1.25	250.82
043-331-200	01	1	-	1.00	SINGLE-FAMILY HOME	249.58	249.58	1.25	250.82
043-331-210	01	1	-	1.00	SINGLE-FAMILY HOME	249.58	249.58	1.25	250.82
043-331-220	01	1	-	1.00	SINGLE-FAMILY HOME	249.58	249.58	1.25	250.82
043-331-250	01	1	-	1.00	SINGLE-FAMILY HOME	249.58	249.58	1.25	250.82
043-331-260	01	1	-	1.00	SINGLE-FAMILY HOME	249.58	249.58	1.25	250.82
043-331-270	01	1	-	1.00	SINGLE-FAMILY HOME	249.58	249.58	1.25	250.82
043-331-280	01	1	-	1.00	SINGLE-FAMILY HOME	249.58	249.58	1.25	250.82
043-331-300	01	1	-	1.00	SINGLE-FAMILY HOME	249.58	249.58	1.25	250.82
043-331-320	01	1	-	1.00	SINGLE-FAMILY HOME	249.58	249.58	1.25	250.82
043-331-390	01	1	-	1.00	SINGLE-FAMILY HOME	249.58	249.58	1.25	250.82
043-331-400	01	1	-	1.00	SINGLE-FAMILY HOME	249.58	249.58	1.25	250.82
043-331-420	01	2	-	2.00	MULTI-UNIT RESIDENTIAL	174.92	349.84	1.25	351.08
043-332-010	01	1	-	1.00	SINGLE-FAMILY HOME	249.58	249.58	1.25	250.82
043-332-020	01	1	-	1.00	SINGLE-FAMILY HOME	249.58	249.58	1.25	250.82
043-332-030	01	1	-	1.00	SINGLE-FAMILY HOME	249.58	249.58	1.25	250.82
043-332-040	01	1	-	1.00	SINGLE-FAMILY HOME	249.58	249.58	1.25	250.82
043-332-050	01	1	-	1.00	SINGLE-FAMILY HOME	249.58	249.58	1.25	250.82
043-332-060	01	1	-	1.00	SINGLE-FAMILY HOME	249.58	249.58	1.25	250.82
043-332-070	01	1	-	1.00	SINGLE-FAMILY HOME	249.58	249.58	1.25	250.82
043-332-080	01	1	-	1.00	SINGLE-FAMILY HOME	249.58	249.58	1.25	250.82
043-332-090	01	1	-	1.00	SINGLE-FAMILY HOME	249.58	249.58	1.25	250.82
043-332-100	01	1	-	1.00	SINGLE-FAMILY HOME	249.58	249.58	1.25	250.82
043-332-110	01	1	-	1.00	SINGLE-FAMILY HOME	249.58	249.58	1.25	250.82
043-332-120	01	1	-	1.00	SINGLE-FAMILY HOME	249.58	249.58	1.25	250.82
043-332-130	01	1	-	1.00	SINGLE-FAMILY HOME	249.58	249.58	1.25	250.82
043-332-140	01	1	-	1.00	SINGLE-FAMILY HOME	249.58	249.58	1.25	250.82
043-332-150	01	1	-	1.00	SINGLE-FAMILY HOME	249.58	249.58	1.25	250.82
043-332-160	01	1	-	1.00	SINGLE-FAMILY HOME	249.58	249.58	1.25	250.82
043-332-170	01	1	-	1.00	SINGLE-FAMILY HOME	249.58	249.58	1.25	250.82
043-332-180	01	1	-	1.00	SINGLE-FAMILY HOME	249.58	249.58	1.25	250.82
043-332-190	01	1	-	1.00	SINGLE-FAMILY HOME	249.58	249.58	1.25	250.82
043-332-200	01	1	-	1.00	SINGLE-FAMILY HOME	249.58	249.58	1.25	250.82
043-332-210	01	1	-	1.00	SINGLE-FAMILY HOME	249.58	249.58	1.25	250.82
043-332-220	01	1	-	1.00	SINGLE-FAMILY HOME	249.58	249.58	1.25	250.82
043-332-250	01	1	-	1.00	SINGLE-FAMILY HOME	249.58	249.58	1.25	250.82
043-332-260	01	1	-	1.00	SINGLE-FAMILY HOME	249.58	249.58	1.25	250.82
043-332-290	01	1	-	1.00	SINGLE-FAMILY HOME	249.58	249.58	1.25	250.82
043-332-300	01	1	-	1.00	SINGLE-FAMILY HOME	249.58	249.58	1.25	250.82
043-332-310	01	1	-	1.00	SINGLE-FAMILY HOME	249.58	249.58	1.25	250.82
043-332-320	01	1	-	1.00	SINGLE-FAMILY HOME	249.58	249.58	1.25	250.82
043-332-330	01	1	-	1.00	SINGLE-FAMILY HOME	249.58	249.58	1.25	250.82
043-332-340	01	1	-	1.00	SINGLE-FAMILY HOME	249.58	249.58	1.25	250.82
043-332-350	01	1	-	1.00	SINGLE-FAMILY HOME	249.58	249.58	1.25	250.82
043-332-360	01	1	-	1.00	SINGLE-FAMILY HOME	249.58	249.58	1.25	250.82
043-332-370	01	1	-	1.00	SINGLE-FAMILY HOME	249.58	249.58	1.25	250.82
043-332-380	01	1	-	1.00	SINGLE-FAMILY HOME	249.58	249.58	1.25	250.82

City of Belmont
Sewer Treatment Facilities Charges
Fiscal Year 2026/27

APN	County Use Code	Dwelling Units / Rooms / Beds / Students	Building Sq. Ft.	Billing Units	Rate Description	Rate	Sewer Treatment Facility Charge	County Collection Fee	Total Charge (1)
043-332-390	01	1	-	1.00	SINGLE-FAMILY HOME	249.58	249.58	1.25	250.82
043-332-400	01	1	-	1.00	SINGLE-FAMILY HOME	249.58	249.58	1.25	250.82
043-332-410	01	1	-	1.00	SINGLE-FAMILY HOME	249.58	249.58	1.25	250.82
043-333-010	01	1	-	1.00	SINGLE-FAMILY HOME	249.58	249.58	1.25	250.82
043-333-020	01	1	-	1.00	SINGLE-FAMILY HOME	249.58	249.58	1.25	250.82
043-333-030	01	1	-	1.00	SINGLE-FAMILY HOME	249.58	249.58	1.25	250.82
043-333-040	01	1	-	1.00	SINGLE-FAMILY HOME	249.58	249.58	1.25	250.82
043-333-050	01	1	-	1.00	SINGLE-FAMILY HOME	249.58	249.58	1.25	250.82
043-333-060	01	1	-	1.00	SINGLE-FAMILY HOME	249.58	249.58	1.25	250.82
043-333-070	01	1	-	1.00	SINGLE-FAMILY HOME	249.58	249.58	1.25	250.82
043-333-080	01	1	-	1.00	SINGLE-FAMILY HOME	249.58	249.58	1.25	250.82
043-333-090	01	1	-	1.00	SINGLE-FAMILY HOME	249.58	249.58	1.25	250.82
043-333-100	01	1	-	1.00	SINGLE-FAMILY HOME	249.58	249.58	1.25	250.82
043-333-110	01	1	-	1.00	SINGLE-FAMILY HOME	249.58	249.58	1.25	250.82
043-333-120	01	1	-	1.00	SINGLE-FAMILY HOME	249.58	249.58	1.25	250.82
043-333-130	01	1	-	1.00	SINGLE-FAMILY HOME	249.58	249.58	1.25	250.82
043-340-010	72	-	71,905	71.91	SCHOOL	163.69	11,770.12	1.25	11,771.36
043-340-020	88	-	-	-	N/A - GOV'T OWNED	-	-	-	0.00
043-340-060	81	-	-	-	N/A - GOV'T OWNED	-	-	-	0.00
043-340-100	18	-	23,911	23.91	OFFICE BUILDING	89.23	2,133.57	1.25	2,134.82
043-340-120	38	-	18,000	18.00	WAREHOUSING	71.95	1,295.10	1.25	1,296.34
043-340-130	18	-	77,330	77.33	OFFICE BUILDING	89.23	6,900.15	1.25	6,901.40
043-340-140	18	-	84,000	84.00	OFFICE BUILDING	89.23	7,495.32	1.25	7,496.56
043-340-190	72	-	49,875	49.88	SCHOOL	163.69	8,164.03	1.25	8,165.28
043-350-010	01	1	-	1.00	SINGLE-FAMILY HOME	249.58	249.58	1.25	250.82
043-350-020	01	1	-	1.00	SINGLE-FAMILY HOME	249.58	249.58	1.25	250.82
043-350-030	01	1	-	1.00	SINGLE-FAMILY HOME	249.58	249.58	1.25	250.82
043-350-040	01	1	-	1.00	SINGLE-FAMILY HOME	249.58	249.58	1.25	250.82
043-350-050	01	1	-	1.00	SINGLE-FAMILY HOME	249.58	249.58	1.25	250.82
043-350-060	71	-	6,599	6.60	CHURCH	65.59	432.82	1.25	434.06
043-350-070	01	1	-	1.00	SINGLE-FAMILY HOME	249.58	249.58	1.25	250.82
043-350-080	01	1	-	1.00	SINGLE-FAMILY HOME	249.58	249.58	1.25	250.82
043-350-090	01	1	-	1.00	SINGLE-FAMILY HOME	249.58	249.58	1.25	250.82
043-350-100	01	1	-	1.00	SINGLE-FAMILY HOME	249.58	249.58	1.25	250.82
043-350-110	01	1	-	1.00	SINGLE-FAMILY HOME	249.58	249.58	1.25	250.82
043-350-120	01	1	-	1.00	SINGLE-FAMILY HOME	249.58	249.58	1.25	250.82
043-350-130	01	1	-	1.00	SINGLE-FAMILY HOME	249.58	249.58	1.25	250.82
043-350-140	01	1	-	1.00	SINGLE-FAMILY HOME	249.58	249.58	1.25	250.82
043-350-150	01	1	-	1.00	SINGLE-FAMILY HOME	249.58	249.58	1.25	250.82
043-350-160	01	1	-	1.00	SINGLE-FAMILY HOME	249.58	249.58	1.25	250.82
043-350-170	01	1	-	1.00	SINGLE-FAMILY HOME	249.58	249.58	1.25	250.82
043-350-180	01	1	-	1.00	SINGLE-FAMILY HOME	249.58	249.58	1.25	250.82
043-350-190	01	1	-	1.00	SINGLE-FAMILY HOME	249.58	249.58	1.25	250.82
043-361-010	01	1	-	1.00	SINGLE-FAMILY HOME	249.58	249.58	1.25	250.82
043-361-020	01	1	-	1.00	SINGLE-FAMILY HOME	249.58	249.58	1.25	250.82
043-361-030	01	1	-	1.00	SINGLE-FAMILY HOME	249.58	249.58	1.25	250.82
043-361-040	01	1	-	1.00	SINGLE-FAMILY HOME	249.58	249.58	1.25	250.82
043-361-050	01	1	-	1.00	SINGLE-FAMILY HOME	249.58	249.58	1.25	250.82
043-361-060	01	1	-	1.00	SINGLE-FAMILY HOME	249.58	249.58	1.25	250.82
043-361-070	01	1	-	1.00	SINGLE-FAMILY HOME	249.58	249.58	1.25	250.82
043-361-080	01	1	-	1.00	SINGLE-FAMILY HOME	249.58	249.58	1.25	250.82
043-361-090	01	1	-	1.00	SINGLE-FAMILY HOME	249.58	249.58	1.25	250.82
043-361-100	01	1	-	1.00	SINGLE-FAMILY HOME	249.58	249.58	1.25	250.82
043-362-010	01	1	-	1.00	SINGLE-FAMILY HOME	249.58	249.58	1.25	250.82
043-362-020	01	1	-	1.00	SINGLE-FAMILY HOME	249.58	249.58	1.25	250.82
043-362-030	01	1	-	1.00	SINGLE-FAMILY HOME	249.58	249.58	1.25	250.82
043-362-040	01	1	-	1.00	SINGLE-FAMILY HOME	249.58	249.58	1.25	250.82
043-362-050	01	1	-	1.00	SINGLE-FAMILY HOME	249.58	249.58	1.25	250.82
043-362-060	01	1	-	1.00	SINGLE-FAMILY HOME	249.58	249.58	1.25	250.82
043-362-070	01	1	-	1.00	SINGLE-FAMILY HOME	249.58	249.58	1.25	250.82
043-362-080	01	1	-	1.00	SINGLE-FAMILY HOME	249.58	249.58	1.25	250.82
043-362-090	01	1	-	1.00	SINGLE-FAMILY HOME	249.58	249.58	1.25	250.82
043-363-010	01	1	-	1.00	SINGLE-FAMILY HOME	249.58	249.58	1.25	250.82
043-363-020	01	1	-	1.00	SINGLE-FAMILY HOME	249.58	249.58	1.25	250.82
043-363-030	01	1	-	1.00	SINGLE-FAMILY HOME	249.58	249.58	1.25	250.82

City of Belmont
Sewer Treatment Facilities Charges
Fiscal Year 2026/27

APN	County Use Code	Dwelling Units / Rooms / Beds / Students	Building Sq. Ft.	Billing Units	Rate Description	Rate	Sewer Treatment Facility Charge	County Collection Fee	Total Charge (1)
043-363-040	01	1	-	1.00	SINGLE-FAMILY HOME	249.58	249.58	1.25	250.82
043-371-010	01	1	-	1.00	SINGLE-FAMILY HOME	249.58	249.58	1.25	250.82
043-371-020	01	1	-	1.00	SINGLE-FAMILY HOME	249.58	249.58	1.25	250.82
043-371-030	01	1	-	1.00	SINGLE-FAMILY HOME	249.58	249.58	1.25	250.82
043-371-040	01	1	-	1.00	SINGLE-FAMILY HOME	249.58	249.58	1.25	250.82
043-371-050	01	1	-	1.00	SINGLE-FAMILY HOME	249.58	249.58	1.25	250.82
043-371-060	01	1	-	1.00	SINGLE-FAMILY HOME	249.58	249.58	1.25	250.82
043-371-070	01	1	-	1.00	SINGLE-FAMILY HOME	249.58	249.58	1.25	250.82
043-371-080	01	1	-	1.00	SINGLE-FAMILY HOME	249.58	249.58	1.25	250.82
043-371-090	01	1	-	1.00	SINGLE-FAMILY HOME	249.58	249.58	1.25	250.82
043-371-100	01	1	-	1.00	SINGLE-FAMILY HOME	249.58	249.58	1.25	250.82
043-372-010	01	1	-	1.00	SINGLE-FAMILY HOME	249.58	249.58	1.25	250.82
043-372-020	01	1	-	1.00	SINGLE-FAMILY HOME	249.58	249.58	1.25	250.82
043-372-030	01	1	-	1.00	SINGLE-FAMILY HOME	249.58	249.58	1.25	250.82
043-372-040	01	1	-	1.00	SINGLE-FAMILY HOME	249.58	249.58	1.25	250.82
043-372-050	01	1	-	1.00	SINGLE-FAMILY HOME	249.58	249.58	1.25	250.82
043-372-060	01	1	-	1.00	SINGLE-FAMILY HOME	249.58	249.58	1.25	250.82
043-372-070	01	1	-	1.00	SINGLE-FAMILY HOME	249.58	249.58	1.25	250.82
043-372-080	01	1	-	1.00	SINGLE-FAMILY HOME	249.58	249.58	1.25	250.82
043-372-090	01	1	-	1.00	SINGLE-FAMILY HOME	249.58	249.58	1.25	250.82
043-372-100	01	1	-	1.00	SINGLE-FAMILY HOME	249.58	249.58	1.25	250.82
043-372-110	01	1	-	1.00	SINGLE-FAMILY HOME	249.58	249.58	1.25	250.82
043-372-120	01	1	-	1.00	SINGLE-FAMILY HOME	249.58	249.58	1.25	250.82
043-372-130	01	1	-	1.00	SINGLE-FAMILY HOME	249.58	249.58	1.25	250.82
043-372-140	01	1	-	1.00	SINGLE-FAMILY HOME	249.58	249.58	1.25	250.82
043-372-150	01	1	-	1.00	SINGLE-FAMILY HOME	249.58	249.58	1.25	250.82
043-372-160	01	1	-	1.00	SINGLE-FAMILY HOME	249.58	249.58	1.25	250.82
043-372-170	01	1	-	1.00	SINGLE-FAMILY HOME	249.58	249.58	1.25	250.82
043-372-180	01	1	-	1.00	SINGLE-FAMILY HOME	249.58	249.58	1.25	250.82
043-372-190	01	1	-	1.00	SINGLE-FAMILY HOME	249.58	249.58	1.25	250.82
043-372-200	01	1	-	1.00	SINGLE-FAMILY HOME	249.58	249.58	1.25	250.82
043-372-210	01	1	-	1.00	SINGLE-FAMILY HOME	249.58	249.58	1.25	250.82
043-372-220	01	1	-	1.00	SINGLE-FAMILY HOME	249.58	249.58	1.25	250.82
043-372-230	01	1	-	1.00	SINGLE-FAMILY HOME	249.58	249.58	1.25	250.82
043-372-240	01	1	-	1.00	SINGLE-FAMILY HOME	249.58	249.58	1.25	250.82
043-372-250	01	1	-	1.00	SINGLE-FAMILY HOME	249.58	249.58	1.25	250.82
043-372-260	01	1	-	1.00	SINGLE-FAMILY HOME	249.58	249.58	1.25	250.82
043-372-270	01	1	-	1.00	SINGLE-FAMILY HOME	249.58	249.58	1.25	250.82
043-372-280	01	1	-	1.00	SINGLE-FAMILY HOME	249.58	249.58	1.25	250.82
043-372-290	01	1	-	1.00	SINGLE-FAMILY HOME	249.58	249.58	1.25	250.82
043-372-300	01	1	-	1.00	SINGLE-FAMILY HOME	249.58	249.58	1.25	250.82
043-372-310	01	1	-	1.00	SINGLE-FAMILY HOME	249.58	249.58	1.25	250.82
043-372-320	01	1	-	1.00	SINGLE-FAMILY HOME	249.58	249.58	1.25	250.82
043-372-330	01	1	-	1.00	SINGLE-FAMILY HOME	249.58	249.58	1.25	250.82
043-372-340	01	1	-	1.00	SINGLE-FAMILY HOME	249.58	249.58	1.25	250.82
043-372-350	01	1	-	1.00	SINGLE-FAMILY HOME	249.58	249.58	1.25	250.82
043-372-360	01	1	-	1.00	SINGLE-FAMILY HOME	249.58	249.58	1.25	250.82
043-372-370	01	1	-	1.00	SINGLE-FAMILY HOME	249.58	249.58	1.25	250.82
043-372-380	01	1	-	1.00	SINGLE-FAMILY HOME	249.58	249.58	1.25	250.82
043-372-390	01	1	-	1.00	SINGLE-FAMILY HOME	249.58	249.58	1.25	250.82
043-372-400	01	1	-	1.00	SINGLE-FAMILY HOME	249.58	249.58	1.25	250.82
043-372-410	01	1	-	1.00	SINGLE-FAMILY HOME	249.58	249.58	1.25	250.82
043-372-420	01	1	-	1.00	SINGLE-FAMILY HOME	249.58	249.58	1.25	250.82
043-372-430	01	1	-	1.00	SINGLE-FAMILY HOME	249.58	249.58	1.25	250.82
043-372-440	01	1	-	1.00	SINGLE-FAMILY HOME	249.58	249.58	1.25	250.82
043-372-450	01	1	-	1.00	SINGLE-FAMILY HOME	249.58	249.58	1.25	250.82
043-372-460	01	1	-	1.00	SINGLE-FAMILY HOME	249.58	249.58	1.25	250.82
043-372-470	01	1	-	1.00	SINGLE-FAMILY HOME	249.58	249.58	1.25	250.82
043-372-480	01	1	-	1.00	SINGLE-FAMILY HOME	249.58	249.58	1.25	250.82
043-372-490	01	1	-	1.00	SINGLE-FAMILY HOME	249.58	249.58	1.25	250.82
043-372-500	01	1	-	1.00	SINGLE-FAMILY HOME	249.58	249.58	1.25	250.82
043-372-510	01	1	-	1.00	SINGLE-FAMILY HOME	249.58	249.58	1.25	250.82
043-372-520	01	1	-	1.00	SINGLE-FAMILY HOME	249.58	249.58	1.25	250.82
043-372-530	01	1	-	1.00	SINGLE-FAMILY HOME	249.58	249.58	1.25	250.82
043-372-540	01	1	-	1.00	SINGLE-FAMILY HOME	249.58	249.58	1.25	250.82

City of Belmont
Sewer Treatment Facilities Charges
Fiscal Year 2026/27

APN	County Use Code	Dwelling Units / Rooms / Beds / Students	Building Sq. Ft.	Billing Units	Rate Description	Rate	Sewer Treatment Facility Charge	County Collection Fee	Total Charge (1)
043-372-550	01	1	-	1.00	SINGLE-FAMILY HOME	249.58	249.58	1.25	250.82
043-372-560	01	1	-	1.00	SINGLE-FAMILY HOME	249.58	249.58	1.25	250.82
043-372-570	01	1	-	1.00	SINGLE-FAMILY HOME	249.58	249.58	1.25	250.82
043-372-580	01	1	-	1.00	SINGLE-FAMILY HOME	249.58	249.58	1.25	250.82
043-372-590	01	1	-	1.00	SINGLE-FAMILY HOME	249.58	249.58	1.25	250.82
043-372-600	01	1	-	1.00	SINGLE-FAMILY HOME	249.58	249.58	1.25	250.82
043-372-610	01	1	-	1.00	SINGLE-FAMILY HOME	249.58	249.58	1.25	250.82
043-372-620	01	1	-	1.00	SINGLE-FAMILY HOME	249.58	249.58	1.25	250.82
043-372-630	01	1	-	1.00	SINGLE-FAMILY HOME	249.58	249.58	1.25	250.82
043-372-640	01	1	-	1.00	SINGLE-FAMILY HOME	249.58	249.58	1.25	250.82
043-380-010	01	1	-	1.00	SINGLE-FAMILY HOME	249.58	249.58	1.25	250.82
043-380-020	01	1	-	1.00	SINGLE-FAMILY HOME	249.58	249.58	1.25	250.82
043-380-030	01	1	-	1.00	SINGLE-FAMILY HOME	249.58	249.58	1.25	250.82
043-380-040	01	1	-	1.00	SINGLE-FAMILY HOME	249.58	249.58	1.25	250.82
043-380-050	01	1	-	1.00	SINGLE-FAMILY HOME	249.58	249.58	1.25	250.82
043-380-060	01	1	-	1.00	SINGLE-FAMILY HOME	249.58	249.58	1.25	250.82
043-380-070	01	1	-	1.00	SINGLE-FAMILY HOME	249.58	249.58	1.25	250.82
043-380-080	01	1	-	1.00	SINGLE-FAMILY HOME	249.58	249.58	1.25	250.82
043-380-090	01	1	-	1.00	SINGLE-FAMILY HOME	249.58	249.58	1.25	250.82
043-380-100	01	1	-	1.00	SINGLE-FAMILY HOME	249.58	249.58	1.25	250.82
043-380-110	01	1	-	1.00	SINGLE-FAMILY HOME	249.58	249.58	1.25	250.82
043-380-120	01	1	-	1.00	SINGLE-FAMILY HOME	249.58	249.58	1.25	250.82
043-380-130	01	1	-	1.00	SINGLE-FAMILY HOME	249.58	249.58	1.25	250.82
043-380-140	01	1	-	1.00	SINGLE-FAMILY HOME	249.58	249.58	1.25	250.82
043-380-150	01	1	-	1.00	SINGLE-FAMILY HOME	249.58	249.58	1.25	250.82
043-380-160	01	1	-	1.00	SINGLE-FAMILY HOME	249.58	249.58	1.25	250.82
043-380-170	01	1	-	1.00	SINGLE-FAMILY HOME	249.58	249.58	1.25	250.82
043-380-180	01	1	-	1.00	SINGLE-FAMILY HOME	249.58	249.58	1.25	250.82
043-380-190	01	1	-	1.00	SINGLE-FAMILY HOME	249.58	249.58	1.25	250.82
043-380-200	01	1	-	1.00	SINGLE-FAMILY HOME	249.58	249.58	1.25	250.82
043-380-210	01	1	-	1.00	SINGLE-FAMILY HOME	249.58	249.58	1.25	250.82
043-390-010	01	1	-	1.00	SINGLE-FAMILY HOME	249.58	249.58	1.25	250.82
043-390-020	01	1	-	1.00	SINGLE-FAMILY HOME	249.58	249.58	1.25	250.82
043-390-030	00	-	-	-	N/A	-	-	-	0.00
043-390-040	01	1	-	1.00	SINGLE-FAMILY HOME	249.58	249.58	1.25	250.82
043-390-050	01	1	-	1.00	SINGLE-FAMILY HOME	249.58	249.58	1.25	250.82
043-390-060	01	1	-	1.00	SINGLE-FAMILY HOME	249.58	249.58	1.25	250.82
043-390-070	01	1	-	1.00	SINGLE-FAMILY HOME	249.58	249.58	1.25	250.82
043-390-080	01	1	-	1.00	SINGLE-FAMILY HOME	249.58	249.58	1.25	250.82
043-390-100	01	1	-	1.00	SINGLE-FAMILY HOME	249.58	249.58	1.25	250.82
043-401-010	01	1	-	1.00	SINGLE-FAMILY HOME	249.58	249.58	1.25	250.82
043-401-020	01	1	-	1.00	SINGLE-FAMILY HOME	249.58	249.58	1.25	250.82
043-401-030	01	1	-	1.00	SINGLE-FAMILY HOME	249.58	249.58	1.25	250.82
043-401-040	01	1	-	1.00	SINGLE-FAMILY HOME	249.58	249.58	1.25	250.82
043-401-050	01	1	-	1.00	SINGLE-FAMILY HOME	249.58	249.58	1.25	250.82
043-402-010	01	1	-	1.00	SINGLE-FAMILY HOME	249.58	249.58	1.25	250.82
043-402-020	01	1	-	1.00	SINGLE-FAMILY HOME	249.58	249.58	1.25	250.82
043-402-030	01	1	-	1.00	SINGLE-FAMILY HOME	249.58	249.58	1.25	250.82
043-402-040	01	1	-	1.00	SINGLE-FAMILY HOME	249.58	249.58	1.25	250.82
043-402-050	01	1	-	1.00	SINGLE-FAMILY HOME	249.58	249.58	1.25	250.82
043-402-060	01	1	-	1.00	SINGLE-FAMILY HOME	249.58	249.58	1.25	250.82
043-402-070	01	1	-	1.00	SINGLE-FAMILY HOME	249.58	249.58	1.25	250.82
043-402-080	01	1	-	1.00	SINGLE-FAMILY HOME	249.58	249.58	1.25	250.82
043-402-090	01	1	-	1.00	SINGLE-FAMILY HOME	249.58	249.58	1.25	250.82
043-402-100	01	1	-	1.00	SINGLE-FAMILY HOME	249.58	249.58	1.25	250.82
043-403-010	01	1	-	1.00	SINGLE-FAMILY HOME	249.58	249.58	1.25	250.82
043-403-020	01	1	-	1.00	SINGLE-FAMILY HOME	249.58	249.58	1.25	250.82
043-403-030	01	1	-	1.00	SINGLE-FAMILY HOME	249.58	249.58	1.25	250.82
043-410-010	01	1	-	1.00	SINGLE-FAMILY HOME	249.58	249.58	1.25	250.82
043-410-020	01	1	-	1.00	SINGLE-FAMILY HOME	249.58	249.58	1.25	250.82
043-410-030	01	1	-	1.00	SINGLE-FAMILY HOME	249.58	249.58	1.25	250.82
043-410-040	01	1	-	1.00	SINGLE-FAMILY HOME	249.58	249.58	1.25	250.82
043-410-050	01	1	-	1.00	SINGLE-FAMILY HOME	249.58	249.58	1.25	250.82
043-410-060	01	1	-	1.00	SINGLE-FAMILY HOME	249.58	249.58	1.25	250.82
043-410-070	01	1	-	1.00	SINGLE-FAMILY HOME	249.58	249.58	1.25	250.82

City of Belmont
Sewer Treatment Facilities Charges
Fiscal Year 2026/27

APN	County Use Code	Dwelling Units / Rooms / Beds / Students	Building Sq. Ft.	Billing Units	Rate Description	Rate	Sewer Treatment Facility Charge	County Collection Fee	Total Charge (1)
043-410-080	01	1	-	1.00	SINGLE-FAMILY HOME	249.58	249.58	1.25	250.82
043-410-090	01	1	-	1.00	SINGLE-FAMILY HOME	249.58	249.58	1.25	250.82
043-410-100	01	1	-	1.00	SINGLE-FAMILY HOME	249.58	249.58	1.25	250.82
043-410-110	01	1	-	1.00	SINGLE-FAMILY HOME	249.58	249.58	1.25	250.82
043-410-120	01	1	-	1.00	SINGLE-FAMILY HOME	249.58	249.58	1.25	250.82
043-410-130	01	1	-	1.00	SINGLE-FAMILY HOME	249.58	249.58	1.25	250.82
043-410-140	01	1	-	1.00	SINGLE-FAMILY HOME	249.58	249.58	1.25	250.82
043-410-150	01	1	-	1.00	SINGLE-FAMILY HOME	249.58	249.58	1.25	250.82
043-410-160	01	1	-	1.00	SINGLE-FAMILY HOME	249.58	249.58	1.25	250.82
043-410-170	01	1	-	1.00	SINGLE-FAMILY HOME	249.58	249.58	1.25	250.82
043-410-180	01	1	-	1.00	SINGLE-FAMILY HOME	249.58	249.58	1.25	250.82
043-410-190	01	1	-	1.00	SINGLE-FAMILY HOME	249.58	249.58	1.25	250.82
043-410-200	01	1	-	1.00	SINGLE-FAMILY HOME	249.58	249.58	1.25	250.82
043-410-210	01	1	-	1.00	SINGLE-FAMILY HOME	249.58	249.58	1.25	250.82
043-410-220	01	1	-	1.00	SINGLE-FAMILY HOME	249.58	249.58	1.25	250.82
043-410-230	01	1	-	1.00	SINGLE-FAMILY HOME	249.58	249.58	1.25	250.82
043-410-240	01	1	-	1.00	SINGLE-FAMILY HOME	249.58	249.58	1.25	250.82
043-410-250	01	1	-	1.00	SINGLE-FAMILY HOME	249.58	249.58	1.25	250.82
043-410-260	01	1	-	1.00	SINGLE-FAMILY HOME	249.58	249.58	1.25	250.82
043-410-270	01	1	-	1.00	SINGLE-FAMILY HOME	249.58	249.58	1.25	250.82
043-410-280	01	1	-	1.00	SINGLE-FAMILY HOME	249.58	249.58	1.25	250.82
043-410-290	01	1	-	1.00	SINGLE-FAMILY HOME	249.58	249.58	1.25	250.82
043-410-300	01	1	-	1.00	SINGLE-FAMILY HOME	249.58	249.58	1.25	250.82
043-410-310	01	1	-	1.00	SINGLE-FAMILY HOME	249.58	249.58	1.25	250.82
043-410-320	01	1	-	1.00	SINGLE-FAMILY HOME	249.58	249.58	1.25	250.82
043-410-330	01	1	-	1.00	SINGLE-FAMILY HOME	249.58	249.58	1.25	250.82
043-410-340	01	1	-	1.00	SINGLE-FAMILY HOME	249.58	249.58	1.25	250.82
043-410-350	01	1	-	1.00	SINGLE-FAMILY HOME	249.58	249.58	1.25	250.82
043-410-360	01	1	-	1.00	SINGLE-FAMILY HOME	249.58	249.58	1.25	250.82
043-410-370	01	1	-	1.00	SINGLE-FAMILY HOME	249.58	249.58	1.25	250.82
043-410-380	01	1	-	1.00	SINGLE-FAMILY HOME	249.58	249.58	1.25	250.82
043-410-390	01	1	-	1.00	SINGLE-FAMILY HOME	249.58	249.58	1.25	250.82
043-410-400	01	1	-	1.00	SINGLE-FAMILY HOME	249.58	249.58	1.25	250.82
043-410-410	01	1	-	1.00	SINGLE-FAMILY HOME	249.58	249.58	1.25	250.82
043-410-420	01	1	-	1.00	SINGLE-FAMILY HOME	249.58	249.58	1.25	250.82
043-410-430	01	1	-	1.00	SINGLE-FAMILY HOME	249.58	249.58	1.25	250.82
043-410-440	01	1	-	1.00	SINGLE-FAMILY HOME	249.58	249.58	1.25	250.82
043-410-450	01	1	-	1.00	SINGLE-FAMILY HOME	249.58	249.58	1.25	250.82
044-011-020	01	1	-	1.00	SINGLE-FAMILY HOME	249.58	249.58	1.25	250.82
044-011-050	01	1	-	1.00	SINGLE-FAMILY HOME	249.58	249.58	1.25	250.82
044-011-060	01	1	-	1.00	SINGLE-FAMILY HOME	249.58	249.58	1.25	250.82
044-011-070	01	1	-	1.00	SINGLE-FAMILY HOME	249.58	249.58	1.25	250.82
044-011-100	01	1	-	1.00	SINGLE-FAMILY HOME	249.58	249.58	1.25	250.82
044-011-110	01	1	-	1.00	SINGLE-FAMILY HOME	249.58	249.58	1.25	250.82
044-011-120	01	1	-	1.00	SINGLE-FAMILY HOME	249.58	249.58	1.25	250.82
044-011-130	01	1	-	1.00	SINGLE-FAMILY HOME	249.58	249.58	1.25	250.82
044-011-140	01	1	-	1.00	SINGLE-FAMILY HOME	249.58	249.58	1.25	250.82
044-011-150	01	1	-	1.00	SINGLE-FAMILY HOME	249.58	249.58	1.25	250.82
044-011-160	01	1	-	1.00	SINGLE-FAMILY HOME	249.58	249.58	1.25	250.82
044-011-170	01	1	-	1.00	SINGLE-FAMILY HOME	249.58	249.58	1.25	250.82
044-011-180	01	1	-	1.00	SINGLE-FAMILY HOME	249.58	249.58	1.25	250.82
044-011-190	01	1	-	1.00	SINGLE-FAMILY HOME	249.58	249.58	1.25	250.82
044-011-200	01	1	-	1.00	SINGLE-FAMILY HOME	249.58	249.58	1.25	250.82
044-011-210	01	1	-	1.00	SINGLE-FAMILY HOME	249.58	249.58	1.25	250.82
044-011-220	01	1	-	1.00	SINGLE-FAMILY HOME	249.58	249.58	1.25	250.82
044-011-230	01	1	-	1.00	SINGLE-FAMILY HOME	249.58	249.58	1.25	250.82
044-011-240	01	1	-	1.00	SINGLE-FAMILY HOME	249.58	249.58	1.25	250.82
044-011-250	01	1	-	1.00	SINGLE-FAMILY HOME	249.58	249.58	1.25	250.82
044-011-260	01	1	-	1.00	SINGLE-FAMILY HOME	249.58	249.58	1.25	250.82
044-011-270	01	1	-	1.00	SINGLE-FAMILY HOME	249.58	249.58	1.25	250.82
044-011-280	01	1	-	1.00	SINGLE-FAMILY HOME	249.58	249.58	1.25	250.82
044-011-290	01	1	-	1.00	SINGLE-FAMILY HOME	249.58	249.58	1.25	250.82
044-011-320	01	1	-	1.00	SINGLE-FAMILY HOME	249.58	249.58	1.25	250.82
044-011-330	01	1	-	1.00	SINGLE-FAMILY HOME	249.58	249.58	1.25	250.82
044-011-340	01	1	-	1.00	SINGLE-FAMILY HOME	249.58	249.58	1.25	250.82

City of Belmont
Sewer Treatment Facilities Charges
Fiscal Year 2026/27

APN	County Use Code	Dwelling Units / Rooms / Beds / Students	Building Sq. Ft.	Billing Units	Rate Description	Rate	Sewer Treatment Facility Charge	County Collection Fee	Total Charge (1)
044-011-350	01	1	-	1.00	SINGLE-FAMILY HOME	249.58	249.58	1.25	250.82
044-011-360	01	1	-	1.00	SINGLE-FAMILY HOME	249.58	249.58	1.25	250.82
044-011-370	01	1	-	1.00	SINGLE-FAMILY HOME	249.58	249.58	1.25	250.82
044-011-380	01	1	-	1.00	SINGLE-FAMILY HOME	249.58	249.58	1.25	250.82
044-011-390	01	1	-	1.00	SINGLE-FAMILY HOME	249.58	249.58	1.25	250.82
044-011-450	01	1	-	1.00	SINGLE-FAMILY HOME	249.58	249.58	1.25	250.82
044-011-460	01	1	-	1.00	SINGLE-FAMILY HOME	249.58	249.58	1.25	250.82
044-012-010	01	1	-	1.00	SINGLE-FAMILY HOME	249.58	249.58	1.25	250.82
044-012-020	01	1	-	1.00	SINGLE-FAMILY HOME	249.58	249.58	1.25	250.82
044-012-030	01	1	-	1.00	SINGLE-FAMILY HOME	249.58	249.58	1.25	250.82
044-012-040	01	1	-	1.00	SINGLE-FAMILY HOME	249.58	249.58	1.25	250.82
044-012-050	01	1	-	1.00	SINGLE-FAMILY HOME	249.58	249.58	1.25	250.82
044-012-060	01	1	-	1.00	SINGLE-FAMILY HOME	249.58	249.58	1.25	250.82
044-012-070	01	1	-	1.00	SINGLE-FAMILY HOME	249.58	249.58	1.25	250.82
044-012-080	01	1	-	1.00	SINGLE-FAMILY HOME	249.58	249.58	1.25	250.82
044-012-090	01	1	-	1.00	SINGLE-FAMILY HOME	249.58	249.58	1.25	250.82
044-012-110	01	1	-	1.00	SINGLE-FAMILY HOME	249.58	249.58	1.25	250.82
044-012-120	01	1	-	1.00	SINGLE-FAMILY HOME	249.58	249.58	1.25	250.82
044-012-130	01	1	-	1.00	SINGLE-FAMILY HOME	249.58	249.58	1.25	250.82
044-012-140	01	1	-	1.00	SINGLE-FAMILY HOME	249.58	249.58	1.25	250.82
044-012-150	01	1	-	1.00	SINGLE-FAMILY HOME	249.58	249.58	1.25	250.82
044-012-160	01	1	-	1.00	SINGLE-FAMILY HOME	249.58	249.58	1.25	250.82
044-012-180	01	1	-	1.00	SINGLE-FAMILY HOME	249.58	249.58	1.25	250.82
044-012-190	01	1	-	1.00	SINGLE-FAMILY HOME	249.58	249.58	1.25	250.82
044-012-200	01	1	-	1.00	SINGLE-FAMILY HOME	249.58	249.58	1.25	250.82
044-012-210	01	1	-	1.00	SINGLE-FAMILY HOME	249.58	249.58	1.25	250.82
044-012-220	01	1	-	1.00	SINGLE-FAMILY HOME	249.58	249.58	1.25	250.82
044-012-230	01	1	-	1.00	SINGLE-FAMILY HOME	249.58	249.58	1.25	250.82
044-012-240	01	1	-	1.00	SINGLE-FAMILY HOME	249.58	249.58	1.25	250.82
044-012-250	01	1	-	1.00	SINGLE-FAMILY HOME	249.58	249.58	1.25	250.82
044-012-260	01	1	-	1.00	SINGLE-FAMILY HOME	249.58	249.58	1.25	250.82
044-012-270	01	1	-	1.00	SINGLE-FAMILY HOME	249.58	249.58	1.25	250.82
044-012-280	01	1	-	1.00	SINGLE-FAMILY HOME	249.58	249.58	1.25	250.82
044-012-290	01	1	-	1.00	SINGLE-FAMILY HOME	249.58	249.58	1.25	250.82
044-012-300	01	1	-	1.00	SINGLE-FAMILY HOME	249.58	249.58	1.25	250.82
044-012-310	01	1	-	1.00	SINGLE-FAMILY HOME	249.58	249.58	1.25	250.82
044-012-320	01	1	-	1.00	SINGLE-FAMILY HOME	249.58	249.58	1.25	250.82
044-012-340	01	1	-	1.00	SINGLE-FAMILY HOME	249.58	249.58	1.25	250.82
044-012-350	01	1	-	1.00	SINGLE-FAMILY HOME	249.58	249.58	1.25	250.82
044-012-370	01	1	-	1.00	SINGLE-FAMILY HOME	249.58	249.58	1.25	250.82
044-012-380	01	1	-	1.00	SINGLE-FAMILY HOME	249.58	249.58	1.25	250.82
044-012-390	01	1	-	1.00	SINGLE-FAMILY HOME	249.58	249.58	1.25	250.82
044-012-400	01	1	-	1.00	SINGLE-FAMILY HOME	249.58	249.58	1.25	250.82
044-012-410	01	1	-	1.00	SINGLE-FAMILY HOME	249.58	249.58	1.25	250.82
044-012-420	01	1	-	1.00	SINGLE-FAMILY HOME	249.58	249.58	1.25	250.82
044-012-430	01	1	-	1.00	SINGLE-FAMILY HOME	249.58	249.58	1.25	250.82
044-012-440	01	1	-	1.00	SINGLE-FAMILY HOME	249.58	249.58	1.25	250.82
044-012-450	01	1	-	1.00	SINGLE-FAMILY HOME	249.58	249.58	1.25	250.82
044-012-460	01	1	-	1.00	SINGLE-FAMILY HOME	249.58	249.58	1.25	250.82
044-012-470	01	1	-	1.00	SINGLE-FAMILY HOME	249.58	249.58	1.25	250.82
044-012-480	01	1	-	1.00	SINGLE-FAMILY HOME	249.58	249.58	1.25	250.82
044-012-490	01	1	-	1.00	SINGLE-FAMILY HOME	249.58	249.58	1.25	250.82
044-012-500	01	1	-	1.00	SINGLE-FAMILY HOME	249.58	249.58	1.25	250.82
044-012-510	00	-	-	-	N/A	-	-	-	0.00
044-013-010	01	1	-	1.00	SINGLE-FAMILY HOME	249.58	249.58	1.25	250.82
044-013-020	01	1	-	1.00	SINGLE-FAMILY HOME	249.58	249.58	1.25	250.82
044-013-030	01	1	-	1.00	SINGLE-FAMILY HOME	249.58	249.58	1.25	250.82
044-013-040	01	1	-	1.00	SINGLE-FAMILY HOME	249.58	249.58	1.25	250.82
044-013-050	01	1	-	1.00	SINGLE-FAMILY HOME	249.58	249.58	1.25	250.82
044-013-060	01	1	-	1.00	SINGLE-FAMILY HOME	249.58	249.58	1.25	250.82
044-013-070	01	1	-	1.00	SINGLE-FAMILY HOME	249.58	249.58	1.25	250.82
044-013-080	01	1	-	1.00	SINGLE-FAMILY HOME	249.58	249.58	1.25	250.82
044-013-090	01	1	-	1.00	SINGLE-FAMILY HOME	249.58	249.58	1.25	250.82
044-013-100	01	1	-	1.00	SINGLE-FAMILY HOME	249.58	249.58	1.25	250.82
044-013-110	01	1	-	1.00	SINGLE-FAMILY HOME	249.58	249.58	1.25	250.82

City of Belmont
Sewer Treatment Facilities Charges
Fiscal Year 2026/27

APN	County Use Code	Dwelling Units / Rooms / Beds / Students	Building Sq. Ft.	Billing Units	Rate Description	Rate	Sewer Treatment Facility Charge	County Collection Fee	Total Charge (1)
044-013-120	01	1	-	1.00	SINGLE-FAMILY HOME	249.58	249.58	1.25	250.82
044-013-130	01	1	-	1.00	SINGLE-FAMILY HOME	249.58	249.58	1.25	250.82
044-013-140	01	1	-	1.00	SINGLE-FAMILY HOME	249.58	249.58	1.25	250.82
044-013-150	01	1	-	1.00	SINGLE-FAMILY HOME	249.58	249.58	1.25	250.82
044-013-160	01	1	-	1.00	SINGLE-FAMILY HOME	249.58	249.58	1.25	250.82
044-013-170	01	1	-	1.00	SINGLE-FAMILY HOME	249.58	249.58	1.25	250.82
044-013-180	01	1	-	1.00	SINGLE-FAMILY HOME	249.58	249.58	1.25	250.82
044-013-190	01	1	-	1.00	SINGLE-FAMILY HOME	249.58	249.58	1.25	250.82
044-013-200	01	1	-	1.00	SINGLE-FAMILY HOME	249.58	249.58	1.25	250.82
044-013-210	01	1	-	1.00	SINGLE-FAMILY HOME	249.58	249.58	1.25	250.82
044-013-220	01	1	-	1.00	SINGLE-FAMILY HOME	249.58	249.58	1.25	250.82
044-013-230	01	1	-	1.00	SINGLE-FAMILY HOME	249.58	249.58	1.25	250.82
044-013-240	01	1	-	1.00	SINGLE-FAMILY HOME	249.58	249.58	1.25	250.82
044-013-250	01	1	-	1.00	SINGLE-FAMILY HOME	249.58	249.58	1.25	250.82
044-013-260	01	1	-	1.00	SINGLE-FAMILY HOME	249.58	249.58	1.25	250.82
044-013-270	01	1	-	1.00	SINGLE-FAMILY HOME	249.58	249.58	1.25	250.82
044-013-280	01	1	-	1.00	SINGLE-FAMILY HOME	249.58	249.58	1.25	250.82
044-013-290	01	1	-	1.00	SINGLE-FAMILY HOME	249.58	249.58	1.25	250.82
044-014-010	01	1	-	1.00	SINGLE-FAMILY HOME	249.58	249.58	1.25	250.82
044-014-020	01	1	-	1.00	SINGLE-FAMILY HOME	249.58	249.58	1.25	250.82
044-014-030	01	1	-	1.00	SINGLE-FAMILY HOME	249.58	249.58	1.25	250.82
044-014-040	01	1	-	1.00	SINGLE-FAMILY HOME	249.58	249.58	1.25	250.82
044-014-050	01	1	-	1.00	SINGLE-FAMILY HOME	249.58	249.58	1.25	250.82
044-014-060	01	1	-	1.00	SINGLE-FAMILY HOME	249.58	249.58	1.25	250.82
044-014-070	01	1	-	1.00	SINGLE-FAMILY HOME	249.58	249.58	1.25	250.82
044-014-080	01	1	-	1.00	SINGLE-FAMILY HOME	249.58	249.58	1.25	250.82
044-014-100	01	1	-	1.00	SINGLE-FAMILY HOME	249.58	249.58	1.25	250.82
044-014-110	01	1	-	1.00	SINGLE-FAMILY HOME	249.58	249.58	1.25	250.82
044-014-120	01	1	-	1.00	SINGLE-FAMILY HOME	249.58	249.58	1.25	250.82
044-014-130	01	1	-	1.00	SINGLE-FAMILY HOME	249.58	249.58	1.25	250.82
044-014-140	01	1	-	1.00	SINGLE-FAMILY HOME	249.58	249.58	1.25	250.82
044-014-150	01	1	-	1.00	SINGLE-FAMILY HOME	249.58	249.58	1.25	250.82
044-014-160	01	1	-	1.00	SINGLE-FAMILY HOME	249.58	249.58	1.25	250.82
044-021-010	01	1	-	1.00	SINGLE-FAMILY HOME	249.58	249.58	1.25	250.82
044-021-040	01	1	-	1.00	SINGLE-FAMILY HOME	249.58	249.58	1.25	250.82
044-021-050	01	1	-	1.00	SINGLE-FAMILY HOME	249.58	249.58	1.25	250.82
044-021-060	01	1	-	1.00	SINGLE-FAMILY HOME	249.58	249.58	1.25	250.82
044-021-070	01	1	-	1.00	SINGLE-FAMILY HOME	249.58	249.58	1.25	250.82
044-021-080	01	1	-	1.00	SINGLE-FAMILY HOME	249.58	249.58	1.25	250.82
044-021-110	01	1	-	1.00	SINGLE-FAMILY HOME	249.58	249.58	1.25	250.82
044-021-120	01	1	-	1.00	SINGLE-FAMILY HOME	249.58	249.58	1.25	250.82
044-021-130	01	1	-	1.00	SINGLE-FAMILY HOME	249.58	249.58	1.25	250.82
044-021-140	01	1	-	1.00	SINGLE-FAMILY HOME	249.58	249.58	1.25	250.82
044-021-150	01	1	-	1.00	SINGLE-FAMILY HOME	249.58	249.58	1.25	250.82
044-021-160	01	1	-	1.00	SINGLE-FAMILY HOME	249.58	249.58	1.25	250.82
044-021-170	01	1	-	1.00	SINGLE-FAMILY HOME	249.58	249.58	1.25	250.82
044-021-190	01	1	-	1.00	SINGLE-FAMILY HOME	249.58	249.58	1.25	250.82
044-021-210	01	1	-	1.00	SINGLE-FAMILY HOME	249.58	249.58	1.25	250.82
044-021-220	89	-	-	-	N/A - ADJACENT PARCEL	-	-	-	0.00
044-022-010	01	1	-	1.00	SINGLE-FAMILY HOME	249.58	249.58	1.25	250.82
044-022-020	01	1	-	1.00	SINGLE-FAMILY HOME	249.58	249.58	1.25	250.82
044-022-040	01	1	-	1.00	SINGLE-FAMILY HOME	249.58	249.58	1.25	250.82
044-022-050	01	1	-	1.00	SINGLE-FAMILY HOME	249.58	249.58	1.25	250.82
044-022-060	01	1	-	1.00	SINGLE-FAMILY HOME	249.58	249.58	1.25	250.82
044-022-070	01	1	-	1.00	SINGLE-FAMILY HOME	249.58	249.58	1.25	250.82
044-022-080	01	1	-	1.00	SINGLE-FAMILY HOME	249.58	249.58	1.25	250.82
044-022-100	01	1	-	1.00	SINGLE-FAMILY HOME	249.58	249.58	1.25	250.82
044-022-110	01	1	-	1.00	SINGLE-FAMILY HOME	249.58	249.58	1.25	250.82
044-022-120	01	1	-	1.00	SINGLE-FAMILY HOME	249.58	249.58	1.25	250.82
044-022-130	01	1	-	1.00	SINGLE-FAMILY HOME	249.58	249.58	1.25	250.82
044-022-140	01	1	-	1.00	SINGLE-FAMILY HOME	249.58	249.58	1.25	250.82
044-022-150	01	1	-	1.00	SINGLE-FAMILY HOME	249.58	249.58	1.25	250.82
044-022-160	01	1	-	1.00	SINGLE-FAMILY HOME	249.58	249.58	1.25	250.82
044-022-170	01	1	-	1.00	SINGLE-FAMILY HOME	249.58	249.58	1.25	250.82
044-022-180	01	1	-	1.00	SINGLE-FAMILY HOME	249.58	249.58	1.25	250.82

City of Belmont
Sewer Treatment Facilities Charges
Fiscal Year 2026/27

APN	County Use Code	Dwelling Units / Rooms / Beds / Students	Building Sq. Ft.	Billing Units	Rate Description	Rate	Sewer Treatment Facility Charge	County Collection Fee	Total Charge (1)
044-022-190	01	1	-	1.00	SINGLE-FAMILY HOME	249.58	249.58	1.25	250.82
044-022-200	01	1	-	1.00	SINGLE-FAMILY HOME	249.58	249.58	1.25	250.82
044-022-210	01	1	-	1.00	SINGLE-FAMILY HOME	249.58	249.58	1.25	250.82
044-022-220	01	1	-	1.00	SINGLE-FAMILY HOME	249.58	249.58	1.25	250.82
044-022-230	01	1	-	1.00	SINGLE-FAMILY HOME	249.58	249.58	1.25	250.82
044-022-240	01	1	-	1.00	SINGLE-FAMILY HOME	249.58	249.58	1.25	250.82
044-022-250	01	1	-	1.00	SINGLE-FAMILY HOME	249.58	249.58	1.25	250.82
044-022-260	01	1	-	1.00	SINGLE-FAMILY HOME	249.58	249.58	1.25	250.82
044-022-270	01	1	-	1.00	SINGLE-FAMILY HOME	249.58	249.58	1.25	250.82
044-022-280	01	1	-	1.00	SINGLE-FAMILY HOME	249.58	249.58	1.25	250.82
044-022-290	01	1	-	1.00	SINGLE-FAMILY HOME	249.58	249.58	1.25	250.82
044-022-300	01	1	-	1.00	SINGLE-FAMILY HOME	249.58	249.58	1.25	250.82
044-022-340	01	1	-	1.00	SINGLE-FAMILY HOME	249.58	249.58	1.25	250.82
044-022-360	01	1	-	1.00	SINGLE-FAMILY HOME	249.58	249.58	1.25	250.82
044-022-370	00	-	-	-	N/A	-	-	-	0.00
044-022-380	01	1	-	1.00	SINGLE-FAMILY HOME	249.58	249.58	1.25	250.82
044-022-390	01	1	-	1.00	SINGLE-FAMILY HOME	249.58	249.58	1.25	250.82
044-023-010	01	1	-	1.00	SINGLE-FAMILY HOME	249.58	249.58	1.25	250.82
044-023-020	01	-	-	-	N/A	-	-	-	0.00
044-023-030	01	1	-	1.00	SINGLE-FAMILY HOME	249.58	249.58	1.25	250.82
044-023-040	01	1	-	1.00	SINGLE-FAMILY HOME	249.58	249.58	1.25	250.82
044-023-050	01	1	-	1.00	SINGLE-FAMILY HOME	249.58	249.58	1.25	250.82
044-023-060	01	1	-	1.00	SINGLE-FAMILY HOME	249.58	249.58	1.25	250.82
044-023-070	01	1	-	1.00	SINGLE-FAMILY HOME	249.58	249.58	1.25	250.82
044-023-080	01	1	-	1.00	SINGLE-FAMILY HOME	249.58	249.58	1.25	250.82
044-023-090	01	1	-	1.00	SINGLE-FAMILY HOME	249.58	249.58	1.25	250.82
044-023-100	01	1	-	1.00	SINGLE-FAMILY HOME	249.58	249.58	1.25	250.82
044-023-110	01	1	-	1.00	SINGLE-FAMILY HOME	249.58	249.58	1.25	250.82
044-023-120	01	1	-	1.00	SINGLE-FAMILY HOME	249.58	249.58	1.25	250.82
044-023-130	01	1	-	1.00	SINGLE-FAMILY HOME	249.58	249.58	1.25	250.82
044-023-140	01	1	-	1.00	SINGLE-FAMILY HOME	249.58	249.58	1.25	250.82
044-023-150	01	1	-	1.00	SINGLE-FAMILY HOME	249.58	249.58	1.25	250.82
044-023-160	01	1	-	1.00	SINGLE-FAMILY HOME	249.58	249.58	1.25	250.82
044-023-170	01	1	-	1.00	SINGLE-FAMILY HOME	249.58	249.58	1.25	250.82
044-024-010	01	1	-	1.00	SINGLE-FAMILY HOME	249.58	249.58	1.25	250.82
044-024-040	01	1	-	1.00	SINGLE-FAMILY HOME	249.58	249.58	1.25	250.82
044-024-050	01	1	-	1.00	SINGLE-FAMILY HOME	249.58	249.58	1.25	250.82
044-024-060	01	1	-	1.00	SINGLE-FAMILY HOME	249.58	249.58	1.25	250.82
044-024-070	01	1	-	1.00	SINGLE-FAMILY HOME	249.58	249.58	1.25	250.82
044-024-080	01	1	-	1.00	SINGLE-FAMILY HOME	249.58	249.58	1.25	250.82
044-024-090	01	1	-	1.00	SINGLE-FAMILY HOME	249.58	249.58	1.25	250.82
044-024-100	00	-	-	-	N/A	-	-	-	0.00
044-024-110	01	1	-	1.00	SINGLE-FAMILY HOME	249.58	249.58	1.25	250.82
044-024-120	01	1	-	1.00	SINGLE-FAMILY HOME	249.58	249.58	1.25	250.82
044-024-130	01	1	-	1.00	SINGLE-FAMILY HOME	249.58	249.58	1.25	250.82
044-024-140	01	1	-	1.00	SINGLE-FAMILY HOME	249.58	249.58	1.25	250.82
044-024-150	01	1	-	1.00	SINGLE-FAMILY HOME	249.58	249.58	1.25	250.82
044-024-160	01	1	-	1.00	SINGLE-FAMILY HOME	249.58	249.58	1.25	250.82
044-024-170	01	1	-	1.00	SINGLE-FAMILY HOME	249.58	249.58	1.25	250.82
044-024-180	01	1	-	1.00	SINGLE-FAMILY HOME	249.58	249.58	1.25	250.82
044-024-190	01	1	-	1.00	SINGLE-FAMILY HOME	249.58	249.58	1.25	250.82
044-024-200	01	1	-	1.00	SINGLE-FAMILY HOME	249.58	249.58	1.25	250.82
044-024-210	01	1	-	1.00	SINGLE-FAMILY HOME	249.58	249.58	1.25	250.82
044-024-220	01	1	-	1.00	SINGLE-FAMILY HOME	249.58	249.58	1.25	250.82
044-024-230	01	1	-	1.00	SINGLE-FAMILY HOME	249.58	249.58	1.25	250.82
044-031-010	01	1	-	1.00	SINGLE-FAMILY HOME	249.58	249.58	1.25	250.82
044-031-020	01	1	-	1.00	SINGLE-FAMILY HOME	249.58	249.58	1.25	250.82
044-031-030	01	1	-	1.00	SINGLE-FAMILY HOME	249.58	249.58	1.25	250.82
044-031-040	01	1	-	1.00	SINGLE-FAMILY HOME	249.58	249.58	1.25	250.82
044-031-050	01	1	-	1.00	SINGLE-FAMILY HOME	249.58	249.58	1.25	250.82
044-031-060	01	1	-	1.00	SINGLE-FAMILY HOME	249.58	249.58	1.25	250.82
044-031-070	01	1	-	1.00	SINGLE-FAMILY HOME	249.58	249.58	1.25	250.82
044-031-080	01	1	-	1.00	SINGLE-FAMILY HOME	249.58	249.58	1.25	250.82
044-031-100	01	1	-	1.00	SINGLE-FAMILY HOME	249.58	249.58	1.25	250.82
044-031-110	01	1	-	1.00	SINGLE-FAMILY HOME	249.58	249.58	1.25	250.82

City of Belmont
Sewer Treatment Facilities Charges
Fiscal Year 2026/27

APN	County Use Code	Dwelling Units / Rooms / Beds / Students	Building Sq. Ft.	Billing Units	Rate Description	Rate	Sewer Treatment Facility Charge	County Collection Fee	Total Charge (1)
044-031-120	01	1	-	1.00	SINGLE-FAMILY HOME	249.58	249.58	1.25	250.82
044-031-130	01	1	-	1.00	SINGLE-FAMILY HOME	249.58	249.58	1.25	250.82
044-031-140	01	1	-	1.00	SINGLE-FAMILY HOME	249.58	249.58	1.25	250.82
044-031-150	01	1	-	1.00	SINGLE-FAMILY HOME	249.58	249.58	1.25	250.82
044-031-160	01	1	-	1.00	SINGLE-FAMILY HOME	249.58	249.58	1.25	250.82
044-031-170	01	1	-	1.00	SINGLE-FAMILY HOME	249.58	249.58	1.25	250.82
044-031-180	01	1	-	1.00	SINGLE-FAMILY HOME	249.58	249.58	1.25	250.82
044-031-190	01	1	-	1.00	SINGLE-FAMILY HOME	249.58	249.58	1.25	250.82
044-031-200	01	1	-	1.00	SINGLE-FAMILY HOME	249.58	249.58	1.25	250.82
044-031-210	01	1	-	1.00	SINGLE-FAMILY HOME	249.58	249.58	1.25	250.82
044-031-220	01	1	-	1.00	SINGLE-FAMILY HOME	249.58	249.58	1.25	250.82
044-031-230	01	1	-	1.00	SINGLE-FAMILY HOME	249.58	249.58	1.25	250.82
044-031-240	01	1	-	1.00	SINGLE-FAMILY HOME	249.58	249.58	1.25	250.82
044-031-250	01	1	-	1.00	SINGLE-FAMILY HOME	249.58	249.58	1.25	250.82
044-031-260	01	1	-	1.00	SINGLE-FAMILY HOME	249.58	249.58	1.25	250.82
044-031-300	01	1	-	1.00	SINGLE-FAMILY HOME	249.58	249.58	1.25	250.82
044-031-330	01	1	-	1.00	SINGLE-FAMILY HOME	249.58	249.58	1.25	250.82
044-031-340	01	1	-	1.00	SINGLE-FAMILY HOME	249.58	249.58	1.25	250.82
044-031-350	01	1	-	1.00	SINGLE-FAMILY HOME	249.58	249.58	1.25	250.82
044-031-360	01	1	-	1.00	SINGLE-FAMILY HOME	249.58	249.58	1.25	250.82
044-031-370	01	1	-	1.00	SINGLE-FAMILY HOME	249.58	249.58	1.25	250.82
044-031-380	01	1	-	1.00	SINGLE-FAMILY HOME	249.58	249.58	1.25	250.82
044-031-390	01	1	-	1.00	SINGLE-FAMILY HOME	249.58	249.58	1.25	250.82
044-031-400	01	1	-	1.00	SINGLE-FAMILY HOME	249.58	249.58	1.25	250.82
044-031-410	01	1	-	1.00	SINGLE-FAMILY HOME	249.58	249.58	1.25	250.82
044-031-430	01	1	-	1.00	SINGLE-FAMILY HOME	249.58	249.58	1.25	250.82
044-031-440	01	1	-	1.00	SINGLE-FAMILY HOME	249.58	249.58	1.25	250.82
044-031-450	01	1	-	1.00	SINGLE-FAMILY HOME	249.58	249.58	1.25	250.82
044-031-460	01	1	-	1.00	SINGLE-FAMILY HOME	249.58	249.58	1.25	250.82
044-031-480	01	1	-	1.00	SINGLE-FAMILY HOME	249.58	249.58	1.25	250.82
044-031-490	00	-	-	-	N/A	-	-	-	0.00
044-031-500	01	1	-	1.00	SINGLE-FAMILY HOME	249.58	249.58	1.25	250.82
044-031-520	01	1	-	1.00	SINGLE-FAMILY HOME	249.58	249.58	1.25	250.82
044-032-010	01	1	-	1.00	SINGLE-FAMILY HOME	249.58	249.58	1.25	250.82
044-032-020	01	1	-	1.00	SINGLE-FAMILY HOME	249.58	249.58	1.25	250.82
044-032-030	01	1	-	1.00	SINGLE-FAMILY HOME	249.58	249.58	1.25	250.82
044-032-040	01	1	-	1.00	SINGLE-FAMILY HOME	249.58	249.58	1.25	250.82
044-032-050	01	1	-	1.00	SINGLE-FAMILY HOME	249.58	249.58	1.25	250.82
044-032-060	01	1	-	1.00	SINGLE-FAMILY HOME	249.58	249.58	1.25	250.82
044-032-070	01	1	-	1.00	SINGLE-FAMILY HOME	249.58	249.58	1.25	250.82
044-032-080	01	1	-	1.00	SINGLE-FAMILY HOME	249.58	249.58	1.25	250.82
044-032-090	01	1	-	1.00	SINGLE-FAMILY HOME	249.58	249.58	1.25	250.82
044-032-100	01	1	-	1.00	SINGLE-FAMILY HOME	249.58	249.58	1.25	250.82
044-032-110	01	1	-	1.00	SINGLE-FAMILY HOME	249.58	249.58	1.25	250.82
044-032-140	01	1	-	1.00	SINGLE-FAMILY HOME	249.58	249.58	1.25	250.82
044-032-150	01	1	-	1.00	SINGLE-FAMILY HOME	249.58	249.58	1.25	250.82
044-032-160	01	1	-	1.00	SINGLE-FAMILY HOME	249.58	249.58	1.25	250.82
044-032-170	01	1	-	1.00	SINGLE-FAMILY HOME	249.58	249.58	1.25	250.82
044-032-180	01	1	-	1.00	SINGLE-FAMILY HOME	249.58	249.58	1.25	250.82
044-032-190	00	-	-	-	N/A	-	-	-	0.00
044-032-200	01	1	-	1.00	SINGLE-FAMILY HOME	249.58	249.58	1.25	250.82
044-032-210	01	1	-	1.00	SINGLE-FAMILY HOME	249.58	249.58	1.25	250.82
044-032-230	01	1	-	1.00	SINGLE-FAMILY HOME	249.58	249.58	1.25	250.82
044-032-240	01	1	-	1.00	SINGLE-FAMILY HOME	249.58	249.58	1.25	250.82
044-032-250	01	1	-	1.00	SINGLE-FAMILY HOME	249.58	249.58	1.25	250.82
044-032-270	01	1	-	1.00	SINGLE-FAMILY HOME	249.58	249.58	1.25	250.82
044-032-280	01	1	-	1.00	SINGLE-FAMILY HOME	249.58	249.58	1.25	250.82
044-032-290	01	1	-	1.00	SINGLE-FAMILY HOME	249.58	249.58	1.25	250.82
044-032-300	01	1	-	1.00	SINGLE-FAMILY HOME	249.58	249.58	1.25	250.82
044-032-310	01	1	-	1.00	SINGLE-FAMILY HOME	249.58	249.58	1.25	250.82
044-032-320	01	1	-	1.00	SINGLE-FAMILY HOME	249.58	249.58	1.25	250.82
044-032-330	00	-	-	-	N/A - ADJACENT PARCEL	-	-	-	0.00
044-033-010	01	1	-	1.00	SINGLE-FAMILY HOME	249.58	249.58	1.25	250.82
044-033-020	01	1	-	1.00	SINGLE-FAMILY HOME	249.58	249.58	1.25	250.82
044-033-030	01	1	-	1.00	SINGLE-FAMILY HOME	249.58	249.58	1.25	250.82

City of Belmont
Sewer Treatment Facilities Charges
Fiscal Year 2026/27

APN	County Use Code	Dwelling Units / Rooms / Beds / Students	Building Sq. Ft.	Billing Units	Rate Description	Rate	Sewer Treatment Facility Charge	County Collection Fee	Total Charge (1)
044-033-040	01	1	-	1.00	SINGLE-FAMILY HOME	249.58	249.58	1.25	250.82
044-033-050	01	1	-	1.00	SINGLE-FAMILY HOME	249.58	249.58	1.25	250.82
044-033-060	01	1	-	1.00	SINGLE-FAMILY HOME	249.58	249.58	1.25	250.82
044-033-070	01	1	-	1.00	SINGLE-FAMILY HOME	249.58	249.58	1.25	250.82
044-033-080	01	1	-	1.00	SINGLE-FAMILY HOME	249.58	249.58	1.25	250.82
044-033-090	01	1	-	1.00	SINGLE-FAMILY HOME	249.58	249.58	1.25	250.82
044-033-100	01	1	-	1.00	SINGLE-FAMILY HOME	249.58	249.58	1.25	250.82
044-033-110	01	1	-	1.00	SINGLE-FAMILY HOME	249.58	249.58	1.25	250.82
044-033-120	01	1	-	1.00	SINGLE-FAMILY HOME	249.58	249.58	1.25	250.82
044-033-130	01	1	-	1.00	SINGLE-FAMILY HOME	249.58	249.58	1.25	250.82
044-041-010	01	1	-	1.00	SINGLE-FAMILY HOME	249.58	249.58	1.25	250.82
044-041-020	01	1	-	1.00	SINGLE-FAMILY HOME	249.58	249.58	1.25	250.82
044-041-030	01	1	-	1.00	SINGLE-FAMILY HOME	249.58	249.58	1.25	250.82
044-041-040	01	1	-	1.00	SINGLE-FAMILY HOME	249.58	249.58	1.25	250.82
044-041-060	01	1	-	1.00	SINGLE-FAMILY HOME	249.58	249.58	1.25	250.82
044-041-070	01	1	-	1.00	SINGLE-FAMILY HOME	249.58	249.58	1.25	250.82
044-042-010	01	1	-	1.00	SINGLE-FAMILY HOME	249.58	249.58	1.25	250.82
044-042-020	01	1	-	1.00	SINGLE-FAMILY HOME	249.58	249.58	1.25	250.82
044-042-030	01	1	-	1.00	SINGLE-FAMILY HOME	249.58	249.58	1.25	250.82
044-042-040	01	1	-	1.00	SINGLE-FAMILY HOME	249.58	249.58	1.25	250.82
044-042-050	01	1	-	1.00	SINGLE-FAMILY HOME	249.58	249.58	1.25	250.82
044-042-060	01	1	-	1.00	SINGLE-FAMILY HOME	249.58	249.58	1.25	250.82
044-042-070	01	1	-	1.00	SINGLE-FAMILY HOME	249.58	249.58	1.25	250.82
044-042-080	01	1	-	1.00	SINGLE-FAMILY HOME	249.58	249.58	1.25	250.82
044-042-090	01	1	-	1.00	SINGLE-FAMILY HOME	249.58	249.58	1.25	250.82
044-042-100	01	1	-	1.00	SINGLE-FAMILY HOME	249.58	249.58	1.25	250.82
044-042-110	01	1	-	1.00	SINGLE-FAMILY HOME	249.58	249.58	1.25	250.82
044-042-120	01	1	-	1.00	SINGLE-FAMILY HOME	249.58	249.58	1.25	250.82
044-042-130	01	1	-	1.00	SINGLE-FAMILY HOME	249.58	249.58	1.25	250.82
044-042-140	01	1	-	1.00	SINGLE-FAMILY HOME	249.58	249.58	1.25	250.82
044-042-160	01	1	-	1.00	SINGLE-FAMILY HOME	249.58	249.58	1.25	250.82
044-042-170	01	1	-	1.00	SINGLE-FAMILY HOME	249.58	249.58	1.25	250.82
044-042-180	69	-	-	-	N/A - GOV'T OWNED	-	-	-	0.00
044-042-190	01	1	-	1.00	SINGLE-FAMILY HOME	249.58	249.58	1.25	250.82
044-042-200	01	1	-	1.00	SINGLE-FAMILY HOME	249.58	249.58	1.25	250.82
044-042-210	01	1	-	1.00	SINGLE-FAMILY HOME	249.58	249.58	1.25	250.82
044-042-220	01	1	-	1.00	SINGLE-FAMILY HOME	249.58	249.58	1.25	250.82
044-042-230	01	1	-	1.00	SINGLE-FAMILY HOME	249.58	249.58	1.25	250.82
044-042-240	01	1	-	1.00	SINGLE-FAMILY HOME	249.58	249.58	1.25	250.82
044-042-250	01	1	-	1.00	SINGLE-FAMILY HOME	249.58	249.58	1.25	250.82
044-042-260	01	1	-	1.00	SINGLE-FAMILY HOME	249.58	249.58	1.25	250.82
044-043-010	01	1	-	1.00	SINGLE-FAMILY HOME	249.58	249.58	1.25	250.82
044-043-020	01	1	-	1.00	SINGLE-FAMILY HOME	249.58	249.58	1.25	250.82
044-043-030	00	-	-	-	N/A	-	-	-	0.00
044-043-040	01	1	-	1.00	SINGLE-FAMILY HOME	249.58	249.58	1.25	250.82
044-043-050	01	1	-	1.00	SINGLE-FAMILY HOME	249.58	249.58	1.25	250.82
044-043-060	01	1	-	1.00	SINGLE-FAMILY HOME	249.58	249.58	1.25	250.82
044-043-070	01	1	-	1.00	SINGLE-FAMILY HOME	249.58	249.58	1.25	250.82
044-043-080	01	1	-	1.00	SINGLE-FAMILY HOME	249.58	249.58	1.25	250.82
044-043-110	01	1	-	1.00	SINGLE-FAMILY HOME	249.58	249.58	1.25	250.82
044-043-160	01	1	-	1.00	SINGLE-FAMILY HOME	249.58	249.58	1.25	250.82
044-043-170	01	1	-	1.00	SINGLE-FAMILY HOME	249.58	249.58	1.25	250.82
044-043-180	01	1	-	1.00	SINGLE-FAMILY HOME	249.58	249.58	1.25	250.82
044-043-190	01	1	-	1.00	SINGLE-FAMILY HOME	249.58	249.58	1.25	250.82
044-043-200	01	1	-	1.00	SINGLE-FAMILY HOME	249.58	249.58	1.25	250.82
044-043-210	01	1	-	1.00	SINGLE-FAMILY HOME	249.58	249.58	1.25	250.82
044-043-270	01	1	-	1.00	SINGLE-FAMILY HOME	249.58	249.58	1.25	250.82
044-043-280	01	1	-	1.00	SINGLE-FAMILY HOME	249.58	249.58	1.25	250.82
044-043-290	01	1	-	1.00	SINGLE-FAMILY HOME	249.58	249.58	1.25	250.82
044-043-300	01	1	-	1.00	SINGLE-FAMILY HOME	249.58	249.58	1.25	250.82
044-043-330	01	1	-	1.00	SINGLE-FAMILY HOME	249.58	249.58	1.25	250.82
044-043-340	01	1	-	1.00	SINGLE-FAMILY HOME	249.58	249.58	1.25	250.82
044-043-380	01	1	-	1.00	SINGLE-FAMILY HOME	249.58	249.58	1.25	250.82
044-043-390	01	1	-	1.00	SINGLE-FAMILY HOME	249.58	249.58	1.25	250.82
044-043-400	01	1	-	1.00	SINGLE-FAMILY HOME	249.58	249.58	1.25	250.82

City of Belmont
Sewer Treatment Facilities Charges
Fiscal Year 2026/27

APN	County Use Code	Dwelling Units / Rooms / Beds / Students	Building Sq. Ft.	Billing Units	Rate Description	Rate	Sewer Treatment Facility Charge	County Collection Fee	Total Charge (1)
044-043-410	01	1	-	1.00	SINGLE-FAMILY HOME	249.58	249.58	1.25	250.82
044-043-420	01	1	-	1.00	SINGLE-FAMILY HOME	249.58	249.58	1.25	250.82
044-043-430	01	1	-	1.00	SINGLE-FAMILY HOME	249.58	249.58	1.25	250.82
044-043-440	01	1	-	1.00	SINGLE-FAMILY HOME	249.58	249.58	1.25	250.82
044-043-450	01	1	-	1.00	SINGLE-FAMILY HOME	249.58	249.58	1.25	250.82
044-043-480	01	1	-	1.00	SINGLE-FAMILY HOME	249.58	249.58	1.25	250.82
044-043-490	01	1	-	1.00	SINGLE-FAMILY HOME	249.58	249.58	1.25	250.82
044-043-500	01	1	-	1.00	SINGLE-FAMILY HOME	249.58	249.58	1.25	250.82
044-043-510	01	1	-	1.00	SINGLE-FAMILY HOME	249.58	249.58	1.25	250.82
044-043-530	01	1	-	1.00	SINGLE-FAMILY HOME	249.58	249.58	1.25	250.82
044-043-540	01	1	-	1.00	SINGLE-FAMILY HOME	249.58	249.58	1.25	250.82
044-043-550	01	1	-	1.00	SINGLE-FAMILY HOME	249.58	249.58	1.25	250.82
044-043-560	01	1	-	1.00	SINGLE-FAMILY HOME	249.58	249.58	1.25	250.82
044-043-570	01	1	-	1.00	SINGLE-FAMILY HOME	249.58	249.58	1.25	250.82
044-043-590	01	1	-	1.00	SINGLE-FAMILY HOME	249.58	249.58	1.25	250.82
044-043-600	01	1	-	1.00	SINGLE-FAMILY HOME	249.58	249.58	1.25	250.82
044-043-610	01	1	-	1.00	SINGLE-FAMILY HOME	249.58	249.58	1.25	250.82
044-043-620	01	1	-	1.00	SINGLE-FAMILY HOME	249.58	249.58	1.25	250.82
044-051-020	01	1	-	1.00	SINGLE-FAMILY HOME	249.58	249.58	1.25	250.82
044-051-030	01	1	-	1.00	SINGLE-FAMILY HOME	249.58	249.58	1.25	250.82
044-051-080	01	1	-	1.00	SINGLE-FAMILY HOME	249.58	249.58	1.25	250.82
044-051-090	01	1	-	1.00	SINGLE-FAMILY HOME	249.58	249.58	1.25	250.82
044-051-100	01	1	-	1.00	SINGLE-FAMILY HOME	249.58	249.58	1.25	250.82
044-051-130	01	1	-	1.00	SINGLE-FAMILY HOME	249.58	249.58	1.25	250.82
044-051-140	84	-	-	-	N/A	-	-	-	0.00
044-051-150	01	1	-	1.00	SINGLE-FAMILY HOME	249.58	249.58	1.25	250.82
044-051-160	01	1	-	1.00	SINGLE-FAMILY HOME	249.58	249.58	1.25	250.82
044-051-170	01	1	-	1.00	SINGLE-FAMILY HOME	249.58	249.58	1.25	250.82
044-051-180	01	1	-	1.00	SINGLE-FAMILY HOME	249.58	249.58	1.25	250.82
044-051-190	01	1	-	1.00	SINGLE-FAMILY HOME	249.58	249.58	1.25	250.82
044-051-200	01	1	-	1.00	SINGLE-FAMILY HOME	249.58	249.58	1.25	250.82
044-051-210	01	1	-	1.00	SINGLE-FAMILY HOME	249.58	249.58	1.25	250.82
044-051-220	01	1	-	1.00	SINGLE-FAMILY HOME	249.58	249.58	1.25	250.82
044-051-230	01	1	-	1.00	SINGLE-FAMILY HOME	249.58	249.58	1.25	250.82
044-051-240	01	1	-	1.00	SINGLE-FAMILY HOME	249.58	249.58	1.25	250.82
044-051-250	01	1	-	1.00	SINGLE-FAMILY HOME	249.58	249.58	1.25	250.82
044-051-260	01	1	-	1.00	SINGLE-FAMILY HOME	249.58	249.58	1.25	250.82
044-051-270	01	1	-	1.00	SINGLE-FAMILY HOME	249.58	249.58	1.25	250.82
044-051-280	01	1	-	1.00	SINGLE-FAMILY HOME	249.58	249.58	1.25	250.82
044-051-290	01	1	-	1.00	SINGLE-FAMILY HOME	249.58	249.58	1.25	250.82
044-051-300	01	1	-	1.00	SINGLE-FAMILY HOME	249.58	249.58	1.25	250.82
044-051-310	01	1	-	1.00	SINGLE-FAMILY HOME	249.58	249.58	1.25	250.82
044-051-320	01	1	-	1.00	SINGLE-FAMILY HOME	249.58	249.58	1.25	250.82
044-051-330	01	1	-	1.00	SINGLE-FAMILY HOME	249.58	249.58	1.25	250.82
044-051-340	01	1	-	1.00	SINGLE-FAMILY HOME	249.58	249.58	1.25	250.82
044-051-350	01	1	-	1.00	SINGLE-FAMILY HOME	249.58	249.58	1.25	250.82
044-051-360	01	1	-	1.00	SINGLE-FAMILY HOME	249.58	249.58	1.25	250.82
044-051-370	01	1	-	1.00	SINGLE-FAMILY HOME	249.58	249.58	1.25	250.82
044-051-380	01	1	-	1.00	SINGLE-FAMILY HOME	249.58	249.58	1.25	250.82
044-051-390	01	1	-	1.00	SINGLE-FAMILY HOME	249.58	249.58	1.25	250.82
044-051-400	01	1	-	1.00	SINGLE-FAMILY HOME	249.58	249.58	1.25	250.82
044-051-410	01	1	-	1.00	SINGLE-FAMILY HOME	249.58	249.58	1.25	250.82
044-051-420	01	1	-	1.00	SINGLE-FAMILY HOME	249.58	249.58	1.25	250.82
044-051-440	00	-	-	-	N/A	-	-	-	0.00
044-051-450	01	1	-	1.00	SINGLE-FAMILY HOME	249.58	249.58	1.25	250.82
044-051-460	01	1	-	1.00	SINGLE-FAMILY HOME	249.58	249.58	1.25	250.82
044-051-470	01	1	-	1.00	SINGLE-FAMILY HOME	249.58	249.58	1.25	250.82
044-052-010	01	1	-	1.00	SINGLE-FAMILY HOME	249.58	249.58	1.25	250.82
044-052-020	01	1	-	1.00	SINGLE-FAMILY HOME	249.58	249.58	1.25	250.82
044-052-030	01	1	-	1.00	SINGLE-FAMILY HOME	249.58	249.58	1.25	250.82
044-052-040	01	1	-	1.00	SINGLE-FAMILY HOME	249.58	249.58	1.25	250.82
044-052-050	01	1	-	1.00	SINGLE-FAMILY HOME	249.58	249.58	1.25	250.82
044-052-060	01	1	-	1.00	SINGLE-FAMILY HOME	249.58	249.58	1.25	250.82
044-052-070	01	1	-	1.00	SINGLE-FAMILY HOME	249.58	249.58	1.25	250.82
044-052-080	01	1	-	1.00	SINGLE-FAMILY HOME	249.58	249.58	1.25	250.82

City of Belmont
Sewer Treatment Facilities Charges
Fiscal Year 2026/27

APN	County Use Code	Dwelling Units / Rooms / Beds / Students	Building Sq. Ft.	Billing Units	Rate Description	Rate	Sewer Treatment Facility Charge	County Collection Fee	Total Charge (1)
044-052-100	01	1	-	1.00	SINGLE-FAMILY HOME	249.58	249.58	1.25	250.82
044-052-110	01	1	-	1.00	SINGLE-FAMILY HOME	249.58	249.58	1.25	250.82
044-052-120	01	1	-	1.00	SINGLE-FAMILY HOME	249.58	249.58	1.25	250.82
044-052-130	01	1	-	1.00	SINGLE-FAMILY HOME	249.58	249.58	1.25	250.82
044-052-140	01	1	-	1.00	SINGLE-FAMILY HOME	249.58	249.58	1.25	250.82
044-053-010	01	1	-	1.00	SINGLE-FAMILY HOME	249.58	249.58	1.25	250.82
044-053-020	01	1	-	1.00	SINGLE-FAMILY HOME	249.58	249.58	1.25	250.82
044-053-030	01	1	-	1.00	SINGLE-FAMILY HOME	249.58	249.58	1.25	250.82
044-053-040	01	1	-	1.00	SINGLE-FAMILY HOME	249.58	249.58	1.25	250.82
044-053-050	01	1	-	1.00	SINGLE-FAMILY HOME	249.58	249.58	1.25	250.82
044-053-060	01	1	-	1.00	SINGLE-FAMILY HOME	249.58	249.58	1.25	250.82
044-053-070	01	1	-	1.00	SINGLE-FAMILY HOME	249.58	249.58	1.25	250.82
044-053-080	01	1	-	1.00	SINGLE-FAMILY HOME	249.58	249.58	1.25	250.82
044-053-090	01	1	-	1.00	SINGLE-FAMILY HOME	249.58	249.58	1.25	250.82
044-053-100	01	1	-	1.00	SINGLE-FAMILY HOME	249.58	249.58	1.25	250.82
044-053-110	01	1	-	1.00	SINGLE-FAMILY HOME	249.58	249.58	1.25	250.82
044-053-120	01	1	-	1.00	SINGLE-FAMILY HOME	249.58	249.58	1.25	250.82
044-053-130	01	1	-	1.00	SINGLE-FAMILY HOME	249.58	249.58	1.25	250.82
044-053-140	01	1	-	1.00	SINGLE-FAMILY HOME	249.58	249.58	1.25	250.82
044-053-150	01	1	-	1.00	SINGLE-FAMILY HOME	249.58	249.58	1.25	250.82
044-053-160	01	1	-	1.00	SINGLE-FAMILY HOME	249.58	249.58	1.25	250.82
044-053-170	01	1	-	1.00	SINGLE-FAMILY HOME	249.58	249.58	1.25	250.82
044-053-180	01	1	-	1.00	SINGLE-FAMILY HOME	249.58	249.58	1.25	250.82
044-053-190	01	1	-	1.00	SINGLE-FAMILY HOME	249.58	249.58	1.25	250.82
044-053-200	01	1	-	1.00	SINGLE-FAMILY HOME	249.58	249.58	1.25	250.82
044-053-210	01	1	-	1.00	SINGLE-FAMILY HOME	249.58	249.58	1.25	250.82
044-053-220	01	1	-	1.00	SINGLE-FAMILY HOME	249.58	249.58	1.25	250.82
044-053-230	01	1	-	1.00	SINGLE-FAMILY HOME	249.58	249.58	1.25	250.82
044-053-240	01	1	-	1.00	SINGLE-FAMILY HOME	249.58	249.58	1.25	250.82
044-054-010	01	1	-	1.00	SINGLE-FAMILY HOME	249.58	249.58	1.25	250.82
044-054-040	01	1	-	1.00	SINGLE-FAMILY HOME	249.58	249.58	1.25	250.82
044-054-050	01	1	-	1.00	SINGLE-FAMILY HOME	249.58	249.58	1.25	250.82
044-054-070	01	1	-	1.00	SINGLE-FAMILY HOME	249.58	249.58	1.25	250.82
044-054-080	01	1	-	1.00	SINGLE-FAMILY HOME	249.58	249.58	1.25	250.82
044-054-090	01	1	-	1.00	SINGLE-FAMILY HOME	249.58	249.58	1.25	250.82
044-054-100	01	1	-	1.00	SINGLE-FAMILY HOME	249.58	249.58	1.25	250.82
044-054-110	01	1	-	1.00	SINGLE-FAMILY HOME	249.58	249.58	1.25	250.82
044-054-120	01	1	-	1.00	SINGLE-FAMILY HOME	249.58	249.58	1.25	250.82
044-054-130	01	1	-	1.00	SINGLE-FAMILY HOME	249.58	249.58	1.25	250.82
044-054-140	01	1	-	1.00	SINGLE-FAMILY HOME	249.58	249.58	1.25	250.82
044-054-150	01	1	-	1.00	SINGLE-FAMILY HOME	249.58	249.58	1.25	250.82
044-054-160	01	1	-	1.00	SINGLE-FAMILY HOME	249.58	249.58	1.25	250.82
044-054-170	01	1	-	1.00	SINGLE-FAMILY HOME	249.58	249.58	1.25	250.82
044-054-180	01	1	-	1.00	SINGLE-FAMILY HOME	249.58	249.58	1.25	250.82
044-054-190	01	1	-	1.00	SINGLE-FAMILY HOME	249.58	249.58	1.25	250.82
044-054-200	01	1	-	1.00	SINGLE-FAMILY HOME	249.58	249.58	1.25	250.82
044-054-210	01	1	-	1.00	SINGLE-FAMILY HOME	249.58	249.58	1.25	250.82
044-054-290	01	1	-	1.00	SINGLE-FAMILY HOME	249.58	249.58	1.25	250.82
044-054-330	01	1	-	1.00	SINGLE-FAMILY HOME	249.58	249.58	1.25	250.82
044-054-340	01	1	-	1.00	SINGLE-FAMILY HOME	249.58	249.58	1.25	250.82
044-055-050	01	1	-	1.00	SINGLE-FAMILY HOME	249.58	249.58	1.25	250.82
044-055-060	01	1	-	1.00	SINGLE-FAMILY HOME	249.58	249.58	1.25	250.82
044-055-070	01	1	-	1.00	SINGLE-FAMILY HOME	249.58	249.58	1.25	250.82
044-055-080	01	1	-	1.00	SINGLE-FAMILY HOME	249.58	249.58	1.25	250.82
044-055-090	01	1	-	1.00	SINGLE-FAMILY HOME	249.58	249.58	1.25	250.82
044-055-100	01	1	-	1.00	SINGLE-FAMILY HOME	249.58	249.58	1.25	250.82
044-056-010	01	1	-	1.00	SINGLE-FAMILY HOME	249.58	249.58	1.25	250.82
044-056-020	01	1	-	1.00	SINGLE-FAMILY HOME	249.58	249.58	1.25	250.82
044-056-030	01	1	-	1.00	SINGLE-FAMILY HOME	249.58	249.58	1.25	250.82
044-056-040	01	1	-	1.00	SINGLE-FAMILY HOME	249.58	249.58	1.25	250.82
044-056-050	01	1	-	1.00	SINGLE-FAMILY HOME	249.58	249.58	1.25	250.82
044-056-060	01	1	-	1.00	SINGLE-FAMILY HOME	249.58	249.58	1.25	250.82
044-056-070	01	1	-	1.00	SINGLE-FAMILY HOME	249.58	249.58	1.25	250.82
044-056-080	01	1	-	1.00	SINGLE-FAMILY HOME	249.58	249.58	1.25	250.82
044-056-090	01	1	-	1.00	SINGLE-FAMILY HOME	249.58	249.58	1.25	250.82

City of Belmont
Sewer Treatment Facilities Charges
Fiscal Year 2026/27

APN	County Use Code	Dwelling Units / Rooms / Beds / Students	Building Sq. Ft.	Billing Units	Rate Description	Rate	Sewer Treatment Facility Charge	County Collection Fee	Total Charge (1)
044-056-100	01	1	-	1.00	SINGLE-FAMILY HOME	249.58	249.58	1.25	250.82
044-056-110	01	1	-	1.00	SINGLE-FAMILY HOME	249.58	249.58	1.25	250.82
044-056-120	01	1	-	1.00	SINGLE-FAMILY HOME	249.58	249.58	1.25	250.82
044-056-130	01	1	-	1.00	SINGLE-FAMILY HOME	249.58	249.58	1.25	250.82
044-056-140	01	1	-	1.00	SINGLE-FAMILY HOME	249.58	249.58	1.25	250.82
044-056-150	01	1	-	1.00	SINGLE-FAMILY HOME	249.58	249.58	1.25	250.82
044-056-160	01	1	-	1.00	SINGLE-FAMILY HOME	249.58	249.58	1.25	250.82
044-056-170	01	1	-	1.00	SINGLE-FAMILY HOME	249.58	249.58	1.25	250.82
044-056-180	01	1	-	1.00	SINGLE-FAMILY HOME	249.58	249.58	1.25	250.82
044-056-190	01	1	-	1.00	SINGLE-FAMILY HOME	249.58	249.58	1.25	250.82
044-056-200	01	1	-	1.00	SINGLE-FAMILY HOME	249.58	249.58	1.25	250.82
044-056-210	01	1	-	1.00	SINGLE-FAMILY HOME	249.58	249.58	1.25	250.82
044-056-220	01	1	-	1.00	SINGLE-FAMILY HOME	249.58	249.58	1.25	250.82
044-056-230	01	1	-	1.00	SINGLE-FAMILY HOME	249.58	249.58	1.25	250.82
044-056-240	01	1	-	1.00	SINGLE-FAMILY HOME	249.58	249.58	1.25	250.82
044-056-250	01	1	-	1.00	SINGLE-FAMILY HOME	249.58	249.58	1.25	250.82
044-056-260	01	1	-	1.00	SINGLE-FAMILY HOME	249.58	249.58	1.25	250.82
044-057-010	01	1	-	1.00	SINGLE-FAMILY HOME	249.58	249.58	1.25	250.82
044-057-020	01	1	-	1.00	SINGLE-FAMILY HOME	249.58	249.58	1.25	250.82
044-057-030	01	1	-	1.00	SINGLE-FAMILY HOME	249.58	249.58	1.25	250.82
044-057-040	01	1	-	1.00	SINGLE-FAMILY HOME	249.58	249.58	1.25	250.82
044-057-050	01	1	-	1.00	SINGLE-FAMILY HOME	249.58	249.58	1.25	250.82
044-058-030	01	1	-	1.00	SINGLE-FAMILY HOME	249.58	249.58	1.25	250.82
044-058-040	01	1	-	1.00	SINGLE-FAMILY HOME	249.58	249.58	1.25	250.82
044-058-050	01	1	-	1.00	SINGLE-FAMILY HOME	249.58	249.58	1.25	250.82
044-058-060	01	1	-	1.00	SINGLE-FAMILY HOME	249.58	249.58	1.25	250.82
044-058-070	01	1	-	1.00	SINGLE-FAMILY HOME	249.58	249.58	1.25	250.82
044-058-080	01	1	-	1.00	SINGLE-FAMILY HOME	249.58	249.58	1.25	250.82
044-058-090	01	1	-	1.00	SINGLE-FAMILY HOME	249.58	249.58	1.25	250.82
044-058-100	01	1	-	1.00	SINGLE-FAMILY HOME	249.58	249.58	1.25	250.82
044-058-110	01	1	-	1.00	SINGLE-FAMILY HOME	249.58	249.58	1.25	250.82
044-058-120	01	1	-	1.00	SINGLE-FAMILY HOME	249.58	249.58	1.25	250.82
044-058-130	00	-	-	-	N/A - ADJACENT PARCEL	-	-	-	0.00
044-058-140	01	1	-	1.00	SINGLE-FAMILY HOME	249.58	249.58	1.25	250.82
044-061-010	01	1	-	1.00	SINGLE-FAMILY HOME	249.58	249.58	1.25	250.82
044-061-020	01	1	-	1.00	SINGLE-FAMILY HOME	249.58	249.58	1.25	250.82
044-061-030	01	1	-	1.00	SINGLE-FAMILY HOME	249.58	249.58	1.25	250.82
044-061-040	01	1	-	1.00	SINGLE-FAMILY HOME	249.58	249.58	1.25	250.82
044-061-050	01	1	-	1.00	SINGLE-FAMILY HOME	249.58	249.58	1.25	250.82
044-061-060	01	1	-	1.00	SINGLE-FAMILY HOME	249.58	249.58	1.25	250.82
044-061-070	01	1	-	1.00	SINGLE-FAMILY HOME	249.58	249.58	1.25	250.82
044-061-080	01	1	-	1.00	SINGLE-FAMILY HOME	249.58	249.58	1.25	250.82
044-061-090	01	1	-	1.00	SINGLE-FAMILY HOME	249.58	249.58	1.25	250.82
044-061-100	01	1	-	1.00	SINGLE-FAMILY HOME	249.58	249.58	1.25	250.82
044-061-110	01	1	-	1.00	SINGLE-FAMILY HOME	249.58	249.58	1.25	250.82
044-061-120	01	1	-	1.00	SINGLE-FAMILY HOME	249.58	249.58	1.25	250.82
044-061-130	01	1	-	1.00	SINGLE-FAMILY HOME	249.58	249.58	1.25	250.82
044-061-140	01	1	-	1.00	SINGLE-FAMILY HOME	249.58	249.58	1.25	250.82
044-061-150	01	1	-	1.00	SINGLE-FAMILY HOME	249.58	249.58	1.25	250.82
044-061-160	01	1	-	1.00	SINGLE-FAMILY HOME	249.58	249.58	1.25	250.82
044-061-170	01	1	-	1.00	SINGLE-FAMILY HOME	249.58	249.58	1.25	250.82
044-061-180	01	1	-	1.00	SINGLE-FAMILY HOME	249.58	249.58	1.25	250.82
044-061-210	01	1	-	1.00	SINGLE-FAMILY HOME	249.58	249.58	1.25	250.82
044-061-220	01	1	-	1.00	SINGLE-FAMILY HOME	249.58	249.58	1.25	250.82
044-061-230	01	1	-	1.00	SINGLE-FAMILY HOME	249.58	249.58	1.25	250.82
044-061-240	01	1	-	1.00	SINGLE-FAMILY HOME	249.58	249.58	1.25	250.82
044-061-250	01	1	-	1.00	SINGLE-FAMILY HOME	249.58	249.58	1.25	250.82
044-061-260	01	1	-	1.00	SINGLE-FAMILY HOME	249.58	249.58	1.25	250.82
044-061-270	01	1	-	1.00	SINGLE-FAMILY HOME	249.58	249.58	1.25	250.82
044-061-280	01	1	-	1.00	SINGLE-FAMILY HOME	249.58	249.58	1.25	250.82
044-061-290	01	1	-	1.00	SINGLE-FAMILY HOME	249.58	249.58	1.25	250.82
044-061-300	01	1	-	1.00	SINGLE-FAMILY HOME	249.58	249.58	1.25	250.82
044-061-310	01	1	-	1.00	SINGLE-FAMILY HOME	249.58	249.58	1.25	250.82
044-061-320	01	1	-	1.00	SINGLE-FAMILY HOME	249.58	249.58	1.25	250.82
044-061-340	00	-	-	-	N/A	-	-	-	0.00

City of Belmont
Sewer Treatment Facilities Charges
Fiscal Year 2026/27

APN	County Use Code	Dwelling Units / Rooms / Beds / Students	Building Sq. Ft.	Billing Units	Rate Description	Rate	Sewer Treatment Facility Charge	County Collection Fee	Total Charge (1)
044-061-350	01	1	-	1.00	SINGLE-FAMILY HOME	249.58	249.58	1.25	250.82
044-062-010	01	1	-	1.00	SINGLE-FAMILY HOME	249.58	249.58	1.25	250.82
044-062-020	01	1	-	1.00	SINGLE-FAMILY HOME	249.58	249.58	1.25	250.82
044-062-030	01	1	-	1.00	SINGLE-FAMILY HOME	249.58	249.58	1.25	250.82
044-062-040	01	1	-	1.00	SINGLE-FAMILY HOME	249.58	249.58	1.25	250.82
044-062-050	01	1	-	1.00	SINGLE-FAMILY HOME	249.58	249.58	1.25	250.82
044-062-060	01	1	-	1.00	SINGLE-FAMILY HOME	249.58	249.58	1.25	250.82
044-062-070	01	1	-	1.00	SINGLE-FAMILY HOME	249.58	249.58	1.25	250.82
044-062-080	01	1	-	1.00	SINGLE-FAMILY HOME	249.58	249.58	1.25	250.82
044-062-090	01	1	-	1.00	SINGLE-FAMILY HOME	249.58	249.58	1.25	250.82
044-062-100	01	1	-	1.00	SINGLE-FAMILY HOME	249.58	249.58	1.25	250.82
044-062-110	01	1	-	1.00	SINGLE-FAMILY HOME	249.58	249.58	1.25	250.82
044-062-120	01	1	-	1.00	SINGLE-FAMILY HOME	249.58	249.58	1.25	250.82
044-062-130	01	1	-	1.00	SINGLE-FAMILY HOME	249.58	249.58	1.25	250.82
044-062-140	01	1	-	1.00	SINGLE-FAMILY HOME	249.58	249.58	1.25	250.82
044-062-150	01	1	-	1.00	SINGLE-FAMILY HOME	249.58	249.58	1.25	250.82
044-062-160	01	1	-	1.00	SINGLE-FAMILY HOME	249.58	249.58	1.25	250.82
044-062-170	01	1	-	1.00	SINGLE-FAMILY HOME	249.58	249.58	1.25	250.82
044-062-180	01	1	-	1.00	SINGLE-FAMILY HOME	249.58	249.58	1.25	250.82
044-062-190	01	1	-	1.00	SINGLE-FAMILY HOME	249.58	249.58	1.25	250.82
044-062-200	01	1	-	1.00	SINGLE-FAMILY HOME	249.58	249.58	1.25	250.82
044-062-210	01	1	-	1.00	SINGLE-FAMILY HOME	249.58	249.58	1.25	250.82
044-062-220	01	1	-	1.00	SINGLE-FAMILY HOME	249.58	249.58	1.25	250.82
044-062-230	01	1	-	1.00	SINGLE-FAMILY HOME	249.58	249.58	1.25	250.82
044-062-240	01	1	-	1.00	SINGLE-FAMILY HOME	249.58	249.58	1.25	250.82
044-062-250	01	1	-	1.00	SINGLE-FAMILY HOME	249.58	249.58	1.25	250.82
044-062-260	01	1	-	1.00	SINGLE-FAMILY HOME	249.58	249.58	1.25	250.82
044-062-270	01	1	-	1.00	SINGLE-FAMILY HOME	249.58	249.58	1.25	250.82
044-062-280	01	1	-	1.00	SINGLE-FAMILY HOME	249.58	249.58	1.25	250.82
044-062-290	01	1	-	1.00	SINGLE-FAMILY HOME	249.58	249.58	1.25	250.82
044-062-300	01	1	-	1.00	SINGLE-FAMILY HOME	249.58	249.58	1.25	250.82
044-062-310	01	1	-	1.00	SINGLE-FAMILY HOME	249.58	249.58	1.25	250.82
044-062-320	01	1	-	1.00	SINGLE-FAMILY HOME	249.58	249.58	1.25	250.82
044-062-330	01	1	-	1.00	SINGLE-FAMILY HOME	249.58	249.58	1.25	250.82
044-062-340	01	1	-	1.00	SINGLE-FAMILY HOME	249.58	249.58	1.25	250.82
044-062-350	01	1	-	1.00	SINGLE-FAMILY HOME	249.58	249.58	1.25	250.82
044-062-360	01	1	-	1.00	SINGLE-FAMILY HOME	249.58	249.58	1.25	250.82
044-062-370	01	1	-	1.00	SINGLE-FAMILY HOME	249.58	249.58	1.25	250.82
044-062-390	01	1	-	1.00	SINGLE-FAMILY HOME	249.58	249.58	1.25	250.82
044-062-400	01	1	-	1.00	SINGLE-FAMILY HOME	249.58	249.58	1.25	250.82
044-062-410	01	1	-	1.00	SINGLE-FAMILY HOME	249.58	249.58	1.25	250.82
044-063-010	01	1	-	1.00	SINGLE-FAMILY HOME	249.58	249.58	1.25	250.82
044-063-020	01	1	-	1.00	SINGLE-FAMILY HOME	249.58	249.58	1.25	250.82
044-063-030	01	1	-	1.00	SINGLE-FAMILY HOME	249.58	249.58	1.25	250.82
044-063-040	01	1	-	1.00	SINGLE-FAMILY HOME	249.58	249.58	1.25	250.82
044-063-050	01	1	-	1.00	SINGLE-FAMILY HOME	249.58	249.58	1.25	250.82
044-063-060	01	1	-	1.00	SINGLE-FAMILY HOME	249.58	249.58	1.25	250.82
044-063-070	01	1	-	1.00	SINGLE-FAMILY HOME	249.58	249.58	1.25	250.82
044-063-080	01	1	-	1.00	SINGLE-FAMILY HOME	249.58	249.58	1.25	250.82
044-063-090	01	1	-	1.00	SINGLE-FAMILY HOME	249.58	249.58	1.25	250.82
044-063-100	01	1	-	1.00	SINGLE-FAMILY HOME	249.58	249.58	1.25	250.82
044-063-110	01	1	-	1.00	SINGLE-FAMILY HOME	249.58	249.58	1.25	250.82
044-063-120	01	1	-	1.00	SINGLE-FAMILY HOME	249.58	249.58	1.25	250.82
044-063-130	01	1	-	1.00	SINGLE-FAMILY HOME	249.58	249.58	1.25	250.82
044-064-010	01	1	-	1.00	SINGLE-FAMILY HOME	249.58	249.58	1.25	250.82
044-064-020	01	1	-	1.00	SINGLE-FAMILY HOME	249.58	249.58	1.25	250.82
044-064-030	01	1	-	1.00	SINGLE-FAMILY HOME	249.58	249.58	1.25	250.82
044-064-040	01	1	-	1.00	SINGLE-FAMILY HOME	249.58	249.58	1.25	250.82
044-064-050	01	1	-	1.00	SINGLE-FAMILY HOME	249.58	249.58	1.25	250.82
044-064-060	01	1	-	1.00	SINGLE-FAMILY HOME	249.58	249.58	1.25	250.82
044-064-070	01	1	-	1.00	SINGLE-FAMILY HOME	249.58	249.58	1.25	250.82
044-064-080	01	1	-	1.00	SINGLE-FAMILY HOME	249.58	249.58	1.25	250.82
044-064-090	01	1	-	1.00	SINGLE-FAMILY HOME	249.58	249.58	1.25	250.82
044-064-100	01	1	-	1.00	SINGLE-FAMILY HOME	249.58	249.58	1.25	250.82
044-064-110	01	1	-	1.00	SINGLE-FAMILY HOME	249.58	249.58	1.25	250.82

City of Belmont
Sewer Treatment Facilities Charges
Fiscal Year 2026/27

APN	County Use Code	Dwelling Units / Rooms / Beds / Students	Building Sq. Ft.	Billing Units	Rate Description	Rate	Sewer Treatment Facility Charge	County Collection Fee	Total Charge (1)
044-064-120	01	1	-	1.00	SINGLE-FAMILY HOME	249.58	249.58	1.25	250.82
044-064-130	01	1	-	1.00	SINGLE-FAMILY HOME	249.58	249.58	1.25	250.82
044-064-140	01	1	-	1.00	SINGLE-FAMILY HOME	249.58	249.58	1.25	250.82
044-064-150	01	1	-	1.00	SINGLE-FAMILY HOME	249.58	249.58	1.25	250.82
044-064-160	01	1	-	1.00	SINGLE-FAMILY HOME	249.58	249.58	1.25	250.82
044-064-170	01	1	-	1.00	SINGLE-FAMILY HOME	249.58	249.58	1.25	250.82
044-064-180	01	1	-	1.00	SINGLE-FAMILY HOME	249.58	249.58	1.25	250.82
044-064-190	01	1	-	1.00	SINGLE-FAMILY HOME	249.58	249.58	1.25	250.82
044-064-200	01	1	-	1.00	SINGLE-FAMILY HOME	249.58	249.58	1.25	250.82
044-064-210	01	1	-	1.00	SINGLE-FAMILY HOME	249.58	249.58	1.25	250.82
044-064-220	01	1	-	1.00	SINGLE-FAMILY HOME	249.58	249.58	1.25	250.82
044-064-230	01	1	-	1.00	SINGLE-FAMILY HOME	249.58	249.58	1.25	250.82
044-064-240	01	1	-	1.00	SINGLE-FAMILY HOME	249.58	249.58	1.25	250.82
044-064-250	01	1	-	1.00	SINGLE-FAMILY HOME	249.58	249.58	1.25	250.82
044-064-260	01	1	-	1.00	SINGLE-FAMILY HOME	249.58	249.58	1.25	250.82
044-064-270	01	1	-	1.00	SINGLE-FAMILY HOME	249.58	249.58	1.25	250.82
044-064-280	01	1	-	1.00	SINGLE-FAMILY HOME	249.58	249.58	1.25	250.82
044-064-290	01	1	-	1.00	SINGLE-FAMILY HOME	249.58	249.58	1.25	250.82
044-064-300	01	1	-	1.00	SINGLE-FAMILY HOME	249.58	249.58	1.25	250.82
044-064-310	01	1	-	1.00	SINGLE-FAMILY HOME	249.58	249.58	1.25	250.82
044-064-320	01	1	-	1.00	SINGLE-FAMILY HOME	249.58	249.58	1.25	250.82
044-064-330	01	1	-	1.00	SINGLE-FAMILY HOME	249.58	249.58	1.25	250.82
044-064-340	01	1	-	1.00	SINGLE-FAMILY HOME	249.58	249.58	1.25	250.82
044-064-350	01	1	-	1.00	SINGLE-FAMILY HOME	249.58	249.58	1.25	250.82
044-064-360	01	1	-	1.00	SINGLE-FAMILY HOME	249.58	249.58	1.25	250.82
044-064-370	01	1	-	1.00	SINGLE-FAMILY HOME	249.58	249.58	1.25	250.82
044-064-380	01	1	-	1.00	SINGLE-FAMILY HOME	249.58	249.58	1.25	250.82
044-071-010	01	1	-	1.00	SINGLE-FAMILY HOME	249.58	249.58	1.25	250.82
044-071-020	01	1	-	1.00	SINGLE-FAMILY HOME	249.58	249.58	1.25	250.82
044-071-030	01	1	-	1.00	SINGLE-FAMILY HOME	249.58	249.58	1.25	250.82
044-071-040	01	1	-	1.00	SINGLE-FAMILY HOME	249.58	249.58	1.25	250.82
044-071-050	01	1	-	1.00	SINGLE-FAMILY HOME	249.58	249.58	1.25	250.82
044-071-060	01	1	-	1.00	SINGLE-FAMILY HOME	249.58	249.58	1.25	250.82
044-071-070	01	1	-	1.00	SINGLE-FAMILY HOME	249.58	249.58	1.25	250.82
044-071-080	01	1	-	1.00	SINGLE-FAMILY HOME	249.58	249.58	1.25	250.82
044-071-090	01	1	-	1.00	SINGLE-FAMILY HOME	249.58	249.58	1.25	250.82
044-071-100	01	1	-	1.00	SINGLE-FAMILY HOME	249.58	249.58	1.25	250.82
044-071-110	01	1	-	1.00	SINGLE-FAMILY HOME	249.58	249.58	1.25	250.82
044-071-120	01	1	-	1.00	SINGLE-FAMILY HOME	249.58	249.58	1.25	250.82
044-071-130	01	1	-	1.00	SINGLE-FAMILY HOME	249.58	249.58	1.25	250.82
044-071-140	01	1	-	1.00	SINGLE-FAMILY HOME	249.58	249.58	1.25	250.82
044-071-150	01	1	-	1.00	SINGLE-FAMILY HOME	249.58	249.58	1.25	250.82
044-071-160	01	1	-	1.00	SINGLE-FAMILY HOME	249.58	249.58	1.25	250.82
044-071-170	01	1	-	1.00	SINGLE-FAMILY HOME	249.58	249.58	1.25	250.82
044-071-180	01	1	-	1.00	SINGLE-FAMILY HOME	249.58	249.58	1.25	250.82
044-071-190	01	1	-	1.00	SINGLE-FAMILY HOME	249.58	249.58	1.25	250.82
044-071-200	01	1	-	1.00	SINGLE-FAMILY HOME	249.58	249.58	1.25	250.82
044-071-210	01	1	-	1.00	SINGLE-FAMILY HOME	249.58	249.58	1.25	250.82
044-071-220	01	1	-	1.00	SINGLE-FAMILY HOME	249.58	249.58	1.25	250.82
044-071-230	01	1	-	1.00	SINGLE-FAMILY HOME	249.58	249.58	1.25	250.82
044-071-240	01	1	-	1.00	SINGLE-FAMILY HOME	249.58	249.58	1.25	250.82
044-072-010	01	1	-	1.00	SINGLE-FAMILY HOME	249.58	249.58	1.25	250.82
044-072-020	01	1	-	1.00	SINGLE-FAMILY HOME	249.58	249.58	1.25	250.82
044-072-030	01	1	-	1.00	SINGLE-FAMILY HOME	249.58	249.58	1.25	250.82
044-072-040	01	1	-	1.00	SINGLE-FAMILY HOME	249.58	249.58	1.25	250.82
044-072-050	01	1	-	1.00	SINGLE-FAMILY HOME	249.58	249.58	1.25	250.82
044-072-060	01	1	-	1.00	SINGLE-FAMILY HOME	249.58	249.58	1.25	250.82
044-072-070	01	1	-	1.00	SINGLE-FAMILY HOME	249.58	249.58	1.25	250.82
044-072-080	01	1	-	1.00	SINGLE-FAMILY HOME	249.58	249.58	1.25	250.82
044-072-090	01	1	-	1.00	SINGLE-FAMILY HOME	249.58	249.58	1.25	250.82
044-072-100	01	1	-	1.00	SINGLE-FAMILY HOME	249.58	249.58	1.25	250.82
044-072-110	01	1	-	1.00	SINGLE-FAMILY HOME	249.58	249.58	1.25	250.82
044-072-120	01	1	-	1.00	SINGLE-FAMILY HOME	249.58	249.58	1.25	250.82
044-072-130	01	1	-	1.00	SINGLE-FAMILY HOME	249.58	249.58	1.25	250.82
044-072-140	01	1	-	1.00	SINGLE-FAMILY HOME	249.58	249.58	1.25	250.82

City of Belmont
Sewer Treatment Facilities Charges
Fiscal Year 2026/27

APN	County Use Code	Dwelling Units / Rooms / Beds / Students	Building Sq. Ft.	Billing Units	Rate Description	Rate	Sewer Treatment Facility Charge	County Collection Fee	Total Charge (1)
044-072-150	01	1	-	1.00	SINGLE-FAMILY HOME	249.58	249.58	1.25	250.82
044-072-160	01	1	-	1.00	SINGLE-FAMILY HOME	249.58	249.58	1.25	250.82
044-072-170	01	1	-	1.00	SINGLE-FAMILY HOME	249.58	249.58	1.25	250.82
044-072-180	01	1	-	1.00	SINGLE-FAMILY HOME	249.58	249.58	1.25	250.82
044-072-190	01	1	-	1.00	SINGLE-FAMILY HOME	249.58	249.58	1.25	250.82
044-072-200	01	1	-	1.00	SINGLE-FAMILY HOME	249.58	249.58	1.25	250.82
044-072-210	01	1	-	1.00	SINGLE-FAMILY HOME	249.58	249.58	1.25	250.82
044-072-220	01	1	-	1.00	SINGLE-FAMILY HOME	249.58	249.58	1.25	250.82
044-072-230	01	1	-	1.00	SINGLE-FAMILY HOME	249.58	249.58	1.25	250.82
044-072-240	01	1	-	1.00	SINGLE-FAMILY HOME	249.58	249.58	1.25	250.82
044-072-250	01	1	-	1.00	SINGLE-FAMILY HOME	249.58	249.58	1.25	250.82
044-072-260	01	1	-	1.00	SINGLE-FAMILY HOME	249.58	249.58	1.25	250.82
044-072-270	01	1	-	1.00	SINGLE-FAMILY HOME	249.58	249.58	1.25	250.82
044-072-280	01	1	-	1.00	SINGLE-FAMILY HOME	249.58	249.58	1.25	250.82
044-072-290	01	1	-	1.00	SINGLE-FAMILY HOME	249.58	249.58	1.25	250.82
044-072-300	01	1	-	1.00	SINGLE-FAMILY HOME	249.58	249.58	1.25	250.82
044-072-310	01	1	-	1.00	SINGLE-FAMILY HOME	249.58	249.58	1.25	250.82
044-072-320	01	1	-	1.00	SINGLE-FAMILY HOME	249.58	249.58	1.25	250.82
044-072-330	01	1	-	1.00	SINGLE-FAMILY HOME	249.58	249.58	1.25	250.82
044-072-340	01	1	-	1.00	SINGLE-FAMILY HOME	249.58	249.58	1.25	250.82
044-072-350	00	-	-	-	N/A	-	-	-	0.00
044-072-360	01	1	-	1.00	SINGLE-FAMILY HOME	249.58	249.58	1.25	250.82
044-072-380	01	1	-	1.00	SINGLE-FAMILY HOME	249.58	249.58	1.25	250.82
044-072-390	01	1	-	1.00	SINGLE-FAMILY HOME	249.58	249.58	1.25	250.82
044-072-400	01	1	-	1.00	SINGLE-FAMILY HOME	249.58	249.58	1.25	250.82
044-072-410	01	1	-	1.00	SINGLE-FAMILY HOME	249.58	249.58	1.25	250.82
044-072-420	01	1	-	1.00	SINGLE-FAMILY HOME	249.58	249.58	1.25	250.82
044-072-450	01	1	-	1.00	SINGLE-FAMILY HOME	249.58	249.58	1.25	250.82
044-072-460	01	1	-	1.00	SINGLE-FAMILY HOME	249.58	249.58	1.25	250.82
044-072-470	01	1	-	1.00	SINGLE-FAMILY HOME	249.58	249.58	1.25	250.82
044-072-480	01	1	-	1.00	SINGLE-FAMILY HOME	249.58	249.58	1.25	250.82
044-072-490	01	1	-	1.00	SINGLE-FAMILY HOME	249.58	249.58	1.25	250.82
044-072-500	01	1	-	1.00	SINGLE-FAMILY HOME	249.58	249.58	1.25	250.82
044-072-510	01	1	-	1.00	SINGLE-FAMILY HOME	249.58	249.58	1.25	250.82
044-072-530	01	1	-	1.00	SINGLE-FAMILY HOME	249.58	249.58	1.25	250.82
044-072-540	01	1	-	1.00	SINGLE-FAMILY HOME	249.58	249.58	1.25	250.82
044-072-550	01	1	-	1.00	SINGLE-FAMILY HOME	249.58	249.58	1.25	250.82
044-072-560	01	1	-	1.00	SINGLE-FAMILY HOME	249.58	249.58	1.25	250.82
044-072-570	01	1	-	1.00	SINGLE-FAMILY HOME	249.58	249.58	1.25	250.82
044-072-580	01	1	-	1.00	SINGLE-FAMILY HOME	249.58	249.58	1.25	250.82
044-072-590	01	1	-	1.00	SINGLE-FAMILY HOME	249.58	249.58	1.25	250.82
044-072-600	01	1	-	1.00	SINGLE-FAMILY HOME	249.58	249.58	1.25	250.82
044-072-610	01	1	-	1.00	SINGLE-FAMILY HOME	249.58	249.58	1.25	250.82
044-072-620	01	1	-	1.00	SINGLE-FAMILY HOME	249.58	249.58	1.25	250.82
044-072-630	01	1	-	1.00	SINGLE-FAMILY HOME	249.58	249.58	1.25	250.82
044-072-640	01	1	-	1.00	SINGLE-FAMILY HOME	249.58	249.58	1.25	250.82
044-072-650	01	1	-	1.00	SINGLE-FAMILY HOME	249.58	249.58	1.25	250.82
044-072-660	01	1	-	1.00	SINGLE-FAMILY HOME	249.58	249.58	1.25	250.82
044-072-680	01	1	-	1.00	SINGLE-FAMILY HOME	249.58	249.58	1.25	250.82
044-072-700	01	1	-	1.00	SINGLE-FAMILY HOME	249.58	249.58	1.25	250.82
044-072-720	01	1	-	1.00	SINGLE-FAMILY HOME	249.58	249.58	1.25	250.82
044-072-730	01	1	-	1.00	SINGLE-FAMILY HOME	249.58	249.58	1.25	250.82
044-072-740	01	1	-	1.00	SINGLE-FAMILY HOME	249.58	249.58	1.25	250.82
044-072-760	01	1	-	1.00	SINGLE-FAMILY HOME	249.58	249.58	1.25	250.82
044-072-770	01	1	-	1.00	SINGLE-FAMILY HOME	249.58	249.58	1.25	250.82
044-072-780	01	1	-	1.00	SINGLE-FAMILY HOME	249.58	249.58	1.25	250.82
044-072-790	01	1	-	1.00	SINGLE-FAMILY HOME	249.58	249.58	1.25	250.82
044-072-800	01	1	-	1.00	SINGLE-FAMILY HOME	249.58	249.58	1.25	250.82
044-072-810	01	1	-	1.00	SINGLE-FAMILY HOME	249.58	249.58	1.25	250.82
044-072-820	01	1	-	1.00	SINGLE-FAMILY HOME	249.58	249.58	1.25	250.82
044-072-830	89	-	-	-	N/A - ADJACENT PARCEL	-	-	-	0.00
044-072-840	01	1	-	1.00	SINGLE-FAMILY HOME	249.58	249.58	1.25	250.82
044-081-010	01	1	-	1.00	SINGLE-FAMILY HOME	249.58	249.58	1.25	250.82
044-081-020	01	1	-	1.00	SINGLE-FAMILY HOME	249.58	249.58	1.25	250.82
044-081-030	01	1	-	1.00	SINGLE-FAMILY HOME	249.58	249.58	1.25	250.82

City of Belmont
Sewer Treatment Facilities Charges
Fiscal Year 2026/27

APN	County Use Code	Dwelling Units / Rooms / Beds / Students	Building Sq. Ft.	Billing Units	Rate Description	Rate	Sewer Treatment Facility Charge	County Collection Fee	Total Charge (1)
044-081-040	01	1	-	1.00	SINGLE-FAMILY HOME	249.58	249.58	1.25	250.82
044-081-060	01	1	-	1.00	SINGLE-FAMILY HOME	249.58	249.58	1.25	250.82
044-081-070	01	1	-	1.00	SINGLE-FAMILY HOME	249.58	249.58	1.25	250.82
044-081-080	01	1	-	1.00	SINGLE-FAMILY HOME	249.58	249.58	1.25	250.82
044-081-090	01	1	-	1.00	SINGLE-FAMILY HOME	249.58	249.58	1.25	250.82
044-081-100	01	1	-	1.00	SINGLE-FAMILY HOME	249.58	249.58	1.25	250.82
044-081-110	01	1	-	1.00	SINGLE-FAMILY HOME	249.58	249.58	1.25	250.82
044-081-120	01	1	-	1.00	SINGLE-FAMILY HOME	249.58	249.58	1.25	250.82
044-081-130	01	1	-	1.00	SINGLE-FAMILY HOME	249.58	249.58	1.25	250.82
044-081-160	01	1	-	1.00	SINGLE-FAMILY HOME	249.58	249.58	1.25	250.82
044-081-170	01	1	-	1.00	SINGLE-FAMILY HOME	249.58	249.58	1.25	250.82
044-081-180	01	1	-	1.00	SINGLE-FAMILY HOME	249.58	249.58	1.25	250.82
044-081-230	01	1	-	1.00	SINGLE-FAMILY HOME	249.58	249.58	1.25	250.82
044-081-240	00	-	-	-	N/A	-	-	-	0.00
044-082-010	01	1	-	1.00	SINGLE-FAMILY HOME	249.58	249.58	1.25	250.82
044-082-020	01	1	-	1.00	SINGLE-FAMILY HOME	249.58	249.58	1.25	250.82
044-082-030	01	1	-	1.00	SINGLE-FAMILY HOME	249.58	249.58	1.25	250.82
044-082-040	01	1	-	1.00	SINGLE-FAMILY HOME	249.58	249.58	1.25	250.82
044-082-050	01	1	-	1.00	SINGLE-FAMILY HOME	249.58	249.58	1.25	250.82
044-082-060	01	1	-	1.00	SINGLE-FAMILY HOME	249.58	249.58	1.25	250.82
044-082-070	01	1	-	1.00	SINGLE-FAMILY HOME	249.58	249.58	1.25	250.82
044-082-080	01	1	-	1.00	SINGLE-FAMILY HOME	249.58	249.58	1.25	250.82
044-082-090	01	1	-	1.00	SINGLE-FAMILY HOME	249.58	249.58	1.25	250.82
044-082-100	01	1	-	1.00	SINGLE-FAMILY HOME	249.58	249.58	1.25	250.82
044-082-110	92	2	-	2.00	MULTI-UNIT RESIDENTIAL	174.92	349.84	1.25	351.08
044-082-120	01	1	-	1.00	SINGLE-FAMILY HOME	249.58	249.58	1.25	250.82
044-082-130	01	1	-	1.00	SINGLE-FAMILY HOME	249.58	249.58	1.25	250.82
044-082-140	01	1	-	1.00	SINGLE-FAMILY HOME	249.58	249.58	1.25	250.82
044-082-160	01	1	-	1.00	SINGLE-FAMILY HOME	249.58	249.58	1.25	250.82
044-082-170	01	1	-	1.00	SINGLE-FAMILY HOME	249.58	249.58	1.25	250.82
044-082-180	01	1	-	1.00	SINGLE-FAMILY HOME	249.58	249.58	1.25	250.82
044-082-190	01	1	-	1.00	SINGLE-FAMILY HOME	249.58	249.58	1.25	250.82
044-083-010	01	1	-	1.00	SINGLE-FAMILY HOME	249.58	249.58	1.25	250.82
044-083-020	01	1	-	1.00	SINGLE-FAMILY HOME	249.58	249.58	1.25	250.82
044-083-030	01	1	-	1.00	SINGLE-FAMILY HOME	249.58	249.58	1.25	250.82
044-083-040	01	1	-	1.00	SINGLE-FAMILY HOME	249.58	249.58	1.25	250.82
044-083-060	01	1	-	1.00	SINGLE-FAMILY HOME	249.58	249.58	1.25	250.82
044-083-070	01	1	-	1.00	SINGLE-FAMILY HOME	249.58	249.58	1.25	250.82
044-083-080	01	1	-	1.00	SINGLE-FAMILY HOME	249.58	249.58	1.25	250.82
044-083-090	01	1	-	1.00	SINGLE-FAMILY HOME	249.58	249.58	1.25	250.82
044-083-100	01	1	-	1.00	SINGLE-FAMILY HOME	249.58	249.58	1.25	250.82
044-083-130	01	1	-	1.00	SINGLE-FAMILY HOME	249.58	249.58	1.25	250.82
044-083-140	01	1	-	1.00	SINGLE-FAMILY HOME	249.58	249.58	1.25	250.82
044-083-160	01	1	-	1.00	SINGLE-FAMILY HOME	249.58	249.58	1.25	250.82
044-083-170	01	1	-	1.00	SINGLE-FAMILY HOME	249.58	249.58	1.25	250.82
044-084-010	01	1	-	1.00	SINGLE-FAMILY HOME	249.58	249.58	1.25	250.82
044-084-020	01	1	-	1.00	SINGLE-FAMILY HOME	249.58	249.58	1.25	250.82
044-084-030	01	1	-	1.00	SINGLE-FAMILY HOME	249.58	249.58	1.25	250.82
044-084-040	01	1	-	1.00	SINGLE-FAMILY HOME	249.58	249.58	1.25	250.82
044-084-050	01	1	-	1.00	SINGLE-FAMILY HOME	249.58	249.58	1.25	250.82
044-084-060	01	1	-	1.00	SINGLE-FAMILY HOME	249.58	249.58	1.25	250.82
044-084-070	01	1	-	1.00	SINGLE-FAMILY HOME	249.58	249.58	1.25	250.82
044-084-080	01	1	-	1.00	SINGLE-FAMILY HOME	249.58	249.58	1.25	250.82
044-084-090	01	1	-	1.00	SINGLE-FAMILY HOME	249.58	249.58	1.25	250.82
044-084-100	01	1	-	1.00	SINGLE-FAMILY HOME	249.58	249.58	1.25	250.82
044-084-110	01	1	-	1.00	SINGLE-FAMILY HOME	249.58	249.58	1.25	250.82
044-084-120	01	1	-	1.00	SINGLE-FAMILY HOME	249.58	249.58	1.25	250.82
044-084-130	01	1	-	1.00	SINGLE-FAMILY HOME	249.58	249.58	1.25	250.82
044-084-140	01	1	-	1.00	SINGLE-FAMILY HOME	249.58	249.58	1.25	250.82
044-084-160	01	1	-	1.00	SINGLE-FAMILY HOME	249.58	249.58	1.25	250.82
044-084-170	01	1	-	1.00	SINGLE-FAMILY HOME	249.58	249.58	1.25	250.82
044-084-180	01	1	-	1.00	SINGLE-FAMILY HOME	249.58	249.58	1.25	250.82
044-084-190	01	1	-	1.00	SINGLE-FAMILY HOME	249.58	249.58	1.25	250.82
044-084-200	01	1	-	1.00	SINGLE-FAMILY HOME	249.58	249.58	1.25	250.82
044-084-210	01	1	-	1.00	SINGLE-FAMILY HOME	249.58	249.58	1.25	250.82

City of Belmont
Sewer Treatment Facilities Charges
Fiscal Year 2026/27

APN	County Use Code	Dwelling Units / Rooms / Beds / Students	Building Sq. Ft.	Billing Units	Rate Description	Rate	Sewer Treatment Facility Charge	County Collection Fee	Total Charge (1)
044-084-220	01	1	-	1.00	SINGLE-FAMILY HOME	249.58	249.58	1.25	250.82
044-084-230	01	1	-	1.00	SINGLE-FAMILY HOME	249.58	249.58	1.25	250.82
044-084-240	01	1	-	1.00	SINGLE-FAMILY HOME	249.58	249.58	1.25	250.82
044-084-250	01	1	-	1.00	SINGLE-FAMILY HOME	249.58	249.58	1.25	250.82
044-084-260	01	1	-	1.00	SINGLE-FAMILY HOME	249.58	249.58	1.25	250.82
044-084-270	01	1	-	1.00	SINGLE-FAMILY HOME	249.58	249.58	1.25	250.82
044-084-280	01	1	-	1.00	SINGLE-FAMILY HOME	249.58	249.58	1.25	250.82
044-084-290	01	1	-	1.00	SINGLE-FAMILY HOME	249.58	249.58	1.25	250.82
044-084-300	01	1	-	1.00	SINGLE-FAMILY HOME	249.58	249.58	1.25	250.82
044-084-310	01	1	-	1.00	SINGLE-FAMILY HOME	249.58	249.58	1.25	250.82
044-084-320	01	1	-	1.00	SINGLE-FAMILY HOME	249.58	249.58	1.25	250.82
044-084-330	01	1	-	1.00	SINGLE-FAMILY HOME	249.58	249.58	1.25	250.82
044-085-010	01	1	-	1.00	SINGLE-FAMILY HOME	249.58	249.58	1.25	250.82
044-085-020	01	1	-	1.00	SINGLE-FAMILY HOME	249.58	249.58	1.25	250.82
044-085-030	01	1	-	1.00	SINGLE-FAMILY HOME	249.58	249.58	1.25	250.82
044-085-040	01	1	-	1.00	SINGLE-FAMILY HOME	249.58	249.58	1.25	250.82
044-085-050	01	1	-	1.00	SINGLE-FAMILY HOME	249.58	249.58	1.25	250.82
044-085-060	01	1	-	1.00	SINGLE-FAMILY HOME	249.58	249.58	1.25	250.82
044-085-070	01	1	-	1.00	SINGLE-FAMILY HOME	249.58	249.58	1.25	250.82
044-085-080	01	1	-	1.00	SINGLE-FAMILY HOME	249.58	249.58	1.25	250.82
044-085-090	01	1	-	1.00	SINGLE-FAMILY HOME	249.58	249.58	1.25	250.82
044-085-100	01	1	-	1.00	SINGLE-FAMILY HOME	249.58	249.58	1.25	250.82
044-085-110	01	1	-	1.00	SINGLE-FAMILY HOME	249.58	249.58	1.25	250.82
044-085-120	01	1	-	1.00	SINGLE-FAMILY HOME	249.58	249.58	1.25	250.82
044-085-130	01	1	-	1.00	SINGLE-FAMILY HOME	249.58	249.58	1.25	250.82
044-085-140	01	1	-	1.00	SINGLE-FAMILY HOME	249.58	249.58	1.25	250.82
044-085-150	01	1	-	1.00	SINGLE-FAMILY HOME	249.58	249.58	1.25	250.82
044-085-160	01	1	-	1.00	SINGLE-FAMILY HOME	249.58	249.58	1.25	250.82
044-085-170	01	1	-	1.00	SINGLE-FAMILY HOME	249.58	249.58	1.25	250.82
044-085-180	01	1	-	1.00	SINGLE-FAMILY HOME	249.58	249.58	1.25	250.82
044-085-190	01	1	-	1.00	SINGLE-FAMILY HOME	249.58	249.58	1.25	250.82
044-085-200	01	1	-	1.00	SINGLE-FAMILY HOME	249.58	249.58	1.25	250.82
044-085-210	01	1	-	1.00	SINGLE-FAMILY HOME	249.58	249.58	1.25	250.82
044-085-220	01	1	-	1.00	SINGLE-FAMILY HOME	249.58	249.58	1.25	250.82
044-085-230	01	1	-	1.00	SINGLE-FAMILY HOME	249.58	249.58	1.25	250.82
044-085-240	01	1	-	1.00	SINGLE-FAMILY HOME	249.58	249.58	1.25	250.82
044-085-250	01	1	-	1.00	SINGLE-FAMILY HOME	249.58	249.58	1.25	250.82
044-085-270	01	1	-	1.00	SINGLE-FAMILY HOME	249.58	249.58	1.25	250.82
044-085-280	01	1	-	1.00	SINGLE-FAMILY HOME	249.58	249.58	1.25	250.82
044-085-290	01	1	-	1.00	SINGLE-FAMILY HOME	249.58	249.58	1.25	250.82
044-085-300	01	1	-	1.00	SINGLE-FAMILY HOME	249.58	249.58	1.25	250.82
044-085-310	01	1	-	1.00	SINGLE-FAMILY HOME	249.58	249.58	1.25	250.82
044-086-010	01	1	-	1.00	SINGLE-FAMILY HOME	249.58	249.58	1.25	250.82
044-086-020	01	1	-	1.00	SINGLE-FAMILY HOME	249.58	249.58	1.25	250.82
044-086-030	01	1	-	1.00	SINGLE-FAMILY HOME	249.58	249.58	1.25	250.82
044-086-040	01	1	-	1.00	SINGLE-FAMILY HOME	249.58	249.58	1.25	250.82
044-086-050	01	1	-	1.00	SINGLE-FAMILY HOME	249.58	249.58	1.25	250.82
044-086-080	01	1	-	1.00	SINGLE-FAMILY HOME	249.58	249.58	1.25	250.82
044-086-090	01	1	-	1.00	SINGLE-FAMILY HOME	249.58	249.58	1.25	250.82
044-086-100	01	1	-	1.00	SINGLE-FAMILY HOME	249.58	249.58	1.25	250.82
044-086-110	01	1	-	1.00	SINGLE-FAMILY HOME	249.58	249.58	1.25	250.82
044-086-120	01	1	-	1.00	SINGLE-FAMILY HOME	249.58	249.58	1.25	250.82
044-086-130	01	1	-	1.00	SINGLE-FAMILY HOME	249.58	249.58	1.25	250.82
044-086-140	01	1	-	1.00	SINGLE-FAMILY HOME	249.58	249.58	1.25	250.82
044-086-150	01	1	-	1.00	SINGLE-FAMILY HOME	249.58	249.58	1.25	250.82
044-086-160	01	1	-	1.00	SINGLE-FAMILY HOME	249.58	249.58	1.25	250.82
044-086-170	91	2	-	2.00	MULTI-UNIT RESIDENTIAL	174.92	349.84	1.25	351.08
044-086-180	01	1	-	1.00	SINGLE-FAMILY HOME	249.58	249.58	1.25	250.82
044-086-190	01	1	-	1.00	SINGLE-FAMILY HOME	249.58	249.58	1.25	250.82
044-086-220	01	1	-	1.00	SINGLE-FAMILY HOME	249.58	249.58	1.25	250.82
044-086-230	01	1	-	1.00	SINGLE-FAMILY HOME	249.58	249.58	1.25	250.82
044-086-240	01	1	-	1.00	SINGLE-FAMILY HOME	249.58	249.58	1.25	250.82
044-086-250	01	1	-	1.00	SINGLE-FAMILY HOME	249.58	249.58	1.25	250.82
044-086-260	01	1	-	1.00	SINGLE-FAMILY HOME	249.58	249.58	1.25	250.82
044-086-270	01	1	-	1.00	SINGLE-FAMILY HOME	249.58	249.58	1.25	250.82

City of Belmont
Sewer Treatment Facilities Charges
Fiscal Year 2026/27

APN	County Use Code	Dwelling Units / Rooms / Beds / Students	Building Sq. Ft.	Billing Units	Rate Description	Rate	Sewer Treatment Facility Charge	County Collection Fee	Total Charge (1)
044-086-300	01	1	-	1.00	SINGLE-FAMILY HOME	249.58	249.58	1.25	250.82
044-086-310	01	1	-	1.00	SINGLE-FAMILY HOME	249.58	249.58	1.25	250.82
044-086-320	01	1	-	1.00	SINGLE-FAMILY HOME	249.58	249.58	1.25	250.82
044-091-010	01	1	-	1.00	SINGLE-FAMILY HOME	249.58	249.58	1.25	250.82
044-091-020	01	1	-	1.00	SINGLE-FAMILY HOME	249.58	249.58	1.25	250.82
044-091-030	01	1	-	1.00	SINGLE-FAMILY HOME	249.58	249.58	1.25	250.82
044-091-040	01	1	-	1.00	SINGLE-FAMILY HOME	249.58	249.58	1.25	250.82
044-091-050	01	1	-	1.00	SINGLE-FAMILY HOME	249.58	249.58	1.25	250.82
044-091-060	01	1	-	1.00	SINGLE-FAMILY HOME	249.58	249.58	1.25	250.82
044-091-070	01	1	-	1.00	SINGLE-FAMILY HOME	249.58	249.58	1.25	250.82
044-091-080	01	1	-	1.00	SINGLE-FAMILY HOME	249.58	249.58	1.25	250.82
044-091-090	01	1	-	1.00	SINGLE-FAMILY HOME	249.58	249.58	1.25	250.82
044-091-100	01	1	-	1.00	SINGLE-FAMILY HOME	249.58	249.58	1.25	250.82
044-091-130	01	1	-	1.00	SINGLE-FAMILY HOME	249.58	249.58	1.25	250.82
044-091-140	01	1	-	1.00	SINGLE-FAMILY HOME	249.58	249.58	1.25	250.82
044-091-160	01	1	-	1.00	SINGLE-FAMILY HOME	249.58	249.58	1.25	250.82
044-091-170	01	1	-	1.00	SINGLE-FAMILY HOME	249.58	249.58	1.25	250.82
044-091-180	01	1	-	1.00	SINGLE-FAMILY HOME	249.58	249.58	1.25	250.82
044-091-190	01	1	-	1.00	SINGLE-FAMILY HOME	249.58	249.58	1.25	250.82
044-091-230	01	1	-	1.00	SINGLE-FAMILY HOME	249.58	249.58	1.25	250.82
044-091-280	01	1	-	1.00	SINGLE-FAMILY HOME	249.58	249.58	1.25	250.82
044-091-300	01	1	-	1.00	SINGLE-FAMILY HOME	249.58	249.58	1.25	250.82
044-091-310	01	1	-	1.00	SINGLE-FAMILY HOME	249.58	249.58	1.25	250.82
044-091-320	01	1	-	1.00	SINGLE-FAMILY HOME	249.58	249.58	1.25	250.82
044-091-330	01	1	-	1.00	SINGLE-FAMILY HOME	249.58	249.58	1.25	250.82
044-091-350	01	1	-	1.00	SINGLE-FAMILY HOME	249.58	249.58	1.25	250.82
044-091-360	01	1	-	1.00	SINGLE-FAMILY HOME	249.58	249.58	1.25	250.82
044-091-370	01	1	-	1.00	SINGLE-FAMILY HOME	249.58	249.58	1.25	250.82
044-092-010	01	1	-	1.00	SINGLE-FAMILY HOME	249.58	249.58	1.25	250.82
044-092-020	01	1	-	1.00	SINGLE-FAMILY HOME	249.58	249.58	1.25	250.82
044-092-030	01	1	-	1.00	SINGLE-FAMILY HOME	249.58	249.58	1.25	250.82
044-092-070	01	1	-	1.00	SINGLE-FAMILY HOME	249.58	249.58	1.25	250.82
044-092-080	01	1	-	1.00	SINGLE-FAMILY HOME	249.58	249.58	1.25	250.82
044-092-090	01	1	-	1.00	SINGLE-FAMILY HOME	249.58	249.58	1.25	250.82
044-092-100	01	1	-	1.00	SINGLE-FAMILY HOME	249.58	249.58	1.25	250.82
044-092-110	00	-	-	-	N/A	-	-	-	0.00
044-092-120	01	1	-	1.00	SINGLE-FAMILY HOME	249.58	249.58	1.25	250.82
044-092-130	01	1	-	1.00	SINGLE-FAMILY HOME	249.58	249.58	1.25	250.82
044-092-140	01	1	-	1.00	SINGLE-FAMILY HOME	249.58	249.58	1.25	250.82
044-092-150	01	1	-	1.00	SINGLE-FAMILY HOME	249.58	249.58	1.25	250.82
044-092-160	01	1	-	1.00	SINGLE-FAMILY HOME	249.58	249.58	1.25	250.82
044-092-170	01	1	-	1.00	SINGLE-FAMILY HOME	249.58	249.58	1.25	250.82
044-092-180	01	1	-	1.00	SINGLE-FAMILY HOME	249.58	249.58	1.25	250.82
044-092-210	01	1	-	1.00	SINGLE-FAMILY HOME	249.58	249.58	1.25	250.82
044-092-240	01	1	-	1.00	SINGLE-FAMILY HOME	249.58	249.58	1.25	250.82
044-092-250	01	1	-	1.00	SINGLE-FAMILY HOME	249.58	249.58	1.25	250.82
044-092-260	01	1	-	1.00	SINGLE-FAMILY HOME	249.58	249.58	1.25	250.82
044-092-270	01	1	-	1.00	SINGLE-FAMILY HOME	249.58	249.58	1.25	250.82
044-092-280	01	1	-	1.00	SINGLE-FAMILY HOME	249.58	249.58	1.25	250.82
044-092-290	01	1	-	1.00	SINGLE-FAMILY HOME	249.58	249.58	1.25	250.82
044-092-300	01	1	-	1.00	SINGLE-FAMILY HOME	249.58	249.58	1.25	250.82
044-093-010	01	1	-	1.00	SINGLE-FAMILY HOME	249.58	249.58	1.25	250.82
044-093-020	01	1	-	1.00	SINGLE-FAMILY HOME	249.58	249.58	1.25	250.82
044-093-030	01	1	-	1.00	SINGLE-FAMILY HOME	249.58	249.58	1.25	250.82
044-093-040	01	1	-	1.00	SINGLE-FAMILY HOME	249.58	249.58	1.25	250.82
044-093-050	01	1	-	1.00	SINGLE-FAMILY HOME	249.58	249.58	1.25	250.82
044-093-060	01	1	-	1.00	SINGLE-FAMILY HOME	249.58	249.58	1.25	250.82
044-093-070	01	1	-	1.00	SINGLE-FAMILY HOME	249.58	249.58	1.25	250.82
044-093-080	01	1	-	1.00	SINGLE-FAMILY HOME	249.58	249.58	1.25	250.82
044-093-090	01	1	-	1.00	SINGLE-FAMILY HOME	249.58	249.58	1.25	250.82
044-093-100	01	1	-	1.00	SINGLE-FAMILY HOME	249.58	249.58	1.25	250.82
044-093-110	01	1	-	1.00	SINGLE-FAMILY HOME	249.58	249.58	1.25	250.82
044-093-120	01	1	-	1.00	SINGLE-FAMILY HOME	249.58	249.58	1.25	250.82
044-093-130	01	1	-	1.00	SINGLE-FAMILY HOME	249.58	249.58	1.25	250.82
044-093-140	01	1	-	1.00	SINGLE-FAMILY HOME	249.58	249.58	1.25	250.82

City of Belmont
Sewer Treatment Facilities Charges
Fiscal Year 2026/27

APN	County Use Code	Dwelling Units / Rooms / Beds / Students	Building Sq. Ft.	Billing Units	Rate Description	Rate	Sewer Treatment Facility Charge	County Collection Fee	Total Charge (1)
044-093-150	01	1	-	1.00	SINGLE-FAMILY HOME	249.58	249.58	1.25	250.82
044-093-160	01	1	-	1.00	SINGLE-FAMILY HOME	249.58	249.58	1.25	250.82
044-093-170	01	1	-	1.00	SINGLE-FAMILY HOME	249.58	249.58	1.25	250.82
044-093-180	01	1	-	1.00	SINGLE-FAMILY HOME	249.58	249.58	1.25	250.82
044-093-190	01	1	-	1.00	SINGLE-FAMILY HOME	249.58	249.58	1.25	250.82
044-093-200	01	1	-	1.00	SINGLE-FAMILY HOME	249.58	249.58	1.25	250.82
044-093-210	01	1	-	1.00	SINGLE-FAMILY HOME	249.58	249.58	1.25	250.82
044-093-220	01	1	-	1.00	SINGLE-FAMILY HOME	249.58	249.58	1.25	250.82
044-093-230	01	1	-	1.00	SINGLE-FAMILY HOME	249.58	249.58	1.25	250.82
044-101-010	05	15	-	15.00	MULTI-UNIT RESIDENTIAL	174.92	2,623.80	1.25	2,625.04
044-101-020	05	16	-	16.00	MULTI-UNIT RESIDENTIAL	174.92	2,798.72	1.25	2,799.96
044-101-030	05	14	-	14.00	MULTI-UNIT RESIDENTIAL	174.92	2,448.88	1.25	2,450.12
044-101-040	05	16	-	16.00	MULTI-UNIT RESIDENTIAL	174.92	2,798.72	1.25	2,799.96
044-101-050	05	42	-	42.00	MULTI-UNIT RESIDENTIAL	174.92	7,346.64	1.25	7,347.88
044-101-060	05	12	-	12.00	MULTI-UNIT RESIDENTIAL	174.92	2,099.04	1.25	2,100.28
044-101-070	05	14	-	14.00	MULTI-UNIT RESIDENTIAL	174.92	2,448.88	1.25	2,450.12
044-101-080	05	15	-	15.00	MULTI-UNIT RESIDENTIAL	174.92	2,623.80	1.25	2,625.04
044-101-090	05	14	-	14.00	MULTI-UNIT RESIDENTIAL	174.92	2,448.88	1.25	2,450.12
044-101-100	01	1	-	1.00	SINGLE-FAMILY HOME	249.58	249.58	1.25	250.82
044-101-110	01	1	-	1.00	SINGLE-FAMILY HOME	249.58	249.58	1.25	250.82
044-101-130	01	1	-	1.00	SINGLE-FAMILY HOME	249.58	249.58	1.25	250.82
044-101-140	01	1	-	1.00	SINGLE-FAMILY HOME	249.58	249.58	1.25	250.82
044-101-200	92	2	-	2.00	MULTI-UNIT RESIDENTIAL	174.92	349.84	1.25	351.08
044-101-210	01	1	-	1.00	SINGLE-FAMILY HOME	249.58	249.58	1.25	250.82
044-101-230	01	1	-	1.00	SINGLE-FAMILY HOME	249.58	249.58	1.25	250.82
044-101-250	01	1	-	1.00	SINGLE-FAMILY HOME	249.58	249.58	1.25	250.82
044-101-270	01	1	-	1.00	SINGLE-FAMILY HOME	249.58	249.58	1.25	250.82
044-101-300	01	1	-	1.00	SINGLE-FAMILY HOME	249.58	249.58	1.25	250.82
044-101-310	01	1	-	1.00	SINGLE-FAMILY HOME	249.58	249.58	1.25	250.82
044-101-340	01	1	-	1.00	SINGLE-FAMILY HOME	249.58	249.58	1.25	250.82
044-101-350	01	1	-	1.00	SINGLE-FAMILY HOME	249.58	249.58	1.25	250.82
044-101-360	01	1	-	1.00	SINGLE-FAMILY HOME	249.58	249.58	1.25	250.82
044-101-370	01	1	-	1.00	SINGLE-FAMILY HOME	249.58	249.58	1.25	250.82
044-101-380	01	1	-	1.00	SINGLE-FAMILY HOME	249.58	249.58	1.25	250.82
044-101-400	01	1	-	1.00	SINGLE-FAMILY HOME	249.58	249.58	1.25	250.82
044-101-410	01	1	-	1.00	SINGLE-FAMILY HOME	249.58	249.58	1.25	250.82
044-101-420	01	1	-	1.00	SINGLE-FAMILY HOME	249.58	249.58	1.25	250.82
044-101-430	01	1	-	1.00	SINGLE-FAMILY HOME	249.58	249.58	1.25	250.82
044-101-440	01	1	-	1.00	SINGLE-FAMILY HOME	249.58	249.58	1.25	250.82
044-101-470	01	1	-	1.00	SINGLE-FAMILY HOME	249.58	249.58	1.25	250.82
044-101-480	01	1	-	1.00	SINGLE-FAMILY HOME	249.58	249.58	1.25	250.82
044-101-490	01	1	-	1.00	SINGLE-FAMILY HOME	249.58	249.58	1.25	250.82
044-101-500	01	1	-	1.00	SINGLE-FAMILY HOME	249.58	249.58	1.25	250.82
044-102-010	01	1	-	1.00	SINGLE-FAMILY HOME	249.58	249.58	1.25	250.82
044-102-020	01	1	-	1.00	SINGLE-FAMILY HOME	249.58	249.58	1.25	250.82
044-102-040	01	1	-	1.00	SINGLE-FAMILY HOME	249.58	249.58	1.25	250.82
044-102-050	01	1	-	1.00	SINGLE-FAMILY HOME	249.58	249.58	1.25	250.82
044-102-060	01	1	-	1.00	SINGLE-FAMILY HOME	249.58	249.58	1.25	250.82
044-102-070	01	1	-	1.00	SINGLE-FAMILY HOME	249.58	249.58	1.25	250.82
044-102-080	01	1	-	1.00	SINGLE-FAMILY HOME	249.58	249.58	1.25	250.82
044-102-090	01	1	-	1.00	SINGLE-FAMILY HOME	249.58	249.58	1.25	250.82
044-102-100	01	1	-	1.00	SINGLE-FAMILY HOME	249.58	249.58	1.25	250.82
044-102-110	01	1	-	1.00	SINGLE-FAMILY HOME	249.58	249.58	1.25	250.82
044-102-120	01	1	-	1.00	SINGLE-FAMILY HOME	249.58	249.58	1.25	250.82
044-102-130	01	1	-	1.00	SINGLE-FAMILY HOME	249.58	249.58	1.25	250.82
044-102-140	01	1	-	1.00	SINGLE-FAMILY HOME	249.58	249.58	1.25	250.82
044-102-150	01	1	-	1.00	SINGLE-FAMILY HOME	249.58	249.58	1.25	250.82
044-102-160	01	1	-	1.00	SINGLE-FAMILY HOME	249.58	249.58	1.25	250.82
044-102-170	01	1	-	1.00	SINGLE-FAMILY HOME	249.58	249.58	1.25	250.82
044-102-200	01	1	-	1.00	SINGLE-FAMILY HOME	249.58	249.58	1.25	250.82
044-102-210	01	1	-	1.00	SINGLE-FAMILY HOME	249.58	249.58	1.25	250.82
044-102-220	01	1	-	1.00	SINGLE-FAMILY HOME	249.58	249.58	1.25	250.82
044-102-260	01	1	-	1.00	SINGLE-FAMILY HOME	249.58	249.58	1.25	250.82
044-102-270	01	1	-	1.00	SINGLE-FAMILY HOME	249.58	249.58	1.25	250.82
044-102-280	01	1	-	1.00	SINGLE-FAMILY HOME	249.58	249.58	1.25	250.82

City of Belmont
Sewer Treatment Facilities Charges
Fiscal Year 2026/27

APN	County Use Code	Dwelling Units / Rooms / Beds / Students	Building Sq. Ft.	Billing Units	Rate Description	Rate	Sewer Treatment Facility Charge	County Collection Fee	Total Charge (1)
044-102-290	01	1	-	1.00	SINGLE-FAMILY HOME	249.58	249.58	1.25	250.82
044-102-320	00	-	-	-	N/A	-	-	-	0.00
044-102-350	01	1	-	1.00	SINGLE-FAMILY HOME	249.58	249.58	1.25	250.82
044-102-360	01	1	-	1.00	SINGLE-FAMILY HOME	249.58	249.58	1.25	250.82
044-102-370	01	1	-	1.00	SINGLE-FAMILY HOME	249.58	249.58	1.25	250.82
044-102-380	88	-	-	-	N/A	-	-	-	0.00
044-102-410	01	1	-	1.00	SINGLE-FAMILY HOME	249.58	249.58	1.25	250.82
044-102-420	01	1	-	1.00	SINGLE-FAMILY HOME	249.58	249.58	1.25	250.82
044-102-430	01	1	-	1.00	SINGLE-FAMILY HOME	249.58	249.58	1.25	250.82
044-102-440	00	-	-	-	N/A	-	-	-	0.00
044-102-450	01	1	-	1.00	SINGLE-FAMILY HOME	249.58	249.58	1.25	250.82
044-102-460	01	1	-	1.00	SINGLE-FAMILY HOME	249.58	249.58	1.25	250.82
044-103-010	01	1	-	1.00	SINGLE-FAMILY HOME	249.58	249.58	1.25	250.82
044-103-020	01	1	-	1.00	SINGLE-FAMILY HOME	249.58	249.58	1.25	250.82
044-103-030	01	1	-	1.00	SINGLE-FAMILY HOME	249.58	249.58	1.25	250.82
044-103-040	01	1	-	1.00	SINGLE-FAMILY HOME	249.58	249.58	1.25	250.82
044-103-050	01	1	-	1.00	SINGLE-FAMILY HOME	249.58	249.58	1.25	250.82
044-103-060	01	1	-	1.00	SINGLE-FAMILY HOME	249.58	249.58	1.25	250.82
044-103-070	01	1	-	1.00	SINGLE-FAMILY HOME	249.58	249.58	1.25	250.82
044-103-090	01	1	-	1.00	SINGLE-FAMILY HOME	249.58	249.58	1.25	250.82
044-103-100	01	1	-	1.00	SINGLE-FAMILY HOME	249.58	249.58	1.25	250.82
044-103-110	01	1	-	1.00	SINGLE-FAMILY HOME	249.58	249.58	1.25	250.82
044-103-120	01	1	-	1.00	SINGLE-FAMILY HOME	249.58	249.58	1.25	250.82
044-111-010	01	1	-	1.00	SINGLE-FAMILY HOME	249.58	249.58	1.25	250.82
044-111-020	01	1	-	1.00	SINGLE-FAMILY HOME	249.58	249.58	1.25	250.82
044-111-030	01	1	-	1.00	SINGLE-FAMILY HOME	249.58	249.58	1.25	250.82
044-111-040	01	1	-	1.00	SINGLE-FAMILY HOME	249.58	249.58	1.25	250.82
044-111-050	01	1	-	1.00	SINGLE-FAMILY HOME	249.58	249.58	1.25	250.82
044-111-060	01	1	-	1.00	SINGLE-FAMILY HOME	249.58	249.58	1.25	250.82
044-111-070	01	1	-	1.00	SINGLE-FAMILY HOME	249.58	249.58	1.25	250.82
044-111-080	01	1	-	1.00	SINGLE-FAMILY HOME	249.58	249.58	1.25	250.82
044-111-090	01	1	-	1.00	SINGLE-FAMILY HOME	249.58	249.58	1.25	250.82
044-111-100	01	1	-	1.00	SINGLE-FAMILY HOME	249.58	249.58	1.25	250.82
044-111-110	01	1	-	1.00	SINGLE-FAMILY HOME	249.58	249.58	1.25	250.82
044-111-120	01	1	-	1.00	SINGLE-FAMILY HOME	249.58	249.58	1.25	250.82
044-111-140	01	1	-	1.00	SINGLE-FAMILY HOME	249.58	249.58	1.25	250.82
044-111-150	01	1	-	1.00	SINGLE-FAMILY HOME	249.58	249.58	1.25	250.82
044-111-160	01	1	-	1.00	SINGLE-FAMILY HOME	249.58	249.58	1.25	250.82
044-111-170	01	1	-	1.00	SINGLE-FAMILY HOME	249.58	249.58	1.25	250.82
044-111-180	01	1	-	1.00	SINGLE-FAMILY HOME	249.58	249.58	1.25	250.82
044-111-190	01	1	-	1.00	SINGLE-FAMILY HOME	249.58	249.58	1.25	250.82
044-111-200	01	1	-	1.00	SINGLE-FAMILY HOME	249.58	249.58	1.25	250.82
044-111-210	01	1	-	1.00	SINGLE-FAMILY HOME	249.58	249.58	1.25	250.82
044-111-240	01	1	-	1.00	SINGLE-FAMILY HOME	249.58	249.58	1.25	250.82
044-111-250	01	1	-	1.00	SINGLE-FAMILY HOME	249.58	249.58	1.25	250.82
044-111-260	01	1	-	1.00	SINGLE-FAMILY HOME	249.58	249.58	1.25	250.82
044-111-270	01	1	-	1.00	SINGLE-FAMILY HOME	249.58	249.58	1.25	250.82
044-111-280	00	-	-	-	N/A	-	-	-	0.00
044-111-310	01	1	-	1.00	SINGLE-FAMILY HOME	249.58	249.58	1.25	250.82
044-111-320	01	1	-	1.00	SINGLE-FAMILY HOME	249.58	249.58	1.25	250.82
044-111-330	01	1	-	1.00	SINGLE-FAMILY HOME	249.58	249.58	1.25	250.82
044-111-340	00	-	-	-	N/A	-	-	-	0.00
044-111-350	01	1	-	1.00	SINGLE-FAMILY HOME	249.58	249.58	1.25	250.82
044-111-360	01	1	-	1.00	SINGLE-FAMILY HOME	249.58	249.58	1.25	250.82
044-111-370	01	1	-	1.00	SINGLE-FAMILY HOME	249.58	249.58	1.25	250.82
044-111-390	01	1	-	1.00	SINGLE-FAMILY HOME	249.58	249.58	1.25	250.82
044-111-400	01	1	-	1.00	SINGLE-FAMILY HOME	249.58	249.58	1.25	250.82
044-111-410	01	1	-	1.00	SINGLE-FAMILY HOME	249.58	249.58	1.25	250.82
044-111-420	01	1	-	1.00	SINGLE-FAMILY HOME	249.58	249.58	1.25	250.82
044-111-430	01	1	-	1.00	SINGLE-FAMILY HOME	249.58	249.58	1.25	250.82
044-111-440	01	1	-	1.00	SINGLE-FAMILY HOME	249.58	249.58	1.25	250.82
044-111-450	01	1	-	1.00	SINGLE-FAMILY HOME	249.58	249.58	1.25	250.82
044-111-460	01	1	-	1.00	SINGLE-FAMILY HOME	249.58	249.58	1.25	250.82
044-111-470	01	1	-	1.00	SINGLE-FAMILY HOME	249.58	249.58	1.25	250.82
044-111-480	01	1	-	1.00	SINGLE-FAMILY HOME	249.58	249.58	1.25	250.82

City of Belmont
Sewer Treatment Facilities Charges
Fiscal Year 2026/27

APN	County Use Code	Dwelling Units / Rooms / Beds / Students	Building Sq. Ft.	Billing Units	Rate Description	Rate	Sewer Treatment Facility Charge	County Collection Fee	Total Charge (1)
044-111-490	01	1	-	1.00	SINGLE-FAMILY HOME	249.58	249.58	1.25	250.82
044-111-500	01	1	-	1.00	SINGLE-FAMILY HOME	249.58	249.58	1.25	250.82
044-111-520	00	-	-	-	N/A	-	-	-	0.00
044-111-530	01	1	-	1.00	SINGLE-FAMILY HOME	249.58	249.58	1.25	250.82
044-112-050	01	1	-	1.00	SINGLE-FAMILY HOME	249.58	249.58	1.25	250.82
044-112-060	01	1	-	1.00	SINGLE-FAMILY HOME	249.58	249.58	1.25	250.82
044-112-070	01	1	-	1.00	SINGLE-FAMILY HOME	249.58	249.58	1.25	250.82
044-112-080	01	1	-	1.00	SINGLE-FAMILY HOME	249.58	249.58	1.25	250.82
044-112-090	01	1	-	1.00	SINGLE-FAMILY HOME	249.58	249.58	1.25	250.82
044-112-100	01	1	-	1.00	SINGLE-FAMILY HOME	249.58	249.58	1.25	250.82
044-112-110	01	1	-	1.00	SINGLE-FAMILY HOME	249.58	249.58	1.25	250.82
044-112-120	01	1	-	1.00	SINGLE-FAMILY HOME	249.58	249.58	1.25	250.82
044-112-130	01	1	-	1.00	SINGLE-FAMILY HOME	249.58	249.58	1.25	250.82
044-112-140	01	1	-	1.00	SINGLE-FAMILY HOME	249.58	249.58	1.25	250.82
044-112-150	01	1	-	1.00	SINGLE-FAMILY HOME	249.58	249.58	1.25	250.82
044-112-170	01	1	-	1.00	SINGLE-FAMILY HOME	249.58	249.58	1.25	250.82
044-112-180	01	1	-	1.00	SINGLE-FAMILY HOME	249.58	249.58	1.25	250.82
044-112-190	01	1	-	1.00	SINGLE-FAMILY HOME	249.58	249.58	1.25	250.82
044-112-200	01	1	-	1.00	SINGLE-FAMILY HOME	249.58	249.58	1.25	250.82
044-112-210	01	1	-	1.00	SINGLE-FAMILY HOME	249.58	249.58	1.25	250.82
044-112-220	01	1	-	1.00	SINGLE-FAMILY HOME	249.58	249.58	1.25	250.82
044-112-230	01	1	-	1.00	SINGLE-FAMILY HOME	249.58	249.58	1.25	250.82
044-112-250	01	1	-	1.00	SINGLE-FAMILY HOME	249.58	249.58	1.25	250.82
044-112-260	01	1	-	1.00	SINGLE-FAMILY HOME	249.58	249.58	1.25	250.82
044-112-270	01	1	-	1.00	SINGLE-FAMILY HOME	249.58	249.58	1.25	250.82
044-112-280	01	1	-	1.00	SINGLE-FAMILY HOME	249.58	249.58	1.25	250.82
044-112-290	01	1	-	1.00	SINGLE-FAMILY HOME	249.58	249.58	1.25	250.82
044-112-300	01	1	-	1.00	SINGLE-FAMILY HOME	249.58	249.58	1.25	250.82
044-112-310	01	1	-	1.00	SINGLE-FAMILY HOME	249.58	249.58	1.25	250.82
044-112-320	01	1	-	1.00	SINGLE-FAMILY HOME	249.58	249.58	1.25	250.82
044-112-330	01	1	-	1.00	SINGLE-FAMILY HOME	249.58	249.58	1.25	250.82
044-112-340	01	1	-	1.00	SINGLE-FAMILY HOME	249.58	249.58	1.25	250.82
044-112-360	01	1	-	1.00	SINGLE-FAMILY HOME	249.58	249.58	1.25	250.82
044-112-370	01	1	-	1.00	SINGLE-FAMILY HOME	249.58	249.58	1.25	250.82
044-112-380	01	1	-	1.00	SINGLE-FAMILY HOME	249.58	249.58	1.25	250.82
044-112-390	01	1	-	1.00	SINGLE-FAMILY HOME	249.58	249.58	1.25	250.82
044-112-400	01	1	-	1.00	SINGLE-FAMILY HOME	249.58	249.58	1.25	250.82
044-112-410	01	1	-	1.00	SINGLE-FAMILY HOME	249.58	249.58	1.25	250.82
044-112-420	01	1	-	1.00	SINGLE-FAMILY HOME	249.58	249.58	1.25	250.82
044-112-430	01	1	-	1.00	SINGLE-FAMILY HOME	249.58	249.58	1.25	250.82
044-112-440	01	1	-	1.00	SINGLE-FAMILY HOME	249.58	249.58	1.25	250.82
044-112-450	01	1	-	1.00	SINGLE-FAMILY HOME	249.58	249.58	1.25	250.82
044-112-460	01	1	-	1.00	SINGLE-FAMILY HOME	249.58	249.58	1.25	250.82
044-112-470	01	1	-	1.00	SINGLE-FAMILY HOME	249.58	249.58	1.25	250.82
044-112-480	01	1	-	1.00	SINGLE-FAMILY HOME	249.58	249.58	1.25	250.82
044-112-490	01	1	-	1.00	SINGLE-FAMILY HOME	249.58	249.58	1.25	250.82
044-112-500	01	1	-	1.00	SINGLE-FAMILY HOME	249.58	249.58	1.25	250.82
044-112-510	01	1	-	1.00	SINGLE-FAMILY HOME	249.58	249.58	1.25	250.82
044-112-520	01	1	-	1.00	SINGLE-FAMILY HOME	249.58	249.58	1.25	250.82
044-112-530	01	1	-	1.00	SINGLE-FAMILY HOME	249.58	249.58	1.25	250.82
044-112-540	01	1	-	1.00	SINGLE-FAMILY HOME	249.58	249.58	1.25	250.82
044-112-550	01	1	-	1.00	SINGLE-FAMILY HOME	249.58	249.58	1.25	250.82
044-112-560	01	1	-	1.00	SINGLE-FAMILY HOME	249.58	249.58	1.25	250.82
044-121-010	01	1	-	1.00	SINGLE-FAMILY HOME	249.58	249.58	1.25	250.82
044-121-020	01	1	-	1.00	SINGLE-FAMILY HOME	249.58	249.58	1.25	250.82
044-121-030	01	1	-	1.00	SINGLE-FAMILY HOME	249.58	249.58	1.25	250.82
044-121-040	01	1	-	1.00	SINGLE-FAMILY HOME	249.58	249.58	1.25	250.82
044-122-010	01	1	-	1.00	SINGLE-FAMILY HOME	249.58	249.58	1.25	250.82
044-122-020	01	1	-	1.00	SINGLE-FAMILY HOME	249.58	249.58	1.25	250.82
044-122-070	01	1	-	1.00	SINGLE-FAMILY HOME	249.58	249.58	1.25	250.82
044-122-080	01	1	-	1.00	SINGLE-FAMILY HOME	249.58	249.58	1.25	250.82
044-122-090	01	1	-	1.00	SINGLE-FAMILY HOME	249.58	249.58	1.25	250.82
044-122-100	01	1	-	1.00	SINGLE-FAMILY HOME	249.58	249.58	1.25	250.82
044-122-110	01	1	-	1.00	SINGLE-FAMILY HOME	249.58	249.58	1.25	250.82
044-122-120	01	1	-	1.00	SINGLE-FAMILY HOME	249.58	249.58	1.25	250.82

City of Belmont
Sewer Treatment Facilities Charges
Fiscal Year 2026/27

APN	County Use Code	Dwelling Units / Rooms / Beds / Students	Building Sq. Ft.	Billing Units	Rate Description	Rate	Sewer Treatment Facility Charge	County Collection Fee	Total Charge (1)
044-122-130	01	1	-	1.00	SINGLE-FAMILY HOME	249.58	249.58	1.25	250.82
044-122-140	01	1	-	1.00	SINGLE-FAMILY HOME	249.58	249.58	1.25	250.82
044-122-150	01	1	-	1.00	SINGLE-FAMILY HOME	249.58	249.58	1.25	250.82
044-122-160	01	1	-	1.00	SINGLE-FAMILY HOME	249.58	249.58	1.25	250.82
044-122-170	01	1	-	1.00	SINGLE-FAMILY HOME	249.58	249.58	1.25	250.82
044-122-190	01	1	-	1.00	SINGLE-FAMILY HOME	249.58	249.58	1.25	250.82
044-122-200	01	1	-	1.00	SINGLE-FAMILY HOME	249.58	249.58	1.25	250.82
044-122-210	01	1	-	1.00	SINGLE-FAMILY HOME	249.58	249.58	1.25	250.82
044-122-220	01	1	-	1.00	SINGLE-FAMILY HOME	249.58	249.58	1.25	250.82
044-122-250	01	1	-	1.00	SINGLE-FAMILY HOME	249.58	249.58	1.25	250.82
044-122-260	01	1	-	1.00	SINGLE-FAMILY HOME	249.58	249.58	1.25	250.82
044-122-270	01	1	-	1.00	SINGLE-FAMILY HOME	249.58	249.58	1.25	250.82
044-122-280	01	1	-	1.00	SINGLE-FAMILY HOME	249.58	249.58	1.25	250.82
044-122-290	01	1	-	1.00	SINGLE-FAMILY HOME	249.58	249.58	1.25	250.82
044-123-010	01	1	-	1.00	SINGLE-FAMILY HOME	249.58	249.58	1.25	250.82
044-123-050	01	1	-	1.00	SINGLE-FAMILY HOME	249.58	249.58	1.25	250.82
044-123-070	01	1	-	1.00	SINGLE-FAMILY HOME	249.58	249.58	1.25	250.82
044-123-080	01	1	-	1.00	SINGLE-FAMILY HOME	249.58	249.58	1.25	250.82
044-123-090	01	1	-	1.00	SINGLE-FAMILY HOME	249.58	249.58	1.25	250.82
044-123-100	01	1	-	1.00	SINGLE-FAMILY HOME	249.58	249.58	1.25	250.82
044-123-120	01	1	-	1.00	SINGLE-FAMILY HOME	249.58	249.58	1.25	250.82
044-123-130	01	1	-	1.00	SINGLE-FAMILY HOME	249.58	249.58	1.25	250.82
044-123-140	01	1	-	1.00	SINGLE-FAMILY HOME	249.58	249.58	1.25	250.82
044-123-150	01	1	-	1.00	SINGLE-FAMILY HOME	249.58	249.58	1.25	250.82
044-123-160	01	1	-	1.00	SINGLE-FAMILY HOME	249.58	249.58	1.25	250.82
044-123-170	01	1	-	1.00	SINGLE-FAMILY HOME	249.58	249.58	1.25	250.82
044-123-180	01	1	-	1.00	SINGLE-FAMILY HOME	249.58	249.58	1.25	250.82
044-123-190	01	1	-	1.00	SINGLE-FAMILY HOME	249.58	249.58	1.25	250.82
044-123-220	01	1	-	1.00	SINGLE-FAMILY HOME	249.58	249.58	1.25	250.82
044-123-230	01	1	-	1.00	SINGLE-FAMILY HOME	249.58	249.58	1.25	250.82
044-123-250	01	1	-	1.00	SINGLE-FAMILY HOME	249.58	249.58	1.25	250.82
044-123-280	01	1	-	1.00	SINGLE-FAMILY HOME	249.58	249.58	1.25	250.82
044-123-290	01	1	-	1.00	SINGLE-FAMILY HOME	249.58	249.58	1.25	250.82
044-123-330	01	1	-	1.00	SINGLE-FAMILY HOME	249.58	249.58	1.25	250.82
044-123-340	01	1	-	1.00	SINGLE-FAMILY HOME	249.58	249.58	1.25	250.82
044-123-350	01	1	-	1.00	SINGLE-FAMILY HOME	249.58	249.58	1.25	250.82
044-123-360	01	1	-	1.00	SINGLE-FAMILY HOME	249.58	249.58	1.25	250.82
044-124-020	01	1	-	1.00	SINGLE-FAMILY HOME	249.58	249.58	1.25	250.82
044-124-030	01	1	-	1.00	SINGLE-FAMILY HOME	249.58	249.58	1.25	250.82
044-124-040	01	1	-	1.00	SINGLE-FAMILY HOME	249.58	249.58	1.25	250.82
044-124-050	01	1	-	1.00	SINGLE-FAMILY HOME	249.58	249.58	1.25	250.82
044-124-060	01	1	-	1.00	SINGLE-FAMILY HOME	249.58	249.58	1.25	250.82
044-124-070	01	1	-	1.00	SINGLE-FAMILY HOME	249.58	249.58	1.25	250.82
044-124-080	01	1	-	1.00	SINGLE-FAMILY HOME	249.58	249.58	1.25	250.82
044-124-090	01	1	-	1.00	SINGLE-FAMILY HOME	249.58	249.58	1.25	250.82
044-124-100	01	1	-	1.00	SINGLE-FAMILY HOME	249.58	249.58	1.25	250.82
044-124-110	01	1	-	1.00	SINGLE-FAMILY HOME	249.58	249.58	1.25	250.82
044-124-120	01	1	-	1.00	SINGLE-FAMILY HOME	249.58	249.58	1.25	250.82
044-124-130	01	1	-	1.00	SINGLE-FAMILY HOME	249.58	249.58	1.25	250.82
044-124-140	01	1	-	1.00	SINGLE-FAMILY HOME	249.58	249.58	1.25	250.82
044-124-150	01	1	-	1.00	SINGLE-FAMILY HOME	249.58	249.58	1.25	250.82
044-124-160	01	1	-	1.00	SINGLE-FAMILY HOME	249.58	249.58	1.25	250.82
044-124-170	01	1	-	1.00	SINGLE-FAMILY HOME	249.58	249.58	1.25	250.82
044-131-010	01	1	-	1.00	SINGLE-FAMILY HOME	249.58	249.58	1.25	250.82
044-131-020	01	1	-	1.00	SINGLE-FAMILY HOME	249.58	249.58	1.25	250.82
044-131-030	01	1	-	1.00	SINGLE-FAMILY HOME	249.58	249.58	1.25	250.82
044-131-040	01	1	-	1.00	SINGLE-FAMILY HOME	249.58	249.58	1.25	250.82
044-131-050	01	1	-	1.00	SINGLE-FAMILY HOME	249.58	249.58	1.25	250.82
044-131-060	01	1	-	1.00	SINGLE-FAMILY HOME	249.58	249.58	1.25	250.82
044-131-070	01	1	-	1.00	SINGLE-FAMILY HOME	249.58	249.58	1.25	250.82
044-131-080	01	1	-	1.00	SINGLE-FAMILY HOME	249.58	249.58	1.25	250.82
044-131-090	01	1	-	1.00	SINGLE-FAMILY HOME	249.58	249.58	1.25	250.82
044-131-100	01	1	-	1.00	SINGLE-FAMILY HOME	249.58	249.58	1.25	250.82
044-131-110	01	1	-	1.00	SINGLE-FAMILY HOME	249.58	249.58	1.25	250.82
044-131-120	01	1	-	1.00	SINGLE-FAMILY HOME	249.58	249.58	1.25	250.82

City of Belmont
Sewer Treatment Facilities Charges
Fiscal Year 2026/27

APN	County Use Code	Dwelling Units / Rooms / Beds / Students	Building Sq. Ft.	Billing Units	Rate Description	Rate	Sewer Treatment Facility Charge	County Collection Fee	Total Charge (1)
044-131-130	01	1	-	1.00	SINGLE-FAMILY HOME	249.58	249.58	1.25	250.82
044-131-140	01	1	-	1.00	SINGLE-FAMILY HOME	249.58	249.58	1.25	250.82
044-131-160	01	1	-	1.00	SINGLE-FAMILY HOME	249.58	249.58	1.25	250.82
044-131-170	01	1	-	1.00	SINGLE-FAMILY HOME	249.58	249.58	1.25	250.82
044-131-180	01	1	-	1.00	SINGLE-FAMILY HOME	249.58	249.58	1.25	250.82
044-131-190	01	1	-	1.00	SINGLE-FAMILY HOME	249.58	249.58	1.25	250.82
044-131-200	01	1	-	1.00	SINGLE-FAMILY HOME	249.58	249.58	1.25	250.82
044-131-210	01	1	-	1.00	SINGLE-FAMILY HOME	249.58	249.58	1.25	250.82
044-131-220	01	1	-	1.00	SINGLE-FAMILY HOME	249.58	249.58	1.25	250.82
044-131-230	01	1	-	1.00	SINGLE-FAMILY HOME	249.58	249.58	1.25	250.82
044-131-240	01	1	-	1.00	SINGLE-FAMILY HOME	249.58	249.58	1.25	250.82
044-131-250	01	1	-	1.00	SINGLE-FAMILY HOME	249.58	249.58	1.25	250.82
044-131-260	01	1	-	1.00	SINGLE-FAMILY HOME	249.58	249.58	1.25	250.82
044-131-270	01	1	-	1.00	SINGLE-FAMILY HOME	249.58	249.58	1.25	250.82
044-131-280	01	1	-	1.00	SINGLE-FAMILY HOME	249.58	249.58	1.25	250.82
044-131-290	01	1	-	1.00	SINGLE-FAMILY HOME	249.58	249.58	1.25	250.82
044-131-300	01	1	-	1.00	SINGLE-FAMILY HOME	249.58	249.58	1.25	250.82
044-132-010	00	-	-	-	N/A	-	-	-	0.00
044-132-020	01	1	-	1.00	SINGLE-FAMILY HOME	249.58	249.58	1.25	250.82
044-132-030	01	1	-	1.00	SINGLE-FAMILY HOME	249.58	249.58	1.25	250.82
044-132-040	01	1	-	1.00	SINGLE-FAMILY HOME	249.58	249.58	1.25	250.82
044-132-070	01	1	-	1.00	SINGLE-FAMILY HOME	249.58	249.58	1.25	250.82
044-132-080	01	1	-	1.00	SINGLE-FAMILY HOME	249.58	249.58	1.25	250.82
044-132-090	01	1	-	1.00	SINGLE-FAMILY HOME	249.58	249.58	1.25	250.82
044-132-100	01	1	-	1.00	SINGLE-FAMILY HOME	249.58	249.58	1.25	250.82
044-132-110	01	1	-	1.00	SINGLE-FAMILY HOME	249.58	249.58	1.25	250.82
044-132-120	01	1	-	1.00	SINGLE-FAMILY HOME	249.58	249.58	1.25	250.82
044-132-130	01	1	-	1.00	SINGLE-FAMILY HOME	249.58	249.58	1.25	250.82
044-132-140	01	1	-	1.00	SINGLE-FAMILY HOME	249.58	249.58	1.25	250.82
044-132-150	01	1	-	1.00	SINGLE-FAMILY HOME	249.58	249.58	1.25	250.82
044-132-170	01	1	-	1.00	SINGLE-FAMILY HOME	249.58	249.58	1.25	250.82
044-132-180	00	-	-	-	N/A	-	-	-	0.00
044-132-190	01	1	-	1.00	SINGLE-FAMILY HOME	249.58	249.58	1.25	250.82
044-132-200	01	1	-	1.00	SINGLE-FAMILY HOME	249.58	249.58	1.25	250.82
044-132-210	01	1	-	1.00	SINGLE-FAMILY HOME	249.58	249.58	1.25	250.82
044-141-010	01	1	-	1.00	SINGLE-FAMILY HOME	249.58	249.58	1.25	250.82
044-141-020	01	1	-	1.00	SINGLE-FAMILY HOME	249.58	249.58	1.25	250.82
044-141-030	01	1	-	1.00	SINGLE-FAMILY HOME	249.58	249.58	1.25	250.82
044-141-040	01	1	-	1.00	SINGLE-FAMILY HOME	249.58	249.58	1.25	250.82
044-141-050	01	1	-	1.00	SINGLE-FAMILY HOME	249.58	249.58	1.25	250.82
044-141-060	01	1	-	1.00	SINGLE-FAMILY HOME	249.58	249.58	1.25	250.82
044-141-070	01	1	-	1.00	SINGLE-FAMILY HOME	249.58	249.58	1.25	250.82
044-141-080	01	1	-	1.00	SINGLE-FAMILY HOME	249.58	249.58	1.25	250.82
044-141-090	01	1	-	1.00	SINGLE-FAMILY HOME	249.58	249.58	1.25	250.82
044-141-120	01	1	-	1.00	SINGLE-FAMILY HOME	249.58	249.58	1.25	250.82
044-141-130	01	1	-	1.00	SINGLE-FAMILY HOME	249.58	249.58	1.25	250.82
044-141-140	01	1	-	1.00	SINGLE-FAMILY HOME	249.58	249.58	1.25	250.82
044-141-150	01	1	-	1.00	SINGLE-FAMILY HOME	249.58	249.58	1.25	250.82
044-141-160	01	1	-	1.00	SINGLE-FAMILY HOME	249.58	249.58	1.25	250.82
044-141-170	01	1	-	1.00	SINGLE-FAMILY HOME	249.58	249.58	1.25	250.82
044-141-180	01	1	-	1.00	SINGLE-FAMILY HOME	249.58	249.58	1.25	250.82
044-141-190	01	1	-	1.00	SINGLE-FAMILY HOME	249.58	249.58	1.25	250.82
044-141-200	01	1	-	1.00	SINGLE-FAMILY HOME	249.58	249.58	1.25	250.82
044-141-210	01	1	-	1.00	SINGLE-FAMILY HOME	249.58	249.58	1.25	250.82
044-141-220	01	1	-	1.00	SINGLE-FAMILY HOME	249.58	249.58	1.25	250.82
044-141-230	01	1	-	1.00	SINGLE-FAMILY HOME	249.58	249.58	1.25	250.82
044-141-240	01	1	-	1.00	SINGLE-FAMILY HOME	249.58	249.58	1.25	250.82
044-141-260	75	4	-	4.00	CONVALESCENT HOME	152.24	608.96	1.25	610.20
044-141-270	00	-	-	-	N/A	-	-	-	0.00
044-142-010	01	1	-	1.00	SINGLE-FAMILY HOME	249.58	249.58	1.25	250.82
044-142-020	01	1	-	1.00	SINGLE-FAMILY HOME	249.58	249.58	1.25	250.82
044-142-030	01	1	-	1.00	SINGLE-FAMILY HOME	249.58	249.58	1.25	250.82
044-142-040	01	1	-	1.00	SINGLE-FAMILY HOME	249.58	249.58	1.25	250.82
044-142-060	01	1	-	1.00	SINGLE-FAMILY HOME	249.58	249.58	1.25	250.82
044-142-070	01	1	-	1.00	SINGLE-FAMILY HOME	249.58	249.58	1.25	250.82

City of Belmont
Sewer Treatment Facilities Charges
Fiscal Year 2026/27

APN	County Use Code	Dwelling Units / Rooms / Beds / Students	Building Sq. Ft.	Billing Units	Rate Description	Rate	Sewer Treatment Facility Charge	County Collection Fee	Total Charge (1)
044-142-080	01	1	-	1.00	SINGLE-FAMILY HOME	249.58	249.58	1.25	250.82
044-142-090	01	1	-	1.00	SINGLE-FAMILY HOME	249.58	249.58	1.25	250.82
044-142-100	01	1	-	1.00	SINGLE-FAMILY HOME	249.58	249.58	1.25	250.82
044-142-110	01	1	-	1.00	SINGLE-FAMILY HOME	249.58	249.58	1.25	250.82
044-142-120	01	1	-	1.00	SINGLE-FAMILY HOME	249.58	249.58	1.25	250.82
044-142-130	01	1	-	1.00	SINGLE-FAMILY HOME	249.58	249.58	1.25	250.82
044-142-140	01	1	-	1.00	SINGLE-FAMILY HOME	249.58	249.58	1.25	250.82
044-142-150	01	1	-	1.00	SINGLE-FAMILY HOME	249.58	249.58	1.25	250.82
044-142-160	01	1	-	1.00	SINGLE-FAMILY HOME	249.58	249.58	1.25	250.82
044-142-170	01	1	-	1.00	SINGLE-FAMILY HOME	249.58	249.58	1.25	250.82
044-142-180	01	1	-	1.00	SINGLE-FAMILY HOME	249.58	249.58	1.25	250.82
044-142-190	01	1	-	1.00	SINGLE-FAMILY HOME	249.58	249.58	1.25	250.82
044-142-200	01	1	-	1.00	SINGLE-FAMILY HOME	249.58	249.58	1.25	250.82
044-142-220	01	1	-	1.00	SINGLE-FAMILY HOME	249.58	249.58	1.25	250.82
044-142-230	01	1	-	1.00	SINGLE-FAMILY HOME	249.58	249.58	1.25	250.82
044-142-240	01	1	-	1.00	SINGLE-FAMILY HOME	249.58	249.58	1.25	250.82
044-142-250	01	1	-	1.00	SINGLE-FAMILY HOME	249.58	249.58	1.25	250.82
044-142-260	01	1	-	1.00	SINGLE-FAMILY HOME	249.58	249.58	1.25	250.82
044-142-270	01	1	-	1.00	SINGLE-FAMILY HOME	249.58	249.58	1.25	250.82
044-142-280	01	1	-	1.00	SINGLE-FAMILY HOME	249.58	249.58	1.25	250.82
044-142-290	01	1	-	1.00	SINGLE-FAMILY HOME	249.58	249.58	1.25	250.82
044-142-300	01	1	-	1.00	SINGLE-FAMILY HOME	249.58	249.58	1.25	250.82
044-142-310	01	1	-	1.00	SINGLE-FAMILY HOME	249.58	249.58	1.25	250.82
044-142-320	01	1	-	1.00	SINGLE-FAMILY HOME	249.58	249.58	1.25	250.82
044-142-330	01	1	-	1.00	SINGLE-FAMILY HOME	249.58	249.58	1.25	250.82
044-142-340	01	1	-	1.00	SINGLE-FAMILY HOME	249.58	249.58	1.25	250.82
044-142-350	01	1	-	1.00	SINGLE-FAMILY HOME	249.58	249.58	1.25	250.82
044-142-360	01	1	-	1.00	SINGLE-FAMILY HOME	249.58	249.58	1.25	250.82
044-142-370	01	1	-	1.00	SINGLE-FAMILY HOME	249.58	249.58	1.25	250.82
044-142-380	01	1	-	1.00	SINGLE-FAMILY HOME	249.58	249.58	1.25	250.82
044-142-390	01	1	-	1.00	SINGLE-FAMILY HOME	249.58	249.58	1.25	250.82
044-142-400	01	1	-	1.00	SINGLE-FAMILY HOME	249.58	249.58	1.25	250.82
044-142-410	01	1	-	1.00	SINGLE-FAMILY HOME	249.58	249.58	1.25	250.82
044-142-420	01	1	-	1.00	SINGLE-FAMILY HOME	249.58	249.58	1.25	250.82
044-142-430	01	1	-	1.00	SINGLE-FAMILY HOME	249.58	249.58	1.25	250.82
044-142-440	01	1	-	1.00	SINGLE-FAMILY HOME	249.58	249.58	1.25	250.82
044-142-450	01	1	-	1.00	SINGLE-FAMILY HOME	249.58	249.58	1.25	250.82
044-142-460	01	1	-	1.00	SINGLE-FAMILY HOME	249.58	249.58	1.25	250.82
044-142-470	01	1	-	1.00	SINGLE-FAMILY HOME	249.58	249.58	1.25	250.82
044-151-010	92	2	-	2.00	MULTI-UNIT RESIDENTIAL	174.92	349.84	1.25	351.08
044-151-020	02	2	-	2.00	MULTI-UNIT RESIDENTIAL	174.92	349.84	1.25	351.08
044-151-030	04	4	3,598	4.00	MULTI-UNIT RESIDENTIAL	174.92	699.68	1.25	700.92
044-151-040	01	1	-	1.00	SINGLE-FAMILY HOME	249.58	249.58	1.25	250.82
044-151-070	01	1	-	1.00	SINGLE-FAMILY HOME	249.58	249.58	1.25	250.82
044-151-080	22	-	12,064	12.06	HEALTH SPA, GYM WITHOUT SHOWER	299.01	3,607.25	1.25	3,608.50
044-151-110	01	1	-	1.00	SINGLE-FAMILY HOME	249.58	249.58	1.25	250.82
044-151-120	01	1	-	1.00	SINGLE-FAMILY HOME	249.58	249.58	1.25	250.82
044-151-130	01	1	-	1.00	SINGLE-FAMILY HOME	249.58	249.58	1.25	250.82
044-151-140	01	1	-	1.00	SINGLE-FAMILY HOME	249.58	249.58	1.25	250.82
044-151-150	01	1	-	1.00	SINGLE-FAMILY HOME	249.58	249.58	1.25	250.82
044-151-160	01	1	-	1.00	SINGLE-FAMILY HOME	249.58	249.58	1.25	250.82
044-151-170	01	1	-	1.00	SINGLE-FAMILY HOME	249.58	249.58	1.25	250.82
044-151-180	01	1	-	1.00	SINGLE-FAMILY HOME	249.58	249.58	1.25	250.82
044-151-190	01	1	-	1.00	SINGLE-FAMILY HOME	249.58	249.58	1.25	250.82
044-151-200	26	-	4,385	4.39	VEHICLE MAINT. & REPAIR	172.25	755.31	1.25	756.56
044-151-210	01	1	-	1.00	SINGLE-FAMILY HOME	249.58	249.58	1.25	250.82
044-151-220	01	1	-	1.00	SINGLE-FAMILY HOME	249.58	249.58	1.25	250.82
044-152-010	01	1	-	1.00	SINGLE-FAMILY HOME	249.58	249.58	1.25	250.82
044-152-020	01	1	-	1.00	SINGLE-FAMILY HOME	249.58	249.58	1.25	250.82
044-152-030	01	1	-	1.00	SINGLE-FAMILY HOME	249.58	249.58	1.25	250.82
044-152-040	01	1	-	1.00	SINGLE-FAMILY HOME	249.58	249.58	1.25	250.82
044-152-050	01	1	-	1.00	SINGLE-FAMILY HOME	249.58	249.58	1.25	250.82
044-152-060	01	1	-	1.00	SINGLE-FAMILY HOME	249.58	249.58	1.25	250.82
044-152-070	01	1	-	1.00	SINGLE-FAMILY HOME	249.58	249.58	1.25	250.82
044-152-080	01	1	-	1.00	SINGLE-FAMILY HOME	249.58	249.58	1.25	250.82

City of Belmont
Sewer Treatment Facilities Charges
Fiscal Year 2026/27

APN	County Use Code	Dwelling Units / Rooms / Beds / Students	Building Sq. Ft.	Billing Units	Rate Description	Rate	Sewer Treatment Facility Charge	County Collection Fee	Total Charge (1)
044-152-090	01	1	-	1.00	SINGLE-FAMILY HOME	249.58	249.58	1.25	250.82
044-152-100	11	-	5,442	5.44	STORE	137.53	748.43	1.25	749.68
044-152-110	11	-	1,232	1.23	STORE	137.53	169.43	1.25	170.68
044-152-120	11	-	2,190	2.19	STORE	137.53	301.19	1.25	302.44
044-152-130	01	1	-	1.00	SINGLE-FAMILY HOME	249.58	249.58	1.25	250.82
044-152-140	01	1	-	1.00	SINGLE-FAMILY HOME	249.58	249.58	1.25	250.82
044-152-150	01	1	-	1.00	SINGLE-FAMILY HOME	249.58	249.58	1.25	250.82
044-152-160	01	1	-	1.00	SINGLE-FAMILY HOME	249.58	249.58	1.25	250.82
044-152-170	01	1	-	1.00	SINGLE-FAMILY HOME	249.58	249.58	1.25	250.82
044-152-180	01	1	-	1.00	SINGLE-FAMILY HOME	249.58	249.58	1.25	250.82
044-152-190	01	1	-	1.00	SINGLE-FAMILY HOME	249.58	249.58	1.25	250.82
044-152-200	01	1	-	1.00	SINGLE-FAMILY HOME	249.58	249.58	1.25	250.82
044-152-210	01	1	-	1.00	SINGLE-FAMILY HOME	249.58	249.58	1.25	250.82
044-152-220	01	1	-	1.00	SINGLE-FAMILY HOME	249.58	249.58	1.25	250.82
044-152-240	01	1	-	1.00	SINGLE-FAMILY HOME	249.58	249.58	1.25	250.82
044-152-250	01	1	-	1.00	SINGLE-FAMILY HOME	249.58	249.58	1.25	250.82
044-153-010	31	-	1,783	1.78	LIGHT MANUFACTURING	95.02	169.42	1.25	170.66
044-153-020	38	-	3,830	3.83	WAREHOUSING	71.95	275.57	1.25	276.80
044-153-030	38	-	1,140	1.14	WAREHOUSING	71.95	82.02	1.25	83.26
044-153-040	26	-	1,330	1.33	VEHICLE MAINT. & REPAIR	172.25	229.09	1.25	230.34
044-153-050	26	-	2,000	2.00	VEHICLE MAINT. & REPAIR	172.25	344.50	1.25	345.74
044-162-110	00	-	-	-	N/A	-	-	-	0.00
044-162-170	69	-	-	-	N/A - GOV'T OWNED	-	-	-	0.00
044-162-180	01	1	-	1.00	SINGLE-FAMILY HOME	249.58	249.58	1.25	250.82
044-162-210	11	-	4,848	4.85	STORE	137.53	666.74	1.25	667.98
044-163-060	05	69	-	69.00	MULTI-UNIT RESIDENTIAL	174.92	12,069.48	1.25	12,070.72
044-163-070	16	-	30,105	30.11	SHOPPING CENTER	553.33	16,657.99	1.25	16,659.24
044-171-010	01	1	-	1.00	SINGLE-FAMILY HOME	249.58	249.58	1.25	250.82
044-171-020	01	1	-	1.00	SINGLE-FAMILY HOME	249.58	249.58	1.25	250.82
044-171-030	01	1	-	1.00	SINGLE-FAMILY HOME	249.58	249.58	1.25	250.82
044-171-040	01	1	-	1.00	SINGLE-FAMILY HOME	249.58	249.58	1.25	250.82
044-171-050	01	1	-	1.00	SINGLE-FAMILY HOME	249.58	249.58	1.25	250.82
044-171-060	01	1	-	1.00	SINGLE-FAMILY HOME	249.58	249.58	1.25	250.82
044-171-070	01	1	-	1.00	SINGLE-FAMILY HOME	249.58	249.58	1.25	250.82
044-171-080	01	1	-	1.00	SINGLE-FAMILY HOME	249.58	249.58	1.25	250.82
044-171-110	01	1	-	1.00	SINGLE-FAMILY HOME	249.58	249.58	1.25	250.82
044-171-120	01	1	-	1.00	SINGLE-FAMILY HOME	249.58	249.58	1.25	250.82
044-171-130	01	1	-	1.00	SINGLE-FAMILY HOME	249.58	249.58	1.25	250.82
044-171-140	01	1	-	1.00	SINGLE-FAMILY HOME	249.58	249.58	1.25	250.82
044-171-150	01	1	-	1.00	SINGLE-FAMILY HOME	249.58	249.58	1.25	250.82
044-171-160	01	1	-	1.00	SINGLE-FAMILY HOME	249.58	249.58	1.25	250.82
044-171-170	01	1	-	1.00	SINGLE-FAMILY HOME	249.58	249.58	1.25	250.82
044-171-180	01	1	-	1.00	SINGLE-FAMILY HOME	249.58	249.58	1.25	250.82
044-171-190	01	1	-	1.00	SINGLE-FAMILY HOME	249.58	249.58	1.25	250.82
044-171-200	01	1	-	1.00	SINGLE-FAMILY HOME	249.58	249.58	1.25	250.82
044-171-210	01	1	-	1.00	SINGLE-FAMILY HOME	249.58	249.58	1.25	250.82
044-171-230	00	-	-	-	N/A	-	-	-	0.00
044-171-240	00	-	-	-	N/A	-	-	-	0.00
044-172-010	01	1	-	1.00	SINGLE-FAMILY HOME	249.58	249.58	1.25	250.82
044-172-020	01	1	-	1.00	SINGLE-FAMILY HOME	249.58	249.58	1.25	250.82
044-172-030	01	1	-	1.00	SINGLE-FAMILY HOME	249.58	249.58	1.25	250.82
044-172-040	01	1	-	1.00	SINGLE-FAMILY HOME	249.58	249.58	1.25	250.82
044-172-050	01	1	-	1.00	SINGLE-FAMILY HOME	249.58	249.58	1.25	250.82
044-172-060	01	1	-	1.00	SINGLE-FAMILY HOME	249.58	249.58	1.25	250.82
044-172-070	01	1	-	1.00	SINGLE-FAMILY HOME	249.58	249.58	1.25	250.82
044-172-080	01	1	-	1.00	SINGLE-FAMILY HOME	249.58	249.58	1.25	250.82
044-172-090	01	1	-	1.00	SINGLE-FAMILY HOME	249.58	249.58	1.25	250.82
044-172-100	01	1	-	1.00	SINGLE-FAMILY HOME	249.58	249.58	1.25	250.82
044-172-110	01	1	-	1.00	SINGLE-FAMILY HOME	249.58	249.58	1.25	250.82
044-172-120	01	1	-	1.00	SINGLE-FAMILY HOME	249.58	249.58	1.25	250.82
044-172-130	01	1	-	1.00	SINGLE-FAMILY HOME	249.58	249.58	1.25	250.82
044-172-140	01	1	-	1.00	SINGLE-FAMILY HOME	249.58	249.58	1.25	250.82
044-172-150	01	1	-	1.00	SINGLE-FAMILY HOME	249.58	249.58	1.25	250.82
044-172-160	01	1	-	1.00	SINGLE-FAMILY HOME	249.58	249.58	1.25	250.82
044-172-180	21	-	-	-	N/A - PARKING LOT	-	-	-	0.00

City of Belmont
Sewer Treatment Facilities Charges
Fiscal Year 2026/27

APN	County Use Code	Dwelling Units / Rooms / Beds / Students	Building Sq. Ft.	Billing Units	Rate Description	Rate	Sewer Treatment Facility Charge	County Collection Fee	Total Charge (1)
044-172-210	21	-	2,799	2.80	RESTAURANT	1,435.29	4,017.37	1.25	4,018.62
044-172-220	05	11	-	11.00	MULTI-UNIT RESIDENTIAL	174.92	1,924.12	-	1,925.36
044-172-230	00	19	-	19.00	HOTEL/MOTEL/ROOMING HOUSE	143.24	2,721.56	1.25	2,722.80
044-173-010	00	-	-	-	N/A	-	-	1.25	0.00
044-173-020	05	11	-	11.00	MULTI-UNIT RESIDENTIAL	174.92	1,924.12	-	1,925.36
044-173-100	11	-	4,421	4.42	STORE	137.53	608.02	1.25	609.26
044-173-120	00	-	-	-	N/A	-	-	1.25	0.00
044-173-180	21	-	4,165	4.17	RESTAURANT	1,435.29	5,977.98	-	5,979.22
044-173-190	00	-	-	-	N/A	-	-	1.25	0.00
044-173-200	21	-	5,753	5.75	RESTAURANT	1,435.29	8,257.22	-	8,258.46
044-173-210	00	-	-	-	N/A	-	-	1.25	0.00
044-173-220	00	-	-	-	N/A	-	-	-	0.00
044-174-010	26	-	3,138	3.14	VEHICLE MAINT. & REPAIR	172.25	540.52	-	541.76
044-174-020	38	-	2,300	2.30	WAREHOUSING	71.95	165.48	1.25	166.72
044-174-030	27	-	-	-	N/A - PARKING LOT	-	-	1.25	0.00
044-174-060	26	-	6,247	6.25	VEHICLE MAINT. & REPAIR	172.25	1,076.04	-	1,077.28
044-174-070	26	-	5,600	5.60	VEHICLE MAINT. & REPAIR	172.25	964.60	1.25	965.84
044-181-010	01	1	-	1.00	SINGLE-FAMILY HOME	249.58	249.58	1.25	250.82
044-181-020	01	1	-	1.00	SINGLE-FAMILY HOME	249.58	249.58	1.25	250.82
044-181-030	01	1	-	1.00	SINGLE-FAMILY HOME	249.58	249.58	1.25	250.82
044-181-040	01	1	-	1.00	SINGLE-FAMILY HOME	249.58	249.58	1.25	250.82
044-181-060	00	-	-	-	N/A	-	-	1.25	0.00
044-181-080	01	1	-	1.00	SINGLE-FAMILY HOME	249.58	249.58	-	250.82
044-181-090	01	1	-	1.00	SINGLE-FAMILY HOME	249.58	249.58	1.25	250.82
044-181-100	01	1	-	1.00	SINGLE-FAMILY HOME	249.58	249.58	1.25	250.82
044-181-110	01	1	-	1.00	SINGLE-FAMILY HOME	249.58	249.58	1.25	250.82
044-181-120	00	-	-	-	N/A	-	-	1.25	0.00
044-181-130	01	1	-	1.00	SINGLE-FAMILY HOME	249.58	249.58	-	250.82
044-181-140	01	1	-	1.00	SINGLE-FAMILY HOME	249.58	249.58	1.25	250.82
044-181-150	01	1	-	1.00	SINGLE-FAMILY HOME	249.58	249.58	1.25	250.82
044-181-160	01	1	-	1.00	SINGLE-FAMILY HOME	249.58	249.58	1.25	250.82
044-181-170	01	1	-	1.00	SINGLE-FAMILY HOME	249.58	249.58	1.25	250.82
044-181-220	01	1	-	1.00	SINGLE-FAMILY HOME	249.58	249.58	1.25	250.82
044-181-230	01	1	-	1.00	SINGLE-FAMILY HOME	249.58	249.58	1.25	250.82
044-181-240	01	1	-	1.00	SINGLE-FAMILY HOME	249.58	249.58	1.25	250.82
044-181-270	01	1	-	1.00	SINGLE-FAMILY HOME	249.58	249.58	1.25	250.82
044-181-280	01	1	-	1.00	SINGLE-FAMILY HOME	249.58	249.58	1.25	250.82
044-181-290	01	1	-	1.00	SINGLE-FAMILY HOME	249.58	249.58	1.25	250.82
044-181-300	01	1	-	1.00	SINGLE-FAMILY HOME	249.58	249.58	1.25	250.82
044-181-310	01	1	-	1.00	SINGLE-FAMILY HOME	249.58	249.58	1.25	250.82
044-181-320	01	1	-	1.00	SINGLE-FAMILY HOME	249.58	249.58	1.25	250.82
044-181-330	01	1	-	1.00	SINGLE-FAMILY HOME	249.58	249.58	1.25	250.82
044-181-490	01	1	-	1.00	SINGLE-FAMILY HOME	249.58	249.58	1.25	250.82
044-181-500	01	1	-	1.00	SINGLE-FAMILY HOME	249.58	249.58	1.25	250.82
044-181-510	01	1	-	1.00	SINGLE-FAMILY HOME	249.58	249.58	1.25	250.82
044-181-520	01	1	-	1.00	SINGLE-FAMILY HOME	249.58	249.58	1.25	250.82
044-181-530	01	1	-	1.00	SINGLE-FAMILY HOME	249.58	249.58	1.25	250.82
044-181-540	01	1	-	1.00	SINGLE-FAMILY HOME	249.58	249.58	1.25	250.82
044-181-550	91	2	-	2.00	MULTI-UNIT RESIDENTIAL	174.92	349.84	1.25	351.08
044-181-560	01	1	-	1.00	SINGLE-FAMILY HOME	249.58	249.58	1.25	250.82
044-181-570	01	1	-	1.00	SINGLE-FAMILY HOME	249.58	249.58	1.25	250.82
044-181-590	01	1	-	1.00	SINGLE-FAMILY HOME	249.58	249.58	1.25	250.82
044-181-600	01	1	-	1.00	SINGLE-FAMILY HOME	249.58	249.58	1.25	250.82
044-181-610	01	1	-	1.00	SINGLE-FAMILY HOME	249.58	249.58	1.25	250.82
044-181-640	01	1	-	1.00	SINGLE-FAMILY HOME	249.58	249.58	1.25	250.82
044-181-650	01	1	-	1.00	SINGLE-FAMILY HOME	249.58	249.58	1.25	250.82
044-181-700	01	1	-	1.00	SINGLE-FAMILY HOME	249.58	249.58	1.25	250.82
044-181-710	01	1	-	1.00	SINGLE-FAMILY HOME	249.58	249.58	1.25	250.82
044-181-720	01	1	-	1.00	SINGLE-FAMILY HOME	249.58	249.58	1.25	250.82
044-181-730	01	1	-	1.00	SINGLE-FAMILY HOME	249.58	249.58	1.25	250.82
044-181-740	01	1	-	1.00	SINGLE-FAMILY HOME	249.58	249.58	1.25	250.82
044-181-750	01	1	-	1.00	SINGLE-FAMILY HOME	249.58	249.58	1.25	250.82
044-182-010	01	1	-	1.00	SINGLE-FAMILY HOME	249.58	249.58	1.25	250.82
044-183-010	01	1	-	1.00	SINGLE-FAMILY HOME	249.58	249.58	1.25	250.82
044-183-020	01	1	-	1.00	SINGLE-FAMILY HOME	249.58	249.58	1.25	250.82

City of Belmont
Sewer Treatment Facilities Charges
Fiscal Year 2026/27

APN	County Use Code	Dwelling Units / Rooms / Beds / Students	Building Sq. Ft.	Billing Units	Rate Description	Rate	Sewer Treatment Facility Charge	County Collection Fee	Total Charge (1)
044-183-030	01	1	-	1.00	SINGLE-FAMILY HOME	249.58	249.58	1.25	250.82
044-183-040	01	1	-	1.00	SINGLE-FAMILY HOME	249.58	249.58	1.25	250.82
044-183-050	01	1	-	1.00	SINGLE-FAMILY HOME	249.58	249.58	1.25	250.82
044-183-060	01	1	-	1.00	SINGLE-FAMILY HOME	249.58	249.58	1.25	250.82
044-183-070	01	1	-	1.00	SINGLE-FAMILY HOME	249.58	249.58	1.25	250.82
044-183-080	01	1	-	1.00	SINGLE-FAMILY HOME	249.58	249.58	1.25	250.82
044-183-090	01	1	-	1.00	SINGLE-FAMILY HOME	249.58	249.58	1.25	250.82
044-183-100	01	1	-	1.00	SINGLE-FAMILY HOME	249.58	249.58	1.25	250.82
044-183-110	01	1	-	1.00	SINGLE-FAMILY HOME	249.58	249.58	1.25	250.82
044-183-120	01	1	-	1.00	SINGLE-FAMILY HOME	249.58	249.58	1.25	250.82
044-183-130	01	1	-	1.00	SINGLE-FAMILY HOME	249.58	249.58	1.25	250.82
044-183-140	01	1	-	1.00	SINGLE-FAMILY HOME	249.58	249.58	1.25	250.82
044-191-010	00	-	-	-	N/A	-	-	1.25	0.00
044-191-020	01	1	-	1.00	SINGLE-FAMILY HOME	249.58	249.58	-	250.82
044-191-030	01	1	-	1.00	SINGLE-FAMILY HOME	249.58	249.58	1.25	250.82
044-191-040	01	1	-	1.00	SINGLE-FAMILY HOME	249.58	249.58	1.25	250.82
044-191-050	01	1	-	1.00	SINGLE-FAMILY HOME	249.58	249.58	1.25	250.82
044-191-060	01	1	-	1.00	SINGLE-FAMILY HOME	249.58	249.58	1.25	250.82
044-191-070	01	1	-	1.00	SINGLE-FAMILY HOME	249.58	249.58	1.25	250.82
044-191-080	01	1	-	1.00	SINGLE-FAMILY HOME	249.58	249.58	1.25	250.82
044-191-090	01	1	-	1.00	SINGLE-FAMILY HOME	249.58	249.58	1.25	250.82
044-191-100	01	1	-	1.00	SINGLE-FAMILY HOME	249.58	249.58	1.25	250.82
044-191-110	01	1	-	1.00	SINGLE-FAMILY HOME	249.58	249.58	1.25	250.82
044-192-010	01	1	-	1.00	SINGLE-FAMILY HOME	249.58	249.58	1.25	250.82
044-192-020	01	1	-	1.00	SINGLE-FAMILY HOME	249.58	249.58	1.25	250.82
044-192-030	01	1	-	1.00	SINGLE-FAMILY HOME	249.58	249.58	1.25	250.82
044-192-040	01	1	-	1.00	SINGLE-FAMILY HOME	249.58	249.58	1.25	250.82
044-192-050	01	1	-	1.00	SINGLE-FAMILY HOME	249.58	249.58	1.25	250.82
044-192-070	01	1	-	1.00	SINGLE-FAMILY HOME	249.58	249.58	1.25	250.82
044-192-080	01	1	-	1.00	SINGLE-FAMILY HOME	249.58	249.58	1.25	250.82
044-192-090	01	1	-	1.00	SINGLE-FAMILY HOME	249.58	249.58	1.25	250.82
044-192-100	01	1	-	1.00	SINGLE-FAMILY HOME	249.58	249.58	1.25	250.82
044-192-110	01	1	-	1.00	SINGLE-FAMILY HOME	249.58	249.58	1.25	250.82
044-192-130	01	1	-	1.00	SINGLE-FAMILY HOME	249.58	249.58	1.25	250.82
044-192-140	01	1	-	1.00	SINGLE-FAMILY HOME	249.58	249.58	1.25	250.82
044-192-150	01	1	-	1.00	SINGLE-FAMILY HOME	249.58	249.58	1.25	250.82
044-192-160	01	1	-	1.00	SINGLE-FAMILY HOME	249.58	249.58	1.25	250.82
044-193-010	01	1	-	1.00	SINGLE-FAMILY HOME	249.58	249.58	1.25	250.82
044-193-020	01	1	-	1.00	SINGLE-FAMILY HOME	249.58	249.58	1.25	250.82
044-193-030	01	1	-	1.00	SINGLE-FAMILY HOME	249.58	249.58	1.25	250.82
044-193-040	01	1	-	1.00	SINGLE-FAMILY HOME	249.58	249.58	1.25	250.82
044-193-050	01	1	-	1.00	SINGLE-FAMILY HOME	249.58	249.58	1.25	250.82
044-193-060	01	1	-	1.00	SINGLE-FAMILY HOME	249.58	249.58	1.25	250.82
044-193-070	01	1	-	1.00	SINGLE-FAMILY HOME	249.58	249.58	1.25	250.82
044-193-080	01	1	-	1.00	SINGLE-FAMILY HOME	249.58	249.58	1.25	250.82
044-194-010	01	1	-	1.00	SINGLE-FAMILY HOME	249.58	249.58	1.25	250.82
044-194-020	01	1	-	1.00	SINGLE-FAMILY HOME	249.58	249.58	1.25	250.82
044-194-030	01	1	-	1.00	SINGLE-FAMILY HOME	249.58	249.58	1.25	250.82
044-194-040	01	1	-	1.00	SINGLE-FAMILY HOME	249.58	249.58	1.25	250.82
044-194-050	01	1	-	1.00	SINGLE-FAMILY HOME	249.58	249.58	1.25	250.82
044-194-060	01	1	-	1.00	SINGLE-FAMILY HOME	249.58	249.58	1.25	250.82
044-194-070	01	1	-	1.00	SINGLE-FAMILY HOME	249.58	249.58	1.25	250.82
044-194-080	01	1	-	1.00	SINGLE-FAMILY HOME	249.58	249.58	1.25	250.82
044-194-090	01	1	-	1.00	SINGLE-FAMILY HOME	249.58	249.58	1.25	250.82
044-194-100	01	1	-	1.00	SINGLE-FAMILY HOME	249.58	249.58	1.25	250.82
044-194-110	01	1	-	1.00	SINGLE-FAMILY HOME	249.58	249.58	1.25	250.82
044-194-130	01	1	-	1.00	SINGLE-FAMILY HOME	249.58	249.58	1.25	250.82
044-194-140	01	1	-	1.00	SINGLE-FAMILY HOME	249.58	249.58	1.25	250.82
044-194-160	01	1	-	1.00	SINGLE-FAMILY HOME	249.58	249.58	1.25	250.82
044-194-170	01	1	-	1.00	SINGLE-FAMILY HOME	249.58	249.58	1.25	250.82
044-194-200	01	1	-	1.00	SINGLE-FAMILY HOME	249.58	249.58	1.25	250.82
044-194-210	01	1	-	1.00	SINGLE-FAMILY HOME	249.58	249.58	1.25	250.82
044-194-220	01	1	-	1.00	SINGLE-FAMILY HOME	249.58	249.58	1.25	250.82
044-194-230	01	1	-	1.00	SINGLE-FAMILY HOME	249.58	249.58	1.25	250.82
044-194-240	01	1	-	1.00	SINGLE-FAMILY HOME	249.58	249.58	1.25	250.82

City of Belmont
Sewer Treatment Facilities Charges
Fiscal Year 2026/27

APN	County Use Code	Dwelling Units / Rooms / Beds / Students	Building Sq. Ft.	Billing Units	Rate Description	Rate	Sewer Treatment Facility Charge	County Collection Fee	Total Charge (1)
044-194-250	01	1	-	1.00	SINGLE-FAMILY HOME	249.58	249.58	1.25	250.82
044-194-260	01	1	-	1.00	SINGLE-FAMILY HOME	249.58	249.58	1.25	250.82
044-194-270	92	2	-	2.00	MULTI-UNIT RESIDENTIAL	174.92	349.84	1.25	351.08
044-194-280	01	1	-	1.00	SINGLE-FAMILY HOME	249.58	249.58	1.25	250.82
044-194-290	01	1	-	1.00	SINGLE-FAMILY HOME	249.58	249.58	1.25	250.82
044-194-300	01	1	-	1.00	SINGLE-FAMILY HOME	249.58	249.58	1.25	250.82
044-194-310	01	1	-	1.00	SINGLE-FAMILY HOME	249.58	249.58	1.25	250.82
044-194-340	01	1	-	1.00	SINGLE-FAMILY HOME	249.58	249.58	1.25	250.82
044-194-350	01	1	-	1.00	SINGLE-FAMILY HOME	249.58	249.58	1.25	250.82
044-194-360	01	1	-	1.00	SINGLE-FAMILY HOME	249.58	249.58	1.25	250.82
044-194-370	01	1	-	1.00	SINGLE-FAMILY HOME	249.58	249.58	1.25	250.82
044-194-390	01	1	-	1.00	SINGLE-FAMILY HOME	249.58	249.58	1.25	250.82
044-194-410	01	1	-	1.00	SINGLE-FAMILY HOME	249.58	249.58	1.25	250.82
044-194-420	01	1	-	1.00	SINGLE-FAMILY HOME	249.58	249.58	1.25	250.82
044-194-430	01	1	-	1.00	SINGLE-FAMILY HOME	249.58	249.58	1.25	250.82
044-194-440	01	1	-	1.00	SINGLE-FAMILY HOME	249.58	249.58	1.25	250.82
044-194-450	01	1	-	1.00	SINGLE-FAMILY HOME	249.58	249.58	1.25	250.82
044-195-010	01	1	-	1.00	SINGLE-FAMILY HOME	249.58	249.58	1.25	250.82
044-195-020	01	1	-	1.00	SINGLE-FAMILY HOME	249.58	249.58	1.25	250.82
044-195-030	01	1	-	1.00	SINGLE-FAMILY HOME	249.58	249.58	1.25	250.82
044-195-040	01	1	-	1.00	SINGLE-FAMILY HOME	249.58	249.58	1.25	250.82
044-195-050	01	1	-	1.00	SINGLE-FAMILY HOME	249.58	249.58	1.25	250.82
044-195-060	01	1	-	1.00	SINGLE-FAMILY HOME	249.58	249.58	1.25	250.82
044-195-080	01	1	-	1.00	SINGLE-FAMILY HOME	249.58	249.58	1.25	250.82
044-195-090	01	1	-	1.00	SINGLE-FAMILY HOME	249.58	249.58	1.25	250.82
044-195-100	01	1	-	1.00	SINGLE-FAMILY HOME	249.58	249.58	1.25	250.82
044-201-040	11	-	7,842	7.84	STORE	137.53	1,078.51	1.25	1,079.76
044-201-060	21	-	4,324	4.32	RESTAURANT	1,435.29	6,206.19	1.25	6,207.44
044-201-070	27	-	-	-	N/A - PARKING LOT	-	-	1.25	0.00
044-201-080	38	-	28,824	28.82	WAREHOUSING	71.95	2,073.88	-	2,075.12
044-201-140	00	-	-	-	N/A	-	-	1.25	0.00
044-201-170	00	-	-	-	N/A	-	-	-	0.00
044-201-180	21	-	5,222	5.22	RESTAURANT	1,435.29	7,495.08	-	7,496.32
044-201-260	21	-	2,460	2.46	RESTAURANT	1,435.29	3,530.81	1.25	3,532.06
044-201-270	11	-	5,000	5.00	STORE	137.53	687.65	1.25	688.90
044-201-280	06	16	-	16.00	HOTEL/MOTEL/ROOMING HOUSE	143.24	2,291.84	1.25	2,293.08
044-201-290	72	-	44,222	44.22	SCHOOL	163.69	7,238.69	1.25	7,239.94
044-202-010	00	-	-	-	N/A	-	-	1.25	0.00
044-202-020	39	-	316	0.32	OPEN STORAGE	471.17	148.88	-	150.12
044-202-030	26	-	2,504	2.50	VEHICLE MAINT. & REPAIR	172.25	431.31	1.25	432.56
044-211-010	01	1	-	1.00	SINGLE-FAMILY HOME	249.58	249.58	1.25	250.82
044-211-020	01	1	-	1.00	SINGLE-FAMILY HOME	249.58	249.58	1.25	250.82
044-211-040	01	1	-	1.00	SINGLE-FAMILY HOME	249.58	249.58	1.25	250.82
044-211-050	01	1	-	1.00	SINGLE-FAMILY HOME	249.58	249.58	1.25	250.82
044-211-060	01	1	-	1.00	SINGLE-FAMILY HOME	249.58	249.58	1.25	250.82
044-211-070	01	1	-	1.00	SINGLE-FAMILY HOME	249.58	249.58	1.25	250.82
044-211-080	01	1	-	1.00	SINGLE-FAMILY HOME	249.58	249.58	1.25	250.82
044-211-090	00	-	-	-	N/A	-	-	1.25	0.00
044-211-110	01	1	-	1.00	SINGLE-FAMILY HOME	249.58	249.58	-	250.82
044-211-120	00	-	-	-	N/A	-	-	1.25	0.00
044-211-130	00	-	-	-	N/A	-	-	-	0.00
044-212-010	01	1	-	1.00	SINGLE-FAMILY HOME	249.58	249.58	-	250.82
044-212-020	01	1	-	1.00	SINGLE-FAMILY HOME	249.58	249.58	1.25	250.82
044-212-030	01	1	-	1.00	SINGLE-FAMILY HOME	249.58	249.58	1.25	250.82
044-212-040	01	1	-	1.00	SINGLE-FAMILY HOME	249.58	249.58	1.25	250.82
044-212-050	01	1	-	1.00	SINGLE-FAMILY HOME	249.58	249.58	1.25	250.82
044-212-060	01	1	-	1.00	SINGLE-FAMILY HOME	249.58	249.58	1.25	250.82
044-212-070	01	1	-	1.00	SINGLE-FAMILY HOME	249.58	249.58	1.25	250.82
044-212-080	01	1	-	1.00	SINGLE-FAMILY HOME	249.58	249.58	1.25	250.82
044-212-090	01	1	-	1.00	SINGLE-FAMILY HOME	249.58	249.58	1.25	250.82
044-212-110	01	1	-	1.00	SINGLE-FAMILY HOME	249.58	249.58	1.25	250.82
044-212-120	01	1	-	1.00	SINGLE-FAMILY HOME	249.58	249.58	1.25	250.82
044-212-130	01	1	-	1.00	SINGLE-FAMILY HOME	249.58	249.58	1.25	250.82
044-212-140	01	1	-	1.00	SINGLE-FAMILY HOME	249.58	249.58	1.25	250.82
044-212-150	01	1	-	1.00	SINGLE-FAMILY HOME	249.58	249.58	1.25	250.82

City of Belmont
Sewer Treatment Facilities Charges
Fiscal Year 2026/27

APN	County Use Code	Dwelling Units / Rooms / Beds / Students	Building Sq. Ft.	Billing Units	Rate Description	Rate	Sewer Treatment Facility Charge	County Collection Fee	Total Charge (1)
044-212-160	01	1	-	1.00	SINGLE-FAMILY HOME	249.58	249.58	1.25	250.82
044-212-170	01	1	-	1.00	SINGLE-FAMILY HOME	249.58	249.58	1.25	250.82
044-212-180	01	1	-	1.00	SINGLE-FAMILY HOME	249.58	249.58	1.25	250.82
044-212-190	01	1	-	1.00	SINGLE-FAMILY HOME	249.58	249.58	1.25	250.82
044-221-010	01	1	-	1.00	SINGLE-FAMILY HOME	249.58	249.58	1.25	250.82
044-221-020	01	1	-	1.00	SINGLE-FAMILY HOME	249.58	249.58	1.25	250.82
044-221-030	01	1	-	1.00	SINGLE-FAMILY HOME	249.58	249.58	1.25	250.82
044-221-040	01	1	-	1.00	SINGLE-FAMILY HOME	249.58	249.58	1.25	250.82
044-221-050	01	1	-	1.00	SINGLE-FAMILY HOME	249.58	249.58	1.25	250.82
044-221-060	01	1	-	1.00	SINGLE-FAMILY HOME	249.58	249.58	1.25	250.82
044-221-070	01	1	-	1.00	SINGLE-FAMILY HOME	249.58	249.58	1.25	250.82
044-221-090	01	1	-	1.00	SINGLE-FAMILY HOME	249.58	249.58	1.25	250.82
044-221-110	01	1	-	1.00	SINGLE-FAMILY HOME	249.58	249.58	1.25	250.82
044-221-120	01	1	-	1.00	SINGLE-FAMILY HOME	249.58	249.58	1.25	250.82
044-221-130	01	1	-	1.00	SINGLE-FAMILY HOME	249.58	249.58	1.25	250.82
044-221-150	01	1	-	1.00	SINGLE-FAMILY HOME	249.58	249.58	1.25	250.82
044-221-160	01	1	-	1.00	SINGLE-FAMILY HOME	249.58	249.58	1.25	250.82
044-221-170	01	1	-	1.00	SINGLE-FAMILY HOME	249.58	249.58	1.25	250.82
044-221-180	01	1	-	1.00	SINGLE-FAMILY HOME	249.58	249.58	1.25	250.82
044-221-190	01	1	-	1.00	SINGLE-FAMILY HOME	249.58	249.58	1.25	250.82
044-221-200	01	1	-	1.00	SINGLE-FAMILY HOME	249.58	249.58	1.25	250.82
044-221-210	01	1	-	1.00	SINGLE-FAMILY HOME	249.58	249.58	1.25	250.82
044-221-220	01	1	-	1.00	SINGLE-FAMILY HOME	249.58	249.58	1.25	250.82
044-221-230	01	1	-	1.00	SINGLE-FAMILY HOME	249.58	249.58	1.25	250.82
044-221-240	01	1	-	1.00	SINGLE-FAMILY HOME	249.58	249.58	1.25	250.82
044-221-250	01	1	-	1.00	SINGLE-FAMILY HOME	249.58	249.58	1.25	250.82
044-221-260	01	1	-	1.00	SINGLE-FAMILY HOME	249.58	249.58	1.25	250.82
044-221-270	01	1	-	1.00	SINGLE-FAMILY HOME	249.58	249.58	1.25	250.82
044-221-280	01	1	-	1.00	SINGLE-FAMILY HOME	249.58	249.58	1.25	250.82
044-221-290	01	1	-	1.00	SINGLE-FAMILY HOME	249.58	249.58	1.25	250.82
044-221-300	01	1	-	1.00	SINGLE-FAMILY HOME	249.58	249.58	1.25	250.82
044-221-310	01	1	-	1.00	SINGLE-FAMILY HOME	249.58	249.58	1.25	250.82
044-221-320	01	1	-	1.00	SINGLE-FAMILY HOME	249.58	249.58	1.25	250.82
044-221-330	01	1	-	1.00	SINGLE-FAMILY HOME	249.58	249.58	1.25	250.82
044-221-340	01	1	-	1.00	SINGLE-FAMILY HOME	249.58	249.58	1.25	250.82
044-221-350	01	1	-	1.00	SINGLE-FAMILY HOME	249.58	249.58	1.25	250.82
044-221-360	01	1	-	1.00	SINGLE-FAMILY HOME	249.58	249.58	1.25	250.82
044-221-370	01	1	-	1.00	SINGLE-FAMILY HOME	249.58	249.58	1.25	250.82
044-221-380	01	1	-	1.00	SINGLE-FAMILY HOME	249.58	249.58	1.25	250.82
044-221-390	01	1	-	1.00	SINGLE-FAMILY HOME	249.58	249.58	1.25	250.82
044-221-400	01	1	-	1.00	SINGLE-FAMILY HOME	249.58	249.58	1.25	250.82
044-221-410	01	1	-	1.00	SINGLE-FAMILY HOME	249.58	249.58	1.25	250.82
044-221-420	01	1	-	1.00	SINGLE-FAMILY HOME	249.58	249.58	1.25	250.82
044-221-430	01	1	-	1.00	SINGLE-FAMILY HOME	249.58	249.58	1.25	250.82
044-221-440	01	1	-	1.00	SINGLE-FAMILY HOME	249.58	249.58	1.25	250.82
044-221-450	01	1	-	1.00	SINGLE-FAMILY HOME	249.58	249.58	1.25	250.82
044-221-460	01	1	-	1.00	SINGLE-FAMILY HOME	249.58	249.58	1.25	250.82
044-221-470	01	1	-	1.00	SINGLE-FAMILY HOME	249.58	249.58	1.25	250.82
044-221-480	01	1	-	1.00	SINGLE-FAMILY HOME	249.58	249.58	1.25	250.82
044-222-010	05	8	-	8.00	MULTI-UNIT RESIDENTIAL	174.92	1,399.36	1.25	1,400.60
044-222-020	05	9	-	9.00	MULTI-UNIT RESIDENTIAL	174.92	1,574.28	1.25	1,575.52
044-222-030	95	3	-	3.00	MULTI-UNIT RESIDENTIAL	174.92	524.76	1.25	526.00
044-222-120	06	15	-	15.00	HOTEL/MOTEL/ROOMING HOUSE	143.24	2,148.60	1.25	2,149.84
044-222-130	18	-	4,028	4.03	OFFICE BUILDING	89.23	359.41	1.25	360.66
044-222-140	95	-	-	-	N/A - GOV'T OWNED	-	-	1.25	0.00
044-222-150	11	-	3,915	3.92	STORE	137.53	538.42	-	539.66
044-222-160	05	-	-	-	N/A - GOV'T OWNED	-	-	1.25	0.00
044-222-170	11	-	1,452	1.45	STORE	137.53	199.69	-	200.94
044-222-180	00	-	-	-	N/A - GOV'T OWNED	-	-	1.25	0.00
044-222-190	05	5	-	5.00	MULTI-UNIT RESIDENTIAL	174.92	874.60	-	875.84
044-222-200	05	22	-	22.00	MULTI-UNIT RESIDENTIAL	174.92	3,848.24	1.25	3,849.48
044-222-210	11	-	8,894	8.89	STORE	137.53	1,223.19	1.25	1,224.44
044-222-220	06	23	-	23.00	HOTEL/MOTEL/ROOMING HOUSE	143.24	3,294.52	1.25	3,295.76
044-223-010	31	-	2,300	2.30	LIGHT MANUFACTURING	95.02	218.54	1.25	219.78
044-223-020	24	-	1,176	1.18	VEHICLE MAINT. & REPAIR	172.25	202.56	1.25	203.80

City of Belmont
Sewer Treatment Facilities Charges
Fiscal Year 2026/27

APN	County Use Code	Dwelling Units / Rooms / Beds / Students	Building Sq. Ft.	Billing Units	Rate Description	Rate	Sewer Treatment Facility Charge	County Collection Fee	Total Charge (1)
044-223-050	26	-	1,292	1.29	VEHICLE MAINT. & REPAIR	172.25	222.54	1.25	223.78
044-223-080	26	-	1,435	1.44	VEHICLE MAINT. & REPAIR	172.25	247.17	1.25	248.42
044-223-090	26	-	1,500	1.50	VEHICLE MAINT. & REPAIR	172.25	258.37	1.25	259.62
044-223-100	31	-	1,550	1.55	LIGHT MANUFACTURING	95.02	147.28	1.25	148.52
044-223-110	26	-	1,625	1.63	VEHICLE MAINT. & REPAIR	172.25	279.90	1.25	281.14
044-223-140	31	-	2,450	2.45	LIGHT MANUFACTURING	95.02	232.79	1.25	234.04
044-223-150	31	-	3,383	3.38	LIGHT MANUFACTURING	95.02	321.45	1.25	322.70
044-223-160	31	-	2,175	2.18	LIGHT MANUFACTURING	95.02	206.66	1.25	207.90
044-223-170	31	-	1,715	1.72	LIGHT MANUFACTURING	95.02	162.95	1.25	164.20
044-231-010	01	1	-	1.00	SINGLE-FAMILY HOME	249.58	249.58	1.25	250.82
044-231-040	01	1	-	1.00	SINGLE-FAMILY HOME	249.58	249.58	1.25	250.82
044-231-050	01	1	-	1.00	SINGLE-FAMILY HOME	249.58	249.58	1.25	250.82
044-231-060	01	1	-	1.00	SINGLE-FAMILY HOME	249.58	249.58	1.25	250.82
044-231-070	01	1	-	1.00	SINGLE-FAMILY HOME	249.58	249.58	1.25	250.82
044-231-080	01	1	-	1.00	SINGLE-FAMILY HOME	249.58	249.58	1.25	250.82
044-231-090	01	1	-	1.00	SINGLE-FAMILY HOME	249.58	249.58	1.25	250.82
044-231-100	01	1	-	1.00	SINGLE-FAMILY HOME	249.58	249.58	1.25	250.82
044-231-110	01	1	-	1.00	SINGLE-FAMILY HOME	249.58	249.58	1.25	250.82
044-231-120	01	1	-	1.00	SINGLE-FAMILY HOME	249.58	249.58	1.25	250.82
044-231-130	01	1	-	1.00	SINGLE-FAMILY HOME	249.58	249.58	1.25	250.82
044-231-140	01	1	-	1.00	SINGLE-FAMILY HOME	249.58	249.58	1.25	250.82
044-231-150	01	1	-	1.00	SINGLE-FAMILY HOME	249.58	249.58	1.25	250.82
044-231-160	01	1	-	1.00	SINGLE-FAMILY HOME	249.58	249.58	1.25	250.82
044-231-170	01	1	-	1.00	SINGLE-FAMILY HOME	249.58	249.58	1.25	250.82
044-231-180	01	1	-	1.00	SINGLE-FAMILY HOME	249.58	249.58	1.25	250.82
044-231-190	01	1	-	1.00	SINGLE-FAMILY HOME	249.58	249.58	1.25	250.82
044-231-200	01	1	-	1.00	SINGLE-FAMILY HOME	249.58	249.58	1.25	250.82
044-231-210	01	1	-	1.00	SINGLE-FAMILY HOME	249.58	249.58	1.25	250.82
044-231-220	01	1	-	1.00	SINGLE-FAMILY HOME	249.58	249.58	1.25	250.82
044-231-230	01	1	-	1.00	SINGLE-FAMILY HOME	249.58	249.58	1.25	250.82
044-231-240	01	1	-	1.00	SINGLE-FAMILY HOME	249.58	249.58	1.25	250.82
044-231-250	01	1	-	1.00	SINGLE-FAMILY HOME	249.58	249.58	1.25	250.82
044-231-260	01	1	-	1.00	SINGLE-FAMILY HOME	249.58	249.58	1.25	250.82
044-231-270	01	1	-	1.00	SINGLE-FAMILY HOME	249.58	249.58	1.25	250.82
044-231-280	01	1	-	1.00	SINGLE-FAMILY HOME	249.58	249.58	1.25	250.82
044-231-290	01	1	-	1.00	SINGLE-FAMILY HOME	249.58	249.58	1.25	250.82
044-231-300	01	1	-	1.00	SINGLE-FAMILY HOME	249.58	249.58	1.25	250.82
044-231-310	01	1	-	1.00	SINGLE-FAMILY HOME	249.58	249.58	1.25	250.82
044-231-320	01	1	-	1.00	SINGLE-FAMILY HOME	249.58	249.58	1.25	250.82
044-231-350	01	1	-	1.00	SINGLE-FAMILY HOME	249.58	249.58	1.25	250.82
044-231-360	01	1	-	1.00	SINGLE-FAMILY HOME	249.58	249.58	1.25	250.82
044-231-370	01	1	-	1.00	SINGLE-FAMILY HOME	249.58	249.58	1.25	250.82
044-231-380	01	1	-	1.00	SINGLE-FAMILY HOME	249.58	249.58	1.25	250.82
044-231-390	01	1	-	1.00	SINGLE-FAMILY HOME	249.58	249.58	1.25	250.82
044-231-400	01	1	-	1.00	SINGLE-FAMILY HOME	249.58	249.58	1.25	250.82
044-231-410	01	1	-	1.00	SINGLE-FAMILY HOME	249.58	249.58	1.25	250.82
044-231-420	01	1	-	1.00	SINGLE-FAMILY HOME	249.58	249.58	1.25	250.82
044-231-430	01	1	-	1.00	SINGLE-FAMILY HOME	249.58	249.58	1.25	250.82
044-231-440	01	1	-	1.00	SINGLE-FAMILY HOME	249.58	249.58	1.25	250.82
044-231-450	01	1	-	1.00	SINGLE-FAMILY HOME	249.58	249.58	1.25	250.82
044-231-460	01	1	-	1.00	SINGLE-FAMILY HOME	249.58	249.58	1.25	250.82
044-231-470	01	1	-	1.00	SINGLE-FAMILY HOME	249.58	249.58	1.25	250.82
044-231-480	01	1	-	1.00	SINGLE-FAMILY HOME	249.58	249.58	1.25	250.82
044-231-490	01	1	-	1.00	SINGLE-FAMILY HOME	249.58	249.58	1.25	250.82
044-231-520	01	1	-	1.00	SINGLE-FAMILY HOME	249.58	249.58	1.25	250.82
044-231-530	01	1	-	1.00	SINGLE-FAMILY HOME	249.58	249.58	1.25	250.82
044-231-540	01	1	-	1.00	SINGLE-FAMILY HOME	249.58	249.58	1.25	250.82
044-231-550	01	1	-	1.00	SINGLE-FAMILY HOME	249.58	249.58	1.25	250.82
044-231-560	01	1	-	1.00	SINGLE-FAMILY HOME	249.58	249.58	1.25	250.82
044-231-570	01	1	-	1.00	SINGLE-FAMILY HOME	249.58	249.58	1.25	250.82
044-231-580	01	1	-	1.00	SINGLE-FAMILY HOME	249.58	249.58	1.25	250.82
044-231-590	01	1	-	1.00	SINGLE-FAMILY HOME	249.58	249.58	1.25	250.82
044-231-600	01	1	-	1.00	SINGLE-FAMILY HOME	249.58	249.58	1.25	250.82
044-231-610	01	1	-	1.00	SINGLE-FAMILY HOME	249.58	249.58	1.25	250.82
044-231-630	01	1	-	1.00	SINGLE-FAMILY HOME	249.58	249.58	1.25	250.82

City of Belmont
Sewer Treatment Facilities Charges
Fiscal Year 2026/27

APN	County Use Code	Dwelling Units / Rooms / Beds / Students	Building Sq. Ft.	Billing Units	Rate Description	Rate	Sewer Treatment Facility Charge	County Collection Fee	Total Charge (1)
044-231-640	01	1	-	1.00	SINGLE-FAMILY HOME	249.58	249.58	1.25	250.82
044-231-650	01	1	-	1.00	SINGLE-FAMILY HOME	249.58	249.58	1.25	250.82
044-231-660	01	1	-	1.00	SINGLE-FAMILY HOME	249.58	249.58	1.25	250.82
044-231-670	01	1	-	1.00	SINGLE-FAMILY HOME	249.58	249.58	1.25	250.82
044-231-680	00	-	-	-	N/A	-	-	1.25	0.00
044-231-700	01	1	-	1.00	SINGLE-FAMILY HOME	249.58	249.58	-	250.82
044-231-710	01	1	-	1.00	SINGLE-FAMILY HOME	249.58	249.58	1.25	250.82
044-231-730	01	1	-	1.00	SINGLE-FAMILY HOME	249.58	249.58	1.25	250.82
044-231-740	01	1	-	1.00	SINGLE-FAMILY HOME	249.58	249.58	1.25	250.82
044-231-750	01	1	-	1.00	SINGLE-FAMILY HOME	249.58	249.58	1.25	250.82
044-232-010	01	1	-	1.00	SINGLE-FAMILY HOME	249.58	249.58	1.25	250.82
044-232-020	01	1	-	1.00	SINGLE-FAMILY HOME	249.58	249.58	1.25	250.82
044-232-030	01	1	-	1.00	SINGLE-FAMILY HOME	249.58	249.58	1.25	250.82
044-232-040	01	1	-	1.00	SINGLE-FAMILY HOME	249.58	249.58	1.25	250.82
044-232-050	01	1	-	1.00	SINGLE-FAMILY HOME	249.58	249.58	1.25	250.82
044-232-060	01	1	-	1.00	SINGLE-FAMILY HOME	249.58	249.58	1.25	250.82
044-232-070	01	1	-	1.00	SINGLE-FAMILY HOME	249.58	249.58	1.25	250.82
044-232-080	01	1	-	1.00	SINGLE-FAMILY HOME	249.58	249.58	1.25	250.82
044-232-090	01	1	-	1.00	SINGLE-FAMILY HOME	249.58	249.58	1.25	250.82
044-232-100	01	1	-	1.00	SINGLE-FAMILY HOME	249.58	249.58	1.25	250.82
044-232-110	01	1	-	1.00	SINGLE-FAMILY HOME	249.58	249.58	1.25	250.82
044-232-120	01	1	-	1.00	SINGLE-FAMILY HOME	249.58	249.58	1.25	250.82
044-232-130	01	1	-	1.00	SINGLE-FAMILY HOME	249.58	249.58	1.25	250.82
044-232-140	01	1	-	1.00	SINGLE-FAMILY HOME	249.58	249.58	1.25	250.82
044-232-150	01	1	-	1.00	SINGLE-FAMILY HOME	249.58	249.58	1.25	250.82
044-232-160	01	1	-	1.00	SINGLE-FAMILY HOME	249.58	249.58	1.25	250.82
044-232-200	01	1	-	1.00	SINGLE-FAMILY HOME	249.58	249.58	1.25	250.82
044-232-210	01	1	-	1.00	SINGLE-FAMILY HOME	249.58	249.58	1.25	250.82
044-232-220	01	1	-	1.00	SINGLE-FAMILY HOME	249.58	249.58	1.25	250.82
044-232-230	01	1	-	1.00	SINGLE-FAMILY HOME	249.58	249.58	1.25	250.82
044-232-240	01	1	-	1.00	SINGLE-FAMILY HOME	249.58	249.58	1.25	250.82
044-232-250	01	1	-	1.00	SINGLE-FAMILY HOME	249.58	249.58	1.25	250.82
044-232-260	01	1	-	1.00	SINGLE-FAMILY HOME	249.58	249.58	1.25	250.82
044-232-270	01	1	-	1.00	SINGLE-FAMILY HOME	249.58	249.58	1.25	250.82
044-232-280	01	1	-	1.00	SINGLE-FAMILY HOME	249.58	249.58	1.25	250.82
044-232-290	01	1	-	1.00	SINGLE-FAMILY HOME	249.58	249.58	1.25	250.82
044-232-300	01	1	-	1.00	SINGLE-FAMILY HOME	249.58	249.58	1.25	250.82
044-232-310	01	1	-	1.00	SINGLE-FAMILY HOME	249.58	249.58	1.25	250.82
044-232-320	01	1	-	1.00	SINGLE-FAMILY HOME	249.58	249.58	1.25	250.82
044-232-330	01	1	-	1.00	SINGLE-FAMILY HOME	249.58	249.58	1.25	250.82
044-241-010	01	1	-	1.00	SINGLE-FAMILY HOME	249.58	249.58	1.25	250.82
044-241-020	01	1	-	1.00	SINGLE-FAMILY HOME	249.58	249.58	1.25	250.82
044-241-030	01	1	-	1.00	SINGLE-FAMILY HOME	249.58	249.58	1.25	250.82
044-241-040	01	1	-	1.00	SINGLE-FAMILY HOME	249.58	249.58	1.25	250.82
044-241-050	01	1	-	1.00	SINGLE-FAMILY HOME	249.58	249.58	1.25	250.82
044-241-060	01	1	-	1.00	SINGLE-FAMILY HOME	249.58	249.58	1.25	250.82
044-241-070	01	1	-	1.00	SINGLE-FAMILY HOME	249.58	249.58	1.25	250.82
044-241-080	01	1	-	1.00	SINGLE-FAMILY HOME	249.58	249.58	1.25	250.82
044-241-090	01	1	-	1.00	SINGLE-FAMILY HOME	249.58	249.58	1.25	250.82
044-241-100	01	1	-	1.00	SINGLE-FAMILY HOME	249.58	249.58	1.25	250.82
044-241-110	01	1	-	1.00	SINGLE-FAMILY HOME	249.58	249.58	1.25	250.82
044-241-120	01	1	-	1.00	SINGLE-FAMILY HOME	249.58	249.58	1.25	250.82
044-241-130	01	1	-	1.00	SINGLE-FAMILY HOME	249.58	249.58	1.25	250.82
044-241-140	01	1	-	1.00	SINGLE-FAMILY HOME	249.58	249.58	1.25	250.82
044-241-150	01	1	-	1.00	SINGLE-FAMILY HOME	249.58	249.58	1.25	250.82
044-241-160	01	1	-	1.00	SINGLE-FAMILY HOME	249.58	249.58	1.25	250.82
044-241-170	01	1	-	1.00	SINGLE-FAMILY HOME	249.58	249.58	1.25	250.82
044-241-180	01	1	-	1.00	SINGLE-FAMILY HOME	249.58	249.58	1.25	250.82
044-241-190	01	1	-	1.00	SINGLE-FAMILY HOME	249.58	249.58	1.25	250.82
044-241-200	01	1	-	1.00	SINGLE-FAMILY HOME	249.58	249.58	1.25	250.82
044-241-210	01	1	-	1.00	SINGLE-FAMILY HOME	249.58	249.58	1.25	250.82
044-241-220	01	1	-	1.00	SINGLE-FAMILY HOME	249.58	249.58	1.25	250.82
044-241-230	01	1	-	1.00	SINGLE-FAMILY HOME	249.58	249.58	1.25	250.82
044-241-240	01	1	-	1.00	SINGLE-FAMILY HOME	249.58	249.58	1.25	250.82
044-241-260	01	1	-	1.00	SINGLE-FAMILY HOME	249.58	249.58	1.25	250.82

City of Belmont
Sewer Treatment Facilities Charges
Fiscal Year 2026/27

APN	County Use Code	Dwelling Units / Rooms / Beds / Students	Building Sq. Ft.	Billing Units	Rate Description	Rate	Sewer Treatment Facility Charge	County Collection Fee	Total Charge (1)
044-241-280	01	1	-	1.00	SINGLE-FAMILY HOME	249.58	249.58	1.25	250.82
044-241-290	01	1	-	1.00	SINGLE-FAMILY HOME	249.58	249.58	1.25	250.82
044-241-300	01	1	-	1.00	SINGLE-FAMILY HOME	249.58	249.58	1.25	250.82
044-241-310	01	1	-	1.00	SINGLE-FAMILY HOME	249.58	249.58	1.25	250.82
044-241-340	01	1	-	1.00	SINGLE-FAMILY HOME	249.58	249.58	1.25	250.82
044-241-380	01	1	-	1.00	SINGLE-FAMILY HOME	249.58	249.58	1.25	250.82
044-241-400	01	1	-	1.00	SINGLE-FAMILY HOME	249.58	249.58	1.25	250.82
044-241-410	01	1	-	1.00	SINGLE-FAMILY HOME	249.58	249.58	1.25	250.82
044-241-420	01	1	-	1.00	SINGLE-FAMILY HOME	249.58	249.58	1.25	250.82
044-241-430	01	1	-	1.00	SINGLE-FAMILY HOME	249.58	249.58	1.25	250.82
044-241-440	01	1	-	1.00	SINGLE-FAMILY HOME	249.58	249.58	1.25	250.82
044-241-450	01	1	-	1.00	SINGLE-FAMILY HOME	249.58	249.58	1.25	250.82
044-241-460	01	1	-	1.00	SINGLE-FAMILY HOME	249.58	249.58	1.25	250.82
044-241-480	01	1	-	1.00	SINGLE-FAMILY HOME	249.58	249.58	1.25	250.82
044-241-490	01	1	-	1.00	SINGLE-FAMILY HOME	249.58	249.58	1.25	250.82
044-241-500	01	1	-	1.00	SINGLE-FAMILY HOME	249.58	249.58	1.25	250.82
044-241-510	01	1	-	1.00	SINGLE-FAMILY HOME	249.58	249.58	1.25	250.82
044-241-520	01	1	-	1.00	SINGLE-FAMILY HOME	249.58	249.58	1.25	250.82
044-241-530	01	1	-	1.00	SINGLE-FAMILY HOME	249.58	249.58	1.25	250.82
044-241-540	01	1	-	1.00	SINGLE-FAMILY HOME	249.58	249.58	1.25	250.82
044-241-550	01	1	-	1.00	SINGLE-FAMILY HOME	249.58	249.58	1.25	250.82
044-241-560	01	1	-	1.00	SINGLE-FAMILY HOME	249.58	249.58	1.25	250.82
044-241-570	01	1	-	1.00	SINGLE-FAMILY HOME	249.58	249.58	1.25	250.82
044-241-580	01	1	-	1.00	SINGLE-FAMILY HOME	249.58	249.58	1.25	250.82
044-241-590	01	1	-	1.00	SINGLE-FAMILY HOME	249.58	249.58	1.25	250.82
044-241-600	01	1	-	1.00	SINGLE-FAMILY HOME	249.58	249.58	1.25	250.82
044-241-610	01	1	-	1.00	SINGLE-FAMILY HOME	249.58	249.58	1.25	250.82
044-241-620	00	-	-	-	N/A	-	-	1.25	0.00
044-241-660	01	1	-	1.00	SINGLE-FAMILY HOME	249.58	249.58	-	250.82
044-241-670	01	1	-	1.00	SINGLE-FAMILY HOME	249.58	249.58	1.25	250.82
044-242-030	01	1	-	1.00	SINGLE-FAMILY HOME	249.58	249.58	1.25	250.82
044-242-040	01	1	-	1.00	SINGLE-FAMILY HOME	249.58	249.58	1.25	250.82
044-242-050	01	1	-	1.00	SINGLE-FAMILY HOME	249.58	249.58	1.25	250.82
044-242-060	05	5	-	5.00	MULTI-UNIT RESIDENTIAL	174.92	874.60	1.25	875.84
044-242-070	01	1	-	1.00	SINGLE-FAMILY HOME	249.58	249.58	1.25	250.82
044-242-080	01	1	-	1.00	SINGLE-FAMILY HOME	249.58	249.58	1.25	250.82
044-242-090	01	1	-	1.00	SINGLE-FAMILY HOME	249.58	249.58	1.25	250.82
044-242-100	01	1	-	1.00	SINGLE-FAMILY HOME	249.58	249.58	1.25	250.82
044-242-110	01	1	-	1.00	SINGLE-FAMILY HOME	249.58	249.58	1.25	250.82
044-242-120	01	1	-	1.00	SINGLE-FAMILY HOME	249.58	249.58	1.25	250.82
044-242-130	01	1	-	1.00	SINGLE-FAMILY HOME	249.58	249.58	1.25	250.82
044-242-140	01	1	-	1.00	SINGLE-FAMILY HOME	249.58	249.58	1.25	250.82
044-242-150	01	1	-	1.00	SINGLE-FAMILY HOME	249.58	249.58	1.25	250.82
044-242-160	01	1	-	1.00	SINGLE-FAMILY HOME	249.58	249.58	1.25	250.82
044-242-170	01	1	-	1.00	SINGLE-FAMILY HOME	249.58	249.58	1.25	250.82
044-242-180	01	1	-	1.00	SINGLE-FAMILY HOME	249.58	249.58	1.25	250.82
044-242-190	01	1	-	1.00	SINGLE-FAMILY HOME	249.58	249.58	1.25	250.82
044-242-200	01	1	-	1.00	SINGLE-FAMILY HOME	249.58	249.58	1.25	250.82
044-242-210	01	1	-	1.00	SINGLE-FAMILY HOME	249.58	249.58	1.25	250.82
044-242-220	01	1	-	1.00	SINGLE-FAMILY HOME	249.58	249.58	1.25	250.82
044-242-230	01	1	-	1.00	SINGLE-FAMILY HOME	249.58	249.58	1.25	250.82
044-242-240	01	1	-	1.00	SINGLE-FAMILY HOME	249.58	249.58	1.25	250.82
044-242-250	01	1	-	1.00	SINGLE-FAMILY HOME	249.58	249.58	1.25	250.82
044-242-260	01	1	-	1.00	SINGLE-FAMILY HOME	249.58	249.58	1.25	250.82
044-242-270	01	1	-	1.00	SINGLE-FAMILY HOME	249.58	249.58	1.25	250.82
044-242-280	01	1	-	1.00	SINGLE-FAMILY HOME	249.58	249.58	1.25	250.82
044-242-290	01	1	-	1.00	SINGLE-FAMILY HOME	249.58	249.58	1.25	250.82
044-242-300	01	1	-	1.00	SINGLE-FAMILY HOME	249.58	249.58	1.25	250.82
044-242-310	01	1	-	1.00	SINGLE-FAMILY HOME	249.58	249.58	1.25	250.82
044-242-320	01	1	-	1.00	SINGLE-FAMILY HOME	249.58	249.58	1.25	250.82
044-242-350	01	1	-	1.00	SINGLE-FAMILY HOME	249.58	249.58	1.25	250.82
044-242-360	01	1	-	1.00	SINGLE-FAMILY HOME	249.58	249.58	1.25	250.82
044-242-370	01	1	-	1.00	SINGLE-FAMILY HOME	249.58	249.58	1.25	250.82
044-242-380	01	1	-	1.00	SINGLE-FAMILY HOME	249.58	249.58	1.25	250.82
044-242-420	01	1	-	1.00	SINGLE-FAMILY HOME	249.58	249.58	1.25	250.82

City of Belmont
Sewer Treatment Facilities Charges
Fiscal Year 2026/27

APN	County Use Code	Dwelling Units / Rooms / Beds / Students	Building Sq. Ft.	Billing Units	Rate Description	Rate	Sewer Treatment Facility Charge	County Collection Fee	Total Charge (1)
044-242-430	01	1	-	1.00	SINGLE-FAMILY HOME	249.58	249.58	1.25	250.82
044-242-440	01	1	-	1.00	SINGLE-FAMILY HOME	249.58	249.58	1.25	250.82
044-243-020	01	1	-	1.00	SINGLE-FAMILY HOME	249.58	249.58	1.25	250.82
044-243-030	01	1	-	1.00	SINGLE-FAMILY HOME	249.58	249.58	1.25	250.82
044-243-040	01	1	-	1.00	SINGLE-FAMILY HOME	249.58	249.58	1.25	250.82
044-243-050	01	1	-	1.00	SINGLE-FAMILY HOME	249.58	249.58	1.25	250.82
044-243-060	01	1	-	1.00	SINGLE-FAMILY HOME	249.58	249.58	1.25	250.82
044-243-070	01	1	-	1.00	SINGLE-FAMILY HOME	249.58	249.58	1.25	250.82
044-243-080	01	1	-	1.00	SINGLE-FAMILY HOME	249.58	249.58	1.25	250.82
044-243-090	01	1	-	1.00	SINGLE-FAMILY HOME	249.58	249.58	1.25	250.82
044-243-100	01	1	-	1.00	SINGLE-FAMILY HOME	249.58	249.58	1.25	250.82
044-243-110	01	1	-	1.00	SINGLE-FAMILY HOME	249.58	249.58	1.25	250.82
044-243-120	01	1	-	1.00	SINGLE-FAMILY HOME	249.58	249.58	1.25	250.82
044-243-130	01	1	-	1.00	SINGLE-FAMILY HOME	249.58	249.58	1.25	250.82
044-243-150	01	1	-	1.00	SINGLE-FAMILY HOME	249.58	249.58	1.25	250.82
044-243-160	01	1	-	1.00	SINGLE-FAMILY HOME	249.58	249.58	1.25	250.82
044-243-170	01	1	-	1.00	SINGLE-FAMILY HOME	249.58	249.58	1.25	250.82
044-243-180	01	1	-	1.00	SINGLE-FAMILY HOME	249.58	249.58	1.25	250.82
044-243-190	00	-	-	-	N/A	-	-	1.25	0.00
044-243-200	01	1	-	1.00	SINGLE-FAMILY HOME	249.58	249.58	-	250.82
044-243-210	01	1	-	1.00	SINGLE-FAMILY HOME	249.58	249.58	1.25	250.82
044-243-220	01	1	-	1.00	SINGLE-FAMILY HOME	249.58	249.58	1.25	250.82
044-243-230	01	1	-	1.00	SINGLE-FAMILY HOME	249.58	249.58	1.25	250.82
044-243-240	01	1	-	1.00	SINGLE-FAMILY HOME	249.58	249.58	1.25	250.82
044-243-250	00	-	-	-	N/A	-	-	1.25	0.00
044-243-280	01	1	-	1.00	SINGLE-FAMILY HOME	249.58	249.58	-	250.82
044-243-290	01	1	-	1.00	SINGLE-FAMILY HOME	249.58	249.58	1.25	250.82
044-243-300	01	1	-	1.00	SINGLE-FAMILY HOME	249.58	249.58	1.25	250.82
044-243-310	01	1	-	1.00	SINGLE-FAMILY HOME	249.58	249.58	1.25	250.82
044-251-010	79	-	-	-	N/A - GOV'T OWNED	-	-	1.25	0.00
044-251-020	01	1	-	1.00	SINGLE-FAMILY HOME	249.58	249.58	-	250.82
044-251-030	01	1	-	1.00	SINGLE-FAMILY HOME	249.58	249.58	1.25	250.82
044-251-050	01	1	-	1.00	SINGLE-FAMILY HOME	249.58	249.58	1.25	250.82
044-251-060	01	1	-	1.00	SINGLE-FAMILY HOME	249.58	249.58	1.25	250.82
044-251-070	01	1	-	1.00	SINGLE-FAMILY HOME	249.58	249.58	1.25	250.82
044-251-080	01	1	-	1.00	SINGLE-FAMILY HOME	249.58	249.58	1.25	250.82
044-251-090	01	1	-	1.00	SINGLE-FAMILY HOME	249.58	249.58	1.25	250.82
044-253-010	01	1	-	1.00	SINGLE-FAMILY HOME	249.58	249.58	1.25	250.82
044-253-020	01	1	-	1.00	SINGLE-FAMILY HOME	249.58	249.58	1.25	250.82
044-253-030	01	1	-	1.00	SINGLE-FAMILY HOME	249.58	249.58	1.25	250.82
044-253-040	01	1	-	1.00	SINGLE-FAMILY HOME	249.58	249.58	1.25	250.82
044-253-050	01	1	-	1.00	SINGLE-FAMILY HOME	249.58	249.58	1.25	250.82
044-253-070	01	1	-	1.00	SINGLE-FAMILY HOME	249.58	249.58	1.25	250.82
044-253-080	01	1	-	1.00	SINGLE-FAMILY HOME	249.58	249.58	1.25	250.82
044-253-100	01	1	-	1.00	SINGLE-FAMILY HOME	249.58	249.58	1.25	250.82
044-253-110	01	1	-	1.00	SINGLE-FAMILY HOME	249.58	249.58	1.25	250.82
044-253-120	01	1	-	1.00	SINGLE-FAMILY HOME	249.58	249.58	1.25	250.82
044-253-130	01	1	-	1.00	SINGLE-FAMILY HOME	249.58	249.58	1.25	250.82
044-253-140	01	1	-	1.00	SINGLE-FAMILY HOME	249.58	249.58	1.25	250.82
044-253-150	01	1	-	1.00	SINGLE-FAMILY HOME	249.58	249.58	1.25	250.82
044-253-160	01	1	-	1.00	SINGLE-FAMILY HOME	249.58	249.58	1.25	250.82
044-253-170	01	1	-	1.00	SINGLE-FAMILY HOME	249.58	249.58	1.25	250.82
044-253-180	01	1	-	1.00	SINGLE-FAMILY HOME	249.58	249.58	1.25	250.82
044-253-190	01	1	-	1.00	SINGLE-FAMILY HOME	249.58	249.58	1.25	250.82
044-253-200	01	1	-	1.00	SINGLE-FAMILY HOME	249.58	249.58	1.25	250.82
044-253-210	01	1	-	1.00	SINGLE-FAMILY HOME	249.58	249.58	1.25	250.82
044-253-220	01	1	-	1.00	SINGLE-FAMILY HOME	249.58	249.58	1.25	250.82
044-253-230	01	1	-	1.00	SINGLE-FAMILY HOME	249.58	249.58	1.25	250.82
044-260-010	01	1	-	1.00	SINGLE-FAMILY HOME	249.58	249.58	1.25	250.82
044-260-020	01	1	-	1.00	SINGLE-FAMILY HOME	249.58	249.58	1.25	250.82
044-260-030	01	1	-	1.00	SINGLE-FAMILY HOME	249.58	249.58	1.25	250.82
044-260-040	01	1	-	1.00	SINGLE-FAMILY HOME	249.58	249.58	1.25	250.82
044-260-050	01	1	-	1.00	SINGLE-FAMILY HOME	249.58	249.58	1.25	250.82
044-260-080	01	1	-	1.00	SINGLE-FAMILY HOME	249.58	249.58	1.25	250.82
044-260-090	01	1	-	1.00	SINGLE-FAMILY HOME	249.58	249.58	1.25	250.82

City of Belmont
Sewer Treatment Facilities Charges
Fiscal Year 2026/27

APN	County Use Code	Dwelling Units / Rooms / Beds / Students	Building Sq. Ft.	Billing Units	Rate Description	Rate	Sewer Treatment Facility Charge	County Collection Fee	Total Charge (1)
044-260-100	01	1	-	1.00	SINGLE-FAMILY HOME	249.58	249.58	1.25	250.82
044-260-110	01	1	-	1.00	SINGLE-FAMILY HOME	249.58	249.58	1.25	250.82
044-260-120	01	1	-	1.00	SINGLE-FAMILY HOME	249.58	249.58	1.25	250.82
044-260-130	01	1	-	1.00	SINGLE-FAMILY HOME	249.58	249.58	1.25	250.82
044-260-140	01	1	-	1.00	SINGLE-FAMILY HOME	249.58	249.58	1.25	250.82
044-260-150	01	1	-	1.00	SINGLE-FAMILY HOME	249.58	249.58	1.25	250.82
044-260-160	01	1	-	1.00	SINGLE-FAMILY HOME	249.58	249.58	1.25	250.82
044-260-180	01	1	-	1.00	SINGLE-FAMILY HOME	249.58	249.58	1.25	250.82
044-260-190	01	1	-	1.00	SINGLE-FAMILY HOME	249.58	249.58	1.25	250.82
044-260-200	01	1	-	1.00	SINGLE-FAMILY HOME	249.58	249.58	1.25	250.82
044-260-230	01	1	-	1.00	SINGLE-FAMILY HOME	249.58	249.58	1.25	250.82
044-260-240	01	1	-	1.00	SINGLE-FAMILY HOME	249.58	249.58	1.25	250.82
044-260-250	01	1	-	1.00	SINGLE-FAMILY HOME	249.58	249.58	1.25	250.82
044-260-260	01	1	-	1.00	SINGLE-FAMILY HOME	249.58	249.58	1.25	250.82
044-260-270	01	1	-	1.00	SINGLE-FAMILY HOME	249.58	249.58	1.25	250.82
044-260-280	01	1	-	1.00	SINGLE-FAMILY HOME	249.58	249.58	1.25	250.82
044-260-290	01	1	-	1.00	SINGLE-FAMILY HOME	249.58	249.58	1.25	250.82
044-260-300	01	1	-	1.00	SINGLE-FAMILY HOME	249.58	249.58	1.25	250.82
044-260-320	01	1	-	1.00	SINGLE-FAMILY HOME	249.58	249.58	1.25	250.82
044-260-330	01	1	-	1.00	SINGLE-FAMILY HOME	249.58	249.58	1.25	250.82
044-260-340	00	-	-	-	N/A	-	-	1.25	0.00
044-260-350	01	1	-	1.00	SINGLE-FAMILY HOME	249.58	249.58	-	250.82
044-260-360	01	1	-	1.00	SINGLE-FAMILY HOME	249.58	249.58	1.25	250.82
044-271-010	01	1	-	1.00	SINGLE-FAMILY HOME	249.58	249.58	1.25	250.82
044-271-050	01	1	-	1.00	SINGLE-FAMILY HOME	249.58	249.58	1.25	250.82
044-271-060	01	1	-	1.00	SINGLE-FAMILY HOME	249.58	249.58	1.25	250.82
044-271-070	01	1	-	1.00	SINGLE-FAMILY HOME	249.58	249.58	1.25	250.82
044-271-080	01	1	-	1.00	SINGLE-FAMILY HOME	249.58	249.58	1.25	250.82
044-271-090	01	1	-	1.00	SINGLE-FAMILY HOME	249.58	249.58	1.25	250.82
044-271-100	01	1	-	1.00	SINGLE-FAMILY HOME	249.58	249.58	1.25	250.82
044-271-110	01	1	-	1.00	SINGLE-FAMILY HOME	249.58	249.58	1.25	250.82
044-271-120	01	1	-	1.00	SINGLE-FAMILY HOME	249.58	249.58	1.25	250.82
044-271-130	01	1	-	1.00	SINGLE-FAMILY HOME	249.58	249.58	1.25	250.82
044-271-140	01	1	-	1.00	SINGLE-FAMILY HOME	249.58	249.58	1.25	250.82
044-271-150	01	1	-	1.00	SINGLE-FAMILY HOME	249.58	249.58	1.25	250.82
044-271-160	01	1	-	1.00	SINGLE-FAMILY HOME	249.58	249.58	1.25	250.82
044-271-170	01	1	-	1.00	SINGLE-FAMILY HOME	249.58	249.58	1.25	250.82
044-271-180	01	1	-	1.00	SINGLE-FAMILY HOME	249.58	249.58	1.25	250.82
044-271-190	01	1	-	1.00	SINGLE-FAMILY HOME	249.58	249.58	1.25	250.82
044-271-200	01	1	-	1.00	SINGLE-FAMILY HOME	249.58	249.58	1.25	250.82
044-271-210	01	1	-	1.00	SINGLE-FAMILY HOME	249.58	249.58	1.25	250.82
044-271-220	01	1	-	1.00	SINGLE-FAMILY HOME	249.58	249.58	1.25	250.82
044-271-230	01	1	-	1.00	SINGLE-FAMILY HOME	249.58	249.58	1.25	250.82
044-271-240	01	1	-	1.00	SINGLE-FAMILY HOME	249.58	249.58	1.25	250.82
044-271-250	01	1	-	1.00	SINGLE-FAMILY HOME	249.58	249.58	1.25	250.82
044-271-260	01	1	-	1.00	SINGLE-FAMILY HOME	249.58	249.58	1.25	250.82
044-271-290	01	1	-	1.00	SINGLE-FAMILY HOME	249.58	249.58	1.25	250.82
044-271-300	01	1	-	1.00	SINGLE-FAMILY HOME	249.58	249.58	1.25	250.82
044-271-310	01	1	-	1.00	SINGLE-FAMILY HOME	249.58	249.58	1.25	250.82
044-271-320	01	1	-	1.00	SINGLE-FAMILY HOME	249.58	249.58	1.25	250.82
044-271-330	01	1	-	1.00	SINGLE-FAMILY HOME	249.58	249.58	1.25	250.82
044-271-340	01	1	-	1.00	SINGLE-FAMILY HOME	249.58	249.58	1.25	250.82
044-271-400	01	1	-	1.00	SINGLE-FAMILY HOME	249.58	249.58	1.25	250.82
044-272-010	01	1	-	1.00	SINGLE-FAMILY HOME	249.58	249.58	1.25	250.82
044-272-020	01	1	-	1.00	SINGLE-FAMILY HOME	249.58	249.58	1.25	250.82
044-272-030	01	1	-	1.00	SINGLE-FAMILY HOME	249.58	249.58	1.25	250.82
044-272-040	01	1	-	1.00	SINGLE-FAMILY HOME	249.58	249.58	1.25	250.82
044-272-050	01	1	-	1.00	SINGLE-FAMILY HOME	249.58	249.58	1.25	250.82
044-272-060	01	1	-	1.00	SINGLE-FAMILY HOME	249.58	249.58	1.25	250.82
044-272-070	01	1	-	1.00	SINGLE-FAMILY HOME	249.58	249.58	1.25	250.82
044-272-080	01	1	-	1.00	SINGLE-FAMILY HOME	249.58	249.58	1.25	250.82
044-272-090	01	1	-	1.00	SINGLE-FAMILY HOME	249.58	249.58	1.25	250.82
044-272-100	01	1	-	1.00	SINGLE-FAMILY HOME	249.58	249.58	1.25	250.82
044-272-110	01	1	-	1.00	SINGLE-FAMILY HOME	249.58	249.58	1.25	250.82
044-272-120	01	1	-	1.00	SINGLE-FAMILY HOME	249.58	249.58	1.25	250.82

City of Belmont
Sewer Treatment Facilities Charges
Fiscal Year 2026/27

APN	County Use Code	Dwelling Units / Rooms / Beds / Students	Building Sq. Ft.	Billing Units	Rate Description	Rate	Sewer Treatment Facility Charge	County Collection Fee	Total Charge (1)
044-272-130	01	1	-	1.00	SINGLE-FAMILY HOME	249.58	249.58	1.25	250.82
044-272-140	01	1	-	1.00	SINGLE-FAMILY HOME	249.58	249.58	1.25	250.82
044-272-150	01	1	-	1.00	SINGLE-FAMILY HOME	249.58	249.58	1.25	250.82
044-272-160	01	1	-	1.00	SINGLE-FAMILY HOME	249.58	249.58	1.25	250.82
044-272-170	01	1	-	1.00	SINGLE-FAMILY HOME	249.58	249.58	1.25	250.82
044-272-180	01	1	-	1.00	SINGLE-FAMILY HOME	249.58	249.58	1.25	250.82
044-272-190	01	1	-	1.00	SINGLE-FAMILY HOME	249.58	249.58	1.25	250.82
044-272-200	01	1	-	1.00	SINGLE-FAMILY HOME	249.58	249.58	1.25	250.82
044-272-210	01	1	-	1.00	SINGLE-FAMILY HOME	249.58	249.58	1.25	250.82
044-272-220	01	1	-	1.00	SINGLE-FAMILY HOME	249.58	249.58	1.25	250.82
044-273-010	01	1	-	1.00	SINGLE-FAMILY HOME	249.58	249.58	1.25	250.82
044-273-020	01	1	-	1.00	SINGLE-FAMILY HOME	249.58	249.58	1.25	250.82
044-273-030	01	1	-	1.00	SINGLE-FAMILY HOME	249.58	249.58	1.25	250.82
044-273-040	01	1	-	1.00	SINGLE-FAMILY HOME	249.58	249.58	1.25	250.82
044-273-050	01	1	-	1.00	SINGLE-FAMILY HOME	249.58	249.58	1.25	250.82
044-273-060	01	1	-	1.00	SINGLE-FAMILY HOME	249.58	249.58	1.25	250.82
044-273-070	01	1	-	1.00	SINGLE-FAMILY HOME	249.58	249.58	1.25	250.82
044-273-080	01	1	-	1.00	SINGLE-FAMILY HOME	249.58	249.58	1.25	250.82
044-273-090	01	1	-	1.00	SINGLE-FAMILY HOME	249.58	249.58	1.25	250.82
044-273-100	01	1	-	1.00	SINGLE-FAMILY HOME	249.58	249.58	1.25	250.82
044-273-110	01	1	-	1.00	SINGLE-FAMILY HOME	249.58	249.58	1.25	250.82
044-273-120	01	1	-	1.00	SINGLE-FAMILY HOME	249.58	249.58	1.25	250.82
044-273-130	01	1	-	1.00	SINGLE-FAMILY HOME	249.58	249.58	1.25	250.82
044-273-140	01	1	-	1.00	SINGLE-FAMILY HOME	249.58	249.58	1.25	250.82
044-273-150	01	1	-	1.00	SINGLE-FAMILY HOME	249.58	249.58	1.25	250.82
044-273-160	01	1	-	1.00	SINGLE-FAMILY HOME	249.58	249.58	1.25	250.82
044-273-170	01	1	-	1.00	SINGLE-FAMILY HOME	249.58	249.58	1.25	250.82
044-273-180	01	1	-	1.00	SINGLE-FAMILY HOME	249.58	249.58	1.25	250.82
044-273-190	01	1	-	1.00	SINGLE-FAMILY HOME	249.58	249.58	1.25	250.82
044-273-200	01	1	-	1.00	SINGLE-FAMILY HOME	249.58	249.58	1.25	250.82
044-273-210	01	1	-	1.00	SINGLE-FAMILY HOME	249.58	249.58	1.25	250.82
044-273-220	01	1	-	1.00	SINGLE-FAMILY HOME	249.58	249.58	1.25	250.82
044-274-010	01	1	-	1.00	SINGLE-FAMILY HOME	249.58	249.58	1.25	250.82
044-274-020	01	1	-	1.00	SINGLE-FAMILY HOME	249.58	249.58	1.25	250.82
044-274-030	01	1	-	1.00	SINGLE-FAMILY HOME	249.58	249.58	1.25	250.82
044-274-040	01	1	-	1.00	SINGLE-FAMILY HOME	249.58	249.58	1.25	250.82
044-274-050	01	1	-	1.00	SINGLE-FAMILY HOME	249.58	249.58	1.25	250.82
044-274-060	01	1	-	1.00	SINGLE-FAMILY HOME	249.58	249.58	1.25	250.82
044-274-090	01	1	-	1.00	SINGLE-FAMILY HOME	249.58	249.58	1.25	250.82
044-274-120	19	-	6,211	6.21	MEDICAL, DENTAL, VETERINARY	276.30	1,716.09	1.25	1,717.34
044-281-020	01	1	-	1.00	SINGLE-FAMILY HOME	249.58	249.58	1.25	250.82
044-281-030	01	1	-	1.00	SINGLE-FAMILY HOME	249.58	249.58	1.25	250.82
044-281-040	01	1	-	1.00	SINGLE-FAMILY HOME	249.58	249.58	1.25	250.82
044-281-050	01	1	-	1.00	SINGLE-FAMILY HOME	249.58	249.58	1.25	250.82
044-281-060	01	1	-	1.00	SINGLE-FAMILY HOME	249.58	249.58	1.25	250.82
044-281-070	01	1	-	1.00	SINGLE-FAMILY HOME	249.58	249.58	1.25	250.82
044-281-080	01	1	-	1.00	SINGLE-FAMILY HOME	249.58	249.58	1.25	250.82
044-281-090	01	1	-	1.00	SINGLE-FAMILY HOME	249.58	249.58	1.25	250.82
044-281-100	01	1	-	1.00	SINGLE-FAMILY HOME	249.58	249.58	1.25	250.82
044-281-110	01	1	-	1.00	SINGLE-FAMILY HOME	249.58	249.58	1.25	250.82
044-281-120	01	1	-	1.00	SINGLE-FAMILY HOME	249.58	249.58	1.25	250.82
044-281-130	01	1	-	1.00	SINGLE-FAMILY HOME	249.58	249.58	1.25	250.82
044-281-160	01	1	-	1.00	SINGLE-FAMILY HOME	249.58	249.58	1.25	250.82
044-281-230	71	-	20,278	20.28	CHURCH	65.59	1,330.03	1.25	1,331.28
044-281-240	14	-	25,190	25.19	SUPERMARKET	571.01	14,383.74	1.25	14,384.98
044-281-250	01	1	-	1.00	SINGLE-FAMILY HOME	249.58	249.58	1.25	250.82
044-281-260	01	1	-	1.00	SINGLE-FAMILY HOME	249.58	249.58	1.25	250.82
044-281-270	01	1	-	1.00	SINGLE-FAMILY HOME	249.58	249.58	1.25	250.82
044-281-280	01	1	-	1.00	SINGLE-FAMILY HOME	249.58	249.58	1.25	250.82
044-281-290	01	1	-	1.00	SINGLE-FAMILY HOME	249.58	249.58	1.25	250.82
044-281-300	01	1	-	1.00	SINGLE-FAMILY HOME	249.58	249.58	1.25	250.82
044-281-310	01	1	-	1.00	SINGLE-FAMILY HOME	249.58	249.58	1.25	250.82
044-281-320	01	1	-	1.00	SINGLE-FAMILY HOME	249.58	249.58	1.25	250.82
044-281-330	01	1	-	1.00	SINGLE-FAMILY HOME	249.58	249.58	1.25	250.82
044-281-340	01	1	-	1.00	SINGLE-FAMILY HOME	249.58	249.58	1.25	250.82

City of Belmont
Sewer Treatment Facilities Charges
Fiscal Year 2026/27

APN	County Use Code	Dwelling Units / Rooms / Beds / Students	Building Sq. Ft.	Billing Units	Rate Description	Rate	Sewer Treatment Facility Charge	County Collection Fee	Total Charge (1)
044-281-350	01	1	-	1.00	SINGLE-FAMILY HOME	249.58	249.58	1.25	250.82
044-281-360	01	1	-	1.00	SINGLE-FAMILY HOME	249.58	249.58	1.25	250.82
044-281-370	01	1	-	1.00	SINGLE-FAMILY HOME	249.58	249.58	1.25	250.82
044-281-380	01	1	-	1.00	SINGLE-FAMILY HOME	249.58	249.58	1.25	250.82
044-281-390	01	1	-	1.00	SINGLE-FAMILY HOME	249.58	249.58	1.25	250.82
044-281-400	01	1	-	1.00	SINGLE-FAMILY HOME	249.58	249.58	1.25	250.82
044-282-010	38	-	-	-	N/A - GOV'T OWNED	-	-	1.25	0.00
044-283-010	01	1	-	1.00	SINGLE-FAMILY HOME	249.58	249.58	-	250.82
044-283-020	01	1	-	1.00	SINGLE-FAMILY HOME	249.58	249.58	1.25	250.82
044-283-030	01	1	-	1.00	SINGLE-FAMILY HOME	249.58	249.58	1.25	250.82
044-283-040	01	1	-	1.00	SINGLE-FAMILY HOME	249.58	249.58	1.25	250.82
044-283-050	01	1	-	1.00	SINGLE-FAMILY HOME	249.58	249.58	1.25	250.82
044-283-060	01	1	-	1.00	SINGLE-FAMILY HOME	249.58	249.58	1.25	250.82
044-283-070	01	1	-	1.00	SINGLE-FAMILY HOME	249.58	249.58	1.25	250.82
044-283-080	01	1	-	1.00	SINGLE-FAMILY HOME	249.58	249.58	1.25	250.82
044-283-100	01	1	-	1.00	SINGLE-FAMILY HOME	249.58	249.58	1.25	250.82
044-283-110	01	1	-	1.00	SINGLE-FAMILY HOME	249.58	249.58	1.25	250.82
044-283-120	91	2	-	2.00	MULTI-UNIT RESIDENTIAL	174.92	349.84	1.25	351.08
044-283-130	01	1	-	1.00	SINGLE-FAMILY HOME	249.58	249.58	1.25	250.82
044-283-150	01	1	-	1.00	SINGLE-FAMILY HOME	249.58	249.58	1.25	250.82
044-283-160	01	1	-	1.00	SINGLE-FAMILY HOME	249.58	249.58	1.25	250.82
044-283-170	01	1	-	1.00	SINGLE-FAMILY HOME	249.58	249.58	1.25	250.82
044-283-180	01	1	-	1.00	SINGLE-FAMILY HOME	249.58	249.58	1.25	250.82
044-283-190	01	1	-	1.00	SINGLE-FAMILY HOME	249.58	249.58	1.25	250.82
044-283-200	01	1	-	1.00	SINGLE-FAMILY HOME	249.58	249.58	1.25	250.82
044-283-210	01	1	-	1.00	SINGLE-FAMILY HOME	249.58	249.58	1.25	250.82
044-283-220	01	1	-	1.00	SINGLE-FAMILY HOME	249.58	249.58	1.25	250.82
044-283-230	00	-	-	-	N/A	-	-	1.25	0.00
044-283-240	01	1	-	1.00	SINGLE-FAMILY HOME	249.58	249.58	-	250.82
044-283-250	01	1	-	1.00	SINGLE-FAMILY HOME	249.58	249.58	1.25	250.82
044-283-260	01	1	-	1.00	SINGLE-FAMILY HOME	249.58	249.58	1.25	250.82
044-283-270	01	1	-	1.00	SINGLE-FAMILY HOME	249.58	249.58	1.25	250.82
044-283-280	01	1	-	1.00	SINGLE-FAMILY HOME	249.58	249.58	1.25	250.82
044-283-290	01	1	-	1.00	SINGLE-FAMILY HOME	249.58	249.58	1.25	250.82
044-283-300	01	1	-	1.00	SINGLE-FAMILY HOME	249.58	249.58	1.25	250.82
044-283-310	01	1	-	1.00	SINGLE-FAMILY HOME	249.58	249.58	1.25	250.82
044-283-320	01	1	-	1.00	SINGLE-FAMILY HOME	249.58	249.58	1.25	250.82
044-283-330	01	1	-	1.00	SINGLE-FAMILY HOME	249.58	249.58	1.25	250.82
044-283-360	01	1	-	1.00	SINGLE-FAMILY HOME	249.58	249.58	1.25	250.82
044-283-370	01	1	-	1.00	SINGLE-FAMILY HOME	249.58	249.58	1.25	250.82
044-283-380	01	1	-	1.00	SINGLE-FAMILY HOME	249.58	249.58	1.25	250.82
044-283-390	01	1	-	1.00	SINGLE-FAMILY HOME	249.58	249.58	1.25	250.82
044-283-400	01	1	-	1.00	SINGLE-FAMILY HOME	249.58	249.58	1.25	250.82
044-283-410	01	1	-	1.00	SINGLE-FAMILY HOME	249.58	249.58	1.25	250.82
044-283-420	01	1	-	1.00	SINGLE-FAMILY HOME	249.58	249.58	1.25	250.82
044-290-010	01	1	-	1.00	SINGLE-FAMILY HOME	249.58	249.58	1.25	250.82
044-290-050	01	1	-	1.00	SINGLE-FAMILY HOME	249.58	249.58	1.25	250.82
044-290-060	01	1	-	1.00	SINGLE-FAMILY HOME	249.58	249.58	1.25	250.82
044-290-070	01	1	-	1.00	SINGLE-FAMILY HOME	249.58	249.58	1.25	250.82
044-290-080	00	-	-	-	N/A	-	-	1.25	0.00
044-290-090	01	1	-	1.00	SINGLE-FAMILY HOME	249.58	249.58	-	250.82
044-290-100	01	1	-	1.00	SINGLE-FAMILY HOME	249.58	249.58	1.25	250.82
044-290-110	01	1	-	1.00	SINGLE-FAMILY HOME	249.58	249.58	1.25	250.82
044-290-120	01	1	-	1.00	SINGLE-FAMILY HOME	249.58	249.58	1.25	250.82
044-290-130	01	1	-	1.00	SINGLE-FAMILY HOME	249.58	249.58	1.25	250.82
044-290-140	01	1	-	1.00	SINGLE-FAMILY HOME	249.58	249.58	1.25	250.82
044-290-150	01	1	-	1.00	SINGLE-FAMILY HOME	249.58	249.58	1.25	250.82
044-290-160	01	1	-	1.00	SINGLE-FAMILY HOME	249.58	249.58	1.25	250.82
044-290-170	01	1	-	1.00	SINGLE-FAMILY HOME	249.58	249.58	1.25	250.82
044-290-180	01	1	-	1.00	SINGLE-FAMILY HOME	249.58	249.58	1.25	250.82
044-290-190	01	1	-	1.00	SINGLE-FAMILY HOME	249.58	249.58	1.25	250.82
044-290-200	01	1	-	1.00	SINGLE-FAMILY HOME	249.58	249.58	1.25	250.82
044-290-210	01	1	-	1.00	SINGLE-FAMILY HOME	249.58	249.58	1.25	250.82
044-290-220	01	1	-	1.00	SINGLE-FAMILY HOME	249.58	249.58	1.25	250.82
044-290-230	01	1	-	1.00	SINGLE-FAMILY HOME	249.58	249.58	1.25	250.82

City of Belmont
Sewer Treatment Facilities Charges
Fiscal Year 2026/27

APN	County Use Code	Dwelling Units / Rooms / Beds / Students	Building Sq. Ft.	Billing Units	Rate Description	Rate	Sewer Treatment Facility Charge	County Collection Fee	Total Charge (1)
044-290-240	01	1	-	1.00	SINGLE-FAMILY HOME	249.58	249.58	1.25	250.82
044-290-250	01	1	-	1.00	SINGLE-FAMILY HOME	249.58	249.58	1.25	250.82
044-290-260	01	1	-	1.00	SINGLE-FAMILY HOME	249.58	249.58	1.25	250.82
044-290-270	01	1	-	1.00	SINGLE-FAMILY HOME	249.58	249.58	1.25	250.82
044-290-280	01	1	-	1.00	SINGLE-FAMILY HOME	249.58	249.58	1.25	250.82
044-290-290	01	1	-	1.00	SINGLE-FAMILY HOME	249.58	249.58	1.25	250.82
044-290-300	01	1	-	1.00	SINGLE-FAMILY HOME	249.58	249.58	1.25	250.82
044-290-310	01	1	-	1.00	SINGLE-FAMILY HOME	249.58	249.58	1.25	250.82
044-290-320	01	1	-	1.00	SINGLE-FAMILY HOME	249.58	249.58	1.25	250.82
044-290-330	01	1	-	1.00	SINGLE-FAMILY HOME	249.58	249.58	1.25	250.82
044-290-340	01	1	-	1.00	SINGLE-FAMILY HOME	249.58	249.58	1.25	250.82
044-290-350	01	1	-	1.00	SINGLE-FAMILY HOME	249.58	249.58	1.25	250.82
044-290-360	01	1	-	1.00	SINGLE-FAMILY HOME	249.58	249.58	1.25	250.82
044-290-370	01	1	-	1.00	SINGLE-FAMILY HOME	249.58	249.58	1.25	250.82
044-290-380	01	1	-	1.00	SINGLE-FAMILY HOME	249.58	249.58	1.25	250.82
044-290-390	01	1	-	1.00	SINGLE-FAMILY HOME	249.58	249.58	1.25	250.82
044-290-400	01	1	-	1.00	SINGLE-FAMILY HOME	249.58	249.58	1.25	250.82
044-290-410	01	1	-	1.00	SINGLE-FAMILY HOME	249.58	249.58	1.25	250.82
044-290-420	01	1	-	1.00	SINGLE-FAMILY HOME	249.58	249.58	1.25	250.82
044-290-430	01	1	-	1.00	SINGLE-FAMILY HOME	249.58	249.58	1.25	250.82
044-290-440	01	1	-	1.00	SINGLE-FAMILY HOME	249.58	249.58	1.25	250.82
044-290-450	71	-	9,993	9.99	CHURCH	65.59	655.44	1.25	656.68
044-290-460	01	1	-	1.00	SINGLE-FAMILY HOME	249.58	249.58	1.25	250.82
044-290-470	01	1	-	1.00	SINGLE-FAMILY HOME	249.58	249.58	1.25	250.82
044-290-480	01	1	-	1.00	SINGLE-FAMILY HOME	249.58	249.58	1.25	250.82
044-290-490	01	1	-	1.00	SINGLE-FAMILY HOME	249.58	249.58	1.25	250.82
044-290-500	01	1	-	1.00	SINGLE-FAMILY HOME	249.58	249.58	1.25	250.82
044-290-510	01	1	-	1.00	SINGLE-FAMILY HOME	249.58	249.58	1.25	250.82
044-290-520	01	1	-	1.00	SINGLE-FAMILY HOME	249.58	249.58	1.25	250.82
044-290-530	01	1	-	1.00	SINGLE-FAMILY HOME	249.58	249.58	1.25	250.82
044-290-540	01	1	-	1.00	SINGLE-FAMILY HOME	249.58	249.58	1.25	250.82
044-290-550	01	1	-	1.00	SINGLE-FAMILY HOME	249.58	249.58	1.25	250.82
044-290-560	01	1	-	1.00	SINGLE-FAMILY HOME	249.58	249.58	1.25	250.82
044-290-570	01	1	-	1.00	SINGLE-FAMILY HOME	249.58	249.58	1.25	250.82
044-290-580	01	1	-	1.00	SINGLE-FAMILY HOME	249.58	249.58	1.25	250.82
044-290-600	01	1	-	1.00	SINGLE-FAMILY HOME	249.58	249.58	1.25	250.82
044-290-610	01	1	-	1.00	SINGLE-FAMILY HOME	249.58	249.58	1.25	250.82
044-290-620	01	1	-	1.00	SINGLE-FAMILY HOME	249.58	249.58	1.25	250.82
044-301-010	01	1	-	1.00	SINGLE-FAMILY HOME	249.58	249.58	1.25	250.82
044-301-020	01	1	-	1.00	SINGLE-FAMILY HOME	249.58	249.58	1.25	250.82
044-301-030	01	1	-	1.00	SINGLE-FAMILY HOME	249.58	249.58	1.25	250.82
044-301-040	01	1	-	1.00	SINGLE-FAMILY HOME	249.58	249.58	1.25	250.82
044-301-050	01	1	-	1.00	SINGLE-FAMILY HOME	249.58	249.58	1.25	250.82
044-301-060	01	1	-	1.00	SINGLE-FAMILY HOME	249.58	249.58	1.25	250.82
044-301-070	01	1	-	1.00	SINGLE-FAMILY HOME	249.58	249.58	1.25	250.82
044-301-080	01	1	-	1.00	SINGLE-FAMILY HOME	249.58	249.58	1.25	250.82
044-301-090	01	1	-	1.00	SINGLE-FAMILY HOME	249.58	249.58	1.25	250.82
044-301-100	01	1	-	1.00	SINGLE-FAMILY HOME	249.58	249.58	1.25	250.82
044-301-110	01	1	-	1.00	SINGLE-FAMILY HOME	249.58	249.58	1.25	250.82
044-301-120	01	1	-	1.00	SINGLE-FAMILY HOME	249.58	249.58	1.25	250.82
044-301-130	01	1	-	1.00	SINGLE-FAMILY HOME	249.58	249.58	1.25	250.82
044-301-140	01	1	-	1.00	SINGLE-FAMILY HOME	249.58	249.58	1.25	250.82
044-301-150	01	1	-	1.00	SINGLE-FAMILY HOME	249.58	249.58	1.25	250.82
044-301-160	01	1	-	1.00	SINGLE-FAMILY HOME	249.58	249.58	1.25	250.82
044-301-170	01	1	-	1.00	SINGLE-FAMILY HOME	249.58	249.58	1.25	250.82
044-301-180	01	1	-	1.00	SINGLE-FAMILY HOME	249.58	249.58	1.25	250.82
044-301-190	01	1	-	1.00	SINGLE-FAMILY HOME	249.58	249.58	1.25	250.82
044-301-200	01	1	-	1.00	SINGLE-FAMILY HOME	249.58	249.58	1.25	250.82
044-301-210	01	1	-	1.00	SINGLE-FAMILY HOME	249.58	249.58	1.25	250.82
044-301-220	01	1	-	1.00	SINGLE-FAMILY HOME	249.58	249.58	1.25	250.82
044-301-230	01	1	-	1.00	SINGLE-FAMILY HOME	249.58	249.58	1.25	250.82
044-301-240	01	1	-	1.00	SINGLE-FAMILY HOME	249.58	249.58	1.25	250.82
044-301-250	01	1	-	1.00	SINGLE-FAMILY HOME	249.58	249.58	1.25	250.82
044-301-260	01	1	-	1.00	SINGLE-FAMILY HOME	249.58	249.58	1.25	250.82
044-301-270	01	1	-	1.00	SINGLE-FAMILY HOME	249.58	249.58	1.25	250.82

City of Belmont
Sewer Treatment Facilities Charges
Fiscal Year 2026/27

APN	County Use Code	Dwelling Units / Rooms / Beds / Students	Building Sq. Ft.	Billing Units	Rate Description	Rate	Sewer Treatment Facility Charge	County Collection Fee	Total Charge (1)
044-301-280	01	1	-	1.00	SINGLE-FAMILY HOME	249.58	249.58	1.25	250.82
044-301-290	01	1	-	1.00	SINGLE-FAMILY HOME	249.58	249.58	1.25	250.82
044-301-300	01	1	-	1.00	SINGLE-FAMILY HOME	249.58	249.58	1.25	250.82
044-301-310	01	1	-	1.00	SINGLE-FAMILY HOME	249.58	249.58	1.25	250.82
044-301-320	01	1	-	1.00	SINGLE-FAMILY HOME	249.58	249.58	1.25	250.82
044-301-330	01	1	-	1.00	SINGLE-FAMILY HOME	249.58	249.58	1.25	250.82
044-301-340	01	1	-	1.00	SINGLE-FAMILY HOME	249.58	249.58	1.25	250.82
044-301-350	01	1	-	1.00	SINGLE-FAMILY HOME	249.58	249.58	1.25	250.82
044-301-360	01	1	-	1.00	SINGLE-FAMILY HOME	249.58	249.58	1.25	250.82
044-301-370	01	1	-	1.00	SINGLE-FAMILY HOME	249.58	249.58	1.25	250.82
044-301-380	05	6	-	6.00	MULTI-UNIT RESIDENTIAL	174.92	1,049.52	1.25	1,050.76
044-301-390	25	-	2,171	2.17	GAS STATION	284.52	617.69	1.25	618.94
044-301-420	02	2	-	2.00	MULTI-UNIT RESIDENTIAL	174.92	349.84	1.25	351.08
044-301-430	01	1	-	1.00	SINGLE-FAMILY HOME	249.58	249.58	1.25	250.82
044-301-440	01	1	-	1.00	SINGLE-FAMILY HOME	249.58	249.58	1.25	250.82
044-301-450	01	1	-	1.00	SINGLE-FAMILY HOME	249.58	249.58	1.25	250.82
044-301-460	01	1	-	1.00	SINGLE-FAMILY HOME	249.58	249.58	1.25	250.82
044-301-470	01	1	-	1.00	SINGLE-FAMILY HOME	249.58	249.58	1.25	250.82
044-301-480	01	1	-	1.00	SINGLE-FAMILY HOME	249.58	249.58	1.25	250.82
044-301-490	01	1	-	1.00	SINGLE-FAMILY HOME	249.58	249.58	1.25	250.82
044-301-500	01	1	-	1.00	SINGLE-FAMILY HOME	249.58	249.58	1.25	250.82
044-301-510	01	1	-	1.00	SINGLE-FAMILY HOME	249.58	249.58	1.25	250.82
044-301-520	01	1	-	1.00	SINGLE-FAMILY HOME	249.58	249.58	1.25	250.82
044-301-530	01	1	-	1.00	SINGLE-FAMILY HOME	249.58	249.58	1.25	250.82
044-301-540	01	1	-	1.00	SINGLE-FAMILY HOME	249.58	249.58	1.25	250.82
044-301-550	01	1	-	1.00	SINGLE-FAMILY HOME	249.58	249.58	1.25	250.82
044-301-560	01	1	-	1.00	SINGLE-FAMILY HOME	249.58	249.58	1.25	250.82
044-301-570	01	1	-	1.00	SINGLE-FAMILY HOME	249.58	249.58	1.25	250.82
044-301-580	01	1	-	1.00	SINGLE-FAMILY HOME	249.58	249.58	1.25	250.82
044-301-590	01	1	-	1.00	SINGLE-FAMILY HOME	249.58	249.58	1.25	250.82
044-301-600	01	1	-	1.00	SINGLE-FAMILY HOME	249.58	249.58	1.25	250.82
044-301-610	01	1	-	1.00	SINGLE-FAMILY HOME	249.58	249.58	1.25	250.82
044-301-620	11	-	3,485	3.49	STORE	137.53	479.29	1.25	480.54
044-302-010	01	1	-	1.00	SINGLE-FAMILY HOME	249.58	249.58	1.25	250.82
044-302-020	01	1	-	1.00	SINGLE-FAMILY HOME	249.58	249.58	1.25	250.82
044-302-030	01	1	-	1.00	SINGLE-FAMILY HOME	249.58	249.58	1.25	250.82
044-302-040	01	1	-	1.00	SINGLE-FAMILY HOME	249.58	249.58	1.25	250.82
044-302-050	01	1	-	1.00	SINGLE-FAMILY HOME	249.58	249.58	1.25	250.82
044-302-060	01	1	-	1.00	SINGLE-FAMILY HOME	249.58	249.58	1.25	250.82
044-302-070	01	1	-	1.00	SINGLE-FAMILY HOME	249.58	249.58	1.25	250.82
044-302-080	01	1	-	1.00	SINGLE-FAMILY HOME	249.58	249.58	1.25	250.82
044-302-090	01	1	-	1.00	SINGLE-FAMILY HOME	249.58	249.58	1.25	250.82
044-302-100	01	1	-	1.00	SINGLE-FAMILY HOME	249.58	249.58	1.25	250.82
044-302-110	01	1	-	1.00	SINGLE-FAMILY HOME	249.58	249.58	1.25	250.82
044-302-120	01	1	-	1.00	SINGLE-FAMILY HOME	249.58	249.58	1.25	250.82
044-302-130	01	1	-	1.00	SINGLE-FAMILY HOME	249.58	249.58	1.25	250.82
044-302-140	01	1	-	1.00	SINGLE-FAMILY HOME	249.58	249.58	1.25	250.82
044-302-150	01	1	-	1.00	SINGLE-FAMILY HOME	249.58	249.58	1.25	250.82
044-302-160	01	1	-	1.00	SINGLE-FAMILY HOME	249.58	249.58	1.25	250.82
044-302-170	01	1	-	1.00	SINGLE-FAMILY HOME	249.58	249.58	1.25	250.82
044-302-180	01	1	-	1.00	SINGLE-FAMILY HOME	249.58	249.58	1.25	250.82
044-303-010	02	2	-	2.00	MULTI-UNIT RESIDENTIAL	174.92	349.84	1.25	351.08
044-303-020	01	1	-	1.00	SINGLE-FAMILY HOME	249.58	249.58	1.25	250.82
044-303-050	02	2	-	2.00	MULTI-UNIT RESIDENTIAL	174.92	349.84	1.25	351.08
044-303-060	05	5	-	5.00	MULTI-UNIT RESIDENTIAL	174.92	874.60	1.25	875.84
044-303-080	11	-	4,211	4.21	STORE	137.53	579.13	1.25	580.38
044-303-110	11	-	3,908	3.91	STORE	137.53	537.46	1.25	538.70
044-303-120	95	7	-	7.00	MULTI-UNIT RESIDENTIAL	174.92	1,224.44	1.25	1,225.68
044-303-130	01	1	-	1.00	SINGLE-FAMILY HOME	249.58	249.58	1.25	250.82
044-303-140	01	1	-	1.00	SINGLE-FAMILY HOME	249.58	249.58	1.25	250.82
044-303-150	01	1	-	1.00	SINGLE-FAMILY HOME	249.58	249.58	1.25	250.82
044-303-160	05	5	-	5.00	MULTI-UNIT RESIDENTIAL	174.92	874.60	1.25	875.84
044-303-170	02	2	-	2.00	MULTI-UNIT RESIDENTIAL	174.92	349.84	1.25	351.08
044-303-180	02	2	-	2.00	MULTI-UNIT RESIDENTIAL	174.92	349.84	1.25	351.08
044-303-190	21	-	3,850	3.85	RESTAURANT	1,435.29	5,525.86	1.25	5,527.10

City of Belmont
Sewer Treatment Facilities Charges
Fiscal Year 2026/27

APN	County Use Code	Dwelling Units / Rooms / Beds / Students	Building Sq. Ft.	Billing Units	Rate Description	Rate	Sewer Treatment Facility Charge	County Collection Fee	Total Charge (1)
044-311-010	01	1	-	1.00	SINGLE-FAMILY HOME	249.58	249.58	1.25	250.82
044-311-020	01	1	-	1.00	SINGLE-FAMILY HOME	249.58	249.58	1.25	250.82
044-311-030	01	1	-	1.00	SINGLE-FAMILY HOME	249.58	249.58	1.25	250.82
044-311-040	01	1	-	1.00	SINGLE-FAMILY HOME	249.58	249.58	1.25	250.82
044-311-050	01	1	-	1.00	SINGLE-FAMILY HOME	249.58	249.58	1.25	250.82
044-311-060	01	1	-	1.00	SINGLE-FAMILY HOME	249.58	249.58	1.25	250.82
044-311-070	01	1	-	1.00	SINGLE-FAMILY HOME	249.58	249.58	1.25	250.82
044-311-080	01	1	-	1.00	SINGLE-FAMILY HOME	249.58	249.58	1.25	250.82
044-311-090	01	1	-	1.00	SINGLE-FAMILY HOME	249.58	249.58	1.25	250.82
044-311-100	01	1	-	1.00	SINGLE-FAMILY HOME	249.58	249.58	1.25	250.82
044-311-110	01	1	-	1.00	SINGLE-FAMILY HOME	249.58	249.58	1.25	250.82
044-311-120	01	1	-	1.00	SINGLE-FAMILY HOME	249.58	249.58	1.25	250.82
044-311-130	01	1	-	1.00	SINGLE-FAMILY HOME	249.58	249.58	1.25	250.82
044-311-140	01	1	-	1.00	SINGLE-FAMILY HOME	249.58	249.58	1.25	250.82
044-311-150	01	1	-	1.00	SINGLE-FAMILY HOME	249.58	249.58	1.25	250.82
044-311-160	01	1	-	1.00	SINGLE-FAMILY HOME	249.58	249.58	1.25	250.82
044-311-170	01	1	-	1.00	SINGLE-FAMILY HOME	249.58	249.58	1.25	250.82
044-311-180	01	1	-	1.00	SINGLE-FAMILY HOME	249.58	249.58	1.25	250.82
044-311-190	01	1	-	1.00	SINGLE-FAMILY HOME	249.58	249.58	1.25	250.82
044-311-200	01	1	-	1.00	SINGLE-FAMILY HOME	249.58	249.58	1.25	250.82
044-311-210	01	1	-	1.00	SINGLE-FAMILY HOME	249.58	249.58	1.25	250.82
044-311-220	01	1	-	1.00	SINGLE-FAMILY HOME	249.58	249.58	1.25	250.82
044-311-230	01	1	-	1.00	SINGLE-FAMILY HOME	249.58	249.58	1.25	250.82
044-311-240	01	1	-	1.00	SINGLE-FAMILY HOME	249.58	249.58	1.25	250.82
044-311-250	01	1	-	1.00	SINGLE-FAMILY HOME	249.58	249.58	1.25	250.82
044-311-260	01	1	-	1.00	SINGLE-FAMILY HOME	249.58	249.58	1.25	250.82
044-311-270	01	1	-	1.00	SINGLE-FAMILY HOME	249.58	249.58	1.25	250.82
044-311-280	01	1	-	1.00	SINGLE-FAMILY HOME	249.58	249.58	1.25	250.82
044-311-290	01	1	-	1.00	SINGLE-FAMILY HOME	249.58	249.58	1.25	250.82
044-311-300	01	1	-	1.00	SINGLE-FAMILY HOME	249.58	249.58	1.25	250.82
044-311-310	01	1	-	1.00	SINGLE-FAMILY HOME	249.58	249.58	1.25	250.82
044-311-320	01	1	-	1.00	SINGLE-FAMILY HOME	249.58	249.58	1.25	250.82
044-311-330	01	1	-	1.00	SINGLE-FAMILY HOME	249.58	249.58	1.25	250.82
044-311-340	01	1	-	1.00	SINGLE-FAMILY HOME	249.58	249.58	1.25	250.82
044-311-350	01	1	-	1.00	SINGLE-FAMILY HOME	249.58	249.58	1.25	250.82
044-311-360	01	1	-	1.00	SINGLE-FAMILY HOME	249.58	249.58	1.25	250.82
044-311-370	01	1	-	1.00	SINGLE-FAMILY HOME	249.58	249.58	1.25	250.82
044-311-380	01	1	-	1.00	SINGLE-FAMILY HOME	249.58	249.58	1.25	250.82
044-311-390	01	1	-	1.00	SINGLE-FAMILY HOME	249.58	249.58	1.25	250.82
044-311-400	01	1	-	1.00	SINGLE-FAMILY HOME	249.58	249.58	1.25	250.82
044-311-410	01	1	-	1.00	SINGLE-FAMILY HOME	249.58	249.58	1.25	250.82
044-311-420	01	1	-	1.00	SINGLE-FAMILY HOME	249.58	249.58	1.25	250.82
044-311-430	01	1	-	1.00	SINGLE-FAMILY HOME	249.58	249.58	1.25	250.82
044-311-440	01	1	-	1.00	SINGLE-FAMILY HOME	249.58	249.58	1.25	250.82
044-311-450	01	1	-	1.00	SINGLE-FAMILY HOME	249.58	249.58	1.25	250.82
044-312-010	01	1	-	1.00	SINGLE-FAMILY HOME	249.58	249.58	1.25	250.82
044-312-020	01	1	-	1.00	SINGLE-FAMILY HOME	249.58	249.58	1.25	250.82
044-312-030	01	1	-	1.00	SINGLE-FAMILY HOME	249.58	249.58	1.25	250.82
044-312-040	01	1	-	1.00	SINGLE-FAMILY HOME	249.58	249.58	1.25	250.82
044-312-050	01	1	-	1.00	SINGLE-FAMILY HOME	249.58	249.58	1.25	250.82
044-312-060	01	1	-	1.00	SINGLE-FAMILY HOME	249.58	249.58	1.25	250.82
044-312-070	01	1	-	1.00	SINGLE-FAMILY HOME	249.58	249.58	1.25	250.82
044-312-080	01	1	-	1.00	SINGLE-FAMILY HOME	249.58	249.58	1.25	250.82
044-312-090	01	1	-	1.00	SINGLE-FAMILY HOME	249.58	249.58	1.25	250.82
044-312-150	01	1	-	1.00	SINGLE-FAMILY HOME	249.58	249.58	1.25	250.82
044-312-160	01	1	-	1.00	SINGLE-FAMILY HOME	249.58	249.58	1.25	250.82
044-312-170	01	1	-	1.00	SINGLE-FAMILY HOME	249.58	249.58	1.25	250.82
044-312-180	02	2	-	2.00	MULTI-UNIT RESIDENTIAL	174.92	349.84	1.25	351.08
044-312-190	11	-	745	0.75	STORE	137.53	102.45	1.25	103.70
044-312-200	01	1	-	1.00	SINGLE-FAMILY HOME	249.58	249.58	1.25	250.82
044-312-210	01	1	-	1.00	SINGLE-FAMILY HOME	249.58	249.58	1.25	250.82
044-312-220	01	1	-	1.00	SINGLE-FAMILY HOME	249.58	249.58	1.25	250.82
044-312-230	01	1	-	1.00	SINGLE-FAMILY HOME	249.58	249.58	1.25	250.82
044-312-300	72	-	-	-	N/A - GOV'T OWNED	-	-	1.25	0.00
044-312-310	72	-	-	-	N/A - GOV'T OWNED	-	-	-	0.00

City of Belmont
Sewer Treatment Facilities Charges
Fiscal Year 2026/27

APN	County Use Code	Dwelling Units / Rooms / Beds / Students	Building Sq. Ft.	Billing Units	Rate Description	Rate	Sewer Treatment Facility Charge	County Collection Fee	Total Charge (1)
044-312-320	01	1	-	1.00	SINGLE-FAMILY HOME	249.58	249.58	-	250.82
044-312-330	01	1	-	1.00	SINGLE-FAMILY HOME	249.58	249.58	1.25	250.82
044-312-340	23	-	5,975	5.98	BANK, CREDIT UNION	161.69	966.09	1.25	967.34
044-321-010	01	1	-	1.00	SINGLE-FAMILY HOME	249.58	249.58	1.25	250.82
044-321-020	01	1	-	1.00	SINGLE-FAMILY HOME	249.58	249.58	1.25	250.82
044-321-030	01	1	-	1.00	SINGLE-FAMILY HOME	249.58	249.58	1.25	250.82
044-321-040	01	1	-	1.00	SINGLE-FAMILY HOME	249.58	249.58	1.25	250.82
044-321-050	01	1	-	1.00	SINGLE-FAMILY HOME	249.58	249.58	1.25	250.82
044-321-060	01	1	-	1.00	SINGLE-FAMILY HOME	249.58	249.58	1.25	250.82
044-321-070	01	1	-	1.00	SINGLE-FAMILY HOME	249.58	249.58	1.25	250.82
044-321-080	01	1	-	1.00	SINGLE-FAMILY HOME	249.58	249.58	1.25	250.82
044-321-090	01	1	-	1.00	SINGLE-FAMILY HOME	249.58	249.58	1.25	250.82
044-321-100	01	1	-	1.00	SINGLE-FAMILY HOME	249.58	249.58	1.25	250.82
044-321-110	01	1	-	1.00	SINGLE-FAMILY HOME	249.58	249.58	1.25	250.82
044-322-010	01	1	-	1.00	SINGLE-FAMILY HOME	249.58	249.58	1.25	250.82
044-322-020	01	1	-	1.00	SINGLE-FAMILY HOME	249.58	249.58	1.25	250.82
044-322-030	01	1	-	1.00	SINGLE-FAMILY HOME	249.58	249.58	1.25	250.82
044-322-040	01	1	-	1.00	SINGLE-FAMILY HOME	249.58	249.58	1.25	250.82
044-322-050	01	1	-	1.00	SINGLE-FAMILY HOME	249.58	249.58	1.25	250.82
044-322-060	01	1	-	1.00	SINGLE-FAMILY HOME	249.58	249.58	1.25	250.82
044-322-070	01	1	-	1.00	SINGLE-FAMILY HOME	249.58	249.58	1.25	250.82
044-322-080	01	1	-	1.00	SINGLE-FAMILY HOME	249.58	249.58	1.25	250.82
044-322-090	01	1	-	1.00	SINGLE-FAMILY HOME	249.58	249.58	1.25	250.82
044-322-100	01	1	-	1.00	SINGLE-FAMILY HOME	249.58	249.58	1.25	250.82
044-322-110	01	1	-	1.00	SINGLE-FAMILY HOME	249.58	249.58	1.25	250.82
044-322-120	01	1	-	1.00	SINGLE-FAMILY HOME	249.58	249.58	1.25	250.82
044-322-130	01	1	-	1.00	SINGLE-FAMILY HOME	249.58	249.58	1.25	250.82
044-322-140	01	1	-	1.00	SINGLE-FAMILY HOME	249.58	249.58	1.25	250.82
044-322-150	01	1	-	1.00	SINGLE-FAMILY HOME	249.58	249.58	1.25	250.82
044-322-160	01	1	-	1.00	SINGLE-FAMILY HOME	249.58	249.58	1.25	250.82
044-322-170	01	1	-	1.00	SINGLE-FAMILY HOME	249.58	249.58	1.25	250.82
044-322-180	01	1	-	1.00	SINGLE-FAMILY HOME	249.58	249.58	1.25	250.82
044-322-190	01	1	-	1.00	SINGLE-FAMILY HOME	249.58	249.58	1.25	250.82
044-322-200	01	1	-	1.00	SINGLE-FAMILY HOME	249.58	249.58	1.25	250.82
044-322-210	01	1	-	1.00	SINGLE-FAMILY HOME	249.58	249.58	1.25	250.82
044-322-220	01	1	-	1.00	SINGLE-FAMILY HOME	249.58	249.58	1.25	250.82
044-322-230	01	1	-	1.00	SINGLE-FAMILY HOME	249.58	249.58	1.25	250.82
044-322-240	01	1	-	1.00	SINGLE-FAMILY HOME	249.58	249.58	1.25	250.82
044-322-250	01	1	-	1.00	SINGLE-FAMILY HOME	249.58	249.58	1.25	250.82
044-322-260	01	1	-	1.00	SINGLE-FAMILY HOME	249.58	249.58	1.25	250.82
044-322-270	01	1	-	1.00	SINGLE-FAMILY HOME	249.58	249.58	1.25	250.82
044-322-280	01	1	-	1.00	SINGLE-FAMILY HOME	249.58	249.58	1.25	250.82
044-322-290	01	1	-	1.00	SINGLE-FAMILY HOME	249.58	249.58	1.25	250.82
044-322-300	01	1	-	1.00	SINGLE-FAMILY HOME	249.58	249.58	1.25	250.82
044-322-310	01	1	-	1.00	SINGLE-FAMILY HOME	249.58	249.58	1.25	250.82
044-322-320	01	1	-	1.00	SINGLE-FAMILY HOME	249.58	249.58	1.25	250.82
044-322-330	01	1	-	1.00	SINGLE-FAMILY HOME	249.58	249.58	1.25	250.82
044-322-340	01	1	-	1.00	SINGLE-FAMILY HOME	249.58	249.58	1.25	250.82
044-322-350	01	1	-	1.00	SINGLE-FAMILY HOME	249.58	249.58	1.25	250.82
044-322-360	01	1	-	1.00	SINGLE-FAMILY HOME	249.58	249.58	1.25	250.82
044-322-370	01	1	-	1.00	SINGLE-FAMILY HOME	249.58	249.58	1.25	250.82
044-322-380	01	1	-	1.00	SINGLE-FAMILY HOME	249.58	249.58	1.25	250.82
044-322-390	01	1	-	1.00	SINGLE-FAMILY HOME	249.58	249.58	1.25	250.82
044-322-400	01	1	-	1.00	SINGLE-FAMILY HOME	249.58	249.58	1.25	250.82
044-322-410	01	1	-	1.00	SINGLE-FAMILY HOME	249.58	249.58	1.25	250.82
044-322-420	01	1	-	1.00	SINGLE-FAMILY HOME	249.58	249.58	1.25	250.82
044-323-010	01	1	-	1.00	SINGLE-FAMILY HOME	249.58	249.58	1.25	250.82
044-323-020	01	1	-	1.00	SINGLE-FAMILY HOME	249.58	249.58	1.25	250.82
044-323-030	01	1	-	1.00	SINGLE-FAMILY HOME	249.58	249.58	1.25	250.82
044-323-040	01	1	-	1.00	SINGLE-FAMILY HOME	249.58	249.58	1.25	250.82
044-323-050	01	1	-	1.00	SINGLE-FAMILY HOME	249.58	249.58	1.25	250.82
044-323-060	01	1	-	1.00	SINGLE-FAMILY HOME	249.58	249.58	1.25	250.82
044-323-070	01	1	-	1.00	SINGLE-FAMILY HOME	249.58	249.58	1.25	250.82
044-323-080	01	1	-	1.00	SINGLE-FAMILY HOME	249.58	249.58	1.25	250.82
044-323-090	01	1	-	1.00	SINGLE-FAMILY HOME	249.58	249.58	1.25	250.82

City of Belmont
Sewer Treatment Facilities Charges
Fiscal Year 2026/27

APN	County Use Code	Dwelling Units / Rooms / Beds / Students	Building Sq. Ft.	Billing Units	Rate Description	Rate	Sewer Treatment Facility Charge	County Collection Fee	Total Charge (1)
044-323-100	01	1	-	1.00	SINGLE-FAMILY HOME	249.58	249.58	1.25	250.82
044-323-110	01	1	-	1.00	SINGLE-FAMILY HOME	249.58	249.58	1.25	250.82
044-323-120	01	1	-	1.00	SINGLE-FAMILY HOME	249.58	249.58	1.25	250.82
044-323-130	01	1	-	1.00	SINGLE-FAMILY HOME	249.58	249.58	1.25	250.82
044-323-140	01	1	-	1.00	SINGLE-FAMILY HOME	249.58	249.58	1.25	250.82
044-323-150	01	1	-	1.00	SINGLE-FAMILY HOME	249.58	249.58	1.25	250.82
044-323-160	01	1	-	1.00	SINGLE-FAMILY HOME	249.58	249.58	1.25	250.82
044-323-170	01	1	-	1.00	SINGLE-FAMILY HOME	249.58	249.58	1.25	250.82
044-323-180	01	1	-	1.00	SINGLE-FAMILY HOME	249.58	249.58	1.25	250.82
044-324-010	01	1	-	1.00	SINGLE-FAMILY HOME	249.58	249.58	1.25	250.82
044-324-040	01	1	-	1.00	SINGLE-FAMILY HOME	249.58	249.58	1.25	250.82
044-324-050	01	1	-	1.00	SINGLE-FAMILY HOME	249.58	249.58	1.25	250.82
044-324-060	01	1	-	1.00	SINGLE-FAMILY HOME	249.58	249.58	1.25	250.82
044-324-070	01	1	-	1.00	SINGLE-FAMILY HOME	249.58	249.58	1.25	250.82
044-324-080	01	1	-	1.00	SINGLE-FAMILY HOME	249.58	249.58	1.25	250.82
044-324-090	01	1	-	1.00	SINGLE-FAMILY HOME	249.58	249.58	1.25	250.82
044-324-100	01	1	-	1.00	SINGLE-FAMILY HOME	249.58	249.58	1.25	250.82
044-324-110	01	1	-	1.00	SINGLE-FAMILY HOME	249.58	249.58	1.25	250.82
044-324-120	01	1	-	1.00	SINGLE-FAMILY HOME	249.58	249.58	1.25	250.82
044-324-130	01	1	-	1.00	SINGLE-FAMILY HOME	249.58	249.58	1.25	250.82
044-324-140	01	1	-	1.00	SINGLE-FAMILY HOME	249.58	249.58	1.25	250.82
044-324-150	01	1	-	1.00	SINGLE-FAMILY HOME	249.58	249.58	1.25	250.82
044-324-160	01	1	-	1.00	SINGLE-FAMILY HOME	249.58	249.58	1.25	250.82
044-324-170	01	1	-	1.00	SINGLE-FAMILY HOME	249.58	249.58	1.25	250.82
044-324-180	01	1	-	1.00	SINGLE-FAMILY HOME	249.58	249.58	1.25	250.82
044-324-190	01	1	-	1.00	SINGLE-FAMILY HOME	249.58	249.58	1.25	250.82
044-324-200	01	1	-	1.00	SINGLE-FAMILY HOME	249.58	249.58	1.25	250.82
044-324-210	01	1	-	1.00	SINGLE-FAMILY HOME	249.58	249.58	1.25	250.82
044-324-220	01	1	-	1.00	SINGLE-FAMILY HOME	249.58	249.58	1.25	250.82
044-324-230	01	1	-	1.00	SINGLE-FAMILY HOME	249.58	249.58	1.25	250.82
044-324-240	01	1	-	1.00	SINGLE-FAMILY HOME	249.58	249.58	1.25	250.82
044-325-010	01	1	-	1.00	SINGLE-FAMILY HOME	249.58	249.58	1.25	250.82
044-325-020	01	1	-	1.00	SINGLE-FAMILY HOME	249.58	249.58	1.25	250.82
044-325-030	01	1	-	1.00	SINGLE-FAMILY HOME	249.58	249.58	1.25	250.82
044-325-040	01	1	-	1.00	SINGLE-FAMILY HOME	249.58	249.58	1.25	250.82
044-325-050	01	1	-	1.00	SINGLE-FAMILY HOME	249.58	249.58	1.25	250.82
044-325-060	01	1	-	1.00	SINGLE-FAMILY HOME	249.58	249.58	1.25	250.82
044-325-070	01	1	-	1.00	SINGLE-FAMILY HOME	249.58	249.58	1.25	250.82
044-325-080	01	1	-	1.00	SINGLE-FAMILY HOME	249.58	249.58	1.25	250.82
044-325-090	01	1	-	1.00	SINGLE-FAMILY HOME	249.58	249.58	1.25	250.82
044-325-100	01	1	-	1.00	SINGLE-FAMILY HOME	249.58	249.58	1.25	250.82
044-325-110	01	1	-	1.00	SINGLE-FAMILY HOME	249.58	249.58	1.25	250.82
044-325-120	01	1	-	1.00	SINGLE-FAMILY HOME	249.58	249.58	1.25	250.82
044-325-130	01	1	-	1.00	SINGLE-FAMILY HOME	249.58	249.58	1.25	250.82
044-325-140	01	1	-	1.00	SINGLE-FAMILY HOME	249.58	249.58	1.25	250.82
044-325-150	01	1	-	1.00	SINGLE-FAMILY HOME	249.58	249.58	1.25	250.82
044-325-160	01	1	-	1.00	SINGLE-FAMILY HOME	249.58	249.58	1.25	250.82
044-325-170	01	1	-	1.00	SINGLE-FAMILY HOME	249.58	249.58	1.25	250.82
044-326-010	01	1	-	1.00	SINGLE-FAMILY HOME	249.58	249.58	1.25	250.82
044-326-020	01	1	-	1.00	SINGLE-FAMILY HOME	249.58	249.58	1.25	250.82
044-326-030	01	1	-	1.00	SINGLE-FAMILY HOME	249.58	249.58	1.25	250.82
044-326-050	01	1	-	1.00	SINGLE-FAMILY HOME	249.58	249.58	1.25	250.82
044-326-060	01	1	-	1.00	SINGLE-FAMILY HOME	249.58	249.58	1.25	250.82
044-326-070	01	1	-	1.00	SINGLE-FAMILY HOME	249.58	249.58	1.25	250.82
044-326-080	01	1	-	1.00	SINGLE-FAMILY HOME	249.58	249.58	1.25	250.82
044-326-090	01	1	-	1.00	SINGLE-FAMILY HOME	249.58	249.58	1.25	250.82
044-326-100	01	1	-	1.00	SINGLE-FAMILY HOME	249.58	249.58	1.25	250.82
044-326-110	01	1	-	1.00	SINGLE-FAMILY HOME	249.58	249.58	1.25	250.82
044-326-120	01	1	-	1.00	SINGLE-FAMILY HOME	249.58	249.58	1.25	250.82
044-326-140	01	1	-	1.00	SINGLE-FAMILY HOME	249.58	249.58	1.25	250.82
044-326-150	91	2	-	2.00	MULTI-UNIT RESIDENTIAL	174.92	349.84	1.25	351.08
044-326-160	01	1	-	1.00	SINGLE-FAMILY HOME	249.58	249.58	1.25	250.82
044-326-170	01	1	-	1.00	SINGLE-FAMILY HOME	249.58	249.58	1.25	250.82
044-326-180	01	1	-	1.00	SINGLE-FAMILY HOME	249.58	249.58	1.25	250.82
044-326-190	01	1	-	1.00	SINGLE-FAMILY HOME	249.58	249.58	1.25	250.82

City of Belmont
Sewer Treatment Facilities Charges
Fiscal Year 2026/27

APN	County Use Code	Dwelling Units / Rooms / Beds / Students	Building Sq. Ft.	Billing Units	Rate Description	Rate	Sewer Treatment Facility Charge	County Collection Fee	Total Charge (1)
044-326-200	01	1	-	1.00	SINGLE-FAMILY HOME	249.58	249.58	1.25	250.82
044-326-210	01	1	-	1.00	SINGLE-FAMILY HOME	249.58	249.58	1.25	250.82
044-326-220	01	1	-	1.00	SINGLE-FAMILY HOME	249.58	249.58	1.25	250.82
044-331-010	00	-	-	-	N/A	-	-	1.25	0.00
044-331-020	01	1	-	1.00	SINGLE-FAMILY HOME	249.58	249.58	-	250.82
044-331-030	01	1	-	1.00	SINGLE-FAMILY HOME	249.58	249.58	1.25	250.82
044-331-050	01	1	-	1.00	SINGLE-FAMILY HOME	249.58	249.58	1.25	250.82
044-331-060	01	1	-	1.00	SINGLE-FAMILY HOME	249.58	249.58	1.25	250.82
044-331-070	01	1	-	1.00	SINGLE-FAMILY HOME	249.58	249.58	1.25	250.82
044-331-080	01	1	-	1.00	SINGLE-FAMILY HOME	249.58	249.58	1.25	250.82
044-331-090	01	1	-	1.00	SINGLE-FAMILY HOME	249.58	249.58	1.25	250.82
044-331-100	01	1	-	1.00	SINGLE-FAMILY HOME	249.58	249.58	1.25	250.82
044-331-130	01	1	-	1.00	SINGLE-FAMILY HOME	249.58	249.58	1.25	250.82
044-331-140	01	1	-	1.00	SINGLE-FAMILY HOME	249.58	249.58	1.25	250.82
044-331-150	01	1	-	1.00	SINGLE-FAMILY HOME	249.58	249.58	1.25	250.82
044-331-160	01	1	-	1.00	SINGLE-FAMILY HOME	249.58	249.58	1.25	250.82
044-331-170	01	1	-	1.00	SINGLE-FAMILY HOME	249.58	249.58	1.25	250.82
044-331-180	01	1	-	1.00	SINGLE-FAMILY HOME	249.58	249.58	1.25	250.82
044-331-190	01	1	-	1.00	SINGLE-FAMILY HOME	249.58	249.58	1.25	250.82
044-331-200	01	1	-	1.00	SINGLE-FAMILY HOME	249.58	249.58	1.25	250.82
044-331-210	01	1	-	1.00	SINGLE-FAMILY HOME	249.58	249.58	1.25	250.82
044-331-220	01	1	-	1.00	SINGLE-FAMILY HOME	249.58	249.58	1.25	250.82
044-331-240	01	1	-	1.00	SINGLE-FAMILY HOME	249.58	249.58	1.25	250.82
044-331-250	01	1	-	1.00	SINGLE-FAMILY HOME	249.58	249.58	1.25	250.82
044-331-300	00	-	-	-	N/A	-	-	1.25	0.00
044-331-310	01	1	-	1.00	SINGLE-FAMILY HOME	249.58	249.58	-	250.82
044-331-360	01	1	-	1.00	SINGLE-FAMILY HOME	249.58	249.58	1.25	250.82
044-331-370	00	-	-	-	N/A	-	-	1.25	0.00
044-331-380	01	1	-	1.00	SINGLE-FAMILY HOME	249.58	249.58	-	250.82
044-331-390	01	1	-	1.00	SINGLE-FAMILY HOME	249.58	249.58	1.25	250.82
044-331-400	01	1	-	1.00	SINGLE-FAMILY HOME	249.58	249.58	1.25	250.82
044-331-410	01	1	-	1.00	SINGLE-FAMILY HOME	249.58	249.58	1.25	250.82
044-331-420	00	-	-	-	N/A	-	-	1.25	0.00
044-332-010	01	1	-	1.00	SINGLE-FAMILY HOME	249.58	249.58	-	250.82
044-332-020	01	1	-	1.00	SINGLE-FAMILY HOME	249.58	249.58	1.25	250.82
044-332-030	01	1	-	1.00	SINGLE-FAMILY HOME	249.58	249.58	1.25	250.82
044-332-040	01	1	-	1.00	SINGLE-FAMILY HOME	249.58	249.58	1.25	250.82
044-332-050	01	1	-	1.00	SINGLE-FAMILY HOME	249.58	249.58	1.25	250.82
044-332-060	01	1	-	1.00	SINGLE-FAMILY HOME	249.58	249.58	1.25	250.82
044-332-080	01	1	-	1.00	SINGLE-FAMILY HOME	249.58	249.58	1.25	250.82
044-332-090	01	1	-	1.00	SINGLE-FAMILY HOME	249.58	249.58	1.25	250.82
044-332-100	01	1	-	1.00	SINGLE-FAMILY HOME	249.58	249.58	1.25	250.82
044-332-110	01	1	-	1.00	SINGLE-FAMILY HOME	249.58	249.58	1.25	250.82
044-332-120	01	1	-	1.00	SINGLE-FAMILY HOME	249.58	249.58	1.25	250.82
044-332-130	01	1	-	1.00	SINGLE-FAMILY HOME	249.58	249.58	1.25	250.82
044-332-140	01	1	-	1.00	SINGLE-FAMILY HOME	249.58	249.58	1.25	250.82
044-332-150	01	1	-	1.00	SINGLE-FAMILY HOME	249.58	249.58	1.25	250.82
044-332-180	01	1	-	1.00	SINGLE-FAMILY HOME	249.58	249.58	1.25	250.82
044-332-190	01	1	-	1.00	SINGLE-FAMILY HOME	249.58	249.58	1.25	250.82
044-332-200	01	1	-	1.00	SINGLE-FAMILY HOME	249.58	249.58	1.25	250.82
044-332-210	01	1	-	1.00	SINGLE-FAMILY HOME	249.58	249.58	1.25	250.82
044-332-220	01	1	-	1.00	SINGLE-FAMILY HOME	249.58	249.58	1.25	250.82
044-332-230	01	1	-	1.00	SINGLE-FAMILY HOME	249.58	249.58	1.25	250.82
044-332-240	01	1	-	1.00	SINGLE-FAMILY HOME	249.58	249.58	1.25	250.82
044-332-270	01	1	-	1.00	SINGLE-FAMILY HOME	249.58	249.58	1.25	250.82
044-332-280	01	1	-	1.00	SINGLE-FAMILY HOME	249.58	249.58	1.25	250.82
044-332-290	01	1	-	1.00	SINGLE-FAMILY HOME	249.58	249.58	1.25	250.82
044-332-300	01	1	-	1.00	SINGLE-FAMILY HOME	249.58	249.58	1.25	250.82
044-332-310	01	1	-	1.00	SINGLE-FAMILY HOME	249.58	249.58	1.25	250.82
044-332-350	01	1	-	1.00	SINGLE-FAMILY HOME	249.58	249.58	1.25	250.82
044-333-010	01	1	-	1.00	SINGLE-FAMILY HOME	249.58	249.58	1.25	250.82
044-333-020	01	1	-	1.00	SINGLE-FAMILY HOME	249.58	249.58	1.25	250.82
044-333-030	01	1	-	1.00	SINGLE-FAMILY HOME	249.58	249.58	1.25	250.82
044-333-040	01	1	-	1.00	SINGLE-FAMILY HOME	249.58	249.58	1.25	250.82
044-333-050	01	1	-	1.00	SINGLE-FAMILY HOME	249.58	249.58	1.25	250.82

City of Belmont
Sewer Treatment Facilities Charges
Fiscal Year 2026/27

APN	County Use Code	Dwelling Units / Rooms / Beds / Students	Building Sq. Ft.	Billing Units	Rate Description	Rate	Sewer Treatment Facility Charge	County Collection Fee	Total Charge (1)
044-333-060	01	1	-	1.00	SINGLE-FAMILY HOME	249.58	249.58	1.25	250.82
044-333-070	01	1	-	1.00	SINGLE-FAMILY HOME	249.58	249.58	1.25	250.82
044-333-080	01	1	-	1.00	SINGLE-FAMILY HOME	249.58	249.58	1.25	250.82
044-333-090	01	1	-	1.00	SINGLE-FAMILY HOME	249.58	249.58	1.25	250.82
044-333-100	01	1	-	1.00	SINGLE-FAMILY HOME	249.58	249.58	1.25	250.82
044-333-110	01	1	-	1.00	SINGLE-FAMILY HOME	249.58	249.58	1.25	250.82
044-333-120	01	1	-	1.00	SINGLE-FAMILY HOME	249.58	249.58	1.25	250.82
044-333-130	01	1	-	1.00	SINGLE-FAMILY HOME	249.58	249.58	1.25	250.82
044-333-140	01	1	-	1.00	SINGLE-FAMILY HOME	249.58	249.58	1.25	250.82
044-333-150	01	1	-	1.00	SINGLE-FAMILY HOME	249.58	249.58	1.25	250.82
044-333-160	01	1	-	1.00	SINGLE-FAMILY HOME	249.58	249.58	1.25	250.82
044-333-170	01	1	-	1.00	SINGLE-FAMILY HOME	249.58	249.58	1.25	250.82
044-333-180	01	1	-	1.00	SINGLE-FAMILY HOME	249.58	249.58	1.25	250.82
044-333-190	01	1	-	1.00	SINGLE-FAMILY HOME	249.58	249.58	1.25	250.82
044-333-200	01	1	-	1.00	SINGLE-FAMILY HOME	249.58	249.58	1.25	250.82
044-333-210	01	1	-	1.00	SINGLE-FAMILY HOME	249.58	249.58	1.25	250.82
044-333-220	01	1	-	1.00	SINGLE-FAMILY HOME	249.58	249.58	1.25	250.82
044-333-230	01	1	-	1.00	SINGLE-FAMILY HOME	249.58	249.58	1.25	250.82
044-333-240	01	1	-	1.00	SINGLE-FAMILY HOME	249.58	249.58	1.25	250.82
044-333-250	01	1	-	1.00	SINGLE-FAMILY HOME	249.58	249.58	1.25	250.82
044-333-260	01	1	-	1.00	SINGLE-FAMILY HOME	249.58	249.58	1.25	250.82
044-333-270	01	1	-	1.00	SINGLE-FAMILY HOME	249.58	249.58	1.25	250.82
044-333-280	01	1	-	1.00	SINGLE-FAMILY HOME	249.58	249.58	1.25	250.82
044-333-290	01	1	-	1.00	SINGLE-FAMILY HOME	249.58	249.58	1.25	250.82
044-333-300	01	1	-	1.00	SINGLE-FAMILY HOME	249.58	249.58	1.25	250.82
044-333-310	01	1	-	1.00	SINGLE-FAMILY HOME	249.58	249.58	1.25	250.82
044-333-320	01	1	-	1.00	SINGLE-FAMILY HOME	249.58	249.58	1.25	250.82
044-333-330	01	1	-	1.00	SINGLE-FAMILY HOME	249.58	249.58	1.25	250.82
044-333-340	01	1	-	1.00	SINGLE-FAMILY HOME	249.58	249.58	1.25	250.82
044-333-350	01	1	-	1.00	SINGLE-FAMILY HOME	249.58	249.58	1.25	250.82
044-333-360	01	1	-	1.00	SINGLE-FAMILY HOME	249.58	249.58	1.25	250.82
044-333-370	01	1	-	1.00	SINGLE-FAMILY HOME	249.58	249.58	1.25	250.82
044-333-380	01	1	-	1.00	SINGLE-FAMILY HOME	249.58	249.58	1.25	250.82
044-333-390	01	1	-	1.00	SINGLE-FAMILY HOME	249.58	249.58	1.25	250.82
044-333-400	01	1	-	1.00	SINGLE-FAMILY HOME	249.58	249.58	1.25	250.82
044-341-030	01	1	-	1.00	SINGLE-FAMILY HOME	249.58	249.58	1.25	250.82
044-341-040	01	1	-	1.00	SINGLE-FAMILY HOME	249.58	249.58	1.25	250.82
044-341-050	01	1	-	1.00	SINGLE-FAMILY HOME	249.58	249.58	1.25	250.82
044-341-060	01	1	-	1.00	SINGLE-FAMILY HOME	249.58	249.58	1.25	250.82
044-341-070	01	1	-	1.00	SINGLE-FAMILY HOME	249.58	249.58	1.25	250.82
044-341-080	01	1	-	1.00	SINGLE-FAMILY HOME	249.58	249.58	1.25	250.82
044-341-090	01	1	-	1.00	SINGLE-FAMILY HOME	249.58	249.58	1.25	250.82
044-341-110	01	1	-	1.00	SINGLE-FAMILY HOME	249.58	249.58	1.25	250.82
044-341-120	01	1	-	1.00	SINGLE-FAMILY HOME	249.58	249.58	1.25	250.82
044-341-130	01	1	-	1.00	SINGLE-FAMILY HOME	249.58	249.58	1.25	250.82
044-341-140	01	1	-	1.00	SINGLE-FAMILY HOME	249.58	249.58	1.25	250.82
044-341-190	01	1	-	1.00	SINGLE-FAMILY HOME	249.58	249.58	1.25	250.82
044-341-220	01	1	-	1.00	SINGLE-FAMILY HOME	249.58	249.58	1.25	250.82
044-341-230	01	1	-	1.00	SINGLE-FAMILY HOME	249.58	249.58	1.25	250.82
044-341-240	01	1	-	1.00	SINGLE-FAMILY HOME	249.58	249.58	1.25	250.82
044-341-250	01	1	-	1.00	SINGLE-FAMILY HOME	249.58	249.58	1.25	250.82
044-341-260	01	1	-	1.00	SINGLE-FAMILY HOME	249.58	249.58	1.25	250.82
044-341-270	01	1	-	1.00	SINGLE-FAMILY HOME	249.58	249.58	1.25	250.82
044-341-280	01	1	-	1.00	SINGLE-FAMILY HOME	249.58	249.58	1.25	250.82
044-341-290	01	1	-	1.00	SINGLE-FAMILY HOME	249.58	249.58	1.25	250.82
044-341-300	01	1	-	1.00	SINGLE-FAMILY HOME	249.58	249.58	1.25	250.82
044-341-350	01	1	-	1.00	SINGLE-FAMILY HOME	249.58	249.58	1.25	250.82
044-341-380	01	1	-	1.00	SINGLE-FAMILY HOME	249.58	249.58	1.25	250.82
044-341-390	01	1	-	1.00	SINGLE-FAMILY HOME	249.58	249.58	1.25	250.82
044-341-410	01	1	-	1.00	SINGLE-FAMILY HOME	249.58	249.58	1.25	250.82
044-341-420	01	1	-	1.00	SINGLE-FAMILY HOME	249.58	249.58	1.25	250.82
044-341-430	01	1	-	1.00	SINGLE-FAMILY HOME	249.58	249.58	1.25	250.82
044-341-450	01	1	-	1.00	SINGLE-FAMILY HOME	249.58	249.58	1.25	250.82
044-341-460	01	1	-	1.00	SINGLE-FAMILY HOME	249.58	249.58	1.25	250.82
044-341-470	01	1	-	1.00	SINGLE-FAMILY HOME	249.58	249.58	1.25	250.82

City of Belmont
Sewer Treatment Facilities Charges
Fiscal Year 2026/27

APN	County Use Code	Dwelling Units / Rooms / Beds / Students	Building Sq. Ft.	Billing Units	Rate Description	Rate	Sewer Treatment Facility Charge	County Collection Fee	Total Charge (1)
044-341-480	01	1	-	1.00	SINGLE-FAMILY HOME	249.58	249.58	1.25	250.82
044-341-490	01	1	-	1.00	SINGLE-FAMILY HOME	249.58	249.58	1.25	250.82
044-341-500	01	1	-	1.00	SINGLE-FAMILY HOME	249.58	249.58	1.25	250.82
044-341-510	01	1	-	1.00	SINGLE-FAMILY HOME	249.58	249.58	1.25	250.82
044-342-010	01	1	-	1.00	SINGLE-FAMILY HOME	249.58	249.58	1.25	250.82
044-342-020	01	1	-	1.00	SINGLE-FAMILY HOME	249.58	249.58	1.25	250.82
044-342-030	01	1	-	1.00	SINGLE-FAMILY HOME	249.58	249.58	1.25	250.82
044-342-040	01	1	-	1.00	SINGLE-FAMILY HOME	249.58	249.58	1.25	250.82
044-342-050	01	1	-	1.00	SINGLE-FAMILY HOME	249.58	249.58	1.25	250.82
044-342-060	01	1	-	1.00	SINGLE-FAMILY HOME	249.58	249.58	1.25	250.82
044-342-070	01	1	-	1.00	SINGLE-FAMILY HOME	249.58	249.58	1.25	250.82
044-342-080	01	1	-	1.00	SINGLE-FAMILY HOME	249.58	249.58	1.25	250.82
044-342-090	01	1	-	1.00	SINGLE-FAMILY HOME	249.58	249.58	1.25	250.82
044-342-100	01	1	-	1.00	SINGLE-FAMILY HOME	249.58	249.58	1.25	250.82
044-342-110	01	1	-	1.00	SINGLE-FAMILY HOME	249.58	249.58	1.25	250.82
044-342-120	01	1	-	1.00	SINGLE-FAMILY HOME	249.58	249.58	1.25	250.82
044-342-130	01	1	-	1.00	SINGLE-FAMILY HOME	249.58	249.58	1.25	250.82
044-342-140	01	1	-	1.00	SINGLE-FAMILY HOME	249.58	249.58	1.25	250.82
044-342-150	01	1	-	1.00	SINGLE-FAMILY HOME	249.58	249.58	1.25	250.82
044-342-160	01	1	-	1.00	SINGLE-FAMILY HOME	249.58	249.58	1.25	250.82
044-342-170	01	1	-	1.00	SINGLE-FAMILY HOME	249.58	249.58	1.25	250.82
044-342-180	01	1	-	1.00	SINGLE-FAMILY HOME	249.58	249.58	1.25	250.82
044-342-190	01	1	-	1.00	SINGLE-FAMILY HOME	249.58	249.58	1.25	250.82
044-342-220	01	1	-	1.00	SINGLE-FAMILY HOME	249.58	249.58	1.25	250.82
044-342-230	01	1	-	1.00	SINGLE-FAMILY HOME	249.58	249.58	1.25	250.82
044-342-240	01	1	-	1.00	SINGLE-FAMILY HOME	249.58	249.58	1.25	250.82
044-342-250	01	1	-	1.00	SINGLE-FAMILY HOME	249.58	249.58	1.25	250.82
044-342-260	01	1	-	1.00	SINGLE-FAMILY HOME	249.58	249.58	1.25	250.82
044-342-270	01	1	-	1.00	SINGLE-FAMILY HOME	249.58	249.58	1.25	250.82
044-342-280	01	1	-	1.00	SINGLE-FAMILY HOME	249.58	249.58	1.25	250.82
044-342-290	01	1	-	1.00	SINGLE-FAMILY HOME	249.58	249.58	1.25	250.82
044-342-300	01	1	-	1.00	SINGLE-FAMILY HOME	249.58	249.58	1.25	250.82
044-342-310	01	1	-	1.00	SINGLE-FAMILY HOME	249.58	249.58	1.25	250.82
044-342-320	01	1	-	1.00	SINGLE-FAMILY HOME	249.58	249.58	1.25	250.82
044-342-330	01	1	-	1.00	SINGLE-FAMILY HOME	249.58	249.58	1.25	250.82
044-342-350	01	1	-	1.00	SINGLE-FAMILY HOME	249.58	249.58	1.25	250.82
044-342-360	01	1	-	1.00	SINGLE-FAMILY HOME	249.58	249.58	1.25	250.82
044-342-370	01	1	-	1.00	SINGLE-FAMILY HOME	249.58	249.58	1.25	250.82
044-342-380	01	1	-	1.00	SINGLE-FAMILY HOME	249.58	249.58	1.25	250.82
044-342-390	01	1	-	1.00	SINGLE-FAMILY HOME	249.58	249.58	1.25	250.82
044-342-400	01	1	-	1.00	SINGLE-FAMILY HOME	249.58	249.58	1.25	250.82
044-342-410	01	1	-	1.00	SINGLE-FAMILY HOME	249.58	249.58	1.25	250.82
044-342-420	01	1	-	1.00	SINGLE-FAMILY HOME	249.58	249.58	1.25	250.82
044-342-430	01	1	-	1.00	SINGLE-FAMILY HOME	249.58	249.58	1.25	250.82
044-342-440	01	1	-	1.00	SINGLE-FAMILY HOME	249.58	249.58	1.25	250.82
044-342-450	01	1	-	1.00	SINGLE-FAMILY HOME	249.58	249.58	1.25	250.82
044-342-460	01	1	-	1.00	SINGLE-FAMILY HOME	249.58	249.58	1.25	250.82
044-342-470	00	-	-	-	N/A	-	-	1.25	0.00
044-342-480	01	1	-	1.00	SINGLE-FAMILY HOME	249.58	249.58	-	250.82
044-342-490	01	1	-	1.00	SINGLE-FAMILY HOME	249.58	249.58	1.25	250.82
044-342-500	01	1	-	1.00	SINGLE-FAMILY HOME	249.58	249.58	1.25	250.82
044-342-510	01	1	-	1.00	SINGLE-FAMILY HOME	249.58	249.58	1.25	250.82
044-342-520	01	1	-	1.00	SINGLE-FAMILY HOME	249.58	249.58	1.25	250.82
044-342-530	01	1	-	1.00	SINGLE-FAMILY HOME	249.58	249.58	1.25	250.82
044-342-550	01	1	-	1.00	SINGLE-FAMILY HOME	249.58	249.58	1.25	250.82
044-351-010	01	1	-	1.00	SINGLE-FAMILY HOME	249.58	249.58	1.25	250.82
044-351-020	01	1	-	1.00	SINGLE-FAMILY HOME	249.58	249.58	1.25	250.82
044-351-030	01	1	-	1.00	SINGLE-FAMILY HOME	249.58	249.58	1.25	250.82
044-351-040	01	1	1,695	1.00	SINGLE-FAMILY HOME	249.58	249.58	1.25	250.82
044-351-050	01	1	-	1.00	SINGLE-FAMILY HOME	249.58	249.58	1.25	250.82
044-351-060	01	1	-	1.00	SINGLE-FAMILY HOME	249.58	249.58	1.25	250.82
044-351-070	01	1	-	1.00	SINGLE-FAMILY HOME	249.58	249.58	1.25	250.82
044-351-080	01	1	-	1.00	SINGLE-FAMILY HOME	249.58	249.58	1.25	250.82
044-351-100	01	1	-	1.00	SINGLE-FAMILY HOME	249.58	249.58	1.25	250.82
044-351-110	01	1	-	1.00	SINGLE-FAMILY HOME	249.58	249.58	1.25	250.82

City of Belmont
Sewer Treatment Facilities Charges
Fiscal Year 2026/27

APN	County Use Code	Dwelling Units / Rooms / Beds / Students	Building Sq. Ft.	Billing Units	Rate Description	Rate	Sewer Treatment Facility Charge	County Collection Fee	Total Charge (1)
044-351-120	01	1	-	1.00	SINGLE-FAMILY HOME	249.58	249.58	1.25	250.82
044-351-140	01	1	-	1.00	SINGLE-FAMILY HOME	249.58	249.58	1.25	250.82
044-351-150	01	1	-	1.00	SINGLE-FAMILY HOME	249.58	249.58	1.25	250.82
044-351-160	01	1	-	1.00	SINGLE-FAMILY HOME	249.58	249.58	1.25	250.82
044-351-170	01	1	-	1.00	SINGLE-FAMILY HOME	249.58	249.58	1.25	250.82
044-351-200	01	1	-	1.00	SINGLE-FAMILY HOME	249.58	249.58	1.25	250.82
044-351-220	01	1	-	1.00	SINGLE-FAMILY HOME	249.58	249.58	1.25	250.82
044-351-230	01	1	-	1.00	SINGLE-FAMILY HOME	249.58	249.58	1.25	250.82
044-351-240	01	1	-	1.00	SINGLE-FAMILY HOME	249.58	249.58	1.25	250.82
044-351-250	01	1	-	1.00	SINGLE-FAMILY HOME	249.58	249.58	1.25	250.82
044-352-030	01	1	-	1.00	SINGLE-FAMILY HOME	249.58	249.58	1.25	250.82
044-352-040	01	1	-	1.00	SINGLE-FAMILY HOME	249.58	249.58	1.25	250.82
044-352-070	01	1	-	1.00	SINGLE-FAMILY HOME	249.58	249.58	1.25	250.82
044-352-080	01	1	-	1.00	SINGLE-FAMILY HOME	249.58	249.58	-	250.82
044-352-090	81	-	-	-	N/A - GOV'T OWNED	-	-	1.25	0.00
044-353-010	01	1	-	1.00	SINGLE-FAMILY HOME	249.58	249.58	1.25	250.82
044-353-020	01	1	-	1.00	SINGLE-FAMILY HOME	249.58	249.58	1.25	250.82
044-353-060	01	1	-	1.00	SINGLE-FAMILY HOME	249.58	249.58	1.25	250.82
044-353-070	01	1	-	1.00	SINGLE-FAMILY HOME	249.58	249.58	1.25	250.82
044-353-110	01	1	-	1.00	SINGLE-FAMILY HOME	249.58	249.58	1.25	250.82
044-353-140	01	1	-	1.00	SINGLE-FAMILY HOME	249.58	249.58	-	250.82
044-353-150	01	1	-	1.00	SINGLE-FAMILY HOME	249.58	249.58	1.25	250.82
044-353-160	00	-	-	-	N/A	-	-	1.25	0.00
044-353-170	01	1	-	1.00	SINGLE-FAMILY HOME	249.58	249.58	1.25	250.82
044-353-250	01	1	-	1.00	SINGLE-FAMILY HOME	249.58	249.58	-	250.82
044-353-260	00	-	-	-	N/A	-	-	1.25	0.00
044-353-280	01	1	-	1.00	SINGLE-FAMILY HOME	249.58	249.58	1.25	250.82
044-353-300	01	1	-	1.00	SINGLE-FAMILY HOME	249.58	249.58	-	250.82
044-353-310	01	1	-	1.00	SINGLE-FAMILY HOME	249.58	249.58	1.25	250.82
044-353-320	01	1	-	1.00	SINGLE-FAMILY HOME	249.58	249.58	1.25	250.82
044-353-330	01	1	-	1.00	SINGLE-FAMILY HOME	249.58	249.58	1.25	250.82
044-353-340	01	1	-	1.00	SINGLE-FAMILY HOME	249.58	249.58	1.25	250.82
044-360-010	72	-	17,429	17.43	SCHOOL	163.69	2,852.95	1.25	2,854.20
044-360-070	73	1,363	-	1,363.00	COLLEGE	28.35	38,641.05	1.25	38,642.30
044-360-080	88	-	-	-	N/A	-	-	1.25	0.00
044-360-120	73	-	-	-	COLLEGE	28.35	-	1.25	0.00
044-360-130	72	-	-	-	N/A	163.69	-	-	0.00
044-360-170	73	-	-	-	N/A - PARKING LOT	-	-	-	0.00
044-360-180	72	-	15,982	15.98	SCHOOL	163.69	2,616.09	-	2,617.34
044-360-190	72	-	77,497	77.50	SCHOOL	163.69	12,685.48	-	12,686.72
044-371-010	69	-	-	-	N/A - GOV'T OWNED	-	-	1.25	0.00
044-372-020	01	1	-	1.00	SINGLE-FAMILY HOME	249.58	249.58	1.25	250.82
044-372-030	01	1	-	1.00	SINGLE-FAMILY HOME	249.58	249.58	-	250.82
044-372-040	01	1	-	1.00	SINGLE-FAMILY HOME	249.58	249.58	1.25	250.82
044-372-050	01	1	-	1.00	SINGLE-FAMILY HOME	249.58	249.58	1.25	250.82
044-372-060	69	-	-	-	N/A - GOV'T OWNED	-	-	1.25	0.00
044-372-070	01	1	-	1.00	SINGLE-FAMILY HOME	249.58	249.58	1.25	250.82
044-372-080	01	1	-	1.00	SINGLE-FAMILY HOME	249.58	249.58	-	250.82
044-372-090	01	1	-	1.00	SINGLE-FAMILY HOME	249.58	249.58	1.25	250.82
044-372-100	01	1	-	1.00	SINGLE-FAMILY HOME	249.58	249.58	1.25	250.82
044-372-110	01	1	-	1.00	SINGLE-FAMILY HOME	249.58	249.58	1.25	250.82
044-372-120	01	1	-	1.00	SINGLE-FAMILY HOME	249.58	249.58	1.25	250.82
044-372-130	01	1	-	1.00	SINGLE-FAMILY HOME	249.58	249.58	1.25	250.82
044-372-140	01	1	-	1.00	SINGLE-FAMILY HOME	249.58	249.58	1.25	250.82
044-372-150	01	1	-	1.00	SINGLE-FAMILY HOME	249.58	249.58	1.25	250.82
044-372-160	01	1	-	1.00	SINGLE-FAMILY HOME	249.58	249.58	1.25	250.82
044-372-170	01	1	-	1.00	SINGLE-FAMILY HOME	249.58	249.58	1.25	250.82
044-372-180	01	1	-	1.00	SINGLE-FAMILY HOME	249.58	249.58	1.25	250.82
044-372-190	01	1	-	1.00	SINGLE-FAMILY HOME	249.58	249.58	1.25	250.82
044-372-200	01	1	-	1.00	SINGLE-FAMILY HOME	249.58	249.58	1.25	250.82
044-372-210	01	1	-	1.00	SINGLE-FAMILY HOME	249.58	249.58	1.25	250.82
044-372-220	01	1	-	1.00	SINGLE-FAMILY HOME	249.58	249.58	1.25	250.82
044-372-230	01	1	-	1.00	SINGLE-FAMILY HOME	249.58	249.58	1.25	250.82
044-372-240	01	1	-	1.00	SINGLE-FAMILY HOME	249.58	249.58	1.25	250.82
044-372-250	01	1	-	1.00	SINGLE-FAMILY HOME	249.58	249.58	1.25	250.82

City of Belmont
Sewer Treatment Facilities Charges
Fiscal Year 2026/27

APN	County Use Code	Dwelling Units / Rooms / Beds / Students	Building Sq. Ft.	Billing Units	Rate Description	Rate	Sewer Treatment Facility Charge	County Collection Fee	Total Charge (1)
044-372-260	01	1	-	1.00	SINGLE-FAMILY HOME	249.58	249.58	1.25	250.82
044-372-270	01	1	-	1.00	SINGLE-FAMILY HOME	249.58	249.58	1.25	250.82
044-372-280	01	1	-	1.00	SINGLE-FAMILY HOME	249.58	249.58	1.25	250.82
044-381-010	01	1	-	1.00	SINGLE-FAMILY HOME	249.58	249.58	1.25	250.82
044-381-020	01	1	-	1.00	SINGLE-FAMILY HOME	249.58	249.58	1.25	250.82
044-381-030	01	1	-	1.00	SINGLE-FAMILY HOME	249.58	249.58	1.25	250.82
044-381-040	01	1	-	1.00	SINGLE-FAMILY HOME	249.58	249.58	1.25	250.82
044-381-050	01	1	-	1.00	SINGLE-FAMILY HOME	249.58	249.58	1.25	250.82
044-381-060	01	1	-	1.00	SINGLE-FAMILY HOME	249.58	249.58	1.25	250.82
044-381-070	01	1	-	1.00	SINGLE-FAMILY HOME	249.58	249.58	1.25	250.82
044-381-080	01	1	-	1.00	SINGLE-FAMILY HOME	249.58	249.58	1.25	250.82
044-381-090	01	1	-	1.00	SINGLE-FAMILY HOME	249.58	249.58	1.25	250.82
044-381-100	01	1	-	1.00	SINGLE-FAMILY HOME	249.58	249.58	1.25	250.82
044-381-110	01	1	-	1.00	SINGLE-FAMILY HOME	249.58	249.58	1.25	250.82
044-381-120	01	1	-	1.00	SINGLE-FAMILY HOME	249.58	249.58	1.25	250.82
044-381-130	01	1	-	1.00	SINGLE-FAMILY HOME	249.58	249.58	1.25	250.82
044-381-140	01	1	-	1.00	SINGLE-FAMILY HOME	249.58	249.58	1.25	250.82
044-381-150	01	1	-	1.00	SINGLE-FAMILY HOME	249.58	249.58	1.25	250.82
044-381-160	01	1	-	1.00	SINGLE-FAMILY HOME	249.58	249.58	1.25	250.82
044-381-170	01	1	-	1.00	SINGLE-FAMILY HOME	249.58	249.58	1.25	250.82
044-381-180	01	1	-	1.00	SINGLE-FAMILY HOME	249.58	249.58	1.25	250.82
044-381-190	01	1	-	1.00	SINGLE-FAMILY HOME	249.58	249.58	1.25	250.82
044-381-200	01	1	-	1.00	SINGLE-FAMILY HOME	249.58	249.58	1.25	250.82
044-381-210	01	1	-	1.00	SINGLE-FAMILY HOME	249.58	249.58	1.25	250.82
044-381-220	01	1	-	1.00	SINGLE-FAMILY HOME	249.58	249.58	1.25	250.82
044-381-230	01	1	-	1.00	SINGLE-FAMILY HOME	249.58	249.58	1.25	250.82
044-381-240	01	1	-	1.00	SINGLE-FAMILY HOME	249.58	249.58	1.25	250.82
044-381-250	01	1	-	1.00	SINGLE-FAMILY HOME	249.58	249.58	1.25	250.82
044-381-260	01	1	-	1.00	SINGLE-FAMILY HOME	249.58	249.58	1.25	250.82
044-381-270	01	1	-	1.00	SINGLE-FAMILY HOME	249.58	249.58	1.25	250.82
044-381-280	01	1	-	1.00	SINGLE-FAMILY HOME	249.58	249.58	1.25	250.82
044-381-290	01	1	-	1.00	SINGLE-FAMILY HOME	249.58	249.58	1.25	250.82
044-381-300	01	1	-	1.00	SINGLE-FAMILY HOME	249.58	249.58	1.25	250.82
044-381-310	01	1	-	1.00	SINGLE-FAMILY HOME	249.58	249.58	1.25	250.82
044-381-320	01	1	-	1.00	SINGLE-FAMILY HOME	249.58	249.58	1.25	250.82
044-382-010	01	1	-	1.00	SINGLE-FAMILY HOME	249.58	249.58	1.25	250.82
044-382-020	01	1	-	1.00	SINGLE-FAMILY HOME	249.58	249.58	1.25	250.82
044-382-030	01	1	-	1.00	SINGLE-FAMILY HOME	249.58	249.58	1.25	250.82
044-382-040	01	1	-	1.00	SINGLE-FAMILY HOME	249.58	249.58	1.25	250.82
044-382-050	01	1	-	1.00	SINGLE-FAMILY HOME	249.58	249.58	1.25	250.82
044-382-060	01	1	-	1.00	SINGLE-FAMILY HOME	249.58	249.58	1.25	250.82
044-390-010	01	1	-	1.00	SINGLE-FAMILY HOME	249.58	249.58	1.25	250.82
044-390-020	01	1	-	1.00	SINGLE-FAMILY HOME	249.58	249.58	1.25	250.82
044-390-030	01	1	-	1.00	SINGLE-FAMILY HOME	249.58	249.58	1.25	250.82
044-390-040	01	1	-	1.00	SINGLE-FAMILY HOME	249.58	249.58	1.25	250.82
044-390-050	01	1	-	1.00	SINGLE-FAMILY HOME	249.58	249.58	1.25	250.82
044-390-060	01	1	-	1.00	SINGLE-FAMILY HOME	249.58	249.58	1.25	250.82
044-390-070	01	1	-	1.00	SINGLE-FAMILY HOME	249.58	249.58	1.25	250.82
044-390-080	01	1	-	1.00	SINGLE-FAMILY HOME	249.58	249.58	1.25	250.82
044-390-090	01	1	-	1.00	SINGLE-FAMILY HOME	249.58	249.58	1.25	250.82
044-390-100	01	1	-	1.00	SINGLE-FAMILY HOME	249.58	249.58	1.25	250.82
044-390-110	01	1	-	1.00	SINGLE-FAMILY HOME	249.58	249.58	1.25	250.82
044-390-120	01	1	-	1.00	SINGLE-FAMILY HOME	249.58	249.58	1.25	250.82
044-390-130	01	1	-	1.00	SINGLE-FAMILY HOME	249.58	249.58	1.25	250.82
044-390-140	01	1	-	1.00	SINGLE-FAMILY HOME	249.58	249.58	1.25	250.82
044-390-150	01	1	-	1.00	SINGLE-FAMILY HOME	249.58	249.58	1.25	250.82
044-390-160	01	1	-	1.00	SINGLE-FAMILY HOME	249.58	249.58	1.25	250.82
044-390-170	01	1	-	1.00	SINGLE-FAMILY HOME	249.58	249.58	1.25	250.82
044-390-180	01	1	-	1.00	SINGLE-FAMILY HOME	249.58	249.58	1.25	250.82
044-390-190	01	1	-	1.00	SINGLE-FAMILY HOME	249.58	249.58	1.25	250.82
044-390-200	01	1	-	1.00	SINGLE-FAMILY HOME	249.58	249.58	1.25	250.82
044-390-210	01	1	-	1.00	SINGLE-FAMILY HOME	249.58	249.58	1.25	250.82
044-390-220	01	1	-	1.00	SINGLE-FAMILY HOME	249.58	249.58	1.25	250.82
044-390-230	01	1	-	1.00	SINGLE-FAMILY HOME	249.58	249.58	1.25	250.82
044-390-240	01	1	-	1.00	SINGLE-FAMILY HOME	249.58	249.58	1.25	250.82

City of Belmont
Sewer Treatment Facilities Charges
Fiscal Year 2026/27

APN	County Use Code	Dwelling Units / Rooms / Beds / Students	Building Sq. Ft.	Billing Units	Rate Description	Rate	Sewer Treatment Facility Charge	County Collection Fee	Total Charge (1)
044-390-250	01	1	-	1.00	SINGLE-FAMILY HOME	249.58	249.58	1.25	250.82
044-390-260	01	1	-	1.00	SINGLE-FAMILY HOME	249.58	249.58	1.25	250.82
044-390-270	01	1	-	1.00	SINGLE-FAMILY HOME	249.58	249.58	1.25	250.82
044-390-280	01	1	-	1.00	SINGLE-FAMILY HOME	249.58	249.58	1.25	250.82
044-390-290	01	1	-	1.00	SINGLE-FAMILY HOME	249.58	249.58	1.25	250.82
044-390-300	01	1	-	1.00	SINGLE-FAMILY HOME	249.58	249.58	1.25	250.82
044-390-310	01	1	-	1.00	SINGLE-FAMILY HOME	249.58	249.58	1.25	250.82
044-390-320	01	1	-	1.00	SINGLE-FAMILY HOME	249.58	249.58	1.25	250.82
044-400-020	11	-	7,330	7.33	STORE	137.53	1,008.09	1.25	1,009.34
044-410-010	00	-	-	-	N/A	-	-	1.25	0.00
045-011-120	01	1	-	1.00	SINGLE-FAMILY HOME	249.58	249.58	1.25	250.82
045-011-130	01	1	-	1.00	SINGLE-FAMILY HOME	249.58	249.58	-	250.82
045-011-140	01	1	-	1.00	SINGLE-FAMILY HOME	249.58	249.58	1.25	250.82
045-012-010	05	20	-	20.00	MULTI-UNIT RESIDENTIAL	174.92	3,498.40	1.25	3,499.64
045-012-020	05	19	-	19.00	MULTI-UNIT RESIDENTIAL	174.92	3,323.48	1.25	3,324.72
045-012-040	75	164	-	164.00	CONVALESCENT HOME	152.24	24,967.36	1.25	24,968.60
045-013-020	29	-	9,322	9.32	SCHOOL	163.69	1,525.91	1.25	1,527.16
045-013-030	29	-	27,966	27.97	SCHOOL	163.69	4,577.75	1.25	4,579.00
045-013-040	29	-	9,322	9.32	SCHOOL	163.69	1,525.91	1.25	1,527.16
045-013-150	05	36	-	36.00	MULTI-UNIT RESIDENTIAL	174.92	6,297.12	1.25	6,298.36
045-013-160	05	16	-	16.00	MULTI-UNIT RESIDENTIAL	174.92	2,798.72	1.25	2,799.96
045-013-170	05	14	-	14.00	MULTI-UNIT RESIDENTIAL	174.92	2,448.88	1.25	2,450.12
045-013-180	05	24	-	24.00	MULTI-UNIT RESIDENTIAL	174.92	4,198.08	1.25	4,199.32
045-014-060	88	-	-	-	N/A - GOV'T OWNED	-	-	1.25	0.00
045-015-090	05	19	-	19.00	MULTI-UNIT RESIDENTIAL	174.92	3,323.48	1.25	3,324.72
045-015-100	05	18	-	18.00	MULTI-UNIT RESIDENTIAL	174.92	3,148.56	-	3,149.80
045-015-110	05	16	-	16.00	MULTI-UNIT RESIDENTIAL	174.92	2,798.72	1.25	2,799.96
045-015-130	05	19	-	19.00	MULTI-UNIT RESIDENTIAL	174.92	3,323.48	1.25	3,324.72
045-015-190	05	13	-	13.00	MULTI-UNIT RESIDENTIAL	174.92	2,273.96	1.25	2,275.20
045-015-210	05	26	-	26.00	MULTI-UNIT RESIDENTIAL	174.92	4,547.92	1.25	4,549.16
045-015-220	75	35	-	35.00	CONVALESCENT HOME	152.24	5,328.40	1.25	5,329.64
045-015-230	05	28	-	28.00	MULTI-UNIT RESIDENTIAL	174.92	4,897.76	1.25	4,899.00
045-021-010	05	21	-	21.00	MULTI-UNIT RESIDENTIAL	174.92	3,673.32	1.25	3,674.56
045-021-090	05	12	-	12.00	MULTI-UNIT RESIDENTIAL	174.92	2,099.04	1.25	2,100.28
045-021-100	05	10	-	10.00	MULTI-UNIT RESIDENTIAL	174.92	1,749.20	1.25	1,750.44
045-021-130	05	22	-	22.00	MULTI-UNIT RESIDENTIAL	174.92	3,848.24	1.25	3,849.48
045-021-140	00	-	-	-	N/A	-	-	1.25	0.00
045-022-090	05	11	-	11.00	MULTI-UNIT RESIDENTIAL	174.92	1,924.12	1.25	1,925.36
045-022-100	05	14	-	14.00	MULTI-UNIT RESIDENTIAL	174.92	2,448.88	-	2,450.12
045-022-130	05	9	-	9.00	MULTI-UNIT RESIDENTIAL	174.92	1,574.28	1.25	1,575.52
045-022-140	05	6	-	6.00	MULTI-UNIT RESIDENTIAL	174.92	1,049.52	1.25	1,050.76
045-022-180	05	5	-	5.00	MULTI-UNIT RESIDENTIAL	174.92	874.60	1.25	875.84
045-022-190	05	5	-	5.00	MULTI-UNIT RESIDENTIAL	174.92	874.60	1.25	875.84
045-022-200	05	5	-	5.00	MULTI-UNIT RESIDENTIAL	174.92	874.60	1.25	875.84
045-022-210	05	5	-	5.00	MULTI-UNIT RESIDENTIAL	174.92	874.60	1.25	875.84
045-022-220	05	24	-	24.00	MULTI-UNIT RESIDENTIAL	174.92	4,198.08	1.25	4,199.32
045-022-230	05	23	-	23.00	MULTI-UNIT RESIDENTIAL	174.92	4,023.16	1.25	4,024.40
045-022-260	05	30	-	30.00	MULTI-UNIT RESIDENTIAL	174.92	5,247.60	1.25	5,248.84
045-023-050	19	-	3,707	3.71	MEDICAL, DENTAL, VETERINARY	276.30	1,024.24	1.25	1,025.48
045-023-100	03	3	-	3.00	MULTI-UNIT RESIDENTIAL	174.92	524.76	1.25	526.00
045-023-110	05	7	-	7.00	MULTI-UNIT RESIDENTIAL	174.92	1,224.44	1.25	1,225.68
045-023-120	05	7	-	7.00	MULTI-UNIT RESIDENTIAL	174.92	1,224.44	1.25	1,225.68
045-023-150	05	9	-	9.00	MULTI-UNIT RESIDENTIAL	174.92	1,574.28	1.25	1,575.52
045-023-160	05	10	-	10.00	MULTI-UNIT RESIDENTIAL	174.92	1,749.20	1.25	1,750.44
045-023-170	00	-	-	-	N/A	-	-	1.25	0.00
045-023-180	05	5	-	5.00	MULTI-UNIT RESIDENTIAL	174.92	874.60	1.25	875.84
045-023-190	05	5	-	5.00	MULTI-UNIT RESIDENTIAL	174.92	874.60	-	875.84
045-023-200	05	5	-	5.00	MULTI-UNIT RESIDENTIAL	174.92	874.60	1.25	875.84
045-023-210	75	74	-	74.00	CONVALESCENT HOME	152.24	11,265.76	1.25	11,267.00
045-023-220	19	-	19,286	19.29	MEDICAL, DENTAL, VETERINARY	276.30	5,328.72	1.25	5,329.96
045-023-270	75	89	-	89.00	CONVALESCENT HOME	152.24	13,549.36	1.25	13,550.60
045-023-280	72	-	37,830	37.83	SCHOOL	163.69	6,192.39	1.25	6,193.64
045-023-290	71	-	18,554	18.55	CHURCH	65.59	1,216.95	1.25	1,218.20
045-024-060	78	-	-	-	N/A - GOV'T OWNED	-	-	1.25	0.00
045-024-070	05	10	-	10.00	MULTI-UNIT RESIDENTIAL	174.92	1,749.20	1.25	1,750.44

City of Belmont
Sewer Treatment Facilities Charges
Fiscal Year 2026/27

APN	County Use Code	Dwelling Units / Rooms / Beds / Students	Building Sq. Ft.	Billing Units	Rate Description	Rate	Sewer Treatment Facility Charge	County Collection Fee	Total Charge (1)
045-024-080	05	10	-	10.00	MULTI-UNIT RESIDENTIAL	174.92	1,749.20	-	1,750.44
045-024-090	05	9	-	9.00	MULTI-UNIT RESIDENTIAL	174.92	1,574.28	1.25	1,575.52
045-024-100	05	10	-	10.00	MULTI-UNIT RESIDENTIAL	174.92	1,749.20	1.25	1,750.44
045-024-110	05	9	-	9.00	MULTI-UNIT RESIDENTIAL	174.92	1,574.28	1.25	1,575.52
045-024-130	05	22	-	22.00	MULTI-UNIT RESIDENTIAL	174.92	3,848.24	1.25	3,849.48
045-024-140	05	39	-	39.00	MULTI-UNIT RESIDENTIAL	174.92	6,821.88	1.25	6,823.12
045-030-120	05	18	-	18.00	MULTI-UNIT RESIDENTIAL	174.92	3,148.56	1.25	3,149.80
045-030-130	05	20	-	20.00	MULTI-UNIT RESIDENTIAL	174.92	3,498.40	1.25	3,499.64
045-030-190	05	19	-	19.00	MULTI-UNIT RESIDENTIAL	174.92	3,323.48	1.25	3,324.72
045-030-240	05	73	-	73.00	MULTI-UNIT RESIDENTIAL	174.92	12,769.16	1.25	12,770.40
045-040-040	14	-	23,818	23.82	SUPERMARKET	571.01	13,600.31	1.25	13,601.56
045-040-090	23	-	7,856	7.86	BANK, CREDIT UNION	161.69	1,270.23	1.25	1,271.48
045-040-100	25	-	1,998	2.00	GAS STATION	284.52	568.47	1.25	569.72
045-040-110	16	-	53,196	53.20	SHOPPING CENTER	553.33	29,434.94	1.25	29,436.18
045-050-040	00	-	-	-	N/A	-	-	1.25	0.00
045-050-060	05	11	-	11.00	MULTI-UNIT RESIDENTIAL	174.92	1,924.12	1.25	1,925.36
045-050-070	00	-	-	-	N/A	-	-	-	0.00
045-050-090	00	-	-	-	N/A	-	-	1.25	0.00
045-061-040	05	8	-	8.00	MULTI-UNIT RESIDENTIAL	174.92	1,399.36	-	1,400.60
045-061-050	05	8	-	8.00	MULTI-UNIT RESIDENTIAL	174.92	1,399.36	-	1,400.60
045-061-060	05	8	-	8.00	MULTI-UNIT RESIDENTIAL	174.92	1,399.36	1.25	1,400.60
045-061-070	05	8	-	8.00	MULTI-UNIT RESIDENTIAL	174.92	1,399.36	1.25	1,400.60
045-061-100	05	12	-	12.00	MULTI-UNIT RESIDENTIAL	174.92	2,099.04	1.25	2,100.28
045-061-110	05	12	-	12.00	MULTI-UNIT RESIDENTIAL	174.92	2,099.04	1.25	2,100.28
045-061-120	05	12	-	12.00	MULTI-UNIT RESIDENTIAL	174.92	2,099.04	1.25	2,100.28
045-061-130	05	13	-	13.00	MULTI-UNIT RESIDENTIAL	174.92	2,273.96	1.25	2,275.20
045-061-140	05	13	-	13.00	MULTI-UNIT RESIDENTIAL	174.92	2,273.96	1.25	2,275.20
045-061-150	05	8	-	8.00	MULTI-UNIT RESIDENTIAL	174.92	1,399.36	1.25	1,400.60
045-061-160	05	22	-	22.00	MULTI-UNIT RESIDENTIAL	174.92	3,848.24	1.25	3,849.48
045-061-170	05	8	-	8.00	MULTI-UNIT RESIDENTIAL	174.92	1,399.36	1.25	1,400.60
045-061-180	05	8	-	8.00	MULTI-UNIT RESIDENTIAL	174.92	1,399.36	1.25	1,400.60
045-061-190	05	8	-	8.00	MULTI-UNIT RESIDENTIAL	174.92	1,399.36	1.25	1,400.60
045-062-080	05	40	-	40.00	MULTI-UNIT RESIDENTIAL	174.92	6,996.80	1.25	6,998.04
045-062-090	05	34	-	34.00	MULTI-UNIT RESIDENTIAL	174.92	5,947.28	1.25	5,948.52
045-071-010	00	-	-	-	N/A	-	-	1.25	0.00
045-071-020	72	-	140,773	140.77	SCHOOL	163.69	23,043.13	1.25	23,044.38
045-081-030	01	1	-	1.00	SINGLE-FAMILY HOME	249.58	249.58	-	250.82
045-081-040	01	1	-	1.00	SINGLE-FAMILY HOME	249.58	249.58	1.25	250.82
045-081-050	01	1	-	1.00	SINGLE-FAMILY HOME	249.58	249.58	1.25	250.82
045-081-060	01	1	-	1.00	SINGLE-FAMILY HOME	249.58	249.58	1.25	250.82
045-081-070	01	1	-	1.00	SINGLE-FAMILY HOME	249.58	249.58	1.25	250.82
045-081-080	01	1	-	1.00	SINGLE-FAMILY HOME	249.58	249.58	1.25	250.82
045-081-090	01	1	-	1.00	SINGLE-FAMILY HOME	249.58	249.58	1.25	250.82
045-081-100	01	1	-	1.00	SINGLE-FAMILY HOME	249.58	249.58	1.25	250.82
045-081-110	01	1	-	1.00	SINGLE-FAMILY HOME	249.58	249.58	1.25	250.82
045-081-120	01	1	-	1.00	SINGLE-FAMILY HOME	249.58	249.58	1.25	250.82
045-081-130	01	1	-	1.00	SINGLE-FAMILY HOME	249.58	249.58	1.25	250.82
045-081-140	01	1	-	1.00	SINGLE-FAMILY HOME	249.58	249.58	1.25	250.82
045-081-150	01	1	-	1.00	SINGLE-FAMILY HOME	249.58	249.58	1.25	250.82
045-081-160	01	1	-	1.00	SINGLE-FAMILY HOME	249.58	249.58	1.25	250.82
045-081-170	01	1	-	1.00	SINGLE-FAMILY HOME	249.58	249.58	1.25	250.82
045-081-180	01	1	-	1.00	SINGLE-FAMILY HOME	249.58	249.58	1.25	250.82
045-081-190	01	1	-	1.00	SINGLE-FAMILY HOME	249.58	249.58	1.25	250.82
045-081-200	01	1	-	1.00	SINGLE-FAMILY HOME	249.58	249.58	1.25	250.82
045-081-210	01	1	-	1.00	SINGLE-FAMILY HOME	249.58	249.58	1.25	250.82
045-081-220	01	1	-	1.00	SINGLE-FAMILY HOME	249.58	249.58	1.25	250.82
045-081-230	01	1	-	1.00	SINGLE-FAMILY HOME	249.58	249.58	1.25	250.82
045-081-240	01	1	-	1.00	SINGLE-FAMILY HOME	249.58	249.58	1.25	250.82
045-081-250	05	6	-	6.00	MULTI-UNIT RESIDENTIAL	174.92	1,049.52	1.25	1,050.76
045-081-350	77	-	5,390	5.39	MORTUARY, FUNERAL HOME	131.67	709.70	1.25	710.94
045-081-380	05	16	-	16.00	MULTI-UNIT RESIDENTIAL	174.92	2,798.72	1.25	2,799.96
045-081-400	05	17	-	17.00	MULTI-UNIT RESIDENTIAL	174.92	2,973.64	1.25	2,974.88
045-081-410	05	17	-	17.00	MULTI-UNIT RESIDENTIAL	174.92	2,973.64	1.25	2,974.88
045-081-420	05	16	-	16.00	MULTI-UNIT RESIDENTIAL	174.92	2,798.72	1.25	2,799.96
045-081-430	03	3	-	3.00	MULTI-UNIT RESIDENTIAL	174.92	524.76	1.25	526.00

City of Belmont
Sewer Treatment Facilities Charges
Fiscal Year 2026/27

APN	County Use Code	Dwelling Units / Rooms / Beds / Students	Building Sq. Ft.	Billing Units	Rate Description	Rate	Sewer Treatment Facility Charge	County Collection Fee	Total Charge (1)
045-081-460	01	1	-	1.00	SINGLE-FAMILY HOME	249.58	249.58	1.25	250.82
045-081-470	01	1	-	1.00	SINGLE-FAMILY HOME	249.58	249.58	1.25	250.82
045-081-480	01	1	-	1.00	SINGLE-FAMILY HOME	249.58	249.58	1.25	250.82
045-081-490	00	-	-	-	N/A	-	-	1.25	0.00
045-082-010	01	1	-	1.00	SINGLE-FAMILY HOME	249.58	249.58	1.25	250.82
045-082-020	01	1	-	1.00	SINGLE-FAMILY HOME	249.58	249.58	-	250.82
045-082-030	01	1	-	1.00	SINGLE-FAMILY HOME	249.58	249.58	1.25	250.82
045-082-040	01	1	-	1.00	SINGLE-FAMILY HOME	249.58	249.58	1.25	250.82
045-082-050	01	1	-	1.00	SINGLE-FAMILY HOME	249.58	249.58	1.25	250.82
045-082-060	01	1	-	1.00	SINGLE-FAMILY HOME	249.58	249.58	1.25	250.82
045-082-070	01	1	-	1.00	SINGLE-FAMILY HOME	249.58	249.58	1.25	250.82
045-082-080	01	1	-	1.00	SINGLE-FAMILY HOME	249.58	249.58	1.25	250.82
045-082-090	01	1	-	1.00	SINGLE-FAMILY HOME	249.58	249.58	1.25	250.82
045-082-100	01	1	-	1.00	SINGLE-FAMILY HOME	249.58	249.58	1.25	250.82
045-082-110	01	1	-	1.00	SINGLE-FAMILY HOME	249.58	249.58	1.25	250.82
045-082-120	01	1	-	1.00	SINGLE-FAMILY HOME	249.58	249.58	1.25	250.82
045-082-130	01	1	-	1.00	SINGLE-FAMILY HOME	249.58	249.58	1.25	250.82
045-082-140	01	1	-	1.00	SINGLE-FAMILY HOME	249.58	249.58	1.25	250.82
045-082-150	01	1	-	1.00	SINGLE-FAMILY HOME	249.58	249.58	1.25	250.82
045-082-160	01	1	-	1.00	SINGLE-FAMILY HOME	249.58	249.58	1.25	250.82
045-082-170	01	1	-	1.00	SINGLE-FAMILY HOME	249.58	249.58	1.25	250.82
045-082-180	01	1	-	1.00	SINGLE-FAMILY HOME	249.58	249.58	1.25	250.82
045-082-190	01	1	-	1.00	SINGLE-FAMILY HOME	249.58	249.58	1.25	250.82
045-082-200	01	1	-	1.00	SINGLE-FAMILY HOME	249.58	249.58	1.25	250.82
045-082-210	01	1	-	1.00	SINGLE-FAMILY HOME	249.58	249.58	1.25	250.82
045-083-010	92	2	-	2.00	MULTI-UNIT RESIDENTIAL	174.92	349.84	1.25	351.08
045-083-020	01	1	-	1.00	SINGLE-FAMILY HOME	249.58	249.58	1.25	250.82
045-083-030	01	1	-	1.00	SINGLE-FAMILY HOME	249.58	249.58	1.25	250.82
045-083-040	01	1	-	1.00	SINGLE-FAMILY HOME	249.58	249.58	1.25	250.82
045-083-050	01	1	-	1.00	SINGLE-FAMILY HOME	249.58	249.58	1.25	250.82
045-083-070	01	1	-	1.00	SINGLE-FAMILY HOME	249.58	249.58	1.25	250.82
045-083-080	01	1	-	1.00	SINGLE-FAMILY HOME	249.58	249.58	1.25	250.82
045-083-090	01	1	-	1.00	SINGLE-FAMILY HOME	249.58	249.58	1.25	250.82
045-083-100	01	1	-	1.00	SINGLE-FAMILY HOME	249.58	249.58	1.25	250.82
045-083-110	01	1	-	1.00	SINGLE-FAMILY HOME	249.58	249.58	1.25	250.82
045-083-120	01	1	-	1.00	SINGLE-FAMILY HOME	249.58	249.58	1.25	250.82
045-083-130	01	1	-	1.00	SINGLE-FAMILY HOME	249.58	249.58	1.25	250.82
045-083-140	01	1	-	1.00	SINGLE-FAMILY HOME	249.58	249.58	1.25	250.82
045-083-150	01	1	-	1.00	SINGLE-FAMILY HOME	249.58	249.58	1.25	250.82
045-083-160	01	1	-	1.00	SINGLE-FAMILY HOME	249.58	249.58	1.25	250.82
045-090-010	01	1	-	1.00	SINGLE-FAMILY HOME	249.58	249.58	1.25	250.82
045-090-020	01	1	-	1.00	SINGLE-FAMILY HOME	249.58	249.58	1.25	250.82
045-090-030	01	1	-	1.00	SINGLE-FAMILY HOME	249.58	249.58	1.25	250.82
045-090-080	01	1	-	1.00	SINGLE-FAMILY HOME	249.58	249.58	1.25	250.82
045-090-090	01	1	-	1.00	SINGLE-FAMILY HOME	249.58	249.58	1.25	250.82
045-090-110	01	1	-	1.00	SINGLE-FAMILY HOME	249.58	249.58	1.25	250.82
045-090-120	01	1	-	1.00	SINGLE-FAMILY HOME	249.58	249.58	1.25	250.82
045-090-140	01	1	-	1.00	SINGLE-FAMILY HOME	249.58	249.58	1.25	250.82
045-090-150	01	1	-	1.00	SINGLE-FAMILY HOME	249.58	249.58	1.25	250.82
045-090-160	01	1	-	1.00	SINGLE-FAMILY HOME	249.58	249.58	1.25	250.82
045-090-170	01	1	-	1.00	SINGLE-FAMILY HOME	249.58	249.58	1.25	250.82
045-090-200	01	1	-	1.00	SINGLE-FAMILY HOME	249.58	249.58	1.25	250.82
045-090-210	01	1	-	1.00	SINGLE-FAMILY HOME	249.58	249.58	1.25	250.82
045-090-220	01	1	-	1.00	SINGLE-FAMILY HOME	249.58	249.58	1.25	250.82
045-090-230	01	1	-	1.00	SINGLE-FAMILY HOME	249.58	249.58	1.25	250.82
045-090-240	01	1	-	1.00	SINGLE-FAMILY HOME	249.58	249.58	1.25	250.82
045-090-250	01	1	-	1.00	SINGLE-FAMILY HOME	249.58	249.58	1.25	250.82
045-090-260	01	1	-	1.00	SINGLE-FAMILY HOME	249.58	249.58	1.25	250.82
045-090-270	01	1	-	1.00	SINGLE-FAMILY HOME	249.58	249.58	1.25	250.82
045-090-280	01	1	-	1.00	SINGLE-FAMILY HOME	249.58	249.58	1.25	250.82
045-090-290	01	1	-	1.00	SINGLE-FAMILY HOME	249.58	249.58	1.25	250.82
045-090-300	01	1	-	1.00	SINGLE-FAMILY HOME	249.58	249.58	1.25	250.82
045-090-310	01	1	-	1.00	SINGLE-FAMILY HOME	249.58	249.58	1.25	250.82
045-090-320	01	1	-	1.00	SINGLE-FAMILY HOME	249.58	249.58	1.25	250.82
045-090-330	01	1	-	1.00	SINGLE-FAMILY HOME	249.58	249.58	1.25	250.82

City of Belmont
Sewer Treatment Facilities Charges
Fiscal Year 2026/27

APN	County Use Code	Dwelling Units / Rooms / Beds / Students	Building Sq. Ft.	Billing Units	Rate Description	Rate	Sewer Treatment Facility Charge	County Collection Fee	Total Charge (1)
045-090-340	01	1	-	1.00	SINGLE-FAMILY HOME	249.58	249.58	1.25	250.82
045-090-350	01	1	-	1.00	SINGLE-FAMILY HOME	249.58	249.58	1.25	250.82
045-090-360	01	1	-	1.00	SINGLE-FAMILY HOME	249.58	249.58	1.25	250.82
045-090-370	01	1	-	1.00	SINGLE-FAMILY HOME	249.58	249.58	1.25	250.82
045-090-380	01	1	-	1.00	SINGLE-FAMILY HOME	249.58	249.58	1.25	250.82
045-090-390	01	1	-	1.00	SINGLE-FAMILY HOME	249.58	249.58	1.25	250.82
045-090-400	01	1	-	1.00	SINGLE-FAMILY HOME	249.58	249.58	1.25	250.82
045-090-410	01	1	-	1.00	SINGLE-FAMILY HOME	249.58	249.58	1.25	250.82
045-090-420	01	1	-	1.00	SINGLE-FAMILY HOME	249.58	249.58	1.25	250.82
045-090-430	01	1	-	1.00	SINGLE-FAMILY HOME	249.58	249.58	1.25	250.82
045-090-440	01	1	-	1.00	SINGLE-FAMILY HOME	249.58	249.58	1.25	250.82
045-090-450	01	1	-	1.00	SINGLE-FAMILY HOME	249.58	249.58	1.25	250.82
045-090-470	01	1	-	1.00	SINGLE-FAMILY HOME	249.58	249.58	1.25	250.82
045-090-480	01	1	-	1.00	SINGLE-FAMILY HOME	249.58	249.58	1.25	250.82
045-090-490	01	1	-	1.00	SINGLE-FAMILY HOME	249.58	249.58	1.25	250.82
045-090-500	01	1	-	1.00	SINGLE-FAMILY HOME	249.58	249.58	1.25	250.82
045-090-510	01	1	-	1.00	SINGLE-FAMILY HOME	249.58	249.58	1.25	250.82
045-090-520	01	1	-	1.00	SINGLE-FAMILY HOME	249.58	249.58	1.25	250.82
045-090-530	01	1	-	1.00	SINGLE-FAMILY HOME	249.58	249.58	1.25	250.82
045-090-540	01	1	-	1.00	SINGLE-FAMILY HOME	249.58	249.58	1.25	250.82
045-090-580	01	1	-	1.00	SINGLE-FAMILY HOME	249.58	249.58	1.25	250.82
045-090-590	01	1	-	1.00	SINGLE-FAMILY HOME	249.58	249.58	1.25	250.82
045-090-600	01	1	-	1.00	SINGLE-FAMILY HOME	249.58	249.58	1.25	250.82
045-090-610	01	1	-	1.00	SINGLE-FAMILY HOME	249.58	249.58	1.25	250.82
045-090-620	01	1	-	1.00	SINGLE-FAMILY HOME	249.58	249.58	1.25	250.82
045-090-640	01	1	-	1.00	SINGLE-FAMILY HOME	249.58	249.58	1.25	250.82
045-090-650	01	1	-	1.00	SINGLE-FAMILY HOME	249.58	249.58	1.25	250.82
045-090-660	01	1	-	1.00	SINGLE-FAMILY HOME	249.58	249.58	1.25	250.82
045-090-690	01	1	-	1.00	SINGLE-FAMILY HOME	249.58	249.58	1.25	250.82
045-090-710	01	1	-	1.00	SINGLE-FAMILY HOME	249.58	249.58	1.25	250.82
045-090-720	01	1	-	1.00	SINGLE-FAMILY HOME	249.58	249.58	1.25	250.82
045-090-730	01	1	-	1.00	SINGLE-FAMILY HOME	249.58	249.58	1.25	250.82
045-090-740	01	1	-	1.00	SINGLE-FAMILY HOME	249.58	249.58	1.25	250.82
045-101-010	01	1	-	1.00	SINGLE-FAMILY HOME	249.58	249.58	1.25	250.82
045-101-020	01	1	-	1.00	SINGLE-FAMILY HOME	249.58	249.58	1.25	250.82
045-101-030	01	1	-	1.00	SINGLE-FAMILY HOME	249.58	249.58	1.25	250.82
045-101-040	01	1	-	1.00	SINGLE-FAMILY HOME	249.58	249.58	1.25	250.82
045-101-050	01	1	-	1.00	SINGLE-FAMILY HOME	249.58	249.58	1.25	250.82
045-101-060	01	1	-	1.00	SINGLE-FAMILY HOME	249.58	249.58	1.25	250.82
045-101-070	01	1	-	1.00	SINGLE-FAMILY HOME	249.58	249.58	1.25	250.82
045-101-080	01	1	-	1.00	SINGLE-FAMILY HOME	249.58	249.58	1.25	250.82
045-101-090	92	2	-	2.00	MULTI-UNIT RESIDENTIAL	174.92	349.84	1.25	351.08
045-101-100	01	1	-	1.00	SINGLE-FAMILY HOME	249.58	249.58	1.25	250.82
045-101-110	01	1	-	1.00	SINGLE-FAMILY HOME	249.58	249.58	1.25	250.82
045-101-120	01	1	-	1.00	SINGLE-FAMILY HOME	249.58	249.58	1.25	250.82
045-101-130	01	1	-	1.00	SINGLE-FAMILY HOME	249.58	249.58	1.25	250.82
045-101-140	01	1	-	1.00	SINGLE-FAMILY HOME	249.58	249.58	1.25	250.82
045-101-150	01	1	-	1.00	SINGLE-FAMILY HOME	249.58	249.58	1.25	250.82
045-101-160	01	1	-	1.00	SINGLE-FAMILY HOME	249.58	249.58	1.25	250.82
045-101-170	01	1	-	1.00	SINGLE-FAMILY HOME	249.58	249.58	1.25	250.82
045-101-180	01	1	-	1.00	SINGLE-FAMILY HOME	249.58	249.58	1.25	250.82
045-101-190	01	1	-	1.00	SINGLE-FAMILY HOME	249.58	249.58	1.25	250.82
045-101-200	01	1	-	1.00	SINGLE-FAMILY HOME	249.58	249.58	1.25	250.82
045-101-210	01	1	-	1.00	SINGLE-FAMILY HOME	249.58	249.58	1.25	250.82
045-101-220	01	1	-	1.00	SINGLE-FAMILY HOME	249.58	249.58	1.25	250.82
045-101-230	01	1	-	1.00	SINGLE-FAMILY HOME	249.58	249.58	1.25	250.82
045-101-240	01	1	-	1.00	SINGLE-FAMILY HOME	249.58	249.58	1.25	250.82
045-101-250	01	1	-	1.00	SINGLE-FAMILY HOME	249.58	249.58	1.25	250.82
045-101-260	01	1	-	1.00	SINGLE-FAMILY HOME	249.58	249.58	1.25	250.82
045-102-010	01	1	-	1.00	SINGLE-FAMILY HOME	249.58	249.58	1.25	250.82
045-102-020	01	1	-	1.00	SINGLE-FAMILY HOME	249.58	249.58	1.25	250.82
045-102-030	01	1	-	1.00	SINGLE-FAMILY HOME	249.58	249.58	1.25	250.82
045-102-040	01	1	-	1.00	SINGLE-FAMILY HOME	249.58	249.58	1.25	250.82
045-102-050	01	1	-	1.00	SINGLE-FAMILY HOME	249.58	249.58	1.25	250.82
045-102-060	01	1	-	1.00	SINGLE-FAMILY HOME	249.58	249.58	1.25	250.82

City of Belmont
Sewer Treatment Facilities Charges
Fiscal Year 2026/27

APN	County Use Code	Dwelling Units / Rooms / Beds / Students	Building Sq. Ft.	Billing Units	Rate Description	Rate	Sewer Treatment Facility Charge	County Collection Fee	Total Charge (1)
045-102-070	01	1	-	1.00	SINGLE-FAMILY HOME	249.58	249.58	1.25	250.82
045-102-100	01	1	-	1.00	SINGLE-FAMILY HOME	249.58	249.58	1.25	250.82
045-102-110	01	1	-	1.00	SINGLE-FAMILY HOME	249.58	249.58	1.25	250.82
045-102-120	01	1	-	1.00	SINGLE-FAMILY HOME	249.58	249.58	1.25	250.82
045-102-130	01	1	-	1.00	SINGLE-FAMILY HOME	249.58	249.58	1.25	250.82
045-102-140	01	1	-	1.00	SINGLE-FAMILY HOME	249.58	249.58	1.25	250.82
045-102-150	01	1	-	1.00	SINGLE-FAMILY HOME	249.58	249.58	1.25	250.82
045-102-160	01	1	-	1.00	SINGLE-FAMILY HOME	249.58	249.58	1.25	250.82
045-102-170	01	1	-	1.00	SINGLE-FAMILY HOME	249.58	249.58	1.25	250.82
045-102-180	01	1	-	1.00	SINGLE-FAMILY HOME	249.58	249.58	1.25	250.82
045-102-190	01	1	-	1.00	SINGLE-FAMILY HOME	249.58	249.58	1.25	250.82
045-102-200	01	1	-	1.00	SINGLE-FAMILY HOME	249.58	249.58	1.25	250.82
045-102-240	01	1	-	1.00	SINGLE-FAMILY HOME	249.58	249.58	1.25	250.82
045-102-250	00	-	-	-	N/A	-	-	1.25	0.00
045-102-260	01	1	-	1.00	SINGLE-FAMILY HOME	249.58	249.58	1.25	250.82
045-103-020	01	1	-	1.00	SINGLE-FAMILY HOME	249.58	249.58	-	250.82
045-103-030	01	1	-	1.00	SINGLE-FAMILY HOME	249.58	249.58	1.25	250.82
045-103-070	01	1	-	1.00	SINGLE-FAMILY HOME	249.58	249.58	1.25	250.82
045-103-090	01	1	-	1.00	SINGLE-FAMILY HOME	249.58	249.58	1.25	250.82
045-103-100	01	1	-	1.00	SINGLE-FAMILY HOME	249.58	249.58	1.25	250.82
045-103-110	01	1	-	1.00	SINGLE-FAMILY HOME	249.58	249.58	1.25	250.82
045-103-120	01	1	-	1.00	SINGLE-FAMILY HOME	249.58	249.58	1.25	250.82
045-103-130	01	1	-	1.00	SINGLE-FAMILY HOME	249.58	249.58	1.25	250.82
045-103-140	01	1	-	1.00	SINGLE-FAMILY HOME	249.58	249.58	1.25	250.82
045-111-010	01	1	-	1.00	SINGLE-FAMILY HOME	249.58	249.58	1.25	250.82
045-111-020	01	1	-	1.00	SINGLE-FAMILY HOME	249.58	249.58	1.25	250.82
045-111-030	01	1	-	1.00	SINGLE-FAMILY HOME	249.58	249.58	1.25	250.82
045-111-040	01	1	-	1.00	SINGLE-FAMILY HOME	249.58	249.58	1.25	250.82
045-111-050	01	1	-	1.00	SINGLE-FAMILY HOME	249.58	249.58	1.25	250.82
045-111-060	01	1	-	1.00	SINGLE-FAMILY HOME	249.58	249.58	1.25	250.82
045-111-070	01	1	-	1.00	SINGLE-FAMILY HOME	249.58	249.58	1.25	250.82
045-111-080	01	1	-	1.00	SINGLE-FAMILY HOME	249.58	249.58	1.25	250.82
045-111-090	01	1	-	1.00	SINGLE-FAMILY HOME	249.58	249.58	1.25	250.82
045-111-100	01	1	-	1.00	SINGLE-FAMILY HOME	249.58	249.58	1.25	250.82
045-111-110	01	1	-	1.00	SINGLE-FAMILY HOME	249.58	249.58	1.25	250.82
045-111-120	01	1	-	1.00	SINGLE-FAMILY HOME	249.58	249.58	1.25	250.82
045-111-130	01	1	-	1.00	SINGLE-FAMILY HOME	249.58	249.58	1.25	250.82
045-111-140	01	1	-	1.00	SINGLE-FAMILY HOME	249.58	249.58	1.25	250.82
045-111-150	01	1	-	1.00	SINGLE-FAMILY HOME	249.58	249.58	1.25	250.82
045-111-160	92	2	-	2.00	MULTI-UNIT RESIDENTIAL	174.92	349.84	1.25	351.08
045-111-170	01	1	-	1.00	SINGLE-FAMILY HOME	249.58	249.58	1.25	250.82
045-111-180	01	1	-	1.00	SINGLE-FAMILY HOME	249.58	249.58	1.25	250.82
045-111-190	01	1	-	1.00	SINGLE-FAMILY HOME	249.58	249.58	1.25	250.82
045-111-200	01	1	-	1.00	SINGLE-FAMILY HOME	249.58	249.58	1.25	250.82
045-111-210	01	1	-	1.00	SINGLE-FAMILY HOME	249.58	249.58	1.25	250.82
045-111-220	01	1	-	1.00	SINGLE-FAMILY HOME	249.58	249.58	1.25	250.82
045-111-230	01	1	-	1.00	SINGLE-FAMILY HOME	249.58	249.58	1.25	250.82
045-111-240	01	1	-	1.00	SINGLE-FAMILY HOME	249.58	249.58	1.25	250.82
045-112-010	01	1	-	1.00	SINGLE-FAMILY HOME	249.58	249.58	1.25	250.82
045-112-020	01	1	-	1.00	SINGLE-FAMILY HOME	249.58	249.58	1.25	250.82
045-112-030	01	1	-	1.00	SINGLE-FAMILY HOME	249.58	249.58	1.25	250.82
045-112-040	01	1	-	1.00	SINGLE-FAMILY HOME	249.58	249.58	1.25	250.82
045-112-050	01	1	-	1.00	SINGLE-FAMILY HOME	249.58	249.58	1.25	250.82
045-112-060	01	1	-	1.00	SINGLE-FAMILY HOME	249.58	249.58	1.25	250.82
045-112-070	01	1	-	1.00	SINGLE-FAMILY HOME	249.58	249.58	1.25	250.82
045-112-080	01	1	-	1.00	SINGLE-FAMILY HOME	249.58	249.58	1.25	250.82
045-112-090	01	1	-	1.00	SINGLE-FAMILY HOME	249.58	249.58	1.25	250.82
045-112-100	01	1	-	1.00	SINGLE-FAMILY HOME	249.58	249.58	1.25	250.82
045-112-110	01	1	-	1.00	SINGLE-FAMILY HOME	249.58	249.58	1.25	250.82
045-112-120	01	1	-	1.00	SINGLE-FAMILY HOME	249.58	249.58	1.25	250.82
045-112-130	01	1	-	1.00	SINGLE-FAMILY HOME	249.58	249.58	1.25	250.82
045-112-140	01	1	-	1.00	SINGLE-FAMILY HOME	249.58	249.58	1.25	250.82
045-112-150	01	1	-	1.00	SINGLE-FAMILY HOME	249.58	249.58	1.25	250.82
045-112-160	01	1	-	1.00	SINGLE-FAMILY HOME	249.58	249.58	1.25	250.82
045-112-170	01	1	-	1.00	SINGLE-FAMILY HOME	249.58	249.58	1.25	250.82

City of Belmont
Sewer Treatment Facilities Charges
Fiscal Year 2026/27

APN	County Use Code	Dwelling Units / Rooms / Beds / Students	Building Sq. Ft.	Billing Units	Rate Description	Rate	Sewer Treatment Facility Charge	County Collection Fee	Total Charge (1)
045-112-180	01	1	-	1.00	SINGLE-FAMILY HOME	249.58	249.58	1.25	250.82
045-112-190	01	1	-	1.00	SINGLE-FAMILY HOME	249.58	249.58	1.25	250.82
045-113-010	01	1	-	1.00	SINGLE-FAMILY HOME	249.58	249.58	1.25	250.82
045-113-020	01	1	-	1.00	SINGLE-FAMILY HOME	249.58	249.58	1.25	250.82
045-113-030	01	1	-	1.00	SINGLE-FAMILY HOME	249.58	249.58	1.25	250.82
045-113-040	01	1	-	1.00	SINGLE-FAMILY HOME	249.58	249.58	1.25	250.82
045-113-050	01	1	-	1.00	SINGLE-FAMILY HOME	249.58	249.58	1.25	250.82
045-113-060	01	1	-	1.00	SINGLE-FAMILY HOME	249.58	249.58	1.25	250.82
045-113-070	01	1	-	1.00	SINGLE-FAMILY HOME	249.58	249.58	1.25	250.82
045-113-080	01	1	-	1.00	SINGLE-FAMILY HOME	249.58	249.58	1.25	250.82
045-113-090	01	1	-	1.00	SINGLE-FAMILY HOME	249.58	249.58	1.25	250.82
045-113-100	01	1	-	1.00	SINGLE-FAMILY HOME	249.58	249.58	1.25	250.82
045-113-110	01	1	-	1.00	SINGLE-FAMILY HOME	249.58	249.58	1.25	250.82
045-113-120	01	1	-	1.00	SINGLE-FAMILY HOME	249.58	249.58	1.25	250.82
045-113-130	01	1	-	1.00	SINGLE-FAMILY HOME	249.58	249.58	1.25	250.82
045-113-140	01	1	-	1.00	SINGLE-FAMILY HOME	249.58	249.58	1.25	250.82
045-113-150	01	1	-	1.00	SINGLE-FAMILY HOME	249.58	249.58	1.25	250.82
045-113-160	01	1	-	1.00	SINGLE-FAMILY HOME	249.58	249.58	1.25	250.82
045-113-170	01	1	-	1.00	SINGLE-FAMILY HOME	249.58	249.58	1.25	250.82
045-113-180	01	1	-	1.00	SINGLE-FAMILY HOME	249.58	249.58	1.25	250.82
045-113-190	01	1	-	1.00	SINGLE-FAMILY HOME	249.58	249.58	1.25	250.82
045-113-200	01	1	-	1.00	SINGLE-FAMILY HOME	249.58	249.58	1.25	250.82
045-113-210	71	-	5,125	5.13	CHURCH	65.59	336.14	1.25	337.38
045-113-220	01	1	-	1.00	SINGLE-FAMILY HOME	249.58	249.58	1.25	250.82
045-113-230	01	1	-	1.00	SINGLE-FAMILY HOME	249.58	249.58	1.25	250.82
045-113-240	01	1	-	1.00	SINGLE-FAMILY HOME	249.58	249.58	1.25	250.82
045-113-250	01	1	-	1.00	SINGLE-FAMILY HOME	249.58	249.58	1.25	250.82
045-113-260	01	1	-	1.00	SINGLE-FAMILY HOME	249.58	249.58	1.25	250.82
045-113-270	01	1	-	1.00	SINGLE-FAMILY HOME	249.58	249.58	1.25	250.82
045-113-280	01	1	-	1.00	SINGLE-FAMILY HOME	249.58	249.58	1.25	250.82
045-113-290	01	1	-	1.00	SINGLE-FAMILY HOME	249.58	249.58	1.25	250.82
045-113-300	01	1	-	1.00	SINGLE-FAMILY HOME	249.58	249.58	1.25	250.82
045-113-310	01	1	-	1.00	SINGLE-FAMILY HOME	249.58	249.58	1.25	250.82
045-113-320	01	1	-	1.00	SINGLE-FAMILY HOME	249.58	249.58	1.25	250.82
045-113-330	01	1	-	1.00	SINGLE-FAMILY HOME	249.58	249.58	1.25	250.82
045-113-340	01	1	-	1.00	SINGLE-FAMILY HOME	249.58	249.58	1.25	250.82
045-113-350	01	1	-	1.00	SINGLE-FAMILY HOME	249.58	249.58	1.25	250.82
045-113-360	01	1	-	1.00	SINGLE-FAMILY HOME	249.58	249.58	1.25	250.82
045-114-010	01	1	-	1.00	SINGLE-FAMILY HOME	249.58	249.58	1.25	250.82
045-114-020	01	1	-	1.00	SINGLE-FAMILY HOME	249.58	249.58	1.25	250.82
045-114-030	01	1	-	1.00	SINGLE-FAMILY HOME	249.58	249.58	1.25	250.82
045-114-040	01	1	-	1.00	SINGLE-FAMILY HOME	249.58	249.58	1.25	250.82
045-114-050	01	1	-	1.00	SINGLE-FAMILY HOME	249.58	249.58	1.25	250.82
045-114-060	01	1	-	1.00	SINGLE-FAMILY HOME	249.58	249.58	1.25	250.82
045-114-070	01	1	-	1.00	SINGLE-FAMILY HOME	249.58	249.58	1.25	250.82
045-114-080	01	1	-	1.00	SINGLE-FAMILY HOME	249.58	249.58	1.25	250.82
045-114-090	01	1	-	1.00	SINGLE-FAMILY HOME	249.58	249.58	1.25	250.82
045-114-100	01	1	-	1.00	SINGLE-FAMILY HOME	249.58	249.58	1.25	250.82
045-114-110	01	1	-	1.00	SINGLE-FAMILY HOME	249.58	249.58	1.25	250.82
045-114-120	01	1	-	1.00	SINGLE-FAMILY HOME	249.58	249.58	1.25	250.82
045-114-130	01	1	-	1.00	SINGLE-FAMILY HOME	249.58	249.58	1.25	250.82
045-114-140	01	1	-	1.00	SINGLE-FAMILY HOME	249.58	249.58	1.25	250.82
045-114-150	01	1	-	1.00	SINGLE-FAMILY HOME	249.58	249.58	1.25	250.82
045-114-160	01	1	-	1.00	SINGLE-FAMILY HOME	249.58	249.58	1.25	250.82
045-114-170	01	1	-	1.00	SINGLE-FAMILY HOME	249.58	249.58	1.25	250.82
045-114-180	01	1	-	1.00	SINGLE-FAMILY HOME	249.58	249.58	1.25	250.82
045-114-190	01	1	-	1.00	SINGLE-FAMILY HOME	249.58	249.58	1.25	250.82
045-114-200	01	1	-	1.00	SINGLE-FAMILY HOME	249.58	249.58	1.25	250.82
045-121-010	01	1	-	1.00	SINGLE-FAMILY HOME	249.58	249.58	1.25	250.82
045-121-020	01	1	-	1.00	SINGLE-FAMILY HOME	249.58	249.58	1.25	250.82
045-121-030	01	1	-	1.00	SINGLE-FAMILY HOME	249.58	249.58	1.25	250.82
045-121-040	01	1	-	1.00	SINGLE-FAMILY HOME	249.58	249.58	1.25	250.82
045-121-050	01	1	-	1.00	SINGLE-FAMILY HOME	249.58	249.58	1.25	250.82
045-121-060	01	1	-	1.00	SINGLE-FAMILY HOME	249.58	249.58	1.25	250.82
045-121-070	01	1	-	1.00	SINGLE-FAMILY HOME	249.58	249.58	1.25	250.82

City of Belmont
Sewer Treatment Facilities Charges
Fiscal Year 2026/27

APN	County Use Code	Dwelling Units / Rooms / Beds / Students	Building Sq. Ft.	Billing Units	Rate Description	Rate	Sewer Treatment Facility Charge	County Collection Fee	Total Charge (1)
045-121-080	01	1	-	1.00	SINGLE-FAMILY HOME	249.58	249.58	1.25	250.82
045-121-090	01	1	-	1.00	SINGLE-FAMILY HOME	249.58	249.58	1.25	250.82
045-121-100	01	1	-	1.00	SINGLE-FAMILY HOME	249.58	249.58	1.25	250.82
045-121-110	01	1	-	1.00	SINGLE-FAMILY HOME	249.58	249.58	1.25	250.82
045-121-120	01	1	-	1.00	SINGLE-FAMILY HOME	249.58	249.58	1.25	250.82
045-121-130	01	1	-	1.00	SINGLE-FAMILY HOME	249.58	249.58	1.25	250.82
045-121-140	01	1	-	1.00	SINGLE-FAMILY HOME	249.58	249.58	1.25	250.82
045-121-150	01	1	-	1.00	SINGLE-FAMILY HOME	249.58	249.58	1.25	250.82
045-121-160	01	1	-	1.00	SINGLE-FAMILY HOME	249.58	249.58	1.25	250.82
045-122-010	01	1	-	1.00	SINGLE-FAMILY HOME	249.58	249.58	1.25	250.82
045-122-020	01	1	-	1.00	SINGLE-FAMILY HOME	249.58	249.58	1.25	250.82
045-122-030	01	1	-	1.00	SINGLE-FAMILY HOME	249.58	249.58	1.25	250.82
045-122-040	01	1	-	1.00	SINGLE-FAMILY HOME	249.58	249.58	1.25	250.82
045-122-050	01	1	-	1.00	SINGLE-FAMILY HOME	249.58	249.58	1.25	250.82
045-122-060	01	1	-	1.00	SINGLE-FAMILY HOME	249.58	249.58	1.25	250.82
045-122-070	01	1	-	1.00	SINGLE-FAMILY HOME	249.58	249.58	1.25	250.82
045-122-080	01	1	-	1.00	SINGLE-FAMILY HOME	249.58	249.58	1.25	250.82
045-122-090	01	1	-	1.00	SINGLE-FAMILY HOME	249.58	249.58	1.25	250.82
045-122-100	01	1	-	1.00	SINGLE-FAMILY HOME	249.58	249.58	1.25	250.82
045-122-120	01	1	-	1.00	SINGLE-FAMILY HOME	249.58	249.58	1.25	250.82
045-122-130	01	1	-	1.00	SINGLE-FAMILY HOME	249.58	249.58	1.25	250.82
045-122-140	01	1	-	1.00	SINGLE-FAMILY HOME	249.58	249.58	1.25	250.82
045-122-150	01	1	-	1.00	SINGLE-FAMILY HOME	249.58	249.58	1.25	250.82
045-122-160	01	1	-	1.00	SINGLE-FAMILY HOME	249.58	249.58	1.25	250.82
045-122-170	01	1	-	1.00	SINGLE-FAMILY HOME	249.58	249.58	1.25	250.82
045-122-180	69	-	-	-	N/A - GOV'T OWNED	-	-	1.25	0.00
045-122-190	72	-	44,378	44.38	SCHOOL	163.69	7,264.23	1.25	7,265.48
045-131-010	01	1	-	1.00	SINGLE-FAMILY HOME	249.58	249.58	-	250.82
045-131-020	01	1	-	1.00	SINGLE-FAMILY HOME	249.58	249.58	1.25	250.82
045-131-030	01	1	-	1.00	SINGLE-FAMILY HOME	249.58	249.58	1.25	250.82
045-131-110	01	1	-	1.00	SINGLE-FAMILY HOME	249.58	249.58	1.25	250.82
045-131-120	01	1	-	1.00	SINGLE-FAMILY HOME	249.58	249.58	1.25	250.82
045-131-130	01	1	-	1.00	SINGLE-FAMILY HOME	249.58	249.58	1.25	250.82
045-132-010	01	1	-	1.00	SINGLE-FAMILY HOME	249.58	249.58	1.25	250.82
045-132-020	01	1	-	1.00	SINGLE-FAMILY HOME	249.58	249.58	1.25	250.82
045-132-030	01	1	-	1.00	SINGLE-FAMILY HOME	249.58	249.58	1.25	250.82
045-132-040	01	1	-	1.00	SINGLE-FAMILY HOME	249.58	249.58	1.25	250.82
045-132-070	01	1	-	1.00	SINGLE-FAMILY HOME	249.58	249.58	1.25	250.82
045-132-080	01	1	-	1.00	SINGLE-FAMILY HOME	249.58	249.58	1.25	250.82
045-132-110	01	1	-	1.00	SINGLE-FAMILY HOME	249.58	249.58	1.25	250.82
045-132-120	01	1	-	1.00	SINGLE-FAMILY HOME	249.58	249.58	1.25	250.82
045-132-130	01	1	-	1.00	SINGLE-FAMILY HOME	249.58	249.58	1.25	250.82
045-132-140	01	1	-	1.00	SINGLE-FAMILY HOME	249.58	249.58	1.25	250.82
045-132-150	01	1	-	1.00	SINGLE-FAMILY HOME	249.58	249.58	1.25	250.82
045-132-160	01	1	-	1.00	SINGLE-FAMILY HOME	249.58	249.58	1.25	250.82
045-132-170	01	1	-	1.00	SINGLE-FAMILY HOME	249.58	249.58	1.25	250.82
045-132-180	01	1	-	1.00	SINGLE-FAMILY HOME	249.58	249.58	1.25	250.82
045-132-190	01	1	-	1.00	SINGLE-FAMILY HOME	249.58	249.58	1.25	250.82
045-132-200	01	1	-	1.00	SINGLE-FAMILY HOME	249.58	249.58	1.25	250.82
045-132-210	01	1	-	1.00	SINGLE-FAMILY HOME	249.58	249.58	1.25	250.82
045-132-220	01	1	-	1.00	SINGLE-FAMILY HOME	249.58	249.58	1.25	250.82
045-132-230	01	1	-	1.00	SINGLE-FAMILY HOME	249.58	249.58	1.25	250.82
045-132-240	01	1	-	1.00	SINGLE-FAMILY HOME	249.58	249.58	1.25	250.82
045-132-250	01	1	-	1.00	SINGLE-FAMILY HOME	249.58	249.58	1.25	250.82
045-132-270	01	1	-	1.00	SINGLE-FAMILY HOME	249.58	249.58	1.25	250.82
045-132-280	01	1	-	1.00	SINGLE-FAMILY HOME	249.58	249.58	1.25	250.82
045-132-290	01	1	-	1.00	SINGLE-FAMILY HOME	249.58	249.58	1.25	250.82
045-132-300	01	1	-	1.00	SINGLE-FAMILY HOME	249.58	249.58	1.25	250.82
045-133-010	01	1	-	1.00	SINGLE-FAMILY HOME	249.58	249.58	1.25	250.82
045-133-020	01	1	-	1.00	SINGLE-FAMILY HOME	249.58	249.58	1.25	250.82
045-133-030	01	1	-	1.00	SINGLE-FAMILY HOME	249.58	249.58	1.25	250.82
045-133-040	01	1	-	1.00	SINGLE-FAMILY HOME	249.58	249.58	1.25	250.82
045-133-050	01	1	-	1.00	SINGLE-FAMILY HOME	249.58	249.58	1.25	250.82
045-133-060	01	1	-	1.00	SINGLE-FAMILY HOME	249.58	249.58	1.25	250.82
045-133-070	01	1	-	1.00	SINGLE-FAMILY HOME	249.58	249.58	1.25	250.82

City of Belmont
Sewer Treatment Facilities Charges
Fiscal Year 2026/27

APN	County Use Code	Dwelling Units / Rooms / Beds / Students	Building Sq. Ft.	Billing Units	Rate Description	Rate	Sewer Treatment Facility Charge	County Collection Fee	Total Charge (1)
045-134-010	01	1	-	1.00	SINGLE-FAMILY HOME	249.58	249.58	1.25	250.82
045-134-020	01	1	-	1.00	SINGLE-FAMILY HOME	249.58	249.58	1.25	250.82
045-134-030	01	1	-	1.00	SINGLE-FAMILY HOME	249.58	249.58	1.25	250.82
045-134-040	01	1	-	1.00	SINGLE-FAMILY HOME	249.58	249.58	1.25	250.82
045-134-050	01	1	-	1.00	SINGLE-FAMILY HOME	249.58	249.58	1.25	250.82
045-134-060	01	1	-	1.00	SINGLE-FAMILY HOME	249.58	249.58	1.25	250.82
045-134-070	01	1	-	1.00	SINGLE-FAMILY HOME	249.58	249.58	1.25	250.82
045-134-080	01	1	-	1.00	SINGLE-FAMILY HOME	249.58	249.58	1.25	250.82
045-134-090	01	1	-	1.00	SINGLE-FAMILY HOME	249.58	249.58	1.25	250.82
045-134-100	01	1	-	1.00	SINGLE-FAMILY HOME	249.58	249.58	1.25	250.82
045-134-110	01	1	-	1.00	SINGLE-FAMILY HOME	249.58	249.58	1.25	250.82
045-134-120	01	1	-	1.00	SINGLE-FAMILY HOME	249.58	249.58	1.25	250.82
045-134-130	01	1	-	1.00	SINGLE-FAMILY HOME	249.58	249.58	1.25	250.82
045-134-140	01	1	-	1.00	SINGLE-FAMILY HOME	249.58	249.58	1.25	250.82
045-134-150	01	1	-	1.00	SINGLE-FAMILY HOME	249.58	249.58	1.25	250.82
045-134-160	01	1	-	1.00	SINGLE-FAMILY HOME	249.58	249.58	1.25	250.82
045-134-170	01	1	-	1.00	SINGLE-FAMILY HOME	249.58	249.58	1.25	250.82
045-134-180	01	1	-	1.00	SINGLE-FAMILY HOME	249.58	249.58	1.25	250.82
045-134-190	01	1	-	1.00	SINGLE-FAMILY HOME	249.58	249.58	1.25	250.82
045-134-200	01	1	-	1.00	SINGLE-FAMILY HOME	249.58	249.58	1.25	250.82
045-140-020	01	1	-	1.00	SINGLE-FAMILY HOME	249.58	249.58	1.25	250.82
045-140-030	01	1	-	1.00	SINGLE-FAMILY HOME	249.58	249.58	1.25	250.82
045-140-040	01	1	-	1.00	SINGLE-FAMILY HOME	249.58	249.58	1.25	250.82
045-140-050	01	1	-	1.00	SINGLE-FAMILY HOME	249.58	249.58	1.25	250.82
045-140-060	01	1	-	1.00	SINGLE-FAMILY HOME	249.58	249.58	1.25	250.82
045-140-070	01	1	-	1.00	SINGLE-FAMILY HOME	249.58	249.58	1.25	250.82
045-140-080	01	1	-	1.00	SINGLE-FAMILY HOME	249.58	249.58	1.25	250.82
045-140-100	91	2	-	2.00	MULTI-UNIT RESIDENTIAL	174.92	349.84	1.25	351.08
045-140-130	01	1	-	1.00	SINGLE-FAMILY HOME	249.58	249.58	1.25	250.82
045-140-140	01	1	-	1.00	SINGLE-FAMILY HOME	249.58	249.58	1.25	250.82
045-140-150	01	1	-	1.00	SINGLE-FAMILY HOME	249.58	249.58	1.25	250.82
045-140-160	01	1	-	1.00	SINGLE-FAMILY HOME	249.58	249.58	1.25	250.82
045-140-170	01	1	-	1.00	SINGLE-FAMILY HOME	249.58	249.58	1.25	250.82
045-140-180	01	1	-	1.00	SINGLE-FAMILY HOME	249.58	249.58	1.25	250.82
045-140-190	01	1	-	1.00	SINGLE-FAMILY HOME	249.58	249.58	1.25	250.82
045-140-200	01	1	-	1.00	SINGLE-FAMILY HOME	249.58	249.58	1.25	250.82
045-140-210	01	1	-	1.00	SINGLE-FAMILY HOME	249.58	249.58	1.25	250.82
045-140-220	01	1	-	1.00	SINGLE-FAMILY HOME	249.58	249.58	1.25	250.82
045-140-230	01	1	-	1.00	SINGLE-FAMILY HOME	249.58	249.58	1.25	250.82
045-140-240	01	1	-	1.00	SINGLE-FAMILY HOME	249.58	249.58	1.25	250.82
045-140-260	01	1	-	1.00	SINGLE-FAMILY HOME	249.58	249.58	1.25	250.82
045-140-270	01	1	-	1.00	SINGLE-FAMILY HOME	249.58	249.58	1.25	250.82
045-140-280	01	1	-	1.00	SINGLE-FAMILY HOME	249.58	249.58	1.25	250.82
045-140-290	01	1	-	1.00	SINGLE-FAMILY HOME	249.58	249.58	1.25	250.82
045-140-330	01	1	-	1.00	SINGLE-FAMILY HOME	249.58	249.58	1.25	250.82
045-140-340	01	1	-	1.00	SINGLE-FAMILY HOME	249.58	249.58	1.25	250.82
045-140-350	01	1	-	1.00	SINGLE-FAMILY HOME	249.58	249.58	1.25	250.82
045-140-360	01	1	-	1.00	SINGLE-FAMILY HOME	249.58	249.58	1.25	250.82
045-140-370	01	1	-	1.00	SINGLE-FAMILY HOME	249.58	249.58	1.25	250.82
045-140-380	01	1	-	1.00	SINGLE-FAMILY HOME	249.58	249.58	1.25	250.82
045-140-390	01	1	-	1.00	SINGLE-FAMILY HOME	249.58	249.58	1.25	250.82
045-140-400	05	19	-	19.00	MULTI-UNIT RESIDENTIAL	174.92	3,323.48	1.25	3,324.72
045-140-410	00	-	-	-	N/A	-	-	1.25	0.00
045-140-420	01	1	-	1.00	SINGLE-FAMILY HOME	249.58	249.58	1.25	250.82
045-140-430	01	1	-	1.00	SINGLE-FAMILY HOME	249.58	249.58	-	250.82
045-140-440	01	1	-	1.00	SINGLE-FAMILY HOME	249.58	249.58	1.25	250.82
045-140-450	01	1	-	1.00	SINGLE-FAMILY HOME	249.58	249.58	1.25	250.82
045-140-460	01	1	-	1.00	SINGLE-FAMILY HOME	249.58	249.58	1.25	250.82
045-140-470	01	1	-	1.00	SINGLE-FAMILY HOME	249.58	249.58	1.25	250.82
045-140-480	01	1	-	1.00	SINGLE-FAMILY HOME	249.58	249.58	1.25	250.82
045-140-490	01	1	-	1.00	SINGLE-FAMILY HOME	249.58	249.58	1.25	250.82
045-151-040	01	1	-	1.00	SINGLE-FAMILY HOME	249.58	249.58	1.25	250.82
045-151-050	01	1	-	1.00	SINGLE-FAMILY HOME	249.58	249.58	1.25	250.82
045-151-080	01	1	-	1.00	SINGLE-FAMILY HOME	249.58	249.58	1.25	250.82
045-151-090	01	1	-	1.00	SINGLE-FAMILY HOME	249.58	249.58	1.25	250.82

City of Belmont
Sewer Treatment Facilities Charges
Fiscal Year 2026/27

APN	County Use Code	Dwelling Units / Rooms / Beds / Students	Building Sq. Ft.	Billing Units	Rate Description	Rate	Sewer Treatment Facility Charge	County Collection Fee	Total Charge (1)
045-151-100	01	1	-	1.00	SINGLE-FAMILY HOME	249.58	249.58	1.25	250.82
045-151-110	01	1	-	1.00	SINGLE-FAMILY HOME	249.58	249.58	1.25	250.82
045-151-120	92	2	-	2.00	MULTI-UNIT RESIDENTIAL	174.92	349.84	1.25	351.08
045-151-130	01	2	-	2.00	MULTI-UNIT RESIDENTIAL	174.92	349.84	1.25	351.08
045-151-140	01	1	-	1.00	SINGLE-FAMILY HOME	249.58	249.58	1.25	250.82
045-151-170	01	1	-	1.00	SINGLE-FAMILY HOME	249.58	249.58	1.25	250.82
045-151-180	01	1	-	1.00	SINGLE-FAMILY HOME	249.58	249.58	1.25	250.82
045-151-190	01	1	-	1.00	SINGLE-FAMILY HOME	249.58	249.58	1.25	250.82
045-151-230	01	1	-	1.00	SINGLE-FAMILY HOME	249.58	249.58	1.25	250.82
045-151-240	01	1	-	1.00	SINGLE-FAMILY HOME	249.58	249.58	1.25	250.82
045-151-270	01	1	-	1.00	SINGLE-FAMILY HOME	249.58	249.58	1.25	250.82
045-151-280	01	1	-	1.00	SINGLE-FAMILY HOME	249.58	249.58	1.25	250.82
045-151-310	01	1	-	1.00	SINGLE-FAMILY HOME	249.58	249.58	1.25	250.82
045-151-320	01	1	-	1.00	SINGLE-FAMILY HOME	249.58	249.58	1.25	250.82
045-151-340	01	1	-	1.00	SINGLE-FAMILY HOME	249.58	249.58	1.25	250.82
045-151-350	00	-	-	-	N/A	-	-	1.25	0.00
045-151-360	01	1	-	1.00	SINGLE-FAMILY HOME	249.58	249.58	1.25	250.82
045-151-370	01	1	-	1.00	SINGLE-FAMILY HOME	249.58	249.58	-	250.82
045-151-380	01	1	-	1.00	SINGLE-FAMILY HOME	249.58	249.58	1.25	250.82
045-151-390	01	1	-	1.00	SINGLE-FAMILY HOME	249.58	249.58	1.25	250.82
045-152-030	01	1	-	1.00	SINGLE-FAMILY HOME	249.58	249.58	1.25	250.82
045-152-070	01	1	-	1.00	SINGLE-FAMILY HOME	249.58	249.58	1.25	250.82
045-152-080	01	1	-	1.00	SINGLE-FAMILY HOME	249.58	249.58	1.25	250.82
045-152-090	01	1	-	1.00	SINGLE-FAMILY HOME	249.58	249.58	1.25	250.82
045-152-100	02	2	-	2.00	MULTI-UNIT RESIDENTIAL	174.92	349.84	1.25	351.08
045-152-110	05	5	-	5.00	MULTI-UNIT RESIDENTIAL	174.92	874.60	1.25	875.84
045-152-120	00	-	-	-	N/A	-	-	1.25	0.00
045-152-310	05	9	-	9.00	MULTI-UNIT RESIDENTIAL	174.92	1,574.28	1.25	1,575.52
045-152-350	01	1	-	1.00	SINGLE-FAMILY HOME	249.58	249.58	-	250.82
045-152-370	11	-	6,552	6.55	STORE	137.53	901.09	1.25	902.34
045-152-380	11	-	2,096	2.10	STORE	137.53	288.26	1.25	289.50
045-152-460	05	10	-	10.00	MULTI-UNIT RESIDENTIAL	174.92	1,749.20	1.25	1,750.44
045-152-490	05	19	-	19.00	MULTI-UNIT RESIDENTIAL	174.92	3,323.48	1.25	3,324.72
045-152-510	05	6	-	6.00	MULTI-UNIT RESIDENTIAL	174.92	1,049.52	1.25	1,050.76
045-152-520	05	30	-	30.00	MULTI-UNIT RESIDENTIAL	174.92	5,247.60	1.25	5,248.84
045-152-540	75	17	-	17.00	CONVALESCENT HOME	152.24	2,588.08	1.25	2,589.32
045-152-550	01	1	-	1.00	SINGLE-FAMILY HOME	249.58	249.58	1.25	250.82
045-152-560	12	-	8,368	8.37	STORE	137.53	1,150.85	1.25	1,152.10
045-152-570	75	65	-	65.00	CONVALESCENT HOME	152.24	9,895.60	1.25	9,896.84
045-152-600	00	-	-	-	N/A	-	-	1.25	0.00
045-152-610	00	-	-	-	N/A	-	-	1.25	0.00
045-152-620	00	-	-	-	N/A	-	-	-	0.00
045-152-630	00	-	-	-	N/A	-	-	-	0.00
045-152-640	00	-	-	-	N/A	-	-	-	0.00
045-152-650	00	-	-	-	N/A	-	-	-	0.00
045-152-660	00	-	-	-	N/A	-	-	-	0.00
045-152-670	00	-	-	-	N/A	-	-	-	0.00
045-152-700	00	-	-	-	N/A	-	-	-	0.00
045-152-710	01	1	-	1.00	SINGLE-FAMILY HOME	249.58	249.58	-	250.82
045-161-010	92	2	-	2.00	MULTI-UNIT RESIDENTIAL	174.92	349.84	-	351.08
045-161-020	01	1	-	1.00	SINGLE-FAMILY HOME	249.58	249.58	1.25	250.82
045-161-040	01	1	-	1.00	SINGLE-FAMILY HOME	249.58	249.58	1.25	250.82
045-161-050	92	2	-	2.00	MULTI-UNIT RESIDENTIAL	174.92	349.84	1.25	351.08
045-161-060	03	3	-	3.00	MULTI-UNIT RESIDENTIAL	174.92	524.76	1.25	526.00
045-161-070	02	2	-	2.00	MULTI-UNIT RESIDENTIAL	174.92	349.84	1.25	351.08
045-161-080	03	3	-	3.00	MULTI-UNIT RESIDENTIAL	174.92	524.76	1.25	526.00
045-161-090	04	4	-	4.00	MULTI-UNIT RESIDENTIAL	174.92	699.68	1.25	700.92
045-161-100	01	1	-	1.00	SINGLE-FAMILY HOME	249.58	249.58	1.25	250.82
045-161-110	03	3	-	3.00	MULTI-UNIT RESIDENTIAL	174.92	524.76	1.25	526.00
045-161-120	03	3	-	3.00	MULTI-UNIT RESIDENTIAL	174.92	524.76	1.25	526.00
045-161-130	01	1	-	1.00	SINGLE-FAMILY HOME	249.58	249.58	1.25	250.82
045-161-140	01	1	-	1.00	SINGLE-FAMILY HOME	249.58	249.58	1.25	250.82
045-161-150	03	3	-	3.00	MULTI-UNIT RESIDENTIAL	174.92	524.76	1.25	526.00
045-161-160	03	3	-	3.00	MULTI-UNIT RESIDENTIAL	174.92	524.76	1.25	526.00
045-161-170	04	4	-	4.00	MULTI-UNIT RESIDENTIAL	174.92	699.68	1.25	700.92

City of Belmont
Sewer Treatment Facilities Charges
Fiscal Year 2026/27

APN	County Use Code	Dwelling Units / Rooms / Beds / Students	Building Sq. Ft.	Billing Units	Rate Description	Rate	Sewer Treatment Facility Charge	County Collection Fee	Total Charge (1)
045-161-180	03	3	-	3.00	MULTI-UNIT RESIDENTIAL	174.92	524.76	1.25	526.00
045-161-190	03	3	-	3.00	MULTI-UNIT RESIDENTIAL	174.92	524.76	1.25	526.00
045-162-020	01	1	-	1.00	SINGLE-FAMILY HOME	249.58	249.58	1.25	250.82
045-162-060	11	-	4,092	4.09	STORE	137.53	562.77	1.25	564.02
045-162-070	18	-	-	-	N/A - GOV'T OWNED	-	-	1.25	0.00
045-162-080	12	-	-	-	N/A - GOV'T OWNED	-	-	1.25	0.00
045-162-090	11	-	-	-	N/A - GOV'T OWNED	-	-	-	0.00
045-162-100	02	2	-	2.00	MULTI-UNIT RESIDENTIAL	174.92	349.84	-	351.08
045-162-110	02	2	-	2.00	MULTI-UNIT RESIDENTIAL	174.92	349.84	-	351.08
045-162-140	01	1	-	1.00	SINGLE-FAMILY HOME	249.58	249.58	1.25	250.82
045-162-160	11	-	1,044	1.04	STORE	137.53	143.58	1.25	144.82
045-162-170	03	3	-	3.00	MULTI-UNIT RESIDENTIAL	174.92	524.76	1.25	526.00
045-162-180	05	13	-	13.00	MULTI-UNIT RESIDENTIAL	174.92	2,273.96	1.25	2,275.20
045-162-240	18	-	2,308	2.31	OFFICE BUILDING	89.23	205.94	1.25	207.18
045-162-250	02	2	-	2.00	MULTI-UNIT RESIDENTIAL	174.92	349.84	1.25	351.08
045-162-260	02	2	-	2.00	MULTI-UNIT RESIDENTIAL	174.92	349.84	1.25	351.08
045-163-050	05	8	-	8.00	MULTI-UNIT RESIDENTIAL	174.92	1,399.36	1.25	1,400.60
045-163-060	11	-	5,122	5.12	STORE	137.53	704.42	1.25	705.66
045-163-070	00	-	-	-	N/A - GOV'T OWNED	-	-	1.25	0.00
045-163-080	11	-	6,277	6.28	STORE	137.53	863.27	1.25	864.52
045-163-140	05	8	-	8.00	MULTI-UNIT RESIDENTIAL	174.92	1,399.36	-	1,400.60
045-163-150	05	8	-	8.00	MULTI-UNIT RESIDENTIAL	174.92	1,399.36	1.25	1,400.60
045-163-210	16	-	24,659	24.66	SHOPPING CENTER	553.33	13,644.56	1.25	13,645.80
045-163-230	05	26	-	26.00	MULTI-UNIT RESIDENTIAL	174.92	4,547.92	1.25	4,549.16
045-163-240	11	-	6,040	6.04	STORE	137.53	830.68	1.25	831.92
045-164-030	11	-	5,500	5.50	STORE	137.53	756.41	1.25	757.66
045-165-010	27	-	-	-	N/A - PARKING LOT	-	-	1.25	0.00
045-165-020	85	-	-	-	N/A - GOV'T OWNED	-	-	1.25	0.00
045-170-080	69	-	-	-	N/A - GOV'T OWNED	-	-	-	0.00
045-181-010	11	-	2,974	2.97	STORE	137.53	409.01	-	410.26
045-181-090	05	5	-	5.00	MULTI-UNIT RESIDENTIAL	174.92	874.60	-	875.84
045-181-100	91	2	-	2.00	MULTI-UNIT RESIDENTIAL	174.92	349.84	1.25	351.08
045-181-160	11	-	2,765	2.77	STORE	137.53	380.27	1.25	381.52
045-181-170	23	-	6,250	6.25	BANK, CREDIT UNION	161.69	1,010.56	1.25	1,011.80
045-181-230	27	-	-	-	N/A - GOV'T OWNED	-	-	1.25	0.00
045-181-250	69	-	-	-	N/A - GOV'T OWNED	-	-	1.25	0.00
045-181-260	18	-	-	-	N/A - GOV'T OWNED	-	-	-	0.00
045-181-280	18	-	-	-	N/A - GOV'T OWNED	-	-	-	0.00
045-181-290	19	-	3,976	3.98	MEDICAL, DENTAL, VETERINARY	276.30	1,098.56	-	1,099.80
045-181-300	01	1	-	1.00	SINGLE-FAMILY HOME	249.58	249.58	-	250.82
045-181-310	01	1	-	1.00	SINGLE-FAMILY HOME	249.58	249.58	1.25	250.82
045-181-320	01	1	-	1.00	SINGLE-FAMILY HOME	249.58	249.58	1.25	250.82
045-181-330	01	1	-	1.00	SINGLE-FAMILY HOME	249.58	249.58	1.25	250.82
045-181-340	01	1	-	1.00	SINGLE-FAMILY HOME	249.58	249.58	1.25	250.82
045-181-360	01	1	-	1.00	SINGLE-FAMILY HOME	249.58	249.58	1.25	250.82
045-182-010	25	-	1,118	1.12	GAS STATION	284.52	318.09	1.25	319.34
045-182-020	11	-	3,565	3.57	STORE	137.53	490.29	1.25	491.54
045-182-030	27	-	-	-	N/A - PARKING LOT	-	-	1.25	0.00
045-182-040	18	-	4,352	4.35	OFFICE BUILDING	89.23	388.32	1.25	389.56
045-182-200	12	-	-	-	N/A - PARKING LOT	-	-	-	0.00
045-182-210	12	-	9,600	9.60	STORE	137.53	1,320.28	1.25	1,321.52
045-182-220	01	-	-	-	N/A - GOV'T OWNED	-	-	-	0.00
045-182-250	16	-	15,161	15.16	SHOPPING CENTER	553.33	8,389.03	1.25	8,390.28
045-182-260	00	-	-	-	N/A - GOV'T OWNED	-	-	-	0.00
045-182-270	12	-	4,441	4.44	STORE	137.53	610.77	1.25	612.02
045-183-070	27	-	-	-	N/A - PARKING LOT	-	-	-	0.00
045-183-100	14	-	42,032	42.03	SUPERMARKET	571.01	24,000.69	1.25	24,001.94
045-184-020	01	1	-	1.00	SINGLE-FAMILY HOME	249.58	249.58	-	250.82
045-184-030	01	1	-	1.00	SINGLE-FAMILY HOME	249.58	249.58	1.25	250.82
045-184-040	01	1	-	1.00	SINGLE-FAMILY HOME	249.58	249.58	1.25	250.82
045-184-050	01	1	-	1.00	SINGLE-FAMILY HOME	249.58	249.58	1.25	250.82
045-184-070	91	2	-	2.00	MULTI-UNIT RESIDENTIAL	174.92	349.84	1.25	351.08
045-184-110	01	1	-	1.00	SINGLE-FAMILY HOME	249.58	249.58	1.25	250.82
045-184-120	11	-	1,500	1.50	STORE	137.53	206.29	1.25	207.54
045-184-130	18	-	5,605	5.61	OFFICE BUILDING	89.23	500.13	1.25	501.38

City of Belmont
Sewer Treatment Facilities Charges
Fiscal Year 2026/27

APN	County Use Code	Dwelling Units / Rooms / Beds / Students	Building Sq. Ft.	Billing Units	Rate Description	Rate	Sewer Treatment Facility Charge	County Collection Fee	Total Charge (1)
045-184-140	91	2	-	2.00	MULTI-UNIT RESIDENTIAL	174.92	349.84	1.25	351.08
045-185-010	27	-	-	-	N/A - PARKING LOT	-	-	1.25	0.00
045-185-020	27	-	-	-	N/A - PARKING LOT	-	-	1.25	0.00
045-185-060	11	-	6,380	6.38	STORE	137.53	877.44	-	878.68
045-185-070	27	-	-	-	N/A - PARKING LOT	-	-	-	0.00
045-185-090	16	-	8,076	8.08	SHOPPING CENTER	553.33	4,468.69	1.25	4,469.94
045-185-100	27	-	-	-	N/A - PARKING LOT	-	-	-	0.00
045-186-010	27	-	-	-	N/A - GOV'T OWNED	-	-	1.25	0.00
045-190-020	01	1	-	1.00	SINGLE-FAMILY HOME	249.58	249.58	-	250.82
045-190-050	75	69	-	69.00	CONVALESCENT HOME	152.24	10,504.56	-	10,505.80
045-201-010	01	1	-	1.00	SINGLE-FAMILY HOME	249.58	249.58	1.25	250.82
045-201-040	01	1	-	1.00	SINGLE-FAMILY HOME	249.58	249.58	1.25	250.82
045-201-080	01	1	-	1.00	SINGLE-FAMILY HOME	249.58	249.58	1.25	250.82
045-201-090	01	1	-	1.00	SINGLE-FAMILY HOME	249.58	249.58	1.25	250.82
045-201-100	01	1	-	1.00	SINGLE-FAMILY HOME	249.58	249.58	1.25	250.82
045-201-110	01	1	-	1.00	SINGLE-FAMILY HOME	249.58	249.58	1.25	250.82
045-201-120	01	1	-	1.00	SINGLE-FAMILY HOME	249.58	249.58	1.25	250.82
045-201-140	01	1	-	1.00	SINGLE-FAMILY HOME	249.58	249.58	1.25	250.82
045-201-160	01	1	-	1.00	SINGLE-FAMILY HOME	249.58	249.58	1.25	250.82
045-201-170	01	1	-	1.00	SINGLE-FAMILY HOME	249.58	249.58	1.25	250.82
045-201-180	01	1	-	1.00	SINGLE-FAMILY HOME	249.58	249.58	1.25	250.82
045-201-200	01	1	-	1.00	SINGLE-FAMILY HOME	249.58	249.58	1.25	250.82
045-201-210	01	1	-	1.00	SINGLE-FAMILY HOME	249.58	249.58	1.25	250.82
045-201-240	00	-	-	-	N/A	-	-	1.25	0.00
045-201-260	01	1	-	1.00	SINGLE-FAMILY HOME	249.58	249.58	1.25	250.82
045-201-270	01	1	2,864	1.00	SINGLE-FAMILY HOME	249.58	249.58	-	250.82
045-201-280	01	1	-	1.00	SINGLE-FAMILY HOME	249.58	249.58	1.25	250.82
045-201-290	01	1	3,096	1.00	SINGLE-FAMILY HOME	249.58	249.58	1.25	250.82
045-202-030	01	1	-	1.00	SINGLE-FAMILY HOME	249.58	249.58	1.25	250.82
045-202-040	01	1	-	1.00	SINGLE-FAMILY HOME	249.58	249.58	1.25	250.82
045-202-120	01	1	-	1.00	SINGLE-FAMILY HOME	249.58	249.58	1.25	250.82
045-202-130	01	1	-	1.00	SINGLE-FAMILY HOME	249.58	249.58	1.25	250.82
045-202-190	01	1	-	1.00	SINGLE-FAMILY HOME	249.58	249.58	1.25	250.82
045-202-200	01	1	-	1.00	SINGLE-FAMILY HOME	249.58	249.58	1.25	250.82
045-202-220	01	1	-	1.00	SINGLE-FAMILY HOME	249.58	249.58	1.25	250.82
045-202-230	01	1	-	1.00	SINGLE-FAMILY HOME	249.58	249.58	1.25	250.82
045-202-250	01	1	-	1.00	SINGLE-FAMILY HOME	249.58	249.58	1.25	250.82
045-202-260	01	1	-	1.00	SINGLE-FAMILY HOME	249.58	249.58	1.25	250.82
045-202-270	01	1	-	1.00	SINGLE-FAMILY HOME	249.58	249.58	1.25	250.82
045-202-280	01	1	-	1.00	SINGLE-FAMILY HOME	249.58	249.58	1.25	250.82
045-202-300	01	1	-	1.00	SINGLE-FAMILY HOME	249.58	249.58	1.25	250.82
045-202-310	01	1	-	1.00	SINGLE-FAMILY HOME	249.58	249.58	1.25	250.82
045-202-320	01	1	-	1.00	SINGLE-FAMILY HOME	249.58	249.58	1.25	250.82
045-202-330	01	1	-	1.00	SINGLE-FAMILY HOME	249.58	249.58	1.25	250.82
045-202-350	01	1	-	1.00	SINGLE-FAMILY HOME	249.58	249.58	1.25	250.82
045-202-360	01	1	-	1.00	SINGLE-FAMILY HOME	249.58	249.58	1.25	250.82
045-202-370	01	1	-	1.00	SINGLE-FAMILY HOME	249.58	249.58	1.25	250.82
045-202-400	01	1	-	1.00	SINGLE-FAMILY HOME	249.58	249.58	1.25	250.82
045-202-410	01	1	-	1.00	SINGLE-FAMILY HOME	249.58	249.58	1.25	250.82
045-202-420	01	1	-	1.00	SINGLE-FAMILY HOME	249.58	249.58	1.25	250.82
045-202-430	01	1	-	1.00	SINGLE-FAMILY HOME	249.58	249.58	1.25	250.82
045-202-440	01	1	-	1.00	SINGLE-FAMILY HOME	249.58	249.58	1.25	250.82
045-202-450	01	1	-	1.00	SINGLE-FAMILY HOME	249.58	249.58	1.25	250.82
045-202-460	01	1	-	1.00	SINGLE-FAMILY HOME	249.58	249.58	1.25	250.82
045-202-480	01	1	-	1.00	SINGLE-FAMILY HOME	249.58	249.58	1.25	250.82
045-202-500	01	1	-	1.00	SINGLE-FAMILY HOME	249.58	249.58	1.25	250.82
045-202-510	01	1	-	1.00	SINGLE-FAMILY HOME	249.58	249.58	1.25	250.82
045-202-520	01	1	-	1.00	SINGLE-FAMILY HOME	249.58	249.58	1.25	250.82
045-203-010	01	1	-	1.00	SINGLE-FAMILY HOME	249.58	249.58	1.25	250.82
045-203-020	01	1	-	1.00	SINGLE-FAMILY HOME	249.58	249.58	1.25	250.82
045-203-030	01	1	-	1.00	SINGLE-FAMILY HOME	249.58	249.58	1.25	250.82
045-203-040	01	1	-	1.00	SINGLE-FAMILY HOME	249.58	249.58	1.25	250.82
045-204-040	00	-	-	-	N/A	-	-	1.25	0.00
045-204-090	01	1	-	1.00	SINGLE-FAMILY HOME	249.58	249.58	1.25	250.82
045-204-130	01	1	-	1.00	SINGLE-FAMILY HOME	249.58	249.58	-	250.82

City of Belmont
Sewer Treatment Facilities Charges
Fiscal Year 2026/27

APN	County Use Code	Dwelling Units / Rooms / Beds / Students	Building Sq. Ft.	Billing Units	Rate Description	Rate	Sewer Treatment Facility Charge	County Collection Fee	Total Charge (1)
045-204-210	01	1	-	1.00	SINGLE-FAMILY HOME	249.58	249.58	1.25	250.82
045-204-220	01	1	-	1.00	SINGLE-FAMILY HOME	249.58	249.58	1.25	250.82
045-204-230	01	1	-	1.00	SINGLE-FAMILY HOME	249.58	249.58	1.25	250.82
045-204-240	01	1	-	1.00	SINGLE-FAMILY HOME	249.58	249.58	1.25	250.82
045-211-030	01	1	-	1.00	SINGLE-FAMILY HOME	249.58	249.58	1.25	250.82
045-211-040	01	1	-	1.00	SINGLE-FAMILY HOME	249.58	249.58	1.25	250.82
045-211-050	01	1	-	1.00	SINGLE-FAMILY HOME	249.58	249.58	1.25	250.82
045-211-060	01	1	-	1.00	SINGLE-FAMILY HOME	249.58	249.58	1.25	250.82
045-211-070	01	1	-	1.00	SINGLE-FAMILY HOME	249.58	249.58	1.25	250.82
045-211-080	01	1	-	1.00	SINGLE-FAMILY HOME	249.58	249.58	1.25	250.82
045-211-090	01	1	-	1.00	SINGLE-FAMILY HOME	249.58	249.58	1.25	250.82
045-211-100	01	1	-	1.00	SINGLE-FAMILY HOME	249.58	249.58	1.25	250.82
045-211-110	01	1	-	1.00	SINGLE-FAMILY HOME	249.58	249.58	1.25	250.82
045-211-120	01	1	-	1.00	SINGLE-FAMILY HOME	249.58	249.58	1.25	250.82
045-211-130	01	1	-	1.00	SINGLE-FAMILY HOME	249.58	249.58	1.25	250.82
045-211-140	01	1	-	1.00	SINGLE-FAMILY HOME	249.58	249.58	1.25	250.82
045-211-150	01	1	-	1.00	SINGLE-FAMILY HOME	249.58	249.58	1.25	250.82
045-211-160	01	1	-	1.00	SINGLE-FAMILY HOME	249.58	249.58	1.25	250.82
045-212-010	01	1	-	1.00	SINGLE-FAMILY HOME	249.58	249.58	1.25	250.82
045-212-120	00	-	-	-	N/A	-	-	1.25	0.00
045-212-170	01	1	-	1.00	SINGLE-FAMILY HOME	249.58	249.58	1.25	250.82
045-212-180	01	1	-	1.00	SINGLE-FAMILY HOME	249.58	249.58	-	250.82
045-212-190	01	1	-	1.00	SINGLE-FAMILY HOME	249.58	249.58	1.25	250.82
045-212-210	01	1	-	1.00	SINGLE-FAMILY HOME	249.58	249.58	1.25	250.82
045-212-230	01	1	-	1.00	SINGLE-FAMILY HOME	249.58	249.58	1.25	250.82
045-212-240	01	1	-	1.00	SINGLE-FAMILY HOME	249.58	249.58	1.25	250.82
045-212-270	01	1	-	1.00	SINGLE-FAMILY HOME	249.58	249.58	1.25	250.82
045-212-280	01	1	-	1.00	SINGLE-FAMILY HOME	249.58	249.58	1.25	250.82
045-212-290	01	1	-	1.00	SINGLE-FAMILY HOME	249.58	249.58	1.25	250.82
045-222-010	01	1	-	1.00	SINGLE-FAMILY HOME	249.58	249.58	1.25	250.82
045-222-020	01	1	-	1.00	SINGLE-FAMILY HOME	249.58	249.58	1.25	250.82
045-222-030	01	1	-	1.00	SINGLE-FAMILY HOME	249.58	249.58	1.25	250.82
045-222-040	01	1	-	1.00	SINGLE-FAMILY HOME	249.58	249.58	1.25	250.82
045-222-050	01	1	-	1.00	SINGLE-FAMILY HOME	249.58	249.58	1.25	250.82
045-222-060	01	1	-	1.00	SINGLE-FAMILY HOME	249.58	249.58	1.25	250.82
045-222-070	01	1	-	1.00	SINGLE-FAMILY HOME	249.58	249.58	1.25	250.82
045-222-080	01	1	-	1.00	SINGLE-FAMILY HOME	249.58	249.58	1.25	250.82
045-222-090	01	1	-	1.00	SINGLE-FAMILY HOME	249.58	249.58	1.25	250.82
045-222-100	01	1	-	1.00	SINGLE-FAMILY HOME	249.58	249.58	1.25	250.82
045-222-130	01	1	-	1.00	SINGLE-FAMILY HOME	249.58	249.58	1.25	250.82
045-222-140	01	1	-	1.00	SINGLE-FAMILY HOME	249.58	249.58	1.25	250.82
045-222-150	01	1	-	1.00	SINGLE-FAMILY HOME	249.58	249.58	1.25	250.82
045-222-180	01	1	-	1.00	SINGLE-FAMILY HOME	249.58	249.58	1.25	250.82
045-222-190	88	-	-	-	N/A	-	-	1.25	0.00
045-222-200	01	1	-	1.00	SINGLE-FAMILY HOME	249.58	249.58	1.25	250.82
045-222-210	01	1	-	1.00	SINGLE-FAMILY HOME	249.58	249.58	-	250.82
045-222-220	00	-	-	-	N/A	-	-	1.25	0.00
045-222-440	01	1	-	1.00	SINGLE-FAMILY HOME	249.58	249.58	1.25	250.82
045-222-460	01	1	-	1.00	SINGLE-FAMILY HOME	249.58	249.58	-	250.82
045-222-480	00	-	-	-	N/A	-	-	1.25	0.00
045-222-490	01	1	-	1.00	SINGLE-FAMILY HOME	249.58	249.58	1.25	250.82
045-222-500	01	1	-	1.00	SINGLE-FAMILY HOME	249.58	249.58	-	250.82
045-222-510	01	1	-	1.00	SINGLE-FAMILY HOME	249.58	249.58	1.25	250.82
045-222-550	01	1	-	1.00	SINGLE-FAMILY HOME	249.58	249.58	1.25	250.82
045-222-560	01	1	-	1.00	SINGLE-FAMILY HOME	249.58	249.58	1.25	250.82
045-223-010	01	1	-	1.00	SINGLE-FAMILY HOME	249.58	249.58	1.25	250.82
045-223-020	01	1	-	1.00	SINGLE-FAMILY HOME	249.58	249.58	1.25	250.82
045-223-030	01	1	-	1.00	SINGLE-FAMILY HOME	249.58	249.58	1.25	250.82
045-223-040	01	1	-	1.00	SINGLE-FAMILY HOME	249.58	249.58	1.25	250.82
045-223-050	01	1	-	1.00	SINGLE-FAMILY HOME	249.58	249.58	1.25	250.82
045-223-060	01	1	-	1.00	SINGLE-FAMILY HOME	249.58	249.58	1.25	250.82
045-223-070	01	1	-	1.00	SINGLE-FAMILY HOME	249.58	249.58	1.25	250.82
045-223-080	01	1	-	1.00	SINGLE-FAMILY HOME	249.58	249.58	1.25	250.82
045-241-020	31	-	6,975	6.98	LIGHT MANUFACTURING	95.02	662.76	1.25	664.00
045-241-030	12	-	3,887	3.89	STORE	137.53	534.57	1.25	535.82

City of Belmont
Sewer Treatment Facilities Charges
Fiscal Year 2026/27

APN	County Use Code	Dwelling Units / Rooms / Beds / Students	Building Sq. Ft.	Billing Units	Rate Description	Rate	Sewer Treatment Facility Charge	County Collection Fee	Total Charge (1)
045-241-040	26	-	1,563	1.56	VEHICLE MAINT. & REPAIR	172.25	269.22	1.25	270.46
045-241-050	31	-	1,092	1.09	LIGHT MANUFACTURING	95.02	103.76	1.25	105.00
045-241-130	00	-	-	-	N/A	-	-	1.25	0.00
045-241-210	33	-	-	-	N/A - PARKING LOT	-	-	1.25	0.00
045-241-240	26	-	9,448	9.45	VEHICLE MAINT. & REPAIR	172.25	1,627.41	-	1,628.66
045-241-250	00	-	4,816	4.82	STORE	137.53	662.34	-	663.58
045-241-260	00	-	-	-	N/A	-	-	-	0.00
045-243-020	26	-	-	-	N/A - GOV'T OWNED	-	-	1.25	0.00
045-243-030	26	-	-	-	N/A - GOV'T OWNED	-	-	1.25	0.00
045-243-040	21	-	1,105	1.11	RESTAURANT	1,435.29	1,585.99	-	1,587.24
045-243-050	27	-	-	-	N/A - GOV'T OWNED	-	-	-	0.00
045-244-020	11	-	2,675	2.68	STORE	137.53	367.89	1.25	369.14
045-244-030	11	-	1,500	1.50	STORE	137.53	206.29	-	207.54
045-244-040	12	-	2,822	2.82	STORE	137.53	388.10	1.25	389.34
045-244-050	11	-	2,200	2.20	STORE	137.53	302.56	1.25	303.80
045-244-060	18	-	1,000	1.00	OFFICE BUILDING	89.23	89.23	1.25	90.48
045-244-070	11	-	2,000	2.00	STORE	137.53	275.06	1.25	276.30
045-244-170	11	-	3,500	3.50	STORE	137.53	481.35	1.25	482.60
045-244-180	21	-	6,350	6.35	RESTAURANT	1,435.29	9,114.09	1.25	9,115.34
045-244-200	05	-	-	-	N/A - GOV'T OWNED	-	-	1.25	0.00
045-245-070	01	1	-	1.00	SINGLE-FAMILY HOME	249.58	249.58	1.25	250.82
045-245-080	01	1	-	1.00	SINGLE-FAMILY HOME	249.58	249.58	-	250.82
045-245-090	01	1	-	1.00	SINGLE-FAMILY HOME	249.58	249.58	-	250.82
045-245-100	01	1	-	1.00	SINGLE-FAMILY HOME	249.58	249.58	1.25	250.82
045-245-110	01	1	-	1.00	SINGLE-FAMILY HOME	249.58	249.58	1.25	250.82
045-245-140	01	1	-	1.00	SINGLE-FAMILY HOME	249.58	249.58	1.25	250.82
045-245-150	01	1	-	1.00	SINGLE-FAMILY HOME	249.58	249.58	1.25	250.82
045-245-160	01	1	-	1.00	SINGLE-FAMILY HOME	249.58	249.58	1.25	250.82
045-245-170	01	1	-	1.00	SINGLE-FAMILY HOME	249.58	249.58	1.25	250.82
045-245-180	01	1	-	1.00	SINGLE-FAMILY HOME	249.58	249.58	1.25	250.82
045-245-190	01	1	-	1.00	SINGLE-FAMILY HOME	249.58	249.58	1.25	250.82
045-245-200	11	-	4,105	4.11	STORE	137.53	564.56	1.25	565.80
045-245-210	71	-	11,509	11.51	CHURCH	65.59	754.87	1.25	756.12
045-245-220	01	1	-	1.00	SINGLE-FAMILY HOME	249.58	249.58	1.25	250.82
045-247-010	12	-	3,052	3.05	STORE	137.53	419.74	1.25	420.98
045-247-020	18	-	990	0.99	OFFICE BUILDING	89.23	88.33	1.25	89.58
045-247-030	00	-	-	-	N/A	-	-	1.25	0.00
045-247-040	11	-	10,850	10.85	STORE	137.53	1,492.20	1.25	1,493.44
045-247-050	00	-	-	-	N/A - GOV'T OWNED	-	-	1.25	0.00
045-248-010	21	-	2,102	2.10	RESTAURANT	1,435.29	3,016.97	-	3,018.22
045-248-020	01	1	-	1.00	SINGLE-FAMILY HOME	249.58	249.58	1.25	250.82
045-248-030	24	-	4,000	4.00	VEHICLE MAINT. & REPAIR	172.25	689.00	-	690.24
045-248-040	11	-	-	-	N/A - PARKING LOT	-	-	1.25	0.00
045-248-050	11	-	-	-	N/A - PARKING LOT	-	-	1.25	0.00
045-248-060	11	-	8,200	8.20	STORE	137.53	1,127.74	1.25	1,128.98
045-248-070	11	-	-	-	N/A - PARKING LOT	-	-	-	0.00
045-248-160	21	-	1,162	1.16	RESTAURANT	1,435.29	1,667.80	-	1,669.04
045-248-170	01	1	-	1.00	SINGLE-FAMILY HOME	249.58	249.58	1.25	250.82
045-248-180	01	1	-	1.00	SINGLE-FAMILY HOME	249.58	249.58	-	250.82
045-248-190	01	1	-	1.00	SINGLE-FAMILY HOME	249.58	249.58	1.25	250.82
045-248-200	01	1	-	1.00	SINGLE-FAMILY HOME	249.58	249.58	1.25	250.82
045-248-210	01	1	-	1.00	SINGLE-FAMILY HOME	249.58	249.58	1.25	250.82
045-248-220	01	1	-	1.00	SINGLE-FAMILY HOME	249.58	249.58	1.25	250.82
045-248-230	01	1	-	1.00	SINGLE-FAMILY HOME	249.58	249.58	1.25	250.82
045-248-240	01	1	-	1.00	SINGLE-FAMILY HOME	249.58	249.58	1.25	250.82
045-248-250	01	1	-	1.00	SINGLE-FAMILY HOME	249.58	249.58	1.25	250.82
045-248-260	01	1	-	1.00	SINGLE-FAMILY HOME	249.58	249.58	1.25	250.82
045-248-270	01	1	-	1.00	SINGLE-FAMILY HOME	249.58	249.58	1.25	250.82
045-248-280	26	-	2,552	2.55	VEHICLE MAINT. & REPAIR	172.25	439.58	1.25	440.82
045-248-290	11	-	5,374	5.37	STORE	137.53	739.08	1.25	740.32
045-249-010	01	1	-	1.00	SINGLE-FAMILY HOME	249.58	249.58	1.25	250.82
045-249-020	01	1	-	1.00	SINGLE-FAMILY HOME	249.58	249.58	1.25	250.82
045-249-030	01	1	-	1.00	SINGLE-FAMILY HOME	249.58	249.58	1.25	250.82
045-249-040	01	1	-	1.00	SINGLE-FAMILY HOME	249.58	249.58	1.25	250.82
045-249-050	01	1	-	1.00	SINGLE-FAMILY HOME	249.58	249.58	1.25	250.82

City of Belmont
Sewer Treatment Facilities Charges
Fiscal Year 2026/27

APN	County Use Code	Dwelling Units / Rooms / Beds / Students	Building Sq. Ft.	Billing Units	Rate Description	Rate	Sewer Treatment Facility Charge	County Collection Fee	Total Charge (1)
045-249-060	01	1	-	1.00	SINGLE-FAMILY HOME	249.58	249.58	1.25	250.82
045-249-070	01	1	-	1.00	SINGLE-FAMILY HOME	249.58	249.58	1.25	250.82
045-249-080	01	1	-	1.00	SINGLE-FAMILY HOME	249.58	249.58	1.25	250.82
045-249-090	01	1	-	1.00	SINGLE-FAMILY HOME	249.58	249.58	1.25	250.82
045-249-100	01	1	-	1.00	SINGLE-FAMILY HOME	249.58	249.58	1.25	250.82
045-249-130	01	1	-	1.00	SINGLE-FAMILY HOME	249.58	249.58	1.25	250.82
045-249-140	01	1	-	1.00	SINGLE-FAMILY HOME	249.58	249.58	1.25	250.82
045-249-150	01	1	-	1.00	SINGLE-FAMILY HOME	249.58	249.58	1.25	250.82
045-249-160	01	1	-	1.00	SINGLE-FAMILY HOME	249.58	249.58	1.25	250.82
045-249-170	01	1	-	1.00	SINGLE-FAMILY HOME	249.58	249.58	1.25	250.82
045-249-180	01	1	-	1.00	SINGLE-FAMILY HOME	249.58	249.58	1.25	250.82
045-249-190	01	1	-	1.00	SINGLE-FAMILY HOME	249.58	249.58	1.25	250.82
045-249-210	01	1	-	1.00	SINGLE-FAMILY HOME	249.58	249.58	1.25	250.82
045-249-220	01	1	-	1.00	SINGLE-FAMILY HOME	249.58	249.58	1.25	250.82
045-252-050	00	-	-	-	N/A	-	-	1.25	0.00
045-252-060	11	-	3,464	3.46	STORE	137.53	476.40	1.25	477.64
045-252-070	00	-	-	-	N/A - GOV'T OWNED	-	-	1.25	0.00
045-252-080	12	-	21,623	21.62	STORE	137.53	2,973.81	-	2,975.06
045-252-100	11	-	13,557	13.56	STORE	137.53	1,864.49	1.25	1,865.74
045-253-010	11	-	3,893	3.89	STORE	137.53	535.40	-	536.64
045-253-190	01	1	-	1.00	SINGLE-FAMILY HOME	249.58	249.58	1.25	250.82
045-253-200	01	1	-	1.00	SINGLE-FAMILY HOME	249.58	249.58	1.25	250.82
045-253-210	01	1	-	1.00	SINGLE-FAMILY HOME	249.58	249.58	1.25	250.82
045-253-220	01	1	-	1.00	SINGLE-FAMILY HOME	249.58	249.58	1.25	250.82
045-253-230	01	1	-	1.00	SINGLE-FAMILY HOME	249.58	249.58	1.25	250.82
045-253-240	01	1	-	1.00	SINGLE-FAMILY HOME	249.58	249.58	1.25	250.82
045-253-250	01	1	-	1.00	SINGLE-FAMILY HOME	249.58	249.58	1.25	250.82
045-253-260	01	1	-	1.00	SINGLE-FAMILY HOME	249.58	249.58	1.25	250.82
045-253-270	01	1	-	1.00	SINGLE-FAMILY HOME	249.58	249.58	1.25	250.82
045-253-280	01	1	-	1.00	SINGLE-FAMILY HOME	249.58	249.58	1.25	250.82
045-253-290	16	-	8,076	8.08	SHOPPING CENTER	553.33	4,468.69	1.25	4,469.94
045-253-300	26	-	275	0.28	AUTO SALES	97.27	26.74	1.25	27.98
045-253-310	12	-	5,472	5.47	STORE	137.53	752.56	1.25	753.80
045-253-330	01	1	-	1.00	SINGLE-FAMILY HOME	249.58	249.58	1.25	250.82
045-253-340	01	1	-	1.00	SINGLE-FAMILY HOME	249.58	249.58	1.25	250.82
045-253-350	01	1	-	1.00	SINGLE-FAMILY HOME	249.58	249.58	1.25	250.82
045-254-010	01	1	-	1.00	SINGLE-FAMILY HOME	249.58	249.58	1.25	250.82
045-254-020	01	1	-	1.00	SINGLE-FAMILY HOME	249.58	249.58	1.25	250.82
045-254-030	01	1	-	1.00	SINGLE-FAMILY HOME	249.58	249.58	1.25	250.82
045-254-040	01	1	-	1.00	SINGLE-FAMILY HOME	249.58	249.58	1.25	250.82
045-254-050	01	1	-	1.00	SINGLE-FAMILY HOME	249.58	249.58	1.25	250.82
045-254-060	01	1	-	1.00	SINGLE-FAMILY HOME	249.58	249.58	1.25	250.82
045-254-070	01	1	-	1.00	SINGLE-FAMILY HOME	249.58	249.58	1.25	250.82
045-254-080	01	1	-	1.00	SINGLE-FAMILY HOME	249.58	249.58	1.25	250.82
045-254-090	01	1	-	1.00	SINGLE-FAMILY HOME	249.58	249.58	1.25	250.82
045-254-100	01	1	-	1.00	SINGLE-FAMILY HOME	249.58	249.58	1.25	250.82
045-254-110	01	1	-	1.00	SINGLE-FAMILY HOME	249.58	249.58	1.25	250.82
045-254-120	01	1	-	1.00	SINGLE-FAMILY HOME	249.58	249.58	1.25	250.82
045-254-130	01	1	-	1.00	SINGLE-FAMILY HOME	249.58	249.58	1.25	250.82
045-254-140	01	1	-	1.00	SINGLE-FAMILY HOME	249.58	249.58	1.25	250.82
045-254-150	01	1	-	1.00	SINGLE-FAMILY HOME	249.58	249.58	1.25	250.82
045-254-160	01	1	-	1.00	SINGLE-FAMILY HOME	249.58	249.58	1.25	250.82
045-254-170	92	2	-	2.00	MULTI-UNIT RESIDENTIAL	174.92	349.84	1.25	351.08
045-254-180	01	1	-	1.00	SINGLE-FAMILY HOME	249.58	249.58	1.25	250.82
045-254-190	00	-	-	-	N/A	-	-	1.25	0.00
045-254-200	01	1	-	1.00	SINGLE-FAMILY HOME	249.58	249.58	1.25	250.82
045-254-210	01	1	-	1.00	SINGLE-FAMILY HOME	249.58	249.58	1.25	250.82
045-254-220	01	1	-	1.00	SINGLE-FAMILY HOME	249.58	249.58	-	250.82
045-254-230	01	1	-	1.00	SINGLE-FAMILY HOME	249.58	249.58	1.25	250.82
045-254-240	01	1	-	1.00	SINGLE-FAMILY HOME	249.58	249.58	1.25	250.82
045-254-250	01	1	-	1.00	SINGLE-FAMILY HOME	249.58	249.58	1.25	250.82
045-255-010	04	4	-	4.00	MULTI-UNIT RESIDENTIAL	174.92	699.68	1.25	700.92
045-255-040	05	10	-	10.00	MULTI-UNIT RESIDENTIAL	174.92	1,749.20	1.25	1,750.44
045-255-050	05	7	-	7.00	MULTI-UNIT RESIDENTIAL	174.92	1,224.44	1.25	1,225.68
045-255-090	05	19	-	19.00	MULTI-UNIT RESIDENTIAL	174.92	3,323.48	1.25	3,324.72

City of Belmont
Sewer Treatment Facilities Charges
Fiscal Year 2026/27

APN	County Use Code	Dwelling Units / Rooms / Beds / Students	Building Sq. Ft.	Billing Units	Rate Description	Rate	Sewer Treatment Facility Charge	County Collection Fee	Total Charge (1)
045-255-100	05	7	-	7.00	MULTI-UNIT RESIDENTIAL	174.92	1,224.44	1.25	1,225.68
045-255-110	05	9	-	9.00	MULTI-UNIT RESIDENTIAL	174.92	1,574.28	1.25	1,575.52
045-255-120	05	9	-	9.00	MULTI-UNIT RESIDENTIAL	174.92	1,574.28	1.25	1,575.52
045-255-130	05	6	-	6.00	MULTI-UNIT RESIDENTIAL	174.92	1,049.52	1.25	1,050.76
045-255-140	05	6	-	6.00	MULTI-UNIT RESIDENTIAL	174.92	1,049.52	1.25	1,050.76
045-255-160	05	12	-	12.00	MULTI-UNIT RESIDENTIAL	174.92	2,099.04	1.25	2,100.28
045-255-170	05	7	-	7.00	MULTI-UNIT RESIDENTIAL	174.92	1,224.44	1.25	1,225.68
045-255-180	05	8	-	8.00	MULTI-UNIT RESIDENTIAL	174.92	1,399.36	1.25	1,400.60
045-255-190	05	9	-	9.00	MULTI-UNIT RESIDENTIAL	174.92	1,574.28	1.25	1,575.52
045-255-200	05	10	-	10.00	MULTI-UNIT RESIDENTIAL	174.92	1,749.20	1.25	1,750.44
045-255-210	06	82	-	82.00	HOTEL/MOTEL/ROOMING HOUSE	143.24	11,745.68	1.25	11,746.92
045-261-010	01	-	-	-	N/A - GOV'T OWNED	-	-	1.25	0.00
045-261-020	01	-	-	-	N/A - GOV'T OWNED	-	-	1.25	0.00
045-261-030	01	-	-	-	N/A - GOV'T OWNED	-	-	1.25	0.00
045-261-040	01	1	-	1.00	SINGLE-FAMILY HOME	249.58	249.58	-	250.82
045-262-010	01	1	-	1.00	SINGLE-FAMILY HOME	249.58	249.58	-	250.82
045-262-020	01	1	-	1.00	SINGLE-FAMILY HOME	249.58	249.58	-	250.82
045-262-030	01	1	-	1.00	SINGLE-FAMILY HOME	249.58	249.58	1.25	250.82
045-262-040	01	1	-	1.00	SINGLE-FAMILY HOME	249.58	249.58	1.25	250.82
045-262-050	01	1	-	1.00	SINGLE-FAMILY HOME	249.58	249.58	1.25	250.82
045-262-060	01	1	-	1.00	SINGLE-FAMILY HOME	249.58	249.58	1.25	250.82
045-262-070	01	1	-	1.00	SINGLE-FAMILY HOME	249.58	249.58	1.25	250.82
045-262-080	01	1	-	1.00	SINGLE-FAMILY HOME	249.58	249.58	1.25	250.82
045-262-090	01	1	-	1.00	SINGLE-FAMILY HOME	249.58	249.58	1.25	250.82
045-262-100	01	1	-	1.00	SINGLE-FAMILY HOME	249.58	249.58	1.25	250.82
045-262-110	01	1	-	1.00	SINGLE-FAMILY HOME	249.58	249.58	1.25	250.82
045-262-120	01	1	-	1.00	SINGLE-FAMILY HOME	249.58	249.58	1.25	250.82
045-262-130	01	1	-	1.00	SINGLE-FAMILY HOME	249.58	249.58	1.25	250.82
045-262-140	01	1	-	1.00	SINGLE-FAMILY HOME	249.58	249.58	1.25	250.82
045-262-150	01	1	-	1.00	SINGLE-FAMILY HOME	249.58	249.58	1.25	250.82
045-262-160	01	1	-	1.00	SINGLE-FAMILY HOME	249.58	249.58	1.25	250.82
045-262-170	01	1	-	1.00	SINGLE-FAMILY HOME	249.58	249.58	1.25	250.82
045-262-180	01	1	-	1.00	SINGLE-FAMILY HOME	249.58	249.58	1.25	250.82
045-262-190	01	1	-	1.00	SINGLE-FAMILY HOME	249.58	249.58	1.25	250.82
045-263-010	01	1	-	1.00	SINGLE-FAMILY HOME	249.58	249.58	1.25	250.82
045-263-020	01	1	-	1.00	SINGLE-FAMILY HOME	249.58	249.58	1.25	250.82
045-263-030	01	1	-	1.00	SINGLE-FAMILY HOME	249.58	249.58	1.25	250.82
045-263-040	01	1	-	1.00	SINGLE-FAMILY HOME	249.58	249.58	1.25	250.82
045-263-050	01	1	-	1.00	SINGLE-FAMILY HOME	249.58	249.58	1.25	250.82
045-263-060	01	1	-	1.00	SINGLE-FAMILY HOME	249.58	249.58	1.25	250.82
045-263-070	01	1	-	1.00	SINGLE-FAMILY HOME	249.58	249.58	1.25	250.82
045-263-080	01	1	-	1.00	SINGLE-FAMILY HOME	249.58	249.58	1.25	250.82
045-263-090	01	1	-	1.00	SINGLE-FAMILY HOME	249.58	249.58	1.25	250.82
045-263-100	01	1	-	1.00	SINGLE-FAMILY HOME	249.58	249.58	1.25	250.82
045-263-110	01	1	-	1.00	SINGLE-FAMILY HOME	249.58	249.58	1.25	250.82
045-263-120	01	1	-	1.00	SINGLE-FAMILY HOME	249.58	249.58	1.25	250.82
045-263-130	01	1	-	1.00	SINGLE-FAMILY HOME	249.58	249.58	1.25	250.82
045-263-140	01	1	-	1.00	SINGLE-FAMILY HOME	249.58	249.58	1.25	250.82
045-263-150	01	1	-	1.00	SINGLE-FAMILY HOME	249.58	249.58	1.25	250.82
045-263-160	01	1	-	1.00	SINGLE-FAMILY HOME	249.58	249.58	1.25	250.82
045-263-170	01	1	-	1.00	SINGLE-FAMILY HOME	249.58	249.58	1.25	250.82
045-263-180	01	1	-	1.00	SINGLE-FAMILY HOME	249.58	249.58	1.25	250.82
045-263-190	01	1	-	1.00	SINGLE-FAMILY HOME	249.58	249.58	1.25	250.82
045-263-200	01	1	-	1.00	SINGLE-FAMILY HOME	249.58	249.58	1.25	250.82
045-263-210	01	1	-	1.00	SINGLE-FAMILY HOME	249.58	249.58	1.25	250.82
045-264-050	01	1	-	1.00	SINGLE-FAMILY HOME	249.58	249.58	1.25	250.82
045-264-060	00	-	-	-	N/A	-	-	1.25	0.00
045-264-070	01	1	-	1.00	SINGLE-FAMILY HOME	249.58	249.58	1.25	250.82
045-264-080	01	1	-	1.00	SINGLE-FAMILY HOME	249.58	249.58	1.25	250.82
045-264-090	01	1	-	1.00	SINGLE-FAMILY HOME	249.58	249.58	-	250.82
045-264-100	01	1	-	1.00	SINGLE-FAMILY HOME	249.58	249.58	1.25	250.82
045-264-110	01	1	-	1.00	SINGLE-FAMILY HOME	249.58	249.58	1.25	250.82
045-264-130	01	1	-	1.00	SINGLE-FAMILY HOME	249.58	249.58	1.25	250.82
045-264-160	01	1	-	1.00	SINGLE-FAMILY HOME	249.58	249.58	1.25	250.82
045-265-010	01	1	-	1.00	SINGLE-FAMILY HOME	249.58	249.58	1.25	250.82

City of Belmont
Sewer Treatment Facilities Charges
Fiscal Year 2026/27

APN	County Use Code	Dwelling Units / Rooms / Beds / Students	Building Sq. Ft.	Billing Units	Rate Description	Rate	Sewer Treatment Facility Charge	County Collection Fee	Total Charge (1)
045-265-020	01	1	-	1.00	SINGLE-FAMILY HOME	249.58	249.58	1.25	250.82
045-265-030	01	1	-	1.00	SINGLE-FAMILY HOME	249.58	249.58	1.25	250.82
045-265-040	01	1	-	1.00	SINGLE-FAMILY HOME	249.58	249.58	1.25	250.82
045-265-050	01	1	-	1.00	SINGLE-FAMILY HOME	249.58	249.58	1.25	250.82
045-265-060	01	1	-	1.00	SINGLE-FAMILY HOME	249.58	249.58	1.25	250.82
045-265-070	01	1	-	1.00	SINGLE-FAMILY HOME	249.58	249.58	1.25	250.82
045-265-080	01	1	-	1.00	SINGLE-FAMILY HOME	249.58	249.58	1.25	250.82
045-265-090	01	1	-	1.00	SINGLE-FAMILY HOME	249.58	249.58	1.25	250.82
045-265-100	01	1	-	1.00	SINGLE-FAMILY HOME	249.58	249.58	1.25	250.82
045-265-110	01	1	-	1.00	SINGLE-FAMILY HOME	249.58	249.58	1.25	250.82
045-265-120	01	1	-	1.00	SINGLE-FAMILY HOME	249.58	249.58	1.25	250.82
045-265-130	01	1	-	1.00	SINGLE-FAMILY HOME	249.58	249.58	1.25	250.82
045-265-140	01	1	-	1.00	SINGLE-FAMILY HOME	249.58	249.58	1.25	250.82
045-265-150	01	1	-	1.00	SINGLE-FAMILY HOME	249.58	249.58	1.25	250.82
045-265-160	01	1	-	1.00	SINGLE-FAMILY HOME	249.58	249.58	1.25	250.82
045-266-010	01	1	-	1.00	SINGLE-FAMILY HOME	249.58	249.58	1.25	250.82
045-266-020	01	1	-	1.00	SINGLE-FAMILY HOME	249.58	249.58	1.25	250.82
045-266-030	01	1	-	1.00	SINGLE-FAMILY HOME	249.58	249.58	1.25	250.82
045-266-040	01	1	-	1.00	SINGLE-FAMILY HOME	249.58	249.58	1.25	250.82
045-266-050	01	1	-	1.00	SINGLE-FAMILY HOME	249.58	249.58	1.25	250.82
045-266-060	01	1	-	1.00	SINGLE-FAMILY HOME	249.58	249.58	1.25	250.82
045-266-070	01	1	-	1.00	SINGLE-FAMILY HOME	249.58	249.58	1.25	250.82
045-266-080	01	1	-	1.00	SINGLE-FAMILY HOME	249.58	249.58	1.25	250.82
045-266-090	01	1	-	1.00	SINGLE-FAMILY HOME	249.58	249.58	1.25	250.82
045-266-100	01	1	-	1.00	SINGLE-FAMILY HOME	249.58	249.58	1.25	250.82
045-266-110	01	1	-	1.00	SINGLE-FAMILY HOME	249.58	249.58	1.25	250.82
045-266-120	01	1	-	1.00	SINGLE-FAMILY HOME	249.58	249.58	1.25	250.82
045-266-130	01	1	-	1.00	SINGLE-FAMILY HOME	249.58	249.58	1.25	250.82
045-266-140	01	1	-	1.00	SINGLE-FAMILY HOME	249.58	249.58	1.25	250.82
045-271-010	01	1	-	1.00	SINGLE-FAMILY HOME	249.58	249.58	1.25	250.82
045-271-020	01	1	-	1.00	SINGLE-FAMILY HOME	249.58	249.58	1.25	250.82
045-271-030	01	1	-	1.00	SINGLE-FAMILY HOME	249.58	249.58	1.25	250.82
045-271-040	01	1	-	1.00	SINGLE-FAMILY HOME	249.58	249.58	1.25	250.82
045-271-050	01	1	-	1.00	SINGLE-FAMILY HOME	249.58	249.58	1.25	250.82
045-271-060	01	1	-	1.00	SINGLE-FAMILY HOME	249.58	249.58	1.25	250.82
045-271-070	01	1	-	1.00	SINGLE-FAMILY HOME	249.58	249.58	1.25	250.82
045-271-100	01	1	-	1.00	SINGLE-FAMILY HOME	249.58	249.58	1.25	250.82
045-271-110	01	1	-	1.00	SINGLE-FAMILY HOME	249.58	249.58	1.25	250.82
045-271-120	01	1	-	1.00	SINGLE-FAMILY HOME	249.58	249.58	1.25	250.82
045-271-130	01	1	-	1.00	SINGLE-FAMILY HOME	249.58	249.58	1.25	250.82
045-271-140	01	1	-	1.00	SINGLE-FAMILY HOME	249.58	249.58	1.25	250.82
045-271-150	01	1	-	1.00	SINGLE-FAMILY HOME	249.58	249.58	1.25	250.82
045-271-160	01	1	-	1.00	SINGLE-FAMILY HOME	249.58	249.58	1.25	250.82
045-271-170	01	1	-	1.00	SINGLE-FAMILY HOME	249.58	249.58	1.25	250.82
045-271-180	01	1	-	1.00	SINGLE-FAMILY HOME	249.58	249.58	1.25	250.82
045-271-190	01	1	-	1.00	SINGLE-FAMILY HOME	249.58	249.58	1.25	250.82
045-271-200	01	1	-	1.00	SINGLE-FAMILY HOME	249.58	249.58	1.25	250.82
045-271-210	01	1	-	1.00	SINGLE-FAMILY HOME	249.58	249.58	1.25	250.82
045-272-010	01	1	-	1.00	SINGLE-FAMILY HOME	249.58	249.58	1.25	250.82
045-272-020	01	1	-	1.00	SINGLE-FAMILY HOME	249.58	249.58	1.25	250.82
045-272-030	01	1	-	1.00	SINGLE-FAMILY HOME	249.58	249.58	1.25	250.82
045-272-040	01	1	-	1.00	SINGLE-FAMILY HOME	249.58	249.58	1.25	250.82
045-272-050	01	1	-	1.00	SINGLE-FAMILY HOME	249.58	249.58	1.25	250.82
045-272-060	01	1	-	1.00	SINGLE-FAMILY HOME	249.58	249.58	1.25	250.82
045-272-070	01	1	-	1.00	SINGLE-FAMILY HOME	249.58	249.58	1.25	250.82
045-272-080	01	1	-	1.00	SINGLE-FAMILY HOME	249.58	249.58	1.25	250.82
045-272-090	01	1	-	1.00	SINGLE-FAMILY HOME	249.58	249.58	1.25	250.82
045-272-100	01	1	-	1.00	SINGLE-FAMILY HOME	249.58	249.58	1.25	250.82
045-272-110	01	1	-	1.00	SINGLE-FAMILY HOME	249.58	249.58	1.25	250.82
045-272-120	01	1	-	1.00	SINGLE-FAMILY HOME	249.58	249.58	1.25	250.82
045-272-130	01	1	-	1.00	SINGLE-FAMILY HOME	249.58	249.58	1.25	250.82
045-272-140	01	1	-	1.00	SINGLE-FAMILY HOME	249.58	249.58	1.25	250.82
045-272-150	01	1	-	1.00	SINGLE-FAMILY HOME	249.58	249.58	1.25	250.82
045-272-160	01	1	-	1.00	SINGLE-FAMILY HOME	249.58	249.58	1.25	250.82
045-272-170	01	1	-	1.00	SINGLE-FAMILY HOME	249.58	249.58	1.25	250.82

City of Belmont
Sewer Treatment Facilities Charges
Fiscal Year 2026/27

APN	County Use Code	Dwelling Units / Rooms / Beds / Students	Building Sq. Ft.	Billing Units	Rate Description	Rate	Sewer Treatment Facility Charge	County Collection Fee	Total Charge (1)
045-272-180	01	1	-	1.00	SINGLE-FAMILY HOME	249.58	249.58	1.25	250.82
045-272-190	01	1	-	1.00	SINGLE-FAMILY HOME	249.58	249.58	1.25	250.82
045-272-200	01	1	-	1.00	SINGLE-FAMILY HOME	249.58	249.58	1.25	250.82
045-272-210	01	1	-	1.00	SINGLE-FAMILY HOME	249.58	249.58	1.25	250.82
045-272-220	01	1	-	1.00	SINGLE-FAMILY HOME	249.58	249.58	1.25	250.82
045-272-230	01	1	-	1.00	SINGLE-FAMILY HOME	249.58	249.58	1.25	250.82
045-272-260	01	1	-	1.00	SINGLE-FAMILY HOME	249.58	249.58	1.25	250.82
045-272-270	01	1	-	1.00	SINGLE-FAMILY HOME	249.58	249.58	1.25	250.82
045-272-280	01	1	-	1.00	SINGLE-FAMILY HOME	249.58	249.58	1.25	250.82
045-272-290	01	1	-	1.00	SINGLE-FAMILY HOME	249.58	249.58	1.25	250.82
045-272-300	01	1	-	1.00	SINGLE-FAMILY HOME	249.58	249.58	1.25	250.82
045-272-310	01	1	-	1.00	SINGLE-FAMILY HOME	249.58	249.58	1.25	250.82
045-273-010	01	1	-	1.00	SINGLE-FAMILY HOME	249.58	249.58	1.25	250.82
045-273-020	01	1	-	1.00	SINGLE-FAMILY HOME	249.58	249.58	1.25	250.82
045-273-030	01	1	-	1.00	SINGLE-FAMILY HOME	249.58	249.58	1.25	250.82
045-273-040	01	1	-	1.00	SINGLE-FAMILY HOME	249.58	249.58	1.25	250.82
045-273-050	01	1	-	1.00	SINGLE-FAMILY HOME	249.58	249.58	1.25	250.82
045-274-010	01	1	-	1.00	SINGLE-FAMILY HOME	249.58	249.58	1.25	250.82
045-274-020	01	1	-	1.00	SINGLE-FAMILY HOME	249.58	249.58	1.25	250.82
045-274-030	01	1	-	1.00	SINGLE-FAMILY HOME	249.58	249.58	1.25	250.82
045-274-040	01	1	-	1.00	SINGLE-FAMILY HOME	249.58	249.58	1.25	250.82
045-274-050	01	1	-	1.00	SINGLE-FAMILY HOME	249.58	249.58	1.25	250.82
045-274-060	01	1	-	1.00	SINGLE-FAMILY HOME	249.58	249.58	1.25	250.82
045-274-070	01	1	-	1.00	SINGLE-FAMILY HOME	249.58	249.58	1.25	250.82
045-274-080	01	1	-	1.00	SINGLE-FAMILY HOME	249.58	249.58	1.25	250.82
045-274-090	01	1	-	1.00	SINGLE-FAMILY HOME	249.58	249.58	1.25	250.82
045-274-100	01	1	-	1.00	SINGLE-FAMILY HOME	249.58	249.58	1.25	250.82
045-274-110	01	1	-	1.00	SINGLE-FAMILY HOME	249.58	249.58	1.25	250.82
045-274-120	01	1	-	1.00	SINGLE-FAMILY HOME	249.58	249.58	1.25	250.82
045-274-130	01	1	-	1.00	SINGLE-FAMILY HOME	249.58	249.58	1.25	250.82
045-274-140	01	1	-	1.00	SINGLE-FAMILY HOME	249.58	249.58	1.25	250.82
045-274-150	01	1	-	1.00	SINGLE-FAMILY HOME	249.58	249.58	1.25	250.82
045-274-160	01	1	-	1.00	SINGLE-FAMILY HOME	249.58	249.58	1.25	250.82
045-274-170	01	1	-	1.00	SINGLE-FAMILY HOME	249.58	249.58	1.25	250.82
045-274-180	01	1	-	1.00	SINGLE-FAMILY HOME	249.58	249.58	1.25	250.82
045-274-190	01	1	-	1.00	SINGLE-FAMILY HOME	249.58	249.58	1.25	250.82
045-274-200	01	1	-	1.00	SINGLE-FAMILY HOME	249.58	249.58	1.25	250.82
045-274-210	01	1	-	1.00	SINGLE-FAMILY HOME	249.58	249.58	1.25	250.82
045-274-220	01	1	-	1.00	SINGLE-FAMILY HOME	249.58	249.58	1.25	250.82
045-274-230	01	1	-	1.00	SINGLE-FAMILY HOME	249.58	249.58	1.25	250.82
045-274-240	01	1	-	1.00	SINGLE-FAMILY HOME	249.58	249.58	1.25	250.82
045-274-250	01	1	-	1.00	SINGLE-FAMILY HOME	249.58	249.58	1.25	250.82
045-274-260	01	1	-	1.00	SINGLE-FAMILY HOME	249.58	249.58	1.25	250.82
045-274-270	01	1	-	1.00	SINGLE-FAMILY HOME	249.58	249.58	1.25	250.82
045-274-280	01	1	-	1.00	SINGLE-FAMILY HOME	249.58	249.58	1.25	250.82
045-274-290	01	1	-	1.00	SINGLE-FAMILY HOME	249.58	249.58	1.25	250.82
045-274-300	01	1	-	1.00	SINGLE-FAMILY HOME	249.58	249.58	1.25	250.82
045-274-310	01	1	-	1.00	SINGLE-FAMILY HOME	249.58	249.58	1.25	250.82
045-274-320	01	1	-	1.00	SINGLE-FAMILY HOME	249.58	249.58	1.25	250.82
045-274-330	01	1	-	1.00	SINGLE-FAMILY HOME	249.58	249.58	1.25	250.82
045-274-340	01	1	-	1.00	SINGLE-FAMILY HOME	249.58	249.58	1.25	250.82
045-274-350	01	1	-	1.00	SINGLE-FAMILY HOME	249.58	249.58	1.25	250.82
045-274-360	01	1	-	1.00	SINGLE-FAMILY HOME	249.58	249.58	1.25	250.82
045-274-370	01	1	-	1.00	SINGLE-FAMILY HOME	249.58	249.58	1.25	250.82
045-274-380	01	1	-	1.00	SINGLE-FAMILY HOME	249.58	249.58	1.25	250.82
045-274-390	01	1	-	1.00	SINGLE-FAMILY HOME	249.58	249.58	1.25	250.82
045-274-400	01	1	-	1.00	SINGLE-FAMILY HOME	249.58	249.58	1.25	250.82
045-274-410	01	1	-	1.00	SINGLE-FAMILY HOME	249.58	249.58	1.25	250.82
045-274-420	01	1	-	1.00	SINGLE-FAMILY HOME	249.58	249.58	1.25	250.82
045-274-430	01	1	-	1.00	SINGLE-FAMILY HOME	249.58	249.58	1.25	250.82
045-274-440	01	1	-	1.00	SINGLE-FAMILY HOME	249.58	249.58	1.25	250.82
045-281-020	01	1	-	1.00	SINGLE-FAMILY HOME	249.58	249.58	1.25	250.82
045-281-030	01	1	-	1.00	SINGLE-FAMILY HOME	249.58	249.58	1.25	250.82
045-281-040	01	1	-	1.00	SINGLE-FAMILY HOME	249.58	249.58	1.25	250.82
045-281-050	01	1	-	1.00	SINGLE-FAMILY HOME	249.58	249.58	1.25	250.82

City of Belmont
Sewer Treatment Facilities Charges
Fiscal Year 2026/27

APN	County Use Code	Dwelling Units / Rooms / Beds / Students	Building Sq. Ft.	Billing Units	Rate Description	Rate	Sewer Treatment Facility Charge	County Collection Fee	Total Charge (1)
045-281-060	01	1	-	1.00	SINGLE-FAMILY HOME	249.58	249.58	1.25	250.82
045-281-070	01	1	-	1.00	SINGLE-FAMILY HOME	249.58	249.58	1.25	250.82
045-281-080	01	1	-	1.00	SINGLE-FAMILY HOME	249.58	249.58	1.25	250.82
045-281-110	01	1	-	1.00	SINGLE-FAMILY HOME	249.58	249.58	1.25	250.82
045-281-120	01	1	-	1.00	SINGLE-FAMILY HOME	249.58	249.58	1.25	250.82
045-281-130	01	1	-	1.00	SINGLE-FAMILY HOME	249.58	249.58	1.25	250.82
045-281-140	01	1	-	1.00	SINGLE-FAMILY HOME	249.58	249.58	1.25	250.82
045-281-150	01	1	-	1.00	SINGLE-FAMILY HOME	249.58	249.58	1.25	250.82
045-281-160	01	1	-	1.00	SINGLE-FAMILY HOME	249.58	249.58	1.25	250.82
045-281-170	01	1	-	1.00	SINGLE-FAMILY HOME	249.58	249.58	1.25	250.82
045-281-180	01	1	-	1.00	SINGLE-FAMILY HOME	249.58	249.58	1.25	250.82
045-281-190	01	1	-	1.00	SINGLE-FAMILY HOME	249.58	249.58	1.25	250.82
045-281-200	01	1	-	1.00	SINGLE-FAMILY HOME	249.58	249.58	1.25	250.82
045-281-210	01	1	-	1.00	SINGLE-FAMILY HOME	249.58	249.58	1.25	250.82
045-281-220	01	1	-	1.00	SINGLE-FAMILY HOME	249.58	249.58	1.25	250.82
045-281-230	01	1	-	1.00	SINGLE-FAMILY HOME	249.58	249.58	1.25	250.82
045-281-240	01	1	-	1.00	SINGLE-FAMILY HOME	249.58	249.58	1.25	250.82
045-281-260	01	1	-	1.00	SINGLE-FAMILY HOME	249.58	249.58	1.25	250.82
045-281-280	01	1	-	1.00	SINGLE-FAMILY HOME	249.58	249.58	1.25	250.82
045-281-300	01	1	-	1.00	SINGLE-FAMILY HOME	249.58	249.58	1.25	250.82
045-281-310	00	-	-	-	N/A	-	-	1.25	0.00
045-281-320	01	1	-	1.00	SINGLE-FAMILY HOME	249.58	249.58	1.25	250.82
045-281-330	01	1	-	1.00	SINGLE-FAMILY HOME	249.58	249.58	1.25	250.82
045-281-340	01	1	-	1.00	SINGLE-FAMILY HOME	249.58	249.58	-	250.82
045-281-350	01	1	-	1.00	SINGLE-FAMILY HOME	249.58	249.58	1.25	250.82
045-281-360	01	1	-	1.00	SINGLE-FAMILY HOME	249.58	249.58	1.25	250.82
045-281-370	01	1	-	1.00	SINGLE-FAMILY HOME	249.58	249.58	1.25	250.82
045-282-010	01	1	-	1.00	SINGLE-FAMILY HOME	249.58	249.58	1.25	250.82
045-282-020	01	1	-	1.00	SINGLE-FAMILY HOME	249.58	249.58	1.25	250.82
045-282-030	01	1	-	1.00	SINGLE-FAMILY HOME	249.58	249.58	1.25	250.82
045-282-040	01	1	-	1.00	SINGLE-FAMILY HOME	249.58	249.58	1.25	250.82
045-282-050	01	1	-	1.00	SINGLE-FAMILY HOME	249.58	249.58	1.25	250.82
045-282-060	01	1	-	1.00	SINGLE-FAMILY HOME	249.58	249.58	1.25	250.82
045-282-070	01	1	-	1.00	SINGLE-FAMILY HOME	249.58	249.58	1.25	250.82
045-282-080	01	1	-	1.00	SINGLE-FAMILY HOME	249.58	249.58	1.25	250.82
045-282-090	01	1	-	1.00	SINGLE-FAMILY HOME	249.58	249.58	1.25	250.82
045-282-100	01	1	-	1.00	SINGLE-FAMILY HOME	249.58	249.58	1.25	250.82
045-282-110	01	1	-	1.00	SINGLE-FAMILY HOME	249.58	249.58	1.25	250.82
045-282-120	01	1	-	1.00	SINGLE-FAMILY HOME	249.58	249.58	1.25	250.82
045-282-130	01	1	-	1.00	SINGLE-FAMILY HOME	249.58	249.58	1.25	250.82
045-282-140	01	1	-	1.00	SINGLE-FAMILY HOME	249.58	249.58	1.25	250.82
045-282-150	01	1	-	1.00	SINGLE-FAMILY HOME	249.58	249.58	1.25	250.82
045-282-160	01	1	-	1.00	SINGLE-FAMILY HOME	249.58	249.58	1.25	250.82
045-282-170	01	1	-	1.00	SINGLE-FAMILY HOME	249.58	249.58	1.25	250.82
045-283-010	01	1	-	1.00	SINGLE-FAMILY HOME	249.58	249.58	1.25	250.82
045-283-020	01	1	-	1.00	SINGLE-FAMILY HOME	249.58	249.58	1.25	250.82
045-283-030	01	1	-	1.00	SINGLE-FAMILY HOME	249.58	249.58	1.25	250.82
045-283-040	01	1	-	1.00	SINGLE-FAMILY HOME	249.58	249.58	1.25	250.82
045-283-050	01	1	-	1.00	SINGLE-FAMILY HOME	249.58	249.58	1.25	250.82
045-283-060	01	1	-	1.00	SINGLE-FAMILY HOME	249.58	249.58	1.25	250.82
045-283-070	01	1	-	1.00	SINGLE-FAMILY HOME	249.58	249.58	1.25	250.82
045-283-080	01	1	-	1.00	SINGLE-FAMILY HOME	249.58	249.58	1.25	250.82
045-283-090	01	1	-	1.00	SINGLE-FAMILY HOME	249.58	249.58	1.25	250.82
045-283-100	01	1	-	1.00	SINGLE-FAMILY HOME	249.58	249.58	1.25	250.82
045-283-110	01	1	-	1.00	SINGLE-FAMILY HOME	249.58	249.58	1.25	250.82
045-283-120	01	1	-	1.00	SINGLE-FAMILY HOME	249.58	249.58	1.25	250.82
045-283-130	01	1	-	1.00	SINGLE-FAMILY HOME	249.58	249.58	1.25	250.82
045-283-140	01	1	-	1.00	SINGLE-FAMILY HOME	249.58	249.58	1.25	250.82
045-283-150	01	1	-	1.00	SINGLE-FAMILY HOME	249.58	249.58	1.25	250.82
045-283-160	01	1	-	1.00	SINGLE-FAMILY HOME	249.58	249.58	1.25	250.82
045-283-170	01	1	-	1.00	SINGLE-FAMILY HOME	249.58	249.58	1.25	250.82
045-283-180	01	1	-	1.00	SINGLE-FAMILY HOME	249.58	249.58	1.25	250.82
045-283-190	01	1	-	1.00	SINGLE-FAMILY HOME	249.58	249.58	1.25	250.82
045-283-200	01	1	-	1.00	SINGLE-FAMILY HOME	249.58	249.58	1.25	250.82
045-330-070	88	-	-	-	N/A - GOV'T OWNED	-	-	1.25	0.00

City of Belmont
Sewer Treatment Facilities Charges
Fiscal Year 2026/27

APN	County Use Code	Dwelling Units / Rooms / Beds / Students	Building Sq. Ft.	Billing Units	Rate Description	Rate	Sewer Treatment Facility Charge	County Collection Fee	Total Charge (1)
045-330-130	84	-	-	-	N/A	-	-	1.25	0.00
045-330-180	88	-	-	-	N/A - GOV'T OWNED	-	-	1.25	0.00
045-330-200	84	-	-	-	N/A	-	-	-	0.00
045-330-220	69	-	-	-	N/A - GOV'T OWNED	-	-	-	0.00
045-330-230	88	-	-	-	N/A - GOV'T OWNED	-	-	-	0.00
045-340-030	00	-	-	-	N/A	-	-	-	0.00
045-340-040	00	-	-	-	N/A	-	-	-	0.00
045-340-070	00	-	-	-	N/A	-	-	-	0.00
045-340-130	88	-	-	-	N/A - GOV'T OWNED	-	-	-	0.00
045-340-170	88	-	-	-	N/A - GOV'T OWNED	-	-	-	0.00
045-350-010	01	1	-	1.00	SINGLE-FAMILY HOME	249.58	249.58	-	250.82
045-350-020	01	1	-	1.00	SINGLE-FAMILY HOME	249.58	249.58	-	250.82
045-350-030	01	1	-	1.00	SINGLE-FAMILY HOME	249.58	249.58	-	250.82
045-350-040	01	1	-	1.00	SINGLE-FAMILY HOME	249.58	249.58	1.25	250.82
045-350-050	01	1	-	1.00	SINGLE-FAMILY HOME	249.58	249.58	1.25	250.82
045-350-060	01	1	-	1.00	SINGLE-FAMILY HOME	249.58	249.58	1.25	250.82
045-350-070	01	1	-	1.00	SINGLE-FAMILY HOME	249.58	249.58	1.25	250.82
045-350-080	01	1	-	1.00	SINGLE-FAMILY HOME	249.58	249.58	1.25	250.82
045-350-090	01	1	-	1.00	SINGLE-FAMILY HOME	249.58	249.58	1.25	250.82
045-351-010	01	1	-	1.00	SINGLE-FAMILY HOME	249.58	249.58	1.25	250.82
045-351-020	01	1	-	1.00	SINGLE-FAMILY HOME	249.58	249.58	1.25	250.82
045-351-030	01	1	-	1.00	SINGLE-FAMILY HOME	249.58	249.58	1.25	250.82
045-351-040	01	1	-	1.00	SINGLE-FAMILY HOME	249.58	249.58	1.25	250.82
045-351-050	01	1	-	1.00	SINGLE-FAMILY HOME	249.58	249.58	1.25	250.82
045-351-060	01	1	-	1.00	SINGLE-FAMILY HOME	249.58	249.58	1.25	250.82
045-351-070	01	1	-	1.00	SINGLE-FAMILY HOME	249.58	249.58	1.25	250.82
045-351-080	01	1	-	1.00	SINGLE-FAMILY HOME	249.58	249.58	1.25	250.82
045-351-120	81	-	-	-	N/A - GOV'T OWNED	-	-	1.25	0.00
045-360-010	01	1	-	1.00	SINGLE-FAMILY HOME	249.58	249.58	1.25	250.82
045-360-020	01	1	-	1.00	SINGLE-FAMILY HOME	249.58	249.58	1.25	250.82
045-360-030	01	1	-	1.00	SINGLE-FAMILY HOME	249.58	249.58	-	250.82
045-360-040	01	1	-	1.00	SINGLE-FAMILY HOME	249.58	249.58	1.25	250.82
045-360-050	01	1	-	1.00	SINGLE-FAMILY HOME	249.58	249.58	1.25	250.82
045-360-060	01	1	-	1.00	SINGLE-FAMILY HOME	249.58	249.58	1.25	250.82
045-360-070	01	1	-	1.00	SINGLE-FAMILY HOME	249.58	249.58	1.25	250.82
045-360-080	01	1	-	1.00	SINGLE-FAMILY HOME	249.58	249.58	1.25	250.82
045-360-090	01	1	-	1.00	SINGLE-FAMILY HOME	249.58	249.58	1.25	250.82
045-360-100	01	1	-	1.00	SINGLE-FAMILY HOME	249.58	249.58	1.25	250.82
045-360-110	01	1	-	1.00	SINGLE-FAMILY HOME	249.58	249.58	1.25	250.82
045-360-120	01	1	-	1.00	SINGLE-FAMILY HOME	249.58	249.58	1.25	250.82
045-360-130	01	1	-	1.00	SINGLE-FAMILY HOME	249.58	249.58	1.25	250.82
045-360-140	01	1	-	1.00	SINGLE-FAMILY HOME	249.58	249.58	1.25	250.82
045-360-150	01	1	-	1.00	SINGLE-FAMILY HOME	249.58	249.58	1.25	250.82
045-360-160	01	1	-	1.00	SINGLE-FAMILY HOME	249.58	249.58	1.25	250.82
045-360-170	01	1	-	1.00	SINGLE-FAMILY HOME	249.58	249.58	1.25	250.82
045-360-180	01	1	-	1.00	SINGLE-FAMILY HOME	249.58	249.58	1.25	250.82
045-360-190	01	1	-	1.00	SINGLE-FAMILY HOME	249.58	249.58	1.25	250.82
045-360-200	01	1	-	1.00	SINGLE-FAMILY HOME	249.58	249.58	1.25	250.82
045-360-210	01	1	-	1.00	SINGLE-FAMILY HOME	249.58	249.58	1.25	250.82
045-360-220	01	1	-	1.00	SINGLE-FAMILY HOME	249.58	249.58	1.25	250.82
045-360-230	01	1	-	1.00	SINGLE-FAMILY HOME	249.58	249.58	1.25	250.82
045-360-240	01	1	-	1.00	SINGLE-FAMILY HOME	249.58	249.58	1.25	250.82
045-360-250	01	1	-	1.00	SINGLE-FAMILY HOME	249.58	249.58	1.25	250.82
045-361-010	01	1	-	1.00	SINGLE-FAMILY HOME	249.58	249.58	1.25	250.82
045-361-020	01	1	-	1.00	SINGLE-FAMILY HOME	249.58	249.58	1.25	250.82
045-361-030	01	1	-	1.00	SINGLE-FAMILY HOME	249.58	249.58	1.25	250.82
045-361-040	01	1	-	1.00	SINGLE-FAMILY HOME	249.58	249.58	1.25	250.82
045-361-050	01	1	-	1.00	SINGLE-FAMILY HOME	249.58	249.58	1.25	250.82
045-361-060	01	1	-	1.00	SINGLE-FAMILY HOME	249.58	249.58	1.25	250.82
045-361-070	01	1	-	1.00	SINGLE-FAMILY HOME	249.58	249.58	1.25	250.82
045-361-080	01	1	-	1.00	SINGLE-FAMILY HOME	249.58	249.58	1.25	250.82
045-361-090	01	1	-	1.00	SINGLE-FAMILY HOME	249.58	249.58	1.25	250.82
045-361-100	01	1	-	1.00	SINGLE-FAMILY HOME	249.58	249.58	1.25	250.82
045-361-110	01	1	-	1.00	SINGLE-FAMILY HOME	249.58	249.58	1.25	250.82
045-361-120	01	1	-	1.00	SINGLE-FAMILY HOME	249.58	249.58	1.25	250.82

City of Belmont
Sewer Treatment Facilities Charges
Fiscal Year 2026/27

APN	County Use Code	Dwelling Units / Rooms / Beds / Students	Building Sq. Ft.	Billing Units	Rate Description	Rate	Sewer Treatment Facility Charge	County Collection Fee	Total Charge (1)
045-361-130	01	1	-	1.00	SINGLE-FAMILY HOME	249.58	249.58	1.25	250.82
045-361-140	01	1	-	1.00	SINGLE-FAMILY HOME	249.58	249.58	1.25	250.82
045-361-150	01	1	-	1.00	SINGLE-FAMILY HOME	249.58	249.58	1.25	250.82
045-361-160	01	1	-	1.00	SINGLE-FAMILY HOME	249.58	249.58	1.25	250.82
045-361-170	01	1	-	1.00	SINGLE-FAMILY HOME	249.58	249.58	1.25	250.82
045-361-180	01	1	-	1.00	SINGLE-FAMILY HOME	249.58	249.58	1.25	250.82
045-361-190	01	1	-	1.00	SINGLE-FAMILY HOME	249.58	249.58	1.25	250.82
045-361-200	01	1	-	1.00	SINGLE-FAMILY HOME	249.58	249.58	1.25	250.82
045-361-210	01	1	-	1.00	SINGLE-FAMILY HOME	249.58	249.58	1.25	250.82
045-361-220	01	1	-	1.00	SINGLE-FAMILY HOME	249.58	249.58	1.25	250.82
045-361-230	01	1	-	1.00	SINGLE-FAMILY HOME	249.58	249.58	1.25	250.82
045-361-240	01	1	-	1.00	SINGLE-FAMILY HOME	249.58	249.58	1.25	250.82
045-361-250	01	1	-	1.00	SINGLE-FAMILY HOME	249.58	249.58	1.25	250.82
045-361-260	01	1	-	1.00	SINGLE-FAMILY HOME	249.58	249.58	1.25	250.82
045-361-270	01	1	-	1.00	SINGLE-FAMILY HOME	249.58	249.58	1.25	250.82
045-361-280	01	1	-	1.00	SINGLE-FAMILY HOME	249.58	249.58	1.25	250.82
045-361-290	01	1	-	1.00	SINGLE-FAMILY HOME	249.58	249.58	1.25	250.82
045-361-300	01	1	-	1.00	SINGLE-FAMILY HOME	249.58	249.58	1.25	250.82
045-361-310	01	1	-	1.00	SINGLE-FAMILY HOME	249.58	249.58	1.25	250.82
045-361-320	01	1	-	1.00	SINGLE-FAMILY HOME	249.58	249.58	1.25	250.82
045-361-330	01	1	-	1.00	SINGLE-FAMILY HOME	249.58	249.58	1.25	250.82
045-361-340	01	1	-	1.00	SINGLE-FAMILY HOME	249.58	249.58	1.25	250.82
045-361-350	01	1	-	1.00	SINGLE-FAMILY HOME	249.58	249.58	1.25	250.82
045-371-060	00	-	-	-	N/A	-	-	1.25	0.00
045-371-070	01	1	-	1.00	SINGLE-FAMILY HOME	249.58	249.58	1.25	250.82
045-371-080	01	1	-	1.00	SINGLE-FAMILY HOME	249.58	249.58	1.25	250.82
045-371-090	01	1	-	1.00	SINGLE-FAMILY HOME	249.58	249.58	-	250.82
045-371-100	01	1	-	1.00	SINGLE-FAMILY HOME	249.58	249.58	1.25	250.82
045-371-110	01	1	-	1.00	SINGLE-FAMILY HOME	249.58	249.58	1.25	250.82
045-371-120	01	1	-	1.00	SINGLE-FAMILY HOME	249.58	249.58	1.25	250.82
045-371-130	01	1	-	1.00	SINGLE-FAMILY HOME	249.58	249.58	1.25	250.82
045-371-140	01	1	-	1.00	SINGLE-FAMILY HOME	249.58	249.58	1.25	250.82
045-371-150	01	1	-	1.00	SINGLE-FAMILY HOME	249.58	249.58	1.25	250.82
045-371-160	01	1	-	1.00	SINGLE-FAMILY HOME	249.58	249.58	1.25	250.82
045-371-170	01	1	-	1.00	SINGLE-FAMILY HOME	249.58	249.58	1.25	250.82
045-371-180	01	1	-	1.00	SINGLE-FAMILY HOME	249.58	249.58	1.25	250.82
045-371-190	01	1	-	1.00	SINGLE-FAMILY HOME	249.58	249.58	1.25	250.82
045-371-200	01	1	-	1.00	SINGLE-FAMILY HOME	249.58	249.58	1.25	250.82
045-371-210	01	1	-	1.00	SINGLE-FAMILY HOME	249.58	249.58	1.25	250.82
045-371-220	01	1	-	1.00	SINGLE-FAMILY HOME	249.58	249.58	1.25	250.82
045-371-230	01	1	-	1.00	SINGLE-FAMILY HOME	249.58	249.58	1.25	250.82
045-371-240	01	1	-	1.00	SINGLE-FAMILY HOME	249.58	249.58	1.25	250.82
045-371-250	01	1	-	1.00	SINGLE-FAMILY HOME	249.58	249.58	1.25	250.82
045-371-260	01	1	-	1.00	SINGLE-FAMILY HOME	249.58	249.58	1.25	250.82
045-371-270	01	1	-	1.00	SINGLE-FAMILY HOME	249.58	249.58	1.25	250.82
045-371-280	01	1	-	1.00	SINGLE-FAMILY HOME	249.58	249.58	1.25	250.82
045-372-070	05	11	-	11.00	MULTI-UNIT RESIDENTIAL	174.92	1,924.12	1.25	1,925.36
045-372-120	05	57	-	57.00	MULTI-UNIT RESIDENTIAL	174.92	9,970.44	1.25	9,971.68
045-372-130	05	71	-	71.00	MULTI-UNIT RESIDENTIAL	174.92	12,419.32	1.25	12,420.56
045-372-140	05	28	-	28.00	MULTI-UNIT RESIDENTIAL	174.92	4,897.76	1.25	4,899.00
045-373-080	05	24	-	24.00	MULTI-UNIT RESIDENTIAL	174.92	4,198.08	1.25	4,199.32
045-373-090	05	24	-	24.00	MULTI-UNIT RESIDENTIAL	174.92	4,198.08	1.25	4,199.32
045-373-150	05	78	-	78.00	MULTI-UNIT RESIDENTIAL	174.92	13,643.76	1.25	13,645.00
045-373-160	05	71	-	71.00	MULTI-UNIT RESIDENTIAL	174.92	12,419.32	1.25	12,420.56
045-373-170	05	25	-	25.00	MULTI-UNIT RESIDENTIAL	174.92	4,373.00	1.25	4,374.24
045-380-010	69	-	-	-	GOLF COURSE & PARK	360.94	-	1.25	0.00
045-391-010	01	1	-	1.00	SINGLE-FAMILY HOME	249.58	249.58	1.25	250.82
045-391-020	01	1	-	1.00	SINGLE-FAMILY HOME	249.58	249.58	1.25	250.82
045-391-030	01	1	-	1.00	SINGLE-FAMILY HOME	249.58	249.58	-	250.82
045-391-040	01	1	-	1.00	SINGLE-FAMILY HOME	249.58	249.58	1.25	250.82
045-391-050	01	1	-	1.00	SINGLE-FAMILY HOME	249.58	249.58	1.25	250.82
045-391-060	01	1	-	1.00	SINGLE-FAMILY HOME	249.58	249.58	1.25	250.82
045-391-070	01	1	-	1.00	SINGLE-FAMILY HOME	249.58	249.58	1.25	250.82
045-391-080	01	1	-	1.00	SINGLE-FAMILY HOME	249.58	249.58	1.25	250.82
045-391-090	01	1	-	1.00	SINGLE-FAMILY HOME	249.58	249.58	1.25	250.82

City of Belmont
Sewer Treatment Facilities Charges
Fiscal Year 2026/27

APN	County Use Code	Dwelling Units / Rooms / Beds / Students	Building Sq. Ft.	Billing Units	Rate Description	Rate	Sewer Treatment Facility Charge	County Collection Fee	Total Charge (1)
045-391-100	01	1	-	1.00	SINGLE-FAMILY HOME	249.58	249.58	1.25	250.82
045-391-110	01	1	-	1.00	SINGLE-FAMILY HOME	249.58	249.58	1.25	250.82
045-391-120	01	1	-	1.00	SINGLE-FAMILY HOME	249.58	249.58	1.25	250.82
045-391-130	01	1	-	1.00	SINGLE-FAMILY HOME	249.58	249.58	1.25	250.82
045-391-140	01	1	-	1.00	SINGLE-FAMILY HOME	249.58	249.58	1.25	250.82
045-391-150	01	1	-	1.00	SINGLE-FAMILY HOME	249.58	249.58	1.25	250.82
045-391-160	01	1	-	1.00	SINGLE-FAMILY HOME	249.58	249.58	1.25	250.82
045-391-170	01	1	-	1.00	SINGLE-FAMILY HOME	249.58	249.58	1.25	250.82
045-391-180	01	1	-	1.00	SINGLE-FAMILY HOME	249.58	249.58	1.25	250.82
045-391-190	01	1	-	1.00	SINGLE-FAMILY HOME	249.58	249.58	1.25	250.82
045-391-200	01	1	-	1.00	SINGLE-FAMILY HOME	249.58	249.58	1.25	250.82
045-391-210	01	1	-	1.00	SINGLE-FAMILY HOME	249.58	249.58	1.25	250.82
045-391-220	01	1	-	1.00	SINGLE-FAMILY HOME	249.58	249.58	1.25	250.82
045-391-230	01	1	-	1.00	SINGLE-FAMILY HOME	249.58	249.58	1.25	250.82
045-391-240	01	1	-	1.00	SINGLE-FAMILY HOME	249.58	249.58	1.25	250.82
045-391-250	01	1	-	1.00	SINGLE-FAMILY HOME	249.58	249.58	1.25	250.82
045-392-010	01	1	-	1.00	SINGLE-FAMILY HOME	249.58	249.58	1.25	250.82
045-392-020	01	1	-	1.00	SINGLE-FAMILY HOME	249.58	249.58	1.25	250.82
045-392-030	01	1	-	1.00	SINGLE-FAMILY HOME	249.58	249.58	1.25	250.82
045-392-040	01	1	-	1.00	SINGLE-FAMILY HOME	249.58	249.58	1.25	250.82
045-393-010	01	1	-	1.00	SINGLE-FAMILY HOME	249.58	249.58	1.25	250.82
045-393-020	01	1	-	1.00	SINGLE-FAMILY HOME	249.58	249.58	1.25	250.82
045-393-030	01	1	-	1.00	SINGLE-FAMILY HOME	249.58	249.58	1.25	250.82
045-393-040	01	1	-	1.00	SINGLE-FAMILY HOME	249.58	249.58	1.25	250.82
045-393-050	01	1	-	1.00	SINGLE-FAMILY HOME	249.58	249.58	1.25	250.82
045-393-060	01	1	-	1.00	SINGLE-FAMILY HOME	249.58	249.58	1.25	250.82
045-393-070	01	1	-	1.00	SINGLE-FAMILY HOME	249.58	249.58	1.25	250.82
045-393-080	01	1	-	1.00	SINGLE-FAMILY HOME	249.58	249.58	1.25	250.82
045-393-090	01	1	-	1.00	SINGLE-FAMILY HOME	249.58	249.58	1.25	250.82
045-393-100	01	1	-	1.00	SINGLE-FAMILY HOME	249.58	249.58	1.25	250.82
045-393-110	01	1	-	1.00	SINGLE-FAMILY HOME	249.58	249.58	1.25	250.82
045-393-120	01	1	-	1.00	SINGLE-FAMILY HOME	249.58	249.58	1.25	250.82
045-393-130	01	1	-	1.00	SINGLE-FAMILY HOME	249.58	249.58	1.25	250.82
045-393-140	01	1	-	1.00	SINGLE-FAMILY HOME	249.58	249.58	1.25	250.82
045-401-010	01	1	-	1.00	SINGLE-FAMILY HOME	249.58	249.58	1.25	250.82
045-401-020	01	1	-	1.00	SINGLE-FAMILY HOME	249.58	249.58	1.25	250.82
045-401-030	01	1	-	1.00	SINGLE-FAMILY HOME	249.58	249.58	1.25	250.82
045-401-040	01	1	-	1.00	SINGLE-FAMILY HOME	249.58	249.58	1.25	250.82
045-401-050	01	1	-	1.00	SINGLE-FAMILY HOME	249.58	249.58	1.25	250.82
045-401-060	01	1	-	1.00	SINGLE-FAMILY HOME	249.58	249.58	1.25	250.82
045-401-070	01	1	-	1.00	SINGLE-FAMILY HOME	249.58	249.58	1.25	250.82
045-401-080	01	1	-	1.00	SINGLE-FAMILY HOME	249.58	249.58	1.25	250.82
045-401-090	01	1	-	1.00	SINGLE-FAMILY HOME	249.58	249.58	1.25	250.82
045-401-120	01	1	-	1.00	SINGLE-FAMILY HOME	249.58	249.58	1.25	250.82
045-401-130	01	1	-	1.00	SINGLE-FAMILY HOME	249.58	249.58	1.25	250.82
045-401-140	01	1	-	1.00	SINGLE-FAMILY HOME	249.58	249.58	1.25	250.82
045-401-150	01	1	-	1.00	SINGLE-FAMILY HOME	249.58	249.58	1.25	250.82
045-401-160	01	1	-	1.00	SINGLE-FAMILY HOME	249.58	249.58	1.25	250.82
045-402-010	01	1	-	1.00	SINGLE-FAMILY HOME	249.58	249.58	1.25	250.82
045-402-020	01	1	-	1.00	SINGLE-FAMILY HOME	249.58	249.58	1.25	250.82
045-402-030	01	1	-	1.00	SINGLE-FAMILY HOME	249.58	249.58	1.25	250.82
045-402-040	01	1	-	1.00	SINGLE-FAMILY HOME	249.58	249.58	1.25	250.82
045-402-050	01	1	-	1.00	SINGLE-FAMILY HOME	249.58	249.58	1.25	250.82
045-402-060	01	1	-	1.00	SINGLE-FAMILY HOME	249.58	249.58	1.25	250.82
045-402-070	01	1	-	1.00	SINGLE-FAMILY HOME	249.58	249.58	1.25	250.82
045-402-080	01	1	-	1.00	SINGLE-FAMILY HOME	249.58	249.58	1.25	250.82
045-402-090	01	1	-	1.00	SINGLE-FAMILY HOME	249.58	249.58	1.25	250.82
045-402-100	01	1	-	1.00	SINGLE-FAMILY HOME	249.58	249.58	1.25	250.82
045-402-110	01	1	-	1.00	SINGLE-FAMILY HOME	249.58	249.58	1.25	250.82
045-402-120	01	1	-	1.00	SINGLE-FAMILY HOME	249.58	249.58	1.25	250.82
045-402-130	01	1	-	1.00	SINGLE-FAMILY HOME	249.58	249.58	1.25	250.82
045-402-140	01	1	-	1.00	SINGLE-FAMILY HOME	249.58	249.58	1.25	250.82
045-403-010	01	1	-	1.00	SINGLE-FAMILY HOME	249.58	249.58	1.25	250.82
045-403-020	01	1	-	1.00	SINGLE-FAMILY HOME	249.58	249.58	1.25	250.82
045-403-030	01	1	-	1.00	SINGLE-FAMILY HOME	249.58	249.58	1.25	250.82

City of Belmont
Sewer Treatment Facilities Charges
Fiscal Year 2026/27

APN	County Use Code	Dwelling Units / Rooms / Beds / Students	Building Sq. Ft.	Billing Units	Rate Description	Rate	Sewer Treatment Facility Charge	County Collection Fee	Total Charge (1)
045-403-040	01	1	-	1.00	SINGLE-FAMILY HOME	249.58	249.58	1.25	250.82
045-403-050	01	1	-	1.00	SINGLE-FAMILY HOME	249.58	249.58	1.25	250.82
045-403-060	01	1	-	1.00	SINGLE-FAMILY HOME	249.58	249.58	1.25	250.82
045-403-070	01	1	-	1.00	SINGLE-FAMILY HOME	249.58	249.58	1.25	250.82
045-411-010	01	1	-	1.00	SINGLE-FAMILY HOME	249.58	249.58	1.25	250.82
045-411-020	01	1	-	1.00	SINGLE-FAMILY HOME	249.58	249.58	1.25	250.82
045-411-030	01	1	-	1.00	SINGLE-FAMILY HOME	249.58	249.58	1.25	250.82
045-411-040	01	1	-	1.00	SINGLE-FAMILY HOME	249.58	249.58	1.25	250.82
045-411-050	01	1	-	1.00	SINGLE-FAMILY HOME	249.58	249.58	1.25	250.82
045-411-060	01	1	-	1.00	SINGLE-FAMILY HOME	249.58	249.58	1.25	250.82
045-411-070	01	1	-	1.00	SINGLE-FAMILY HOME	249.58	249.58	1.25	250.82
045-411-080	01	1	-	1.00	SINGLE-FAMILY HOME	249.58	249.58	1.25	250.82
045-411-090	01	1	-	1.00	SINGLE-FAMILY HOME	249.58	249.58	1.25	250.82
045-411-100	01	1	-	1.00	SINGLE-FAMILY HOME	249.58	249.58	1.25	250.82
045-411-110	01	1	-	1.00	SINGLE-FAMILY HOME	249.58	249.58	1.25	250.82
045-411-120	01	1	-	1.00	SINGLE-FAMILY HOME	249.58	249.58	1.25	250.82
045-411-130	01	1	-	1.00	SINGLE-FAMILY HOME	249.58	249.58	1.25	250.82
045-411-140	01	1	-	1.00	SINGLE-FAMILY HOME	249.58	249.58	1.25	250.82
045-411-150	01	1	-	1.00	SINGLE-FAMILY HOME	249.58	249.58	1.25	250.82
045-412-010	01	1	-	1.00	SINGLE-FAMILY HOME	249.58	249.58	1.25	250.82
045-412-020	01	1	-	1.00	SINGLE-FAMILY HOME	249.58	249.58	1.25	250.82
045-412-030	01	1	-	1.00	SINGLE-FAMILY HOME	249.58	249.58	1.25	250.82
045-412-040	01	1	-	1.00	SINGLE-FAMILY HOME	249.58	249.58	1.25	250.82
045-412-050	01	1	-	1.00	SINGLE-FAMILY HOME	249.58	249.58	1.25	250.82
045-412-060	01	1	-	1.00	SINGLE-FAMILY HOME	249.58	249.58	1.25	250.82
045-412-070	01	1	-	1.00	SINGLE-FAMILY HOME	249.58	249.58	1.25	250.82
045-412-080	01	1	-	1.00	SINGLE-FAMILY HOME	249.58	249.58	1.25	250.82
045-412-090	01	1	-	1.00	SINGLE-FAMILY HOME	249.58	249.58	1.25	250.82
045-412-100	01	1	-	1.00	SINGLE-FAMILY HOME	249.58	249.58	1.25	250.82
045-412-110	01	1	-	1.00	SINGLE-FAMILY HOME	249.58	249.58	1.25	250.82
045-412-120	01	1	-	1.00	SINGLE-FAMILY HOME	249.58	249.58	1.25	250.82
045-412-130	01	1	-	1.00	SINGLE-FAMILY HOME	249.58	249.58	1.25	250.82
045-412-140	01	1	-	1.00	SINGLE-FAMILY HOME	249.58	249.58	1.25	250.82
045-412-150	01	1	-	1.00	SINGLE-FAMILY HOME	249.58	249.58	1.25	250.82
045-412-160	01	1	-	1.00	SINGLE-FAMILY HOME	249.58	249.58	1.25	250.82
045-412-170	01	1	-	1.00	SINGLE-FAMILY HOME	249.58	249.58	1.25	250.82
045-412-180	01	1	-	1.00	SINGLE-FAMILY HOME	249.58	249.58	1.25	250.82
045-412-190	01	1	-	1.00	SINGLE-FAMILY HOME	249.58	249.58	1.25	250.82
045-412-200	01	1	-	1.00	SINGLE-FAMILY HOME	249.58	249.58	1.25	250.82
045-412-210	01	1	-	1.00	SINGLE-FAMILY HOME	249.58	249.58	1.25	250.82
045-412-220	01	1	-	1.00	SINGLE-FAMILY HOME	249.58	249.58	1.25	250.82
045-412-230	01	1	-	1.00	SINGLE-FAMILY HOME	249.58	249.58	1.25	250.82
045-412-240	01	1	-	1.00	SINGLE-FAMILY HOME	249.58	249.58	1.25	250.82
045-412-250	01	1	-	1.00	SINGLE-FAMILY HOME	249.58	249.58	1.25	250.82
045-412-260	01	1	-	1.00	SINGLE-FAMILY HOME	249.58	249.58	1.25	250.82
045-412-270	01	1	-	1.00	SINGLE-FAMILY HOME	249.58	249.58	1.25	250.82
045-412-280	01	1	-	1.00	SINGLE-FAMILY HOME	249.58	249.58	1.25	250.82
045-413-010	01	1	-	1.00	SINGLE-FAMILY HOME	249.58	249.58	1.25	250.82
045-413-020	01	1	-	1.00	SINGLE-FAMILY HOME	249.58	249.58	1.25	250.82
045-413-030	01	1	-	1.00	SINGLE-FAMILY HOME	249.58	249.58	1.25	250.82
045-413-040	01	1	-	1.00	SINGLE-FAMILY HOME	249.58	249.58	1.25	250.82
045-413-050	01	1	-	1.00	SINGLE-FAMILY HOME	249.58	249.58	1.25	250.82
045-413-060	01	1	-	1.00	SINGLE-FAMILY HOME	249.58	249.58	1.25	250.82
045-413-070	01	1	-	1.00	SINGLE-FAMILY HOME	249.58	249.58	1.25	250.82
045-413-080	01	1	-	1.00	SINGLE-FAMILY HOME	249.58	249.58	1.25	250.82
045-413-090	01	1	-	1.00	SINGLE-FAMILY HOME	249.58	249.58	1.25	250.82
045-413-100	01	1	-	1.00	SINGLE-FAMILY HOME	249.58	249.58	1.25	250.82
045-413-110	01	1	-	1.00	SINGLE-FAMILY HOME	249.58	249.58	1.25	250.82
045-413-120	01	1	-	1.00	SINGLE-FAMILY HOME	249.58	249.58	1.25	250.82
045-413-130	01	1	-	1.00	SINGLE-FAMILY HOME	249.58	249.58	1.25	250.82
045-413-140	01	1	-	1.00	SINGLE-FAMILY HOME	249.58	249.58	1.25	250.82
045-413-150	01	1	-	1.00	SINGLE-FAMILY HOME	249.58	249.58	1.25	250.82
045-413-160	01	1	-	1.00	SINGLE-FAMILY HOME	249.58	249.58	1.25	250.82
045-414-010	01	1	-	1.00	SINGLE-FAMILY HOME	249.58	249.58	1.25	250.82
045-414-020	01	1	-	1.00	SINGLE-FAMILY HOME	249.58	249.58	1.25	250.82

City of Belmont
Sewer Treatment Facilities Charges
Fiscal Year 2026/27

APN	County Use Code	Dwelling Units / Rooms / Beds / Students	Building Sq. Ft.	Billing Units	Rate Description	Rate	Sewer Treatment Facility Charge	County Collection Fee	Total Charge (1)
045-414-030	01	1	-	1.00	SINGLE-FAMILY HOME	249.58	249.58	1.25	250.82
045-414-040	01	1	-	1.00	SINGLE-FAMILY HOME	249.58	249.58	1.25	250.82
045-414-050	01	1	-	1.00	SINGLE-FAMILY HOME	249.58	249.58	1.25	250.82
045-414-060	01	1	-	1.00	SINGLE-FAMILY HOME	249.58	249.58	1.25	250.82
045-414-070	01	1	-	1.00	SINGLE-FAMILY HOME	249.58	249.58	1.25	250.82
045-414-080	01	1	-	1.00	SINGLE-FAMILY HOME	249.58	249.58	1.25	250.82
045-421-010	01	1	-	1.00	SINGLE-FAMILY HOME	249.58	249.58	1.25	250.82
045-421-020	01	1	-	1.00	SINGLE-FAMILY HOME	249.58	249.58	1.25	250.82
045-421-030	01	1	-	1.00	SINGLE-FAMILY HOME	249.58	249.58	1.25	250.82
045-421-040	01	1	-	1.00	SINGLE-FAMILY HOME	249.58	249.58	1.25	250.82
045-421-050	01	1	-	1.00	SINGLE-FAMILY HOME	249.58	249.58	1.25	250.82
045-421-060	01	1	-	1.00	SINGLE-FAMILY HOME	249.58	249.58	1.25	250.82
045-421-090	01	1	-	1.00	SINGLE-FAMILY HOME	249.58	249.58	1.25	250.82
045-421-100	01	1	-	1.00	SINGLE-FAMILY HOME	249.58	249.58	1.25	250.82
045-421-110	01	1	-	1.00	SINGLE-FAMILY HOME	249.58	249.58	1.25	250.82
045-421-120	01	1	-	1.00	SINGLE-FAMILY HOME	249.58	249.58	1.25	250.82
045-421-130	01	1	-	1.00	SINGLE-FAMILY HOME	249.58	249.58	1.25	250.82
045-421-140	01	1	-	1.00	SINGLE-FAMILY HOME	249.58	249.58	1.25	250.82
045-421-150	01	1	-	1.00	SINGLE-FAMILY HOME	249.58	249.58	1.25	250.82
045-421-160	01	1	-	1.00	SINGLE-FAMILY HOME	249.58	249.58	1.25	250.82
045-421-170	01	1	-	1.00	SINGLE-FAMILY HOME	249.58	249.58	1.25	250.82
045-421-180	00	-	-	-	N/A	-	-	1.25	0.00
045-421-190	01	1	-	1.00	SINGLE-FAMILY HOME	249.58	249.58	1.25	250.82
045-421-200	01	1	-	1.00	SINGLE-FAMILY HOME	249.58	249.58	1.25	250.82
045-422-010	01	1	-	1.00	SINGLE-FAMILY HOME	249.58	249.58	-	250.82
045-422-020	01	1	-	1.00	SINGLE-FAMILY HOME	249.58	249.58	1.25	250.82
045-422-030	01	1	-	1.00	SINGLE-FAMILY HOME	249.58	249.58	1.25	250.82
045-422-040	01	1	-	1.00	SINGLE-FAMILY HOME	249.58	249.58	1.25	250.82
045-422-050	01	1	-	1.00	SINGLE-FAMILY HOME	249.58	249.58	1.25	250.82
045-422-060	01	1	-	1.00	SINGLE-FAMILY HOME	249.58	249.58	1.25	250.82
045-422-070	01	1	-	1.00	SINGLE-FAMILY HOME	249.58	249.58	1.25	250.82
045-422-080	01	1	-	1.00	SINGLE-FAMILY HOME	249.58	249.58	1.25	250.82
045-422-090	01	1	-	1.00	SINGLE-FAMILY HOME	249.58	249.58	1.25	250.82
045-422-100	01	1	-	1.00	SINGLE-FAMILY HOME	249.58	249.58	1.25	250.82
045-422-110	01	1	-	1.00	SINGLE-FAMILY HOME	249.58	249.58	1.25	250.82
045-422-120	01	1	-	1.00	SINGLE-FAMILY HOME	249.58	249.58	1.25	250.82
045-422-130	01	1	-	1.00	SINGLE-FAMILY HOME	249.58	249.58	1.25	250.82
045-422-140	01	1	-	1.00	SINGLE-FAMILY HOME	249.58	249.58	1.25	250.82
045-422-150	01	1	-	1.00	SINGLE-FAMILY HOME	249.58	249.58	1.25	250.82
045-422-160	01	1	-	1.00	SINGLE-FAMILY HOME	249.58	249.58	1.25	250.82
045-422-170	01	1	-	1.00	SINGLE-FAMILY HOME	249.58	249.58	1.25	250.82
045-422-180	01	1	-	1.00	SINGLE-FAMILY HOME	249.58	249.58	1.25	250.82
045-422-190	01	1	-	1.00	SINGLE-FAMILY HOME	249.58	249.58	1.25	250.82
045-422-200	01	1	-	1.00	SINGLE-FAMILY HOME	249.58	249.58	1.25	250.82
045-422-210	01	1	-	1.00	SINGLE-FAMILY HOME	249.58	249.58	1.25	250.82
045-422-220	01	1	-	1.00	SINGLE-FAMILY HOME	249.58	249.58	1.25	250.82
045-422-230	01	1	-	1.00	SINGLE-FAMILY HOME	249.58	249.58	1.25	250.82
045-422-240	01	1	-	1.00	SINGLE-FAMILY HOME	249.58	249.58	1.25	250.82
045-422-250	01	1	-	1.00	SINGLE-FAMILY HOME	249.58	249.58	1.25	250.82
045-422-260	01	1	-	1.00	SINGLE-FAMILY HOME	249.58	249.58	1.25	250.82
045-422-270	01	1	-	1.00	SINGLE-FAMILY HOME	249.58	249.58	1.25	250.82
045-422-280	01	1	-	1.00	SINGLE-FAMILY HOME	249.58	249.58	1.25	250.82
045-422-290	01	1	-	1.00	SINGLE-FAMILY HOME	249.58	249.58	1.25	250.82
045-422-300	01	1	-	1.00	SINGLE-FAMILY HOME	249.58	249.58	1.25	250.82
045-431-010	05	195	-	195.00	MULTI-UNIT RESIDENTIAL	174.92	34,109.40	1.25	34,110.64
045-432-010	05	58	-	58.00	MULTI-UNIT RESIDENTIAL	174.92	10,145.36	1.25	10,146.60
045-441-010	01	1	-	1.00	SINGLE-FAMILY HOME	249.58	249.58	1.25	250.82
045-441-020	01	1	-	1.00	SINGLE-FAMILY HOME	249.58	249.58	1.25	250.82
045-441-030	01	1	-	1.00	SINGLE-FAMILY HOME	249.58	249.58	1.25	250.82
045-441-040	01	1	-	1.00	SINGLE-FAMILY HOME	249.58	249.58	1.25	250.82
045-441-050	01	1	-	1.00	SINGLE-FAMILY HOME	249.58	249.58	1.25	250.82
045-441-060	01	1	-	1.00	SINGLE-FAMILY HOME	249.58	249.58	1.25	250.82
045-441-070	01	1	-	1.00	SINGLE-FAMILY HOME	249.58	249.58	1.25	250.82
045-441-080	01	1	-	1.00	SINGLE-FAMILY HOME	249.58	249.58	1.25	250.82
045-441-090	01	1	-	1.00	SINGLE-FAMILY HOME	249.58	249.58	1.25	250.82

City of Belmont
Sewer Treatment Facilities Charges
Fiscal Year 2026/27

APN	County Use Code	Dwelling Units / Rooms / Beds / Students	Building Sq. Ft.	Billing Units	Rate Description	Rate	Sewer Treatment Facility Charge	County Collection Fee	Total Charge (1)
045-441-100	01	1	-	1.00	SINGLE-FAMILY HOME	249.58	249.58	1.25	250.82
045-441-110	01	1	-	1.00	SINGLE-FAMILY HOME	249.58	249.58	1.25	250.82
045-441-120	01	1	-	1.00	SINGLE-FAMILY HOME	249.58	249.58	1.25	250.82
045-441-170	01	1	-	1.00	SINGLE-FAMILY HOME	249.58	249.58	1.25	250.82
045-441-180	01	1	-	1.00	SINGLE-FAMILY HOME	249.58	249.58	1.25	250.82
045-441-190	01	1	-	1.00	SINGLE-FAMILY HOME	249.58	249.58	1.25	250.82
045-441-200	01	1	-	1.00	SINGLE-FAMILY HOME	249.58	249.58	1.25	250.82
045-441-210	01	1	-	1.00	SINGLE-FAMILY HOME	249.58	249.58	1.25	250.82
045-441-220	01	1	-	1.00	SINGLE-FAMILY HOME	249.58	249.58	1.25	250.82
045-441-230	01	1	-	1.00	SINGLE-FAMILY HOME	249.58	249.58	1.25	250.82
045-441-240	01	1	-	1.00	SINGLE-FAMILY HOME	249.58	249.58	1.25	250.82
045-441-250	01	1	-	1.00	SINGLE-FAMILY HOME	249.58	249.58	1.25	250.82
045-441-260	01	1	-	1.00	SINGLE-FAMILY HOME	249.58	249.58	1.25	250.82
045-441-270	01	1	-	1.00	SINGLE-FAMILY HOME	249.58	249.58	1.25	250.82
045-441-280	01	1	-	1.00	SINGLE-FAMILY HOME	249.58	249.58	1.25	250.82
045-441-290	01	1	-	1.00	SINGLE-FAMILY HOME	249.58	249.58	1.25	250.82
045-441-300	01	1	-	1.00	SINGLE-FAMILY HOME	249.58	249.58	1.25	250.82
045-441-310	01	1	-	1.00	SINGLE-FAMILY HOME	249.58	249.58	1.25	250.82
045-441-320	01	1	-	1.00	SINGLE-FAMILY HOME	249.58	249.58	1.25	250.82
045-441-330	01	1	-	1.00	SINGLE-FAMILY HOME	249.58	249.58	1.25	250.82
045-441-340	01	1	-	1.00	SINGLE-FAMILY HOME	249.58	249.58	1.25	250.82
045-441-350	01	1	-	1.00	SINGLE-FAMILY HOME	249.58	249.58	1.25	250.82
045-441-360	01	1	-	1.00	SINGLE-FAMILY HOME	249.58	249.58	1.25	250.82
045-441-370	01	1	-	1.00	SINGLE-FAMILY HOME	249.58	249.58	1.25	250.82
045-441-380	01	1	-	1.00	SINGLE-FAMILY HOME	249.58	249.58	1.25	250.82
045-441-390	01	1	-	1.00	SINGLE-FAMILY HOME	249.58	249.58	1.25	250.82
045-441-400	01	1	-	1.00	SINGLE-FAMILY HOME	249.58	249.58	1.25	250.82
045-441-410	01	1	-	1.00	SINGLE-FAMILY HOME	249.58	249.58	1.25	250.82
045-441-420	01	1	-	1.00	SINGLE-FAMILY HOME	249.58	249.58	1.25	250.82
045-441-430	01	1	-	1.00	SINGLE-FAMILY HOME	249.58	249.58	1.25	250.82
045-441-440	01	1	-	1.00	SINGLE-FAMILY HOME	249.58	249.58	1.25	250.82
045-441-450	01	1	-	1.00	SINGLE-FAMILY HOME	249.58	249.58	1.25	250.82
045-441-460	01	1	-	1.00	SINGLE-FAMILY HOME	249.58	249.58	1.25	250.82
045-441-470	01	1	-	1.00	SINGLE-FAMILY HOME	249.58	249.58	1.25	250.82
045-441-480	01	1	-	1.00	SINGLE-FAMILY HOME	249.58	249.58	1.25	250.82
045-441-490	01	1	-	1.00	SINGLE-FAMILY HOME	249.58	249.58	1.25	250.82
045-441-500	01	1	-	1.00	SINGLE-FAMILY HOME	249.58	249.58	1.25	250.82
045-441-510	01	1	-	1.00	SINGLE-FAMILY HOME	249.58	249.58	1.25	250.82
045-441-540	01	1	-	1.00	SINGLE-FAMILY HOME	249.58	249.58	1.25	250.82
045-441-550	01	1	-	1.00	SINGLE-FAMILY HOME	249.58	249.58	1.25	250.82
045-441-560	01	1	-	1.00	SINGLE-FAMILY HOME	249.58	249.58	1.25	250.82
045-441-570	01	1	-	1.00	SINGLE-FAMILY HOME	249.58	249.58	1.25	250.82
045-441-600	88	-	-	-	N/A - GOV'T OWNED	-	-	1.25	0.00
045-442-010	01	1	-	1.00	SINGLE-FAMILY HOME	249.58	249.58	1.25	250.82
045-442-020	01	1	-	1.00	SINGLE-FAMILY HOME	249.58	249.58	1.25	250.82
045-442-030	01	1	-	1.00	SINGLE-FAMILY HOME	249.58	249.58	-	250.82
045-442-040	01	1	-	1.00	SINGLE-FAMILY HOME	249.58	249.58	1.25	250.82
045-442-050	01	1	-	1.00	SINGLE-FAMILY HOME	249.58	249.58	1.25	250.82
045-442-060	01	1	-	1.00	SINGLE-FAMILY HOME	249.58	249.58	1.25	250.82
045-442-070	01	1	-	1.00	SINGLE-FAMILY HOME	249.58	249.58	1.25	250.82
045-442-080	01	1	-	1.00	SINGLE-FAMILY HOME	249.58	249.58	1.25	250.82
045-443-010	01	1	-	1.00	SINGLE-FAMILY HOME	249.58	249.58	1.25	250.82
045-443-020	01	1	-	1.00	SINGLE-FAMILY HOME	249.58	249.58	1.25	250.82
045-443-030	01	1	-	1.00	SINGLE-FAMILY HOME	249.58	249.58	1.25	250.82
045-443-040	01	1	-	1.00	SINGLE-FAMILY HOME	249.58	249.58	1.25	250.82
045-443-050	01	1	-	1.00	SINGLE-FAMILY HOME	249.58	249.58	1.25	250.82
045-443-060	01	1	-	1.00	SINGLE-FAMILY HOME	249.58	249.58	1.25	250.82
045-443-070	01	1	-	1.00	SINGLE-FAMILY HOME	249.58	249.58	1.25	250.82
045-443-080	01	1	-	1.00	SINGLE-FAMILY HOME	249.58	249.58	1.25	250.82
045-443-090	01	1	-	1.00	SINGLE-FAMILY HOME	249.58	249.58	1.25	250.82
045-443-100	01	1	-	1.00	SINGLE-FAMILY HOME	249.58	249.58	1.25	250.82
045-443-110	01	1	-	1.00	SINGLE-FAMILY HOME	249.58	249.58	1.25	250.82
045-444-020	01	1	-	1.00	SINGLE-FAMILY HOME	249.58	249.58	1.25	250.82
045-444-030	01	1	-	1.00	SINGLE-FAMILY HOME	249.58	249.58	1.25	250.82
045-444-040	01	1	-	1.00	SINGLE-FAMILY HOME	249.58	249.58	1.25	250.82

City of Belmont
Sewer Treatment Facilities Charges
Fiscal Year 2026/27

APN	County Use Code	Dwelling Units / Rooms / Beds / Students	Building Sq. Ft.	Billing Units	Rate Description	Rate	Sewer Treatment Facility Charge	County Collection Fee	Total Charge (1)
045-444-050	01	1	-	1.00	SINGLE-FAMILY HOME	249.58	249.58	1.25	250.82
045-444-060	01	1	-	1.00	SINGLE-FAMILY HOME	249.58	249.58	1.25	250.82
045-444-070	01	1	-	1.00	SINGLE-FAMILY HOME	249.58	249.58	1.25	250.82
045-444-080	01	1	-	1.00	SINGLE-FAMILY HOME	249.58	249.58	1.25	250.82
045-444-090	01	1	-	1.00	SINGLE-FAMILY HOME	249.58	249.58	1.25	250.82
045-444-100	01	1	-	1.00	SINGLE-FAMILY HOME	249.58	249.58	1.25	250.82
045-444-110	01	1	-	1.00	SINGLE-FAMILY HOME	249.58	249.58	1.25	250.82
045-444-120	01	1	-	1.00	SINGLE-FAMILY HOME	249.58	249.58	1.25	250.82
045-444-130	01	1	-	1.00	SINGLE-FAMILY HOME	249.58	249.58	1.25	250.82
045-444-140	88	-	-	-	N/A - GOV'T OWNED	-	-	1.25	0.00
045-451-050	01	1	-	1.00	SINGLE-FAMILY HOME	249.58	249.58	1.25	250.82
045-451-060	01	1	-	1.00	SINGLE-FAMILY HOME	249.58	249.58	1.25	250.82
045-451-070	01	1	-	1.00	SINGLE-FAMILY HOME	249.58	249.58	-	250.82
045-451-080	01	1	-	1.00	SINGLE-FAMILY HOME	249.58	249.58	1.25	250.82
045-452-010	01	1	-	1.00	SINGLE-FAMILY HOME	249.58	249.58	1.25	250.82
045-452-020	01	1	-	1.00	SINGLE-FAMILY HOME	249.58	249.58	1.25	250.82
045-452-030	01	1	-	1.00	SINGLE-FAMILY HOME	249.58	249.58	1.25	250.82
045-452-040	01	1	-	1.00	SINGLE-FAMILY HOME	249.58	249.58	1.25	250.82
045-452-050	01	1	-	1.00	SINGLE-FAMILY HOME	249.58	249.58	1.25	250.82
045-452-060	01	1	-	1.00	SINGLE-FAMILY HOME	249.58	249.58	1.25	250.82
045-452-070	01	1	-	1.00	SINGLE-FAMILY HOME	249.58	249.58	1.25	250.82
045-452-080	01	1	-	1.00	SINGLE-FAMILY HOME	249.58	249.58	1.25	250.82
045-453-010	01	1	-	1.00	SINGLE-FAMILY HOME	249.58	249.58	1.25	250.82
045-453-020	01	1	-	1.00	SINGLE-FAMILY HOME	249.58	249.58	1.25	250.82
045-453-030	01	1	-	1.00	SINGLE-FAMILY HOME	249.58	249.58	1.25	250.82
045-453-040	01	1	-	1.00	SINGLE-FAMILY HOME	249.58	249.58	1.25	250.82
045-453-050	01	1	-	1.00	SINGLE-FAMILY HOME	249.58	249.58	1.25	250.82
045-453-060	01	1	-	1.00	SINGLE-FAMILY HOME	249.58	249.58	1.25	250.82
045-453-070	01	1	-	1.00	SINGLE-FAMILY HOME	249.58	249.58	1.25	250.82
045-453-080	01	1	-	1.00	SINGLE-FAMILY HOME	249.58	249.58	1.25	250.82
045-453-090	01	1	-	1.00	SINGLE-FAMILY HOME	249.58	249.58	1.25	250.82
045-453-100	01	1	-	1.00	SINGLE-FAMILY HOME	249.58	249.58	1.25	250.82
045-453-110	01	1	-	1.00	SINGLE-FAMILY HOME	249.58	249.58	1.25	250.82
045-453-120	01	1	-	1.00	SINGLE-FAMILY HOME	249.58	249.58	1.25	250.82
045-453-130	01	1	-	1.00	SINGLE-FAMILY HOME	249.58	249.58	1.25	250.82
045-453-140	01	1	-	1.00	SINGLE-FAMILY HOME	249.58	249.58	1.25	250.82
045-453-150	01	1	-	1.00	SINGLE-FAMILY HOME	249.58	249.58	1.25	250.82
045-453-160	01	1	-	1.00	SINGLE-FAMILY HOME	249.58	249.58	1.25	250.82
045-453-170	01	1	-	1.00	SINGLE-FAMILY HOME	249.58	249.58	1.25	250.82
045-461-010	01	1	-	1.00	SINGLE-FAMILY HOME	249.58	249.58	1.25	250.82
045-461-020	01	1	-	1.00	SINGLE-FAMILY HOME	249.58	249.58	1.25	250.82
045-461-030	01	1	-	1.00	SINGLE-FAMILY HOME	249.58	249.58	1.25	250.82
045-461-040	01	1	-	1.00	SINGLE-FAMILY HOME	249.58	249.58	1.25	250.82
045-461-050	01	1	-	1.00	SINGLE-FAMILY HOME	249.58	249.58	1.25	250.82
045-461-060	01	1	-	1.00	SINGLE-FAMILY HOME	249.58	249.58	1.25	250.82
045-461-070	01	1	-	1.00	SINGLE-FAMILY HOME	249.58	249.58	1.25	250.82
045-461-080	01	1	-	1.00	SINGLE-FAMILY HOME	249.58	249.58	1.25	250.82
045-462-010	01	1	-	1.00	SINGLE-FAMILY HOME	249.58	249.58	1.25	250.82
045-462-020	01	1	-	1.00	SINGLE-FAMILY HOME	249.58	249.58	1.25	250.82
045-462-030	01	1	-	1.00	SINGLE-FAMILY HOME	249.58	249.58	1.25	250.82
045-462-040	01	1	-	1.00	SINGLE-FAMILY HOME	249.58	249.58	1.25	250.82
045-462-050	01	1	-	1.00	SINGLE-FAMILY HOME	249.58	249.58	1.25	250.82
045-462-060	01	1	-	1.00	SINGLE-FAMILY HOME	249.58	249.58	1.25	250.82
045-462-070	01	1	-	1.00	SINGLE-FAMILY HOME	249.58	249.58	1.25	250.82
045-462-080	01	1	-	1.00	SINGLE-FAMILY HOME	249.58	249.58	1.25	250.82
045-462-090	01	1	-	1.00	SINGLE-FAMILY HOME	249.58	249.58	1.25	250.82
045-462-100	01	1	-	1.00	SINGLE-FAMILY HOME	249.58	249.58	1.25	250.82
045-462-110	01	1	-	1.00	SINGLE-FAMILY HOME	249.58	249.58	1.25	250.82
045-462-120	01	1	-	1.00	SINGLE-FAMILY HOME	249.58	249.58	1.25	250.82
045-462-130	01	1	-	1.00	SINGLE-FAMILY HOME	249.58	249.58	1.25	250.82
045-462-140	01	1	-	1.00	SINGLE-FAMILY HOME	249.58	249.58	1.25	250.82
045-463-010	01	1	-	1.00	SINGLE-FAMILY HOME	249.58	249.58	1.25	250.82
045-463-020	01	1	-	1.00	SINGLE-FAMILY HOME	249.58	249.58	1.25	250.82
045-463-030	01	1	-	1.00	SINGLE-FAMILY HOME	249.58	249.58	1.25	250.82
045-463-040	01	1	-	1.00	SINGLE-FAMILY HOME	249.58	249.58	1.25	250.82

City of Belmont
Sewer Treatment Facilities Charges
Fiscal Year 2026/27

APN	County Use Code	Dwelling Units / Rooms / Beds / Students	Building Sq. Ft.	Billing Units	Rate Description	Rate	Sewer Treatment Facility Charge	County Collection Fee	Total Charge (1)
045-463-050	01	1	-	1.00	SINGLE-FAMILY HOME	249.58	249.58	1.25	250.82
045-463-060	01	1	-	1.00	SINGLE-FAMILY HOME	249.58	249.58	1.25	250.82
045-463-070	01	1	-	1.00	SINGLE-FAMILY HOME	249.58	249.58	1.25	250.82
045-463-080	01	1	-	1.00	SINGLE-FAMILY HOME	249.58	249.58	1.25	250.82
045-463-090	01	1	-	1.00	SINGLE-FAMILY HOME	249.58	249.58	1.25	250.82
045-463-100	01	1	-	1.00	SINGLE-FAMILY HOME	249.58	249.58	1.25	250.82
045-463-110	01	1	-	1.00	SINGLE-FAMILY HOME	249.58	249.58	1.25	250.82
045-463-120	01	1	-	1.00	SINGLE-FAMILY HOME	249.58	249.58	1.25	250.82
045-463-130	01	1	-	1.00	SINGLE-FAMILY HOME	249.58	249.58	1.25	250.82
045-464-010	01	1	-	1.00	SINGLE-FAMILY HOME	249.58	249.58	1.25	250.82
045-464-020	01	1	-	1.00	SINGLE-FAMILY HOME	249.58	249.58	1.25	250.82
045-471-010	01	1	-	1.00	SINGLE-FAMILY HOME	249.58	249.58	1.25	250.82
045-471-020	01	1	-	1.00	SINGLE-FAMILY HOME	249.58	249.58	1.25	250.82
045-472-010	01	1	-	1.00	SINGLE-FAMILY HOME	249.58	249.58	1.25	250.82
045-472-020	01	1	-	1.00	SINGLE-FAMILY HOME	249.58	249.58	1.25	250.82
045-472-030	01	1	-	1.00	SINGLE-FAMILY HOME	249.58	249.58	1.25	250.82
045-472-040	01	1	-	1.00	SINGLE-FAMILY HOME	249.58	249.58	1.25	250.82
045-472-050	01	1	-	1.00	SINGLE-FAMILY HOME	249.58	249.58	1.25	250.82
045-472-060	01	1	-	1.00	SINGLE-FAMILY HOME	249.58	249.58	1.25	250.82
045-472-070	01	1	-	1.00	SINGLE-FAMILY HOME	249.58	249.58	1.25	250.82
045-472-080	01	1	-	1.00	SINGLE-FAMILY HOME	249.58	249.58	1.25	250.82
045-472-090	01	1	-	1.00	SINGLE-FAMILY HOME	249.58	249.58	1.25	250.82
045-472-100	01	1	-	1.00	SINGLE-FAMILY HOME	249.58	249.58	1.25	250.82
045-472-110	01	1	-	1.00	SINGLE-FAMILY HOME	249.58	249.58	1.25	250.82
045-472-120	01	1	-	1.00	SINGLE-FAMILY HOME	249.58	249.58	1.25	250.82
045-472-130	01	1	-	1.00	SINGLE-FAMILY HOME	249.58	249.58	1.25	250.82
045-472-140	01	1	-	1.00	SINGLE-FAMILY HOME	249.58	249.58	1.25	250.82
045-472-150	01	1	-	1.00	SINGLE-FAMILY HOME	249.58	249.58	1.25	250.82
045-472-160	01	1	-	1.00	SINGLE-FAMILY HOME	249.58	249.58	1.25	250.82
045-472-170	01	1	-	1.00	SINGLE-FAMILY HOME	249.58	249.58	1.25	250.82
045-472-210	01	1	-	1.00	SINGLE-FAMILY HOME	249.58	249.58	1.25	250.82
045-472-220	01	1	-	1.00	SINGLE-FAMILY HOME	249.58	249.58	1.25	250.82
045-472-240	01	1	-	1.00	SINGLE-FAMILY HOME	249.58	249.58	1.25	250.82
045-472-250	01	1	-	1.00	SINGLE-FAMILY HOME	249.58	249.58	1.25	250.82
045-472-260	01	1	-	1.00	SINGLE-FAMILY HOME	249.58	249.58	1.25	250.82
045-472-270	01	1	-	1.00	SINGLE-FAMILY HOME	249.58	249.58	1.25	250.82
045-472-280	01	1	-	1.00	SINGLE-FAMILY HOME	249.58	249.58	1.25	250.82
045-472-290	01	1	-	1.00	SINGLE-FAMILY HOME	249.58	249.58	1.25	250.82
045-472-300	01	1	-	1.00	SINGLE-FAMILY HOME	249.58	249.58	1.25	250.82
045-472-310	01	1	-	1.00	SINGLE-FAMILY HOME	249.58	249.58	1.25	250.82
045-472-320	01	1	-	1.00	SINGLE-FAMILY HOME	249.58	249.58	1.25	250.82
045-472-330	01	1	-	1.00	SINGLE-FAMILY HOME	249.58	249.58	1.25	250.82
045-472-340	01	1	-	1.00	SINGLE-FAMILY HOME	249.58	249.58	1.25	250.82
045-472-350	01	1	-	1.00	SINGLE-FAMILY HOME	249.58	249.58	1.25	250.82
045-473-010	01	1	-	1.00	SINGLE-FAMILY HOME	249.58	249.58	1.25	250.82
045-473-020	01	1	-	1.00	SINGLE-FAMILY HOME	249.58	249.58	1.25	250.82
045-473-030	01	1	-	1.00	SINGLE-FAMILY HOME	249.58	249.58	1.25	250.82
045-473-040	01	1	-	1.00	SINGLE-FAMILY HOME	249.58	249.58	1.25	250.82
045-473-050	01	1	-	1.00	SINGLE-FAMILY HOME	249.58	249.58	1.25	250.82
045-473-060	01	1	-	1.00	SINGLE-FAMILY HOME	249.58	249.58	1.25	250.82
045-473-070	01	1	-	1.00	SINGLE-FAMILY HOME	249.58	249.58	1.25	250.82
045-473-080	01	1	-	1.00	SINGLE-FAMILY HOME	249.58	249.58	1.25	250.82
045-473-090	01	1	-	1.00	SINGLE-FAMILY HOME	249.58	249.58	1.25	250.82
045-473-100	01	1	-	1.00	SINGLE-FAMILY HOME	249.58	249.58	1.25	250.82
045-473-110	01	1	-	1.00	SINGLE-FAMILY HOME	249.58	249.58	1.25	250.82
045-473-120	01	1	-	1.00	SINGLE-FAMILY HOME	249.58	249.58	1.25	250.82
045-473-130	01	1	-	1.00	SINGLE-FAMILY HOME	249.58	249.58	1.25	250.82
045-473-140	01	1	-	1.00	SINGLE-FAMILY HOME	249.58	249.58	1.25	250.82
045-473-150	01	1	-	1.00	SINGLE-FAMILY HOME	249.58	249.58	1.25	250.82
045-473-160	01	1	-	1.00	SINGLE-FAMILY HOME	249.58	249.58	1.25	250.82
045-473-170	01	1	-	1.00	SINGLE-FAMILY HOME	249.58	249.58	1.25	250.82
045-473-180	01	1	-	1.00	SINGLE-FAMILY HOME	249.58	249.58	1.25	250.82
045-473-190	01	1	-	1.00	SINGLE-FAMILY HOME	249.58	249.58	1.25	250.82
045-473-200	01	1	-	1.00	SINGLE-FAMILY HOME	249.58	249.58	1.25	250.82
045-473-210	01	1	-	1.00	SINGLE-FAMILY HOME	249.58	249.58	1.25	250.82

City of Belmont
Sewer Treatment Facilities Charges
Fiscal Year 2026/27

APN	County Use Code	Dwelling Units / Rooms / Beds / Students	Building Sq. Ft.	Billing Units	Rate Description	Rate	Sewer Treatment Facility Charge	County Collection Fee	Total Charge (1)
045-473-220	01	1	-	1.00	SINGLE-FAMILY HOME	249.58	249.58	1.25	250.82
045-481-010	01	1	-	1.00	SINGLE-FAMILY HOME	249.58	249.58	1.25	250.82
045-481-020	01	1	-	1.00	SINGLE-FAMILY HOME	249.58	249.58	1.25	250.82
045-481-030	01	1	-	1.00	SINGLE-FAMILY HOME	249.58	249.58	1.25	250.82
045-481-040	01	1	-	1.00	SINGLE-FAMILY HOME	249.58	249.58	1.25	250.82
045-481-050	01	1	-	1.00	SINGLE-FAMILY HOME	249.58	249.58	1.25	250.82
045-481-060	01	1	-	1.00	SINGLE-FAMILY HOME	249.58	249.58	1.25	250.82
045-481-070	01	1	-	1.00	SINGLE-FAMILY HOME	249.58	249.58	1.25	250.82
045-481-080	01	1	-	1.00	SINGLE-FAMILY HOME	249.58	249.58	1.25	250.82
045-481-090	01	1	-	1.00	SINGLE-FAMILY HOME	249.58	249.58	1.25	250.82
045-481-100	01	1	-	1.00	SINGLE-FAMILY HOME	249.58	249.58	1.25	250.82
045-481-110	01	1	-	1.00	SINGLE-FAMILY HOME	249.58	249.58	1.25	250.82
045-481-120	01	1	-	1.00	SINGLE-FAMILY HOME	249.58	249.58	1.25	250.82
045-481-130	01	1	-	1.00	SINGLE-FAMILY HOME	249.58	249.58	1.25	250.82
045-481-140	01	1	-	1.00	SINGLE-FAMILY HOME	249.58	249.58	1.25	250.82
045-481-150	01	1	-	1.00	SINGLE-FAMILY HOME	249.58	249.58	1.25	250.82
045-481-160	01	1	-	1.00	SINGLE-FAMILY HOME	249.58	249.58	1.25	250.82
045-481-170	01	1	-	1.00	SINGLE-FAMILY HOME	249.58	249.58	1.25	250.82
045-481-180	01	1	-	1.00	SINGLE-FAMILY HOME	249.58	249.58	1.25	250.82
045-481-190	01	1	-	1.00	SINGLE-FAMILY HOME	249.58	249.58	1.25	250.82
045-481-200	01	1	-	1.00	SINGLE-FAMILY HOME	249.58	249.58	1.25	250.82
045-481-210	01	1	-	1.00	SINGLE-FAMILY HOME	249.58	249.58	1.25	250.82
045-481-220	01	1	-	1.00	SINGLE-FAMILY HOME	249.58	249.58	1.25	250.82
045-481-230	01	1	-	1.00	SINGLE-FAMILY HOME	249.58	249.58	1.25	250.82
045-481-240	01	1	-	1.00	SINGLE-FAMILY HOME	249.58	249.58	1.25	250.82
045-481-250	01	1	-	1.00	SINGLE-FAMILY HOME	249.58	249.58	1.25	250.82
045-481-260	01	1	-	1.00	SINGLE-FAMILY HOME	249.58	249.58	1.25	250.82
045-481-270	01	1	-	1.00	SINGLE-FAMILY HOME	249.58	249.58	1.25	250.82
045-481-280	01	1	-	1.00	SINGLE-FAMILY HOME	249.58	249.58	1.25	250.82
045-481-290	01	1	-	1.00	SINGLE-FAMILY HOME	249.58	249.58	1.25	250.82
045-481-300	01	1	-	1.00	SINGLE-FAMILY HOME	249.58	249.58	1.25	250.82
045-481-310	01	1	-	1.00	SINGLE-FAMILY HOME	249.58	249.58	1.25	250.82
045-481-320	01	1	-	1.00	SINGLE-FAMILY HOME	249.58	249.58	1.25	250.82
045-481-330	01	1	-	1.00	SINGLE-FAMILY HOME	249.58	249.58	1.25	250.82
045-481-340	01	1	-	1.00	SINGLE-FAMILY HOME	249.58	249.58	1.25	250.82
045-481-350	01	1	-	1.00	SINGLE-FAMILY HOME	249.58	249.58	1.25	250.82
045-481-360	01	1	-	1.00	SINGLE-FAMILY HOME	249.58	249.58	1.25	250.82
045-481-370	01	1	-	1.00	SINGLE-FAMILY HOME	249.58	249.58	1.25	250.82
045-481-380	01	1	-	1.00	SINGLE-FAMILY HOME	249.58	249.58	1.25	250.82
045-481-390	01	1	-	1.00	SINGLE-FAMILY HOME	249.58	249.58	1.25	250.82
045-481-400	01	1	-	1.00	SINGLE-FAMILY HOME	249.58	249.58	1.25	250.82
045-481-410	01	1	-	1.00	SINGLE-FAMILY HOME	249.58	249.58	1.25	250.82
045-481-420	01	1	-	1.00	SINGLE-FAMILY HOME	249.58	249.58	1.25	250.82
045-481-430	88	-	-	-	N/A - GOV'T OWNED	-	-	1.25	0.00
045-481-440	88	-	-	-	N/A - GOV'T OWNED	-	-	1.25	0.00
045-482-010	01	1	-	1.00	SINGLE-FAMILY HOME	249.58	249.58	1.25	250.82
045-482-020	01	1	-	1.00	SINGLE-FAMILY HOME	249.58	249.58	-	250.82
045-482-030	01	1	-	1.00	SINGLE-FAMILY HOME	249.58	249.58	-	250.82
045-482-040	01	1	-	1.00	SINGLE-FAMILY HOME	249.58	249.58	1.25	250.82
045-482-050	01	1	-	1.00	SINGLE-FAMILY HOME	249.58	249.58	1.25	250.82
045-482-060	01	1	-	1.00	SINGLE-FAMILY HOME	249.58	249.58	1.25	250.82
045-482-070	01	1	-	1.00	SINGLE-FAMILY HOME	249.58	249.58	1.25	250.82
045-482-080	01	1	-	1.00	SINGLE-FAMILY HOME	249.58	249.58	1.25	250.82
045-482-090	01	1	-	1.00	SINGLE-FAMILY HOME	249.58	249.58	1.25	250.82
045-482-100	01	1	-	1.00	SINGLE-FAMILY HOME	249.58	249.58	1.25	250.82
045-482-110	01	1	-	1.00	SINGLE-FAMILY HOME	249.58	249.58	1.25	250.82
045-482-120	01	1	-	1.00	SINGLE-FAMILY HOME	249.58	249.58	1.25	250.82
045-482-130	01	1	-	1.00	SINGLE-FAMILY HOME	249.58	249.58	1.25	250.82
045-482-140	01	1	-	1.00	SINGLE-FAMILY HOME	249.58	249.58	1.25	250.82
045-482-150	01	1	-	1.00	SINGLE-FAMILY HOME	249.58	249.58	1.25	250.82
045-482-160	01	1	-	1.00	SINGLE-FAMILY HOME	249.58	249.58	1.25	250.82
045-482-170	01	1	-	1.00	SINGLE-FAMILY HOME	249.58	249.58	1.25	250.82
045-482-180	01	1	-	1.00	SINGLE-FAMILY HOME	249.58	249.58	1.25	250.82
045-482-190	01	1	-	1.00	SINGLE-FAMILY HOME	249.58	249.58	1.25	250.82
045-482-200	01	1	-	1.00	SINGLE-FAMILY HOME	249.58	249.58	1.25	250.82

City of Belmont
Sewer Treatment Facilities Charges
Fiscal Year 2026/27

APN	County Use Code	Dwelling Units / Rooms / Beds / Students	Building Sq. Ft.	Billing Units	Rate Description	Rate	Sewer Treatment Facility Charge	County Collection Fee	Total Charge (1)
045-482-210	01	1	-	1.00	SINGLE-FAMILY HOME	249.58	249.58	1.25	250.82
045-482-220	01	1	-	1.00	SINGLE-FAMILY HOME	249.58	249.58	1.25	250.82
045-482-230	01	1	-	1.00	SINGLE-FAMILY HOME	249.58	249.58	1.25	250.82
045-482-240	01	1	-	1.00	SINGLE-FAMILY HOME	249.58	249.58	1.25	250.82
045-482-250	88	-	-	-	N/A - GOV'T OWNED	-	-	1.25	0.00
045-482-260	88	-	-	-	N/A - GOV'T OWNED	-	-	1.25	0.00
045-491-010	01	1	-	1.00	SINGLE-FAMILY HOME	249.58	249.58	1.25	250.82
045-491-020	01	1	-	1.00	SINGLE-FAMILY HOME	249.58	249.58	-	250.82
045-491-030	01	1	-	1.00	SINGLE-FAMILY HOME	249.58	249.58	-	250.82
045-491-040	01	1	-	1.00	SINGLE-FAMILY HOME	249.58	249.58	1.25	250.82
045-491-050	01	1	-	1.00	SINGLE-FAMILY HOME	249.58	249.58	1.25	250.82
045-491-060	01	1	-	1.00	SINGLE-FAMILY HOME	249.58	249.58	1.25	250.82
045-491-070	01	1	-	1.00	SINGLE-FAMILY HOME	249.58	249.58	1.25	250.82
045-491-080	01	1	-	1.00	SINGLE-FAMILY HOME	249.58	249.58	1.25	250.82
045-491-090	01	1	-	1.00	SINGLE-FAMILY HOME	249.58	249.58	1.25	250.82
045-491-100	01	1	-	1.00	SINGLE-FAMILY HOME	249.58	249.58	1.25	250.82
045-491-110	01	1	-	1.00	SINGLE-FAMILY HOME	249.58	249.58	1.25	250.82
045-491-120	01	1	-	1.00	SINGLE-FAMILY HOME	249.58	249.58	1.25	250.82
045-491-130	01	1	-	1.00	SINGLE-FAMILY HOME	249.58	249.58	1.25	250.82
045-491-140	01	1	-	1.00	SINGLE-FAMILY HOME	249.58	249.58	1.25	250.82
045-491-150	01	1	-	1.00	SINGLE-FAMILY HOME	249.58	249.58	1.25	250.82
045-491-160	01	1	-	1.00	SINGLE-FAMILY HOME	249.58	249.58	1.25	250.82
045-491-170	88	-	-	-	N/A - GOV'T OWNED	-	-	1.25	0.00
045-491-180	88	-	-	-	N/A - GOV'T OWNED	-	-	1.25	0.00
045-491-190	01	1	-	1.00	SINGLE-FAMILY HOME	249.58	249.58	1.25	250.82
045-491-200	01	1	-	1.00	SINGLE-FAMILY HOME	249.58	249.58	-	250.82
045-491-210	01	1	-	1.00	SINGLE-FAMILY HOME	249.58	249.58	-	250.82
045-491-220	01	1	-	1.00	SINGLE-FAMILY HOME	249.58	249.58	1.25	250.82
045-491-230	01	1	-	1.00	SINGLE-FAMILY HOME	249.58	249.58	1.25	250.82
045-491-240	01	1	-	1.00	SINGLE-FAMILY HOME	249.58	249.58	1.25	250.82
045-491-250	01	1	-	1.00	SINGLE-FAMILY HOME	249.58	249.58	1.25	250.82
045-491-260	01	1	-	1.00	SINGLE-FAMILY HOME	249.58	249.58	1.25	250.82
045-491-270	01	1	-	1.00	SINGLE-FAMILY HOME	249.58	249.58	1.25	250.82
045-491-280	01	1	-	1.00	SINGLE-FAMILY HOME	249.58	249.58	1.25	250.82
045-491-290	01	1	-	1.00	SINGLE-FAMILY HOME	249.58	249.58	1.25	250.82
045-491-300	01	1	-	1.00	SINGLE-FAMILY HOME	249.58	249.58	1.25	250.82
045-492-010	01	1	-	1.00	SINGLE-FAMILY HOME	249.58	249.58	1.25	250.82
045-492-020	01	1	-	1.00	SINGLE-FAMILY HOME	249.58	249.58	1.25	250.82
045-492-030	01	1	-	1.00	SINGLE-FAMILY HOME	249.58	249.58	1.25	250.82
045-492-040	01	1	-	1.00	SINGLE-FAMILY HOME	249.58	249.58	1.25	250.82
045-492-050	01	1	-	1.00	SINGLE-FAMILY HOME	249.58	249.58	1.25	250.82
045-492-060	01	1	-	1.00	SINGLE-FAMILY HOME	249.58	249.58	1.25	250.82
045-492-070	01	1	-	1.00	SINGLE-FAMILY HOME	249.58	249.58	1.25	250.82
045-492-080	01	1	-	1.00	SINGLE-FAMILY HOME	249.58	249.58	1.25	250.82
045-492-090	01	1	-	1.00	SINGLE-FAMILY HOME	249.58	249.58	1.25	250.82
045-492-100	01	1	-	1.00	SINGLE-FAMILY HOME	249.58	249.58	1.25	250.82
045-492-110	01	1	-	1.00	SINGLE-FAMILY HOME	249.58	249.58	1.25	250.82
045-492-120	01	1	-	1.00	SINGLE-FAMILY HOME	249.58	249.58	1.25	250.82
045-492-130	01	1	-	1.00	SINGLE-FAMILY HOME	249.58	249.58	1.25	250.82
045-492-140	01	1	-	1.00	SINGLE-FAMILY HOME	249.58	249.58	1.25	250.82
045-492-150	01	1	-	1.00	SINGLE-FAMILY HOME	249.58	249.58	1.25	250.82
045-492-160	01	1	-	1.00	SINGLE-FAMILY HOME	249.58	249.58	1.25	250.82
045-492-170	01	1	-	1.00	SINGLE-FAMILY HOME	249.58	249.58	1.25	250.82
045-492-180	01	1	-	1.00	SINGLE-FAMILY HOME	249.58	249.58	1.25	250.82
045-492-190	01	1	-	1.00	SINGLE-FAMILY HOME	249.58	249.58	1.25	250.82
045-492-200	01	1	-	1.00	SINGLE-FAMILY HOME	249.58	249.58	1.25	250.82
045-492-210	01	1	-	1.00	SINGLE-FAMILY HOME	249.58	249.58	1.25	250.82
045-492-220	01	1	-	1.00	SINGLE-FAMILY HOME	249.58	249.58	1.25	250.82
045-492-230	01	1	-	1.00	SINGLE-FAMILY HOME	249.58	249.58	1.25	250.82
045-492-240	01	1	-	1.00	SINGLE-FAMILY HOME	249.58	249.58	1.25	250.82
045-492-250	01	1	-	1.00	SINGLE-FAMILY HOME	249.58	249.58	1.25	250.82
045-492-260	01	1	-	1.00	SINGLE-FAMILY HOME	249.58	249.58	1.25	250.82
045-492-270	01	1	-	1.00	SINGLE-FAMILY HOME	249.58	249.58	1.25	250.82
045-492-280	01	1	-	1.00	SINGLE-FAMILY HOME	249.58	249.58	1.25	250.82
045-492-290	01	1	-	1.00	SINGLE-FAMILY HOME	249.58	249.58	1.25	250.82

City of Belmont
Sewer Treatment Facilities Charges
Fiscal Year 2026/27

APN	County Use Code	Dwelling Units / Rooms / Beds / Students	Building Sq. Ft.	Billing Units	Rate Description	Rate	Sewer Treatment Facility Charge	County Collection Fee	Total Charge (1)
045-492-300	01	1	-	1.00	SINGLE-FAMILY HOME	249.58	249.58	1.25	250.82
045-492-310	01	1	-	1.00	SINGLE-FAMILY HOME	249.58	249.58	1.25	250.82
045-492-320	01	1	-	1.00	SINGLE-FAMILY HOME	249.58	249.58	1.25	250.82
045-492-330	88	-	-	-	N/A - GOV'T OWNED	-	-	1.25	0.00
045-492-340	88	-	-	-	N/A - GOV'T OWNED	-	-	1.25	0.00
045-501-010	01	1	-	1.00	SINGLE-FAMILY HOME	249.58	249.58	1.25	250.82
045-501-020	01	1	-	1.00	SINGLE-FAMILY HOME	249.58	249.58	-	250.82
045-501-030	01	1	-	1.00	SINGLE-FAMILY HOME	249.58	249.58	-	250.82
045-501-040	01	1	-	1.00	SINGLE-FAMILY HOME	249.58	249.58	1.25	250.82
045-501-050	01	1	-	1.00	SINGLE-FAMILY HOME	249.58	249.58	1.25	250.82
045-501-060	88	-	-	-	N/A - GOV'T OWNED	-	-	1.25	0.00
045-502-010	01	1	-	1.00	SINGLE-FAMILY HOME	249.58	249.58	1.25	250.82
045-502-020	01	1	-	1.00	SINGLE-FAMILY HOME	249.58	249.58	1.25	250.82
045-502-030	01	1	-	1.00	SINGLE-FAMILY HOME	249.58	249.58	-	250.82
045-502-040	01	1	-	1.00	SINGLE-FAMILY HOME	249.58	249.58	1.25	250.82
045-502-050	01	1	-	1.00	SINGLE-FAMILY HOME	249.58	249.58	1.25	250.82
045-502-060	01	1	-	1.00	SINGLE-FAMILY HOME	249.58	249.58	1.25	250.82
045-502-070	01	1	-	1.00	SINGLE-FAMILY HOME	249.58	249.58	1.25	250.82
045-502-080	01	1	-	1.00	SINGLE-FAMILY HOME	249.58	249.58	1.25	250.82
045-502-090	01	1	-	1.00	SINGLE-FAMILY HOME	249.58	249.58	1.25	250.82
045-502-100	01	1	-	1.00	SINGLE-FAMILY HOME	249.58	249.58	1.25	250.82
045-502-110	01	1	-	1.00	SINGLE-FAMILY HOME	249.58	249.58	1.25	250.82
045-502-120	01	1	-	1.00	SINGLE-FAMILY HOME	249.58	249.58	1.25	250.82
045-502-130	01	1	-	1.00	SINGLE-FAMILY HOME	249.58	249.58	1.25	250.82
045-502-140	01	1	-	1.00	SINGLE-FAMILY HOME	249.58	249.58	1.25	250.82
045-502-150	01	1	-	1.00	SINGLE-FAMILY HOME	249.58	249.58	1.25	250.82
045-502-160	01	1	-	1.00	SINGLE-FAMILY HOME	249.58	249.58	1.25	250.82
045-502-170	01	1	-	1.00	SINGLE-FAMILY HOME	249.58	249.58	1.25	250.82
045-502-180	01	1	-	1.00	SINGLE-FAMILY HOME	249.58	249.58	1.25	250.82
045-502-190	88	-	-	-	N/A - GOV'T OWNED	-	-	1.25	0.00
045-503-010	01	1	-	1.00	SINGLE-FAMILY HOME	249.58	249.58	1.25	250.82
045-503-020	01	1	-	1.00	SINGLE-FAMILY HOME	249.58	249.58	1.25	250.82
045-503-030	01	1	-	1.00	SINGLE-FAMILY HOME	249.58	249.58	-	250.82
045-503-040	01	1	-	1.00	SINGLE-FAMILY HOME	249.58	249.58	1.25	250.82
045-503-050	01	1	-	1.00	SINGLE-FAMILY HOME	249.58	249.58	1.25	250.82
045-503-060	01	1	-	1.00	SINGLE-FAMILY HOME	249.58	249.58	1.25	250.82
045-503-070	01	1	-	1.00	SINGLE-FAMILY HOME	249.58	249.58	1.25	250.82
045-503-080	01	1	-	1.00	SINGLE-FAMILY HOME	249.58	249.58	1.25	250.82
045-503-090	01	1	-	1.00	SINGLE-FAMILY HOME	249.58	249.58	1.25	250.82
045-503-100	88	-	-	-	N/A - GOV'T OWNED	-	-	1.25	0.00
045-503-110	88	-	-	-	N/A - GOV'T OWNED	-	-	1.25	0.00
045-511-010	01	1	-	1.00	SINGLE-FAMILY HOME	249.58	249.58	1.25	250.82
045-511-020	01	1	-	1.00	SINGLE-FAMILY HOME	249.58	249.58	-	250.82
045-511-030	01	1	-	1.00	SINGLE-FAMILY HOME	249.58	249.58	-	250.82
045-511-040	01	1	-	1.00	SINGLE-FAMILY HOME	249.58	249.58	1.25	250.82
045-511-050	01	1	-	1.00	SINGLE-FAMILY HOME	249.58	249.58	1.25	250.82
045-511-060	01	1	-	1.00	SINGLE-FAMILY HOME	249.58	249.58	1.25	250.82
045-511-070	01	1	-	1.00	SINGLE-FAMILY HOME	249.58	249.58	1.25	250.82
045-511-080	01	1	-	1.00	SINGLE-FAMILY HOME	249.58	249.58	1.25	250.82
045-511-090	01	1	-	1.00	SINGLE-FAMILY HOME	249.58	249.58	1.25	250.82
045-511-100	01	1	-	1.00	SINGLE-FAMILY HOME	249.58	249.58	1.25	250.82
045-511-110	01	1	-	1.00	SINGLE-FAMILY HOME	249.58	249.58	1.25	250.82
045-511-120	01	1	-	1.00	SINGLE-FAMILY HOME	249.58	249.58	1.25	250.82
045-511-130	88	-	-	-	N/A - GOV'T OWNED	-	-	1.25	0.00
045-512-010	01	1	-	1.00	SINGLE-FAMILY HOME	249.58	249.58	1.25	250.82
045-512-020	01	1	-	1.00	SINGLE-FAMILY HOME	249.58	249.58	1.25	250.82
045-512-030	01	1	-	1.00	SINGLE-FAMILY HOME	249.58	249.58	-	250.82
045-512-040	01	1	-	1.00	SINGLE-FAMILY HOME	249.58	249.58	1.25	250.82
045-512-050	01	1	-	1.00	SINGLE-FAMILY HOME	249.58	249.58	1.25	250.82
045-512-060	01	1	-	1.00	SINGLE-FAMILY HOME	249.58	249.58	1.25	250.82
045-512-070	01	1	-	1.00	SINGLE-FAMILY HOME	249.58	249.58	1.25	250.82
045-512-080	01	1	-	1.00	SINGLE-FAMILY HOME	249.58	249.58	1.25	250.82
045-512-090	01	1	-	1.00	SINGLE-FAMILY HOME	249.58	249.58	1.25	250.82
045-512-100	01	1	-	1.00	SINGLE-FAMILY HOME	249.58	249.58	1.25	250.82
045-512-110	01	1	-	1.00	SINGLE-FAMILY HOME	249.58	249.58	1.25	250.82

City of Belmont
Sewer Treatment Facilities Charges
Fiscal Year 2026/27

APN	County Use Code	Dwelling Units / Rooms / Beds / Students	Building Sq. Ft.	Billing Units	Rate Description	Rate	Sewer Treatment Facility Charge	County Collection Fee	Total Charge (1)
045-512-120	01	1	-	1.00	SINGLE-FAMILY HOME	249.58	249.58	1.25	250.82
045-512-130	88	-	-	-	N/A - GOV'T OWNED	-	-	1.25	0.00
045-512-140	88	-	-	-	N/A - GOV'T OWNED	-	-	1.25	0.00
045-521-010	01	1	-	1.00	SINGLE-FAMILY HOME	249.58	249.58	1.25	250.82
045-521-020	01	1	-	1.00	SINGLE-FAMILY HOME	249.58	249.58	-	250.82
045-521-030	01	1	-	1.00	SINGLE-FAMILY HOME	249.58	249.58	-	250.82
045-521-040	01	1	-	1.00	SINGLE-FAMILY HOME	249.58	249.58	1.25	250.82
045-521-050	01	1	-	1.00	SINGLE-FAMILY HOME	249.58	249.58	1.25	250.82
045-521-060	01	1	-	1.00	SINGLE-FAMILY HOME	249.58	249.58	1.25	250.82
045-521-070	01	1	-	1.00	SINGLE-FAMILY HOME	249.58	249.58	1.25	250.82
045-521-080	01	1	-	1.00	SINGLE-FAMILY HOME	249.58	249.58	1.25	250.82
045-521-090	01	1	-	1.00	SINGLE-FAMILY HOME	249.58	249.58	1.25	250.82
045-521-100	01	1	-	1.00	SINGLE-FAMILY HOME	249.58	249.58	1.25	250.82
045-531-010	01	1	-	1.00	SINGLE-FAMILY HOME	249.58	249.58	1.25	250.82
045-531-020	01	1	-	1.00	SINGLE-FAMILY HOME	249.58	249.58	1.25	250.82
045-531-030	01	1	-	1.00	SINGLE-FAMILY HOME	249.58	249.58	1.25	250.82
045-531-040	01	1	-	1.00	SINGLE-FAMILY HOME	249.58	249.58	1.25	250.82
045-531-050	01	1	-	1.00	SINGLE-FAMILY HOME	249.58	249.58	1.25	250.82
045-531-060	01	1	-	1.00	SINGLE-FAMILY HOME	249.58	249.58	1.25	250.82
045-531-070	01	1	-	1.00	SINGLE-FAMILY HOME	249.58	249.58	1.25	250.82
045-531-080	01	1	-	1.00	SINGLE-FAMILY HOME	249.58	249.58	1.25	250.82
045-531-090	01	1	-	1.00	SINGLE-FAMILY HOME	249.58	249.58	1.25	250.82
045-531-100	01	1	-	1.00	SINGLE-FAMILY HOME	249.58	249.58	1.25	250.82
045-531-110	01	1	-	1.00	SINGLE-FAMILY HOME	249.58	249.58	1.25	250.82
045-531-120	01	1	-	1.00	SINGLE-FAMILY HOME	249.58	249.58	1.25	250.82
045-531-130	01	1	-	1.00	SINGLE-FAMILY HOME	249.58	249.58	1.25	250.82
045-532-010	01	1	-	1.00	SINGLE-FAMILY HOME	249.58	249.58	1.25	250.82
045-532-020	01	1	-	1.00	SINGLE-FAMILY HOME	249.58	249.58	1.25	250.82
045-532-030	01	1	-	1.00	SINGLE-FAMILY HOME	249.58	249.58	1.25	250.82
045-532-040	01	1	-	1.00	SINGLE-FAMILY HOME	249.58	249.58	1.25	250.82
045-532-050	01	1	-	1.00	SINGLE-FAMILY HOME	249.58	249.58	1.25	250.82
045-532-060	01	1	-	1.00	SINGLE-FAMILY HOME	249.58	249.58	1.25	250.82
045-532-070	01	1	-	1.00	SINGLE-FAMILY HOME	249.58	249.58	1.25	250.82
045-532-080	01	1	-	1.00	SINGLE-FAMILY HOME	249.58	249.58	1.25	250.82
045-532-090	01	1	-	1.00	SINGLE-FAMILY HOME	249.58	249.58	1.25	250.82
045-532-100	01	1	-	1.00	SINGLE-FAMILY HOME	249.58	249.58	1.25	250.82
045-532-110	01	1	-	1.00	SINGLE-FAMILY HOME	249.58	249.58	1.25	250.82
045-532-120	01	1	-	1.00	SINGLE-FAMILY HOME	249.58	249.58	1.25	250.82
045-532-130	01	1	-	1.00	SINGLE-FAMILY HOME	249.58	249.58	1.25	250.82
045-532-140	01	1	-	1.00	SINGLE-FAMILY HOME	249.58	249.58	1.25	250.82
045-532-150	01	1	-	1.00	SINGLE-FAMILY HOME	249.58	249.58	1.25	250.82
045-532-160	01	1	-	1.00	SINGLE-FAMILY HOME	249.58	249.58	1.25	250.82
045-532-170	01	1	-	1.00	SINGLE-FAMILY HOME	249.58	249.58	1.25	250.82
045-540-010	00	-	-	-	N/A - GOV'T OWNED	-	-	1.25	0.00
045-540-020	00	-	-	-	N/A - GOV'T OWNED	-	-	1.25	0.00
046-030-260	38	-	6,100	6.10	WAREHOUSING	71.95	438.90	1.25	440.14
046-031-090	05	250	-	250.00	MULTI-UNIT RESIDENTIAL	174.92	43,730.00	-	43,731.24
046-032-040	00	-	-	-	N/A - PARKING LOT	-	-	-	0.00
046-032-090	00	-	-	-	N/A - PARKING LOT	-	-	1.25	0.00
049-011-020	01	1	-	1.00	SINGLE-FAMILY HOME	249.58	249.58	1.25	250.82
049-011-150	88	-	-	-	N/A - GOV'T OWNED	-	-	-	0.00
049-011-170	01	1	-	1.00	SINGLE-FAMILY HOME	249.58	249.58	-	250.82
049-011-180	01	1	-	1.00	SINGLE-FAMILY HOME	249.58	249.58	1.25	250.82
049-033-060	00	-	-	-	N/A	-	-	-	0.00
049-050-360	01	1	-	1.00	SINGLE-FAMILY HOME	249.58	249.58	1.25	250.82
049-050-370	01	1	-	1.00	SINGLE-FAMILY HOME	249.58	249.58	1.25	250.82
049-050-380	01	1	-	1.00	SINGLE-FAMILY HOME	249.58	249.58	-	250.82
103-390-010	97	1	-	1.00	CONDOMINIUMS	200.96	200.96	1.25	202.20
103-390-020	97	1	-	1.00	CONDOMINIUMS	200.96	200.96	1.25	202.20
103-390-030	97	1	-	1.00	CONDOMINIUMS	200.96	200.96	1.25	202.20
103-390-040	97	1	-	1.00	CONDOMINIUMS	200.96	200.96	1.25	202.20
103-390-050	97	1	-	1.00	CONDOMINIUMS	200.96	200.96	1.25	202.20
103-390-060	97	1	-	1.00	CONDOMINIUMS	200.96	200.96	1.25	202.20
103-400-010	97	1	-	1.00	CONDOMINIUMS	200.96	200.96	1.25	202.20
103-400-020	97	1	-	1.00	CONDOMINIUMS	200.96	200.96	1.25	202.20

City of Belmont
Sewer Treatment Facilities Charges
Fiscal Year 2026/27

APN	County Use Code	Dwelling Units / Rooms / Beds / Students	Building Sq. Ft.	Billing Units	Rate Description	Rate	Sewer Treatment Facility Charge	County Collection Fee	Total Charge (1)
103-400-030	97	1	-	1.00	CONDOMINIUMS	200.96	200.96	1.25	202.20
103-400-040	97	1	-	1.00	CONDOMINIUMS	200.96	200.96	1.25	202.20
103-400-050	97	1	-	1.00	CONDOMINIUMS	200.96	200.96	1.25	202.20
103-400-060	97	1	-	1.00	CONDOMINIUMS	200.96	200.96	1.25	202.20
103-400-070	97	1	-	1.00	CONDOMINIUMS	200.96	200.96	1.25	202.20
103-400-080	97	1	-	1.00	CONDOMINIUMS	200.96	200.96	1.25	202.20
103-400-090	97	1	-	1.00	CONDOMINIUMS	200.96	200.96	1.25	202.20
103-400-100	97	1	-	1.00	CONDOMINIUMS	200.96	200.96	1.25	202.20
103-400-110	97	1	-	1.00	CONDOMINIUMS	200.96	200.96	1.25	202.20
103-400-120	97	1	-	1.00	CONDOMINIUMS	200.96	200.96	1.25	202.20
103-410-010	97	1	-	1.00	CONDOMINIUMS	200.96	200.96	1.25	202.20
103-410-020	97	1	-	1.00	CONDOMINIUMS	200.96	200.96	1.25	202.20
103-410-030	97	1	-	1.00	CONDOMINIUMS	200.96	200.96	1.25	202.20
103-410-040	97	1	-	1.00	CONDOMINIUMS	200.96	200.96	1.25	202.20
103-410-050	97	1	-	1.00	CONDOMINIUMS	200.96	200.96	1.25	202.20
103-410-060	97	1	-	1.00	CONDOMINIUMS	200.96	200.96	1.25	202.20
103-410-070	97	1	-	1.00	CONDOMINIUMS	200.96	200.96	1.25	202.20
103-410-080	97	1	-	1.00	CONDOMINIUMS	200.96	200.96	1.25	202.20
103-410-090	97	1	-	1.00	CONDOMINIUMS	200.96	200.96	1.25	202.20
103-410-100	97	1	-	1.00	CONDOMINIUMS	200.96	200.96	1.25	202.20
103-410-110	97	1	-	1.00	CONDOMINIUMS	200.96	200.96	1.25	202.20
103-410-120	97	1	-	1.00	CONDOMINIUMS	200.96	200.96	1.25	202.20
103-420-010	97	1	-	1.00	CONDOMINIUMS	200.96	200.96	1.25	202.20
103-420-020	97	1	-	1.00	CONDOMINIUMS	200.96	200.96	1.25	202.20
103-420-030	97	1	-	1.00	CONDOMINIUMS	200.96	200.96	1.25	202.20
103-420-040	97	1	-	1.00	CONDOMINIUMS	200.96	200.96	1.25	202.20
103-420-050	97	1	-	1.00	CONDOMINIUMS	200.96	200.96	1.25	202.20
103-420-060	97	1	-	1.00	CONDOMINIUMS	200.96	200.96	1.25	202.20
103-420-070	97	1	-	1.00	CONDOMINIUMS	200.96	200.96	1.25	202.20
103-420-080	97	1	-	1.00	CONDOMINIUMS	200.96	200.96	1.25	202.20
103-420-090	97	1	-	1.00	CONDOMINIUMS	200.96	200.96	1.25	202.20
103-420-100	97	1	-	1.00	CONDOMINIUMS	200.96	200.96	1.25	202.20
103-420-110	97	1	-	1.00	CONDOMINIUMS	200.96	200.96	1.25	202.20
103-420-120	97	1	-	1.00	CONDOMINIUMS	200.96	200.96	1.25	202.20
103-430-010	97	1	-	1.00	CONDOMINIUMS	200.96	200.96	1.25	202.20
103-430-020	97	1	-	1.00	CONDOMINIUMS	200.96	200.96	1.25	202.20
103-430-030	97	1	-	1.00	CONDOMINIUMS	200.96	200.96	1.25	202.20
103-430-040	97	1	-	1.00	CONDOMINIUMS	200.96	200.96	1.25	202.20
103-430-050	97	1	-	1.00	CONDOMINIUMS	200.96	200.96	1.25	202.20
103-430-060	97	1	-	1.00	CONDOMINIUMS	200.96	200.96	1.25	202.20
105-890-010	97	1	-	1.00	CONDOMINIUMS	200.96	200.96	1.25	202.20
105-890-020	97	1	-	1.00	CONDOMINIUMS	200.96	200.96	1.25	202.20
105-890-030	97	1	-	1.00	CONDOMINIUMS	200.96	200.96	1.25	202.20
105-890-040	97	1	-	1.00	CONDOMINIUMS	200.96	200.96	1.25	202.20
105-890-050	97	1	-	1.00	CONDOMINIUMS	200.96	200.96	1.25	202.20
105-890-060	97	1	-	1.00	CONDOMINIUMS	200.96	200.96	1.25	202.20
105-890-070	97	1	-	1.00	CONDOMINIUMS	200.96	200.96	1.25	202.20
105-990-010	97	1	-	1.00	CONDOMINIUMS	200.96	200.96	1.25	202.20
105-990-020	97	1	-	1.00	CONDOMINIUMS	200.96	200.96	1.25	202.20
105-990-030	97	1	-	1.00	CONDOMINIUMS	200.96	200.96	1.25	202.20
105-990-040	97	1	-	1.00	CONDOMINIUMS	200.96	200.96	1.25	202.20
105-990-050	97	1	-	1.00	CONDOMINIUMS	200.96	200.96	1.25	202.20
105-990-060	97	1	-	1.00	CONDOMINIUMS	200.96	200.96	1.25	202.20
105-990-070	97	1	-	1.00	CONDOMINIUMS	200.96	200.96	1.25	202.20
105-990-080	97	1	-	1.00	CONDOMINIUMS	200.96	200.96	1.25	202.20
105-990-090	97	1	-	1.00	CONDOMINIUMS	200.96	200.96	1.25	202.20
105-990-100	97	1	-	1.00	CONDOMINIUMS	200.96	200.96	1.25	202.20
105-990-110	97	1	-	1.00	CONDOMINIUMS	200.96	200.96	1.25	202.20
105-990-120	97	1	-	1.00	CONDOMINIUMS	200.96	200.96	1.25	202.20
105-990-130	97	1	-	1.00	CONDOMINIUMS	200.96	200.96	1.25	202.20
105-990-140	97	1	-	1.00	CONDOMINIUMS	200.96	200.96	1.25	202.20
105-990-150	97	1	-	1.00	CONDOMINIUMS	200.96	200.96	1.25	202.20
105-990-160	97	1	-	1.00	CONDOMINIUMS	200.96	200.96	1.25	202.20
105-990-170	97	1	-	1.00	CONDOMINIUMS	200.96	200.96	1.25	202.20
105-990-180	97	1	-	1.00	CONDOMINIUMS	200.96	200.96	1.25	202.20

City of Belmont
Sewer Treatment Facilities Charges
Fiscal Year 2026/27

APN	County Use Code	Dwelling Units / Rooms / Beds / Students	Building Sq. Ft.	Billing Units	Rate Description	Rate	Sewer Treatment Facility Charge	County Collection Fee	Total Charge (1)
105-990-190	97	1	-	1.00	CONDOMINIUMS	200.96	200.96	1.25	202.20
105-990-200	97	1	-	1.00	CONDOMINIUMS	200.96	200.96	1.25	202.20
105-990-210	97	1	-	1.00	CONDOMINIUMS	200.96	200.96	1.25	202.20
105-990-220	97	1	-	1.00	CONDOMINIUMS	200.96	200.96	1.25	202.20
105-990-230	97	1	-	1.00	CONDOMINIUMS	200.96	200.96	1.25	202.20
105-990-240	97	1	-	1.00	CONDOMINIUMS	200.96	200.96	1.25	202.20
105-990-250	97	1	-	1.00	CONDOMINIUMS	200.96	200.96	1.25	202.20
105-990-260	97	1	-	1.00	CONDOMINIUMS	200.96	200.96	1.25	202.20
105-990-270	97	1	-	1.00	CONDOMINIUMS	200.96	200.96	1.25	202.20
105-990-280	97	1	-	1.00	CONDOMINIUMS	200.96	200.96	1.25	202.20
105-990-290	97	1	-	1.00	CONDOMINIUMS	200.96	200.96	1.25	202.20
105-990-300	97	1	-	1.00	CONDOMINIUMS	200.96	200.96	1.25	202.20
105-990-310	97	1	-	1.00	CONDOMINIUMS	200.96	200.96	1.25	202.20
105-990-320	97	1	-	1.00	CONDOMINIUMS	200.96	200.96	1.25	202.20
105-990-330	97	1	-	1.00	CONDOMINIUMS	200.96	200.96	1.25	202.20
105-990-340	97	1	-	1.00	CONDOMINIUMS	200.96	200.96	1.25	202.20
105-990-350	97	1	-	1.00	CONDOMINIUMS	200.96	200.96	1.25	202.20
105-990-360	97	1	-	1.00	CONDOMINIUMS	200.96	200.96	1.25	202.20
106-170-010	97	1	-	1.00	CONDOMINIUMS	200.96	200.96	1.25	202.20
106-170-020	97	1	-	1.00	CONDOMINIUMS	200.96	200.96	1.25	202.20
106-170-030	97	1	-	1.00	CONDOMINIUMS	200.96	200.96	1.25	202.20
106-170-040	97	1	-	1.00	CONDOMINIUMS	200.96	200.96	1.25	202.20
106-170-050	97	1	-	1.00	CONDOMINIUMS	200.96	200.96	1.25	202.20
106-170-060	97	1	-	1.00	CONDOMINIUMS	200.96	200.96	1.25	202.20
106-170-070	97	1	-	1.00	CONDOMINIUMS	200.96	200.96	1.25	202.20
106-170-080	97	1	-	1.00	CONDOMINIUMS	200.96	200.96	1.25	202.20
106-170-090	97	1	-	1.00	CONDOMINIUMS	200.96	200.96	1.25	202.20
106-170-100	97	1	-	1.00	CONDOMINIUMS	200.96	200.96	1.25	202.20
106-170-110	97	1	-	1.00	CONDOMINIUMS	200.96	200.96	1.25	202.20
106-180-010	97	1	-	1.00	CONDOMINIUMS	200.96	200.96	1.25	202.20
106-180-020	97	1	-	1.00	CONDOMINIUMS	200.96	200.96	1.25	202.20
106-180-030	97	1	-	1.00	CONDOMINIUMS	200.96	200.96	1.25	202.20
106-180-040	97	1	-	1.00	CONDOMINIUMS	200.96	200.96	1.25	202.20
106-180-050	97	1	-	1.00	CONDOMINIUMS	200.96	200.96	1.25	202.20
106-180-060	97	1	-	1.00	CONDOMINIUMS	200.96	200.96	1.25	202.20
106-180-070	97	1	-	1.00	CONDOMINIUMS	200.96	200.96	1.25	202.20
106-180-080	97	1	-	1.00	CONDOMINIUMS	200.96	200.96	1.25	202.20
106-180-090	97	1	-	1.00	CONDOMINIUMS	200.96	200.96	1.25	202.20
106-180-100	97	1	-	1.00	CONDOMINIUMS	200.96	200.96	1.25	202.20
106-180-110	97	1	-	1.00	CONDOMINIUMS	200.96	200.96	1.25	202.20
106-180-120	97	1	-	1.00	CONDOMINIUMS	200.96	200.96	1.25	202.20
106-180-130	97	1	-	1.00	CONDOMINIUMS	200.96	200.96	1.25	202.20
106-180-140	97	1	-	1.00	CONDOMINIUMS	200.96	200.96	1.25	202.20
106-180-150	97	1	-	1.00	CONDOMINIUMS	200.96	200.96	1.25	202.20
106-180-160	97	1	-	1.00	CONDOMINIUMS	200.96	200.96	1.25	202.20
106-180-170	97	1	-	1.00	CONDOMINIUMS	200.96	200.96	1.25	202.20
106-180-180	97	1	-	1.00	CONDOMINIUMS	200.96	200.96	1.25	202.20
106-180-190	97	1	-	1.00	CONDOMINIUMS	200.96	200.96	1.25	202.20
106-190-010	97	1	-	1.00	CONDOMINIUMS	200.96	200.96	1.25	202.20
106-190-020	97	1	-	1.00	CONDOMINIUMS	200.96	200.96	1.25	202.20
106-190-030	97	1	-	1.00	CONDOMINIUMS	200.96	200.96	1.25	202.20
106-190-040	97	1	-	1.00	CONDOMINIUMS	200.96	200.96	1.25	202.20
106-190-050	97	1	-	1.00	CONDOMINIUMS	200.96	200.96	1.25	202.20
106-190-060	97	1	-	1.00	CONDOMINIUMS	200.96	200.96	1.25	202.20
106-190-070	97	1	-	1.00	CONDOMINIUMS	200.96	200.96	1.25	202.20
106-190-080	97	1	-	1.00	CONDOMINIUMS	200.96	200.96	1.25	202.20
106-190-090	97	1	-	1.00	CONDOMINIUMS	200.96	200.96	1.25	202.20
106-190-100	97	1	-	1.00	CONDOMINIUMS	200.96	200.96	1.25	202.20
106-190-110	97	1	-	1.00	CONDOMINIUMS	200.96	200.96	1.25	202.20
106-190-120	97	1	-	1.00	CONDOMINIUMS	200.96	200.96	1.25	202.20
106-190-130	97	1	-	1.00	CONDOMINIUMS	200.96	200.96	1.25	202.20
106-190-140	97	1	-	1.00	CONDOMINIUMS	200.96	200.96	1.25	202.20
106-190-150	97	1	-	1.00	CONDOMINIUMS	200.96	200.96	1.25	202.20
106-190-160	97	1	-	1.00	CONDOMINIUMS	200.96	200.96	1.25	202.20
106-190-170	97	1	-	1.00	CONDOMINIUMS	200.96	200.96	1.25	202.20

City of Belmont
Sewer Treatment Facilities Charges
Fiscal Year 2026/27

APN	County Use Code	Dwelling Units / Rooms / Beds / Students	Building Sq. Ft.	Billing Units	Rate Description	Rate	Sewer Treatment Facility Charge	County Collection Fee	Total Charge (1)
106-200-010	97	1	-	1.00	CONDOMINIUMS	200.96	200.96	1.25	202.20
106-200-020	97	1	-	1.00	CONDOMINIUMS	200.96	200.96	1.25	202.20
106-200-030	97	1	-	1.00	CONDOMINIUMS	200.96	200.96	1.25	202.20
106-200-040	97	1	-	1.00	CONDOMINIUMS	200.96	200.96	1.25	202.20
106-200-050	97	1	-	1.00	CONDOMINIUMS	200.96	200.96	1.25	202.20
106-200-060	97	1	-	1.00	CONDOMINIUMS	200.96	200.96	1.25	202.20
106-200-070	97	1	-	1.00	CONDOMINIUMS	200.96	200.96	1.25	202.20
106-200-080	97	1	-	1.00	CONDOMINIUMS	200.96	200.96	1.25	202.20
106-200-090	97	1	-	1.00	CONDOMINIUMS	200.96	200.96	1.25	202.20
106-200-100	97	1	-	1.00	CONDOMINIUMS	200.96	200.96	1.25	202.20
106-200-110	97	1	-	1.00	CONDOMINIUMS	200.96	200.96	1.25	202.20
106-200-120	97	1	-	1.00	CONDOMINIUMS	200.96	200.96	1.25	202.20
106-200-130	97	1	-	1.00	CONDOMINIUMS	200.96	200.96	1.25	202.20
106-200-140	97	1	-	1.00	CONDOMINIUMS	200.96	200.96	1.25	202.20
106-200-150	97	1	-	1.00	CONDOMINIUMS	200.96	200.96	1.25	202.20
106-200-160	97	1	-	1.00	CONDOMINIUMS	200.96	200.96	1.25	202.20
106-200-170	97	1	-	1.00	CONDOMINIUMS	200.96	200.96	1.25	202.20
106-200-180	97	1	-	1.00	CONDOMINIUMS	200.96	200.96	1.25	202.20
106-200-190	97	1	-	1.00	CONDOMINIUMS	200.96	200.96	1.25	202.20
106-210-010	97	1	-	1.00	CONDOMINIUMS	200.96	200.96	1.25	202.20
106-210-020	97	1	-	1.00	CONDOMINIUMS	200.96	200.96	1.25	202.20
106-210-030	97	1	-	1.00	CONDOMINIUMS	200.96	200.96	1.25	202.20
106-210-040	97	1	-	1.00	CONDOMINIUMS	200.96	200.96	1.25	202.20
106-210-050	97	1	-	1.00	CONDOMINIUMS	200.96	200.96	1.25	202.20
106-210-060	97	1	-	1.00	CONDOMINIUMS	200.96	200.96	1.25	202.20
106-210-070	97	1	-	1.00	CONDOMINIUMS	200.96	200.96	1.25	202.20
106-210-080	97	1	-	1.00	CONDOMINIUMS	200.96	200.96	1.25	202.20
106-210-090	97	1	-	1.00	CONDOMINIUMS	200.96	200.96	1.25	202.20
106-210-100	97	1	-	1.00	CONDOMINIUMS	200.96	200.96	1.25	202.20
106-210-110	97	1	-	1.00	CONDOMINIUMS	200.96	200.96	1.25	202.20
106-210-120	97	1	-	1.00	CONDOMINIUMS	200.96	200.96	1.25	202.20
106-210-130	97	1	-	1.00	CONDOMINIUMS	200.96	200.96	1.25	202.20
106-210-140	97	1	-	1.00	CONDOMINIUMS	200.96	200.96	1.25	202.20
106-210-150	97	1	-	1.00	CONDOMINIUMS	200.96	200.96	1.25	202.20
106-210-160	97	1	-	1.00	CONDOMINIUMS	200.96	200.96	1.25	202.20
106-210-170	97	1	-	1.00	CONDOMINIUMS	200.96	200.96	1.25	202.20
106-220-010	97	1	-	1.00	CONDOMINIUMS	200.96	200.96	1.25	202.20
106-220-020	97	1	-	1.00	CONDOMINIUMS	200.96	200.96	1.25	202.20
106-220-030	97	1	-	1.00	CONDOMINIUMS	200.96	200.96	1.25	202.20
106-220-040	97	1	-	1.00	CONDOMINIUMS	200.96	200.96	1.25	202.20
106-220-050	97	1	-	1.00	CONDOMINIUMS	200.96	200.96	1.25	202.20
106-220-060	97	1	-	1.00	CONDOMINIUMS	200.96	200.96	1.25	202.20
106-220-070	97	1	-	1.00	CONDOMINIUMS	200.96	200.96	1.25	202.20
106-220-080	97	1	-	1.00	CONDOMINIUMS	200.96	200.96	1.25	202.20
106-220-090	97	1	-	1.00	CONDOMINIUMS	200.96	200.96	1.25	202.20
106-220-100	97	1	-	1.00	CONDOMINIUMS	200.96	200.96	1.25	202.20
106-220-110	97	1	-	1.00	CONDOMINIUMS	200.96	200.96	1.25	202.20
106-220-120	97	1	-	1.00	CONDOMINIUMS	200.96	200.96	1.25	202.20
106-220-130	97	1	-	1.00	CONDOMINIUMS	200.96	200.96	1.25	202.20
106-220-140	97	1	-	1.00	CONDOMINIUMS	200.96	200.96	1.25	202.20
106-220-150	97	1	-	1.00	CONDOMINIUMS	200.96	200.96	1.25	202.20
106-220-160	97	1	-	1.00	CONDOMINIUMS	200.96	200.96	1.25	202.20
106-220-170	97	1	-	1.00	CONDOMINIUMS	200.96	200.96	1.25	202.20
106-220-180	97	1	-	1.00	CONDOMINIUMS	200.96	200.96	1.25	202.20
106-220-190	97	1	-	1.00	CONDOMINIUMS	200.96	200.96	1.25	202.20
106-230-010	97	1	-	1.00	CONDOMINIUMS	200.96	200.96	1.25	202.20
106-230-020	97	1	-	1.00	CONDOMINIUMS	200.96	200.96	1.25	202.20
106-230-030	97	1	-	1.00	CONDOMINIUMS	200.96	200.96	1.25	202.20
106-230-040	97	1	-	1.00	CONDOMINIUMS	200.96	200.96	1.25	202.20
106-230-050	97	1	-	1.00	CONDOMINIUMS	200.96	200.96	1.25	202.20
106-230-060	97	1	-	1.00	CONDOMINIUMS	200.96	200.96	1.25	202.20
106-230-070	97	1	-	1.00	CONDOMINIUMS	200.96	200.96	1.25	202.20
106-240-010	97	1	-	1.00	CONDOMINIUMS	200.96	200.96	1.25	202.20
106-240-020	97	1	-	1.00	CONDOMINIUMS	200.96	200.96	1.25	202.20
106-240-030	97	1	-	1.00	CONDOMINIUMS	200.96	200.96	1.25	202.20

City of Belmont
Sewer Treatment Facilities Charges
Fiscal Year 2026/27

APN	County Use Code	Dwelling Units / Rooms / Beds / Students	Building Sq. Ft.	Billing Units	Rate Description	Rate	Sewer Treatment Facility Charge	County Collection Fee	Total Charge (1)
106-240-040	97	1	-	1.00	CONDOMINIUMS	200.96	200.96	1.25	202.20
106-240-050	97	1	-	1.00	CONDOMINIUMS	200.96	200.96	1.25	202.20
106-240-060	97	1	-	1.00	CONDOMINIUMS	200.96	200.96	1.25	202.20
106-240-070	97	1	-	1.00	CONDOMINIUMS	200.96	200.96	1.25	202.20
106-240-080	97	1	-	1.00	CONDOMINIUMS	200.96	200.96	1.25	202.20
106-240-090	97	1	-	1.00	CONDOMINIUMS	200.96	200.96	1.25	202.20
106-240-100	97	1	-	1.00	CONDOMINIUMS	200.96	200.96	1.25	202.20
106-250-010	97	1	-	1.00	CONDOMINIUMS	200.96	200.96	1.25	202.20
106-250-020	97	1	-	1.00	CONDOMINIUMS	200.96	200.96	1.25	202.20
106-250-030	97	1	-	1.00	CONDOMINIUMS	200.96	200.96	1.25	202.20
106-250-040	97	1	-	1.00	CONDOMINIUMS	200.96	200.96	1.25	202.20
106-250-050	97	1	-	1.00	CONDOMINIUMS	200.96	200.96	1.25	202.20
106-250-060	97	1	-	1.00	CONDOMINIUMS	200.96	200.96	1.25	202.20
106-250-070	97	1	-	1.00	CONDOMINIUMS	200.96	200.96	1.25	202.20
106-250-080	97	1	-	1.00	CONDOMINIUMS	200.96	200.96	1.25	202.20
106-250-090	97	1	-	1.00	CONDOMINIUMS	200.96	200.96	1.25	202.20
106-250-100	97	1	-	1.00	CONDOMINIUMS	200.96	200.96	1.25	202.20
106-250-110	97	1	-	1.00	CONDOMINIUMS	200.96	200.96	1.25	202.20
106-250-120	97	1	-	1.00	CONDOMINIUMS	200.96	200.96	1.25	202.20
106-250-130	97	1	-	1.00	CONDOMINIUMS	200.96	200.96	1.25	202.20
106-250-140	97	1	-	1.00	CONDOMINIUMS	200.96	200.96	1.25	202.20
106-250-150	97	1	-	1.00	CONDOMINIUMS	200.96	200.96	1.25	202.20
106-250-160	97	1	-	1.00	CONDOMINIUMS	200.96	200.96	1.25	202.20
106-250-170	97	1	-	1.00	CONDOMINIUMS	200.96	200.96	1.25	202.20
106-250-180	97	1	-	1.00	CONDOMINIUMS	200.96	200.96	1.25	202.20
106-250-190	97	1	-	1.00	CONDOMINIUMS	200.96	200.96	1.25	202.20
106-250-200	97	1	-	1.00	CONDOMINIUMS	200.96	200.96	1.25	202.20
106-250-210	97	1	-	1.00	CONDOMINIUMS	200.96	200.96	1.25	202.20
106-260-010	97	1	-	1.00	CONDOMINIUMS	200.96	200.96	1.25	202.20
106-260-020	97	1	-	1.00	CONDOMINIUMS	200.96	200.96	1.25	202.20
106-260-030	97	1	-	1.00	CONDOMINIUMS	200.96	200.96	1.25	202.20
106-260-040	97	1	-	1.00	CONDOMINIUMS	200.96	200.96	1.25	202.20
106-260-050	97	1	-	1.00	CONDOMINIUMS	200.96	200.96	1.25	202.20
106-260-060	97	1	-	1.00	CONDOMINIUMS	200.96	200.96	1.25	202.20
106-260-070	97	1	-	1.00	CONDOMINIUMS	200.96	200.96	1.25	202.20
106-260-080	97	1	-	1.00	CONDOMINIUMS	200.96	200.96	1.25	202.20
106-260-090	97	1	-	1.00	CONDOMINIUMS	200.96	200.96	1.25	202.20
106-260-100	97	1	-	1.00	CONDOMINIUMS	200.96	200.96	1.25	202.20
106-260-110	97	1	-	1.00	CONDOMINIUMS	200.96	200.96	1.25	202.20
106-260-120	97	1	-	1.00	CONDOMINIUMS	200.96	200.96	1.25	202.20
106-260-130	97	1	-	1.00	CONDOMINIUMS	200.96	200.96	1.25	202.20
106-260-140	97	1	-	1.00	CONDOMINIUMS	200.96	200.96	1.25	202.20
106-260-150	97	1	-	1.00	CONDOMINIUMS	200.96	200.96	1.25	202.20
106-260-160	97	1	-	1.00	CONDOMINIUMS	200.96	200.96	1.25	202.20
106-260-170	97	1	-	1.00	CONDOMINIUMS	200.96	200.96	1.25	202.20
106-260-180	97	1	-	1.00	CONDOMINIUMS	200.96	200.96	1.25	202.20
106-260-190	97	1	-	1.00	CONDOMINIUMS	200.96	200.96	1.25	202.20
106-270-010	97	1	-	1.00	CONDOMINIUMS	200.96	200.96	1.25	202.20
106-270-020	97	1	-	1.00	CONDOMINIUMS	200.96	200.96	1.25	202.20
106-270-030	97	1	-	1.00	CONDOMINIUMS	200.96	200.96	1.25	202.20
106-270-040	97	1	-	1.00	CONDOMINIUMS	200.96	200.96	1.25	202.20
106-270-050	97	1	-	1.00	CONDOMINIUMS	200.96	200.96	1.25	202.20
106-270-060	97	1	-	1.00	CONDOMINIUMS	200.96	200.96	1.25	202.20
106-270-070	97	1	-	1.00	CONDOMINIUMS	200.96	200.96	1.25	202.20
106-270-080	97	1	-	1.00	CONDOMINIUMS	200.96	200.96	1.25	202.20
106-270-090	97	1	-	1.00	CONDOMINIUMS	200.96	200.96	1.25	202.20
106-270-100	97	1	-	1.00	CONDOMINIUMS	200.96	200.96	1.25	202.20
106-270-110	97	1	-	1.00	CONDOMINIUMS	200.96	200.96	1.25	202.20
106-270-120	97	1	-	1.00	CONDOMINIUMS	200.96	200.96	1.25	202.20
106-270-130	97	1	-	1.00	CONDOMINIUMS	200.96	200.96	1.25	202.20
106-270-140	97	1	-	1.00	CONDOMINIUMS	200.96	200.96	1.25	202.20
106-270-150	97	1	-	1.00	CONDOMINIUMS	200.96	200.96	1.25	202.20
106-270-160	97	1	-	1.00	CONDOMINIUMS	200.96	200.96	1.25	202.20
106-270-170	97	1	-	1.00	CONDOMINIUMS	200.96	200.96	1.25	202.20
106-270-180	97	1	-	1.00	CONDOMINIUMS	200.96	200.96	1.25	202.20

City of Belmont
Sewer Treatment Facilities Charges
Fiscal Year 2026/27

APN	County Use Code	Dwelling Units / Rooms / Beds / Students	Building Sq. Ft.	Billing Units	Rate Description	Rate	Sewer Treatment Facility Charge	County Collection Fee	Total Charge (1)
106-270-190	97	1	-	1.00	CONDOMINIUMS	200.96	200.96	1.25	202.20
106-270-200	97	1	-	1.00	CONDOMINIUMS	200.96	200.96	1.25	202.20
106-270-210	97	1	-	1.00	CONDOMINIUMS	200.96	200.96	1.25	202.20
106-280-010	97	1	-	1.00	CONDOMINIUMS	200.96	200.96	1.25	202.20
106-280-020	97	1	-	1.00	CONDOMINIUMS	200.96	200.96	1.25	202.20
106-280-030	97	1	-	1.00	CONDOMINIUMS	200.96	200.96	1.25	202.20
106-280-040	97	1	-	1.00	CONDOMINIUMS	200.96	200.96	1.25	202.20
106-280-050	97	1	-	1.00	CONDOMINIUMS	200.96	200.96	1.25	202.20
106-280-060	97	1	-	1.00	CONDOMINIUMS	200.96	200.96	1.25	202.20
106-280-070	97	1	-	1.00	CONDOMINIUMS	200.96	200.96	1.25	202.20
106-280-080	97	1	-	1.00	CONDOMINIUMS	200.96	200.96	1.25	202.20
106-280-090	97	1	-	1.00	CONDOMINIUMS	200.96	200.96	1.25	202.20
106-280-100	97	1	-	1.00	CONDOMINIUMS	200.96	200.96	1.25	202.20
106-280-110	97	1	-	1.00	CONDOMINIUMS	200.96	200.96	1.25	202.20
106-280-120	97	1	-	1.00	CONDOMINIUMS	200.96	200.96	1.25	202.20
106-280-130	97	1	-	1.00	CONDOMINIUMS	200.96	200.96	1.25	202.20
106-280-140	97	1	-	1.00	CONDOMINIUMS	200.96	200.96	1.25	202.20
106-280-150	97	1	-	1.00	CONDOMINIUMS	200.96	200.96	1.25	202.20
106-280-160	97	1	-	1.00	CONDOMINIUMS	200.96	200.96	1.25	202.20
106-280-170	97	1	-	1.00	CONDOMINIUMS	200.96	200.96	1.25	202.20
106-280-180	97	1	-	1.00	CONDOMINIUMS	200.96	200.96	1.25	202.20
106-280-190	97	1	-	1.00	CONDOMINIUMS	200.96	200.96	1.25	202.20
106-290-010	97	1	-	1.00	CONDOMINIUMS	200.96	200.96	1.25	202.20
106-290-020	97	1	-	1.00	CONDOMINIUMS	200.96	200.96	1.25	202.20
106-290-030	97	1	-	1.00	CONDOMINIUMS	200.96	200.96	1.25	202.20
106-290-040	97	1	-	1.00	CONDOMINIUMS	200.96	200.96	1.25	202.20
106-290-050	97	1	-	1.00	CONDOMINIUMS	200.96	200.96	1.25	202.20
106-290-060	97	1	-	1.00	CONDOMINIUMS	200.96	200.96	1.25	202.20
106-290-070	97	1	-	1.00	CONDOMINIUMS	200.96	200.96	1.25	202.20
106-290-080	97	1	-	1.00	CONDOMINIUMS	200.96	200.96	1.25	202.20
106-290-090	97	1	-	1.00	CONDOMINIUMS	200.96	200.96	1.25	202.20
106-290-100	97	1	-	1.00	CONDOMINIUMS	200.96	200.96	1.25	202.20
106-290-110	97	1	-	1.00	CONDOMINIUMS	200.96	200.96	1.25	202.20
106-290-120	97	1	-	1.00	CONDOMINIUMS	200.96	200.96	1.25	202.20
106-290-130	97	1	-	1.00	CONDOMINIUMS	200.96	200.96	1.25	202.20
106-290-140	97	1	-	1.00	CONDOMINIUMS	200.96	200.96	1.25	202.20
106-290-150	97	1	-	1.00	CONDOMINIUMS	200.96	200.96	1.25	202.20
106-290-160	97	1	-	1.00	CONDOMINIUMS	200.96	200.96	1.25	202.20
106-290-170	97	1	-	1.00	CONDOMINIUMS	200.96	200.96	1.25	202.20
106-290-180	97	1	-	1.00	CONDOMINIUMS	200.96	200.96	1.25	202.20
106-290-190	97	1	-	1.00	CONDOMINIUMS	200.96	200.96	1.25	202.20
106-290-200	97	1	-	1.00	CONDOMINIUMS	200.96	200.96	1.25	202.20
106-290-210	97	1	-	1.00	CONDOMINIUMS	200.96	200.96	1.25	202.20
106-300-010	97	1	-	1.00	CONDOMINIUMS	200.96	200.96	1.25	202.20
106-300-020	97	1	-	1.00	CONDOMINIUMS	200.96	200.96	1.25	202.20
106-300-030	97	1	-	1.00	CONDOMINIUMS	200.96	200.96	1.25	202.20
106-300-040	97	1	-	1.00	CONDOMINIUMS	200.96	200.96	1.25	202.20
106-300-050	97	1	-	1.00	CONDOMINIUMS	200.96	200.96	1.25	202.20
106-300-060	97	1	-	1.00	CONDOMINIUMS	200.96	200.96	1.25	202.20
106-300-070	97	1	-	1.00	CONDOMINIUMS	200.96	200.96	1.25	202.20
106-300-080	97	1	-	1.00	CONDOMINIUMS	200.96	200.96	1.25	202.20
106-300-090	97	1	-	1.00	CONDOMINIUMS	200.96	200.96	1.25	202.20
107-290-010	97	1	-	1.00	CONDOMINIUMS	200.96	200.96	1.25	202.20
107-290-020	97	1	-	1.00	CONDOMINIUMS	200.96	200.96	1.25	202.20
107-290-030	97	1	-	1.00	CONDOMINIUMS	200.96	200.96	1.25	202.20
107-300-010	97	1	-	1.00	CONDOMINIUMS	200.96	200.96	1.25	202.20
107-300-020	97	1	-	1.00	CONDOMINIUMS	200.96	200.96	1.25	202.20
107-300-030	97	1	-	1.00	CONDOMINIUMS	200.96	200.96	1.25	202.20
107-300-040	97	1	-	1.00	CONDOMINIUMS	200.96	200.96	1.25	202.20
107-300-050	97	1	-	1.00	CONDOMINIUMS	200.96	200.96	1.25	202.20
107-310-010	97	1	-	1.00	CONDOMINIUMS	200.96	200.96	1.25	202.20
107-310-020	97	1	-	1.00	CONDOMINIUMS	200.96	200.96	1.25	202.20
107-310-030	97	1	-	1.00	CONDOMINIUMS	200.96	200.96	1.25	202.20
107-310-040	97	1	-	1.00	CONDOMINIUMS	200.96	200.96	1.25	202.20
107-320-010	97	1	-	1.00	CONDOMINIUMS	200.96	200.96	1.25	202.20

City of Belmont
Sewer Treatment Facilities Charges
Fiscal Year 2026/27

APN	County Use Code	Dwelling Units / Rooms / Beds / Students	Building Sq. Ft.	Billing Units	Rate Description	Rate	Sewer Treatment Facility Charge	County Collection Fee	Total Charge (1)
107-320-020	97	1	-	1.00	CONDOMINIUMS	200.96	200.96	1.25	202.20
107-320-030	97	1	-	1.00	CONDOMINIUMS	200.96	200.96	1.25	202.20
107-380-010	97	1	-	1.00	CONDOMINIUMS	200.96	200.96	1.25	202.20
107-380-020	97	1	-	1.00	CONDOMINIUMS	200.96	200.96	1.25	202.20
107-380-030	97	1	-	1.00	CONDOMINIUMS	200.96	200.96	1.25	202.20
107-380-040	97	1	-	1.00	CONDOMINIUMS	200.96	200.96	1.25	202.20
107-380-050	97	1	-	1.00	CONDOMINIUMS	200.96	200.96	1.25	202.20
107-380-060	97	1	-	1.00	CONDOMINIUMS	200.96	200.96	1.25	202.20
107-380-070	97	1	-	1.00	CONDOMINIUMS	200.96	200.96	1.25	202.20
107-380-080	97	1	-	1.00	CONDOMINIUMS	200.96	200.96	1.25	202.20
107-380-090	97	1	-	1.00	CONDOMINIUMS	200.96	200.96	1.25	202.20
107-380-100	97	1	-	1.00	CONDOMINIUMS	200.96	200.96	1.25	202.20
107-380-110	97	1	-	1.00	CONDOMINIUMS	200.96	200.96	1.25	202.20
107-380-120	97	1	-	1.00	CONDOMINIUMS	200.96	200.96	1.25	202.20
107-380-130	97	1	-	1.00	CONDOMINIUMS	200.96	200.96	1.25	202.20
107-400-010	97	1	-	1.00	CONDOMINIUMS	200.96	200.96	1.25	202.20
107-400-020	97	1	-	1.00	CONDOMINIUMS	200.96	200.96	1.25	202.20
107-400-030	97	1	-	1.00	CONDOMINIUMS	200.96	200.96	1.25	202.20
107-400-040	97	1	-	1.00	CONDOMINIUMS	200.96	200.96	1.25	202.20
107-400-050	97	1	-	1.00	CONDOMINIUMS	200.96	200.96	1.25	202.20
107-400-060	97	1	-	1.00	CONDOMINIUMS	200.96	200.96	1.25	202.20
107-400-070	97	1	-	1.00	CONDOMINIUMS	200.96	200.96	1.25	202.20
107-400-080	97	1	-	1.00	CONDOMINIUMS	200.96	200.96	1.25	202.20
107-410-010	97	1	-	1.00	CONDOMINIUMS	200.96	200.96	1.25	202.20
107-410-020	97	1	-	1.00	CONDOMINIUMS	200.96	200.96	1.25	202.20
109-870-010	97	1	-	1.00	CONDOMINIUMS	200.96	200.96	1.25	202.20
109-870-020	97	1	-	1.00	CONDOMINIUMS	200.96	200.96	1.25	202.20
109-870-030	97	1	-	1.00	CONDOMINIUMS	200.96	200.96	1.25	202.20
109-870-040	97	1	-	1.00	CONDOMINIUMS	200.96	200.96	1.25	202.20
109-870-050	97	1	-	1.00	CONDOMINIUMS	200.96	200.96	1.25	202.20
109-870-060	97	1	-	1.00	CONDOMINIUMS	200.96	200.96	1.25	202.20
109-870-070	97	1	-	1.00	CONDOMINIUMS	200.96	200.96	1.25	202.20
109-870-080	97	1	-	1.00	CONDOMINIUMS	200.96	200.96	1.25	202.20
109-870-090	97	1	-	1.00	CONDOMINIUMS	200.96	200.96	1.25	202.20
109-870-100	97	1	-	1.00	CONDOMINIUMS	200.96	200.96	1.25	202.20
109-870-110	97	1	-	1.00	CONDOMINIUMS	200.96	200.96	1.25	202.20
109-870-120	97	1	-	1.00	CONDOMINIUMS	200.96	200.96	1.25	202.20
109-870-130	97	1	-	1.00	CONDOMINIUMS	200.96	200.96	1.25	202.20
109-870-140	97	1	-	1.00	CONDOMINIUMS	200.96	200.96	1.25	202.20
109-870-150	97	1	-	1.00	CONDOMINIUMS	200.96	200.96	1.25	202.20
109-870-160	97	1	-	1.00	CONDOMINIUMS	200.96	200.96	1.25	202.20
109-870-170	97	1	-	1.00	CONDOMINIUMS	200.96	200.96	1.25	202.20
117-210-010	97	1	-	1.00	CONDOMINIUMS	200.96	200.96	1.25	202.20
117-210-020	97	1	-	1.00	CONDOMINIUMS	200.96	200.96	1.25	202.20
117-210-030	97	1	-	1.00	CONDOMINIUMS	200.96	200.96	1.25	202.20
117-210-040	97	1	-	1.00	CONDOMINIUMS	200.96	200.96	1.25	202.20
117-210-050	97	1	-	1.00	CONDOMINIUMS	200.96	200.96	1.25	202.20
117-210-060	97	1	-	1.00	CONDOMINIUMS	200.96	200.96	1.25	202.20
117-210-070	97	1	-	1.00	CONDOMINIUMS	200.96	200.96	1.25	202.20
117-210-080	97	1	-	1.00	CONDOMINIUMS	200.96	200.96	1.25	202.20
117-210-090	97	1	-	1.00	CONDOMINIUMS	200.96	200.96	1.25	202.20
117-210-100	97	1	-	1.00	CONDOMINIUMS	200.96	200.96	1.25	202.20
117-590-010	97	1	-	1.00	CONDOMINIUMS	200.96	200.96	1.25	202.20
117-590-020	97	1	-	1.00	CONDOMINIUMS	200.96	200.96	1.25	202.20
117-590-030	97	1	-	1.00	CONDOMINIUMS	200.96	200.96	1.25	202.20
117-590-040	97	1	-	1.00	CONDOMINIUMS	200.96	200.96	1.25	202.20
117-590-050	97	1	-	1.00	CONDOMINIUMS	200.96	200.96	1.25	202.20
117-590-060	97	1	-	1.00	CONDOMINIUMS	200.96	200.96	1.25	202.20
117-590-070	97	1	-	1.00	CONDOMINIUMS	200.96	200.96	1.25	202.20
117-590-080	97	1	-	1.00	CONDOMINIUMS	200.96	200.96	1.25	202.20
117-590-090	97	1	-	1.00	CONDOMINIUMS	200.96	200.96	1.25	202.20
117-590-100	97	1	-	1.00	CONDOMINIUMS	200.96	200.96	1.25	202.20
117-590-110	97	1	-	1.00	CONDOMINIUMS	200.96	200.96	1.25	202.20
117-590-120	97	1	-	1.00	CONDOMINIUMS	200.96	200.96	1.25	202.20
117-590-130	97	1	-	1.00	CONDOMINIUMS	200.96	200.96	1.25	202.20

City of Belmont
Sewer Treatment Facilities Charges
Fiscal Year 2026/27

APN	County Use Code	Dwelling Units / Rooms / Beds / Students	Building Sq. Ft.	Billing Units	Rate Description	Rate	Sewer Treatment Facility Charge	County Collection Fee	Total Charge (1)
117-590-140	97	1	-	1.00	CONDOMINIUMS	200.96	200.96	1.25	202.20
117-590-150	97	1	-	1.00	CONDOMINIUMS	200.96	200.96	1.25	202.20
117-590-160	97	1	-	1.00	CONDOMINIUMS	200.96	200.96	1.25	202.20
117-590-170	97	1	-	1.00	CONDOMINIUMS	200.96	200.96	1.25	202.20
117-590-180	97	1	-	1.00	CONDOMINIUMS	200.96	200.96	1.25	202.20
117-600-010	97	1	-	1.00	CONDOMINIUMS	200.96	200.96	1.25	202.20
117-600-020	97	1	-	1.00	CONDOMINIUMS	200.96	200.96	1.25	202.20
117-600-030	97	1	-	1.00	CONDOMINIUMS	200.96	200.96	1.25	202.20
117-600-040	97	1	-	1.00	CONDOMINIUMS	200.96	200.96	1.25	202.20
117-600-050	97	1	-	1.00	CONDOMINIUMS	200.96	200.96	1.25	202.20
117-600-060	97	1	-	1.00	CONDOMINIUMS	200.96	200.96	1.25	202.20
117-600-070	97	1	-	1.00	CONDOMINIUMS	200.96	200.96	1.25	202.20
117-600-080	97	1	-	1.00	CONDOMINIUMS	200.96	200.96	1.25	202.20
117-600-090	97	1	-	1.00	CONDOMINIUMS	200.96	200.96	1.25	202.20
117-600-100	97	1	-	1.00	CONDOMINIUMS	200.96	200.96	1.25	202.20
117-600-110	97	1	-	1.00	CONDOMINIUMS	200.96	200.96	1.25	202.20
117-600-120	97	1	-	1.00	CONDOMINIUMS	200.96	200.96	1.25	202.20
117-600-130	97	1	-	1.00	CONDOMINIUMS	200.96	200.96	1.25	202.20
117-600-140	97	1	-	1.00	CONDOMINIUMS	200.96	200.96	1.25	202.20
117-600-150	97	1	-	1.00	CONDOMINIUMS	200.96	200.96	1.25	202.20
117-600-160	97	1	-	1.00	CONDOMINIUMS	200.96	200.96	1.25	202.20
117-600-170	97	1	-	1.00	CONDOMINIUMS	200.96	200.96	1.25	202.20
117-600-180	97	1	-	1.00	CONDOMINIUMS	200.96	200.96	1.25	202.20
117-600-190	97	1	-	1.00	CONDOMINIUMS	200.96	200.96	1.25	202.20
117-600-200	97	1	-	1.00	CONDOMINIUMS	200.96	200.96	1.25	202.20
117-600-210	97	1	-	1.00	CONDOMINIUMS	200.96	200.96	1.25	202.20
117-600-220	97	1	-	1.00	CONDOMINIUMS	200.96	200.96	1.25	202.20
117-600-230	97	1	-	1.00	CONDOMINIUMS	200.96	200.96	1.25	202.20
117-600-240	97	1	-	1.00	CONDOMINIUMS	200.96	200.96	1.25	202.20
117-600-250	97	1	-	1.00	CONDOMINIUMS	200.96	200.96	1.25	202.20
117-600-260	97	1	-	1.00	CONDOMINIUMS	200.96	200.96	1.25	202.20
117-600-270	97	1	-	1.00	CONDOMINIUMS	200.96	200.96	1.25	202.20
117-600-280	97	1	-	1.00	CONDOMINIUMS	200.96	200.96	1.25	202.20
117-600-290	97	1	-	1.00	CONDOMINIUMS	200.96	200.96	1.25	202.20
117-600-300	97	1	-	1.00	CONDOMINIUMS	200.96	200.96	1.25	202.20
117-600-310	97	1	-	1.00	CONDOMINIUMS	200.96	200.96	1.25	202.20
117-600-320	97	1	-	1.00	CONDOMINIUMS	200.96	200.96	1.25	202.20
117-600-330	97	1	-	1.00	CONDOMINIUMS	200.96	200.96	1.25	202.20
117-600-340	97	1	-	1.00	CONDOMINIUMS	200.96	200.96	1.25	202.20
117-600-350	97	1	-	1.00	CONDOMINIUMS	200.96	200.96	1.25	202.20
117-600-360	97	1	-	1.00	CONDOMINIUMS	200.96	200.96	1.25	202.20
117-600-370	97	1	-	1.00	CONDOMINIUMS	200.96	200.96	1.25	202.20
117-600-380	97	1	-	1.00	CONDOMINIUMS	200.96	200.96	1.25	202.20
117-600-390	97	1	-	1.00	CONDOMINIUMS	200.96	200.96	1.25	202.20
117-600-400	97	1	-	1.00	CONDOMINIUMS	200.96	200.96	1.25	202.20
117-600-410	97	1	-	1.00	CONDOMINIUMS	200.96	200.96	1.25	202.20
117-600-420	97	1	-	1.00	CONDOMINIUMS	200.96	200.96	1.25	202.20
117-600-430	97	1	-	1.00	CONDOMINIUMS	200.96	200.96	1.25	202.20
117-600-440	97	1	-	1.00	CONDOMINIUMS	200.96	200.96	1.25	202.20
117-600-450	97	1	-	1.00	CONDOMINIUMS	200.96	200.96	1.25	202.20
117-600-460	97	1	-	1.00	CONDOMINIUMS	200.96	200.96	1.25	202.20
117-600-470	97	1	-	1.00	CONDOMINIUMS	200.96	200.96	1.25	202.20
117-600-480	97	1	-	1.00	CONDOMINIUMS	200.96	200.96	1.25	202.20
117-600-490	97	1	-	1.00	CONDOMINIUMS	200.96	200.96	1.25	202.20
117-600-500	97	1	-	1.00	CONDOMINIUMS	200.96	200.96	1.25	202.20
117-600-510	97	1	-	1.00	CONDOMINIUMS	200.96	200.96	1.25	202.20
117-600-520	97	1	-	1.00	CONDOMINIUMS	200.96	200.96	1.25	202.20
117-600-530	97	1	-	1.00	CONDOMINIUMS	200.96	200.96	1.25	202.20
117-600-540	97	1	-	1.00	CONDOMINIUMS	200.96	200.96	1.25	202.20
117-600-550	97	1	-	1.00	CONDOMINIUMS	200.96	200.96	1.25	202.20
117-600-560	97	1	-	1.00	CONDOMINIUMS	200.96	200.96	1.25	202.20
117-720-010	97	1	-	1.00	CONDOMINIUMS	200.96	200.96	1.25	202.20
117-720-020	97	1	-	1.00	CONDOMINIUMS	200.96	200.96	1.25	202.20
117-720-030	97	1	-	1.00	CONDOMINIUMS	200.96	200.96	1.25	202.20
117-720-040	97	1	-	1.00	CONDOMINIUMS	200.96	200.96	1.25	202.20

City of Belmont
Sewer Treatment Facilities Charges
Fiscal Year 2026/27

APN	County Use Code	Dwelling Units / Rooms / Beds / Students	Building Sq. Ft.	Billing Units	Rate Description	Rate	Sewer Treatment Facility Charge	County Collection Fee	Total Charge (1)
117-720-050	97	1	-	1.00	CONDOMINIUMS	200.96	200.96	1.25	202.20
117-720-060	97	1	-	1.00	CONDOMINIUMS	200.96	200.96	1.25	202.20
117-720-070	97	1	-	1.00	CONDOMINIUMS	200.96	200.96	1.25	202.20
117-720-080	97	1	-	1.00	CONDOMINIUMS	200.96	200.96	1.25	202.20
117-720-090	97	1	-	1.00	CONDOMINIUMS	200.96	200.96	1.25	202.20
117-720-100	97	1	-	1.00	CONDOMINIUMS	200.96	200.96	1.25	202.20
117-720-110	97	1	-	1.00	CONDOMINIUMS	200.96	200.96	1.25	202.20
117-720-120	97	1	-	1.00	CONDOMINIUMS	200.96	200.96	1.25	202.20
117-720-130	97	1	-	1.00	CONDOMINIUMS	200.96	200.96	1.25	202.20
117-720-140	97	1	-	1.00	CONDOMINIUMS	200.96	200.96	1.25	202.20
117-720-150	97	1	-	1.00	CONDOMINIUMS	200.96	200.96	1.25	202.20
117-720-160	97	1	-	1.00	CONDOMINIUMS	200.96	200.96	1.25	202.20
117-720-170	97	1	-	1.00	CONDOMINIUMS	200.96	200.96	1.25	202.20
117-720-180	97	1	-	1.00	CONDOMINIUMS	200.96	200.96	1.25	202.20
117-720-190	97	1	-	1.00	CONDOMINIUMS	200.96	200.96	1.25	202.20
117-720-200	97	1	-	1.00	CONDOMINIUMS	200.96	200.96	1.25	202.20
117-720-210	97	1	-	1.00	CONDOMINIUMS	200.96	200.96	1.25	202.20
117-720-220	97	1	-	1.00	CONDOMINIUMS	200.96	200.96	1.25	202.20
117-720-230	97	1	-	1.00	CONDOMINIUMS	200.96	200.96	1.25	202.20
117-720-240	97	1	-	1.00	CONDOMINIUMS	200.96	200.96	1.25	202.20
117-720-250	97	1	-	1.00	CONDOMINIUMS	200.96	200.96	1.25	202.20
117-720-260	97	1	-	1.00	CONDOMINIUMS	200.96	200.96	1.25	202.20
117-720-270	97	1	-	1.00	CONDOMINIUMS	200.96	200.96	1.25	202.20
117-720-280	97	1	-	1.00	CONDOMINIUMS	200.96	200.96	1.25	202.20
117-720-290	97	1	-	1.00	CONDOMINIUMS	200.96	200.96	1.25	202.20
117-720-300	97	1	-	1.00	CONDOMINIUMS	200.96	200.96	1.25	202.20
117-720-310	97	1	-	1.00	CONDOMINIUMS	200.96	200.96	1.25	202.20
117-720-320	97	1	-	1.00	CONDOMINIUMS	200.96	200.96	1.25	202.20
117-720-340	11	-	3,139	3.14	STORE	137.53	431.71	1.25	432.94
117-720-350	18	-	3,083	3.08	OFFICE BUILDING	89.23	275.10	1.25	276.34
117-720-360	18	-	2,648	2.65	OFFICE BUILDING	89.23	236.28	1.25	237.52
118-330-010	97	1	-	1.00	CONDOMINIUMS	200.96	200.96	1.25	202.20
118-330-020	97	1	-	1.00	CONDOMINIUMS	200.96	200.96	1.25	202.20
118-330-030	97	1	-	1.00	CONDOMINIUMS	200.96	200.96	1.25	202.20
118-330-040	97	1	-	1.00	CONDOMINIUMS	200.96	200.96	-	202.20
118-330-050	97	1	-	1.00	CONDOMINIUMS	200.96	200.96	1.25	202.20
118-330-060	97	1	-	1.00	CONDOMINIUMS	200.96	200.96	1.25	202.20
118-330-070	97	1	-	1.00	CONDOMINIUMS	200.96	200.96	1.25	202.20
118-330-080	97	1	-	1.00	CONDOMINIUMS	200.96	200.96	1.25	202.20
118-330-090	97	1	-	1.00	CONDOMINIUMS	200.96	200.96	1.25	202.20
118-330-100	97	1	-	1.00	CONDOMINIUMS	200.96	200.96	1.25	202.20
118-330-110	97	1	-	1.00	CONDOMINIUMS	200.96	200.96	1.25	202.20
118-330-120	97	1	-	1.00	CONDOMINIUMS	200.96	200.96	1.25	202.20
118-330-130	97	1	-	1.00	CONDOMINIUMS	200.96	200.96	1.25	202.20
118-330-140	97	1	-	1.00	CONDOMINIUMS	200.96	200.96	1.25	202.20
118-330-150	97	1	-	1.00	CONDOMINIUMS	200.96	200.96	1.25	202.20
123-430-010	00	-	-	-	N/A - GOV'T OWNED	-	-	1.25	0.00
123-440-010	97	1	-	1.00	CONDOMINIUMS	200.96	200.96	1.25	202.20
123-440-020	97	1	-	1.00	CONDOMINIUMS	200.96	200.96	1.25	202.20
123-440-030	97	1	-	1.00	CONDOMINIUMS	200.96	200.96	1.25	202.20
123-440-040	97	1	-	1.00	CONDOMINIUMS	200.96	200.96	1.25	202.20
123-440-050	97	1	-	1.00	CONDOMINIUMS	200.96	200.96	1.25	202.20
123-440-060	97	1	-	1.00	CONDOMINIUMS	200.96	200.96	1.25	202.20
123-440-070	97	1	-	1.00	CONDOMINIUMS	200.96	200.96	1.25	202.20
123-440-080	97	1	-	1.00	CONDOMINIUMS	200.96	200.96	1.25	202.20
123-440-090	97	1	-	1.00	CONDOMINIUMS	200.96	200.96	1.25	202.20
123-440-100	97	1	-	1.00	CONDOMINIUMS	200.96	200.96	1.25	202.20
123-440-110	97	1	-	1.00	CONDOMINIUMS	200.96	200.96	1.25	202.20
123-440-120	97	1	-	1.00	CONDOMINIUMS	200.96	200.96	1.25	202.20
123-450-010	97	1	-	1.00	CONDOMINIUMS	200.96	200.96	1.25	202.20
123-450-020	97	1	-	1.00	CONDOMINIUMS	200.96	200.96	1.25	202.20
123-450-030	97	1	-	1.00	CONDOMINIUMS	200.96	200.96	1.25	202.20
123-450-040	97	1	-	1.00	CONDOMINIUMS	200.96	200.96	1.25	202.20
123-450-050	97	1	-	1.00	CONDOMINIUMS	200.96	200.96	1.25	202.20
123-450-060	97	1	-	1.00	CONDOMINIUMS	200.96	200.96	1.25	202.20

City of Belmont
Sewer Treatment Facilities Charges
Fiscal Year 2026/27

APN	County Use Code	Dwelling Units / Rooms / Beds / Students	Building Sq. Ft.	Billing Units	Rate Description	Rate	Sewer Treatment Facility Charge	County Collection Fee	Total Charge (1)
123-450-070	97	1	-	1.00	CONDOMINIUMS	200.96	200.96	1.25	202.20
123-450-080	97	1	-	1.00	CONDOMINIUMS	200.96	200.96	1.25	202.20
123-450-090	97	1	-	1.00	CONDOMINIUMS	200.96	200.96	1.25	202.20
123-450-100	97	1	-	1.00	CONDOMINIUMS	200.96	200.96	1.25	202.20
123-450-110	97	1	-	1.00	CONDOMINIUMS	200.96	200.96	1.25	202.20
123-450-120	97	1	-	1.00	CONDOMINIUMS	200.96	200.96	1.25	202.20
123-460-010	97	1	-	1.00	CONDOMINIUMS	200.96	200.96	1.25	202.20
123-460-020	97	1	-	1.00	CONDOMINIUMS	200.96	200.96	1.25	202.20
123-460-030	97	1	-	1.00	CONDOMINIUMS	200.96	200.96	1.25	202.20
123-460-040	97	1	-	1.00	CONDOMINIUMS	200.96	200.96	1.25	202.20
123-460-050	97	1	-	1.00	CONDOMINIUMS	200.96	200.96	1.25	202.20
123-460-060	97	1	-	1.00	CONDOMINIUMS	200.96	200.96	1.25	202.20
123-460-070	97	1	-	1.00	CONDOMINIUMS	200.96	200.96	1.25	202.20
123-460-080	97	1	-	1.00	CONDOMINIUMS	200.96	200.96	1.25	202.20
123-460-090	97	1	-	1.00	CONDOMINIUMS	200.96	200.96	1.25	202.20
123-460-100	97	1	-	1.00	CONDOMINIUMS	200.96	200.96	1.25	202.20
123-460-110	97	1	-	1.00	CONDOMINIUMS	200.96	200.96	1.25	202.20
123-460-120	97	1	-	1.00	CONDOMINIUMS	200.96	200.96	1.25	202.20
123-460-130	97	1	-	1.00	CONDOMINIUMS	200.96	200.96	1.25	202.20
123-460-140	97	1	-	1.00	CONDOMINIUMS	200.96	200.96	1.25	202.20
123-460-150	97	1	-	1.00	CONDOMINIUMS	200.96	200.96	1.25	202.20
123-460-160	97	1	-	1.00	CONDOMINIUMS	200.96	200.96	1.25	202.20
123-470-010	97	1	-	1.00	CONDOMINIUMS	200.96	200.96	1.25	202.20
123-470-020	97	1	-	1.00	CONDOMINIUMS	200.96	200.96	1.25	202.20
123-470-030	97	1	-	1.00	CONDOMINIUMS	200.96	200.96	1.25	202.20
123-470-040	97	1	-	1.00	CONDOMINIUMS	200.96	200.96	1.25	202.20
123-470-050	97	1	-	1.00	CONDOMINIUMS	200.96	200.96	1.25	202.20
123-470-060	97	1	-	1.00	CONDOMINIUMS	200.96	200.96	1.25	202.20
123-470-070	97	1	-	1.00	CONDOMINIUMS	200.96	200.96	1.25	202.20
123-470-080	97	1	-	1.00	CONDOMINIUMS	200.96	200.96	1.25	202.20
123-470-090	97	1	-	1.00	CONDOMINIUMS	200.96	200.96	1.25	202.20
123-470-100	97	1	-	1.00	CONDOMINIUMS	200.96	200.96	1.25	202.20
123-470-110	97	1	-	1.00	CONDOMINIUMS	200.96	200.96	1.25	202.20
123-470-120	97	1	-	1.00	CONDOMINIUMS	200.96	200.96	1.25	202.20
Totals		**13,986**	**3,020,043**	**16,801.32**			**$3,236,567.15**	**$9,761.25**	**$3,246,255.06**

(1) Slight variances may occur due to rounding.

The charges for Fiscal Year 2026/27 are based on preliminary property data available at the time of writing this report. Should parcel changes occur on the San Mateo County Assessor's Secured July 2026 Lien Date Roll, upon release, the charge rolls will be modified to include the Assessor's changes.

STAFF REPORT

Meeting Date:	June 9, 2026
Agency:	City of Belmont
Staff Contact:	Edric Kwan, Public Works, (650) 595-7459, ekwan@belmont.gov
Agenda Title:	Public Hearing – Annual Report for Collection of Storm Drainage Fees for Fiscal Year 2025-2026
Agenda Action:	Resolution

Recommendation

1. Hold a public hearing to consider protests to collecting the fees on the tax roll; and
2. Unless there is a majority protest, overrule objections and adopt a resolution approving the annual report for collection on the tax roll of storm drainage fees charged to parcel owners to fund the City of Belmont's National Pollutant Discharge Elimination System (NPDES) Storm Water Compliance Program for FY 2026-2027.

Strategic Focus Area

Fiscal and Organizational Sustainability

Background

In 1999, and renewed every five years since, the California Regional Water Quality Control Board issued the City of Belmont and other San Mateo County municipalities their five-year NPDES storm water discharge permit incorporating a storm water pollution prevention work plan. The work plan includes both program and performance standards. The City and County Association of Governments (C/CAG) formed the San Mateo Countywide Water Pollution Prevention Program to conduct the program requirements for the member agencies. The individual cities are responsible for conducting the operation and maintenance, and water quality control requirements.

Each year, the City must prepare and consider an annual report for collection of fees for its storm drainage charges to fund the City's NPDES program.

This annual City NPDES fee funds storm water operations and NPDES compliance activities including:

1. Revision to City ordinances to ensure consistency with new NPDES requirements
2. Implementation of a Green Infrastructure Plan
3. Education and enforcement of storm water requirements for new development
4. Monthly inspection and reporting of construction sites during the rainy season
5. Implementation of Enforcement Response Plan for storm water compliance
6. Inspection of Industrial and Commercial Businesses
7. Development and Implementation of the City's Long-Term Trash Load Reduction Plan
8. Creek clean-up activities
9. Tracking, responding, and reporting of spill and illicit discharge complaints

10. Development and implementation of best practices for maintenance operations
11. Inventory and inspection of storm pump stations
12. Development, implementation, and a site-specific Storm Water Pollution Prevention Program for the Corporation Yard
13. Local public outreach and education
14. Litter reduction measures and other compliance work

The fees have remained unchanged since they were first levied in 1998.

Analysis

Adoption of the annual report will allow the charges in the report to be collected by the San Mateo County Tax Collector on the assessment roll, as directed by Belmont City Code (BCC) Section 21-196. There are no changes in the charges to be collected. Any increase in the current fee amount would be subject to Proposition 218, and no change is recommended at this time.

Staff recommends that the City Council hold the public hearing, and do the following:

1) If protest is not made by the owners of a majority of separate parcels of property described in each report, adopt the resolution that overrules any objections and adopt the report.
2) If protest is made by the owners of a majority of separate parcels of property described in the report, do not adopt the report but instead direct staff to identify and collect the charges by other means for each related fee.

A copy is on file in the City Clerk's Office and is also available on the City's website at http://www.belmont.gov/city-hall/public-works/engineering/infrastructure/storm-drain-system

Alternatives

1. Take no action. This would require the City identify another means of collecting approved charges.
2. Continue the Public Hearing and refer back to staff for additional information.

Attachments

A. Resolution
B. City of Belmont National Pollutant Discharge Elimination System (NPDES) Fiscal Year 2026-2027 Non-Point Source Storm Drainage Fees

Fiscal Impact

☐ No Fiscal Impact

☒ Funding Source Confirmed: Collection of storm drainage fees have been incorporated in the FY 2026-2027 Budget.

Source:	**Purpose:**	**Public Outreach:**
Staff	Statutory/Contractual Requirement	Other*

* Notice of the Public Hearing published in the newspaper

RESOLUTION NO. 2026 –

A RESOLUTION OF THE CITY COUNCIL OF THE CITY OF BELMONT ADOPTING THE ANNUAL REPORT FOR COLLECTION ON THE TAX ROLL OF STORM DRAINAGE FEES CHARGED TO PARCELS TO FUND THE CITY OF BELMONT'S NATIONAL POLLUTANT DISCHARGE ELIMINATION SYSTEM (NPDES) STORM WATER COMPLIANCE PROGRAM FOR FISCAL YEAR 2026-2027

WHEREAS, on October 14, 2009, the California Regional Water Quality Control Board, San Francisco Bay Region, issued a five-year National Pollutant Discharge Elimination System (NPDES) Municipal Regional Stormwater Permit (MRP 1) to the City of Belmont; and,

WHEREAS, MRP 1 was revised and reissued as the NPDES Municipal Regional Stormwater Permit (MRP 2) in November 2015 and amended in February 2019; and,

WHEREAS, MRP 2 was revised and reissued as the NPDES Municipal Regional Stormwater Permit (MRP 3) in May 2022 and amended in October 2023; and,

WHEREAS, the permit requires the City of Belmont to comply with storm water pollution prevention performance standards for municipal maintenance, commercial inspection, and public education as described in the San Mateo Countywide Water Pollution Prevention Program; and,

WHEREAS, Belmont City Code (BCC) Sections 21-191 through 21-202 establish a protocol for the setting and collection of charges related to the City's storm sewer program that complies with Proposition 218 and provide for collection of the charges on the property tax assessment roll in accordance with Health and Safety Code (HSC) Section 5473 et seq.; and,

WHEREAS, these provisions require the City to prepare an annual report containing a description of each parcel of real property receiving the services and facilities and the amount of the charge for each parcel for the year, computed in conformity with the charges previously adopted by the City; and,

WHEREAS, City staff have prepared this year's annual report entitled "City of Belmont National Pollutant Discharge Elimination System (NPDES) Fiscal Year 2026-2027 Non-Point Source Storm Drainage Fees" and published notice of the public hearing as required by BCC 21-198 and HSC Section 5473.1; and,

WHEREAS, BCC Section 21-198 and HSC Section 5473.2 require that the City Council hold a public hearing, consider objections or protests to the annual report; and,

WHEREAS, if a majority protest is not made, HSC Section 5473.3 provides that upon the conclusion of the hearing, the City Council may (for purposes of collection on the tax roll) adopt, revise, change, reduce, or modify any charge or overrule all objections and make a determination upon each charge as described in the report, which determination shall be final; and,

WHEREAS, once adopted, BCC Section 21-199 and HSC Section 5473.4 require the

City Clerk to forward the annual report to the San Mateo County Tax Collector by August 10th of each year; and,

WHEREAS, if there is a protest by owners of a majority of separate parcels of property, the City Council may not adopt the report and the charges must be collected separately from the tax roll; and,

WHEREAS, the fee schedule by parcel category as set forth in said report is summarized as follows:

Single Family	$30.00 plus $30 for each acre over one
Condominium	$30.00 per unit
Duplex and Multi-Family	$30.00 times 2/3 number of units
Commercial	$30.00 times 20 times number of acres
Institutional	$30.00 times number of acres
Undeveloped	$30.00 times number of acres
Additional Transaction Fee	$ 1.42 per parcel

WHEREAS, the total fee to be collected from parcels and real property on behalf of the City of Belmont for storm water pollution prevention activities is estimated to be approximately $424,402.00; and,

WHEREAS, a public hearing was held on June 9, 2026 and all objections or protests to the above reference report were heard..

NOW, THEREFORE, the City Council of the City of Belmont resolves as follows:

SECTION 1.

(a) The public hearing on the City of Belmont National Pollutant Discharge Elimination System (NPDES) Fiscal Year 2026-2027 Non-Point Source Storm Drainage Fees Annual Report was duly noticed and held in accordance with the law; and,

(b) Protest was not made by the owners of a majority of separate parcels of property described in the Annual Report.

SECTION 2. Any and all objections to the Annual Report are overruled.

SECTION 3. The City Council adopts the Annual Report and directs the City Clerk to file the report with the San Mateo County Tax Collector for purposes of having the charges shown in the report collected on the property tax rolls.

* * *

ADOPTED June 9, 2026 by the City of Belmont City Council by the following vote:

Ayes:

Noes:
Absent:
Abstain:

ATTEST:

City Clerk

Mayor

APPROVED AS TO FORM:

City Attorney

City of Belmont
NPDES Charges
Fiscal Year 2026/27

APN	County Use Code	Category	Dwelling Units	Acres	NPDES Charge	County Collection Fee	Total Charge
040-241-010	01	Single-Family	1	0.181	$30.00	$1.42	$31.42
040-241-020	01	Single-Family	1	0.138	30.00	1.42	31.42
040-241-030	01	Single-Family	1	0.166	30.00	1.42	31.42
040-242-010	01	Single-Family	1	0.183	30.00	1.42	31.42
040-242-020	01	Single-Family	1	0.13	30.00	1.42	31.42
040-242-030	01	Single-Family	1	0.13	30.00	1.42	31.42
040-242-040	01	Single-Family	1	0.13	30.00	1.42	31.42
040-242-050	01	Single-Family	1	0.113	30.00	1.42	31.42
040-242-060	01	Single-Family	1	0.115	30.00	1.42	31.42
040-243-010	01	Single-Family	1	0.189	30.00	1.42	31.42
040-243-020	01	Single-Family	1	0.119	30.00	1.42	31.42
040-243-030	01	Single-Family	1	0.123	30.00	1.42	31.42
040-243-040	01	Single-Family	1	0.123	30.00	1.42	31.42
040-243-050	01	Single-Family	1	0.123	30.00	1.42	31.42
040-243-060	01	Single-Family	1	0.126	30.00	1.42	31.42
040-243-070	01	Single-Family	1	0.119	30.00	1.42	31.42
040-243-080	01	Single-Family	1	0.123	30.00	1.42	31.42
040-243-090	01	Single-Family	1	0.123	30.00	1.42	31.42
040-243-100	01	Single-Family	1	0.123	30.00	1.42	31.42
040-243-110	01	Single-Family	1	0.126	30.00	1.42	31.42
040-243-120	01	Single-Family	1	0.189	30.00	1.42	31.42
040-244-040	01	Single-Family	1	0.122	30.00	1.42	31.42
040-244-060	01	Single-Family	1	0.175	30.00	1.42	31.42
040-244-070	01	Single-Family	1	0.137	30.00	1.42	31.42
040-244-080	01	Single-Family	1	0.114	30.00	1.42	31.42
040-244-090	01	Single-Family	1	0.114	30.00	1.42	31.42
040-244-100	01	Single-Family	1	0.114	30.00	1.42	31.42
040-244-110	01	Single-Family	1	0.114	30.00	1.42	31.42
040-244-120	01	Single-Family	1	0.114	30.00	1.42	31.42
040-244-130	01	Single-Family	1	0.185	30.00	1.42	31.42
040-244-140	01	Single-Family	1	0.135	30.00	1.42	31.42
040-244-150	01	Single-Family	1	0.121	30.00	1.42	31.42
040-244-160	01	Single-Family	1	0.196	30.00	1.42	31.42
040-245-010	01	Single-Family	1	0.161	30.00	1.42	31.42
040-245-020	01	Single-Family	1	0.142	30.00	1.42	31.42
040-245-030	01	Single-Family	1	0.131	30.00	1.42	31.42
040-245-040	01	Single-Family	1	0.119	30.00	1.42	31.42
040-245-050	01	Single-Family	1	0.114	30.00	1.42	31.42
040-245-060	01	Single-Family	1	0.119	30.00	1.42	31.42
040-245-070	01	Single-Family	1	0.147	30.00	1.42	31.42
040-245-080	01	Single-Family	1	0.124	30.00	1.42	31.42
040-245-090	01	Single-Family	1	0.136	30.00	1.42	31.42
040-246-010	01	Single-Family	1	0.141	30.00	1.42	31.42
040-246-020	01	Single-Family	1	0.114	30.00	1.42	31.42
040-246-030	01	Single-Family	1	0.114	30.00	1.42	31.42
040-246-040	01	Single-Family	1	0.114	30.00	1.42	31.42
040-246-050	01	Single-Family	1	0.114	30.00	1.42	31.42
040-246-060	01	Single-Family	1	0.114	30.00	1.42	31.42
040-246-070	01	Single-Family	1	0.114	30.00	1.42	31.42
040-246-080	01	Single-Family	1	0.114	30.00	1.42	31.42
040-246-090	01	Single-Family	1	0.114	30.00	1.42	31.42
040-246-100	01	Single-Family	1	0.114	30.00	1.42	31.42

City of Belmont
NPDES Charges
Fiscal Year 2026/27

APN	County Use Code	Category	Dwelling Units	Acres	NPDES Charge	County Collection Fee	Total Charge
040-246-110	01	Single-Family	1	0.173	30.00	1.42	31.42
040-246-270	38	Commercial	0	0.229	137.40	1.42	138.82
040-246-280	31	Commercial	0	0.194	116.40	1.42	117.82
040-246-290	38	Commercial	0	0.321	192.60	1.42	194.02
040-246-300	05	Duplex and Multi-Family	124	3.727	2,480.00	1.42	2,481.42
040-251-010	01	Single-Family	1	0.114	30.00	1.42	31.42
040-251-020	01	Single-Family	1	0.114	30.00	1.42	31.42
040-251-030	01	Single-Family	1	0.114	30.00	1.42	31.42
040-251-040	01	Single-Family	1	0.114	30.00	1.42	31.42
040-251-050	01	Single-Family	1	0.114	30.00	1.42	31.42
040-251-060	01	Single-Family	1	0.114	30.00	1.42	31.42
040-251-070	01	Single-Family	1	0.114	30.00	1.42	31.42
040-251-080	01	Single-Family	1	0.114	30.00	1.42	31.42
040-251-090	01	Single-Family	1	0.114	30.00	1.42	31.42
040-251-100	01	Single-Family	1	0.114	30.00	1.42	31.42
040-251-110	01	Single-Family	1	0.137	30.00	1.42	31.42
040-252-010	01	Single-Family	1	0.114	30.00	1.42	31.42
040-252-020	01	Single-Family	1	0.114	30.00	1.42	31.42
040-252-030	01	Single-Family	1	0.114	30.00	1.42	31.42
040-252-040	01	Single-Family	1	0.114	30.00	1.42	31.42
040-252-050	01	Single-Family	1	0.114	30.00	1.42	31.42
040-252-060	01	Single-Family	1	0.114	30.00	1.42	31.42
040-252-070	01	Single-Family	1	0.114	30.00	1.42	31.42
040-252-080	01	Single-Family	1	0.114	30.00	1.42	31.42
040-252-090	01	Single-Family	1	0.114	30.00	1.42	31.42
040-252-100	01	Single-Family	1	0.114	30.00	1.42	31.42
040-252-110	01	Single-Family	1	0.137	30.00	1.42	31.42
040-252-120	01	Single-Family	1	0.137	30.00	1.42	31.42
040-252-130	01	Single-Family	1	0.114	30.00	1.42	31.42
040-252-140	01	Single-Family	1	0.114	30.00	1.42	31.42
040-252-150	01	Single-Family	1	0.114	30.00	1.42	31.42
040-252-160	01	Single-Family	1	0.114	30.00	1.42	31.42
040-252-170	01	Single-Family	1	0.114	30.00	1.42	31.42
040-252-180	01	Single-Family	1	0.114	30.00	1.42	31.42
040-252-190	01	Single-Family	1	0.114	30.00	1.42	31.42
040-252-200	01	Single-Family	1	0.114	30.00	1.42	31.42
040-252-210	01	Single-Family	1	0.114	30.00	1.42	31.42
040-252-220	01	Single-Family	1	0.114	30.00	1.42	31.42
040-253-010	01	Single-Family	1	0.137	30.00	1.42	31.42
040-253-020	01	Single-Family	1	0.114	30.00	1.42	31.42
040-253-030	01	Single-Family	1	0.114	30.00	1.42	31.42
040-253-040	01	Single-Family	1	0.114	30.00	1.42	31.42
040-253-050	01	Single-Family	1	0.114	30.00	1.42	31.42
040-253-060	01	Single-Family	1	0.114	30.00	1.42	31.42
040-253-070	01	Single-Family	1	0.114	30.00	1.42	31.42
040-253-080	01	Single-Family	1	0.114	30.00	1.42	31.42
040-253-090	01	Single-Family	1	0.114	30.00	1.42	31.42
040-253-100	01	Single-Family	1	0.114	30.00	1.42	31.42
040-253-110	01	Single-Family	1	0.114	30.00	1.42	31.42
040-253-120	01	Single-Family	1	0.114	30.00	1.42	31.42
040-253-130	01	Single-Family	1	0.137	30.00	1.42	31.42
040-254-010	01	Single-Family	1	0.137	30.00	1.42	31.42

City of Belmont
NPDES Charges
Fiscal Year 2026/27

APN	County Use Code	Category	Dwelling Units	Acres	NPDES Charge	County Collection Fee	Total Charge
040-254-020	01	Single-Family	1	0.114	30.00	1.42	31.42
040-254-030	01	Single-Family	1	0.114	30.00	1.42	31.42
040-254-040	01	Single-Family	1	0.114	30.00	1.42	31.42
040-254-050	01	Single-Family	1	0.114	30.00	1.42	31.42
040-254-060	01	Single-Family	1	0.114	30.00	1.42	31.42
040-254-070	01	Single-Family	1	0.114	30.00	1.42	31.42
040-254-080	01	Single-Family	1	0.114	30.00	1.42	31.42
040-254-090	01	Single-Family	1	0.114	30.00	1.42	31.42
040-254-100	01	Single-Family	1	0.114	30.00	1.42	31.42
040-254-110	01	Single-Family	1	0.114	30.00	1.42	31.42
040-254-120	01	Single-Family	1	0.114	30.00	1.42	31.42
040-254-130	01	Single-Family	1	0.137	30.00	1.42	31.42
040-254-140	01	Single-Family	1	0.137	30.00	1.42	31.42
040-254-150	01	Single-Family	1	0.114	30.00	1.42	31.42
040-254-160	01	Single-Family	1	0.114	30.00	1.42	31.42
040-254-170	01	Single-Family	1	0.114	30.00	1.42	31.42
040-254-180	01	Single-Family	1	0.114	30.00	1.42	31.42
040-254-190	01	Single-Family	1	0.114	30.00	1.42	31.42
040-254-200	01	Single-Family	1	0.114	30.00	1.42	31.42
040-254-210	01	Single-Family	1	0.114	30.00	1.42	31.42
040-254-220	01	Single-Family	1	0.114	30.00	1.42	31.42
040-254-230	01	Single-Family	1	0.114	30.00	1.42	31.42
040-254-240	01	Single-Family	1	0.114	30.00	1.42	31.42
040-254-250	01	Single-Family	1	0.114	30.00	1.42	31.42
040-254-260	01	Single-Family	1	0.137	30.00	1.42	31.42
040-261-010	01	Single-Family	1	0.14	30.00	1.42	31.42
040-261-020	01	Single-Family	1	0.114	30.00	1.42	31.42
040-261-030	01	Single-Family	1	0.114	30.00	1.42	31.42
040-261-040	01	Single-Family	1	0.118	30.00	1.42	31.42
040-261-050	01	Single-Family	1	0.124	30.00	1.42	31.42
040-261-060	01	Single-Family	1	0.194	30.00	1.42	31.42
040-261-070	01	Single-Family	1	0.249	30.00	1.42	31.42
040-261-080	01	Single-Family	1	0.217	30.00	1.42	31.42
040-261-090	01	Single-Family	1	0.361	30.00	1.42	31.42
040-261-100	01	Single-Family	1	0.192	30.00	1.42	31.42
040-261-110	01	Single-Family	1	0.134	30.00	1.42	31.42
040-261-120	01	Single-Family	1	0.126	30.00	1.42	31.42
040-261-130	01	Single-Family	1	0.125	30.00	1.42	31.42
040-261-140	01	Single-Family	1	0.126	30.00	1.42	31.42
040-261-150	01	Single-Family	1	0.151	30.00	1.42	31.42
040-261-160	01	Single-Family	1	0.152	30.00	1.42	31.42
040-261-170	01	Single-Family	1	0.143	30.00	1.42	31.42
040-261-180	01	Single-Family	1	0.153	30.00	1.42	31.42
040-261-190	31	Commercial	0	0.189	113.40	1.42	114.82
040-261-200	31	Commercial	0	0.265	159.00	1.42	160.42
040-261-330	31	Commercial	0	0.143	85.80	1.42	87.22
040-261-340	26	Commercial	0	0.143	85.80	1.42	87.22
040-261-370	05	Duplex and Multi-Family	96	2.975	1,920.00	1.42	1,921.42
040-261-380	31	Commercial	0	0.217	130.20	1.42	131.62
040-261-390	38	Commercial	0	0.229	137.40	1.42	138.82
040-261-400	31	Commercial	0	0.286	171.60	1.42	173.02
040-262-010	01	Single-Family	1	0.137	30.00	1.42	31.42

City of Belmont
NPDES Charges
Fiscal Year 2026/27

APN	County Use Code	Category	Dwelling Units	Acres	NPDES Charge	County Collection Fee	Total Charge
040-262-020	01	Single-Family	1	0.114	30.00	1.42	31.42
040-262-030	01	Single-Family	1	0.114	30.00	1.42	31.42
040-262-040	01	Single-Family	1	0.114	30.00	1.42	31.42
040-262-050	01	Single-Family	1	0.114	30.00	1.42	31.42
040-262-060	01A	Single-Family	1	0.114	30.00	1.42	31.42
040-262-070	01	Single-Family	1	0.114	30.00	1.42	31.42
040-262-080	01A	Single-Family	1	0.114	30.00	1.42	31.42
040-262-090	01	Single-Family	1	0.114	30.00	1.42	31.42
040-262-100	01	Single-Family	1	0.114	30.00	1.42	31.42
040-262-110	01	Single-Family	1	0.114	30.00	1.42	31.42
040-262-120	01	Single-Family	1	0.114	30.00	1.42	31.42
040-262-130	01	Single-Family	1	0.137	30.00	1.42	31.42
040-262-140	01	Single-Family	1	0.136	30.00	1.42	31.42
040-262-150	01	Single-Family	1	0.114	30.00	1.42	31.42
040-262-160	01	Single-Family	1	0.114	30.00	1.42	31.42
040-262-170	01	Single-Family	1	0.114	30.00	1.42	31.42
040-262-180	01	Single-Family	1	0.114	30.00	1.42	31.42
040-262-190	01	Single-Family	1	0.114	30.00	1.42	31.42
040-262-200	01	Single-Family	1	0.114	30.00	1.42	31.42
040-262-210	01	Single-Family	1	0.114	30.00	1.42	31.42
040-262-220	01	Single-Family	1	0.114	30.00	1.42	31.42
040-262-230	01	Single-Family	1	0.114	30.00	1.42	31.42
040-262-240	01	Single-Family	1	0.114	30.00	1.42	31.42
040-262-250	01	Single-Family	1	0.114	30.00	1.42	31.42
040-262-260	01	Single-Family	1	0.137	30.00	1.42	31.42
040-263-010	01	Single-Family	1	0.124	30.00	1.42	31.42
040-263-020	01	Single-Family	1	0.116	30.00	1.42	31.42
040-263-030	01	Single-Family	1	0.114	30.00	1.42	31.42
040-263-040	01	Single-Family	1	0.114	30.00	1.42	31.42
040-263-050	01	Single-Family	1	0.114	30.00	1.42	31.42
040-263-060	01	Single-Family	1	0.114	30.00	1.42	31.42
040-263-070	01	Single-Family	1	0.114	30.00	1.42	31.42
040-263-080	01	Single-Family	1	0.114	30.00	1.42	31.42
040-263-090	01	Single-Family	1	0.115	30.00	1.42	31.42
040-263-100	01	Single-Family	1	0.12	30.00	1.42	31.42
040-263-110	01	Single-Family	1	0.139	30.00	1.42	31.42
040-263-120	01	Single-Family	1	0.114	30.00	1.42	31.42
040-263-130	01	Single-Family	1	0.114	30.00	1.42	31.42
040-263-140	01	Single-Family	1	0.114	30.00	1.42	31.42
040-263-150	01	Single-Family	1	0.114	30.00	1.42	31.42
040-263-160	01	Single-Family	1	0.114	30.00	1.42	31.42
040-263-170	01	Single-Family	1	0.115	30.00	1.42	31.42
040-263-180	69	Institutional	0	1.357	40.70	1.42	42.12
040-263-240	31	Commercial	0	0.143	85.80	1.42	87.22
040-263-250	38	Commercial	0	0.143	85.80	1.42	87.22
040-263-260	38	Commercial	0	0.143	85.80	1.42	87.22
040-263-300	01	Single-Family	1	0.145	30.00	1.42	31.42
040-263-350	31	Commercial	0	1.031	618.60	1.42	620.02
040-263-370	31	Commercial	0	1.203	721.80	1.42	723.22
040-263-400	38	Commercial	0	0.687	412.20	1.42	413.62
040-263-420	31	Commercial	0	0.143	85.80	1.42	87.22
040-263-440	31	Commercial	0	0.143	85.80	1.42	87.22

City of Belmont
NPDES Charges
Fiscal Year 2026/27

APN	County Use Code	Category	Dwelling Units	Acres	NPDES Charge	County Collection Fee	Total Charge
040-263-450	31	Commercial	0	0.143	85.80	1.42	87.22
040-263-460	38	Commercial	0	1.031	618.60	1.42	620.02
040-271-030	31	Commercial	0	3.447	2,068.20	1.42	2,069.62
040-271-040	01	Single-Family	1	0.149	30.00	1.42	31.42
040-271-050	01	Single-Family	1	0.114	30.00	1.42	31.42
040-271-060	01	Single-Family	1	0.114	30.00	1.42	31.42
040-271-070	01	Single-Family	1	0.114	30.00	1.42	31.42
040-271-080	01	Single-Family	1	0.114	30.00	1.42	31.42
040-271-090	01	Single-Family	1	0.114	30.00	1.42	31.42
040-271-100	01	Single-Family	1	0.114	30.00	1.42	31.42
040-271-110	01	Single-Family	1	0.114	30.00	1.42	31.42
040-271-120	01	Single-Family	1	0.114	30.00	1.42	31.42
040-271-130	01	Single-Family	1	0.114	30.00	1.42	31.42
040-271-140	01	Single-Family	1	0.114	30.00	1.42	31.42
040-271-150	01	Single-Family	1	0.114	30.00	1.42	31.42
040-271-160	01	Single-Family	1	0.121	30.00	1.42	31.42
040-271-170	01	Single-Family	1	0.164	30.00	1.42	31.42
040-271-180	01	Single-Family	1	0.184	30.00	1.42	31.42
040-271-190	01	Single-Family	1	0.13	30.00	1.42	31.42
040-271-200	01	Single-Family	1	0.115	30.00	1.42	31.42
040-271-210	01	Single-Family	1	0.115	30.00	1.42	31.42
040-271-220	01	Single-Family	1	0.115	30.00	1.42	31.42
040-271-230	01	Single-Family	1	0.115	30.00	1.42	31.42
040-271-240	01	Single-Family	1	0.115	30.00	1.42	31.42
040-271-250	01	Single-Family	1	0.115	30.00	1.42	31.42
040-271-260	01	Single-Family	1	0.115	30.00	1.42	31.42
040-271-270	01	Single-Family	1	0.115	30.00	1.42	31.42
040-271-280	01	Single-Family	1	0.115	30.00	1.42	31.42
040-271-290	01	Single-Family	1	0.115	30.00	1.42	31.42
040-271-300	01	Single-Family	1	0.115	30.00	1.42	31.42
040-271-310	01	Single-Family	1	0.115	30.00	1.42	31.42
040-271-320	01	Single-Family	1	0.128	30.00	1.42	31.42
040-271-330	01	Single-Family	1	0.125	30.00	1.42	31.42
040-271-380	05	Duplex and Multi-Family	198	4.712	3,960.00	1.42	3,961.42
040-272-010	01	Single-Family	1	0.148	30.00	1.42	31.42
040-272-020	01	Single-Family	1	0.123	30.00	1.42	31.42
040-272-030	01	Single-Family	1	0.133	30.00	1.42	31.42
040-272-040	01	Single-Family	1	0.135	30.00	1.42	31.42
040-272-050	01	Single-Family	1	0.143	30.00	1.42	31.42
040-272-060	01	Single-Family	1	0.126	30.00	1.42	31.42
040-272-070	01	Single-Family	1	0.137	30.00	1.42	31.42
040-272-080	01	Single-Family	1	0.114	30.00	1.42	31.42
040-272-090	01	Single-Family	1	0.114	30.00	1.42	31.42
040-272-100	01	Single-Family	1	0.146	30.00	1.42	31.42
040-272-110	01	Single-Family	1	0.151	30.00	1.42	31.42
040-272-120	01	Single-Family	1	0.141	30.00	1.42	31.42
040-272-130	01	Single-Family	1	0.115	30.00	1.42	31.42
040-272-140	01	Single-Family	1	0.117	30.00	1.42	31.42
040-272-150	01	Single-Family	1	0.117	30.00	1.42	31.42
040-272-160	01	Single-Family	1	0.117	30.00	1.42	31.42
040-272-170	01	Single-Family	1	0.128	30.00	1.42	31.42
040-273-010	01	Single-Family	1	0.124	30.00	1.42	31.42

City of Belmont
NPDES Charges
Fiscal Year 2026/27

APN	County Use Code	Category	Dwelling Units	Acres	NPDES Charge	County Collection Fee	Total Charge
040-273-020	01	Single-Family	1	0.123	30.00	1.42	31.42
040-273-030	01	Single-Family	1	0.123	30.00	1.42	31.42
040-273-040	01	Single-Family	1	0.123	30.00	1.42	31.42
040-273-050	01	Single-Family	1	0.123	30.00	1.42	31.42
040-273-060	01	Single-Family	1	0.134	30.00	1.42	31.42
040-273-070	01	Single-Family	1	0.134	30.00	1.42	31.42
040-273-080	01	Single-Family	1	0.151	30.00	1.42	31.42
040-273-090	01	Single-Family	1	0.146	30.00	1.42	31.42
040-273-100	01	Single-Family	1	0.114	30.00	1.42	31.42
040-273-110	01	Single-Family	1	0.114	30.00	1.42	31.42
040-273-120	01	Single-Family	1	0.136	30.00	1.42	31.42
040-273-130	01	Single-Family	1	0.142	30.00	1.42	31.42
040-273-140	01	Single-Family	1	0.115	30.00	1.42	31.42
040-273-150	01	Single-Family	1	0.115	30.00	1.42	31.42
040-273-160	01	Single-Family	1	0.115	30.00	1.42	31.42
040-273-170	01	Single-Family	1	0.115	30.00	1.42	31.42
040-273-180	01	Single-Family	1	0.117	30.00	1.42	31.42
040-273-190	01	Single-Family	1	0.117	30.00	1.42	31.42
040-273-200	01	Single-Family	1	0.117	30.00	1.42	31.42
040-273-210	01	Single-Family	1	0.155	30.00	1.42	31.42
040-274-010	01	Single-Family	1	0.166	30.00	1.42	31.42
040-274-020	01	Single-Family	1	0.119	30.00	1.42	31.42
040-274-030	01	Single-Family	1	0.119	30.00	1.42	31.42
040-274-040	01	Single-Family	1	0.119	30.00	1.42	31.42
040-274-050	01	Single-Family	1	0.119	30.00	1.42	31.42
040-274-060	01	Single-Family	1	0.119	30.00	1.42	31.42
040-274-070	01	Single-Family	1	0.119	30.00	1.42	31.42
040-274-080	01	Single-Family	1	0.109	30.00	1.42	31.42
040-274-090	01	Single-Family	1	0.129	30.00	1.42	31.42
040-274-100	01	Single-Family	1	0.13	30.00	1.42	31.42
040-274-110	01	Single-Family	1	0.124	30.00	1.42	31.42
040-274-120	01	Single-Family	1	0.114	30.00	1.42	31.42
040-274-130	01	Single-Family	1	0.121	30.00	1.42	31.42
040-274-140	01	Single-Family	1	0.161	30.00	1.42	31.42
040-274-150	01	Single-Family	1	0.12	30.00	1.42	31.42
040-274-160	01	Single-Family	1	0.124	30.00	1.42	31.42
040-274-170	01	Single-Family	1	0.121	30.00	1.42	31.42
040-274-180	01	Single-Family	1	0.119	30.00	1.42	31.42
040-274-190	01	Single-Family	1	0.119	30.00	1.42	31.42
040-274-200	01	Single-Family	1	0.119	30.00	1.42	31.42
040-274-210	01	Single-Family	1	0.119	30.00	1.42	31.42
040-274-220	01	Single-Family	1	0.119	30.00	1.42	31.42
040-274-230	01	Single-Family	1	0.119	30.00	1.42	31.42
040-274-240	01	Single-Family	1	0.119	30.00	1.42	31.42
040-274-250	01	Single-Family	1	0.13	30.00	1.42	31.42
040-281-010	01	Single-Family	1	0.137	30.00	1.42	31.42
040-281-020	01	Single-Family	1	0.114	30.00	1.42	31.42
040-281-030	01	Single-Family	1	0.114	30.00	1.42	31.42
040-281-040	01	Single-Family	1	0.114	30.00	1.42	31.42
040-281-050	01	Single-Family	1	0.114	30.00	1.42	31.42
040-281-060	01	Single-Family	1	0.114	30.00	1.42	31.42
040-281-070	01	Single-Family	1	0.114	30.00	1.42	31.42

City of Belmont
NPDES Charges
Fiscal Year 2026/27

APN	County Use Code	Category	Dwelling Units	Acres	NPDES Charge	County Collection Fee	Total Charge
040-281-080	01	Single-Family	1	0.114	30.00	1.42	31.42
040-281-090	01	Single-Family	1	0.114	30.00	1.42	31.42
040-281-100	01	Single-Family	1	0.114	30.00	1.42	31.42
040-281-110	01	Single-Family	1	0.114	30.00	1.42	31.42
040-281-120	01	Single-Family	1	0.114	30.00	1.42	31.42
040-281-130	01	Single-Family	1	0.114	30.00	1.42	31.42
040-281-140	01	Single-Family	1	0.118	30.00	1.42	31.42
040-281-150	01	Single-Family	1	0.124	30.00	1.42	31.42
040-281-160	01	Single-Family	1	0.131	30.00	1.42	31.42
040-281-170	01	Single-Family	1	0.137	30.00	1.42	31.42
040-281-180	01	Single-Family	1	0.144	30.00	1.42	31.42
040-281-190	01	Single-Family	1	0.151	30.00	1.42	31.42
040-281-200	01	Single-Family	1	0.156	30.00	1.42	31.42
040-281-210	01	Single-Family	1	0.133	30.00	1.42	31.42
040-281-220	01	Single-Family	1	0.108	30.00	1.42	31.42
040-281-230	01	Single-Family	1	0.142	30.00	1.42	31.42
040-281-240	01	Single-Family	1	0.141	30.00	1.42	31.42
040-281-250	01	Single-Family	1	0.152	30.00	1.42	31.42
040-281-260	01	Single-Family	1	0.144	30.00	1.42	31.42
040-281-270	01	Single-Family	1	0.13	30.00	1.42	31.42
040-281-280	01	Single-Family	1	0.147	30.00	1.42	31.42
040-281-290	01	Single-Family	1	0.161	30.00	1.42	31.42
040-281-300	01	Single-Family	1	0.177	30.00	1.42	31.42
040-281-310	01	Single-Family	1	0.155	30.00	1.42	31.42
040-281-320	01	Single-Family	1	0.17	30.00	1.42	31.42
040-281-330	01	Single-Family	1	0.153	30.00	1.42	31.42
040-281-340	01	Single-Family	1	0.151	30.00	1.42	31.42
040-281-350	81	Institutional	0	0.012	0.36	1.42	1.78
040-281-360	01	Single-Family	1	0.114	30.00	1.42	31.42
040-281-370	01	Single-Family	1	0.114	30.00	1.42	31.42
040-281-380	01	Single-Family	1	0.114	30.00	1.42	31.42
040-281-390	01	Single-Family	1	0.114	30.00	1.42	31.42
040-281-400	01	Single-Family	1	0.114	30.00	1.42	31.42
040-281-410	01	Single-Family	1	0.114	30.00	1.42	31.42
040-281-420	01	Single-Family	1	0.114	30.00	1.42	31.42
040-281-430	01	Single-Family	1	0.114	30.00	1.42	31.42
040-281-440	01	Single-Family	1	0.114	30.00	1.42	31.42
040-281-450	01	Single-Family	1	0.114	30.00	1.42	31.42
040-281-460	01	Single-Family	1	0.114	30.00	1.42	31.42
040-281-470	01	Single-Family	1	0.114	30.00	1.42	31.42
040-281-480	01	Single-Family	1	0.137	30.00	1.42	31.42
040-282-010	01	Single-Family	1	0.137	30.00	1.42	31.42
040-282-020	01	Single-Family	1	0.114	30.00	1.42	31.42
040-282-030	01	Single-Family	1	0.114	30.00	1.42	31.42
040-282-040	01	Single-Family	1	0.114	30.00	1.42	31.42
040-282-050	01	Single-Family	1	0.114	30.00	1.42	31.42
040-282-060	01	Single-Family	1	0.114	30.00	1.42	31.42
040-282-070	01	Single-Family	1	0.114	30.00	1.42	31.42
040-282-080	01	Single-Family	1	0.114	30.00	1.42	31.42
040-282-090	01	Single-Family	1	0.114	30.00	1.42	31.42
040-282-100	01	Single-Family	1	0.114	30.00	1.42	31.42
040-282-110	01	Single-Family	1	0.114	30.00	1.42	31.42

City of Belmont
NPDES Charges
Fiscal Year 2026/27

APN	County Use Code	Category	Dwelling Units	Acres	NPDES Charge	County Collection Fee	Total Charge
040-282-120	01	Single-Family	1	0.114	30.00	1.42	31.42
040-282-130	01	Single-Family	1	0.114	30.00	1.42	31.42
040-282-140	01	Single-Family	1	0.114	30.00	1.42	31.42
040-282-150	01	Single-Family	1	0.114	30.00	1.42	31.42
040-282-160	01	Single-Family	1	0.114	30.00	1.42	31.42
040-282-170	01	Single-Family	1	0.114	30.00	1.42	31.42
040-282-180	01	Single-Family	1	0.114	30.00	1.42	31.42
040-282-190	01	Single-Family	1	0.114	30.00	1.42	31.42
040-282-200	01	Single-Family	1	0.114	30.00	1.42	31.42
040-282-210	01	Single-Family	1	0.114	30.00	1.42	31.42
040-282-220	01	Single-Family	1	0.114	30.00	1.42	31.42
040-282-230	01	Single-Family	1	0.114	30.00	1.42	31.42
040-282-240	01	Single-Family	1	0.114	30.00	1.42	31.42
040-290-010	01	Single-Family	1	0.119	30.00	1.42	31.42
040-290-020	01	Single-Family	1	0.119	30.00	1.42	31.42
040-290-030	01	Single-Family	1	0.119	30.00	1.42	31.42
040-290-040	01	Single-Family	1	0.119	30.00	1.42	31.42
040-290-050	01	Single-Family	1	0.126	30.00	1.42	31.42
040-290-060	01	Single-Family	1	0.115	30.00	1.42	31.42
040-290-070	01	Single-Family	1	0.114	30.00	1.42	31.42
040-290-080	01	Single-Family	1	0.114	30.00	1.42	31.42
040-290-090	01	Single-Family	1	0.121	30.00	1.42	31.42
040-290-100	01	Single-Family	1	0.121	30.00	1.42	31.42
040-290-110	01	Single-Family	1	0.114	30.00	1.42	31.42
040-290-120	01	Single-Family	1	0.114	30.00	1.42	31.42
040-290-130	01	Single-Family	1	0.114	30.00	1.42	31.42
040-290-140	01	Single-Family	1	0.144	30.00	1.42	31.42
040-290-150	72	Institutional	0	11.194	335.82	1.42	337.24
040-290-300	05	Duplex and Multi-Family	24	0.808	480.00	1.42	481.42
040-290-320	05	Duplex and Multi-Family	182	8.576	3,640.00	1.42	3,641.42
040-290-340	05	Duplex and Multi-Family	177	1.743	3,540.00	1.42	3,541.42
040-301-010	01	Single-Family	1	0.131	30.00	1.42	31.42
040-301-020	01	Single-Family	1	0.114	30.00	1.42	31.42
040-301-030	01	Single-Family	1	0.114	30.00	1.42	31.42
040-301-040	01	Single-Family	1	0.114	30.00	1.42	31.42
040-301-050	01	Single-Family	1	0.114	30.00	1.42	31.42
040-301-060	01	Single-Family	1	0.127	30.00	1.42	31.42
040-301-070	01	Single-Family	1	0.14	30.00	1.42	31.42
040-301-080	01	Single-Family	1	0.172	30.00	1.42	31.42
040-301-090	01	Single-Family	1	0.155	30.00	1.42	31.42
040-301-100	01	Single-Family	1	0.13	30.00	1.42	31.42
040-301-110	01	Single-Family	1	0.126	30.00	1.42	31.42
040-301-120	01	Single-Family	1	0.126	30.00	1.42	31.42
040-301-130	01	Single-Family	1	0.114	30.00	1.42	31.42
040-301-140	01	Single-Family	1	0.114	30.00	1.42	31.42
040-301-150	01	Single-Family	1	0.114	30.00	1.42	31.42
040-301-160	01	Single-Family	1	0.114	30.00	1.42	31.42
040-301-170	01	Single-Family	1	0.138	30.00	1.42	31.42
040-302-010	01	Single-Family	1	0.151	30.00	1.42	31.42
040-302-020	01	Single-Family	1	0.114	30.00	1.42	31.42
040-302-030	01	Single-Family	1	0.114	30.00	1.42	31.42
040-302-040	01	Single-Family	1	0.114	30.00	1.42	31.42

City of Belmont
NPDES Charges
Fiscal Year 2026/27

APN	County Use Code	Category	Dwelling Units	Acres	NPDES Charge	County Collection Fee	Total Charge
040-302-050	01	Single-Family	1	0.114	30.00	1.42	31.42
040-302-060	01	Single-Family	1	0.114	30.00	1.42	31.42
040-302-070	01	Single-Family	1	0.114	30.00	1.42	31.42
040-302-080	01	Single-Family	1	0.144	30.00	1.42	31.42
040-302-090	01	Single-Family	1	0.131	30.00	1.42	31.42
040-302-100	01	Single-Family	1	0.127	30.00	1.42	31.42
040-302-110	01	Single-Family	1	0.148	30.00	1.42	31.42
040-302-120	01	Single-Family	1	0.156	30.00	1.42	31.42
040-302-130	01	Single-Family	1	0.135	30.00	1.42	31.42
040-302-140	01	Single-Family	1	0.158	30.00	1.42	31.42
040-302-150	01	Single-Family	1	0.114	30.00	1.42	31.42
040-302-160	01	Single-Family	1	0.114	30.00	1.42	31.42
040-302-170	01	Single-Family	1	0.114	30.00	1.42	31.42
040-302-180	01	Single-Family	1	0.114	30.00	1.42	31.42
040-302-190	01	Single-Family	1	0.114	30.00	1.42	31.42
040-302-200	01	Single-Family	1	0.114	30.00	1.42	31.42
040-302-210	01	Single-Family	1	0.159	30.00	1.42	31.42
040-303-010	01	Single-Family	1	0.114	30.00	1.42	31.42
040-303-020	01	Single-Family	1	0.114	30.00	1.42	31.42
040-303-030	01	Single-Family	1	0.114	30.00	1.42	31.42
040-303-040	01	Single-Family	1	0.114	30.00	1.42	31.42
040-303-060	01	Single-Family	1	0.114	30.00	1.42	31.42
040-303-070	01	Single-Family	1	0.114	30.00	1.42	31.42
040-303-080	01	Single-Family	1	0.114	30.00	1.42	31.42
040-303-090	01	Single-Family	1	0.114	30.00	1.42	31.42
040-303-100	01	Single-Family	1	0.112	30.00	1.42	31.42
040-303-120	01	Single-Family	1	0.227	30.00	1.42	31.42
040-303-130	01	Single-Family	1	0.179	30.00	1.42	31.42
040-303-140	01	Single-Family	1	0.2	30.00	1.42	31.42
040-303-150	01	Single-Family	1	0.246	30.00	1.42	31.42
040-303-160	01	Single-Family	1	0.191	30.00	1.42	31.42
040-303-170	01	Single-Family	1	0.156	30.00	1.42	31.42
040-303-180	01	Single-Family	1	0.137	30.00	1.42	31.42
040-303-190	01	Single-Family	1	0.121	30.00	1.42	31.42
040-303-200	01	Single-Family	1	0.121	30.00	1.42	31.42
040-303-210	01	Single-Family	1	0.122	30.00	1.42	31.42
040-303-220	01	Single-Family	1	0.122	30.00	1.42	31.42
040-303-230	01	Single-Family	1	0.133	30.00	1.42	31.42
040-303-240	01	Single-Family	1	0.134	30.00	1.42	31.42
040-303-250	01	Single-Family	1	0.134	30.00	1.42	31.42
040-303-260	01	Single-Family	1	0.16	30.00	1.42	31.42
040-303-270	05	Duplex and Multi-Family	14	0.441	280.00	1.42	281.42
040-303-350	05	Duplex and Multi-Family	64	1.527	1,280.00	1.42	1,281.42
040-303-390	01	Single-Family	1	0.169	30.00	1.42	31.42
040-303-400	01	Single-Family	1	0.169	30.00	1.42	31.42
040-303-410	01	Single-Family	1	0.204	30.00	1.42	31.42
040-303-420	01	Single-Family	1	0.17	30.00	1.42	31.42
040-303-430	01	Single-Family	1	0.154	30.00	1.42	31.42
040-303-440	01	Single-Family	1	0.164	30.00	1.42	31.42
040-311-010	38	Commercial	0	0.047	28.20	1.42	29.62
040-311-020	31	Commercial	0	0.03	18.00	1.42	19.42
040-311-030	38	Commercial	0	0.055	33.00	1.42	34.42

City of Belmont
NPDES Charges
Fiscal Year 2026/27

APN	County Use Code	Category	Dwelling Units	Acres	NPDES Charge	County Collection Fee	Total Charge
040-311-040	31	Commercial	0	0.048	28.80	1.42	30.22
040-311-050	38	Commercial	0	0.06	36.00	1.42	37.42
040-311-060	38	Commercial	0	0.086	51.60	1.42	53.02
040-311-070	11	Commercial	0	0.092	55.20	1.42	56.62
040-311-100	11	Commercial	0	0.165	99.00	1.42	100.42
040-311-120	11	Commercial	0	0.383	229.80	1.42	231.22
040-312-020	92	Duplex and Multi-Family	2	0.286	40.00	1.42	41.42
040-312-030	02	Duplex and Multi-Family	2	0.165	40.00	1.42	41.42
040-312-040	02	Duplex and Multi-Family	2	0.178	40.00	1.42	41.42
040-312-050	05	Duplex and Multi-Family	7	0.169	140.00	1.42	141.42
040-312-060	05	Duplex and Multi-Family	8	0.177	160.00	1.42	161.42
040-312-080	05	Duplex and Multi-Family	8	0.193	160.00	1.42	161.42
040-312-090	05	Duplex and Multi-Family	9	0.197	180.00	1.42	181.42
040-312-120	05	Duplex and Multi-Family	18	0.413	360.00	1.42	361.42
040-312-130	05	Duplex and Multi-Family	18	0.423	360.00	1.42	361.42
040-312-140	00	Undeveloped	0	0.007	0.20	1.42	1.62
040-312-150	05	Duplex and Multi-Family	10	0.235	200.00	1.42	201.42
040-312-160	05	Duplex and Multi-Family	10	0.233	200.00	1.42	201.42
040-312-170	05	Duplex and Multi-Family	10	0.234	200.00	1.42	201.42
040-312-180	12	Institutional	0	0.952	28.56	1.42	29.98
040-312-200	31	Commercial	0	0.238	142.80	1.42	144.22
040-312-210	38	Commercial	0	0.231	138.60	1.42	140.02
040-313-050	05	Duplex and Multi-Family	6	0.139	120.00	1.42	121.42
040-313-060	79	Institutional	0	0.156	4.68	1.42	6.10
040-313-140	21	Commercial	0	0.407	244.20	1.42	245.62
040-313-150	05	Duplex and Multi-Family	7	0.138	140.00	1.42	141.42
040-313-160	64	Institutional	0	0.256	7.68	1.42	9.10
040-313-200	05	Duplex and Multi-Family	8	0.228	160.00	1.42	161.42
040-313-210	05	Duplex and Multi-Family	10	0.227	200.00	1.42	201.42
040-313-250	11	Commercial	0	0.17	102.00	1.42	103.42
040-313-260	05	Duplex and Multi-Family	18	0.427	360.00	1.42	361.42
040-313-270	21	Commercial	0	0.244	146.40	1.42	147.82
040-313-280	18	Commercial	0	0.36	216.00	1.42	217.42
040-313-310	21	Commercial	0	0.328	196.80	1.42	198.22
040-313-370	12	Commercial	0	0.296	177.60	1.42	179.02
040-313-380	12	Commercial	0	0.199	119.40	1.42	120.82
040-313-430	11	Commercial	0	0.347	208.20	1.42	209.62
040-313-440	11	Commercial	0	0.138	82.80	1.42	84.22
040-313-450	79	Institutional	0	0.05	1.50	1.42	2.92
040-314-010	02	Duplex and Multi-Family	2	0.148	40.00	1.42	41.42
040-314-020	02	Duplex and Multi-Family	2	0.137	40.00	1.42	41.42
040-314-030	02	Duplex and Multi-Family	2	0.137	40.00	1.42	41.42
040-314-040	02	Duplex and Multi-Family	2	0.138	40.00	1.42	41.42
040-314-050	02	Duplex and Multi-Family	2	0.156	40.00	1.42	41.42
040-314-060	02	Duplex and Multi-Family	2	0.21	40.00	1.42	41.42
040-314-070	01	Single-Family	1	0.162	30.00	1.42	31.42
040-314-080	01	Single-Family	1	0.144	30.00	1.42	31.42
040-314-090	01	Single-Family	1	0.132	30.00	1.42	31.42
040-315-010	16	Commercial	0	1.243	745.80	1.42	747.22
040-316-010	25	Commercial	0	0.411	246.60	1.42	248.02
040-320-010	01	Single-Family	1	0.205	30.00	1.42	31.42
040-320-020	01	Single-Family	1	0.152	30.00	1.42	31.42

City of Belmont
NPDES Charges
Fiscal Year 2026/27

APN	County Use Code	Category	Dwelling Units	Acres	NPDES Charge	County Collection Fee	Total Charge
040-320-030	01	Single-Family	1	0.164	30.00	1.42	31.42
040-320-040	02	Duplex and Multi-Family	2	0.19	40.00	1.42	41.42
040-320-050	02	Duplex and Multi-Family	2	0.181	40.00	1.42	41.42
040-320-060	02	Duplex and Multi-Family	2	0.165	40.00	1.42	41.42
040-320-070	02	Duplex and Multi-Family	2	0.171	40.00	1.42	41.42
040-320-080	02	Duplex and Multi-Family	2	0.256	40.00	1.42	41.42
040-320-090	02	Duplex and Multi-Family	2	0.16	40.00	1.42	41.42
040-320-100	02	Duplex and Multi-Family	2	0.177	40.00	1.42	41.42
040-320-130	02	Duplex and Multi-Family	2	0.207	40.00	1.42	41.42
040-320-140	02	Duplex and Multi-Family	2	0.189	40.00	1.42	41.42
040-320-150	02	Duplex and Multi-Family	2	0.136	40.00	1.42	41.42
040-320-160	02	Duplex and Multi-Family	2	0.138	40.00	1.42	41.42
040-320-170	02	Duplex and Multi-Family	2	0.137	40.00	1.42	41.42
040-320-180	02	Duplex and Multi-Family	2	0.136	40.00	1.42	41.42
040-320-190	02	Duplex and Multi-Family	2	0.137	40.00	1.42	41.42
040-320-200	02	Duplex and Multi-Family	2	0.137	40.00	1.42	41.42
040-320-210	02	Duplex and Multi-Family	2	0.137	40.00	1.42	41.42
040-320-220	02	Duplex and Multi-Family	2	0.137	40.00	1.42	41.42
040-320-230	02	Duplex and Multi-Family	2	0.16	40.00	1.42	41.42
040-320-240	01	Single-Family	1	0.153	30.00	1.42	31.42
040-320-250	01	Single-Family	1	0.135	30.00	1.42	31.42
040-320-260	02	Duplex and Multi-Family	2	0.138	40.00	1.42	41.42
040-320-280	00	Undeveloped	0	0.025	0.74	1.42	2.16
040-320-290	02	Duplex and Multi-Family	2	0.195	40.00	1.42	41.42
040-320-310	00	Undeveloped	0	0.351	10.52	1.42	11.94
040-321-010	69	Institutional	0	0.906	27.18	1.42	28.60
040-331-020	00	Undeveloped	0	0.084	2.52	1.42	3.94
040-331-030	26	Commercial	0	0.089	53.40	1.42	54.82
040-331-040	26	Commercial	0	0.085	51.00	1.42	52.42
040-331-050	26	Commercial	0	0.073	43.80	1.42	45.22
040-331-100	26	Commercial	0	0.116	69.60	1.42	71.02
040-331-110	21	Commercial	0	0.167	100.20	1.42	101.62
040-331-120	01	Single-Family	1	0.05	30.00	1.42	31.42
040-331-130	26	Commercial	0	0.268	160.80	1.42	162.22
040-331-160	26	Commercial	0	0.128	76.80	1.42	78.22
040-331-170	31	Commercial	0	0.211	126.60	1.42	128.02
040-331-190	01	Single-Family	1	0.154	30.00	1.42	31.42
040-331-200	11	Commercial	0	0.135	81.00	1.42	82.42
040-332-060	04	Duplex and Multi-Family	4	0.108	80.00	1.42	81.42
040-332-070	04	Duplex and Multi-Family	4	0.108	80.00	1.42	81.42
040-332-080	04	Duplex and Multi-Family	4	0.108	80.00	1.42	81.42
040-332-090	04	Duplex and Multi-Family	4	0.109	80.00	1.42	81.42
040-332-100	05	Duplex and Multi-Family	12	0.204	240.00	1.42	241.42
040-332-110	38	Commercial	0	0.285	171.00	1.42	172.42
040-332-220	11	Commercial	0	0.33	198.00	1.42	199.42
040-332-240	38	Commercial	0	0.476	285.60	1.42	287.02
040-332-250	21	Commercial	0	0.105	63.00	1.42	64.42
040-332-260	31	Commercial	0	0.534	320.40	1.42	321.82
040-332-270	31	Commercial	0	0.998	598.80	1.42	600.22
040-332-290	25	Commercial	0	0.754	452.40	1.42	453.82
040-333-030	01	Single-Family	1	0.089	30.00	1.42	31.42
040-333-040	01	Single-Family	1	0.09	30.00	1.42	31.42

City of Belmont
NPDES Charges
Fiscal Year 2026/27

APN	County Use Code	Category	Dwelling Units	Acres	NPDES Charge	County Collection Fee	Total Charge
040-333-070	05	Duplex and Multi-Family	5	0.211	100.00	1.42	101.42
040-333-110	38	Commercial	0	0.183	109.80	1.42	111.22
040-333-130	38	Commercial	0	1.02	612.00	1.42	613.42
040-333-140	31	Commercial	0	0.308	184.80	1.42	186.22
040-333-150	05	Duplex and Multi-Family	10	0.378	200.00	1.42	201.42
040-334-030	04	Duplex and Multi-Family	4	0.149	80.00	1.42	81.42
040-334-040	01	Single-Family	1	0.121	30.00	1.42	31.42
040-334-050	01	Single-Family	1	0.121	30.00	1.42	31.42
040-334-060	01	Single-Family	1	0.121	30.00	1.42	31.42
040-334-070	01	Single-Family	1	0.121	30.00	1.42	31.42
040-334-080	01	Single-Family	1	0.121	30.00	1.42	31.42
040-334-090	01	Single-Family	1	0.121	30.00	1.42	31.42
040-334-100	01	Single-Family	1	0.121	30.00	1.42	31.42
040-334-110	01	Single-Family	1	0.121	30.00	1.42	31.42
040-334-120	01	Single-Family	1	0.121	30.00	1.42	31.42
040-334-130	01	Single-Family	1	0.121	30.00	1.42	31.42
040-334-140	01	Single-Family	1	0.121	30.00	1.42	31.42
040-334-150	92	Duplex and Multi-Family	2	0.12	40.00	1.42	41.42
040-334-160	01	Single-Family	1	0.148	30.00	1.42	31.42
040-334-170	01	Single-Family	1	0.146	30.00	1.42	31.42
040-334-180	01	Single-Family	1	0.144	30.00	1.42	31.42
040-334-190	01	Single-Family	1	0.141	30.00	1.42	31.42
040-334-200	01	Single-Family	1	0.139	30.00	1.42	31.42
040-334-210	01	Single-Family	1	0.137	30.00	1.42	31.42
040-334-220	01	Single-Family	1	0.134	30.00	1.42	31.42
040-334-230	01	Single-Family	1	0.132	30.00	1.42	31.42
040-334-240	01	Single-Family	1	0.13	30.00	1.42	31.42
040-334-250	01	Single-Family	1	0.127	30.00	1.42	31.42
040-334-260	01	Single-Family	1	0.125	30.00	1.42	31.42
040-334-270	01	Single-Family	1	0.122	30.00	1.42	31.42
040-334-300	21	Commercial	0	0.362	217.20	1.42	218.62
040-335-020	02	Duplex and Multi-Family	2	0.133	40.00	1.42	41.42
040-335-030	02	Duplex and Multi-Family	2	0.135	40.00	1.42	41.42
040-335-040	01	Single-Family	1	0.114	30.00	1.42	31.42
040-335-050	01	Single-Family	1	0.114	30.00	1.42	31.42
040-335-060	01	Single-Family	1	0.114	30.00	1.42	31.42
040-335-070	01	Single-Family	1	0.114	30.00	1.42	31.42
040-335-080	01	Single-Family	1	0.114	30.00	1.42	31.42
040-335-090	01	Single-Family	1	0.114	30.00	1.42	31.42
040-335-100	01	Single-Family	1	0.114	30.00	1.42	31.42
040-335-110	01	Single-Family	1	0.114	30.00	1.42	31.42
040-335-120	01A	Single-Family	1	0.114	30.00	1.42	31.42
040-335-130	01	Single-Family	1	0.114	30.00	1.42	31.42
040-335-140	01	Single-Family	1	0.114	30.00	1.42	31.42
040-335-150	01	Single-Family	1	0.114	30.00	1.42	31.42
040-335-160	01	Single-Family	1	0.121	30.00	1.42	31.42
040-335-170	01	Single-Family	1	0.122	30.00	1.42	31.42
040-335-180	01	Single-Family	1	0.114	30.00	1.42	31.42
040-335-190	01	Single-Family	1	0.114	30.00	1.42	31.42
040-335-200	01	Single-Family	1	0.114	30.00	1.42	31.42
040-335-210	01	Single-Family	1	0.114	30.00	1.42	31.42
040-335-220	01	Single-Family	1	0.114	30.00	1.42	31.42

City of Belmont
NPDES Charges
Fiscal Year 2026/27

APN	County Use Code	Category	Dwelling Units	Acres	NPDES Charge	County Collection Fee	Total Charge
040-335-230	01	Single-Family	1	0.114	30.00	1.42	31.42
040-335-240	01	Single-Family	1	0.114	30.00	1.42	31.42
040-335-250	01	Single-Family	1	0.114	30.00	1.42	31.42
040-335-260	01	Single-Family	1	0.114	30.00	1.42	31.42
040-335-270	01	Single-Family	1	0.114	30.00	1.42	31.42
040-335-280	01	Single-Family	1	0.114	30.00	1.42	31.42
040-335-290	01	Single-Family	1	0.114	30.00	1.42	31.42
040-335-300	19	Commercial	0	0.132	79.20	1.42	80.62
040-336-010	02	Duplex and Multi-Family	2	0.135	40.00	1.42	41.42
040-336-020	02	Duplex and Multi-Family	2	0.133	40.00	1.42	41.42
040-336-030	02	Duplex and Multi-Family	2	0.135	40.00	1.42	41.42
040-336-040	01	Single-Family	1	0.114	30.00	1.42	31.42
040-336-050	01	Single-Family	1	0.114	30.00	1.42	31.42
040-336-060	01	Single-Family	1	0.114	30.00	1.42	31.42
040-336-070	01	Single-Family	1	0.114	30.00	1.42	31.42
040-336-080	01	Single-Family	1	0.114	30.00	1.42	31.42
040-336-090	01	Single-Family	1	0.114	30.00	1.42	31.42
040-336-100	01	Single-Family	1	0.114	30.00	1.42	31.42
040-336-110	01	Single-Family	1	0.114	30.00	1.42	31.42
040-336-120	01	Single-Family	1	0.114	30.00	1.42	31.42
040-336-130	01	Single-Family	1	0.114	30.00	1.42	31.42
040-336-140	01A	Single-Family	1	0.114	30.00	1.42	31.42
040-336-150	01	Single-Family	1	0.114	30.00	1.42	31.42
040-336-160	01	Single-Family	1	0.119	30.00	1.42	31.42
040-336-170	01	Single-Family	1	0.12	30.00	1.42	31.42
040-336-180	01	Single-Family	1	0.114	30.00	1.42	31.42
040-336-190	01	Single-Family	1	0.114	30.00	1.42	31.42
040-336-200	01	Single-Family	1	0.114	30.00	1.42	31.42
040-336-210	01	Single-Family	1	0.114	30.00	1.42	31.42
040-336-220	01	Single-Family	1	0.114	30.00	1.42	31.42
040-336-230	01	Single-Family	1	0.114	30.00	1.42	31.42
040-336-240	01	Single-Family	1	0.114	30.00	1.42	31.42
040-336-250	01	Single-Family	1	0.114	30.00	1.42	31.42
040-336-260	01	Single-Family	1	0.114	30.00	1.42	31.42
040-336-270	01	Single-Family	1	0.114	30.00	1.42	31.42
040-336-280	01	Single-Family	1	0.114	30.00	1.42	31.42
040-336-290	01	Single-Family	1	0.114	30.00	1.42	31.42
040-341-010	02	Duplex and Multi-Family	2	0.135	40.00	1.42	41.42
040-341-020	02	Duplex and Multi-Family	2	0.133	40.00	1.42	41.42
040-341-030	02	Duplex and Multi-Family	2	0.135	40.00	1.42	41.42
040-341-040	01	Single-Family	1	0.114	30.00	1.42	31.42
040-341-050	01	Single-Family	1	0.114	30.00	1.42	31.42
040-341-060	01	Single-Family	1	0.114	30.00	1.42	31.42
040-341-070	01	Single-Family	1	0.114	30.00	1.42	31.42
040-341-080	01	Single-Family	1	0.114	30.00	1.42	31.42
040-341-090	01	Single-Family	1	0.114	30.00	1.42	31.42
040-341-100	01	Single-Family	1	0.114	30.00	1.42	31.42
040-341-110	01	Single-Family	1	0.114	30.00	1.42	31.42
040-341-120	01	Single-Family	1	0.114	30.00	1.42	31.42
040-341-130	01	Single-Family	1	0.114	30.00	1.42	31.42
040-341-140	01	Single-Family	1	0.114	30.00	1.42	31.42
040-341-150	01	Single-Family	1	0.114	30.00	1.42	31.42

City of Belmont
NPDES Charges
Fiscal Year 2026/27

APN	County Use Code	Category	Dwelling Units	Acres	NPDES Charge	County Collection Fee	Total Charge
040-341-160	01	Single-Family	1	0.117	30.00	1.42	31.42
040-341-170	01	Single-Family	1	0.118	30.00	1.42	31.42
040-341-180	01A	Single-Family	1	0.114	30.00	1.42	31.42
040-341-190	01	Single-Family	1	0.114	30.00	1.42	31.42
040-341-200	01	Single-Family	1	0.114	30.00	1.42	31.42
040-341-210	01	Single-Family	1	0.114	30.00	1.42	31.42
040-341-220	01	Single-Family	1	0.114	30.00	1.42	31.42
040-341-230	01	Single-Family	1	0.114	30.00	1.42	31.42
040-341-240	01A	Single-Family	1	0.114	30.00	1.42	31.42
040-341-250	01	Single-Family	1	0.114	30.00	1.42	31.42
040-341-260	01	Single-Family	1	0.114	30.00	1.42	31.42
040-341-270	01	Single-Family	1	0.114	30.00	1.42	31.42
040-341-280	01	Single-Family	1	0.114	30.00	1.42	31.42
040-341-290	01	Single-Family	1	0.114	30.00	1.42	31.42
040-342-010	02	Duplex and Multi-Family	2	0.135	40.00	1.42	41.42
040-342-020	02	Duplex and Multi-Family	2	0.133	40.00	1.42	41.42
040-342-030	02	Duplex and Multi-Family	2	0.135	40.00	1.42	41.42
040-342-040	01	Single-Family	1	0.114	30.00	1.42	31.42
040-342-050	01	Single-Family	1	0.114	30.00	1.42	31.42
040-342-060	01	Single-Family	1	0.114	30.00	1.42	31.42
040-342-070	01	Single-Family	1	0.114	30.00	1.42	31.42
040-342-080	01	Single-Family	1	0.114	30.00	1.42	31.42
040-342-090	01	Single-Family	1	0.114	30.00	1.42	31.42
040-342-100	01	Single-Family	1	0.114	30.00	1.42	31.42
040-342-110	01	Single-Family	1	0.114	30.00	1.42	31.42
040-342-120	01	Single-Family	1	0.114	30.00	1.42	31.42
040-342-130	01	Single-Family	1	0.114	30.00	1.42	31.42
040-342-140	01	Single-Family	1	0.114	30.00	1.42	31.42
040-342-150	01	Single-Family	1	0.114	30.00	1.42	31.42
040-342-160	01	Single-Family	1	0.115	30.00	1.42	31.42
040-342-170	01	Single-Family	1	0.116	30.00	1.42	31.42
040-342-180	01	Single-Family	1	0.114	30.00	1.42	31.42
040-342-190	01	Single-Family	1	0.114	30.00	1.42	31.42
040-342-200	01	Single-Family	1	0.114	30.00	1.42	31.42
040-342-210	01	Single-Family	1	0.114	30.00	1.42	31.42
040-342-220	01	Single-Family	1	0.114	30.00	1.42	31.42
040-342-230	01	Single-Family	1	0.114	30.00	1.42	31.42
040-342-240	01	Single-Family	1	0.114	30.00	1.42	31.42
040-342-250	01	Single-Family	1	0.114	30.00	1.42	31.42
040-342-260	01	Single-Family	1	0.114	30.00	1.42	31.42
040-342-270	01	Single-Family	1	0.114	30.00	1.42	31.42
040-342-280	01A	Single-Family	1	0.114	30.00	1.42	31.42
040-342-290	01	Single-Family	1	0.114	30.00	1.42	31.42
040-343-010	02	Duplex and Multi-Family	2	0.135	40.00	1.42	41.42
040-343-020	02	Duplex and Multi-Family	2	0.133	40.00	1.42	41.42
040-343-030	02	Duplex and Multi-Family	2	0.135	40.00	1.42	41.42
040-343-040	02	Duplex and Multi-Family	2	0.123	40.00	1.42	41.42
040-343-050	02	Duplex and Multi-Family	2	0.123	40.00	1.42	41.42
040-343-060	02	Duplex and Multi-Family	2	0.123	40.00	1.42	41.42
040-343-070	02	Duplex and Multi-Family	2	0.123	40.00	1.42	41.42
040-343-080	02	Duplex and Multi-Family	2	0.129	40.00	1.42	41.42
040-343-090	02	Duplex and Multi-Family	2	0.129	40.00	1.42	41.42

City of Belmont
NPDES Charges
Fiscal Year 2026/27

APN	County Use Code	Category	Dwelling Units	Acres	NPDES Charge	County Collection Fee	Total Charge
040-343-100	02	Duplex and Multi-Family	2	0.123	40.00	1.42	41.42
040-343-110	02	Duplex and Multi-Family	2	0.123	40.00	1.42	41.42
040-343-120	02	Duplex and Multi-Family	2	0.123	40.00	1.42	41.42
040-343-130	02	Duplex and Multi-Family	2	0.123	40.00	1.42	41.42
040-343-140	02	Duplex and Multi-Family	2	0.123	40.00	1.42	41.42
040-343-150	02	Duplex and Multi-Family	2	0.123	40.00	1.42	41.42
040-343-160	01	Single-Family	1	0.114	30.00	1.42	31.42
040-343-170	01	Single-Family	1	0.114	30.00	1.42	31.42
040-343-180	01	Single-Family	1	0.114	30.00	1.42	31.42
040-343-190	01	Single-Family	1	0.114	30.00	1.42	31.42
040-343-200	01	Single-Family	1	0.114	30.00	1.42	31.42
040-343-210	01	Single-Family	1	0.114	30.00	1.42	31.42
040-343-220	01	Single-Family	1	0.114	30.00	1.42	31.42
040-343-230	01	Single-Family	1	0.114	30.00	1.42	31.42
040-343-240	01	Single-Family	1	0.114	30.00	1.42	31.42
040-343-250	01	Single-Family	1	0.114	30.00	1.42	31.42
040-343-260	01	Single-Family	1	0.114	30.00	1.42	31.42
040-343-270	01	Single-Family	1	0.114	30.00	1.42	31.42
040-343-280	01	Single-Family	1	0.114	30.00	1.42	31.42
040-344-030	02	Duplex and Multi-Family	2	0.122	40.00	1.42	41.42
040-344-040	02	Duplex and Multi-Family	2	0.123	40.00	1.42	41.42
040-344-050	02	Duplex and Multi-Family	2	0.123	40.00	1.42	41.42
040-344-060	02	Duplex and Multi-Family	2	0.123	40.00	1.42	41.42
040-344-070	02	Duplex and Multi-Family	2	0.123	40.00	1.42	41.42
040-344-080	02	Duplex and Multi-Family	2	0.123	40.00	1.42	41.42
040-344-090	02	Duplex and Multi-Family	2	0.129	40.00	1.42	41.42
040-344-100	02	Duplex and Multi-Family	2	0.129	40.00	1.42	41.42
040-344-110	02	Duplex and Multi-Family	2	0.123	40.00	1.42	41.42
040-344-120	02	Duplex and Multi-Family	2	0.123	40.00	1.42	41.42
040-344-130	02	Duplex and Multi-Family	2	0.123	40.00	1.42	41.42
040-344-140	02	Duplex and Multi-Family	2	0.123	40.00	1.42	41.42
040-344-150	02	Duplex and Multi-Family	2	0.11	40.00	1.42	41.42
040-344-170	81	Institutional	0	0.532	15.96	1.42	17.38
040-344-190	81	Commercial	0	0.473	283.80	1.42	285.22
040-344-200	38	Commercial	0	1.988	1,192.80	1.42	1,194.22
040-344-210	38	Commercial	0	0.75	450.00	1.42	451.42
040-360-070	87	Undeveloped	0	5.011	150.32	1.42	151.74
040-360-080	79	Institutional	0	12.733	381.98	1.42	383.40
040-360-110	88	N/A	0	0	0.00	0.00	0.00
040-360-120	69	N/A	0	0	0.00	0.00	0.00
040-360-140	88	N/A	0	0	0.00	0.00	0.00
040-360-260	18	Commercial	0	2.762	1,657.20	1.42	1,658.62
040-360-270	18	Commercial	0	2.11	1,266.00	1.42	1,267.42
040-360-280	00	Undeveloped	0	2.796	83.88	1.42	85.30
040-360-290	00	Undeveloped	0	0.926	27.78	1.42	29.20
040-360-300	00	Undeveloped	0	1.109	33.26	1.42	34.68
040-360-310	00	Undeveloped	0	1.784	53.52	1.42	54.94
040-360-390	69	Institutional	0	6.001	180.02	1.42	181.44
040-360-430	69	Institutional	0	4.424	132.72	1.42	134.14
040-360-440	87	N/A	0	0	0.00	0.00	0.00
040-360-450	00	Undeveloped	0	0.267	8.00	1.42	9.42
040-360-460	69	Institutional	0	2.024	60.72	1.42	62.14

City of Belmont
NPDES Charges
Fiscal Year 2026/27

APN	County Use Code	Category	Dwelling Units	Acres	NPDES Charge	County Collection Fee	Total Charge
040-360-470	18	Commercial	0	8.217	4,930.20	1.42	4,931.62
040-360-480	27	Commercial	0	1.171	702.60	1.42	704.02
040-360-490	00	Undeveloped	0	0.482	14.46	1.42	15.88
040-360-500	06	Commercial	0	3.737	2,242.20	1.42	2,243.62
040-360-520	00	N/A	0	0	0.00	0.00	0.00
040-360-530	26	Commercial	0	3.638	2,182.80	1.42	2,184.22
040-360-540	00	Undeveloped	0	0.131	3.92	1.42	5.34
040-360-550	27	Commercial	0	0.423	253.80	1.42	255.22
040-371-020	79	Institutional	0	2.051	61.52	1.42	62.94
040-371-040	06	Commercial	0	1.341	804.60	1.42	806.02
040-371-050	06	Commercial	0	0.999	599.40	1.42	600.82
040-371-080	00	Undeveloped	0	0.397	11.90	1.42	13.32
040-371-090	06	Commercial	0	5.086	3,051.60	1.42	3,053.02
040-371-100	00	Undeveloped	0	0.896	26.88	1.42	28.30
040-371-110	18	Commercial	0	6.778	4,066.80	1.42	4,068.22
040-371-120	38	Commercial	0	3.853	2,311.80	1.42	2,313.22
040-371-130	00	Undeveloped	0	1.046	31.38	1.42	32.80
040-371-140	81	Institutional	0	0.079	2.36	1.42	3.78
040-371-180	18	Commercial	0	5.378	3,226.80	1.42	3,228.22
040-373-030	06	Commercial	0	3.39	2,034.00	1.42	2,035.42
040-381-010	01	Single-Family	1	0.114	30.00	1.42	31.42
040-381-020	01A	Single-Family	1	0.114	30.00	1.42	31.42
040-381-030	01	Single-Family	1	0.114	30.00	1.42	31.42
040-381-040	01	Single-Family	1	0.114	30.00	1.42	31.42
040-381-050	01	Single-Family	1	0.114	30.00	1.42	31.42
040-381-060	01	Single-Family	1	0.115	30.00	1.42	31.42
040-381-070	01	Single-Family	1	0.129	30.00	1.42	31.42
040-381-080	01	Single-Family	1	0.132	30.00	1.42	31.42
040-381-090	01	Single-Family	1	0.154	30.00	1.42	31.42
040-381-100	01A	Single-Family	1	0.188	30.00	1.42	31.42
040-381-110	01	Single-Family	1	0.221	30.00	1.42	31.42
040-381-120	01	Single-Family	1	0.264	30.00	1.42	31.42
040-382-010	01	Single-Family	1	0.17	30.00	1.42	31.42
040-382-020	01	Single-Family	1	0.126	30.00	1.42	31.42
040-382-030	01	Single-Family	1	0.131	30.00	1.42	31.42
040-382-040	01	Single-Family	1	0.142	30.00	1.42	31.42
040-382-050	01	Single-Family	1	0.17	30.00	1.42	31.42
040-382-060	01	Single-Family	1	0.158	30.00	1.42	31.42
040-382-070	01	Single-Family	1	0.133	30.00	1.42	31.42
040-382-080	01	Single-Family	1	0.131	30.00	1.42	31.42
040-382-090	01	Single-Family	1	0.13	30.00	1.42	31.42
040-382-100	01	Single-Family	1	0.13	30.00	1.42	31.42
040-382-110	01	Single-Family	1	0.13	30.00	1.42	31.42
040-382-120	01	Single-Family	1	0.13	30.00	1.42	31.42
040-382-130	01	Single-Family	1	0.131	30.00	1.42	31.42
040-382-140	01	Single-Family	1	0.131	30.00	1.42	31.42
040-382-150	01	Single-Family	1	0.178	30.00	1.42	31.42
040-383-010	01	Single-Family	1	0.16	30.00	1.42	31.42
040-383-020	01	Single-Family	1	0.191	30.00	1.42	31.42
040-383-030	01	Single-Family	1	0.37	30.00	1.42	31.42
040-383-040	01	Single-Family	1	0.168	30.00	1.42	31.42
040-383-050	01	Single-Family	1	0.152	30.00	1.42	31.42

City of Belmont
NPDES Charges
Fiscal Year 2026/27

APN	County Use Code	Category	Dwelling Units	Acres	NPDES Charge	County Collection Fee	Total Charge
040-383-060	01	Single-Family	1	0.144	30.00	1.42	31.42
040-383-070	01	Single-Family	1	0.154	30.00	1.42	31.42
040-383-080	01	Single-Family	1	0.125	30.00	1.42	31.42
040-383-090	01	Single-Family	1	0.138	30.00	1.42	31.42
040-383-100	01	Single-Family	1	0.191	30.00	1.42	31.42
040-383-110	01	Single-Family	1	0.152	30.00	1.42	31.42
040-383-120	01	Single-Family	1	0.135	30.00	1.42	31.42
040-383-130	01	Single-Family	1	0.135	30.00	1.42	31.42
040-384-010	01	Single-Family	1	0.173	30.00	1.42	31.42
040-384-020	01	Single-Family	1	0.151	30.00	1.42	31.42
040-384-030	01	Single-Family	1	0.156	30.00	1.42	31.42
040-384-040	01	Single-Family	1	0.158	30.00	1.42	31.42
040-384-050	01	Single-Family	1	0.151	30.00	1.42	31.42
040-384-060	01	Single-Family	1	0.16	30.00	1.42	31.42
040-384-070	01	Single-Family	1	0.164	30.00	1.42	31.42
040-384-080	01	Single-Family	1	0.206	30.00	1.42	31.42
040-482-050	01	Single-Family	1	0.053	30.00	1.42	31.42
040-482-060	01	Single-Family	1	0.036	30.00	1.42	31.42
040-482-070	01	Single-Family	1	0.036	30.00	1.42	31.42
040-482-080	01	Single-Family	1	0.06	30.00	1.42	31.42
040-482-090	01	Single-Family	1	0.057	30.00	1.42	31.42
040-482-100	01	Single-Family	1	0.038	30.00	1.42	31.42
040-482-110	01	Single-Family	1	0.038	30.00	1.42	31.42
040-482-120	01	Single-Family	1	0.062	30.00	1.42	31.42
040-482-130	97	Condominium	1	0.048	30.00	1.42	31.42
040-482-140	97	Condominium	1	0.031	30.00	1.42	31.42
040-482-150	97	Condominium	1	0.031	30.00	1.42	31.42
040-482-160	97	Condominium	1	0.052	30.00	1.42	31.42
040-482-170	01	Single-Family	1	0.059	30.00	1.42	31.42
040-482-180	97	Condominium	1	0.037	30.00	1.42	31.42
040-482-190	97	Condominium	1	0.037	30.00	1.42	31.42
040-482-200	97	Condominium	1	0.054	30.00	1.42	31.42
040-482-210	97	Condominium	1	0.054	30.00	1.42	31.42
040-482-220	97	Condominium	1	0.036	30.00	1.42	31.42
040-482-230	97	Condominium	1	0.069	30.00	1.42	31.42
040-482-240	97	Condominium	1	0.062	30.00	1.42	31.42
040-482-250	97	Condominium	1	0.04	30.00	1.42	31.42
040-482-260	97	Condominium	1	0.066	30.00	1.42	31.42
040-482-270	97	Condominium	1	0.064	30.00	1.42	31.42
040-482-280	97	Condominium	1	0.037	30.00	1.42	31.42
040-482-290	97	Condominium	1	0.037	30.00	1.42	31.42
040-482-300	97	Condominium	1	0.06	30.00	1.42	31.42
040-482-310	97	Condominium	1	0.07	30.00	1.42	31.42
040-482-320	97	Condominium	1	0.053	30.00	1.42	31.42
040-482-330	97	Condominium	1	0.058	30.00	1.42	31.42
040-482-340	97	Condominium	1	0.039	30.00	1.42	31.42
040-482-350	97	Condominium	1	0.022	30.00	1.42	31.42
040-482-360	97	Condominium	1	0.022	30.00	1.42	31.42
040-482-370	97	Condominium	1	0.04	30.00	1.42	31.42
040-482-380	97	Condominium	1	0.056	30.00	1.42	31.42
040-482-390	97	Condominium	1	0.028	30.00	1.42	31.42
040-482-400	97	Condominium	1	0.028	30.00	1.42	31.42

City of Belmont
NPDES Charges
Fiscal Year 2026/27

APN	County Use Code	Category	Dwelling Units	Acres	NPDES Charge	County Collection Fee	Total Charge
040-482-410	97	Condominium	1	0.055	30.00	1.42	31.42
040-482-420	97	Condominium	1	0.064	30.00	1.42	31.42
040-482-430	97	Condominium	1	0.05	30.00	1.42	31.42
040-482-440	97	Condominium	1	0.067	30.00	1.42	31.42
040-482-450	01	Single-Family	1	0.046	30.00	1.42	31.42
040-482-460	01	Single-Family	1	0.025	30.00	1.42	31.42
040-482-470	01	Single-Family	1	0.025	30.00	1.42	31.42
040-482-480	01	Single-Family	1	0.037	30.00	1.42	31.42
040-482-490	01	Single-Family	1	0.052	30.00	1.42	31.42
040-482-500	01	Single-Family	1	0.029	30.00	1.42	31.42
040-482-510	01	Single-Family	1	0.029	30.00	1.42	31.42
040-482-520	01	Single-Family	1	0.049	30.00	1.42	31.42
040-482-530	01	Single-Family	1	0.043	30.00	1.42	31.42
040-482-540	01	Single-Family	1	0.025	30.00	1.42	31.42
040-482-550	01	Single-Family	1	0.025	30.00	1.42	31.42
040-482-560	01	Single-Family	1	0.039	30.00	1.42	31.42
040-482-570	01	Single-Family	1	0.049	30.00	1.42	31.42
040-482-580	01	Single-Family	1	0.029	30.00	1.42	31.42
040-482-590	01	Single-Family	1	0.029	30.00	1.42	31.42
040-482-600	01	Single-Family	1	0.047	30.00	1.42	31.42
040-482-610	01	Single-Family	1	0.07	30.00	1.42	31.42
040-482-620	01	Single-Family	1	0.049	30.00	1.42	31.42
040-482-630	01	Single-Family	1	0.073	30.00	1.42	31.42
040-482-640	01	Single-Family	1	0.056	30.00	1.42	31.42
040-482-650	01	Single-Family	1	0.029	30.00	1.42	31.42
040-482-660	01	Single-Family	1	0.046	30.00	1.42	31.42
040-482-670	01	Single-Family	1	0.05	30.00	1.42	31.42
040-482-680	01	Single-Family	1	0.031	30.00	1.42	31.42
040-482-690	01	Single-Family	1	0.033	30.00	1.42	31.42
040-482-700	01	Single-Family	1	0.033	30.00	1.42	31.42
040-482-710	01	Single-Family	1	0.031	30.00	1.42	31.42
040-482-720	01	Single-Family	1	0.049	30.00	1.42	31.42
040-482-730	01	Single-Family	1	0.067	30.00	1.42	31.42
040-482-740	01	Single-Family	1	0.067	30.00	1.42	31.42
040-490-010	01	Single-Family	1	0.07	30.00	1.42	31.42
040-490-020	01	Single-Family	1	0.069	30.00	1.42	31.42
040-490-030	01	Single-Family	1	0.064	30.00	1.42	31.42
040-490-040	01	Single-Family	1	0.075	30.00	1.42	31.42
040-490-050	01	Single-Family	1	0.067	30.00	1.42	31.42
040-490-060	01	Single-Family	1	0.065	30.00	1.42	31.42
040-490-070	01	Single-Family	1	0.089	30.00	1.42	31.42
040-490-080	01	Single-Family	1	0.082	30.00	1.42	31.42
040-490-090	01	Single-Family	1	0.076	30.00	1.42	31.42
040-490-100	01	Single-Family	1	0.07	30.00	1.42	31.42
040-490-110	01	Single-Family	1	0.064	30.00	1.42	31.42
040-490-120	01	Single-Family	1	0.075	30.00	1.42	31.42
040-490-130	01	Single-Family	1	0.075	30.00	1.42	31.42
040-490-140	01	Single-Family	1	0.065	30.00	1.42	31.42
040-490-150	01	Single-Family	1	0.065	30.00	1.42	31.42
040-490-160	01	Single-Family	1	0.062	30.00	1.42	31.42
040-490-170	01	Single-Family	1	0.066	30.00	1.42	31.42
040-490-180	01	Single-Family	1	0.059	30.00	1.42	31.42

City of Belmont
NPDES Charges
Fiscal Year 2026/27

APN	County Use Code	Category	Dwelling Units	Acres	NPDES Charge	County Collection Fee	Total Charge
040-490-190	01	Single-Family	1	0.059	30.00	1.42	31.42
040-490-200	01	Single-Family	1	0.06	30.00	1.42	31.42
040-490-210	01	Single-Family	1	0.071	30.00	1.42	31.42
040-490-220	01	Single-Family	1	0.073	30.00	1.42	31.42
040-490-230	01	Single-Family	1	0.065	30.00	1.42	31.42
040-490-240	01	Single-Family	1	0.065	30.00	1.42	31.42
040-490-250	01	Single-Family	1	0.06	30.00	1.42	31.42
040-490-260	01	Single-Family	1	0.059	30.00	1.42	31.42
040-490-270	01	Single-Family	1	0.059	30.00	1.42	31.42
040-490-280	01	Single-Family	1	0.059	30.00	1.42	31.42
040-490-290	01	Single-Family	1	0.059	30.00	1.42	31.42
040-490-300	01	Single-Family	1	0.069	30.00	1.42	31.42
040-490-310	01	Single-Family	1	0.129	30.00	1.42	31.42
040-490-320	01	Single-Family	1	0.067	30.00	1.42	31.42
040-490-330	01	Single-Family	1	0.069	30.00	1.42	31.42
040-490-340	01	Single-Family	1	0.065	30.00	1.42	31.42
040-490-350	01	Single-Family	1	0.092	30.00	1.42	31.42
040-490-360	01	Single-Family	1	0.059	30.00	1.42	31.42
040-490-370	01	Single-Family	1	0.059	30.00	1.42	31.42
040-490-380	01	Single-Family	1	0.059	30.00	1.42	31.42
040-490-390	01	Single-Family	1	0.059	30.00	1.42	31.42
040-490-400	01	Single-Family	1	0.069	30.00	1.42	31.42
040-490-410	01	Single-Family	1	0.069	30.00	1.42	31.42
040-490-420	01	Single-Family	1	0.07	30.00	1.42	31.42
040-490-430	01	Single-Family	1	0.078	30.00	1.42	31.42
040-490-440	01	Single-Family	1	0.063	30.00	1.42	31.42
040-490-450	01	Single-Family	1	0.073	30.00	1.42	31.42
040-490-460	01	Single-Family	1	0.091	30.00	1.42	31.42
040-490-470	01	Single-Family	1	0.078	30.00	1.42	31.42
040-490-480	01	Single-Family	1	0.059	30.00	1.42	31.42
040-490-490	01	Single-Family	1	0.059	30.00	1.42	31.42
040-490-500	01	Single-Family	1	0.059	30.00	1.42	31.42
040-490-510	01	Single-Family	1	0.065	30.00	1.42	31.42
040-490-520	01	Single-Family	1	0.078	30.00	1.42	31.42
040-500-010	01	Single-Family	1	0.114	30.00	1.42	31.42
040-500-020	01	Single-Family	1	0.098	30.00	1.42	31.42
040-500-030	01	Single-Family	1	0.096	30.00	1.42	31.42
040-500-040	01	Single-Family	1	0.096	30.00	1.42	31.42
040-500-050	01	Single-Family	1	0.095	30.00	1.42	31.42
040-500-060	01	Single-Family	1	0.129	30.00	1.42	31.42
040-500-070	01	Single-Family	1	0.113	30.00	1.42	31.42
040-500-080	01	Single-Family	1	0.093	30.00	1.42	31.42
040-500-090	01	Single-Family	1	0.083	30.00	1.42	31.42
040-500-100	01	Single-Family	1	0.092	30.00	1.42	31.42
040-500-110	01	Single-Family	1	0.1	30.00	1.42	31.42
040-500-120	01	Single-Family	1	0.173	30.00	1.42	31.42
040-500-130	01	Single-Family	1	0.106	30.00	1.42	31.42
040-500-140	01	Single-Family	1	0.094	30.00	1.42	31.42
040-500-150	01	Single-Family	1	0.108	30.00	1.42	31.42
040-500-160	01	Single-Family	1	0.102	30.00	1.42	31.42
040-500-170	01	Single-Family	1	0.086	30.00	1.42	31.42
040-500-180	01	Single-Family	1	0.103	30.00	1.42	31.42

City of Belmont
NPDES Charges
Fiscal Year 2026/27

APN	County Use Code	Category	Dwelling Units	Acres	NPDES Charge	County Collection Fee	Total Charge
040-500-190	01	Single-Family	1	0.103	30.00	1.42	31.42
040-500-200	01	Single-Family	1	0.086	30.00	1.42	31.42
040-500-210	01	Single-Family	1	0.102	30.00	1.42	31.42
040-500-220	71	Institutional	0	2.931	87.92	1.42	89.34
043-010-140	00	Undeveloped	0	0.182	5.46	1.42	6.88
043-010-170	00	Undeveloped	0	0.118	3.54	1.42	4.96
043-010-180	00	Undeveloped	0	0.127	3.80	1.42	5.22
043-010-190	00	Undeveloped	0	0.134	4.02	1.42	5.44
043-010-200	00	Undeveloped	0	0.132	3.96	1.42	5.38
043-010-250	01	Single-Family	1	0.195	30.00	1.42	31.42
043-010-260	01	Single-Family	1	0.138	30.00	1.42	31.42
043-010-270	01	Single-Family	1	0.149	30.00	1.42	31.42
043-010-280	01	Single-Family	1	0.136	30.00	1.42	31.42
043-010-290	01	Single-Family	1	0.125	30.00	1.42	31.42
043-010-300	01	Single-Family	1	0.133	30.00	1.42	31.42
043-010-310	01	Single-Family	1	0.14	30.00	1.42	31.42
043-010-320	01	Single-Family	1	0.163	30.00	1.42	31.42
043-010-330	01	Single-Family	1	0.131	30.00	1.42	31.42
043-010-340	01	Single-Family	1	0.123	30.00	1.42	31.42
043-010-350	01	Single-Family	1	0.135	30.00	1.42	31.42
043-010-360	01	Single-Family	1	0.128	30.00	1.42	31.42
043-010-370	01	Single-Family	1	0.134	30.00	1.42	31.42
043-010-380	01	Single-Family	1	0.148	30.00	1.42	31.42
043-010-390	01	Single-Family	1	0.159	30.00	1.42	31.42
043-010-400	01	Single-Family	1	0.167	30.00	1.42	31.42
043-010-410	01	Single-Family	1	0.166	30.00	1.42	31.42
043-010-420	01	Single-Family	1	0.155	30.00	1.42	31.42
043-010-430	01	Single-Family	1	0.196	30.00	1.42	31.42
043-010-440	01	Single-Family	1	0.182	30.00	1.42	31.42
043-010-450	01	Single-Family	1	0.357	30.00	1.42	31.42
043-010-460	01	Single-Family	1	0.209	30.00	1.42	31.42
043-010-470	01	Single-Family	1	0.191	30.00	1.42	31.42
043-010-480	01	Single-Family	1	0.192	30.00	1.42	31.42
043-010-490	01	Single-Family	1	0.183	30.00	1.42	31.42
043-010-500	01	Single-Family	1	0.181	30.00	1.42	31.42
043-010-510	01	Single-Family	1	0.192	30.00	1.42	31.42
043-010-520	01	Single-Family	1	0.188	30.00	1.42	31.42
043-010-530	01	Single-Family	1	0.176	30.00	1.42	31.42
043-010-540	01	Single-Family	1	0.187	30.00	1.42	31.42
043-010-550	01	Single-Family	1	0.184	30.00	1.42	31.42
043-010-560	01	Single-Family	1	0.158	30.00	1.42	31.42
043-010-580	01	Single-Family	1	0.25	30.00	1.42	31.42
043-010-590	01	Single-Family	1	0.252	30.00	1.42	31.42
043-010-600	01	Single-Family	1	0.262	30.00	1.42	31.42
043-010-610	01	Single-Family	1	0.337	30.00	1.42	31.42
043-010-640	00	Undeveloped	0	0.156	4.68	1.42	6.10
043-010-650	00	Undeveloped	0	0.178	5.34	1.42	6.76
043-010-660	00	Undeveloped	0	0.127	3.80	1.42	5.22
043-010-670	00	Undeveloped	0	0.122	3.66	1.42	5.08
043-010-680	00	Undeveloped	0	0.134	4.02	1.42	5.44
043-010-690	01	Single-Family	1	0.736	30.00	1.42	31.42
043-010-700	01	Single-Family	1	0.723	30.00	1.42	31.42

City of Belmont
NPDES Charges
Fiscal Year 2026/27

APN	County Use Code	Category	Dwelling Units	Acres	NPDES Charge	County Collection Fee	Total Charge
043-010-710	00	Undeveloped	0	1.98	59.40	1.42	60.82
043-021-390	01	Single-Family	1	0.204	30.00	1.42	31.42
043-021-400	01	Single-Family	1	0.192	30.00	1.42	31.42
043-021-410	01	Single-Family	1	0.175	30.00	1.42	31.42
043-021-420	01	Single-Family	1	0.129	30.00	1.42	31.42
043-021-430	01	Single-Family	1	0.137	30.00	1.42	31.42
043-021-440	01	Single-Family	1	0.211	30.00	1.42	31.42
043-021-450	01	Single-Family	1	0.193	30.00	1.42	31.42
043-021-460	01	Single-Family	1	0.163	30.00	1.42	31.42
043-021-470	01	Single-Family	1	0.155	30.00	1.42	31.42
043-021-480	01	Single-Family	1	0.304	30.00	1.42	31.42
043-021-510	01	Single-Family	1	0.305	30.00	1.42	31.42
043-021-520	01	Single-Family	1	0.388	30.00	1.42	31.42
043-021-530	01	Single-Family	1	0.335	30.00	1.42	31.42
043-021-540	00	Undeveloped	0	0.564	16.92	1.42	18.34
043-021-570	01	Single-Family	1	0.23	30.00	1.42	31.42
043-021-590	01	Single-Family	1	0.144	30.00	1.42	31.42
043-021-600	01	Single-Family	1	0.144	30.00	1.42	31.42
043-021-610	01	Single-Family	1	0.346	30.00	1.42	31.42
043-021-620	01	Single-Family	1	0.384	30.00	1.42	31.42
043-021-680	00	Undeveloped	0	0.725	21.74	1.42	23.16
043-021-690	00	Undeveloped	0	1.31	39.30	1.42	40.72
043-021-700	01	Single-Family	1	0.667	30.00	1.42	31.42
043-021-710	01	Single-Family	1	0.665	30.00	1.42	31.42
043-021-720	01	Single-Family	1	0.666	30.00	1.42	31.42
043-022-100	01	Single-Family	1	0.159	30.00	1.42	31.42
043-022-110	01A	Single-Family	1	0.151	30.00	1.42	31.42
043-022-120	01	Single-Family	1	0.15	30.00	1.42	31.42
043-022-130	01	Single-Family	1	0.19	30.00	1.42	31.42
043-022-140	01	Single-Family	1	0.18	30.00	1.42	31.42
043-022-150	01	Single-Family	1	0.145	30.00	1.42	31.42
043-022-160	01	Single-Family	1	0.166	30.00	1.42	31.42
043-030-010	00	Undeveloped	0	2.453	73.58	1.42	75.00
043-030-020	00	Undeveloped	0	1.071	32.12	1.42	33.54
043-030-070	00	Undeveloped	0	0.135	4.04	1.42	5.46
043-030-120	00	Undeveloped	0	0.143	4.28	1.42	5.70
043-030-130	00	Undeveloped	0	0.143	4.28	1.42	5.70
043-030-260	00	Undeveloped	0	0.203	6.08	1.42	7.50
043-030-270	00	Undeveloped	0	6.452	193.56	1.42	194.98
043-030-280	01	Single-Family	1	1.134	34.02	1.42	35.44
043-030-320	00	Undeveloped	0	0.114	3.42	1.42	4.84
043-030-330	00	Undeveloped	0	0.114	3.42	1.42	4.84
043-030-340	00	Undeveloped	0	0.114	3.42	1.42	4.84
043-030-350	00	Undeveloped	0	0.114	3.42	1.42	4.84
043-030-360	00	Undeveloped	0	0.143	4.28	1.42	5.70
043-030-370	00	Undeveloped	0	0.143	4.28	1.42	5.70
043-030-380	00	Undeveloped	0	0.143	4.28	1.42	5.70
043-030-390	00	Undeveloped	0	0.155	4.64	1.42	6.06
043-030-400	00	Undeveloped	0	0.135	4.04	1.42	5.46
043-030-410	00	Undeveloped	0	0.114	3.42	1.42	4.84
043-030-420	00	Undeveloped	0	0.133	3.98	1.42	5.40
043-030-430	00	Undeveloped	0	0.114	3.42	1.42	4.84

City of Belmont
NPDES Charges
Fiscal Year 2026/27

APN	County Use Code	Category	Dwelling Units	Acres	NPDES Charge	County Collection Fee	Total Charge
043-030-440	00	Undeveloped	0	0.182	5.46	1.42	6.88
043-030-450	00	Undeveloped	0	0.143	4.28	1.42	5.70
043-030-460	00	Undeveloped	0	0.143	4.28	1.42	5.70
043-030-470	00	Undeveloped	0	0.143	4.28	1.42	5.70
043-030-480	00	Undeveloped	0	0.143	4.28	1.42	5.70
043-030-490	00	Undeveloped	0	0.173	5.18	1.42	6.60
043-030-500	00	Undeveloped	0	0.143	4.28	1.42	5.70
043-041-030	00	Undeveloped	0	0.116	3.48	1.42	4.90
043-041-040	00	Undeveloped	0	0.113	3.38	1.42	4.80
043-041-090	00	Undeveloped	0	0.161	4.82	1.42	6.24
043-041-100	00	Undeveloped	0	0.137	4.10	1.42	5.52
043-041-110	00	Undeveloped	0	0.223	6.68	1.42	8.10
043-041-120	00	Undeveloped	0	0.249	7.46	1.42	8.88
043-042-010	01	Single-Family	1	0.143	30.00	1.42	31.42
043-042-020	01	Single-Family	1	0.161	30.00	1.42	31.42
043-042-030	01	Single-Family	1	0.148	30.00	1.42	31.42
043-042-040	01	Single-Family	1	0.187	30.00	1.42	31.42
043-042-050	01	Single-Family	1	0.146	30.00	1.42	31.42
043-042-060	01	Single-Family	1	0.146	30.00	1.42	31.42
043-042-070	01	Single-Family	1	0.253	30.00	1.42	31.42
043-042-080	01	Single-Family	1	0.146	30.00	1.42	31.42
043-042-090	01	Single-Family	1	0.146	30.00	1.42	31.42
043-042-110	01	Single-Family	1	0.167	30.00	1.42	31.42
043-042-120	01	Single-Family	1	0.143	30.00	1.42	31.42
043-042-130	01	Single-Family	1	0.143	30.00	1.42	31.42
043-042-140	01	Single-Family	1	0.377	30.00	1.42	31.42
043-042-150	01	Single-Family	1	0.143	30.00	1.42	31.42
043-042-160	01	Single-Family	1	0.143	30.00	1.42	31.42
043-042-170	01	Single-Family	1	0.255	30.00	1.42	31.42
043-042-180	00	Undeveloped	0	0.166	4.98	1.42	6.40
043-042-440	01	Single-Family	1	0.168	30.00	1.42	31.42
043-042-450	01	Single-Family	1	0.146	30.00	1.42	31.42
043-042-580	00	Undeveloped	0	0.143	4.28	1.42	5.70
043-042-590	00	Undeveloped	0	0.143	4.28	1.42	5.70
043-042-600	00	Undeveloped	0	0.148	4.44	1.42	5.86
043-042-630	00	Undeveloped	0	0.143	4.28	1.42	5.70
043-042-640	00	Undeveloped	0	0.143	4.28	1.42	5.70
043-042-650	00	Undeveloped	0	0.161	4.82	1.42	6.24
043-042-660	00	Undeveloped	0	0.189	5.66	1.42	7.08
043-042-670	00	Undeveloped	0	0.189	5.66	1.42	7.08
043-042-680	00	Undeveloped	0	0.15	4.50	1.42	5.92
043-042-690	00	Undeveloped	0	0.143	4.28	1.42	5.70
043-042-700	00	Undeveloped	0	1.177	35.30	1.42	36.72
043-042-720	00	Undeveloped	0	0.146	4.38	1.42	5.80
043-042-730	00	Undeveloped	0	0.143	4.28	1.42	5.70
043-042-740	00	Undeveloped	0	1.528	45.84	1.42	47.26
043-042-750	00	Undeveloped	0	10.49	314.70	1.42	316.12
043-051-070	01	Single-Family	1	0.158	30.00	1.42	31.42
043-051-080	01	Single-Family	1	0.167	30.00	1.42	31.42
043-051-090	01	Single-Family	1	0.158	30.00	1.42	31.42
043-051-100	01	Single-Family	1	0.195	30.00	1.42	31.42
043-051-110	01	Single-Family	1	0.181	30.00	1.42	31.42

City of Belmont
NPDES Charges
Fiscal Year 2026/27

APN	County Use Code	Category	Dwelling Units	Acres	NPDES Charge	County Collection Fee	Total Charge
043-051-120	01	Single-Family	1	0.22	30.00	1.42	31.42
043-051-130	01	Single-Family	1	0.187	30.00	1.42	31.42
043-051-140	01	Single-Family	1	0.206	30.00	1.42	31.42
043-051-150	01	Single-Family	1	0.132	30.00	1.42	31.42
043-051-160	01	Single-Family	1	0.242	30.00	1.42	31.42
043-051-170	01	Single-Family	1	0.143	30.00	1.42	31.42
043-051-180	01	Single-Family	1	0.127	30.00	1.42	31.42
043-052-010	00	Undeveloped	0	0.142	4.26	1.42	5.68
043-052-020	00	Undeveloped	0	0.114	3.42	1.42	4.84
043-052-030	00	Undeveloped	0	0.114	3.42	1.42	4.84
043-052-040	00	Undeveloped	0	0.152	4.56	1.42	5.98
043-052-050	01	Single-Family	1	0.167	30.00	1.42	31.42
043-052-060	01	Single-Family	1	0.162	30.00	1.42	31.42
043-052-070	01	Single-Family	1	0.134	30.00	1.42	31.42
043-052-080	01	Single-Family	1	0.149	30.00	1.42	31.42
043-052-090	01	Single-Family	1	0.133	30.00	1.42	31.42
043-052-100	01	Single-Family	1	0.136	30.00	1.42	31.42
043-052-110	01	Single-Family	1	0.173	30.00	1.42	31.42
043-052-120	01	Single-Family	1	0.135	30.00	1.42	31.42
043-053-010	01	Single-Family	1	0.32	30.00	1.42	31.42
043-053-020	01	Single-Family	1	0.377	30.00	1.42	31.42
043-053-030	01	Single-Family	1	0.143	30.00	1.42	31.42
043-053-040	01	Single-Family	1	0.172	30.00	1.42	31.42
043-053-050	01	Single-Family	1	0.197	30.00	1.42	31.42
043-053-060	01	Single-Family	1	0.196	30.00	1.42	31.42
043-053-070	01	Single-Family	1	0.201	30.00	1.42	31.42
043-053-080	01	Single-Family	1	0.22	30.00	1.42	31.42
043-053-090	01	Single-Family	1	0.174	30.00	1.42	31.42
043-061-010	01	Single-Family	1	0.443	30.00	1.42	31.42
043-061-020	01	Single-Family	1	0.202	30.00	1.42	31.42
043-061-030	01	Single-Family	1	0.29	30.00	1.42	31.42
043-061-040	01	Single-Family	1	0.302	30.00	1.42	31.42
043-061-050	01	Single-Family	1	0.306	30.00	1.42	31.42
043-061-060	01	Single-Family	1	0.129	30.00	1.42	31.42
043-061-070	01	Single-Family	1	0.117	30.00	1.42	31.42
043-061-080	01	Single-Family	1	0.123	30.00	1.42	31.42
043-061-090	01	Single-Family	1	0.117	30.00	1.42	31.42
043-061-100	01	Single-Family	1	0.112	30.00	1.42	31.42
043-061-110	01	Single-Family	1	0.136	30.00	1.42	31.42
043-061-120	01	Single-Family	1	0.124	30.00	1.42	31.42
043-061-130	01	Single-Family	1	0.142	30.00	1.42	31.42
043-061-140	01	Single-Family	1	0.134	30.00	1.42	31.42
043-061-150	01	Single-Family	1	0.147	30.00	1.42	31.42
043-061-160	01	Single-Family	1	0.108	30.00	1.42	31.42
043-061-170	01	Single-Family	1	0.093	30.00	1.42	31.42
043-061-200	01	Single-Family	1	0.13	30.00	1.42	31.42
043-061-290	00	Undeveloped	0	0.138	4.14	1.42	5.56
043-061-400	00	Undeveloped	0	0.167	5.00	1.42	6.42
043-061-510	01	Single-Family	1	0.284	30.00	1.42	31.42
043-061-520	01	Single-Family	1	0.206	30.00	1.42	31.42
043-061-580	00	Undeveloped	0	0.204	6.12	1.42	7.54
043-061-590	00	Undeveloped	0	0.158	4.74	1.42	6.16

City of Belmont
NPDES Charges
Fiscal Year 2026/27

APN	County Use Code	Category	Dwelling Units	Acres	NPDES Charge	County Collection Fee	Total Charge
043-061-600	00	Undeveloped	0	0.111	3.32	1.42	4.74
043-061-610	00	Undeveloped	0	0.125	3.74	1.42	5.16
043-061-620	00	Undeveloped	0	0.109	3.26	1.42	4.68
043-061-630	00	Undeveloped	0	0.112	3.36	1.42	4.78
043-061-640	00	Undeveloped	0	0.126	3.78	1.42	5.20
043-061-650	00	Undeveloped	0	0.126	3.78	1.42	5.20
043-061-660	00	Undeveloped	0	0.126	3.78	1.42	5.20
043-061-670	00	Undeveloped	0	0.137	4.10	1.42	5.52
043-061-680	00	Undeveloped	0	0.14	4.20	1.42	5.62
043-061-690	00	Undeveloped	0	0.138	4.14	1.42	5.56
043-061-700	00	Undeveloped	0	0.173	5.18	1.42	6.60
043-061-710	00	Undeveloped	0	0.169	5.06	1.42	6.48
043-061-720	00	Undeveloped	0	0.173	5.18	1.42	6.60
043-061-730	00	Undeveloped	0	0.129	3.86	1.42	5.28
043-061-740	00	Undeveloped	0	0.182	5.46	1.42	6.88
043-061-750	00	Undeveloped	0	0.205	6.14	1.42	7.56
043-061-760	00	Undeveloped	0	0.209	6.26	1.42	7.68
043-061-770	00	Undeveloped	0	0.213	6.38	1.42	7.80
043-061-780	00	Undeveloped	0	0.201	6.02	1.42	7.44
043-061-790	00	Undeveloped	0	0.146	4.38	1.42	5.80
043-061-800	00	Undeveloped	0	0.177	5.30	1.42	6.72
043-061-810	00	Undeveloped	0	0.192	5.76	1.42	7.18
043-062-010	00	Undeveloped	0	0.181	5.42	1.42	6.84
043-062-160	00	Undeveloped	0	0.228	6.84	1.42	8.26
043-062-170	00	Undeveloped	0	0.228	6.84	1.42	8.26
043-062-180	00	Undeveloped	0	0.228	6.84	1.42	8.26
043-062-190	00	Undeveloped	0	0.199	5.96	1.42	7.38
043-062-200	00	Undeveloped	0	0.149	4.46	1.42	5.88
043-062-270	01	Single-Family	1	0.198	30.00	1.42	31.42
043-062-280	01	Single-Family	1	0.174	30.00	1.42	31.42
043-062-290	01A	Single-Family	1	0.161	30.00	1.42	31.42
043-062-300	01	Single-Family	1	0.154	30.00	1.42	31.42
043-062-310	01	Single-Family	1	0.156	30.00	1.42	31.42
043-062-320	01	Single-Family	1	0.151	30.00	1.42	31.42
043-062-330	01	Single-Family	1	0.103	30.00	1.42	31.42
043-062-380	01A	Single-Family	1	0.192	30.00	1.42	31.42
043-062-480	00	Undeveloped	0	0.141	4.22	1.42	5.64
043-062-490	00	Undeveloped	0	0.139	4.16	1.42	5.58
043-062-500	00	Undeveloped	0	0.141	4.22	1.42	5.64
043-062-510	00	Undeveloped	0	0.155	4.64	1.42	6.06
043-062-520	00	Undeveloped	0	0.132	3.96	1.42	5.38
043-062-530	00	Undeveloped	0	0.12	3.60	1.42	5.02
043-062-540	00	Undeveloped	0	0.169	5.06	1.42	6.48
043-062-550	00	Undeveloped	0	0.134	4.02	1.42	5.44
043-062-560	00	Undeveloped	0	0.12	3.60	1.42	5.02
043-062-570	00	Undeveloped	0	0.117	3.50	1.42	4.92
043-062-580	00	Undeveloped	0	0.142	4.26	1.42	5.68
043-062-590	00	Undeveloped	0	0.149	4.46	1.42	5.88
043-062-600	00	Undeveloped	0	0.159	4.76	1.42	6.18
043-062-610	00	Undeveloped	0	0.182	5.46	1.42	6.88
043-062-620	00	Undeveloped	0	0.142	4.26	1.42	5.68
043-062-630	00	Undeveloped	0	0.123	3.68	1.42	5.10

City of Belmont
NPDES Charges
Fiscal Year 2026/27

APN	County Use Code	Category	Dwelling Units	Acres	NPDES Charge	County Collection Fee	Total Charge
043-062-640	00	Undeveloped	0	0.112	3.36	1.42	4.78
043-062-650	00	Undeveloped	0	0.114	3.42	1.42	4.84
043-062-660	00	Undeveloped	0	0.113	3.38	1.42	4.80
043-062-670	00	Undeveloped	0	0.116	3.48	1.42	4.90
043-062-680	00	Undeveloped	0	0.13	3.90	1.42	5.32
043-062-690	01	Single-Family	1	0.122	30.00	1.42	31.42
043-062-700	01	Single-Family	1	0.224	30.00	1.42	31.42
043-071-010	00	Undeveloped	0	1.562	46.86	1.42	48.28
043-072-010	00	Undeveloped	0	8.735	262.04	1.42	263.46
043-072-030	00	Undeveloped	0	6.695	200.84	1.42	202.26
043-072-220	01	Single-Family	1	0.277	30.00	1.42	31.42
043-072-250	00	Undeveloped	0	0.173	5.18	1.42	6.60
043-072-260	00	Undeveloped	0	0.498	14.94	1.42	16.36
043-072-290	01	Single-Family	1	0.195	30.00	1.42	31.42
043-072-300	01	Single-Family	1	0.264	30.00	1.42	31.42
043-072-310	01	Single-Family	1	0.22	30.00	1.42	31.42
043-072-320	01	Single-Family	1	0.208	30.00	1.42	31.42
043-072-340	00	Undeveloped	0	0.197	5.90	1.42	7.32
043-072-350	00	Undeveloped	0	0.145	4.34	1.42	5.76
043-072-400	00	Undeveloped	0	0.193	5.78	1.42	7.20
043-072-410	00	Undeveloped	0	1.376	41.28	1.42	42.70
043-072-450	01	Single-Family	1	0.129	30.00	1.42	31.42
043-072-460	01	Single-Family	1	0.134	30.00	1.42	31.42
043-072-490	01	Single-Family	1	18.4	552.00	1.42	553.42
043-072-640	01	Single-Family	1	0.13	30.00	1.42	31.42
043-072-650	01	Single-Family	1	0.153	30.00	1.42	31.42
043-072-680	01	Single-Family	1	0.139	30.00	1.42	31.42
043-072-690	00	Undeveloped	0	0.207	6.20	1.42	7.62
043-072-700	01	Single-Family	1	0.182	30.00	1.42	31.42
043-072-710	01	Single-Family	1	0.27	30.00	1.42	31.42
043-072-720	01	Single-Family	1	0.579	30.00	1.42	31.42
043-072-730	01A	Single-Family	1	0.272	30.00	1.42	31.42
043-072-740	01	Single-Family	1	0.274	30.00	1.42	31.42
043-072-750	01	Single-Family	1	0.286	30.00	1.42	31.42
043-072-760	01	Single-Family	1	0.465	30.00	1.42	31.42
043-081-050	88	Undeveloped	0	2.028	60.84	1.42	62.26
043-081-090	00	Undeveloped	0	0.172	5.16	1.42	6.58
043-081-100	00	Undeveloped	0	0.153	4.58	1.42	6.00
043-081-110	00	Undeveloped	0	0.133	3.98	1.42	5.40
043-081-120	00	Undeveloped	0	0.191	5.72	1.42	7.14
043-081-130	72	Institutional	0	14.963	448.88	1.42	450.30
043-082-020	01	Single-Family	1	0.539	30.00	1.42	31.42
043-091-010	01	Single-Family	1	0.19	30.00	1.42	31.42
043-091-020	01	Single-Family	1	0.182	30.00	1.42	31.42
043-091-030	01	Single-Family	1	0.157	30.00	1.42	31.42
043-091-040	01	Single-Family	1	0.135	30.00	1.42	31.42
043-091-050	01	Single-Family	1	0.112	30.00	1.42	31.42
043-091-060	01	Single-Family	1	0.112	30.00	1.42	31.42
043-091-070	01	Single-Family	1	0.136	30.00	1.42	31.42
043-091-080	01	Single-Family	1	0.156	30.00	1.42	31.42
043-091-090	01	Single-Family	1	0.143	30.00	1.42	31.42
043-091-100	01	Single-Family	1	0.183	30.00	1.42	31.42

City of Belmont
NPDES Charges
Fiscal Year 2026/27

APN	County Use Code	Category	Dwelling Units	Acres	NPDES Charge	County Collection Fee	Total Charge
043-091-110	01	Single-Family	1	0.135	30.00	1.42	31.42
043-091-120	01	Single-Family	1	0.165	30.00	1.42	31.42
043-091-130	01	Single-Family	1	0.153	30.00	1.42	31.42
043-091-140	01	Single-Family	1	0.178	30.00	1.42	31.42
043-091-150	01	Single-Family	1	0.133	30.00	1.42	31.42
043-092-010	01	Single-Family	1	0.159	30.00	1.42	31.42
043-092-020	01	Single-Family	1	0.12	30.00	1.42	31.42
043-092-030	01	Single-Family	1	0.12	30.00	1.42	31.42
043-092-040	01	Single-Family	1	0.137	30.00	1.42	31.42
043-092-050	01	Single-Family	1	0.16	30.00	1.42	31.42
043-092-060	01	Single-Family	1	0.16	30.00	1.42	31.42
043-092-070	01	Single-Family	1	0.16	30.00	1.42	31.42
043-092-090	01	Single-Family	1	0.135	30.00	1.42	31.42
043-092-100	01	Single-Family	1	0.144	30.00	1.42	31.42
043-092-110	01	Single-Family	1	0.169	30.00	1.42	31.42
043-092-120	01	Single-Family	1	0.133	30.00	1.42	31.42
043-092-130	01	Single-Family	1	0.208	30.00	1.42	31.42
043-092-140	01	Single-Family	1	0.374	30.00	1.42	31.42
043-092-150	01	Single-Family	1	0.204	30.00	1.42	31.42
043-092-160	01	Single-Family	1	0.165	30.00	1.42	31.42
043-092-170	01	Single-Family	1	0.156	30.00	1.42	31.42
043-092-180	01	Single-Family	1	0.201	30.00	1.42	31.42
043-092-190	01	Single-Family	1	0.142	30.00	1.42	31.42
043-092-210	01	Single-Family	1	0.148	30.00	1.42	31.42
043-092-220	01	Single-Family	1	0.158	30.00	1.42	31.42
043-093-010	01	Single-Family	1	0.164	30.00	1.42	31.42
043-093-020	01	Single-Family	1	0.126	30.00	1.42	31.42
043-093-040	01	Single-Family	1	0.125	30.00	1.42	31.42
043-093-050	01	Single-Family	1	0.122	30.00	1.42	31.42
043-093-070	01	Single-Family	1	0.141	30.00	1.42	31.42
043-093-080	01	Single-Family	1	0.126	30.00	1.42	31.42
043-093-090	01	Single-Family	1	0.127	30.00	1.42	31.42
043-093-100	01	Single-Family	1	0.125	30.00	1.42	31.42
043-093-110	01	Single-Family	1	0.17	30.00	1.42	31.42
043-093-150	01	Single-Family	1	0.141	30.00	1.42	31.42
043-093-160	01	Single-Family	1	0.126	30.00	1.42	31.42
043-093-170	01	Single-Family	1	0.172	30.00	1.42	31.42
043-093-180	01	Single-Family	1	0.135	30.00	1.42	31.42
043-093-190	01	Single-Family	1	0.147	30.00	1.42	31.42
043-093-200	01	Single-Family	1	0.213	30.00	1.42	31.42
043-093-210	01	Single-Family	1	0.126	30.00	1.42	31.42
043-093-220	01	Single-Family	1	0.126	30.00	1.42	31.42
043-093-230	01	Single-Family	1	0.285	30.00	1.42	31.42
043-093-240	01	Single-Family	1	0.126	30.00	1.42	31.42
043-093-250	01	Single-Family	1	0.146	30.00	1.42	31.42
043-093-260	01	Single-Family	1	0.156	30.00	1.42	31.42
043-094-010	01	Single-Family	1	0.134	30.00	1.42	31.42
043-094-020	01	Single-Family	1	0.117	30.00	1.42	31.42
043-094-030	01	Single-Family	1	0.168	30.00	1.42	31.42
043-094-040	00	Undeveloped	0	0.134	4.02	1.42	5.44
043-094-050	00	Undeveloped	0	0.115	3.44	1.42	4.86
043-094-060	00	Undeveloped	0	0.131	3.92	1.42	5.34

City of Belmont
NPDES Charges
Fiscal Year 2026/27

APN	County Use Code	Category	Dwelling Units	Acres	NPDES Charge	County Collection Fee	Total Charge
043-094-070	00	Undeveloped	0	0.128	3.84	1.42	5.26
043-094-080	00	Undeveloped	0	0.153	4.58	1.42	6.00
043-094-090	00	Undeveloped	0	0.176	5.28	1.42	6.70
043-094-100	00	Undeveloped	0	0.216	6.48	1.42	7.90
043-094-110	00	Undeveloped	0	0.176	5.28	1.42	6.70
043-094-140	00	Undeveloped	0	0.274	8.22	1.42	9.64
043-094-170	01	Single-Family	1	0.155	30.00	1.42	31.42
043-094-180	01	Single-Family	1	0.189	30.00	1.42	31.42
043-094-190	01	Single-Family	1	0.195	30.00	1.42	31.42
043-094-210	01	Single-Family	1	0.155	30.00	1.42	31.42
043-094-220	01	Single-Family	1	0.164	30.00	1.42	31.42
043-094-230	01	Single-Family	1	0.115	30.00	1.42	31.42
043-094-240	01	Single-Family	1	0.115	30.00	1.42	31.42
043-094-250	01	Single-Family	1	0.126	30.00	1.42	31.42
043-094-270	01	Single-Family	1	0.114	30.00	1.42	31.42
043-094-300	01A	Single-Family	1	0.231	30.00	1.42	31.42
043-094-310	01	Single-Family	1	0.245	30.00	1.42	31.42
043-094-320	01	Single-Family	1	0.114	30.00	1.42	31.42
043-094-330	01	Single-Family	1	0.114	30.00	1.42	31.42
043-094-370	00	Undeveloped	0	0.416	12.48	1.42	13.90
043-094-380	00	Undeveloped	0	0.268	8.04	1.42	9.46
043-102-110	01	Single-Family	1	0.428	30.00	1.42	31.42
043-102-170	00	Undeveloped	0	0.052	1.56	1.42	2.98
043-102-180	01	Single-Family	1	0.148	30.00	1.42	31.42
043-102-260	00	Undeveloped	0	0.095	2.84	1.42	4.26
043-102-270	00	Single-Family	1	0.169	30.00	1.42	31.42
043-102-280	01	Single-Family	1	0.141	30.00	1.42	31.42
043-102-290	01	Single-Family	1	0.139	30.00	1.42	31.42
043-102-300	01	Single-Family	1	0.14	30.00	1.42	31.42
043-104-210	01	Single-Family	1	0.069	30.00	1.42	31.42
043-104-330	01	Single-Family	1	0.092	30.00	1.42	31.42
043-104-340	01	Single-Family	1	0.087	30.00	1.42	31.42
043-104-440	01	Single-Family	1	0.142	30.00	1.42	31.42
043-104-450	01	Single-Family	1	0.151	30.00	1.42	31.42
043-104-460	01	Single-Family	1	0.142	30.00	1.42	31.42
043-104-470	01	Single-Family	1	0.143	30.00	1.42	31.42
043-104-500	01	Single-Family	1	0.057	30.00	1.42	31.42
043-104-510	00	Undeveloped	0	0.058	1.74	1.42	3.16
043-104-560	01	Single-Family	1	0.116	30.00	1.42	31.42
043-104-620	01	Single-Family	1	0.186	30.00	1.42	31.42
043-104-630	01	Single-Family	1	0.072	30.00	1.42	31.42
043-104-640	01	Single-Family	1	0.142	30.00	1.42	31.42
043-104-650	01	Single-Family	1	0.233	30.00	1.42	31.42
043-104-660	00	Undeveloped	0	0.083	2.48	1.42	3.90
043-106-010	01	Single-Family	1	0.184	30.00	1.42	31.42
043-106-040	01	Single-Family	1	0.103	30.00	1.42	31.42
043-106-050	01	Single-Family	1	0.103	30.00	1.42	31.42
043-106-060	01	Single-Family	1	0.103	30.00	1.42	31.42
043-106-070	01	Single-Family	1	0.103	30.00	1.42	31.42
043-106-080	01	Single-Family	1	0.132	30.00	1.42	31.42
043-106-090	01	Single-Family	1	0.194	30.00	1.42	31.42
043-106-110	01	Single-Family	1	0.289	30.00	1.42	31.42

City of Belmont
NPDES Charges
Fiscal Year 2026/27

APN	County Use Code	Category	Dwelling Units	Acres	NPDES Charge	County Collection Fee	Total Charge
043-107-020	01	Single-Family	1	0.105	30.00	1.42	31.42
043-107-030	01	Single-Family	1	0.082	30.00	1.42	31.42
043-107-040	88	Undeveloped	0	0.113	3.38	1.42	4.80
043-111-010	01	Single-Family	1	0.152	30.00	1.42	31.42
043-111-020	01	Single-Family	1	0.128	30.00	1.42	31.42
043-111-030	01	Single-Family	1	0.134	30.00	1.42	31.42
043-111-040	01	Single-Family	1	0.126	30.00	1.42	31.42
043-111-070	01	Single-Family	1	0.158	30.00	1.42	31.42
043-111-080	01	Single-Family	1	0.143	30.00	1.42	31.42
043-111-100	01	Single-Family	1	0.101	30.00	1.42	31.42
043-111-110	01	Single-Family	1	0.091	30.00	1.42	31.42
043-111-160	00	Undeveloped	0	0.114	3.42	1.42	4.84
043-111-170	00	Undeveloped	0	0.114	3.42	1.42	4.84
043-111-180	01	Single-Family	1	0.114	30.00	1.42	31.42
043-111-190	01	Single-Family	1	0.23	30.00	1.42	31.42
043-111-200	01	Single-Family	1	0.128	30.00	1.42	31.42
043-111-210	01	Single-Family	1	0.14	30.00	1.42	31.42
043-111-220	01	Single-Family	1	0.122	30.00	1.42	31.42
043-111-270	01	Single-Family	1	0.139	30.00	1.42	31.42
043-111-280	01	Single-Family	1	0.138	30.00	1.42	31.42
043-112-010	01	Single-Family	1	0.091	30.00	1.42	31.42
043-112-020	01	Single-Family	1	0.12	30.00	1.42	31.42
043-112-030	01	Single-Family	1	0.126	30.00	1.42	31.42
043-112-040	01	Single-Family	1	0.126	30.00	1.42	31.42
043-112-050	01	Single-Family	1	0.126	30.00	1.42	31.42
043-112-060	01	Single-Family	1	0.126	30.00	1.42	31.42
043-112-070	01	Single-Family	1	0.126	30.00	1.42	31.42
043-112-080	01	Single-Family	1	0.126	30.00	1.42	31.42
043-112-090	01	Single-Family	1	0.126	30.00	1.42	31.42
043-112-100	01	Single-Family	1	0.151	30.00	1.42	31.42
043-112-110	01	Single-Family	1	0.122	30.00	1.42	31.42
043-112-120	01	Single-Family	1	0.126	30.00	1.42	31.42
043-112-130	01	Single-Family	1	0.126	30.00	1.42	31.42
043-112-140	01	Single-Family	1	0.126	30.00	1.42	31.42
043-112-150	01	Single-Family	1	0.126	30.00	1.42	31.42
043-112-160	01	Single-Family	1	0.126	30.00	1.42	31.42
043-112-170	01	Single-Family	1	0.126	30.00	1.42	31.42
043-112-180	01	Single-Family	1	0.126	30.00	1.42	31.42
043-112-190	01	Single-Family	1	0.252	30.00	1.42	31.42
043-112-200	01	Single-Family	1	0.126	30.00	1.42	31.42
043-112-210	01	Single-Family	1	0.121	30.00	1.42	31.42
043-113-010	01	Single-Family	1	0.096	30.00	1.42	31.42
043-113-020	01	Single-Family	1	0.126	30.00	1.42	31.42
043-113-030	01	Single-Family	1	0.126	30.00	1.42	31.42
043-113-040	01	Single-Family	1	0.126	30.00	1.42	31.42
043-113-060	01	Single-Family	1	0.126	30.00	1.42	31.42
043-113-080	01	Single-Family	1	0.126	30.00	1.42	31.42
043-113-090	01	Single-Family	1	0.118	30.00	1.42	31.42
043-113-100	01	Single-Family	1	0.132	30.00	1.42	31.42
043-113-110	01	Single-Family	1	0.126	30.00	1.42	31.42
043-113-120	01	Single-Family	1	0.126	30.00	1.42	31.42
043-113-130	01	Single-Family	1	0.126	30.00	1.42	31.42

City of Belmont
NPDES Charges
Fiscal Year 2026/27

APN	County Use Code	Category	Dwelling Units	Acres	NPDES Charge	County Collection Fee	Total Charge
043-113-140	01	Single-Family	1	0.126	30.00	1.42	31.42
043-113-160	01	Single-Family	1	0.126	30.00	1.42	31.42
043-113-190	01	Single-Family	1	0.126	30.00	1.42	31.42
043-113-200	01	Single-Family	1	0.176	30.00	1.42	31.42
043-113-210	01	Single-Family	1	0.209	30.00	1.42	31.42
043-113-220	01	Single-Family	1	0.126	30.00	1.42	31.42
043-113-230	01	Single-Family	1	0.126	30.00	1.42	31.42
043-113-240	01	Single-Family	1	0.126	30.00	1.42	31.42
043-113-250	01	Single-Family	1	0.126	30.00	1.42	31.42
043-113-260	01	Single-Family	1	0.126	30.00	1.42	31.42
043-113-270	01	Single-Family	1	0.126	30.00	1.42	31.42
043-113-280	01	Single-Family	1	0.126	30.00	1.42	31.42
043-114-030	01	Single-Family	1	0.206	30.00	1.42	31.42
043-114-040	01	Single-Family	1	0.103	30.00	1.42	31.42
043-114-050	01	Single-Family	1	0.103	30.00	1.42	31.42
043-114-060	01	Single-Family	1	0.103	30.00	1.42	31.42
043-114-070	01	Single-Family	1	0.103	30.00	1.42	31.42
043-114-080	01	Single-Family	1	0.103	30.00	1.42	31.42
043-114-090	01	Single-Family	1	0.103	30.00	1.42	31.42
043-114-100	01	Single-Family	1	0.121	30.00	1.42	31.42
043-114-110	01	Single-Family	1	0.182	30.00	1.42	31.42
043-114-120	01	Single-Family	1	0.172	30.00	1.42	31.42
043-114-130	01	Single-Family	1	0.104	30.00	1.42	31.42
043-114-140	01	Single-Family	1	0.103	30.00	1.42	31.42
043-114-160	01	Single-Family	1	0.103	30.00	1.42	31.42
043-114-170	00	Undeveloped	0	0.103	3.08	1.42	4.50
043-114-190	01	Single-Family	1	0.109	30.00	1.42	31.42
043-114-210	01	Single-Family	1	0.103	30.00	1.42	31.42
043-114-220	01	Single-Family	1	0.103	30.00	1.42	31.42
043-114-230	01	Single-Family	1	0.106	30.00	1.42	31.42
043-114-250	01	Single-Family	1	0.103	30.00	1.42	31.42
043-114-260	01	Single-Family	1	0.103	30.00	1.42	31.42
043-114-270	01	Single-Family	1	0.102	30.00	1.42	31.42
043-114-280	01	Single-Family	1	0.102	30.00	1.42	31.42
043-114-310	01	Single-Family	1	0.113	30.00	1.42	31.42
043-114-320	01	Single-Family	1	0.111	30.00	1.42	31.42
043-114-340	01	Single-Family	1	0.103	30.00	1.42	31.42
043-114-350	01	Single-Family	1	0.409	30.00	1.42	31.42
043-115-010	01	Single-Family	1	0.114	30.00	1.42	31.42
043-115-020	01	Single-Family	1	0.114	30.00	1.42	31.42
043-115-030	01	Single-Family	1	0.121	30.00	1.42	31.42
043-115-040	01	Single-Family	1	0.113	30.00	1.42	31.42
043-115-130	01	Single-Family	1	0.114	30.00	1.42	31.42
043-115-150	01	Single-Family	1	0.114	30.00	1.42	31.42
043-115-160	71	Institutional	0	0.802	24.06	1.42	25.48
043-115-180	01	Single-Family	1	0.119	30.00	1.42	31.42
043-115-220	01	Single-Family	1	0.121	30.00	1.42	31.42
043-115-230	01	Single-Family	1	0.115	30.00	1.42	31.42
043-115-240	01	Single-Family	1	0.282	30.00	1.42	31.42
043-115-250	01	Single-Family	1	0.117	30.00	1.42	31.42
043-121-020	01	Single-Family	1	0.126	30.00	1.42	31.42
043-121-030	01	Single-Family	1	0.153	30.00	1.42	31.42

City of Belmont
NPDES Charges
Fiscal Year 2026/27

APN	County Use Code	Category	Dwelling Units	Acres	NPDES Charge	County Collection Fee	Total Charge
043-121-040	01	Single-Family	1	0.141	30.00	1.42	31.42
043-121-050	01	Single-Family	1	0.141	30.00	1.42	31.42
043-121-060	01	Single-Family	1	0.142	30.00	1.42	31.42
043-121-100	01	Single-Family	1	0.14	30.00	1.42	31.42
043-121-110	01	Single-Family	1	0.129	30.00	1.42	31.42
043-121-120	01	Single-Family	1	0.126	30.00	1.42	31.42
043-121-140	01	Single-Family	1	0.184	30.00	1.42	31.42
043-121-150	01	Single-Family	1	0.143	30.00	1.42	31.42
043-121-190	01	Single-Family	1	0.185	30.00	1.42	31.42
043-121-200	01	Single-Family	1	0.127	30.00	1.42	31.42
043-121-210	01	Single-Family	1	0.123	30.00	1.42	31.42
043-121-220	01	Single-Family	1	0.118	30.00	1.42	31.42
043-121-230	01	Single-Family	1	0.275	30.00	1.42	31.42
043-121-240	01	Single-Family	1	0.229	30.00	1.42	31.42
043-121-250	01	Single-Family	1	0.126	30.00	1.42	31.42
043-121-260	01	Single-Family	1	0.116	30.00	1.42	31.42
043-121-270	01	Single-Family	1	0.121	30.00	1.42	31.42
043-121-280	01	Single-Family	1	0.122	30.00	1.42	31.42
043-121-290	01	Single-Family	1	0.299	30.00	1.42	31.42
043-121-300	01	Single-Family	1	0.286	30.00	1.42	31.42
043-121-310	01	Single-Family	1	0.305	30.00	1.42	31.42
043-121-320	01	Single-Family	1	0.19	30.00	1.42	31.42
043-121-330	01	Single-Family	1	0.13	30.00	1.42	31.42
043-121-340	01	Single-Family	1	0.135	30.00	1.42	31.42
043-121-350	01	Single-Family	1	0.134	30.00	1.42	31.42
043-121-360	01	Single-Family	1	0.117	30.00	1.42	31.42
043-122-100	01	Single-Family	1	0.358	30.00	1.42	31.42
043-122-110	01	Single-Family	1	0.268	30.00	1.42	31.42
043-122-120	01	Single-Family	1	0.135	30.00	1.42	31.42
043-122-130	01	Single-Family	1	0.177	30.00	1.42	31.42
043-122-140	01	Single-Family	1	0.197	30.00	1.42	31.42
043-122-150	01	Single-Family	1	0.17	30.00	1.42	31.42
043-122-180	01	Single-Family	1	0.302	30.00	1.42	31.42
043-122-190	01	Single-Family	1	0.172	30.00	1.42	31.42
043-122-200	01	Single-Family	1	0.181	30.00	1.42	31.42
043-122-210	01	Single-Family	1	0.271	30.00	1.42	31.42
043-122-220	01	Single-Family	1	0.24	30.00	1.42	31.42
043-122-230	01	Single-Family	1	0.286	30.00	1.42	31.42
043-122-240	01	Single-Family	1	0.222	30.00	1.42	31.42
043-122-270	01	Single-Family	1	0.388	30.00	1.42	31.42
043-122-360	00	Undeveloped	0	0.121	3.62	1.42	5.04
043-122-370	00	Undeveloped	0	0.18	5.40	1.42	6.82
043-122-400	01	Single-Family	1	0.316	30.00	1.42	31.42
043-122-410	00	Undeveloped	0	0.415	12.44	1.42	13.86
043-122-420	00	Undeveloped	0	0.247	7.40	1.42	8.82
043-122-440	01	Single-Family	1	0.217	30.00	1.42	31.42
043-122-460	01	Single-Family	1	0.199	30.00	1.42	31.42
043-131-040	18	Commercial	0	0.494	296.40	1.42	297.82
043-131-050	01	Single-Family	1	0.55	30.00	1.42	31.42
043-131-060	01	Single-Family	1	0.258	30.00	1.42	31.42
043-131-070	01	Single-Family	1	0.258	30.00	1.42	31.42
043-131-080	01	Single-Family	1	0.258	30.00	1.42	31.42

City of Belmont
NPDES Charges
Fiscal Year 2026/27

APN	County Use Code	Category	Dwelling Units	Acres	NPDES Charge	County Collection Fee	Total Charge
043-131-090	01	Single-Family	1	0.258	30.00	1.42	31.42
043-131-100	01	Single-Family	1	0.258	30.00	1.42	31.42
043-131-110	01	Single-Family	1	0.258	30.00	1.42	31.42
043-141-010	01	Single-Family	1	0.144	30.00	1.42	31.42
043-141-020	01	Single-Family	1	0.165	30.00	1.42	31.42
043-141-030	01	Single-Family	1	0.176	30.00	1.42	31.42
043-141-040	01	Single-Family	1	0.17	30.00	1.42	31.42
043-141-050	01	Single-Family	1	0.158	30.00	1.42	31.42
043-141-060	01	Single-Family	1	0.151	30.00	1.42	31.42
043-142-010	01	Single-Family	1	0.146	30.00	1.42	31.42
043-142-020	01	Single-Family	1	0.137	30.00	1.42	31.42
043-142-030	01	Single-Family	1	0.137	30.00	1.42	31.42
043-142-040	01	Single-Family	1	0.137	30.00	1.42	31.42
043-142-050	01	Single-Family	1	0.137	30.00	1.42	31.42
043-142-060	01	Single-Family	1	0.137	30.00	1.42	31.42
043-142-070	01	Single-Family	1	0.137	30.00	1.42	31.42
043-142-080	01	Single-Family	1	0.137	30.00	1.42	31.42
043-142-090	01	Single-Family	1	0.15	30.00	1.42	31.42
043-142-100	01	Single-Family	1	0.144	30.00	1.42	31.42
043-142-110	01	Single-Family	1	0.139	30.00	1.42	31.42
043-142-120	01	Single-Family	1	0.173	30.00	1.42	31.42
043-142-130	01	Single-Family	1	0.158	30.00	1.42	31.42
043-142-140	01	Single-Family	1	0.146	30.00	1.42	31.42
043-142-150	01	Single-Family	1	0.144	30.00	1.42	31.42
043-142-160	01	Single-Family	1	0.144	30.00	1.42	31.42
043-142-170	01	Single-Family	1	0.144	30.00	1.42	31.42
043-142-180	01	Single-Family	1	0.144	30.00	1.42	31.42
043-142-190	01	Single-Family	1	0.139	30.00	1.42	31.42
043-142-200	01	Single-Family	1	0.173	30.00	1.42	31.42
043-143-010	01	Single-Family	1	0.186	30.00	1.42	31.42
043-143-020	01	Single-Family	1	0.144	30.00	1.42	31.42
043-143-030	01	Single-Family	1	0.144	30.00	1.42	31.42
043-143-040	01	Single-Family	1	0.144	30.00	1.42	31.42
043-143-050	01	Single-Family	1	0.144	30.00	1.42	31.42
043-143-060	01	Single-Family	1	0.144	30.00	1.42	31.42
043-143-070	01	Single-Family	1	0.144	30.00	1.42	31.42
043-143-080	01	Single-Family	1	0.145	30.00	1.42	31.42
043-143-090	01	Single-Family	1	0.147	30.00	1.42	31.42
043-143-100	01	Single-Family	1	0.15	30.00	1.42	31.42
043-143-110	01	Single-Family	1	0.151	30.00	1.42	31.42
043-143-120	01	Single-Family	1	0.151	30.00	1.42	31.42
043-143-130	01	Single-Family	1	0.151	30.00	1.42	31.42
043-143-140	01	Single-Family	1	0.151	30.00	1.42	31.42
043-143-150	01	Single-Family	1	0.151	30.00	1.42	31.42
043-143-160	01	Single-Family	1	0.151	30.00	1.42	31.42
043-143-170	01	Single-Family	1	0.151	30.00	1.42	31.42
043-143-180	01	Single-Family	1	0.152	30.00	1.42	31.42
043-144-010	01	Single-Family	1	0.153	30.00	1.42	31.42
043-144-020	01	Single-Family	1	0.155	30.00	1.42	31.42
043-144-030	01	Single-Family	1	0.153	30.00	1.42	31.42
043-144-040	01	Single-Family	1	0.146	30.00	1.42	31.42
043-144-050	01	Single-Family	1	0.141	30.00	1.42	31.42

City of Belmont
NPDES Charges
Fiscal Year 2026/27

APN	County Use Code	Category	Dwelling Units	Acres	NPDES Charge	County Collection Fee	Total Charge
043-144-060	01	Single-Family	1	0.164	30.00	1.42	31.42
043-144-070	01	Single-Family	1	0.157	30.00	1.42	31.42
043-144-080	01	Single-Family	1	0.182	30.00	1.42	31.42
043-144-090	01	Single-Family	1	0.189	30.00	1.42	31.42
043-144-100	01	Single-Family	1	0.163	30.00	1.42	31.42
043-144-110	01	Single-Family	1	0.179	30.00	1.42	31.42
043-144-120	01	Single-Family	1	0.186	30.00	1.42	31.42
043-144-130	01	Single-Family	1	0.193	30.00	1.42	31.42
043-144-140	01	Single-Family	1	0.213	30.00	1.42	31.42
043-144-150	01	Single-Family	1	0.156	30.00	1.42	31.42
043-144-160	01	Single-Family	1	0.148	30.00	1.42	31.42
043-144-170	01	Single-Family	1	0.147	30.00	1.42	31.42
043-144-180	01	Single-Family	1	0.148	30.00	1.42	31.42
043-144-190	01	Single-Family	1	0.15	30.00	1.42	31.42
043-144-200	01	Single-Family	1	0.155	30.00	1.42	31.42
043-144-210	01	Single-Family	1	0.155	30.00	1.42	31.42
043-144-220	01	Single-Family	1	0.144	30.00	1.42	31.42
043-144-230	01	Single-Family	1	0.145	30.00	1.42	31.42
043-144-240	01	Single-Family	1	0.148	30.00	1.42	31.42
043-144-250	01	Single-Family	1	0.152	30.00	1.42	31.42
043-144-260	01	Single-Family	1	0.167	30.00	1.42	31.42
043-144-270	01	Single-Family	1	0.157	30.00	1.42	31.42
043-144-280	01	Single-Family	1	0.15	30.00	1.42	31.42
043-144-290	01	Single-Family	1	0.147	30.00	1.42	31.42
043-144-300	01	Single-Family	1	0.145	30.00	1.42	31.42
043-145-010	01	Single-Family	1	0.139	30.00	1.42	31.42
043-145-020	01	Single-Family	1	0.144	30.00	1.42	31.42
043-145-030	01	Single-Family	1	0.154	30.00	1.42	31.42
043-145-040	01	Single-Family	1	0.155	30.00	1.42	31.42
043-145-050	01	Single-Family	1	0.157	30.00	1.42	31.42
043-145-090	01	Single-Family	1	0.56	30.00	1.42	31.42
043-145-110	01	Single-Family	1	0.33	30.00	1.42	31.42
043-145-140	01	Single-Family	1	0.208	30.00	1.42	31.42
043-145-150	01	Single-Family	1	0.162	30.00	1.42	31.42
043-151-010	01	Single-Family	1	0.171	30.00	1.42	31.42
043-151-020	01A	Single-Family	1	0.174	30.00	1.42	31.42
043-151-030	01	Single-Family	1	0.185	30.00	1.42	31.42
043-151-040	01	Single-Family	1	0.194	30.00	1.42	31.42
043-151-050	01	Single-Family	1	0.196	30.00	1.42	31.42
043-151-060	01	Single-Family	1	0.188	30.00	1.42	31.42
043-151-070	01	Single-Family	1	0.183	30.00	1.42	31.42
043-151-080	01	Single-Family	1	0.192	30.00	1.42	31.42
043-151-110	01	Single-Family	1	0.171	30.00	1.42	31.42
043-151-120	01	Single-Family	1	0.145	30.00	1.42	31.42
043-151-130	01	Single-Family	1	0.172	30.00	1.42	31.42
043-151-140	01	Single-Family	1	0.185	30.00	1.42	31.42
043-151-150	01	Single-Family	1	0.185	30.00	1.42	31.42
043-151-160	01	Single-Family	1	0.185	30.00	1.42	31.42
043-151-170	01	Single-Family	1	0.185	30.00	1.42	31.42
043-151-180	01	Single-Family	1	0.185	30.00	1.42	31.42
043-151-190	01	Single-Family	1	0.183	30.00	1.42	31.42
043-151-200	01	Single-Family	1	0.352	30.00	1.42	31.42

City of Belmont
NPDES Charges
Fiscal Year 2026/27

APN	County Use Code	Category	Dwelling Units	Acres	NPDES Charge	County Collection Fee	Total Charge
043-152-010	01	Single-Family	1	0.151	30.00	1.42	31.42
043-152-020	01	Single-Family	1	0.151	30.00	1.42	31.42
043-152-030	01	Single-Family	1	0.151	30.00	1.42	31.42
043-152-040	01	Single-Family	1	0.151	30.00	1.42	31.42
043-152-050	01	Single-Family	1	0.151	30.00	1.42	31.42
043-152-060	01	Single-Family	1	0.151	30.00	1.42	31.42
043-152-070	01	Single-Family	1	0.151	30.00	1.42	31.42
043-152-080	01	Single-Family	1	0.151	30.00	1.42	31.42
043-152-090	01	Single-Family	1	0.152	30.00	1.42	31.42
043-152-100	01	Single-Family	1	0.364	30.00	1.42	31.42
043-152-120	01	Single-Family	1	0.358	30.00	1.42	31.42
043-152-130	01	Single-Family	1	0.425	30.00	1.42	31.42
043-152-140	01	Single-Family	1	0.344	30.00	1.42	31.42
043-152-150	01	Single-Family	1	0.307	30.00	1.42	31.42
043-152-160	01	Single-Family	1	0.426	30.00	1.42	31.42
043-152-170	01	Single-Family	1	0.471	30.00	1.42	31.42
043-152-180	01	Single-Family	1	0.304	30.00	1.42	31.42
043-152-190	01	Single-Family	1	0.255	30.00	1.42	31.42
043-152-200	01	Single-Family	1	0.256	30.00	1.42	31.42
043-152-210	01	Single-Family	1	0.375	30.00	1.42	31.42
043-152-220	01	Single-Family	1	0.417	30.00	1.42	31.42
043-152-230	01	Single-Family	1	0.368	30.00	1.42	31.42
043-152-250	01	Single-Family	1	0.265	30.00	1.42	31.42
043-152-260	01	Single-Family	1	0.276	30.00	1.42	31.42
043-152-270	01	Single-Family	1	0.25	30.00	1.42	31.42
043-152-280	01	Single-Family	1	0.412	30.00	1.42	31.42
043-152-290	01	Single-Family	1	0.308	30.00	1.42	31.42
043-152-300	01	Single-Family	1	0.311	30.00	1.42	31.42
043-152-310	01	Single-Family	1	0.339	30.00	1.42	31.42
043-152-320	01	Single-Family	1	0.453	30.00	1.42	31.42
043-152-330	01	Single-Family	1	0.476	30.00	1.42	31.42
043-152-340	01	Single-Family	1	0.263	30.00	1.42	31.42
043-152-350	01	Single-Family	1	0.278	30.00	1.42	31.42
043-152-380	01	Single-Family	1	0.369	30.00	1.42	31.42
043-164-010	00	Undeveloped	0	0.252	7.56	1.42	8.98
043-164-020	00	Undeveloped	0	0.155	4.64	1.42	6.06
043-164-030	00	Undeveloped	0	0.114	3.42	1.42	4.84
043-164-040	00	Undeveloped	0	0.114	3.42	1.42	4.84
043-164-050	00	Undeveloped	0	0.118	3.54	1.42	4.96
043-164-060	00	Undeveloped	0	0.286	8.58	1.42	10.00
043-164-070	00	Undeveloped	0	0.261	7.82	1.42	9.24
043-164-080	00	Undeveloped	0	0.207	6.20	1.42	7.62
043-164-090	01	Single-Family	1	0.298	30.00	1.42	31.42
043-164-100	01	Single-Family	1	0.312	30.00	1.42	31.42
043-164-110	01	Single-Family	1	0.182	30.00	1.42	31.42
043-164-120	01	Single-Family	1	0.183	30.00	1.42	31.42
043-164-130	01	Single-Family	1	0.168	30.00	1.42	31.42
043-164-140	01	Single-Family	1	0.214	30.00	1.42	31.42
043-164-150	01	Single-Family	1	0.212	30.00	1.42	31.42
043-164-160	01	Single-Family	1	0.198	30.00	1.42	31.42
043-164-170	01	Single-Family	1	0.152	30.00	1.42	31.42
043-164-180	01	Single-Family	1	0.179	30.00	1.42	31.42

City of Belmont
NPDES Charges
Fiscal Year 2026/27

APN	County Use Code	Category	Dwelling Units	Acres	NPDES Charge	County Collection Fee	Total Charge
043-164-190	01	Single-Family	1	0.237	30.00	1.42	31.42
043-164-200	01	Single-Family	1	0.163	30.00	1.42	31.42
043-164-210	01	Single-Family	1	0.166	30.00	1.42	31.42
043-164-220	01	Single-Family	1	0.241	30.00	1.42	31.42
043-164-230	01	Single-Family	1	0.24	30.00	1.42	31.42
043-164-240	01	Single-Family	1	0.185	30.00	1.42	31.42
043-164-250	01	Single-Family	1	0.179	30.00	1.42	31.42
043-164-260	01	Single-Family	1	0.179	30.00	1.42	31.42
043-164-270	01	Single-Family	1	0.138	30.00	1.42	31.42
043-164-280	00	Undeveloped	0	0.12	3.60	1.42	5.02
043-164-290	00	Undeveloped	0	0.114	3.42	1.42	4.84
043-164-300	00	Undeveloped	0	0.114	3.42	1.42	4.84
043-164-310	00	Undeveloped	0	0.114	3.42	1.42	4.84
043-164-320	01	Single-Family	1	0.335	30.00	1.42	31.42
043-164-330	01	Single-Family	1	0.201	30.00	1.42	31.42
043-164-340	01	Single-Family	1	0.193	30.00	1.42	31.42
043-164-350	01	Single-Family	1	0.184	30.00	1.42	31.42
043-164-360	01	Single-Family	1	0.174	30.00	1.42	31.42
043-164-370	01	Single-Family	1	0.165	30.00	1.42	31.42
043-164-380	01	Single-Family	1	0.149	30.00	1.42	31.42
043-164-390	01	Single-Family	1	0.23	30.00	1.42	31.42
043-164-400	01	Single-Family	1	0.114	30.00	1.42	31.42
043-164-410	01	Single-Family	1	0.118	30.00	1.42	31.42
043-164-420	01	Single-Family	1	0.135	30.00	1.42	31.42
043-164-430	01	Single-Family	1	0.149	30.00	1.42	31.42
043-164-440	01	Single-Family	1	0.164	30.00	1.42	31.42
043-164-450	01	Single-Family	1	0.185	30.00	1.42	31.42
043-164-460	01	Single-Family	1	0.298	30.00	1.42	31.42
043-164-470	01	Single-Family	1	0.156	30.00	1.42	31.42
043-164-480	01	Single-Family	1	0.197	30.00	1.42	31.42
043-164-490	01	Single-Family	1	0.201	30.00	1.42	31.42
043-164-500	01	Single-Family	1	0.199	30.00	1.42	31.42
043-164-510	01	Single-Family	1	0.186	30.00	1.42	31.42
043-164-520	01	Single-Family	1	0.183	30.00	1.42	31.42
043-164-530	01	Single-Family	1	0.181	30.00	1.42	31.42
043-164-540	01	Single-Family	1	0.179	30.00	1.42	31.42
043-164-550	01	Single-Family	1	0.196	30.00	1.42	31.42
043-165-010	00	Undeveloped	0	0.155	4.64	1.42	6.06
043-165-020	00	Undeveloped	0	0.122	3.66	1.42	5.08
043-165-030	00	Undeveloped	0	0.117	3.50	1.42	4.92
043-165-040	00	Undeveloped	0	0.17	5.10	1.42	6.52
043-165-050	00	Undeveloped	0	0.148	4.44	1.42	5.86
043-165-060	00	Undeveloped	0	0.091	2.72	1.42	4.14
043-165-070	00	Undeveloped	0	0.087	2.60	1.42	4.02
043-165-080	01	Single-Family	1	0.45	30.00	1.42	31.42
043-165-090	00	Undeveloped	0	0.113	3.38	1.42	4.80
043-165-100	00	Undeveloped	0	0.095	2.84	1.42	4.26
043-165-110	00	Undeveloped	0	0.11	3.30	1.42	4.72
043-165-120	00	Undeveloped	0	0.135	4.04	1.42	5.46
043-165-130	00	Undeveloped	0	0.127	3.80	1.42	5.22
043-165-140	00	Undeveloped	0	0.145	4.34	1.42	5.76
043-165-150	00	Undeveloped	0	0.14	4.20	1.42	5.62

City of Belmont
NPDES Charges
Fiscal Year 2026/27

APN	County Use Code	Category	Dwelling Units	Acres	NPDES Charge	County Collection Fee	Total Charge
043-165-160	00	Undeveloped	0	0.409	12.26	1.42	13.68
043-165-170	00	Undeveloped	0	0.382	11.46	1.42	12.88
043-165-180	00	Undeveloped	0	0.223	6.68	1.42	8.10
043-165-190	01	Single-Family	1	0.367	30.00	1.42	31.42
043-165-200	01	Single-Family	1	0.159	30.00	1.42	31.42
043-165-210	01	Single-Family	1	0.137	30.00	1.42	31.42
043-165-220	01	Single-Family	1	0.137	30.00	1.42	31.42
043-165-230	01	Single-Family	1	0.146	30.00	1.42	31.42
043-165-240	01	Single-Family	1	0.21	30.00	1.42	31.42
043-165-250	01	Single-Family	1	0.18	30.00	1.42	31.42
043-165-260	01	Single-Family	1	0.146	30.00	1.42	31.42
043-165-270	01	Single-Family	1	0.182	30.00	1.42	31.42
043-165-280	01	Single-Family	1	0.146	30.00	1.42	31.42
043-165-290	01	Single-Family	1	0.114	30.00	1.42	31.42
043-165-300	01	Single-Family	1	0.114	30.00	1.42	31.42
043-165-310	01	Single-Family	1	0.17	30.00	1.42	31.42
043-165-320	01	Single-Family	1	0.116	30.00	1.42	31.42
043-165-330	01	Single-Family	1	0.141	30.00	1.42	31.42
043-165-340	01	Single-Family	1	0.126	30.00	1.42	31.42
043-165-350	01	Single-Family	1	0.278	30.00	1.42	31.42
043-165-360	01	Single-Family	1	0.343	30.00	1.42	31.42
043-165-370	01	Single-Family	1	0.21	30.00	1.42	31.42
043-165-380	01	Single-Family	1	0.184	30.00	1.42	31.42
043-165-390	01	Single-Family	1	0.224	30.00	1.42	31.42
043-165-400	01	Single-Family	1	0.328	30.00	1.42	31.42
043-165-410	01	Single-Family	1	0.142	30.00	1.42	31.42
043-165-420	01	Single-Family	1	0.175	30.00	1.42	31.42
043-165-430	01	Single-Family	1	0.258	30.00	1.42	31.42
043-165-440	01	Single-Family	1	0.391	30.00	1.42	31.42
043-165-450	01	Single-Family	1	0.275	30.00	1.42	31.42
043-171-010	01	Single-Family	1	0.114	30.00	1.42	31.42
043-171-020	01	Single-Family	1	0.114	30.00	1.42	31.42
043-171-030	01	Single-Family	1	0.124	30.00	1.42	31.42
043-171-040	01	Single-Family	1	0.189	30.00	1.42	31.42
043-171-070	01	Single-Family	1	0.233	30.00	1.42	31.42
043-171-080	01	Single-Family	1	0.174	30.00	1.42	31.42
043-171-090	01	Single-Family	1	0.146	30.00	1.42	31.42
043-171-100	01	Single-Family	1	0.114	30.00	1.42	31.42
043-171-110	01	Single-Family	1	0.114	30.00	1.42	31.42
043-171-120	01	Single-Family	1	0.149	30.00	1.42	31.42
043-171-130	01	Single-Family	1	0.18	30.00	1.42	31.42
043-171-140	01A	Single-Family	1	0.149	30.00	1.42	31.42
043-172-010	01	Single-Family	1	0.14	30.00	1.42	31.42
043-172-020	01	Single-Family	1	0.094	30.00	1.42	31.42
043-172-030	01	Single-Family	1	0.102	30.00	1.42	31.42
043-172-040	01	Single-Family	1	0.123	30.00	1.42	31.42
043-172-050	01	Single-Family	1	0.147	30.00	1.42	31.42
043-173-040	01	Single-Family	1	0.164	30.00	1.42	31.42
043-173-050	01	Single-Family	1	0.168	30.00	1.42	31.42
043-173-060	01	Single-Family	1	0.17	30.00	1.42	31.42
043-173-070	01	Single-Family	1	0.169	30.00	1.42	31.42
043-173-080	01	Single-Family	1	0.126	30.00	1.42	31.42

City of Belmont
NPDES Charges
Fiscal Year 2026/27

APN	County Use Code	Category	Dwelling Units	Acres	NPDES Charge	County Collection Fee	Total Charge
043-173-100	01	Single-Family	1	0.155	30.00	1.42	31.42
043-173-110	01	Single-Family	1	0.14	30.00	1.42	31.42
043-173-120	01	Single-Family	1	0.142	30.00	1.42	31.42
043-173-130	01	Single-Family	1	0.142	30.00	1.42	31.42
043-173-150	01	Single-Family	1	0.219	30.00	1.42	31.42
043-173-160	01	Single-Family	1	0.17	30.00	1.42	31.42
043-173-170	01	Single-Family	1	0.326	30.00	1.42	31.42
043-173-200	00	Undeveloped	0	0.149	4.46	1.42	5.88
043-173-230	00	Undeveloped	0	0.271	8.12	1.42	9.54
043-173-260	01	Single-Family	1	0.124	30.00	1.42	31.42
043-173-270	01	Single-Family	1	0.154	30.00	1.42	31.42
043-173-280	01	Single-Family	1	0.164	30.00	1.42	31.42
043-173-290	01	Single-Family	1	0.175	30.00	1.42	31.42
043-173-300	01	Single-Family	1	0.18	30.00	1.42	31.42
043-173-320	01	Single-Family	1	0.134	30.00	1.42	31.42
043-173-330	01	Single-Family	1	0.124	30.00	1.42	31.42
043-173-360	01	Single-Family	1	0.172	30.00	1.42	31.42
043-173-380	00	Undeveloped	0	0.327	9.80	1.42	11.22
043-173-390	00	Undeveloped	0	0.417	12.50	1.42	13.92
043-173-400	00	Undeveloped	0	0.398	11.94	1.42	13.36
043-173-460	01	Single-Family	1	0.138	30.00	1.42	31.42
043-173-530	01	Single-Family	1	0.143	30.00	1.42	31.42
043-173-540	01	Single-Family	1	0.137	30.00	1.42	31.42
043-173-550	01	Single-Family	1	0.148	30.00	1.42	31.42
043-181-010	01	Single-Family	1	0.182	30.00	1.42	31.42
043-181-020	01	Single-Family	1	0.142	30.00	1.42	31.42
043-181-030	01	Single-Family	1	0.153	30.00	1.42	31.42
043-181-040	01	Single-Family	1	0.163	30.00	1.42	31.42
043-181-060	01	Single-Family	1	0.185	30.00	1.42	31.42
043-181-070	00	Undeveloped	0	1.555	46.64	1.42	48.06
043-181-100	01	Single-Family	1	0.143	30.00	1.42	31.42
043-181-110	01A	Single-Family	1	0.19	30.00	1.42	31.42
043-181-120	01	Single-Family	1	0.136	30.00	1.42	31.42
043-181-130	01	Single-Family	1	0.146	30.00	1.42	31.42
043-181-140	01	Single-Family	1	0.146	30.00	1.42	31.42
043-181-150	01	Single-Family	1	0.133	30.00	1.42	31.42
043-181-170	01	Single-Family	1	0.143	30.00	1.42	31.42
043-181-180	01	Single-Family	1	0.143	30.00	1.42	31.42
043-181-190	01	Single-Family	1	0.143	30.00	1.42	31.42
043-181-200	01	Single-Family	1	0.143	30.00	1.42	31.42
043-181-220	00	Undeveloped	0	0.145	4.34	1.42	5.76
043-181-230	01	Single-Family	1	0.293	30.00	1.42	31.42
043-181-300	01	Single-Family	1	0.142	30.00	1.42	31.42
043-181-310	01	Single-Family	1	0.142	30.00	1.42	31.42
043-181-390	01	Single-Family	1	0.305	30.00	1.42	31.42
043-181-400	01	Single-Family	1	0.161	30.00	1.42	31.42
043-181-410	01	Single-Family	1	0.147	30.00	1.42	31.42
043-181-450	00	Undeveloped	0	5.635	169.04	1.42	170.46
043-181-460	01	Single-Family	1	0.49	30.00	1.42	31.42
043-181-470	01	Single-Family	1	0.292	30.00	1.42	31.42
043-181-480	01	Single-Family	1	0.288	30.00	1.42	31.42
043-181-490	01	Single-Family	1	0.143	30.00	1.42	31.42

City of Belmont
NPDES Charges
Fiscal Year 2026/27

APN	County Use Code	Category	Dwelling Units	Acres	NPDES Charge	County Collection Fee	Total Charge
043-181-500	01	Single-Family	1	0.198	30.00	1.42	31.42
043-181-510	01	Single-Family	1	0.224	30.00	1.42	31.42
043-181-580	01	Single-Family	1	0.15	30.00	1.42	31.42
043-181-590	01	Single-Family	1	0.172	30.00	1.42	31.42
043-181-600	01	Single-Family	1	0.15	30.00	1.42	31.42
043-181-610	89	Undeveloped	0	0.153	4.58	1.42	6.00
043-181-640	01	Single-Family	1	0.354	30.00	1.42	31.42
043-181-650	01	Single-Family	1	1.311	39.32	1.42	40.74
043-181-700	00	Undeveloped	0	0.436	13.08	1.42	14.50
043-182-050	88	Undeveloped	0	0.139	4.16	1.42	5.58
043-182-060	71	Institutional	0	2.285	68.54	1.42	69.96
043-182-070	01	Single-Family	1	0.137	30.00	1.42	31.42
043-182-090	01	Single-Family	1	0.137	30.00	1.42	31.42
043-182-100	01	Single-Family	1	0.14	30.00	1.42	31.42
043-191-010	01	Single-Family	1	0.305	30.00	1.42	31.42
043-191-030	01	Single-Family	1	0.164	30.00	1.42	31.42
043-191-040	01	Single-Family	1	0.143	30.00	1.42	31.42
043-191-050	01	Single-Family	1	0.143	30.00	1.42	31.42
043-191-060	01	Single-Family	1	0.143	30.00	1.42	31.42
043-191-070	01	Single-Family	1	0.167	30.00	1.42	31.42
043-191-080	01	Single-Family	1	0.128	30.00	1.42	31.42
043-191-170	00	Undeveloped	0	0.208	6.24	1.42	7.66
043-191-200	00	Undeveloped	0	0.143	4.28	1.42	5.70
043-191-270	01	Single-Family	1	0.137	30.00	1.42	31.42
043-191-280	01	Single-Family	1	0.137	30.00	1.42	31.42
043-191-290	00	Single-Family	1	0.27	30.00	1.42	31.42
043-191-300	01	Single-Family	1	0.16	30.00	1.42	31.42
043-191-370	00	Undeveloped	0	0.195	5.84	1.42	7.26
043-191-380	00	Undeveloped	0	0.128	3.84	1.42	5.26
043-191-390	01	Single-Family	1	0.286	30.00	1.42	31.42
043-191-400	89	Single-Family	1	0.143	30.00	1.42	31.42
043-191-410	00	Undeveloped	0	0.154	4.62	1.42	6.04
043-191-420	01	Single-Family	1	0.148	30.00	1.42	31.42
043-191-430	01	Single-Family	1	0.349	30.00	1.42	31.42
043-192-090	01	Single-Family	1	0.22	30.00	1.42	31.42
043-192-100	01	Single-Family	1	0.198	30.00	1.42	31.42
043-192-110	01	Single-Family	1	0.143	30.00	1.42	31.42
043-192-210	00	Undeveloped	0	0.34	10.20	1.42	11.62
043-192-220	00	Undeveloped	0	1.093	32.78	1.42	34.20
043-201-010	01	Single-Family	1	0.427	30.00	1.42	31.42
043-202-020	00	Undeveloped	0	0.204	6.12	1.42	7.54
043-202-030	01	Single-Family	1	0.12	30.00	1.42	31.42
043-202-040	01	Single-Family	1	0.101	30.00	1.42	31.42
043-202-050	01	Single-Family	1	0.096	30.00	1.42	31.42
043-202-060	00	Undeveloped	0	0.11	3.30	1.42	4.72
043-202-070	01	Single-Family	1	0.131	30.00	1.42	31.42
043-202-080	00	Undeveloped	0	0.204	6.12	1.42	7.54
043-202-090	00	Undeveloped	0	0.114	3.42	1.42	4.84
043-202-250	00	Undeveloped	0	0.229	6.86	1.42	8.28
043-202-260	01	Single-Family	1	0.234	30.00	1.42	31.42
043-202-270	01	Single-Family	1	0.213	30.00	1.42	31.42
043-202-280	00	Undeveloped	0	0.249	7.46	1.42	8.88

City of Belmont
NPDES Charges
Fiscal Year 2026/27

APN	County Use Code	Category	Dwelling Units	Acres	NPDES Charge	County Collection Fee	Total Charge
043-202-290	00	Undeveloped	0	0.26	7.80	1.42	9.22
043-202-300	00	Undeveloped	0	0.294	8.82	1.42	10.24
043-202-310	00	Undeveloped	0	0.311	9.32	1.42	10.74
043-202-320	00	Undeveloped	0	0.214	6.42	1.42	7.84
043-202-330	00	Undeveloped	0	0.216	6.48	1.42	7.90
043-202-340	01	Single-Family	1	0.149	30.00	1.42	31.42
043-202-350	01	Single-Family	1	0.2	30.00	1.42	31.42
043-202-360	01	Single-Family	1	0.273	30.00	1.42	31.42
043-202-390	01	Single-Family	1	0.153	30.00	1.42	31.42
043-202-500	00	Undeveloped	0	0.177	5.30	1.42	6.72
043-202-510	00	Undeveloped	0	0.223	6.68	1.42	8.10
043-202-520	00	Undeveloped	0	0.103	3.08	1.42	4.50
043-202-550	00	Undeveloped	0	0.181	5.42	1.42	6.84
043-202-560	00	Undeveloped	0	0.177	5.30	1.42	6.72
043-202-570	00	Undeveloped	0	0.165	4.94	1.42	6.36
043-202-580	01	Single-Family	1	0.14	30.00	1.42	31.42
043-202-590	01	Undeveloped	0	0.123	3.68	1.42	5.10
043-202-600	01	Single-Family	1	0.135	30.00	1.42	31.42
043-202-610	01	Single-Family	1	0.172	30.00	1.42	31.42
043-202-620	00	Undeveloped	0	0.893	26.78	1.42	28.20
043-202-630	00	Undeveloped	0	0.629	18.86	1.42	20.28
043-202-640	00	Undeveloped	0	0.515	15.44	1.42	16.86
043-203-030	00	Undeveloped	0	0.171	5.12	1.42	6.54
043-203-040	00	Undeveloped	0	0.185	5.54	1.42	6.96
043-203-050	00	Undeveloped	0	1.12	33.60	1.42	35.02
043-203-060	01	Single-Family	1	0.81	30.00	1.42	31.42
043-203-260	00	Undeveloped	0	0.124	3.72	1.42	5.14
043-203-270	01	Single-Family	1	0.136	30.00	1.42	31.42
043-203-290	01	Single-Family	1	0.21	30.00	1.42	31.42
043-203-300	00	Undeveloped	0	0.333	9.98	1.42	11.40
043-203-310	01	Single-Family	1	0.308	30.00	1.42	31.42
043-203-320	01	Single-Family	1	0.306	30.00	1.42	31.42
043-203-330	01	Single-Family	1	0.23	30.00	1.42	31.42
043-203-360	00	Undeveloped	0	0.123	3.68	1.42	5.10
043-203-370	00	Undeveloped	0	0.114	3.42	1.42	4.84
043-203-420	00	Undeveloped	0	0.122	3.66	1.42	5.08
043-203-430	00	Undeveloped	0	0.137	4.10	1.42	5.52
043-203-440	00	Undeveloped	0	0.447	13.40	1.42	14.82
043-203-450	00	Undeveloped	0	0.472	14.16	1.42	15.58
043-211-010	01	Single-Family	1	0.173	30.00	1.42	31.42
043-211-020	01	Single-Family	1	0.172	30.00	1.42	31.42
043-211-030	01	Single-Family	1	0.216	30.00	1.42	31.42
043-211-040	01	Single-Family	1	0.187	30.00	1.42	31.42
043-211-050	01	Single-Family	1	0.178	30.00	1.42	31.42
043-211-060	01	Single-Family	1	0.163	30.00	1.42	31.42
043-211-070	01	Single-Family	1	0.326	30.00	1.42	31.42
043-211-080	01	Single-Family	1	0.126	30.00	1.42	31.42
043-211-090	01	Single-Family	1	0.107	30.00	1.42	31.42
043-211-100	01	Single-Family	1	0.1	30.00	1.42	31.42
043-211-110	01	Single-Family	1	0.171	30.00	1.42	31.42
043-211-120	01	Single-Family	1	0.168	30.00	1.42	31.42
043-211-130	01	Single-Family	1	0.115	30.00	1.42	31.42

City of Belmont
NPDES Charges
Fiscal Year 2026/27

APN	County Use Code	Category	Dwelling Units	Acres	NPDES Charge	County Collection Fee	Total Charge
043-211-140	01	Single-Family	1	0.108	30.00	1.42	31.42
043-211-150	01	Single-Family	1	0.124	30.00	1.42	31.42
043-211-160	01	Single-Family	1	0.132	30.00	1.42	31.42
043-211-170	01	Single-Family	1	0.147	30.00	1.42	31.42
043-211-210	01	Single-Family	1	0.143	30.00	1.42	31.42
043-211-220	01	Single-Family	1	0.143	30.00	1.42	31.42
043-211-230	01	Single-Family	1	0.189	30.00	1.42	31.42
043-211-240	00	Undeveloped	0	1.747	52.40	1.42	53.82
043-211-250	01	Single-Family	1	0.168	30.00	1.42	31.42
043-211-260	01	Single-Family	1	0.146	30.00	1.42	31.42
043-211-270	01	Single-Family	1	0.143	30.00	1.42	31.42
043-211-290	01A	Single-Family	1	0.15	30.00	1.42	31.42
043-211-300	01	Single-Family	1	0.153	30.00	1.42	31.42
043-212-020	01	Single-Family	1	0.197	30.00	1.42	31.42
043-212-030	01	Single-Family	1	0.16	30.00	1.42	31.42
043-212-040	01	Single-Family	1	0.161	30.00	1.42	31.42
043-212-050	01	Single-Family	1	0.16	30.00	1.42	31.42
043-221-010	01	Single-Family	1	0.148	30.00	1.42	31.42
043-221-020	01	Single-Family	1	0.378	30.00	1.42	31.42
043-221-030	01	Single-Family	1	0.485	30.00	1.42	31.42
043-221-040	01	Single-Family	1	0.248	30.00	1.42	31.42
043-221-050	01	Single-Family	1	0.141	30.00	1.42	31.42
043-221-060	01	Single-Family	1	0.144	30.00	1.42	31.42
043-221-070	01	Single-Family	1	0.237	30.00	1.42	31.42
043-221-080	01	Single-Family	1	0.254	30.00	1.42	31.42
043-221-090	01	Single-Family	1	0.284	30.00	1.42	31.42
043-221-100	01	Single-Family	1	0.196	30.00	1.42	31.42
043-221-110	01	Single-Family	1	0.178	30.00	1.42	31.42
043-221-120	01	Single-Family	1	0.121	30.00	1.42	31.42
043-221-130	01	Single-Family	1	0.133	30.00	1.42	31.42
043-221-140	01	Single-Family	1	0.177	30.00	1.42	31.42
043-221-150	01	Single-Family	1	0.162	30.00	1.42	31.42
043-221-160	01	Single-Family	1	0.149	30.00	1.42	31.42
043-221-170	01	Single-Family	1	0.143	30.00	1.42	31.42
043-221-180	01	Single-Family	1	0.143	30.00	1.42	31.42
043-221-190	01	Single-Family	1	0.271	30.00	1.42	31.42
043-221-200	01	Single-Family	1	0.139	30.00	1.42	31.42
043-221-210	00	Undeveloped	0	0.267	8.00	1.42	9.42
043-221-220	01	Single-Family	1	0.302	30.00	1.42	31.42
043-221-230	01	Single-Family	1	0.185	30.00	1.42	31.42
043-221-240	01	Single-Family	1	0.107	30.00	1.42	31.42
043-221-250	01	Single-Family	1	0.159	30.00	1.42	31.42
043-221-260	01	Single-Family	1	0.546	30.00	1.42	31.42
043-221-270	01	Single-Family	1	0.143	30.00	1.42	31.42
043-221-280	01	Single-Family	1	0.243	30.00	1.42	31.42
043-221-290	01	Single-Family	1	0.239	30.00	1.42	31.42
043-221-310	01	Single-Family	1	0.129	30.00	1.42	31.42
043-221-320	01	Single-Family	1	0.135	30.00	1.42	31.42
043-221-330	01	Single-Family	1	0.359	30.00	1.42	31.42
043-221-340	01	Single-Family	1	0.143	30.00	1.42	31.42
043-221-350	01	Single-Family	1	0.143	30.00	1.42	31.42
043-222-010	01	Single-Family	1	0.228	30.00	1.42	31.42

City of Belmont
NPDES Charges
Fiscal Year 2026/27

APN	County Use Code	Category	Dwelling Units	Acres	NPDES Charge	County Collection Fee	Total Charge
043-222-020	01	Single-Family	1	0.276	30.00	1.42	31.42
043-222-030	01	Single-Family	1	0.136	30.00	1.42	31.42
043-222-040	01	Single-Family	1	0.154	30.00	1.42	31.42
043-222-050	01	Single-Family	1	0.336	30.00	1.42	31.42
043-222-060	01	Single-Family	1	0.478	30.00	1.42	31.42
043-222-070	01	Single-Family	1	0.234	30.00	1.42	31.42
043-222-080	00	Undeveloped	0	0.171	5.12	1.42	6.54
043-222-090	00	Undeveloped	0	0.162	4.86	1.42	6.28
043-222-100	00	Undeveloped	0	0.145	4.34	1.42	5.76
043-222-110	00	Undeveloped	0	0.135	4.04	1.42	5.46
043-222-120	00	Undeveloped	0	0.165	4.94	1.42	6.36
043-222-240	01	Single-Family	1	0.278	30.00	1.42	31.42
043-222-270	01	Single-Family	1	0.26	30.00	1.42	31.42
043-222-290	01	Single-Family	1	0.118	30.00	1.42	31.42
043-222-330	01	Single-Family	1	0.282	30.00	1.42	31.42
043-222-340	01	Single-Family	1	0.221	30.00	1.42	31.42
043-222-350	00	Undeveloped	0	0.206	6.18	1.42	7.60
043-222-360	00	Undeveloped	0	0.241	7.22	1.42	8.64
043-222-370	01	Single-Family	1	0.2	30.00	1.42	31.42
043-222-380	01	Single-Family	1	0.213	30.00	1.42	31.42
043-222-390	01A	Single-Family	1	0.235	30.00	1.42	31.42
043-222-400	00	Undeveloped	0	0.234	7.02	1.42	8.44
043-222-410	01	Single-Family	1	0.216	30.00	1.42	31.42
043-222-420	01	Single-Family	1	0.149	30.00	1.42	31.42
043-222-430	01	Single-Family	1	0.125	30.00	1.42	31.42
043-222-440	01	Single-Family	1	0.114	30.00	1.42	31.42
043-222-580	00	Undeveloped	0	0.102	3.06	1.42	4.48
043-222-590	01	Single-Family	1	0.112	30.00	1.42	31.42
043-222-600	01	Single-Family	1	0.185	30.00	1.42	31.42
043-222-610	01	Single-Family	1	0.192	30.00	1.42	31.42
043-222-690	01	Single-Family	1	0.255	30.00	1.42	31.42
043-222-700	01	Single-Family	1	0.168	30.00	1.42	31.42
043-222-720	00	Undeveloped	0	0.95	28.50	1.42	29.92
043-222-730	00	Undeveloped	0	0.143	4.28	1.42	5.70
043-222-740	00	Undeveloped	0	0.135	4.04	1.42	5.46
043-222-750	00	Undeveloped	0	0.197	5.90	1.42	7.32
043-222-760	00	Undeveloped	0	0.15	4.50	1.42	5.92
043-231-010	00	Undeveloped	0	0.176	5.28	1.42	6.70
043-231-020	00	Undeveloped	0	0.305	9.14	1.42	10.56
043-231-030	01	Single-Family	1	0.236	30.00	1.42	31.42
043-231-040	01	Single-Family	1	0.323	30.00	1.42	31.42
043-231-050	01	Single-Family	1	0.219	30.00	1.42	31.42
043-231-060	01	Single-Family	1	0.265	30.00	1.42	31.42
043-231-070	00	Undeveloped	0	0.423	12.68	1.42	14.10
043-231-080	00	Undeveloped	0	0.197	5.90	1.42	7.32
043-231-090	01	Single-Family	1	0.125	30.00	1.42	31.42
043-231-100	01	Single-Family	1	0.165	30.00	1.42	31.42
043-231-110	01	Single-Family	1	0.165	30.00	1.42	31.42
043-231-120	01	Single-Family	1	0.141	30.00	1.42	31.42
043-231-130	01	Single-Family	1	0.207	30.00	1.42	31.42
043-231-140	01	Single-Family	1	0.14	30.00	1.42	31.42
043-231-150	01	Single-Family	1	0.206	30.00	1.42	31.42

City of Belmont
NPDES Charges
Fiscal Year 2026/27

APN	County Use Code	Category	Dwelling Units	Acres	NPDES Charge	County Collection Fee	Total Charge
043-232-010	01	Single-Family	1	0.141	30.00	1.42	31.42
043-232-020	01	Single-Family	1	0.107	30.00	1.42	31.42
043-232-040	01	Single-Family	1	0.104	30.00	1.42	31.42
043-232-080	00	Undeveloped	0	0.136	4.08	1.42	5.50
043-232-090	00	Undeveloped	0	0.13	3.90	1.42	5.32
043-232-120	00	Undeveloped	0	0.403	12.08	1.42	13.50
043-232-130	00	Undeveloped	0	0.233	6.98	1.42	8.40
043-232-140	00	Undeveloped	0	0.109	3.26	1.42	4.68
043-232-180	01	Single-Family	1	0.094	30.00	1.42	31.42
043-232-190	01	Single-Family	1	0.09	30.00	1.42	31.42
043-232-200	01	Single-Family	1	0.116	30.00	1.42	31.42
043-232-210	00	Undeveloped	0	0.12	3.60	1.42	5.02
043-232-230	01	Single-Family	1	0.137	30.00	1.42	31.42
043-232-260	01	Single-Family	1	0.117	30.00	1.42	31.42
043-232-270	00	Undeveloped	0	0.101	3.02	1.42	4.44
043-232-280	00	Undeveloped	0	0.102	3.06	1.42	4.48
043-232-290	00	Undeveloped	0	0.105	3.14	1.42	4.56
043-232-300	00	Undeveloped	0	0.094	2.82	1.42	4.24
043-232-310	01	Single-Family	1	0.227	30.00	1.42	31.42
043-233-020	01	Single-Family	1	0.332	30.00	1.42	31.42
043-233-030	01	Single-Family	1	0.379	30.00	1.42	31.42
043-233-040	01	Single-Family	1	0.229	30.00	1.42	31.42
043-233-050	01	Single-Family	1	0.121	30.00	1.42	31.42
043-233-060	01	Single-Family	1	0.161	30.00	1.42	31.42
043-233-070	01	Single-Family	1	0.111	30.00	1.42	31.42
043-233-080	01	Single-Family	1	0.111	30.00	1.42	31.42
043-233-090	01	Single-Family	1	0.222	30.00	1.42	31.42
043-233-100	01	Single-Family	1	0.111	30.00	1.42	31.42
043-233-110	01	Single-Family	1	0.111	30.00	1.42	31.42
043-233-120	01	Single-Family	1	0.148	30.00	1.42	31.42
043-233-130	01	Single-Family	1	0.135	30.00	1.42	31.42
043-233-140	01	Single-Family	1	0.109	30.00	1.42	31.42
043-233-150	01	Single-Family	1	0.104	30.00	1.42	31.42
043-233-160	01	Single-Family	1	0.121	30.00	1.42	31.42
043-233-170	01	Single-Family	1	0.22	30.00	1.42	31.42
043-233-180	01	Single-Family	1	0.223	30.00	1.42	31.42
043-233-200	01	Single-Family	1	0.134	30.00	1.42	31.42
043-233-210	01	Single-Family	1	0.148	30.00	1.42	31.42
043-233-220	01	Single-Family	1	0.216	30.00	1.42	31.42
043-233-230	01	Single-Family	1	0.294	30.00	1.42	31.42
043-233-240	01	Single-Family	1	0.721	30.00	1.42	31.42
043-233-250	01	Single-Family	1	0.672	30.00	1.42	31.42
043-233-260	01	Single-Family	1	0.176	30.00	1.42	31.42
043-233-270	01	Single-Family	1	0.142	30.00	1.42	31.42
043-233-280	01	Single-Family	1	0.167	30.00	1.42	31.42
043-233-290	01	Single-Family	1	0.212	30.00	1.42	31.42
043-233-300	01	Single-Family	1	0.28	30.00	1.42	31.42
043-233-310	01	Single-Family	1	0.16	30.00	1.42	31.42
043-233-330	01	Single-Family	1	0.294	30.00	1.42	31.42
043-233-340	01	Single-Family	1	0.269	30.00	1.42	31.42
043-233-350	01	Single-Family	1	0.12	30.00	1.42	31.42
043-233-360	01	Single-Family	1	0.113	30.00	1.42	31.42

City of Belmont
NPDES Charges
Fiscal Year 2026/27

APN	County Use Code	Category	Dwelling Units	Acres	NPDES Charge	County Collection Fee	Total Charge
043-234-010	01	Single-Family	1	0.11	30.00	1.42	31.42
043-234-020	01	Single-Family	1	0.108	30.00	1.42	31.42
043-234-030	01	Single-Family	1	0.11	30.00	1.42	31.42
043-234-040	01	Single-Family	1	0.125	30.00	1.42	31.42
043-234-050	01	Single-Family	1	0.135	30.00	1.42	31.42
043-234-060	01	Single-Family	1	0.114	30.00	1.42	31.42
043-234-070	01	Single-Family	1	0.114	30.00	1.42	31.42
043-234-080	01	Single-Family	1	0.114	30.00	1.42	31.42
043-234-090	01	Single-Family	1	0.114	30.00	1.42	31.42
043-234-100	01	Single-Family	1	0.13	30.00	1.42	31.42
043-234-110	01	Single-Family	1	0.114	30.00	1.42	31.42
043-234-120	01	Single-Family	1	0.114	30.00	1.42	31.42
043-234-140	00	Undeveloped	0	0.176	5.28	1.42	6.70
043-234-170	00	Undeveloped	0	0.133	3.98	1.42	5.40
043-234-210	00	Undeveloped	0	0.242	7.26	1.42	8.68
043-241-010	00	Undeveloped	0	0.231	6.92	1.42	8.34
043-241-020	00	Undeveloped	0	0.263	7.88	1.42	9.30
043-241-030	00	Undeveloped	0	0.22	6.60	1.42	8.02
043-241-040	01	Single-Family	1	0.359	30.00	1.42	31.42
043-241-050	00	Undeveloped	0	0.398	11.94	1.42	13.36
043-241-060	88	Undeveloped	0	0.522	15.66	1.42	17.08
043-242-010	00	Undeveloped	0	0.106	3.18	1.42	4.60
043-242-020	00	Undeveloped	0	0.114	3.42	1.42	4.84
043-242-040	00	Undeveloped	0	0.103	3.08	1.42	4.50
043-242-050	00	Undeveloped	0	0.12	3.60	1.42	5.02
043-242-090	00	Undeveloped	0	0.294	8.82	1.42	10.24
043-242-120	00	Undeveloped	0	0.457	13.70	1.42	15.12
043-242-130	00	Undeveloped	0	0.338	10.14	1.42	11.56
043-242-140	00	Undeveloped	0	0.379	11.36	1.42	12.78
043-242-190	00	Undeveloped	0	0.184	5.52	1.42	6.94
043-242-200	00	Undeveloped	0	0.097	2.90	1.42	4.32
043-242-210	00	Undeveloped	0	0.099	2.96	1.42	4.38
043-242-240	00	Undeveloped	0	0.561	16.82	1.42	18.24
043-242-250	00	Undeveloped	0	0.194	5.82	1.42	7.24
043-243-020	01	Single-Family	1	0.235	30.00	1.42	31.42
043-243-030	01	Single-Family	1	0.229	30.00	1.42	31.42
043-243-040	01	Single-Family	1	0.114	30.00	1.42	31.42
043-243-050	01	Single-Family	1	0.114	30.00	1.42	31.42
043-243-060	01	Single-Family	1	0.229	30.00	1.42	31.42
043-243-070	01	Single-Family	1	0.22	30.00	1.42	31.42
043-243-120	00	Undeveloped	0	0.224	6.72	1.42	8.14
043-243-160	00	Undeveloped	0	0.198	5.94	1.42	7.36
043-243-170	00	Undeveloped	0	0.172	5.16	1.42	6.58
043-243-180	00	Undeveloped	0	0.156	4.68	1.42	6.10
043-243-200	01	Single-Family	1	0.187	30.00	1.42	31.42
043-243-210	01	Single-Family	1	0.275	30.00	1.42	31.42
043-243-260	01	Single-Family	1	0.114	30.00	1.42	31.42
043-243-270	01	Single-Family	1	0.132	30.00	1.42	31.42
043-243-330	01	Single-Family	1	0.266	30.00	1.42	31.42
043-243-340	01	Single-Family	1	0.392	30.00	1.42	31.42
043-243-350	00	Undeveloped	0	0.43	12.90	1.42	14.32
043-243-360	00	Undeveloped	0	0.43	12.90	1.42	14.32

City of Belmont
NPDES Charges
Fiscal Year 2026/27

APN	County Use Code	Category	Dwelling Units	Acres	NPDES Charge	County Collection Fee	Total Charge
043-251-010	01	Single-Family	1	0.165	30.00	1.42	31.42
043-251-020	01	Single-Family	1	0.126	30.00	1.42	31.42
043-251-030	01	Single-Family	1	0.137	30.00	1.42	31.42
043-251-040	00	Single-Family	1	0.238	30.00	1.42	31.42
043-251-050	01	Single-Family	1	0.174	30.00	1.42	31.42
043-251-060	01	Single-Family	1	0.259	30.00	1.42	31.42
043-251-070	01	Single-Family	1	0.432	30.00	1.42	31.42
043-251-090	01	Single-Family	1	0.226	30.00	1.42	31.42
043-251-100	01	Single-Family	1	0.196	30.00	1.42	31.42
043-251-110	01	Single-Family	1	0.238	30.00	1.42	31.42
043-251-120	01	Single-Family	1	0.136	30.00	1.42	31.42
043-251-130	01	Single-Family	1	0.174	30.00	1.42	31.42
043-251-160	01	Single-Family	1	0.2	30.00	1.42	31.42
043-251-190	01	Single-Family	1	0.134	30.00	1.42	31.42
043-251-200	01	Single-Family	1	0.118	30.00	1.42	31.42
043-251-210	01A	Single-Family	1	0.158	30.00	1.42	31.42
043-251-220	01	Single-Family	1	0.298	30.00	1.42	31.42
043-251-230	01	Single-Family	1	0.15	30.00	1.42	31.42
043-251-240	01	Single-Family	1	0.157	30.00	1.42	31.42
043-251-250	01	Single-Family	1	0.164	30.00	1.42	31.42
043-251-270	01	Single-Family	1	0.184	30.00	1.42	31.42
043-251-280	01	Single-Family	1	0.183	30.00	1.42	31.42
043-251-290	01	Single-Family	1	0.183	30.00	1.42	31.42
043-251-300	01	Single-Family	1	0.183	30.00	1.42	31.42
043-251-310	01	Single-Family	1	0.183	30.00	1.42	31.42
043-251-330	01	Single-Family	1	0.266	30.00	1.42	31.42
043-251-360	01	Single-Family	1	0.199	30.00	1.42	31.42
043-251-370	01	Single-Family	1	0.211	30.00	1.42	31.42
043-251-410	01	Single-Family	1	0.139	30.00	1.42	31.42
043-251-430	01	Single-Family	1	0.349	30.00	1.42	31.42
043-251-440	01	Single-Family	1	0.254	30.00	1.42	31.42
043-251-460	01	Single-Family	1	0.282	30.00	1.42	31.42
043-252-040	01	Single-Family	1	0.16	30.00	1.42	31.42
043-252-060	01	Single-Family	1	0.114	30.00	1.42	31.42
043-252-070	01	Single-Family	1	0.114	30.00	1.42	31.42
043-252-080	01	Single-Family	1	0.114	30.00	1.42	31.42
043-252-090	01	Single-Family	1	0.196	30.00	1.42	31.42
043-252-100	01	Single-Family	1	0.122	30.00	1.42	31.42
043-252-110	01	Single-Family	1	0.114	30.00	1.42	31.42
043-252-120	01	Single-Family	1	0.114	30.00	1.42	31.42
043-252-130	01	Single-Family	1	0.135	30.00	1.42	31.42
043-252-140	01	Single-Family	1	0.155	30.00	1.42	31.42
043-252-150	01	Single-Family	1	0.151	30.00	1.42	31.42
043-252-160	01	Single-Family	1	0.121	30.00	1.42	31.42
043-252-170	01	Single-Family	1	0.115	30.00	1.42	31.42
043-252-180	01	Single-Family	1	0.187	30.00	1.42	31.42
043-252-190	01	Single-Family	1	0.106	30.00	1.42	31.42
043-252-200	01	Single-Family	1	0.228	30.00	1.42	31.42
043-252-210	01	Single-Family	1	0.183	30.00	1.42	31.42
043-252-220	01	Single-Family	1	0.129	30.00	1.42	31.42
043-252-250	01	Single-Family	1	0.13	30.00	1.42	31.42
043-252-260	01	Single-Family	1	0.135	30.00	1.42	31.42

City of Belmont
NPDES Charges
Fiscal Year 2026/27

APN	County Use Code	Category	Dwelling Units	Acres	NPDES Charge	County Collection Fee	Total Charge
043-252-270	01	Single-Family	1	0.177	30.00	1.42	31.42
043-252-320	01	Single-Family	1	0.313	30.00	1.42	31.42
043-252-330	01	Single-Family	1	0.21	30.00	1.42	31.42
043-252-370	01	Single-Family	1	0.151	30.00	1.42	31.42
043-252-380	01	Single-Family	1	0.247	30.00	1.42	31.42
043-253-010	01	Single-Family	1	0.15	30.00	1.42	31.42
043-253-020	01	Single-Family	1	0.14	30.00	1.42	31.42
043-253-030	01	Single-Family	1	0.305	30.00	1.42	31.42
043-253-040	01	Single-Family	1	0.14	30.00	1.42	31.42
043-253-050	01	Single-Family	1	0.121	30.00	1.42	31.42
043-253-060	01	Single-Family	1	0.109	30.00	1.42	31.42
043-253-070	01	Single-Family	1	0.151	30.00	1.42	31.42
043-253-090	01	Single-Family	1	0.132	30.00	1.42	31.42
043-253-100	01	Single-Family	1	0.132	30.00	1.42	31.42
043-261-010	01	Single-Family	1	0.345	30.00	1.42	31.42
043-261-020	01	Single-Family	1	0.137	30.00	1.42	31.42
043-261-030	01	Single-Family	1	0.137	30.00	1.42	31.42
043-261-040	01	Single-Family	1	0.16	30.00	1.42	31.42
043-261-050	01	Single-Family	1	0.129	30.00	1.42	31.42
043-261-060	01	Single-Family	1	0.198	30.00	1.42	31.42
043-261-070	01	Single-Family	1	0.175	30.00	1.42	31.42
043-262-010	01	Single-Family	1	0.188	30.00	1.42	31.42
043-262-020	01	Single-Family	1	0.178	30.00	1.42	31.42
043-262-030	01	Single-Family	1	0.167	30.00	1.42	31.42
043-262-040	01	Single-Family	1	0.199	30.00	1.42	31.42
043-262-050	01	Single-Family	1	0.237	30.00	1.42	31.42
043-262-070	01	Single-Family	1	0.16	30.00	1.42	31.42
043-262-080	01	Single-Family	1	0.137	30.00	1.42	31.42
043-262-090	01	Single-Family	1	0.137	30.00	1.42	31.42
043-262-100	01	Single-Family	1	0.137	30.00	1.42	31.42
043-262-110	01	Single-Family	1	0.137	30.00	1.42	31.42
043-262-120	01	Single-Family	1	0.152	30.00	1.42	31.42
043-262-130	01	Single-Family	1	0.165	30.00	1.42	31.42
043-262-140	01	Single-Family	1	0.127	30.00	1.42	31.42
043-262-150	01A	Single-Family	1	0.127	30.00	1.42	31.42
043-262-170	01	Single-Family	1	0.127	30.00	1.42	31.42
043-262-180	01	Single-Family	1	0.118	30.00	1.42	31.42
043-262-190	01	Single-Family	1	0.253	30.00	1.42	31.42
043-262-200	01	Single-Family	1	0.137	30.00	1.42	31.42
043-262-210	01	Single-Family	1	0.136	30.00	1.42	31.42
043-262-220	01	Single-Family	1	0.137	30.00	1.42	31.42
043-263-010	01	Single-Family	1	0.159	30.00	1.42	31.42
043-263-020	01	Single-Family	1	0.178	30.00	1.42	31.42
043-263-040	01	Single-Family	1	0.179	30.00	1.42	31.42
043-263-050	01	Single-Family	1	0.182	30.00	1.42	31.42
043-263-060	01	Single-Family	1	0.258	30.00	1.42	31.42
043-263-070	01	Single-Family	1	0.216	30.00	1.42	31.42
043-263-080	01	Single-Family	1	0.16	30.00	1.42	31.42
043-263-090	01	Single-Family	1	0.152	30.00	1.42	31.42
043-263-100	01	Single-Family	1	0.145	30.00	1.42	31.42
043-263-110	01	Single-Family	1	0.137	30.00	1.42	31.42
043-263-120	01	Single-Family	1	0.13	30.00	1.42	31.42

City of Belmont
NPDES Charges
Fiscal Year 2026/27

APN	County Use Code	Category	Dwelling Units	Acres	NPDES Charge	County Collection Fee	Total Charge
043-263-130	01	Single-Family	1	0.131	30.00	1.42	31.42
043-263-140	01	Single-Family	1	0.136	30.00	1.42	31.42
043-263-150	01	Single-Family	1	0.262	30.00	1.42	31.42
043-263-160	01	Single-Family	1	0.154	30.00	1.42	31.42
043-263-170	01	Single-Family	1	0.15	30.00	1.42	31.42
043-263-180	01	Single-Family	1	0.17	30.00	1.42	31.42
043-263-190	01	Single-Family	1	0.159	30.00	1.42	31.42
043-263-200	01A	Single-Family	1	0.155	30.00	1.42	31.42
043-263-210	01	Single-Family	1	0.15	30.00	1.42	31.42
043-263-220	01	Single-Family	1	0.126	30.00	1.42	31.42
043-263-230	01	Single-Family	1	0.154	30.00	1.42	31.42
043-263-240	01	Single-Family	1	0.138	30.00	1.42	31.42
043-263-250	01	Single-Family	1	0.141	30.00	1.42	31.42
043-263-260	01	Single-Family	1	0.187	30.00	1.42	31.42
043-263-270	01A	Single-Family	1	0.182	30.00	1.42	31.42
043-263-280	01	Single-Family	1	0.139	30.00	1.42	31.42
043-263-290	01	Single-Family	1	0.157	30.00	1.42	31.42
043-263-300	01	Single-Family	1	0.161	30.00	1.42	31.42
043-263-310	01	Single-Family	1	0.172	30.00	1.42	31.42
043-263-320	01	Single-Family	1	0.178	30.00	1.42	31.42
043-263-330	01	Single-Family	1	0.152	30.00	1.42	31.42
043-263-340	01	Single-Family	1	0.171	30.00	1.42	31.42
043-263-350	01	Single-Family	1	0.152	30.00	1.42	31.42
043-263-360	01	Single-Family	1	0.184	30.00	1.42	31.42
043-271-010	01	Single-Family	1	0.158	30.00	1.42	31.42
043-271-020	01	Single-Family	1	0.298	30.00	1.42	31.42
043-271-030	01	Single-Family	1	0.184	30.00	1.42	31.42
043-271-040	01	Single-Family	1	0.175	30.00	1.42	31.42
043-271-060	01	Single-Family	1	0.209	30.00	1.42	31.42
043-271-070	01	Single-Family	1	0.224	30.00	1.42	31.42
043-271-080	01	Single-Family	1	0.258	30.00	1.42	31.42
043-271-090	01	Single-Family	1	0.19	30.00	1.42	31.42
043-271-100	01	Single-Family	1	0.182	30.00	1.42	31.42
043-272-020	01	Single-Family	1	0.164	30.00	1.42	31.42
043-272-030	01	Single-Family	1	0.175	30.00	1.42	31.42
043-272-040	01	Single-Family	1	0.209	30.00	1.42	31.42
043-272-050	01	Single-Family	1	0.204	30.00	1.42	31.42
043-272-060	01	Single-Family	1	0.214	30.00	1.42	31.42
043-272-070	01	Single-Family	1	0.249	30.00	1.42	31.42
043-272-080	01	Single-Family	1	0.125	30.00	1.42	31.42
043-272-090	01	Single-Family	1	0.125	30.00	1.42	31.42
043-272-100	01	Single-Family	1	0.159	30.00	1.42	31.42
043-272-110	01	Single-Family	1	0.173	30.00	1.42	31.42
043-272-120	01	Single-Family	1	0.189	30.00	1.42	31.42
043-272-130	01	Single-Family	1	0.26	30.00	1.42	31.42
043-272-140	01	Single-Family	1	0.126	30.00	1.42	31.42
043-272-150	01	Single-Family	1	0.131	30.00	1.42	31.42
043-272-160	01	Single-Family	1	0.125	30.00	1.42	31.42
043-272-170	01	Single-Family	1	0.126	30.00	1.42	31.42
043-272-180	01	Single-Family	1	0.126	30.00	1.42	31.42
043-272-190	01	Single-Family	1	0.16	30.00	1.42	31.42
043-272-200	01	Single-Family	1	0.237	30.00	1.42	31.42

City of Belmont
NPDES Charges
Fiscal Year 2026/27

APN	County Use Code	Category	Dwelling Units	Acres	NPDES Charge	County Collection Fee	Total Charge
043-272-210	01	Single-Family	1	0.169	30.00	1.42	31.42
043-272-220	01	Single-Family	1	0.144	30.00	1.42	31.42
043-272-230	01	Single-Family	1	0.124	30.00	1.42	31.42
043-272-240	01	Single-Family	1	0.13	30.00	1.42	31.42
043-272-250	01	Single-Family	1	0.172	30.00	1.42	31.42
043-272-260	01	Single-Family	1	0.164	30.00	1.42	31.42
043-272-270	01	Single-Family	1	0.265	30.00	1.42	31.42
043-272-290	01	Single-Family	1	0.181	30.00	1.42	31.42
043-272-300	01	Single-Family	1	0.168	30.00	1.42	31.42
043-272-310	01A	Single-Family	1	0.226	30.00	1.42	31.42
043-272-330	01	Single-Family	1	0.119	30.00	1.42	31.42
043-272-350	01	Single-Family	1	0.156	30.00	1.42	31.42
043-272-360	01	Single-Family	1	0.256	30.00	1.42	31.42
043-272-370	01	Single-Family	1	0.125	30.00	1.42	31.42
043-272-380	01	Single-Family	1	0.143	30.00	1.42	31.42
043-272-390	01	Single-Family	1	0.125	30.00	1.42	31.42
043-272-400	84	Undeveloped	0	0.395	11.84	1.42	13.26
043-273-010	01	Single-Family	1	0.154	30.00	1.42	31.42
043-273-020	01	Single-Family	1	0.147	30.00	1.42	31.42
043-273-040	01	Single-Family	1	0.167	30.00	1.42	31.42
043-273-050	01	Single-Family	1	0.17	30.00	1.42	31.42
043-273-060	01	Single-Family	1	0.271	30.00	1.42	31.42
043-273-070	01	Single-Family	1	0.139	30.00	1.42	31.42
043-273-080	01	Single-Family	1	0.238	30.00	1.42	31.42
043-273-090	01	Single-Family	1	0.177	30.00	1.42	31.42
043-273-100	01	Single-Family	1	0.163	30.00	1.42	31.42
043-273-110	01	Single-Family	1	0.2	30.00	1.42	31.42
043-273-120	01	Single-Family	1	0.142	30.00	1.42	31.42
043-273-130	01	Single-Family	1	0.209	30.00	1.42	31.42
043-273-140	01	Single-Family	1	0.214	30.00	1.42	31.42
043-273-150	01	Single-Family	1	0.138	30.00	1.42	31.42
043-273-160	01	Single-Family	1	0.147	30.00	1.42	31.42
043-273-170	01	Single-Family	1	0.136	30.00	1.42	31.42
043-273-220	01	Single-Family	1	0.117	30.00	1.42	31.42
043-273-230	01	Single-Family	1	0.125	30.00	1.42	31.42
043-273-240	01	Single-Family	1	0.162	30.00	1.42	31.42
043-273-250	01	Single-Family	1	0.212	30.00	1.42	31.42
043-273-260	01	Single-Family	1	0.153	30.00	1.42	31.42
043-273-270	01	Single-Family	1	0.159	30.00	1.42	31.42
043-273-280	01	Single-Family	1	0.207	30.00	1.42	31.42
043-273-290	01	Single-Family	1	0.163	30.00	1.42	31.42
043-273-300	01	Single-Family	1	0.154	30.00	1.42	31.42
043-273-310	01	Single-Family	1	0.154	30.00	1.42	31.42
043-273-320	01	Single-Family	1	0.154	30.00	1.42	31.42
043-273-330	01	Single-Family	1	0.154	30.00	1.42	31.42
043-273-340	01	Single-Family	1	0.154	30.00	1.42	31.42
043-273-350	01	Single-Family	1	0.282	30.00	1.42	31.42
043-273-360	01	Single-Family	1	0.152	30.00	1.42	31.42
043-273-380	01	Single-Family	1	0.291	30.00	1.42	31.42
043-273-390	01	Single-Family	1	0.138	30.00	1.42	31.42
043-273-410	01	Single-Family	1	0.121	30.00	1.42	31.42
043-273-430	01	Single-Family	1	0.114	30.00	1.42	31.42

City of Belmont
NPDES Charges
Fiscal Year 2026/27

APN	County Use Code	Category	Dwelling Units	Acres	NPDES Charge	County Collection Fee	Total Charge
043-273-450	01	Single-Family	1	0.124	30.00	1.42	31.42
043-273-460	01	Single-Family	1	0.111	30.00	1.42	31.42
043-273-470	01	Single-Family	1	0.153	30.00	1.42	31.42
043-273-480	01	Single-Family	1	0.16	30.00	1.42	31.42
043-273-490	01	Single-Family	1	0.21	30.00	1.42	31.42
043-273-510	01	Single-Family	1	0.128	30.00	1.42	31.42
043-273-520	00	Undeveloped	0	0.147	4.40	1.42	5.82
043-273-530	00	Undeveloped	0	0.153	4.58	1.42	6.00
043-274-010	01A	Single-Family	1	0.49	30.00	1.42	31.42
043-274-020	01	Single-Family	1	0.147	30.00	1.42	31.42
043-274-030	01	Single-Family	1	0.149	30.00	1.42	31.42
043-274-040	01	Single-Family	1	0.159	30.00	1.42	31.42
043-274-050	01	Single-Family	1	0.116	30.00	1.42	31.42
043-274-060	01	Single-Family	1	0.121	30.00	1.42	31.42
043-274-070	01	Single-Family	1	0.127	30.00	1.42	31.42
043-274-080	01	Single-Family	1	0.159	30.00	1.42	31.42
043-274-090	01	Single-Family	1	0.165	30.00	1.42	31.42
043-274-100	01	Single-Family	1	0.145	30.00	1.42	31.42
043-274-110	01	Single-Family	1	0.126	30.00	1.42	31.42
043-274-120	01	Single-Family	1	0.179	30.00	1.42	31.42
043-274-130	01	Single-Family	1	0.102	30.00	1.42	31.42
043-274-140	01	Single-Family	1	0.126	30.00	1.42	31.42
043-274-150	01	Single-Family	1	0.134	30.00	1.42	31.42
043-274-160	01	Single-Family	1	0.125	30.00	1.42	31.42
043-274-190	01	Single-Family	1	0.252	30.00	1.42	31.42
043-274-210	01	Single-Family	1	0.141	30.00	1.42	31.42
043-274-220	00	Undeveloped	0	0.131	3.92	1.42	5.34
043-275-010	01	Single-Family	1	0.201	30.00	1.42	31.42
043-275-020	01	Single-Family	1	0.135	30.00	1.42	31.42
043-275-030	01	Single-Family	1	0.128	30.00	1.42	31.42
043-275-040	01	Single-Family	1	0.103	30.00	1.42	31.42
043-275-050	00	Undeveloped	0	0.011	0.32	1.42	1.74
043-275-060	01	Single-Family	1	0.114	30.00	1.42	31.42
043-275-070	01	Single-Family	1	0.132	30.00	1.42	31.42
043-275-080	01	Single-Family	1	0.132	30.00	1.42	31.42
043-275-090	01	Single-Family	1	0.123	30.00	1.42	31.42
043-275-100	01	Single-Family	1	0.137	30.00	1.42	31.42
043-275-110	01	Single-Family	1	0.123	30.00	1.42	31.42
043-275-120	01	Single-Family	1	0.137	30.00	1.42	31.42
043-275-130	01	Single-Family	1	0.151	30.00	1.42	31.42
043-275-140	01	Single-Family	1	0.174	30.00	1.42	31.42
043-275-170	01	Single-Family	1	0.12	30.00	1.42	31.42
043-275-180	01	Single-Family	1	0.109	30.00	1.42	31.42
043-275-190	01	Single-Family	1	0.107	30.00	1.42	31.42
043-275-230	01	Single-Family	1	0.139	30.00	1.42	31.42
043-275-240	01	Single-Family	1	0.128	30.00	1.42	31.42
043-275-250	01	Single-Family	1	0.161	30.00	1.42	31.42
043-275-260	01	Single-Family	1	0.115	30.00	1.42	31.42
043-275-270	01	Single-Family	1	0.104	30.00	1.42	31.42
043-275-280	01	Single-Family	1	0.127	30.00	1.42	31.42
043-275-290	01	Single-Family	1	0.133	30.00	1.42	31.42
043-275-310	01	Single-Family	1	0.111	30.00	1.42	31.42

City of Belmont
NPDES Charges
Fiscal Year 2026/27

APN	County Use Code	Category	Dwelling Units	Acres	NPDES Charge	County Collection Fee	Total Charge
043-275-320	01	Single-Family	1	0.221	30.00	1.42	31.42
043-275-330	01	Single-Family	1	0.12	30.00	1.42	31.42
043-275-340	01	Single-Family	1	0.131	30.00	1.42	31.42
043-275-350	01	Single-Family	1	0.139	30.00	1.42	31.42
043-275-360	01	Single-Family	1	0.288	30.00	1.42	31.42
043-281-010	01	Single-Family	1	0.153	30.00	1.42	31.42
043-281-020	01	Single-Family	1	0.143	30.00	1.42	31.42
043-281-030	01A	Single-Family	1	0.156	30.00	1.42	31.42
043-281-040	01	Single-Family	1	0.126	30.00	1.42	31.42
043-281-050	01	Single-Family	1	0.146	30.00	1.42	31.42
043-281-060	01	Single-Family	1	0.144	30.00	1.42	31.42
043-281-070	01	Single-Family	1	0.149	30.00	1.42	31.42
043-281-080	01	Single-Family	1	0.147	30.00	1.42	31.42
043-281-090	01	Single-Family	1	0.142	30.00	1.42	31.42
043-281-100	01	Single-Family	1	0.202	30.00	1.42	31.42
043-281-120	01	Single-Family	1	0.127	30.00	1.42	31.42
043-281-130	01	Single-Family	1	0.127	30.00	1.42	31.42
043-281-140	01	Single-Family	1	0.127	30.00	1.42	31.42
043-281-150	01	Single-Family	1	0.146	30.00	1.42	31.42
043-281-160	01	Single-Family	1	0.123	30.00	1.42	31.42
043-281-170	01	Single-Family	1	0.165	30.00	1.42	31.42
043-281-180	01	Single-Family	1	0.174	30.00	1.42	31.42
043-281-190	01	Single-Family	1	0.205	30.00	1.42	31.42
043-281-200	01	Single-Family	1	0.191	30.00	1.42	31.42
043-281-210	01	Single-Family	1	0.196	30.00	1.42	31.42
043-281-220	01	Single-Family	1	0.183	30.00	1.42	31.42
043-281-230	01	Single-Family	1	0.142	30.00	1.42	31.42
043-281-240	01	Single-Family	1	0.248	30.00	1.42	31.42
043-281-250	01	Single-Family	1	0.197	30.00	1.42	31.42
043-281-260	01	Single-Family	1	0.162	30.00	1.42	31.42
043-281-270	01	Single-Family	1	0.131	30.00	1.42	31.42
043-281-280	01	Single-Family	1	0.149	30.00	1.42	31.42
043-281-290	01	Single-Family	1	0.135	30.00	1.42	31.42
043-281-300	01	Single-Family	1	0.139	30.00	1.42	31.42
043-281-310	01	Single-Family	1	0.144	30.00	1.42	31.42
043-281-320	01	Single-Family	1	0.148	30.00	1.42	31.42
043-281-330	01	Single-Family	1	0.161	30.00	1.42	31.42
043-281-360	01	Single-Family	1	0.191	30.00	1.42	31.42
043-282-010	01	Single-Family	1	0.117	30.00	1.42	31.42
043-282-040	01	Single-Family	1	0.124	30.00	1.42	31.42
043-282-050	01	Single-Family	1	0.122	30.00	1.42	31.42
043-282-060	01	Single-Family	1	0.121	30.00	1.42	31.42
043-282-070	01	Single-Family	1	0.124	30.00	1.42	31.42
043-282-080	01	Single-Family	1	0.147	30.00	1.42	31.42
043-282-090	01	Single-Family	1	0.114	30.00	1.42	31.42
043-282-100	01	Single-Family	1	0.133	30.00	1.42	31.42
043-282-120	01	Single-Family	1	0.122	30.00	1.42	31.42
043-282-130	01	Single-Family	1	0.139	30.00	1.42	31.42
043-282-140	01	Single-Family	1	0.114	30.00	1.42	31.42
043-282-150	01	Single-Family	1	0.114	30.00	1.42	31.42
043-282-160	01	Single-Family	1	0.114	30.00	1.42	31.42
043-282-170	01	Single-Family	1	0.12	30.00	1.42	31.42

City of Belmont
NPDES Charges
Fiscal Year 2026/27

APN	County Use Code	Category	Dwelling Units	Acres	NPDES Charge	County Collection Fee	Total Charge
043-282-180	01	Single-Family	1	0.122	30.00	1.42	31.42
043-282-190	01	Single-Family	1	0.118	30.00	1.42	31.42
043-282-200	01	Single-Family	1	0.121	30.00	1.42	31.42
043-290-010	01	Single-Family	1	0.12	30.00	1.42	31.42
043-290-020	01	Single-Family	1	0.29	30.00	1.42	31.42
043-290-030	01	Single-Family	1	0.145	30.00	1.42	31.42
043-290-040	01	Single-Family	1	0.114	30.00	1.42	31.42
043-290-050	01	Single-Family	1	0.114	30.00	1.42	31.42
043-290-060	01	Single-Family	1	0.232	30.00	1.42	31.42
043-290-070	01	Single-Family	1	0.156	30.00	1.42	31.42
043-290-080	01	Single-Family	1	0.191	30.00	1.42	31.42
043-290-090	01	Single-Family	1	0.174	30.00	1.42	31.42
043-290-100	01	Single-Family	1	0.157	30.00	1.42	31.42
043-290-110	01	Single-Family	1	0.14	30.00	1.42	31.42
043-290-120	01	Single-Family	1	0.123	30.00	1.42	31.42
043-290-130	01	Single-Family	1	0.251	30.00	1.42	31.42
043-290-150	01	Single-Family	1	0.205	30.00	1.42	31.42
043-290-160	01	Single-Family	1	0.203	30.00	1.42	31.42
043-290-170	01	Single-Family	1	0.138	30.00	1.42	31.42
043-290-180	01	Single-Family	1	0.205	30.00	1.42	31.42
043-290-190	01	Single-Family	1	0.126	30.00	1.42	31.42
043-290-200	01	Single-Family	1	0.126	30.00	1.42	31.42
043-290-210	01	Single-Family	1	0.126	30.00	1.42	31.42
043-290-220	01	Single-Family	1	0.126	30.00	1.42	31.42
043-290-230	01	Single-Family	1	0.126	30.00	1.42	31.42
043-290-240	01	Single-Family	1	0.124	30.00	1.42	31.42
043-290-250	01	Single-Family	1	0.129	30.00	1.42	31.42
043-290-260	01	Single-Family	1	0.114	30.00	1.42	31.42
043-290-300	01	Single-Family	1	0.15	30.00	1.42	31.42
043-290-310	01	Single-Family	1	0.127	30.00	1.42	31.42
043-290-320	01	Single-Family	1	0.17	30.00	1.42	31.42
043-290-330	01	Single-Family	1	0.154	30.00	1.42	31.42
043-290-340	01	Single-Family	1	0.154	30.00	1.42	31.42
043-290-350	01	Single-Family	1	0.161	30.00	1.42	31.42
043-290-360	01	Single-Family	1	0.172	30.00	1.42	31.42
043-290-370	01	Single-Family	1	0.126	30.00	1.42	31.42
043-290-380	01	Single-Family	1	0.167	30.00	1.42	31.42
043-290-390	01	Single-Family	1	0.126	30.00	1.42	31.42
043-290-400	01	Single-Family	1	0.137	30.00	1.42	31.42
043-290-420	01	Single-Family	1	0.114	30.00	1.42	31.42
043-290-430	01	Single-Family	1	0.114	30.00	1.42	31.42
043-290-440	01	Single-Family	1	0.229	30.00	1.42	31.42
043-290-450	01	Single-Family	1	0.229	30.00	1.42	31.42
043-290-460	01	Single-Family	1	0.114	30.00	1.42	31.42
043-290-470	01	Single-Family	1	0.121	30.00	1.42	31.42
043-290-480	01A	Single-Family	1	0.126	30.00	1.42	31.42
043-290-490	01	Single-Family	1	0.13	30.00	1.42	31.42
043-290-500	01	Single-Family	1	0.165	30.00	1.42	31.42
043-290-510	01	Single-Family	1	0.151	30.00	1.42	31.42
043-290-520	01	Single-Family	1	0.165	30.00	1.42	31.42
043-290-530	01	Single-Family	1	0.169	30.00	1.42	31.42
043-290-540	01	Single-Family	1	0.134	30.00	1.42	31.42

City of Belmont
NPDES Charges
Fiscal Year 2026/27

APN	County Use Code	Category	Dwelling Units	Acres	NPDES Charge	County Collection Fee	Total Charge
043-290-550	01	Single-Family	1	0.133	30.00	1.42	31.42
043-290-560	01	Single-Family	1	0.123	30.00	1.42	31.42
043-290-570	01	Single-Family	1	0.129	30.00	1.42	31.42
043-290-580	01	Single-Family	1	0.167	30.00	1.42	31.42
043-290-590	01	Single-Family	1	0.131	30.00	1.42	31.42
043-290-600	01	Single-Family	1	0.135	30.00	1.42	31.42
043-290-620	29	Institutional	0	2.622	78.66	1.42	80.08
043-290-630	69	Institutional	0	2.687	80.60	1.42	82.02
043-290-640	72	Institutional	0	4.64	139.20	1.42	140.62
043-301-010	01	Single-Family	1	0.31	30.00	1.42	31.42
043-301-020	01	Single-Family	1	0.121	30.00	1.42	31.42
043-301-030	01	Single-Family	1	0.23	30.00	1.42	31.42
043-301-040	01	Single-Family	1	0.109	30.00	1.42	31.42
043-301-050	01	Single-Family	1	0.105	30.00	1.42	31.42
043-301-060	01	Single-Family	1	0.102	30.00	1.42	31.42
043-301-070	01	Single-Family	1	0.146	30.00	1.42	31.42
043-301-080	01	Single-Family	1	0.108	30.00	1.42	31.42
043-301-090	01	Single-Family	1	0.151	30.00	1.42	31.42
043-301-100	01	Single-Family	1	0.109	30.00	1.42	31.42
043-301-110	01	Single-Family	1	0.109	30.00	1.42	31.42
043-301-120	01	Single-Family	1	0.161	30.00	1.42	31.42
043-301-130	01	Single-Family	1	0.235	30.00	1.42	31.42
043-301-140	01	Single-Family	1	0.139	30.00	1.42	31.42
043-301-150	01	Single-Family	1	0.173	30.00	1.42	31.42
043-301-160	01	Single-Family	1	0.14	30.00	1.42	31.42
043-301-170	00	Undeveloped	0	0.298	8.94	1.42	10.36
043-301-180	00	Undeveloped	0	0.197	5.90	1.42	7.32
043-301-190	01	Single-Family	1	0.123	30.00	1.42	31.42
043-301-200	01	Single-Family	1	0.107	30.00	1.42	31.42
043-301-210	01	Single-Family	1	0.112	30.00	1.42	31.42
043-301-220	01	Single-Family	1	0.12	30.00	1.42	31.42
043-301-230	01	Single-Family	1	0.113	30.00	1.42	31.42
043-301-240	01	Single-Family	1	0.11	30.00	1.42	31.42
043-301-250	01	Single-Family	1	0.113	30.00	1.42	31.42
043-301-260	01	Single-Family	1	0.115	30.00	1.42	31.42
043-301-280	01	Single-Family	1	0.123	30.00	1.42	31.42
043-301-290	01	Single-Family	1	0.122	30.00	1.42	31.42
043-301-300	01	Single-Family	1	0.127	30.00	1.42	31.42
043-301-310	01	Single-Family	1	0.128	30.00	1.42	31.42
043-301-320	01	Single-Family	1	0.135	30.00	1.42	31.42
043-301-330	01	Single-Family	1	0.118	30.00	1.42	31.42
043-301-340	01	Single-Family	1	0.12	30.00	1.42	31.42
043-302-010	01	Single-Family	1	0.114	30.00	1.42	31.42
043-302-020	01	Single-Family	1	0.166	30.00	1.42	31.42
043-302-040	01	Single-Family	1	0.221	30.00	1.42	31.42
043-302-050	01	Single-Family	1	0.161	30.00	1.42	31.42
043-302-070	01	Single-Family	1	0.114	30.00	1.42	31.42
043-302-080	01	Single-Family	1	0.15	30.00	1.42	31.42
043-302-090	01	Single-Family	1	0.189	30.00	1.42	31.42
043-302-100	01	Single-Family	1	0.179	30.00	1.42	31.42
043-302-110	01	Single-Family	1	0.195	30.00	1.42	31.42
043-302-120	01	Single-Family	1	0.393	30.00	1.42	31.42

City of Belmont
NPDES Charges
Fiscal Year 2026/27

APN	County Use Code	Category	Dwelling Units	Acres	NPDES Charge	County Collection Fee	Total Charge
043-302-170	01	Single-Family	1	0.131	30.00	1.42	31.42
043-302-180	01	Single-Family	1	0.159	30.00	1.42	31.42
043-302-190	01	Single-Family	1	0.245	30.00	1.42	31.42
043-302-230	00	Undeveloped	0	0.128	3.84	1.42	5.26
043-302-240	01	Single-Family	1	0.171	30.00	1.42	31.42
043-302-260	01	Single-Family	1	0.158	30.00	1.42	31.42
043-302-270	01	Single-Family	1	0.114	30.00	1.42	31.42
043-302-280	01	Single-Family	1	0.114	30.00	1.42	31.42
043-302-290	01	Single-Family	1	0.114	30.00	1.42	31.42
043-302-310	01	Single-Family	1	0.341	30.00	1.42	31.42
043-302-340	01	Single-Family	1	0.115	30.00	1.42	31.42
043-302-350	01	Single-Family	1	0.114	30.00	1.42	31.42
043-302-360	01	Single-Family	1	0.459	30.00	1.42	31.42
043-302-370	01	Single-Family	1	0.332	30.00	1.42	31.42
043-302-410	01	Single-Family	1	0.156	30.00	1.42	31.42
043-302-420	01	Single-Family	1	0.148	30.00	1.42	31.42
043-302-430	01	Single-Family	1	0.159	30.00	1.42	31.42
043-302-440	01	Single-Family	1	0.135	30.00	1.42	31.42
043-302-480	01	Single-Family	1	0.261	30.00	1.42	31.42
043-302-510	01	Single-Family	1	0.399	30.00	1.42	31.42
043-302-520	01	Single-Family	1	0.24	30.00	1.42	31.42
043-311-010	01	Single-Family	1	0.102	30.00	1.42	31.42
043-311-020	01	Single-Family	1	0.129	30.00	1.42	31.42
043-311-030	01	Single-Family	1	0.136	30.00	1.42	31.42
043-311-040	01	Single-Family	1	0.139	30.00	1.42	31.42
043-311-070	01	Single-Family	1	0.132	30.00	1.42	31.42
043-311-080	01	Single-Family	1	0.137	30.00	1.42	31.42
043-311-090	01	Single-Family	1	0.171	30.00	1.42	31.42
043-311-100	01	Single-Family	1	0.215	30.00	1.42	31.42
043-311-110	01	Single-Family	1	0.206	30.00	1.42	31.42
043-311-120	01	Single-Family	1	0.213	30.00	1.42	31.42
043-311-130	01	Single-Family	1	0.228	30.00	1.42	31.42
043-311-140	01	Single-Family	1	0.178	30.00	1.42	31.42
043-311-150	01	Single-Family	1	0.156	30.00	1.42	31.42
043-311-160	01	Single-Family	1	0.195	30.00	1.42	31.42
043-311-170	01	Single-Family	1	0.234	30.00	1.42	31.42
043-311-200	01	Single-Family	1	0.173	30.00	1.42	31.42
043-311-210	01	Single-Family	1	0.164	30.00	1.42	31.42
043-311-240	01A	Single-Family	1	0.174	30.00	1.42	31.42
043-311-250	01	Single-Family	1	0.154	30.00	1.42	31.42
043-311-260	01	Single-Family	1	0.152	30.00	1.42	31.42
043-311-270	01	Single-Family	1	0.188	30.00	1.42	31.42
043-311-280	01	Single-Family	1	0.245	30.00	1.42	31.42
043-311-290	01	Single-Family	1	0.411	30.00	1.42	31.42
043-311-300	01	Single-Family	1	0.254	30.00	1.42	31.42
043-311-310	01	Single-Family	1	0.264	30.00	1.42	31.42
043-311-320	01	Single-Family	1	0.194	30.00	1.42	31.42
043-311-330	01	Single-Family	1	0.183	30.00	1.42	31.42
043-311-340	01	Single-Family	1	0.194	30.00	1.42	31.42
043-311-350	01	Single-Family	1	0.164	30.00	1.42	31.42
043-311-360	01	Single-Family	1	0.252	30.00	1.42	31.42
043-311-370	01	Single-Family	1	0.183	30.00	1.42	31.42

City of Belmont
NPDES Charges
Fiscal Year 2026/27

APN	County Use Code	Category	Dwelling Units	Acres	NPDES Charge	County Collection Fee	Total Charge
043-311-380	01	Single-Family	1	0.183	30.00	1.42	31.42
043-311-390	01	Single-Family	1	0.393	30.00	1.42	31.42
043-311-400	01	Single-Family	1	0.181	30.00	1.42	31.42
043-311-410	01	Single-Family	1	0.165	30.00	1.42	31.42
043-311-420	01	Single-Family	1	0.165	30.00	1.42	31.42
043-311-440	01	Single-Family	1	0.144	30.00	1.42	31.42
043-311-470	01	Single-Family	1	0.19	30.00	1.42	31.42
043-311-480	01	Single-Family	1	0.174	30.00	1.42	31.42
043-311-490	01	Single-Family	1	0.169	30.00	1.42	31.42
043-311-500	01	Single-Family	1	0.283	30.00	1.42	31.42
043-311-510	01	Single-Family	1	0.148	30.00	1.42	31.42
043-311-590	01	Single-Family	1	0.17	30.00	1.42	31.42
043-311-630	01	Single-Family	1	0.142	30.00	1.42	31.42
043-311-640	01	Single-Family	1	0.165	30.00	1.42	31.42
043-311-700	01	Single-Family	1	0.326	30.00	1.42	31.42
043-311-710	01	Single-Family	1	0.411	30.00	1.42	31.42
043-311-720	01	Single-Family	1	0.398	30.00	1.42	31.42
043-311-730	01	Single-Family	1	0.385	30.00	1.42	31.42
043-311-740	01	Single-Family	1	0.305	30.00	1.42	31.42
043-311-750	01	Single-Family	1	0.17	30.00	1.42	31.42
043-311-760	01	Single-Family	1	0.164	30.00	1.42	31.42
043-311-770	01	Single-Family	1	0.164	30.00	1.42	31.42
043-311-780	01	Single-Family	1	0.164	30.00	1.42	31.42
043-311-840	01	Single-Family	1	0.296	30.00	1.42	31.42
043-311-850	01	Single-Family	1	0.178	30.00	1.42	31.42
043-311-860	01	Single-Family	1	0.175	30.00	1.42	31.42
043-312-040	01	Single-Family	1	0.19	30.00	1.42	31.42
043-312-050	01	Single-Family	1	0.154	30.00	1.42	31.42
043-312-080	01	Single-Family	1	0.152	30.00	1.42	31.42
043-312-090	01	Single-Family	1	0.259	30.00	1.42	31.42
043-312-100	01	Single-Family	1	0.178	30.00	1.42	31.42
043-312-110	01	Single-Family	1	0.172	30.00	1.42	31.42
043-312-140	01	Single-Family	1	0.202	30.00	1.42	31.42
043-312-150	01	Single-Family	1	0.14	30.00	1.42	31.42
043-312-160	01	Single-Family	1	0.232	30.00	1.42	31.42
043-312-170	01	Single-Family	1	0.168	30.00	1.42	31.42
043-312-190	01	Single-Family	1	0.133	30.00	1.42	31.42
043-312-250	01	Single-Family	1	0.258	30.00	1.42	31.42
043-313-010	01	Single-Family	1	0.253	30.00	1.42	31.42
043-313-020	01	Single-Family	1	0.185	30.00	1.42	31.42
043-313-030	01	Single-Family	1	0.186	30.00	1.42	31.42
043-313-040	01	Single-Family	1	0.277	30.00	1.42	31.42
043-313-050	01	Single-Family	1	0.185	30.00	1.42	31.42
043-313-060	01	Single-Family	1	0.164	30.00	1.42	31.42
043-313-070	01	Single-Family	1	0.132	30.00	1.42	31.42
043-313-080	01	Single-Family	1	0.132	30.00	1.42	31.42
043-313-120	01	Single-Family	1	0.17	30.00	1.42	31.42
043-313-130	01	Single-Family	1	0.173	30.00	1.42	31.42
043-313-140	01	Single-Family	1	0.154	30.00	1.42	31.42
043-313-150	01	Single-Family	1	0.175	30.00	1.42	31.42
043-313-160	01	Single-Family	1	0.157	30.00	1.42	31.42
043-313-170	01	Single-Family	1	0.155	30.00	1.42	31.42

City of Belmont
NPDES Charges
Fiscal Year 2026/27

APN	County Use Code	Category	Dwelling Units	Acres	NPDES Charge	County Collection Fee	Total Charge
043-313-180	01	Single-Family	1	0.199	30.00	1.42	31.42
043-313-210	01A	Single-Family	1	0.241	30.00	1.42	31.42
043-313-230	01	Single-Family	1	0.172	30.00	1.42	31.42
043-313-240	01	Single-Family	1	0.163	30.00	1.42	31.42
043-313-250	01	Single-Family	1	0.148	30.00	1.42	31.42
043-313-260	01	Single-Family	1	0.17	30.00	1.42	31.42
043-313-290	01	Single-Family	1	0.29	30.00	1.42	31.42
043-313-300	01	Single-Family	1	0.171	30.00	1.42	31.42
043-321-010	01	Single-Family	1	0.111	30.00	1.42	31.42
043-321-020	01	Single-Family	1	0.122	30.00	1.42	31.42
043-321-030	01	Single-Family	1	0.131	30.00	1.42	31.42
043-321-040	01	Single-Family	1	0.116	30.00	1.42	31.42
043-321-050	01	Single-Family	1	0.111	30.00	1.42	31.42
043-321-060	01	Single-Family	1	0.134	30.00	1.42	31.42
043-321-070	01	Single-Family	1	0.101	30.00	1.42	31.42
043-321-080	01	Single-Family	1	0.118	30.00	1.42	31.42
043-321-110	01	Single-Family	1	0.186	30.00	1.42	31.42
043-321-120	01	Single-Family	1	0.193	30.00	1.42	31.42
043-321-130	01	Single-Family	1	0.201	30.00	1.42	31.42
043-321-140	01	Single-Family	1	0.208	30.00	1.42	31.42
043-321-150	01	Single-Family	1	0.212	30.00	1.42	31.42
043-321-160	01	Single-Family	1	0.209	30.00	1.42	31.42
043-321-170	01	Single-Family	1	0.207	30.00	1.42	31.42
043-321-180	01	Single-Family	1	0.204	30.00	1.42	31.42
043-321-190	01	Single-Family	1	0.162	30.00	1.42	31.42
043-321-200	01	Single-Family	1	0.18	30.00	1.42	31.42
043-321-210	01	Single-Family	1	0.342	30.00	1.42	31.42
043-321-220	01	Single-Family	1	0.196	30.00	1.42	31.42
043-321-250	01	Single-Family	1	0.207	30.00	1.42	31.42
043-321-260	01	Single-Family	1	0.222	30.00	1.42	31.42
043-321-270	01	Single-Family	1	0.216	30.00	1.42	31.42
043-321-280	01	Single-Family	1	0.225	30.00	1.42	31.42
043-321-290	01	Single-Family	1	0.207	30.00	1.42	31.42
043-321-300	01	Single-Family	1	0.22	30.00	1.42	31.42
043-321-310	01	Single-Family	1	0.174	30.00	1.42	31.42
043-321-320	01	Single-Family	1	0.167	30.00	1.42	31.42
043-321-330	01	Single-Family	1	0.16	30.00	1.42	31.42
043-321-340	01	Single-Family	1	0.153	30.00	1.42	31.42
043-321-350	01	Single-Family	1	0.146	30.00	1.42	31.42
043-321-370	01	Single-Family	1	0.125	30.00	1.42	31.42
043-321-380	01	Single-Family	1	0.118	30.00	1.42	31.42
043-321-390	01	Single-Family	1	0.151	30.00	1.42	31.42
043-321-400	01	Single-Family	1	0.12	30.00	1.42	31.42
043-321-410	01	Single-Family	1	0.139	30.00	1.42	31.42
043-321-420	01	Single-Family	1	0.132	30.00	1.42	31.42
043-321-430	01	Single-Family	1	0.134	30.00	1.42	31.42
043-321-440	01	Single-Family	1	0.167	30.00	1.42	31.42
043-321-450	01	Single-Family	1	0.203	30.00	1.42	31.42
043-321-460	01	Single-Family	1	0.178	30.00	1.42	31.42
043-321-470	01	Single-Family	1	0.151	30.00	1.42	31.42
043-321-480	01	Single-Family	1	0.134	30.00	1.42	31.42
043-322-010	01	Single-Family	1	0.172	30.00	1.42	31.42

City of Belmont
NPDES Charges
Fiscal Year 2026/27

APN	County Use Code	Category	Dwelling Units	Acres	NPDES Charge	County Collection Fee	Total Charge
043-322-020	01A	Single-Family	1	0.19	30.00	1.42	31.42
043-322-030	01	Single-Family	1	0.215	30.00	1.42	31.42
043-322-100	00	Undeveloped	0	0.284	8.52	1.42	9.94
043-322-160	01	Single-Family	1	0.366	30.00	1.42	31.42
043-322-170	01	Single-Family	1	0.167	30.00	1.42	31.42
043-322-180	01	Single-Family	1	0.179	30.00	1.42	31.42
043-322-190	01	Single-Family	1	0.188	30.00	1.42	31.42
043-322-200	01	Single-Family	1	0.215	30.00	1.42	31.42
043-322-210	01	Single-Family	1	0.255	30.00	1.42	31.42
043-322-220	01	Single-Family	1	0.219	30.00	1.42	31.42
043-322-230	01	Single-Family	1	0.215	30.00	1.42	31.42
043-322-240	01	Single-Family	1	0.251	30.00	1.42	31.42
043-322-270	01	Single-Family	1	0.282	30.00	1.42	31.42
043-322-290	01	Single-Family	1	0.449	30.00	1.42	31.42
043-322-300	01	Single-Family	1	0.15	30.00	1.42	31.42
043-322-310	01	Single-Family	1	0.297	30.00	1.42	31.42
043-322-320	01	Single-Family	1	0.154	30.00	1.42	31.42
043-322-330	01	Single-Family	1	0.238	30.00	1.42	31.42
043-322-340	01	Single-Family	1	0.106	30.00	1.42	31.42
043-322-360	01	Single-Family	1	0.099	30.00	1.42	31.42
043-322-370	01	Single-Family	1	0.096	30.00	1.42	31.42
043-322-390	01	Single-Family	1	0.154	30.00	1.42	31.42
043-322-400	00	Undeveloped	0	0.158	4.74	1.42	6.16
043-322-410	00	Undeveloped	0	0.148	4.44	1.42	5.86
043-322-420	01	Single-Family	1	0.116	30.00	1.42	31.42
043-322-430	01	Single-Family	1	0.093	30.00	1.42	31.42
043-322-440	01	Single-Family	1	0.183	30.00	1.42	31.42
043-322-450	01	Single-Family	1	0.183	30.00	1.42	31.42
043-322-460	01	Single-Family	1	0.115	30.00	1.42	31.42
043-322-480	01	Single-Family	1	0.209	30.00	1.42	31.42
043-322-490	01	Single-Family	1	0.247	30.00	1.42	31.42
043-322-510	01	Single-Family	1	0.103	30.00	1.42	31.42
043-322-520	01	Single-Family	1	0.106	30.00	1.42	31.42
043-322-530	01A	Single-Family	1	0.336	30.00	1.42	31.42
043-322-540	01	Single-Family	1	0.282	30.00	1.42	31.42
043-322-580	00	Undeveloped	0	0.183	5.48	1.42	6.90
043-322-590	00	Undeveloped	0	0.161	4.82	1.42	6.24
043-322-600	00	Undeveloped	0	0.143	4.28	1.42	5.70
043-322-630	01	Single-Family	1	0.142	30.00	1.42	31.42
043-322-640	01	Single-Family	1	0.142	30.00	1.42	31.42
043-322-650	01	Single-Family	1	0.251	30.00	1.42	31.42
043-322-670	00	Undeveloped	0	0.203	6.08	1.42	7.50
043-322-680	00	Undeveloped	0	0.202	6.06	1.42	7.48
043-331-010	01	Single-Family	1	0.145	30.00	1.42	31.42
043-331-020	01	Single-Family	1	0.141	30.00	1.42	31.42
043-331-030	01	Single-Family	1	0.137	30.00	1.42	31.42
043-331-040	01	Single-Family	1	0.137	30.00	1.42	31.42
043-331-050	01	Single-Family	1	0.137	30.00	1.42	31.42
043-331-060	01	Single-Family	1	0.137	30.00	1.42	31.42
043-331-070	01	Single-Family	1	0.137	30.00	1.42	31.42
043-331-080	01	Single-Family	1	0.137	30.00	1.42	31.42
043-331-090	01	Single-Family	1	0.137	30.00	1.42	31.42

City of Belmont
NPDES Charges
Fiscal Year 2026/27

APN	County Use Code	Category	Dwelling Units	Acres	NPDES Charge	County Collection Fee	Total Charge
043-331-100	01	Single-Family	1	0.137	30.00	1.42	31.42
043-331-150	01	Single-Family	1	0.137	30.00	1.42	31.42
043-331-160	01	Single-Family	1	0.137	30.00	1.42	31.42
043-331-170	01	Single-Family	1	0.137	30.00	1.42	31.42
043-331-180	01	Single-Family	1	0.137	30.00	1.42	31.42
043-331-190	01	Single-Family	1	0.137	30.00	1.42	31.42
043-331-200	01	Single-Family	1	0.137	30.00	1.42	31.42
043-331-210	01	Single-Family	1	0.138	30.00	1.42	31.42
043-331-220	01	Single-Family	1	0.148	30.00	1.42	31.42
043-331-250	01	Single-Family	1	0.186	30.00	1.42	31.42
043-331-260	01	Single-Family	1	0.138	30.00	1.42	31.42
043-331-270	01	Single-Family	1	0.137	30.00	1.42	31.42
043-331-280	01	Single-Family	1	0.143	30.00	1.42	31.42
043-331-300	01	Single-Family	1	0.23	30.00	1.42	31.42
043-331-320	01	Single-Family	1	0.127	30.00	1.42	31.42
043-331-390	01A	Single-Family	1	0.173	30.00	1.42	31.42
043-331-400	01	Single-Family	1	0.165	30.00	1.42	31.42
043-331-420	01A	Duplex and Multi-Family	2	0.393	40.00	1.42	41.42
043-332-010	01	Single-Family	1	0.133	30.00	1.42	31.42
043-332-020	01	Single-Family	1	0.14	30.00	1.42	31.42
043-332-030	01	Single-Family	1	0.14	30.00	1.42	31.42
043-332-040	01	Single-Family	1	0.137	30.00	1.42	31.42
043-332-050	01	Single-Family	1	0.133	30.00	1.42	31.42
043-332-060	01	Single-Family	1	0.143	30.00	1.42	31.42
043-332-070	01	Single-Family	1	0.158	30.00	1.42	31.42
043-332-080	01	Single-Family	1	0.133	30.00	1.42	31.42
043-332-090	01	Single-Family	1	0.137	30.00	1.42	31.42
043-332-100	01	Single-Family	1	0.137	30.00	1.42	31.42
043-332-110	01	Single-Family	1	0.137	30.00	1.42	31.42
043-332-120	01	Single-Family	1	0.137	30.00	1.42	31.42
043-332-130	01	Single-Family	1	0.137	30.00	1.42	31.42
043-332-140	01	Single-Family	1	0.141	30.00	1.42	31.42
043-332-150	01	Single-Family	1	0.167	30.00	1.42	31.42
043-332-160	01	Single-Family	1	0.132	30.00	1.42	31.42
043-332-170	01	Single-Family	1	0.126	30.00	1.42	31.42
043-332-180	01	Single-Family	1	0.126	30.00	1.42	31.42
043-332-190	01	Single-Family	1	0.126	30.00	1.42	31.42
043-332-200	01	Single-Family	1	0.126	30.00	1.42	31.42
043-332-210	01	Single-Family	1	0.126	30.00	1.42	31.42
043-332-220	01	Single-Family	1	0.134	30.00	1.42	31.42
043-332-250	01	Single-Family	1	0.132	30.00	1.42	31.42
043-332-260	01	Single-Family	1	0.135	30.00	1.42	31.42
043-332-290	01	Single-Family	1	0.149	30.00	1.42	31.42
043-332-300	01	Single-Family	1	0.151	30.00	1.42	31.42
043-332-310	01	Single-Family	1	0.161	30.00	1.42	31.42
043-332-320	01	Single-Family	1	0.191	30.00	1.42	31.42
043-332-330	01	Single-Family	1	0.197	30.00	1.42	31.42
043-332-340	01	Single-Family	1	0.173	30.00	1.42	31.42
043-332-350	01	Single-Family	1	0.208	30.00	1.42	31.42
043-332-360	01	Single-Family	1	0.17	30.00	1.42	31.42
043-332-370	01	Single-Family	1	0.178	30.00	1.42	31.42
043-332-380	01	Single-Family	1	0.132	30.00	1.42	31.42

City of Belmont
NPDES Charges
Fiscal Year 2026/27

APN	County Use Code	Category	Dwelling Units	Acres	NPDES Charge	County Collection Fee	Total Charge
043-332-390	01	Single-Family	1	0.144	30.00	1.42	31.42
043-332-400	01	Single-Family	1	0.14	30.00	1.42	31.42
043-332-410	01	Single-Family	1	0.139	30.00	1.42	31.42
043-333-010	01	Single-Family	1	0.228	30.00	1.42	31.42
043-333-020	01	Single-Family	1	0.157	30.00	1.42	31.42
043-333-030	01	Single-Family	1	0.149	30.00	1.42	31.42
043-333-040	01	Single-Family	1	0.141	30.00	1.42	31.42
043-333-050	01	Single-Family	1	0.131	30.00	1.42	31.42
043-333-060	01	Single-Family	1	0.141	30.00	1.42	31.42
043-333-070	01	Single-Family	1	0.137	30.00	1.42	31.42
043-333-080	01A	Single-Family	1	0.137	30.00	1.42	31.42
043-333-090	01	Single-Family	1	0.137	30.00	1.42	31.42
043-333-100	01	Single-Family	1	0.137	30.00	1.42	31.42
043-333-110	01	Single-Family	1	0.137	30.00	1.42	31.42
043-333-120	01	Single-Family	1	0.146	30.00	1.42	31.42
043-333-130	01	Single-Family	1	0.139	30.00	1.42	31.42
043-340-010	72	Institutional	0	14.996	449.88	1.42	451.30
043-340-020	88	Undeveloped	0	3.759	112.76	1.42	114.18
043-340-060	81	Institutional	0	0.042	1.26	1.42	2.68
043-340-100	18	Commercial	0	2.112	1,267.20	1.42	1,268.62
043-340-120	38	Commercial	0	3.203	1,921.80	1.42	1,923.22
043-340-130	18	Commercial	0	3.909	2,345.40	1.42	2,346.82
043-340-140	18	Commercial	0	5.675	3,405.00	1.42	3,406.42
043-340-190	72	Institutional	0	6.462	193.86	1.42	195.28
043-350-010	01	Single-Family	1	0.169	30.00	1.42	31.42
043-350-020	01	Single-Family	1	0.142	30.00	1.42	31.42
043-350-030	01	Single-Family	1	0.2	30.00	1.42	31.42
043-350-040	01	Single-Family	1	0.349	30.00	1.42	31.42
043-350-050	01	Single-Family	1	0.342	30.00	1.42	31.42
043-350-060	71	Institutional	0	0.953	28.58	1.42	30.00
043-350-070	01	Single-Family	1	0.203	30.00	1.42	31.42
043-350-080	01	Single-Family	1	0.188	30.00	1.42	31.42
043-350-090	01	Single-Family	1	0.169	30.00	1.42	31.42
043-350-100	01	Single-Family	1	0.211	30.00	1.42	31.42
043-350-110	01	Single-Family	1	0.165	30.00	1.42	31.42
043-350-120	01	Single-Family	1	0.162	30.00	1.42	31.42
043-350-130	01	Single-Family	1	0.146	30.00	1.42	31.42
043-350-140	01	Single-Family	1	0.172	30.00	1.42	31.42
043-350-150	01	Single-Family	1	0.161	30.00	1.42	31.42
043-350-160	01	Single-Family	1	0.143	30.00	1.42	31.42
043-350-170	01	Single-Family	1	0.143	30.00	1.42	31.42
043-350-180	01	Single-Family	1	0.143	30.00	1.42	31.42
043-350-190	01	Single-Family	1	0.164	30.00	1.42	31.42
043-361-010	01	Single-Family	1	0.227	30.00	1.42	31.42
043-361-020	01	Single-Family	1	0.243	30.00	1.42	31.42
043-361-030	01	Single-Family	1	0.353	30.00	1.42	31.42
043-361-040	01	Single-Family	1	0.351	30.00	1.42	31.42
043-361-050	01	Single-Family	1	0.266	30.00	1.42	31.42
043-361-060	01	Single-Family	1	0.266	30.00	1.42	31.42
043-361-070	01	Single-Family	1	0.305	30.00	1.42	31.42
043-361-080	01	Single-Family	1	0.302	30.00	1.42	31.42
043-361-090	01	Single-Family	1	0.357	30.00	1.42	31.42

City of Belmont
NPDES Charges
Fiscal Year 2026/27

APN	County Use Code	Category	Dwelling Units	Acres	NPDES Charge	County Collection Fee	Total Charge
043-361-100	01	Single-Family	1	0.352	30.00	1.42	31.42
043-362-010	01	Single-Family	1	0.221	30.00	1.42	31.42
043-362-020	01	Single-Family	1	0.242	30.00	1.42	31.42
043-362-030	01	Single-Family	1	0.232	30.00	1.42	31.42
043-362-040	01	Single-Family	1	0.245	30.00	1.42	31.42
043-362-050	01	Single-Family	1	0.232	30.00	1.42	31.42
043-362-060	01	Single-Family	1	0.244	30.00	1.42	31.42
043-362-070	01	Single-Family	1	0.24	30.00	1.42	31.42
043-362-080	01	Single-Family	1	0.243	30.00	1.42	31.42
043-362-090	01	Single-Family	1	0.415	30.00	1.42	31.42
043-363-010	01	Single-Family	1	0.242	30.00	1.42	31.42
043-363-020	01	Single-Family	1	0.286	30.00	1.42	31.42
043-363-030	01	Single-Family	1	0.283	30.00	1.42	31.42
043-363-040	01	Single-Family	1	0.446	30.00	1.42	31.42
043-371-010	01	Single-Family	1	0.044	30.00	1.42	31.42
043-371-020	01	Single-Family	1	0.044	30.00	1.42	31.42
043-371-030	01	Single-Family	1	0.044	30.00	1.42	31.42
043-371-040	01	Single-Family	1	0.044	30.00	1.42	31.42
043-371-050	01	Single-Family	1	0.044	30.00	1.42	31.42
043-371-060	01	Single-Family	1	0.044	30.00	1.42	31.42
043-371-070	01	Single-Family	1	0.039	30.00	1.42	31.42
043-371-080	01	Single-Family	1	0.039	30.00	1.42	31.42
043-371-090	01	Single-Family	1	0.039	30.00	1.42	31.42
043-371-100	01	Single-Family	1	0.039	30.00	1.42	31.42
043-372-010	01	Single-Family	1	0.038	30.00	1.42	31.42
043-372-020	01	Single-Family	1	0.045	30.00	1.42	31.42
043-372-030	01	Single-Family	1	0.045	30.00	1.42	31.42
043-372-040	01	Single-Family	1	0.045	30.00	1.42	31.42
043-372-050	01	Single-Family	1	0.045	30.00	1.42	31.42
043-372-060	01	Single-Family	1	0.038	30.00	1.42	31.42
043-372-070	01	Single-Family	1	0.046	30.00	1.42	31.42
043-372-080	01	Single-Family	1	0.046	30.00	1.42	31.42
043-372-090	01	Single-Family	1	0.046	30.00	1.42	31.42
043-372-100	01	Single-Family	1	0.046	30.00	1.42	31.42
043-372-110	01	Single-Family	1	0.038	30.00	1.42	31.42
043-372-120	01	Single-Family	1	0.045	30.00	1.42	31.42
043-372-130	01	Single-Family	1	0.045	30.00	1.42	31.42
043-372-140	01	Single-Family	1	0.038	30.00	1.42	31.42
043-372-150	01	Single-Family	1	0.053	30.00	1.42	31.42
043-372-160	01	Single-Family	1	0.053	30.00	1.42	31.42
043-372-170	01	Single-Family	1	0.053	30.00	1.42	31.42
043-372-180	01	Single-Family	1	0.053	30.00	1.42	31.42
043-372-190	01	Single-Family	1	0.053	30.00	1.42	31.42
043-372-200	01	Single-Family	1	0.053	30.00	1.42	31.42
043-372-210	01	Single-Family	1	0.053	30.00	1.42	31.42
043-372-220	01	Single-Family	1	0.053	30.00	1.42	31.42
043-372-230	01	Single-Family	1	0.053	30.00	1.42	31.42
043-372-240	01A	Single-Family	1	0.053	30.00	1.42	31.42
043-372-250	01	Single-Family	1	0.053	30.00	1.42	31.42
043-372-260	01	Single-Family	1	0.053	30.00	1.42	31.42
043-372-270	01	Single-Family	1	0.046	30.00	1.42	31.42
043-372-280	01	Single-Family	1	0.046	30.00	1.42	31.42

City of Belmont
NPDES Charges
Fiscal Year 2026/27

APN	County Use Code	Category	Dwelling Units	Acres	NPDES Charge	County Collection Fee	Total Charge
043-372-290	01	Single-Family	1	0.046	30.00	1.42	31.42
043-372-300	01	Single-Family	1	0.046	30.00	1.42	31.42
043-372-310	01	Single-Family	1	0.053	30.00	1.42	31.42
043-372-320	01	Single-Family	1	0.053	30.00	1.42	31.42
043-372-330	01	Single-Family	1	0.053	30.00	1.42	31.42
043-372-340	01	Single-Family	1	0.053	30.00	1.42	31.42
043-372-350	01	Single-Family	1	0.053	30.00	1.42	31.42
043-372-360	01	Single-Family	1	0.053	30.00	1.42	31.42
043-372-370	01	Single-Family	1	0.053	30.00	1.42	31.42
043-372-380	01	Single-Family	1	0.053	30.00	1.42	31.42
043-372-390	01	Single-Family	1	0.053	30.00	1.42	31.42
043-372-400	01	Single-Family	1	0.053	30.00	1.42	31.42
043-372-410	01	Single-Family	1	0.053	30.00	1.42	31.42
043-372-420	01	Single-Family	1	0.053	30.00	1.42	31.42
043-372-430	01	Single-Family	1	0.053	30.00	1.42	31.42
043-372-440	01	Single-Family	1	0.053	30.00	1.42	31.42
043-372-450	01	Single-Family	1	0.053	30.00	1.42	31.42
043-372-460	01	Single-Family	1	0.053	30.00	1.42	31.42
043-372-470	01	Single-Family	1	0.038	30.00	1.42	31.42
043-372-480	01	Single-Family	1	0.045	30.00	1.42	31.42
043-372-490	01	Single-Family	1	0.045	30.00	1.42	31.42
043-372-500	01	Single-Family	1	0.038	30.00	1.42	31.42
043-372-510	01	Single-Family	1	0.046	30.00	1.42	31.42
043-372-520	01	Single-Family	1	0.046	30.00	1.42	31.42
043-372-530	01	Single-Family	1	0.046	30.00	1.42	31.42
043-372-540	01	Single-Family	1	0.046	30.00	1.42	31.42
043-372-550	01	Single-Family	1	0.046	30.00	1.42	31.42
043-372-560	01	Single-Family	1	0.046	30.00	1.42	31.42
043-372-570	01	Single-Family	1	0.046	30.00	1.42	31.42
043-372-580	01	Single-Family	1	0.048	30.00	1.42	31.42
043-372-590	01	Single-Family	1	0.038	30.00	1.42	31.42
043-372-600	01	Single-Family	1	0.045	30.00	1.42	31.42
043-372-610	01	Single-Family	1	0.045	30.00	1.42	31.42
043-372-620	01	Single-Family	1	0.045	30.00	1.42	31.42
043-372-630	01	Single-Family	1	0.045	30.00	1.42	31.42
043-372-640	01	Single-Family	1	0.038	30.00	1.42	31.42
043-380-010	01	Single-Family	1	0.082	30.00	1.42	31.42
043-380-020	01	Single-Family	1	0.082	30.00	1.42	31.42
043-380-030	01	Single-Family	1	0.084	30.00	1.42	31.42
043-380-040	01	Single-Family	1	0.082	30.00	1.42	31.42
043-380-050	01	Single-Family	1	0.084	30.00	1.42	31.42
043-380-060	01	Single-Family	1	0.081	30.00	1.42	31.42
043-380-070	01	Single-Family	1	0.083	30.00	1.42	31.42
043-380-080	01	Single-Family	1	0.086	30.00	1.42	31.42
043-380-090	01	Single-Family	1	0.085	30.00	1.42	31.42
043-380-100	01	Single-Family	1	0.082	30.00	1.42	31.42
043-380-110	01	Single-Family	1	0.08	30.00	1.42	31.42
043-380-120	01	Single-Family	1	0.085	30.00	1.42	31.42
043-380-130	01	Single-Family	1	0.09	30.00	1.42	31.42
043-380-140	01	Single-Family	1	0.081	30.00	1.42	31.42
043-380-150	01	Single-Family	1	0.082	30.00	1.42	31.42
043-380-160	01	Single-Family	1	0.081	30.00	1.42	31.42

City of Belmont
NPDES Charges
Fiscal Year 2026/27

APN	County Use Code	Category	Dwelling Units	Acres	NPDES Charge	County Collection Fee	Total Charge
043-380-170	01	Single-Family	1	0.085	30.00	1.42	31.42
043-380-180	01	Single-Family	1	0.081	30.00	1.42	31.42
043-380-190	01	Single-Family	1	0.08	30.00	1.42	31.42
043-380-200	01	Single-Family	1	0.085	30.00	1.42	31.42
043-380-210	01	Single-Family	1	0.084	30.00	1.42	31.42
043-390-010	01	Single-Family	1	0.233	30.00	1.42	31.42
043-390-020	01A	Single-Family	1	0.231	30.00	1.42	31.42
043-390-030	00	Undeveloped	0	0.014	0.42	1.42	1.84
043-390-040	01	Single-Family	1	0.229	30.00	1.42	31.42
043-390-050	01	Single-Family	1	0.23	30.00	1.42	31.42
043-390-060	01	Single-Family	1	0.417	30.00	1.42	31.42
043-390-070	01	Single-Family	1	0.874	30.00	1.42	31.42
043-390-080	01	Single-Family	1	0.475	30.00	1.42	31.42
043-390-100	01	Single-Family	1	0.521	30.00	1.42	31.42
043-401-010	01	Single-Family	1	0.72	30.00	1.42	31.42
043-401-020	01	Single-Family	1	0.582	30.00	1.42	31.42
043-401-030	01	Single-Family	1	0.659	30.00	1.42	31.42
043-401-040	01	Single-Family	1	0.54	30.00	1.42	31.42
043-401-050	01	Single-Family	1	0.451	30.00	1.42	31.42
043-402-010	01	Single-Family	1	0.243	30.00	1.42	31.42
043-402-020	01	Single-Family	1	0.241	30.00	1.42	31.42
043-402-030	01	Single-Family	1	0.241	30.00	1.42	31.42
043-402-040	01	Single-Family	1	0.238	30.00	1.42	31.42
043-402-050	01	Single-Family	1	0.235	30.00	1.42	31.42
043-402-060	01	Single-Family	1	0.241	30.00	1.42	31.42
043-402-070	01	Single-Family	1	0.241	30.00	1.42	31.42
043-402-080	01	Single-Family	1	0.239	30.00	1.42	31.42
043-402-090	01	Single-Family	1	0.236	30.00	1.42	31.42
043-402-100	01	Single-Family	1	0.229	30.00	1.42	31.42
043-403-010	01	Single-Family	1	0.293	30.00	1.42	31.42
043-403-020	01	Single-Family	1	0.252	30.00	1.42	31.42
043-403-030	01	Single-Family	1	0.313	30.00	1.42	31.42
043-410-010	01	Single-Family	1	0.046	30.00	1.42	31.42
043-410-020	01	Single-Family	1	0.055	30.00	1.42	31.42
043-410-030	01	Single-Family	1	0.043	30.00	1.42	31.42
043-410-040	01	Single-Family	1	0.052	30.00	1.42	31.42
043-410-050	01	Single-Family	1	0.059	30.00	1.42	31.42
043-410-060	01	Single-Family	1	0.055	30.00	1.42	31.42
043-410-070	01	Single-Family	1	0.072	30.00	1.42	31.42
043-410-080	01	Single-Family	1	0.049	30.00	1.42	31.42
043-410-090	01	Single-Family	1	0.049	30.00	1.42	31.42
043-410-100	01	Single-Family	1	0.05	30.00	1.42	31.42
043-410-110	01	Single-Family	1	0.05	30.00	1.42	31.42
043-410-120	01	Single-Family	1	0.051	30.00	1.42	31.42
043-410-130	01	Single-Family	1	0.048	30.00	1.42	31.42
043-410-140	01	Single-Family	1	0.049	30.00	1.42	31.42
043-410-150	01	Single-Family	1	0.051	30.00	1.42	31.42
043-410-160	01	Single-Family	1	0.054	30.00	1.42	31.42
043-410-170	01	Single-Family	1	0.05	30.00	1.42	31.42
043-410-180	01	Single-Family	1	0.049	30.00	1.42	31.42
043-410-190	01	Single-Family	1	0.051	30.00	1.42	31.42
043-410-200	01	Single-Family	1	0.054	30.00	1.42	31.42

City of Belmont
NPDES Charges
Fiscal Year 2026/27

APN	County Use Code	Category	Dwelling Units	Acres	NPDES Charge	County Collection Fee	Total Charge
043-410-210	01	Single-Family	1	0.052	30.00	1.42	31.42
043-410-220	01	Single-Family	1	0.05	30.00	1.42	31.42
043-410-230	01	Single-Family	1	0.05	30.00	1.42	31.42
043-410-240	01	Single-Family	1	0.052	30.00	1.42	31.42
043-410-250	01	Single-Family	1	0.051	30.00	1.42	31.42
043-410-260	01	Single-Family	1	0.066	30.00	1.42	31.42
043-410-270	01	Single-Family	1	0.046	30.00	1.42	31.42
043-410-280	01	Single-Family	1	0.087	30.00	1.42	31.42
043-410-290	01	Single-Family	1	0.042	30.00	1.42	31.42
043-410-300	01	Single-Family	1	0.053	30.00	1.42	31.42
043-410-310	01	Single-Family	1	0.055	30.00	1.42	31.42
043-410-320	01	Single-Family	1	0.045	30.00	1.42	31.42
043-410-330	01	Single-Family	1	0.053	30.00	1.42	31.42
043-410-340	01	Single-Family	1	0.059	30.00	1.42	31.42
043-410-350	01	Single-Family	1	0.046	30.00	1.42	31.42
043-410-360	01	Single-Family	1	0.064	30.00	1.42	31.42
043-410-370	01	Single-Family	1	0.052	30.00	1.42	31.42
043-410-380	01	Single-Family	1	0.064	30.00	1.42	31.42
043-410-390	01	Single-Family	1	0.06	30.00	1.42	31.42
043-410-400	01	Single-Family	1	0.052	30.00	1.42	31.42
043-410-410	01	Single-Family	1	0.056	30.00	1.42	31.42
043-410-420	01	Single-Family	1	0.048	30.00	1.42	31.42
043-410-430	01	Single-Family	1	0.059	30.00	1.42	31.42
043-410-440	01	Single-Family	1	0.058	30.00	1.42	31.42
043-410-450	01	Single-Family	1	0.054	30.00	1.42	31.42
044-011-020	01	Single-Family	1	0.13	30.00	1.42	31.42
044-011-050	01	Single-Family	1	0.234	30.00	1.42	31.42
044-011-060	01	Single-Family	1	0.165	30.00	1.42	31.42
044-011-070	01	Single-Family	1	0.154	30.00	1.42	31.42
044-011-100	01A	Single-Family	1	0.16	30.00	1.42	31.42
044-011-110	01	Single-Family	1	0.121	30.00	1.42	31.42
044-011-120	01	Single-Family	1	0.154	30.00	1.42	31.42
044-011-130	01	Single-Family	1	0.141	30.00	1.42	31.42
044-011-140	01	Single-Family	1	0.156	30.00	1.42	31.42
044-011-150	01	Single-Family	1	0.149	30.00	1.42	31.42
044-011-160	01	Single-Family	1	0.136	30.00	1.42	31.42
044-011-170	01	Single-Family	1	0.155	30.00	1.42	31.42
044-011-180	01	Single-Family	1	0.217	30.00	1.42	31.42
044-011-190	01	Single-Family	1	0.174	30.00	1.42	31.42
044-011-200	01	Single-Family	1	0.145	30.00	1.42	31.42
044-011-210	01	Single-Family	1	0.145	30.00	1.42	31.42
044-011-220	01	Single-Family	1	0.125	30.00	1.42	31.42
044-011-230	01	Single-Family	1	0.134	30.00	1.42	31.42
044-011-240	01	Single-Family	1	0.194	30.00	1.42	31.42
044-011-250	01	Single-Family	1	0.156	30.00	1.42	31.42
044-011-260	01	Single-Family	1	0.201	30.00	1.42	31.42
044-011-270	01	Single-Family	1	0.193	30.00	1.42	31.42
044-011-280	01	Single-Family	1	0.231	30.00	1.42	31.42
044-011-290	01	Single-Family	1	0.153	30.00	1.42	31.42
044-011-320	01	Single-Family	1	0.543	30.00	1.42	31.42
044-011-330	01	Single-Family	1	0.156	30.00	1.42	31.42
044-011-340	01	Single-Family	1	0.163	30.00	1.42	31.42

City of Belmont
NPDES Charges
Fiscal Year 2026/27

APN	County Use Code	Category	Dwelling Units	Acres	NPDES Charge	County Collection Fee	Total Charge
044-011-350	01	Single-Family	1	0.147	30.00	1.42	31.42
044-011-360	01	Single-Family	1	0.15	30.00	1.42	31.42
044-011-370	01	Single-Family	1	0.166	30.00	1.42	31.42
044-011-380	01	Single-Family	1	0.22	30.00	1.42	31.42
044-011-390	01	Single-Family	1	0.321	30.00	1.42	31.42
044-011-450	01	Single-Family	1	0.224	30.00	1.42	31.42
044-011-460	01	Single-Family	1	0.173	30.00	1.42	31.42
044-012-010	01	Single-Family	1	0.14	30.00	1.42	31.42
044-012-020	01	Single-Family	1	0.138	30.00	1.42	31.42
044-012-030	01	Single-Family	1	0.147	30.00	1.42	31.42
044-012-040	01	Single-Family	1	0.111	30.00	1.42	31.42
044-012-050	01	Single-Family	1	0.126	30.00	1.42	31.42
044-012-060	01	Single-Family	1	0.119	30.00	1.42	31.42
044-012-070	01	Single-Family	1	0.139	30.00	1.42	31.42
044-012-080	01	Single-Family	1	0.159	30.00	1.42	31.42
044-012-090	01	Single-Family	1	0.18	30.00	1.42	31.42
044-012-110	01	Single-Family	1	0.164	30.00	1.42	31.42
044-012-120	01	Single-Family	1	0.164	30.00	1.42	31.42
044-012-130	01	Single-Family	1	0.164	30.00	1.42	31.42
044-012-140	01	Single-Family	1	0.164	30.00	1.42	31.42
044-012-150	01	Single-Family	1	0.164	30.00	1.42	31.42
044-012-160	01	Single-Family	1	0.164	30.00	1.42	31.42
044-012-180	01	Single-Family	1	0.134	30.00	1.42	31.42
044-012-190	01	Single-Family	1	0.148	30.00	1.42	31.42
044-012-200	01	Single-Family	1	0.132	30.00	1.42	31.42
044-012-210	01	Single-Family	1	0.167	30.00	1.42	31.42
044-012-220	01	Single-Family	1	0.154	30.00	1.42	31.42
044-012-230	01	Single-Family	1	0.136	30.00	1.42	31.42
044-012-240	01A	Single-Family	1	0.141	30.00	1.42	31.42
044-012-250	01	Single-Family	1	0.168	30.00	1.42	31.42
044-012-260	01	Single-Family	1	0.157	30.00	1.42	31.42
044-012-270	01	Single-Family	1	0.159	30.00	1.42	31.42
044-012-280	01	Single-Family	1	0.161	30.00	1.42	31.42
044-012-290	01	Single-Family	1	0.288	30.00	1.42	31.42
044-012-300	01	Single-Family	1	0.211	30.00	1.42	31.42
044-012-310	01	Single-Family	1	0.241	30.00	1.42	31.42
044-012-320	01	Single-Family	1	0.271	30.00	1.42	31.42
044-012-340	01	Single-Family	1	0.149	30.00	1.42	31.42
044-012-350	01	Single-Family	1	0.189	30.00	1.42	31.42
044-012-370	01	Single-Family	1	0.194	30.00	1.42	31.42
044-012-380	01	Single-Family	1	0.19	30.00	1.42	31.42
044-012-390	01	Single-Family	1	0.16	30.00	1.42	31.42
044-012-400	01	Single-Family	1	0.145	30.00	1.42	31.42
044-012-410	01	Single-Family	1	0.128	30.00	1.42	31.42
044-012-420	01	Single-Family	1	0.134	30.00	1.42	31.42
044-012-430	01	Single-Family	1	0.136	30.00	1.42	31.42
044-012-440	01	Single-Family	1	0.21	30.00	1.42	31.42
044-012-450	01	Single-Family	1	0.211	30.00	1.42	31.42
044-012-460	01	Single-Family	1	0.204	30.00	1.42	31.42
044-012-470	01	Single-Family	1	0.348	30.00	1.42	31.42
044-012-480	01	Single-Family	1	0.152	30.00	1.42	31.42
044-012-490	01	Single-Family	1	0.129	30.00	1.42	31.42

City of Belmont
NPDES Charges
Fiscal Year 2026/27

APN	County Use Code	Category	Dwelling Units	Acres	NPDES Charge	County Collection Fee	Total Charge
044-012-500	01	Single-Family	1	0.144	30.00	1.42	31.42
044-012-510	00	Undeveloped	0	0.143	4.28	1.42	5.70
044-013-010	01	Single-Family	1	0.19	30.00	1.42	31.42
044-013-020	01	Single-Family	1	0.143	30.00	1.42	31.42
044-013-030	01	Single-Family	1	0.14	30.00	1.42	31.42
044-013-040	01A	Single-Family	1	0.13	30.00	1.42	31.42
044-013-050	01	Single-Family	1	0.15	30.00	1.42	31.42
044-013-060	01	Single-Family	1	0.211	30.00	1.42	31.42
044-013-070	01	Single-Family	1	0.149	30.00	1.42	31.42
044-013-080	01	Single-Family	1	0.19	30.00	1.42	31.42
044-013-090	01	Single-Family	1	0.177	30.00	1.42	31.42
044-013-100	01	Single-Family	1	0.184	30.00	1.42	31.42
044-013-110	01	Single-Family	1	0.218	30.00	1.42	31.42
044-013-120	01	Single-Family	1	0.154	30.00	1.42	31.42
044-013-130	01	Single-Family	1	0.304	30.00	1.42	31.42
044-013-140	01	Single-Family	1	0.147	30.00	1.42	31.42
044-013-150	01	Single-Family	1	0.143	30.00	1.42	31.42
044-013-160	01	Single-Family	1	0.163	30.00	1.42	31.42
044-013-170	01	Single-Family	1	0.143	30.00	1.42	31.42
044-013-180	01	Single-Family	1	0.149	30.00	1.42	31.42
044-013-190	01	Single-Family	1	0.154	30.00	1.42	31.42
044-013-200	01	Single-Family	1	0.159	30.00	1.42	31.42
044-013-210	01	Single-Family	1	0.249	30.00	1.42	31.42
044-013-220	01A	Single-Family	1	0.261	30.00	1.42	31.42
044-013-230	01	Single-Family	1	0.212	30.00	1.42	31.42
044-013-240	01	Single-Family	1	0.189	30.00	1.42	31.42
044-013-250	01	Single-Family	1	0.189	30.00	1.42	31.42
044-013-260	01	Single-Family	1	0.189	30.00	1.42	31.42
044-013-270	01	Single-Family	1	0.189	30.00	1.42	31.42
044-013-280	01	Single-Family	1	0.182	30.00	1.42	31.42
044-013-290	01	Single-Family	1	0.181	30.00	1.42	31.42
044-014-010	01	Single-Family	1	0.142	30.00	1.42	31.42
044-014-020	01	Single-Family	1	0.129	30.00	1.42	31.42
044-014-030	01	Single-Family	1	0.129	30.00	1.42	31.42
044-014-040	01	Single-Family	1	0.129	30.00	1.42	31.42
044-014-050	01	Single-Family	1	0.209	30.00	1.42	31.42
044-014-060	01	Single-Family	1	0.215	30.00	1.42	31.42
044-014-070	01	Single-Family	1	0.143	30.00	1.42	31.42
044-014-080	01	Single-Family	1	0.164	30.00	1.42	31.42
044-014-100	01	Single-Family	1	0.138	30.00	1.42	31.42
044-014-110	01	Single-Family	1	0.137	30.00	1.42	31.42
044-014-120	01	Single-Family	1	0.135	30.00	1.42	31.42
044-014-130	01	Single-Family	1	0.131	30.00	1.42	31.42
044-014-140	01	Single-Family	1	0.115	30.00	1.42	31.42
044-014-150	01	Single-Family	1	0.144	30.00	1.42	31.42
044-014-160	01	Single-Family	1	0.14	30.00	1.42	31.42
044-021-010	01A	Single-Family	1	0.277	30.00	1.42	31.42
044-021-040	01	Single-Family	1	0.325	30.00	1.42	31.42
044-021-050	01	Single-Family	1	0.158	30.00	1.42	31.42
044-021-060	01	Single-Family	1	0.179	30.00	1.42	31.42
044-021-070	01	Single-Family	1	0.184	30.00	1.42	31.42
044-021-080	01	Single-Family	1	0.191	30.00	1.42	31.42

City of Belmont
NPDES Charges
Fiscal Year 2026/27

APN	County Use Code	Category	Dwelling Units	Acres	NPDES Charge	County Collection Fee	Total Charge
044-021-110	01	Single-Family	1	0.154	30.00	1.42	31.42
044-021-120	01	Single-Family	1	0.158	30.00	1.42	31.42
044-021-130	01	Single-Family	1	0.132	30.00	1.42	31.42
044-021-140	01	Single-Family	1	0.132	30.00	1.42	31.42
044-021-150	01	Single-Family	1	0.143	30.00	1.42	31.42
044-021-160	01	Single-Family	1	0.167	30.00	1.42	31.42
044-021-170	01	Single-Family	1	0.157	30.00	1.42	31.42
044-021-190	01	Single-Family	1	0.154	30.00	1.42	31.42
044-021-210	01	Single-Family	1	0.154	30.00	1.42	31.42
044-021-220	89	Undeveloped	0	0.154	4.62	1.42	6.04
044-022-010	01	Single-Family	1	0.143	30.00	1.42	31.42
044-022-020	01	Single-Family	1	0.264	30.00	1.42	31.42
044-022-040	01	Single-Family	1	0.139	30.00	1.42	31.42
044-022-050	01	Single-Family	1	0.143	30.00	1.42	31.42
044-022-060	01	Single-Family	1	0.143	30.00	1.42	31.42
044-022-070	01	Single-Family	1	0.143	30.00	1.42	31.42
044-022-080	01	Single-Family	1	0.143	30.00	1.42	31.42
044-022-100	01	Single-Family	1	0.159	30.00	1.42	31.42
044-022-110	01	Single-Family	1	0.273	30.00	1.42	31.42
044-022-120	01	Single-Family	1	0.163	30.00	1.42	31.42
044-022-130	01	Single-Family	1	0.197	30.00	1.42	31.42
044-022-140	01	Single-Family	1	0.166	30.00	1.42	31.42
044-022-150	01	Single-Family	1	0.13	30.00	1.42	31.42
044-022-160	01	Single-Family	1	0.13	30.00	1.42	31.42
044-022-170	01	Single-Family	1	0.13	30.00	1.42	31.42
044-022-180	01	Single-Family	1	0.159	30.00	1.42	31.42
044-022-190	01	Single-Family	1	0.166	30.00	1.42	31.42
044-022-200	01	Single-Family	1	0.166	30.00	1.42	31.42
044-022-210	01	Single-Family	1	0.166	30.00	1.42	31.42
044-022-220	01	Single-Family	1	0.167	30.00	1.42	31.42
044-022-230	01	Single-Family	1	0.429	30.00	1.42	31.42
044-022-240	01	Single-Family	1	0.22	30.00	1.42	31.42
044-022-250	01	Single-Family	1	0.143	30.00	1.42	31.42
044-022-260	01	Single-Family	1	0.253	30.00	1.42	31.42
044-022-270	01	Single-Family	1	0.206	30.00	1.42	31.42
044-022-280	01	Single-Family	1	0.138	30.00	1.42	31.42
044-022-290	01	Single-Family	1	0.294	30.00	1.42	31.42
044-022-300	01	Single-Family	1	0.153	30.00	1.42	31.42
044-022-340	01	Single-Family	1	0.117	30.00	1.42	31.42
044-022-360	01	Single-Family	1	0.148	30.00	1.42	31.42
044-022-370	00	Undeveloped	0	0.014	0.42	1.42	1.84
044-022-380	01	Single-Family	1	0.15	30.00	1.42	31.42
044-022-390	01	Single-Family	1	0.172	30.00	1.42	31.42
044-023-010	01	Single-Family	1	0.486	30.00	1.42	31.42
044-023-020	01	Undeveloped	0	0.198	5.94	1.42	7.36
044-023-030	01	Single-Family	1	0.198	30.00	1.42	31.42
044-023-040	01	Single-Family	1	0.198	30.00	1.42	31.42
044-023-050	01	Single-Family	1	0.207	30.00	1.42	31.42
044-023-060	01	Single-Family	1	0.167	30.00	1.42	31.42
044-023-070	01	Single-Family	1	0.315	30.00	1.42	31.42
044-023-080	01	Single-Family	1	0.152	30.00	1.42	31.42
044-023-090	01	Single-Family	1	0.145	30.00	1.42	31.42

City of Belmont
NPDES Charges
Fiscal Year 2026/27

APN	County Use Code	Category	Dwelling Units	Acres	NPDES Charge	County Collection Fee	Total Charge
044-023-100	01	Single-Family	1	0.161	30.00	1.42	31.42
044-023-110	01A	Single-Family	1	0.176	30.00	1.42	31.42
044-023-120	01	Single-Family	1	0.151	30.00	1.42	31.42
044-023-130	01	Single-Family	1	0.208	30.00	1.42	31.42
044-023-140	01	Single-Family	1	0.174	30.00	1.42	31.42
044-023-150	01	Single-Family	1	0.192	30.00	1.42	31.42
044-023-160	01	Single-Family	1	0.386	30.00	1.42	31.42
044-023-170	01	Single-Family	1	0.175	30.00	1.42	31.42
044-024-010	01	Single-Family	1	0.154	30.00	1.42	31.42
044-024-040	01	Single-Family	1	0.167	30.00	1.42	31.42
044-024-050	01	Single-Family	1	0.154	30.00	1.42	31.42
044-024-060	01	Single-Family	1	0.154	30.00	1.42	31.42
044-024-070	01	Single-Family	1	0.149	30.00	1.42	31.42
044-024-080	01	Single-Family	1	0.132	30.00	1.42	31.42
044-024-090	01	Single-Family	1	0.142	30.00	1.42	31.42
044-024-100	00	Undeveloped	0	0.134	4.02	1.42	5.44
044-024-110	01	Single-Family	1	0.134	30.00	1.42	31.42
044-024-120	01	Single-Family	1	0.126	30.00	1.42	31.42
044-024-130	01	Single-Family	1	0.127	30.00	1.42	31.42
044-024-140	01	Single-Family	1	0.118	30.00	1.42	31.42
044-024-150	01	Single-Family	1	0.123	30.00	1.42	31.42
044-024-160	01	Single-Family	1	0.12	30.00	1.42	31.42
044-024-170	01	Single-Family	1	0.12	30.00	1.42	31.42
044-024-180	01	Single-Family	1	0.242	30.00	1.42	31.42
044-024-190	01	Single-Family	1	0.172	30.00	1.42	31.42
044-024-200	01	Single-Family	1	0.145	30.00	1.42	31.42
044-024-210	01	Single-Family	1	0.155	30.00	1.42	31.42
044-024-220	01	Single-Family	1	0.386	30.00	1.42	31.42
044-024-230	01	Single-Family	1	0.151	30.00	1.42	31.42
044-031-010	01	Single-Family	1	0.147	30.00	1.42	31.42
044-031-020	01	Single-Family	1	0.311	30.00	1.42	31.42
044-031-030	01	Single-Family	1	0.119	30.00	1.42	31.42
044-031-040	01	Single-Family	1	0.115	30.00	1.42	31.42
044-031-050	01	Single-Family	1	0.121	30.00	1.42	31.42
044-031-060	01	Single-Family	1	0.126	30.00	1.42	31.42
044-031-070	01	Single-Family	1	0.126	30.00	1.42	31.42
044-031-080	01	Single-Family	1	0.126	30.00	1.42	31.42
044-031-100	01	Single-Family	1	0.126	30.00	1.42	31.42
044-031-110	01	Single-Family	1	0.248	30.00	1.42	31.42
044-031-120	01	Single-Family	1	0.12	30.00	1.42	31.42
044-031-130	01	Single-Family	1	0.12	30.00	1.42	31.42
044-031-140	01	Single-Family	1	0.128	30.00	1.42	31.42
044-031-150	01	Single-Family	1	0.143	30.00	1.42	31.42
044-031-160	01	Single-Family	1	0.155	30.00	1.42	31.42
044-031-170	01	Single-Family	1	0.164	30.00	1.42	31.42
044-031-180	01	Single-Family	1	0.176	30.00	1.42	31.42
044-031-190	01	Single-Family	1	0.196	30.00	1.42	31.42
044-031-200	01	Single-Family	1	0.163	30.00	1.42	31.42
044-031-210	01	Single-Family	1	0.381	30.00	1.42	31.42
044-031-220	01	Single-Family	1	0.231	30.00	1.42	31.42
044-031-230	01	Single-Family	1	0.238	30.00	1.42	31.42
044-031-240	01	Single-Family	1	0.166	30.00	1.42	31.42

City of Belmont
NPDES Charges
Fiscal Year 2026/27

APN	County Use Code	Category	Dwelling Units	Acres	NPDES Charge	County Collection Fee	Total Charge
044-031-250	01	Single-Family	1	0.122	30.00	1.42	31.42
044-031-260	01	Single-Family	1	0.194	30.00	1.42	31.42
044-031-300	01	Single-Family	1	0.212	30.00	1.42	31.42
044-031-330	01	Single-Family	1	0.195	30.00	1.42	31.42
044-031-340	01	Single-Family	1	0.215	30.00	1.42	31.42
044-031-350	01	Single-Family	1	0.133	30.00	1.42	31.42
044-031-360	01	Single-Family	1	0.142	30.00	1.42	31.42
044-031-370	01	Single-Family	1	0.177	30.00	1.42	31.42
044-031-380	01	Single-Family	1	0.126	30.00	1.42	31.42
044-031-390	01	Single-Family	1	0.136	30.00	1.42	31.42
044-031-400	01	Single-Family	1	0.137	30.00	1.42	31.42
044-031-410	01	Single-Family	1	0.157	30.00	1.42	31.42
044-031-430	01	Single-Family	1	0.141	30.00	1.42	31.42
044-031-440	01	Single-Family	1	0.22	30.00	1.42	31.42
044-031-450	01	Single-Family	1	0.126	30.00	1.42	31.42
044-031-460	01	Single-Family	1	0.126	30.00	1.42	31.42
044-031-480	01	Single-Family	1	0.434	30.00	1.42	31.42
044-031-490	00	Undeveloped	0	0.164	4.92	1.42	6.34
044-031-500	01	Single-Family	1	0.243	30.00	1.42	31.42
044-031-520	01	Single-Family	1	0.196	30.00	1.42	31.42
044-032-010	01	Single-Family	1	0.153	30.00	1.42	31.42
044-032-020	01	Single-Family	1	0.148	30.00	1.42	31.42
044-032-030	01	Single-Family	1	0.113	30.00	1.42	31.42
044-032-040	01	Single-Family	1	0.121	30.00	1.42	31.42
044-032-050	01	Single-Family	1	0.134	30.00	1.42	31.42
044-032-060	01	Single-Family	1	0.143	30.00	1.42	31.42
044-032-070	01	Single-Family	1	0.135	30.00	1.42	31.42
044-032-080	01	Single-Family	1	0.119	30.00	1.42	31.42
044-032-090	01	Single-Family	1	0.169	30.00	1.42	31.42
044-032-100	01	Single-Family	1	0.171	30.00	1.42	31.42
044-032-110	01	Single-Family	1	0.129	30.00	1.42	31.42
044-032-140	01	Single-Family	1	0.179	30.00	1.42	31.42
044-032-150	01	Single-Family	1	0.117	30.00	1.42	31.42
044-032-160	01	Single-Family	1	0.114	30.00	1.42	31.42
044-032-170	01	Single-Family	1	0.114	30.00	1.42	31.42
044-032-180	01	Single-Family	1	0.114	30.00	1.42	31.42
044-032-190	00	Undeveloped	0	0.114	3.42	1.42	4.84
044-032-200	01	Single-Family	1	0.114	30.00	1.42	31.42
044-032-210	01	Single-Family	1	0.144	30.00	1.42	31.42
044-032-230	01	Single-Family	1	0.175	30.00	1.42	31.42
044-032-240	01	Single-Family	1	0.166	30.00	1.42	31.42
044-032-250	01	Single-Family	1	0.132	30.00	1.42	31.42
044-032-270	01	Single-Family	1	0.132	30.00	1.42	31.42
044-032-280	01	Single-Family	1	0.214	30.00	1.42	31.42
044-032-290	01	Single-Family	1	0.142	30.00	1.42	31.42
044-032-300	01	Single-Family	1	0.177	30.00	1.42	31.42
044-032-310	01	Single-Family	1	0.132	30.00	1.42	31.42
044-032-320	01	Single-Family	1	0.114	30.00	1.42	31.42
044-032-330	00	Undeveloped	0	0.146	4.38	1.42	5.80
044-033-010	01	Single-Family	1	0.14	30.00	1.42	31.42
044-033-020	01	Single-Family	1	0.127	30.00	1.42	31.42
044-033-030	01	Single-Family	1	0.148	30.00	1.42	31.42

City of Belmont
NPDES Charges
Fiscal Year 2026/27

APN	County Use Code	Category	Dwelling Units	Acres	NPDES Charge	County Collection Fee	Total Charge
044-033-040	01	Single-Family	1	0.134	30.00	1.42	31.42
044-033-050	01	Single-Family	1	0.175	30.00	1.42	31.42
044-033-060	01	Single-Family	1	0.143	30.00	1.42	31.42
044-033-070	01	Single-Family	1	0.132	30.00	1.42	31.42
044-033-080	01	Single-Family	1	0.13	30.00	1.42	31.42
044-033-090	01	Single-Family	1	0.126	30.00	1.42	31.42
044-033-100	01	Single-Family	1	0.126	30.00	1.42	31.42
044-033-110	01	Single-Family	1	0.13	30.00	1.42	31.42
044-033-120	01	Single-Family	1	0.168	30.00	1.42	31.42
044-033-130	01	Single-Family	1	0.119	30.00	1.42	31.42
044-041-010	01	Single-Family	1	0.166	30.00	1.42	31.42
044-041-020	01	Single-Family	1	0.121	30.00	1.42	31.42
044-041-030	01	Single-Family	1	0.117	30.00	1.42	31.42
044-041-040	01	Single-Family	1	0.146	30.00	1.42	31.42
044-041-060	01	Single-Family	1	0.116	30.00	1.42	31.42
044-041-070	01A	Single-Family	1	0.143	30.00	1.42	31.42
044-042-010	01A	Single-Family	1	0.49	30.00	1.42	31.42
044-042-020	01	Single-Family	1	0.206	30.00	1.42	31.42
044-042-030	01	Single-Family	1	0.261	30.00	1.42	31.42
044-042-040	01	Single-Family	1	0.394	30.00	1.42	31.42
044-042-050	01	Single-Family	1	0.156	30.00	1.42	31.42
044-042-060	01	Single-Family	1	0.145	30.00	1.42	31.42
044-042-070	01	Single-Family	1	0.251	30.00	1.42	31.42
044-042-080	01	Single-Family	1	0.289	30.00	1.42	31.42
044-042-090	01	Single-Family	1	0.129	30.00	1.42	31.42
044-042-100	01	Single-Family	1	0.133	30.00	1.42	31.42
044-042-110	01	Single-Family	1	0.132	30.00	1.42	31.42
044-042-120	01	Single-Family	1	0.132	30.00	1.42	31.42
044-042-130	01	Single-Family	1	0.132	30.00	1.42	31.42
044-042-140	01	Single-Family	1	0.159	30.00	1.42	31.42
044-042-160	01	Single-Family	1	0.156	30.00	1.42	31.42
044-042-170	01	Single-Family	1	0.207	30.00	1.42	31.42
044-042-180	69	Institutional	0	0.178	5.34	1.42	6.76
044-042-190	01	Single-Family	1	0.132	30.00	1.42	31.42
044-042-200	01	Single-Family	1	0.203	30.00	1.42	31.42
044-042-210	01	Single-Family	1	0.188	30.00	1.42	31.42
044-042-220	01	Single-Family	1	0.172	30.00	1.42	31.42
044-042-230	01	Single-Family	1	0.19	30.00	1.42	31.42
044-042-240	01	Single-Family	1	0.178	30.00	1.42	31.42
044-042-250	01	Single-Family	1	0.173	30.00	1.42	31.42
044-042-260	01	Single-Family	1	0.154	30.00	1.42	31.42
044-043-010	01	Single-Family	1	0.153	30.00	1.42	31.42
044-043-020	01	Single-Family	1	0.145	30.00	1.42	31.42
044-043-030	00	Undeveloped	0	0.145	4.34	1.42	5.76
044-043-040	01	Single-Family	1	0.288	30.00	1.42	31.42
044-043-050	01	Single-Family	1	0.139	30.00	1.42	31.42
044-043-060	01	Single-Family	1	0.158	30.00	1.42	31.42
044-043-070	01	Single-Family	1	0.182	30.00	1.42	31.42
044-043-080	01	Single-Family	1	0.147	30.00	1.42	31.42
044-043-110	01	Single-Family	1	0.222	30.00	1.42	31.42
044-043-160	01A	Single-Family	1	0.2	30.00	1.42	31.42
044-043-170	01	Single-Family	1	0.196	30.00	1.42	31.42

City of Belmont
NPDES Charges
Fiscal Year 2026/27

APN	County Use Code	Category	Dwelling Units	Acres	NPDES Charge	County Collection Fee	Total Charge
044-043-180	01	Single-Family	1	0.204	30.00	1.42	31.42
044-043-190	01	Single-Family	1	0.235	30.00	1.42	31.42
044-043-200	01A	Single-Family	1	0.349	30.00	1.42	31.42
044-043-210	01	Single-Family	1	0.267	30.00	1.42	31.42
044-043-270	01	Single-Family	1	0.319	30.00	1.42	31.42
044-043-280	01	Single-Family	1	0.252	30.00	1.42	31.42
044-043-290	01	Single-Family	1	0.33	30.00	1.42	31.42
044-043-300	01	Single-Family	1	0.355	30.00	1.42	31.42
044-043-330	01	Single-Family	1	0.408	30.00	1.42	31.42
044-043-340	01	Single-Family	1	0.175	30.00	1.42	31.42
044-043-380	01	Single-Family	1	0.318	30.00	1.42	31.42
044-043-390	01	Single-Family	1	0.375	30.00	1.42	31.42
044-043-400	01	Single-Family	1	0.187	30.00	1.42	31.42
044-043-410	01	Single-Family	1	0.166	30.00	1.42	31.42
044-043-420	01	Single-Family	1	0.125	30.00	1.42	31.42
044-043-430	01	Single-Family	1	0.134	30.00	1.42	31.42
044-043-440	01	Single-Family	1	0.149	30.00	1.42	31.42
044-043-450	01	Single-Family	1	0.536	30.00	1.42	31.42
044-043-480	01	Single-Family	1	0.315	30.00	1.42	31.42
044-043-490	01	Single-Family	1	0.413	30.00	1.42	31.42
044-043-500	01	Single-Family	1	0.457	30.00	1.42	31.42
044-043-510	01	Single-Family	1	0.213	30.00	1.42	31.42
044-043-530	01A	Single-Family	1	0.191	30.00	1.42	31.42
044-043-540	01	Single-Family	1	0.197	30.00	1.42	31.42
044-043-550	01	Single-Family	1	0.184	30.00	1.42	31.42
044-043-560	01	Single-Family	1	0.512	30.00	1.42	31.42
044-043-570	01	Single-Family	1	0.4	30.00	1.42	31.42
044-043-590	01	Single-Family	1	0.266	30.00	1.42	31.42
044-043-600	01	Single-Family	1	0.169	30.00	1.42	31.42
044-043-610	01	Single-Family	1	0.307	30.00	1.42	31.42
044-043-620	01	Single-Family	1	0.2	30.00	1.42	31.42
044-051-020	01	Single-Family	1	0.138	30.00	1.42	31.42
044-051-030	01	Single-Family	1	0.149	30.00	1.42	31.42
044-051-080	01	Single-Family	1	0.137	30.00	1.42	31.42
044-051-090	01	Single-Family	1	0.143	30.00	1.42	31.42
044-051-100	01	Single-Family	1	0.152	30.00	1.42	31.42
044-051-130	01A	Single-Family	1	0.176	30.00	1.42	31.42
044-051-140	84	Undeveloped	0	0.725	21.74	1.42	23.16
044-051-150	01	Single-Family	1	0.091	30.00	1.42	31.42
044-051-160	01	Single-Family	1	0.091	30.00	1.42	31.42
044-051-170	01	Single-Family	1	0.108	30.00	1.42	31.42
044-051-180	01	Single-Family	1	0.114	30.00	1.42	31.42
044-051-190	01	Single-Family	1	0.114	30.00	1.42	31.42
044-051-200	01	Single-Family	1	0.114	30.00	1.42	31.42
044-051-210	01	Single-Family	1	0.094	30.00	1.42	31.42
044-051-220	01	Single-Family	1	0.081	30.00	1.42	31.42
044-051-230	01	Single-Family	1	0.243	30.00	1.42	31.42
044-051-240	01	Single-Family	1	0.229	30.00	1.42	31.42
044-051-250	01	Single-Family	1	0.12	30.00	1.42	31.42
044-051-260	01	Single-Family	1	0.106	30.00	1.42	31.42
044-051-270	01	Single-Family	1	0.091	30.00	1.42	31.42
044-051-280	01	Single-Family	1	0.077	30.00	1.42	31.42

City of Belmont
NPDES Charges
Fiscal Year 2026/27

APN	County Use Code	Category	Dwelling Units	Acres	NPDES Charge	County Collection Fee	Total Charge
044-051-290	01	Single-Family	1	0.059	30.00	1.42	31.42
044-051-300	01	Single-Family	1	0.089	30.00	1.42	31.42
044-051-310	01	Single-Family	1	0.091	30.00	1.42	31.42
044-051-320	01	Single-Family	1	0.091	30.00	1.42	31.42
044-051-330	01	Single-Family	1	0.091	30.00	1.42	31.42
044-051-340	01	Single-Family	1	0.091	30.00	1.42	31.42
044-051-350	01	Single-Family	1	0.091	30.00	1.42	31.42
044-051-360	01	Single-Family	1	0.105	30.00	1.42	31.42
044-051-370	01	Single-Family	1	0.121	30.00	1.42	31.42
044-051-380	01A	Single-Family	1	0.13	30.00	1.42	31.42
044-051-390	01	Single-Family	1	0.15	30.00	1.42	31.42
044-051-400	01	Single-Family	1	0.167	30.00	1.42	31.42
044-051-410	01	Single-Family	1	0.289	30.00	1.42	31.42
044-051-420	01	Single-Family	1	0.223	30.00	1.42	31.42
044-051-440	00	Undeveloped	0	0.074	2.22	1.42	3.64
044-051-450	01	Single-Family	1	0.298	30.00	1.42	31.42
044-051-460	01	Single-Family	1	0.149	30.00	1.42	31.42
044-051-470	01	Single-Family	1	0.276	30.00	1.42	31.42
044-052-010	01	Single-Family	1	0.091	30.00	1.42	31.42
044-052-020	01	Single-Family	1	0.091	30.00	1.42	31.42
044-052-030	01	Single-Family	1	0.091	30.00	1.42	31.42
044-052-040	01	Single-Family	1	0.091	30.00	1.42	31.42
044-052-050	01	Single-Family	1	0.091	30.00	1.42	31.42
044-052-060	01	Single-Family	1	0.091	30.00	1.42	31.42
044-052-070	01	Single-Family	1	0.091	30.00	1.42	31.42
044-052-080	01	Single-Family	1	0.091	30.00	1.42	31.42
044-052-100	01	Single-Family	1	0.091	30.00	1.42	31.42
044-052-110	01	Single-Family	1	0.091	30.00	1.42	31.42
044-052-120	01	Single-Family	1	0.091	30.00	1.42	31.42
044-052-130	01	Single-Family	1	0.091	30.00	1.42	31.42
044-052-140	01	Single-Family	1	0.091	30.00	1.42	31.42
044-053-010	01	Single-Family	1	0.087	30.00	1.42	31.42
044-053-020	01	Single-Family	1	0.091	30.00	1.42	31.42
044-053-030	01	Single-Family	1	0.091	30.00	1.42	31.42
044-053-040	01	Single-Family	1	0.091	30.00	1.42	31.42
044-053-050	01	Single-Family	1	0.091	30.00	1.42	31.42
044-053-060	01	Single-Family	1	0.091	30.00	1.42	31.42
044-053-070	01	Single-Family	1	0.091	30.00	1.42	31.42
044-053-080	01A	Single-Family	1	0.091	30.00	1.42	31.42
044-053-090	01	Single-Family	1	0.091	30.00	1.42	31.42
044-053-100	01	Single-Family	1	0.091	30.00	1.42	31.42
044-053-110	01	Single-Family	1	0.091	30.00	1.42	31.42
044-053-120	01	Single-Family	1	0.091	30.00	1.42	31.42
044-053-130	01	Single-Family	1	0.091	30.00	1.42	31.42
044-053-140	01	Single-Family	1	0.091	30.00	1.42	31.42
044-053-150	01	Single-Family	1	0.091	30.00	1.42	31.42
044-053-160	01	Single-Family	1	0.091	30.00	1.42	31.42
044-053-170	01	Single-Family	1	0.091	30.00	1.42	31.42
044-053-180	01	Single-Family	1	0.091	30.00	1.42	31.42
044-053-190	01	Single-Family	1	0.091	30.00	1.42	31.42
044-053-200	01	Single-Family	1	0.091	30.00	1.42	31.42
044-053-210	01	Single-Family	1	0.091	30.00	1.42	31.42

City of Belmont
NPDES Charges
Fiscal Year 2026/27

APN	County Use Code	Category	Dwelling Units	Acres	NPDES Charge	County Collection Fee	Total Charge
044-053-220	01	Single-Family	1	0.091	30.00	1.42	31.42
044-053-230	01	Single-Family	1	0.091	30.00	1.42	31.42
044-053-240	01	Single-Family	1	0.181	30.00	1.42	31.42
044-054-010	01	Single-Family	1	0.081	30.00	1.42	31.42
044-054-040	01	Single-Family	1	0.114	30.00	1.42	31.42
044-054-050	01	Single-Family	1	0.101	30.00	1.42	31.42
044-054-070	01	Single-Family	1	0.092	30.00	1.42	31.42
044-054-080	01	Single-Family	1	0.092	30.00	1.42	31.42
044-054-090	01	Single-Family	1	0.092	30.00	1.42	31.42
044-054-100	01	Single-Family	1	0.092	30.00	1.42	31.42
044-054-110	01	Single-Family	1	0.092	30.00	1.42	31.42
044-054-120	01	Single-Family	1	0.092	30.00	1.42	31.42
044-054-130	01	Single-Family	1	0.092	30.00	1.42	31.42
044-054-140	01	Single-Family	1	0.092	30.00	1.42	31.42
044-054-150	01	Single-Family	1	0.092	30.00	1.42	31.42
044-054-160	01	Single-Family	1	0.092	30.00	1.42	31.42
044-054-170	01	Single-Family	1	0.092	30.00	1.42	31.42
044-054-180	01	Single-Family	1	0.092	30.00	1.42	31.42
044-054-190	01	Single-Family	1	0.092	30.00	1.42	31.42
044-054-200	01	Single-Family	1	0.092	30.00	1.42	31.42
044-054-210	01	Single-Family	1	0.092	30.00	1.42	31.42
044-054-290	01	Single-Family	1	0.165	30.00	1.42	31.42
044-054-330	01	Single-Family	1	0.134	30.00	1.42	31.42
044-054-340	01	Single-Family	1	0.13	30.00	1.42	31.42
044-055-050	01	Single-Family	1	0.086	30.00	1.42	31.42
044-055-060	01	Single-Family	1	0.068	30.00	1.42	31.42
044-055-070	01	Single-Family	1	0.068	30.00	1.42	31.42
044-055-080	01	Single-Family	1	0.068	30.00	1.42	31.42
044-055-090	01	Single-Family	1	0.159	30.00	1.42	31.42
044-055-100	01	Single-Family	1	0.208	30.00	1.42	31.42
044-056-010	01	Single-Family	1	0.06	30.00	1.42	31.42
044-056-020	01	Single-Family	1	0.113	30.00	1.42	31.42
044-056-030	01	Single-Family	1	0.107	30.00	1.42	31.42
044-056-040	01	Single-Family	1	0.096	30.00	1.42	31.42
044-056-050	01	Single-Family	1	0.092	30.00	1.42	31.42
044-056-060	01	Single-Family	1	0.099	30.00	1.42	31.42
044-056-070	01A	Single-Family	1	0.105	30.00	1.42	31.42
044-056-080	01	Single-Family	1	0.111	30.00	1.42	31.42
044-056-090	01	Single-Family	1	0.118	30.00	1.42	31.42
044-056-100	01A	Single-Family	1	0.124	30.00	1.42	31.42
044-056-110	01	Single-Family	1	0.127	30.00	1.42	31.42
044-056-120	01	Single-Family	1	0.113	30.00	1.42	31.42
044-056-130	01	Single-Family	1	0.099	30.00	1.42	31.42
044-056-140	01	Single-Family	1	0.111	30.00	1.42	31.42
044-056-150	01	Single-Family	1	0.114	30.00	1.42	31.42
044-056-160	01	Single-Family	1	0.114	30.00	1.42	31.42
044-056-170	01	Single-Family	1	0.114	30.00	1.42	31.42
044-056-180	01	Single-Family	1	0.114	30.00	1.42	31.42
044-056-190	01	Single-Family	1	0.114	30.00	1.42	31.42
044-056-200	01	Single-Family	1	0.114	30.00	1.42	31.42
044-056-210	01	Single-Family	1	0.114	30.00	1.42	31.42
044-056-220	01	Single-Family	1	0.114	30.00	1.42	31.42

City of Belmont
NPDES Charges
Fiscal Year 2026/27

APN	County Use Code	Category	Dwelling Units	Acres	NPDES Charge	County Collection Fee	Total Charge
044-056-230	01	Single-Family	1	0.114	30.00	1.42	31.42
044-056-240	01	Single-Family	1	0.114	30.00	1.42	31.42
044-056-250	01	Single-Family	1	0.112	30.00	1.42	31.42
044-056-260	01	Single-Family	1	0.083	30.00	1.42	31.42
044-057-010	01	Single-Family	1	0.208	30.00	1.42	31.42
044-057-020	01	Single-Family	1	0.156	30.00	1.42	31.42
044-057-030	01	Single-Family	1	0.136	30.00	1.42	31.42
044-057-040	01	Single-Family	1	0.129	30.00	1.42	31.42
044-057-050	01	Single-Family	1	0.155	30.00	1.42	31.42
044-058-030	01	Single-Family	1	0.149	30.00	1.42	31.42
044-058-040	01	Single-Family	1	0.163	30.00	1.42	31.42
044-058-050	01	Single-Family	1	0.177	30.00	1.42	31.42
044-058-060	01	Single-Family	1	0.148	30.00	1.42	31.42
044-058-070	01	Single-Family	1	0.153	30.00	1.42	31.42
044-058-080	01	Single-Family	1	0.145	30.00	1.42	31.42
044-058-090	01	Single-Family	1	0.287	30.00	1.42	31.42
044-058-100	01	Single-Family	1	0.154	30.00	1.42	31.42
044-058-110	01	Single-Family	1	0.132	30.00	1.42	31.42
044-058-120	01	Single-Family	1	0.233	30.00	1.42	31.42
044-058-130	00	Undeveloped	0	0.132	3.96	1.42	5.38
044-058-140	01	Single-Family	1	0.171	30.00	1.42	31.42
044-061-010	01	Single-Family	1	0.191	30.00	1.42	31.42
044-061-020	01	Single-Family	1	0.185	30.00	1.42	31.42
044-061-030	01	Single-Family	1	0.182	30.00	1.42	31.42
044-061-040	01	Single-Family	1	0.177	30.00	1.42	31.42
044-061-050	01	Single-Family	1	0.335	30.00	1.42	31.42
044-061-060	01	Single-Family	1	0.172	30.00	1.42	31.42
044-061-070	01	Single-Family	1	0.174	30.00	1.42	31.42
044-061-080	01	Single-Family	1	0.152	30.00	1.42	31.42
044-061-090	01	Single-Family	1	0.156	30.00	1.42	31.42
044-061-100	01	Single-Family	1	0.193	30.00	1.42	31.42
044-061-110	01	Single-Family	1	0.157	30.00	1.42	31.42
044-061-120	01	Single-Family	1	0.149	30.00	1.42	31.42
044-061-130	01	Single-Family	1	0.166	30.00	1.42	31.42
044-061-140	01	Single-Family	1	0.14	30.00	1.42	31.42
044-061-150	01	Single-Family	1	0.122	30.00	1.42	31.42
044-061-160	01	Single-Family	1	0.146	30.00	1.42	31.42
044-061-170	01	Single-Family	1	0.09	30.00	1.42	31.42
044-061-180	01	Single-Family	1	0.135	30.00	1.42	31.42
044-061-210	01	Single-Family	1	0.179	30.00	1.42	31.42
044-061-220	01	Single-Family	1	0.159	30.00	1.42	31.42
044-061-230	01	Single-Family	1	0.149	30.00	1.42	31.42
044-061-240	01	Single-Family	1	0.149	30.00	1.42	31.42
044-061-250	01	Single-Family	1	0.298	30.00	1.42	31.42
044-061-260	01	Single-Family	1	0.147	30.00	1.42	31.42
044-061-270	01	Single-Family	1	0.156	30.00	1.42	31.42
044-061-280	01	Single-Family	1	0.149	30.00	1.42	31.42
044-061-290	01	Single-Family	1	0.149	30.00	1.42	31.42
044-061-300	01	Single-Family	1	0.149	30.00	1.42	31.42
044-061-310	01	Single-Family	1	0.148	30.00	1.42	31.42
044-061-320	01	Single-Family	1	0.15	30.00	1.42	31.42
044-061-340	00	Undeveloped	0	0.111	3.32	1.42	4.74

City of Belmont
NPDES Charges
Fiscal Year 2026/27

APN	County Use Code	Category	Dwelling Units	Acres	NPDES Charge	County Collection Fee	Total Charge
044-061-350	01	Single-Family	1	0.129	30.00	1.42	31.42
044-062-010	01	Single-Family	1	0.221	30.00	1.42	31.42
044-062-020	01	Single-Family	1	0.143	30.00	1.42	31.42
044-062-030	01	Single-Family	1	0.143	30.00	1.42	31.42
044-062-040	01	Single-Family	1	0.143	30.00	1.42	31.42
044-062-050	01	Single-Family	1	0.143	30.00	1.42	31.42
044-062-060	01	Single-Family	1	0.143	30.00	1.42	31.42
044-062-070	01	Single-Family	1	0.143	30.00	1.42	31.42
044-062-080	01	Single-Family	1	0.143	30.00	1.42	31.42
044-062-090	01	Single-Family	1	0.143	30.00	1.42	31.42
044-062-100	01	Single-Family	1	0.134	30.00	1.42	31.42
044-062-110	01	Single-Family	1	0.137	30.00	1.42	31.42
044-062-120	01	Single-Family	1	0.137	30.00	1.42	31.42
044-062-130	01	Single-Family	1	0.137	30.00	1.42	31.42
044-062-140	01	Single-Family	1	0.137	30.00	1.42	31.42
044-062-150	01	Single-Family	1	0.137	30.00	1.42	31.42
044-062-160	01	Single-Family	1	0.137	30.00	1.42	31.42
044-062-170	01	Single-Family	1	0.137	30.00	1.42	31.42
044-062-180	01	Single-Family	1	0.18	30.00	1.42	31.42
044-062-190	01	Single-Family	1	0.15	30.00	1.42	31.42
044-062-200	01	Single-Family	1	0.224	30.00	1.42	31.42
044-062-210	01	Single-Family	1	0.297	30.00	1.42	31.42
044-062-220	01	Single-Family	1	0.183	30.00	1.42	31.42
044-062-230	01	Single-Family	1	0.151	30.00	1.42	31.42
044-062-240	01A	Single-Family	1	0.141	30.00	1.42	31.42
044-062-250	01	Single-Family	1	0.14	30.00	1.42	31.42
044-062-260	01	Single-Family	1	0.139	30.00	1.42	31.42
044-062-270	01	Single-Family	1	0.138	30.00	1.42	31.42
044-062-280	01	Single-Family	1	0.138	30.00	1.42	31.42
044-062-290	01	Single-Family	1	0.137	30.00	1.42	31.42
044-062-300	01	Single-Family	1	0.137	30.00	1.42	31.42
044-062-310	01	Single-Family	1	0.182	30.00	1.42	31.42
044-062-320	01	Single-Family	1	0.151	30.00	1.42	31.42
044-062-330	01	Single-Family	1	0.159	30.00	1.42	31.42
044-062-340	01	Single-Family	1	0.166	30.00	1.42	31.42
044-062-350	01	Single-Family	1	0.165	30.00	1.42	31.42
044-062-360	01	Single-Family	1	0.168	30.00	1.42	31.42
044-062-370	01	Single-Family	1	0.163	30.00	1.42	31.42
044-062-390	01	Single-Family	1	0.32	30.00	1.42	31.42
044-062-400	01	Single-Family	1	0.153	30.00	1.42	31.42
044-062-410	01	Single-Family	1	0.158	30.00	1.42	31.42
044-063-010	01	Single-Family	1	0.206	30.00	1.42	31.42
044-063-020	01	Single-Family	1	0.203	30.00	1.42	31.42
044-063-030	01	Single-Family	1	0.235	30.00	1.42	31.42
044-063-040	01	Single-Family	1	0.187	30.00	1.42	31.42
044-063-050	01	Single-Family	1	0.181	30.00	1.42	31.42
044-063-060	01	Single-Family	1	0.163	30.00	1.42	31.42
044-063-070	01	Single-Family	1	0.145	30.00	1.42	31.42
044-063-080	01	Single-Family	1	0.185	30.00	1.42	31.42
044-063-090	01	Single-Family	1	0.172	30.00	1.42	31.42
044-063-100	01	Single-Family	1	0.185	30.00	1.42	31.42
044-063-110	01	Single-Family	1	0.192	30.00	1.42	31.42

City of Belmont
NPDES Charges
Fiscal Year 2026/27

APN	County Use Code	Category	Dwelling Units	Acres	NPDES Charge	County Collection Fee	Total Charge
044-063-120	01	Single-Family	1	0.141	30.00	1.42	31.42
044-063-130	01	Single-Family	1	0.143	30.00	1.42	31.42
044-064-010	01	Single-Family	1	0.119	30.00	1.42	31.42
044-064-020	01	Single-Family	1	0.105	30.00	1.42	31.42
044-064-030	01	Single-Family	1	0.101	30.00	1.42	31.42
044-064-040	01	Single-Family	1	0.096	30.00	1.42	31.42
044-064-050	01	Single-Family	1	0.091	30.00	1.42	31.42
044-064-060	01	Single-Family	1	0.086	30.00	1.42	31.42
044-064-070	01	Single-Family	1	0.165	30.00	1.42	31.42
044-064-080	01	Single-Family	1	0.081	30.00	1.42	31.42
044-064-090	01	Single-Family	1	0.081	30.00	1.42	31.42
044-064-100	01	Single-Family	1	0.166	30.00	1.42	31.42
044-064-110	01	Single-Family	1	0.173	30.00	1.42	31.42
044-064-120	01	Single-Family	1	0.091	30.00	1.42	31.42
044-064-130	01	Single-Family	1	0.096	30.00	1.42	31.42
044-064-140	01	Single-Family	1	0.101	30.00	1.42	31.42
044-064-150	01A	Single-Family	1	0.109	30.00	1.42	31.42
044-064-160	01	Single-Family	1	0.125	30.00	1.42	31.42
044-064-170	01	Single-Family	1	0.231	30.00	1.42	31.42
044-064-180	01	Single-Family	1	0.214	30.00	1.42	31.42
044-064-190	01	Single-Family	1	0.178	30.00	1.42	31.42
044-064-200	01	Single-Family	1	0.17	30.00	1.42	31.42
044-064-210	01	Single-Family	1	0.231	30.00	1.42	31.42
044-064-220	01	Single-Family	1	0.18	30.00	1.42	31.42
044-064-230	01	Single-Family	1	0.217	30.00	1.42	31.42
044-064-240	01	Single-Family	1	0.163	30.00	1.42	31.42
044-064-250	01	Single-Family	1	0.158	30.00	1.42	31.42
044-064-260	01	Single-Family	1	0.117	30.00	1.42	31.42
044-064-270	01	Single-Family	1	0.109	30.00	1.42	31.42
044-064-280	01	Single-Family	1	0.102	30.00	1.42	31.42
044-064-290	01	Single-Family	1	0.096	30.00	1.42	31.42
044-064-300	01	Single-Family	1	0.091	30.00	1.42	31.42
044-064-310	01	Single-Family	1	0.08	30.00	1.42	31.42
044-064-320	01	Single-Family	1	0.081	30.00	1.42	31.42
044-064-330	01	Single-Family	1	0.086	30.00	1.42	31.42
044-064-340	01	Single-Family	1	0.091	30.00	1.42	31.42
044-064-350	01	Single-Family	1	0.096	30.00	1.42	31.42
044-064-360	01	Single-Family	1	0.101	30.00	1.42	31.42
044-064-370	01	Single-Family	1	0.106	30.00	1.42	31.42
044-064-380	01	Single-Family	1	0.163	30.00	1.42	31.42
044-071-010	01	Single-Family	1	0.144	30.00	1.42	31.42
044-071-020	01	Single-Family	1	0.143	30.00	1.42	31.42
044-071-030	01	Single-Family	1	0.173	30.00	1.42	31.42
044-071-040	01	Single-Family	1	0.143	30.00	1.42	31.42
044-071-050	01	Single-Family	1	0.172	30.00	1.42	31.42
044-071-060	01	Single-Family	1	0.346	30.00	1.42	31.42
044-071-070	01	Single-Family	1	0.222	30.00	1.42	31.42
044-071-080	01	Single-Family	1	0.221	30.00	1.42	31.42
044-071-090	01	Single-Family	1	0.212	30.00	1.42	31.42
044-071-100	01	Single-Family	1	0.241	30.00	1.42	31.42
044-071-110	01	Single-Family	1	0.167	30.00	1.42	31.42
044-071-120	01	Single-Family	1	0.206	30.00	1.42	31.42

City of Belmont
NPDES Charges
Fiscal Year 2026/27

APN	County Use Code	Category	Dwelling Units	Acres	NPDES Charge	County Collection Fee	Total Charge
044-071-130	01	Single-Family	1	0.13	30.00	1.42	31.42
044-071-140	01	Single-Family	1	0.152	30.00	1.42	31.42
044-071-150	01	Single-Family	1	0.174	30.00	1.42	31.42
044-071-160	01	Single-Family	1	0.19	30.00	1.42	31.42
044-071-170	01	Single-Family	1	0.166	30.00	1.42	31.42
044-071-180	01	Single-Family	1	0.166	30.00	1.42	31.42
044-071-190	01	Single-Family	1	0.18	30.00	1.42	31.42
044-071-200	01	Single-Family	1	0.168	30.00	1.42	31.42
044-071-210	01	Single-Family	1	0.168	30.00	1.42	31.42
044-071-220	01	Single-Family	1	0.188	30.00	1.42	31.42
044-071-230	01	Single-Family	1	0.168	30.00	1.42	31.42
044-071-240	01	Single-Family	1	0.346	30.00	1.42	31.42
044-072-010	01	Single-Family	1	0.301	30.00	1.42	31.42
044-072-020	01	Single-Family	1	0.298	30.00	1.42	31.42
044-072-030	01	Single-Family	1	0.201	30.00	1.42	31.42
044-072-040	01	Single-Family	1	0.201	30.00	1.42	31.42
044-072-050	01	Single-Family	1	0.201	30.00	1.42	31.42
044-072-060	01	Single-Family	1	0.194	30.00	1.42	31.42
044-072-070	01	Single-Family	1	0.182	30.00	1.42	31.42
044-072-080	01	Single-Family	1	0.168	30.00	1.42	31.42
044-072-090	01	Single-Family	1	0.248	30.00	1.42	31.42
044-072-100	01	Single-Family	1	0.228	30.00	1.42	31.42
044-072-110	01	Single-Family	1	0.172	30.00	1.42	31.42
044-072-120	01	Single-Family	1	0.344	30.00	1.42	31.42
044-072-130	01	Single-Family	1	0.172	30.00	1.42	31.42
044-072-140	01	Single-Family	1	0.174	30.00	1.42	31.42
044-072-150	01	Single-Family	1	0.225	30.00	1.42	31.42
044-072-160	01	Single-Family	1	0.191	30.00	1.42	31.42
044-072-170	01	Single-Family	1	0.222	30.00	1.42	31.42
044-072-180	01	Single-Family	1	0.457	30.00	1.42	31.42
044-072-190	01	Single-Family	1	0.365	30.00	1.42	31.42
044-072-200	01	Single-Family	1	0.178	30.00	1.42	31.42
044-072-210	01	Single-Family	1	0.173	30.00	1.42	31.42
044-072-220	01	Single-Family	1	0.162	30.00	1.42	31.42
044-072-230	01	Single-Family	1	0.15	30.00	1.42	31.42
044-072-240	01	Single-Family	1	0.137	30.00	1.42	31.42
044-072-250	01	Single-Family	1	0.212	30.00	1.42	31.42
044-072-260	01	Single-Family	1	0.2	30.00	1.42	31.42
044-072-270	01	Single-Family	1	0.137	30.00	1.42	31.42
044-072-280	01	Single-Family	1	0.154	30.00	1.42	31.42
044-072-290	01	Single-Family	1	0.142	30.00	1.42	31.42
044-072-300	01	Single-Family	1	0.156	30.00	1.42	31.42
044-072-310	01	Single-Family	1	0.156	30.00	1.42	31.42
044-072-320	01	Single-Family	1	0.138	30.00	1.42	31.42
044-072-330	01	Single-Family	1	0.15	30.00	1.42	31.42
044-072-340	01	Single-Family	1	0.161	30.00	1.42	31.42
044-072-350	00	Undeveloped	0	0.255	7.64	1.42	9.06
044-072-360	01	Single-Family	1	0.255	30.00	1.42	31.42
044-072-380	01	Single-Family	1	0.242	30.00	1.42	31.42
044-072-390	01A	Single-Family	1	0.46	30.00	1.42	31.42
044-072-400	01	Single-Family	1	0.225	30.00	1.42	31.42
044-072-410	01	Single-Family	1	0.337	30.00	1.42	31.42

City of Belmont
NPDES Charges
Fiscal Year 2026/27

APN	County Use Code	Category	Dwelling Units	Acres	NPDES Charge	County Collection Fee	Total Charge
044-072-420	01	Single-Family	1	0.244	30.00	1.42	31.42
044-072-450	01	Single-Family	1	0.175	30.00	1.42	31.42
044-072-460	01	Single-Family	1	0.268	30.00	1.42	31.42
044-072-470	01	Single-Family	1	0.277	30.00	1.42	31.42
044-072-480	01	Single-Family	1	0.214	30.00	1.42	31.42
044-072-490	01	Single-Family	1	0.249	30.00	1.42	31.42
044-072-500	01	Single-Family	1	0.205	30.00	1.42	31.42
044-072-510	01	Single-Family	1	0.262	30.00	1.42	31.42
044-072-530	01	Single-Family	1	0.2	30.00	1.42	31.42
044-072-540	01	Single-Family	1	0.193	30.00	1.42	31.42
044-072-550	01	Single-Family	1	0.174	30.00	1.42	31.42
044-072-560	01	Single-Family	1	0.316	30.00	1.42	31.42
044-072-570	01	Single-Family	1	0.189	30.00	1.42	31.42
044-072-580	01	Single-Family	1	0.193	30.00	1.42	31.42
044-072-590	01	Single-Family	1	0.179	30.00	1.42	31.42
044-072-600	01	Single-Family	1	0.158	30.00	1.42	31.42
044-072-610	01	Single-Family	1	0.193	30.00	1.42	31.42
044-072-620	01	Single-Family	1	0.215	30.00	1.42	31.42
044-072-630	01	Single-Family	1	0.177	30.00	1.42	31.42
044-072-640	01	Single-Family	1	0.218	30.00	1.42	31.42
044-072-650	01	Single-Family	1	0.242	30.00	1.42	31.42
044-072-660	01	Single-Family	1	0.179	30.00	1.42	31.42
044-072-680	01	Single-Family	1	0.144	30.00	1.42	31.42
044-072-700	01	Single-Family	1	0.104	30.00	1.42	31.42
044-072-720	01	Single-Family	1	0.142	30.00	1.42	31.42
044-072-730	01	Single-Family	1	0.244	30.00	1.42	31.42
044-072-740	01	Single-Family	1	0.141	30.00	1.42	31.42
044-072-760	01	Single-Family	1	0.186	30.00	1.42	31.42
044-072-770	01	Single-Family	1	0.371	30.00	1.42	31.42
044-072-780	01	Single-Family	1	0.185	30.00	1.42	31.42
044-072-790	01	Single-Family	1	0.184	30.00	1.42	31.42
044-072-800	01	Single-Family	1	0.181	30.00	1.42	31.42
044-072-810	01	Single-Family	1	0.143	30.00	1.42	31.42
044-072-820	01	Single-Family	1	0.143	30.00	1.42	31.42
044-072-830	89	Undeveloped	0	0.332	9.96	1.42	11.38
044-072-840	01	Single-Family	1	0.327	30.00	1.42	31.42
044-081-010	01	Single-Family	1	0.091	30.00	1.42	31.42
044-081-020	01	Single-Family	1	0.091	30.00	1.42	31.42
044-081-030	01	Single-Family	1	0.091	30.00	1.42	31.42
044-081-040	01	Single-Family	1	0.091	30.00	1.42	31.42
044-081-060	01	Single-Family	1	0.091	30.00	1.42	31.42
044-081-070	01A	Single-Family	1	0.091	30.00	1.42	31.42
044-081-080	01	Single-Family	1	0.147	30.00	1.42	31.42
044-081-090	01	Single-Family	1	0.163	30.00	1.42	31.42
044-081-100	01	Single-Family	1	0.09	30.00	1.42	31.42
044-081-110	01	Single-Family	1	0.09	30.00	1.42	31.42
044-081-120	01	Single-Family	1	0.109	30.00	1.42	31.42
044-081-130	01	Single-Family	1	0.121	30.00	1.42	31.42
044-081-160	01	Single-Family	1	0.091	30.00	1.42	31.42
044-081-170	01	Single-Family	1	0.091	30.00	1.42	31.42
044-081-180	01	Single-Family	1	0.091	30.00	1.42	31.42
044-081-230	01	Single-Family	1	0.128	30.00	1.42	31.42

City of Belmont
NPDES Charges
Fiscal Year 2026/27

APN	County Use Code	Category	Dwelling Units	Acres	NPDES Charge	County Collection Fee	Total Charge
044-081-240	00	Undeveloped	0	0.055	1.64	1.42	3.06
044-082-010	01	Single-Family	1	0.091	30.00	1.42	31.42
044-082-020	01	Single-Family	1	0.091	30.00	1.42	31.42
044-082-030	01	Single-Family	1	0.091	30.00	1.42	31.42
044-082-040	01A	Single-Family	1	0.091	30.00	1.42	31.42
044-082-050	01	Single-Family	1	0.091	30.00	1.42	31.42
044-082-060	01	Single-Family	1	0.091	30.00	1.42	31.42
044-082-070	01	Single-Family	1	0.091	30.00	1.42	31.42
044-082-080	01	Single-Family	1	0.091	30.00	1.42	31.42
044-082-090	01	Single-Family	1	0.091	30.00	1.42	31.42
044-082-100	01A	Single-Family	1	0.084	30.00	1.42	31.42
044-082-110	92	Duplex and Multi-Family	2	0.096	40.00	1.42	41.42
044-082-120	01	Single-Family	1	0.137	30.00	1.42	31.42
044-082-130	01	Single-Family	1	0.137	30.00	1.42	31.42
044-082-140	01	Single-Family	1	0.091	30.00	1.42	31.42
044-082-160	01	Single-Family	1	0.091	30.00	1.42	31.42
044-082-170	01	Single-Family	1	0.091	30.00	1.42	31.42
044-082-180	01	Single-Family	1	0.091	30.00	1.42	31.42
044-082-190	01	Single-Family	1	0.091	30.00	1.42	31.42
044-083-010	01	Single-Family	1	0.096	30.00	1.42	31.42
044-083-020	01	Single-Family	1	0.114	30.00	1.42	31.42
044-083-030	01	Single-Family	1	0.114	30.00	1.42	31.42
044-083-040	01	Single-Family	1	0.119	30.00	1.42	31.42
044-083-060	01	Single-Family	1	0.11	30.00	1.42	31.42
044-083-070	01	Single-Family	1	0.161	30.00	1.42	31.42
044-083-080	01	Single-Family	1	0.162	30.00	1.42	31.42
044-083-090	01	Single-Family	1	0.113	30.00	1.42	31.42
044-083-100	01	Single-Family	1	0.12	30.00	1.42	31.42
044-083-130	01	Single-Family	1	0.114	30.00	1.42	31.42
044-083-140	01	Single-Family	1	0.163	30.00	1.42	31.42
044-083-160	01	Single-Family	1	0.13	30.00	1.42	31.42
044-083-170	01	Single-Family	1	0.147	30.00	1.42	31.42
044-084-010	01A	Single-Family	1	0.092	30.00	1.42	31.42
044-084-020	01	Single-Family	1	0.092	30.00	1.42	31.42
044-084-030	01	Single-Family	1	0.092	30.00	1.42	31.42
044-084-040	01	Single-Family	1	0.092	30.00	1.42	31.42
044-084-050	01	Single-Family	1	0.092	30.00	1.42	31.42
044-084-060	01	Single-Family	1	0.092	30.00	1.42	31.42
044-084-070	01	Single-Family	1	0.092	30.00	1.42	31.42
044-084-080	01	Single-Family	1	0.122	30.00	1.42	31.42
044-084-090	01	Single-Family	1	0.114	30.00	1.42	31.42
044-084-100	01	Single-Family	1	0.114	30.00	1.42	31.42
044-084-110	01	Single-Family	1	0.114	30.00	1.42	31.42
044-084-120	01	Single-Family	1	0.114	30.00	1.42	31.42
044-084-130	01	Single-Family	1	0.114	30.00	1.42	31.42
044-084-140	01	Single-Family	1	0.115	30.00	1.42	31.42
044-084-160	01	Single-Family	1	0.138	30.00	1.42	31.42
044-084-170	01	Single-Family	1	0.106	30.00	1.42	31.42
044-084-180	01	Single-Family	1	0.109	30.00	1.42	31.42
044-084-190	01	Single-Family	1	0.112	30.00	1.42	31.42
044-084-200	01	Single-Family	1	0.234	30.00	1.42	31.42
044-084-210	01	Single-Family	1	0.115	30.00	1.42	31.42

City of Belmont
NPDES Charges
Fiscal Year 2026/27

APN	County Use Code	Category	Dwelling Units	Acres	NPDES Charge	County Collection Fee	Total Charge
044-084-220	01	Single-Family	1	0.109	30.00	1.42	31.42
044-084-230	01	Single-Family	1	0.103	30.00	1.42	31.42
044-084-240	01	Single-Family	1	0.184	30.00	1.42	31.42
044-084-250	01	Single-Family	1	0.092	30.00	1.42	31.42
044-084-260	01	Single-Family	1	0.092	30.00	1.42	31.42
044-084-270	01	Single-Family	1	0.092	30.00	1.42	31.42
044-084-280	01A	Single-Family	1	0.092	30.00	1.42	31.42
044-084-290	01	Single-Family	1	0.092	30.00	1.42	31.42
044-084-300	01	Single-Family	1	0.092	30.00	1.42	31.42
044-084-310	01	Single-Family	1	0.092	30.00	1.42	31.42
044-084-320	01	Single-Family	1	0.116	30.00	1.42	31.42
044-084-330	01	Single-Family	1	0.136	30.00	1.42	31.42
044-085-010	01	Single-Family	1	0.082	30.00	1.42	31.42
044-085-020	01	Single-Family	1	0.078	30.00	1.42	31.42
044-085-030	01	Single-Family	1	0.075	30.00	1.42	31.42
044-085-040	01	Single-Family	1	0.084	30.00	1.42	31.42
044-085-050	01	Single-Family	1	0.097	30.00	1.42	31.42
044-085-060	01	Single-Family	1	0.126	30.00	1.42	31.42
044-085-070	01	Single-Family	1	0.143	30.00	1.42	31.42
044-085-080	01	Single-Family	1	0.286	30.00	1.42	31.42
044-085-090	01	Single-Family	1	0.143	30.00	1.42	31.42
044-085-100	01	Single-Family	1	0.143	30.00	1.42	31.42
044-085-110	01	Single-Family	1	0.143	30.00	1.42	31.42
044-085-120	01	Single-Family	1	0.124	30.00	1.42	31.42
044-085-130	01	Single-Family	1	0.25	30.00	1.42	31.42
044-085-140	01	Single-Family	1	0.141	30.00	1.42	31.42
044-085-150	01	Single-Family	1	0.127	30.00	1.42	31.42
044-085-160	01	Single-Family	1	0.103	30.00	1.42	31.42
044-085-170	01	Single-Family	1	0.091	30.00	1.42	31.42
044-085-180	01	Single-Family	1	0.165	30.00	1.42	31.42
044-085-190	01	Single-Family	1	0.155	30.00	1.42	31.42
044-085-200	01	Single-Family	1	0.143	30.00	1.42	31.42
044-085-210	01	Single-Family	1	0.106	30.00	1.42	31.42
044-085-220	01	Single-Family	1	0.117	30.00	1.42	31.42
044-085-230	01	Single-Family	1	0.088	30.00	1.42	31.42
044-085-240	01A	Single-Family	1	0.069	30.00	1.42	31.42
044-085-250	01	Single-Family	1	0.068	30.00	1.42	31.42
044-085-270	01	Single-Family	1	0.068	30.00	1.42	31.42
044-085-280	01	Single-Family	1	0.068	30.00	1.42	31.42
044-085-290	01	Single-Family	1	0.068	30.00	1.42	31.42
044-085-300	01	Single-Family	1	0.068	30.00	1.42	31.42
044-085-310	01A	Single-Family	1	0.068	30.00	1.42	31.42
044-086-010	01	Single-Family	1	0.171	30.00	1.42	31.42
044-086-020	01	Single-Family	1	0.163	30.00	1.42	31.42
044-086-030	01	Single-Family	1	0.176	30.00	1.42	31.42
044-086-040	01	Single-Family	1	0.181	30.00	1.42	31.42
044-086-050	01A	Single-Family	1	0.177	30.00	1.42	31.42
044-086-080	01	Single-Family	1	0.185	30.00	1.42	31.42
044-086-090	01	Single-Family	1	0.143	30.00	1.42	31.42
044-086-100	01	Single-Family	1	0.143	30.00	1.42	31.42
044-086-110	01	Single-Family	1	0.146	30.00	1.42	31.42
044-086-120	01	Single-Family	1	0.175	30.00	1.42	31.42

City of Belmont
NPDES Charges
Fiscal Year 2026/27

APN	County Use Code	Category	Dwelling Units	Acres	NPDES Charge	County Collection Fee	Total Charge
044-086-130	01	Single-Family	1	0.165	30.00	1.42	31.42
044-086-140	01	Single-Family	1	0.16	30.00	1.42	31.42
044-086-150	01	Single-Family	1	0.164	30.00	1.42	31.42
044-086-160	01	Single-Family	1	0.168	30.00	1.42	31.42
044-086-170	91	Duplex and Multi-Family	2	0.347	40.00	1.42	41.42
044-086-180	01	Single-Family	1	0.179	30.00	1.42	31.42
044-086-190	01	Single-Family	1	0.17	30.00	1.42	31.42
044-086-220	01	Single-Family	1	0.159	30.00	1.42	31.42
044-086-230	01	Single-Family	1	0.16	30.00	1.42	31.42
044-086-240	01	Single-Family	1	0.176	30.00	1.42	31.42
044-086-250	01	Single-Family	1	0.17	30.00	1.42	31.42
044-086-260	01	Single-Family	1	0.166	30.00	1.42	31.42
044-086-270	01	Single-Family	1	0.163	30.00	1.42	31.42
044-086-300	01	Single-Family	1	0.138	30.00	1.42	31.42
044-086-310	01	Single-Family	1	0.147	30.00	1.42	31.42
044-086-320	01	Single-Family	1	0.16	30.00	1.42	31.42
044-091-010	01	Single-Family	1	0.223	30.00	1.42	31.42
044-091-020	01	Single-Family	1	0.229	30.00	1.42	31.42
044-091-030	01	Single-Family	1	0.187	30.00	1.42	31.42
044-091-040	01	Single-Family	1	0.206	30.00	1.42	31.42
044-091-050	01	Single-Family	1	0.18	30.00	1.42	31.42
044-091-060	01	Single-Family	1	0.173	30.00	1.42	31.42
044-091-070	01	Single-Family	1	0.382	30.00	1.42	31.42
044-091-080	01	Single-Family	1	0.431	30.00	1.42	31.42
044-091-090	01	Single-Family	1	0.337	30.00	1.42	31.42
044-091-100	01	Single-Family	1	0.217	30.00	1.42	31.42
044-091-130	01	Single-Family	1	0.23	30.00	1.42	31.42
044-091-140	01	Single-Family	1	0.215	30.00	1.42	31.42
044-091-160	01	Single-Family	1	0.178	30.00	1.42	31.42
044-091-170	01	Single-Family	1	0.164	30.00	1.42	31.42
044-091-180	01	Single-Family	1	0.227	30.00	1.42	31.42
044-091-190	01	Single-Family	1	0.18	30.00	1.42	31.42
044-091-230	01	Single-Family	1	0.118	30.00	1.42	31.42
044-091-280	01	Single-Family	1	0.172	30.00	1.42	31.42
044-091-300	01	Single-Family	1	0.137	30.00	1.42	31.42
044-091-310	01	Single-Family	1	0.413	30.00	1.42	31.42
044-091-320	01	Single-Family	1	0.189	30.00	1.42	31.42
044-091-330	01	Single-Family	1	0.2	30.00	1.42	31.42
044-091-350	01	Single-Family	1	0.229	30.00	1.42	31.42
044-091-360	01	Single-Family	1	0.235	30.00	1.42	31.42
044-091-370	01	Single-Family	1	0.433	30.00	1.42	31.42
044-092-010	01	Single-Family	1	0.191	30.00	1.42	31.42
044-092-020	01	Single-Family	1	0.154	30.00	1.42	31.42
044-092-030	01	Single-Family	1	0.201	30.00	1.42	31.42
044-092-070	01	Single-Family	1	0.099	30.00	1.42	31.42
044-092-080	01	Single-Family	1	0.096	30.00	1.42	31.42
044-092-090	01	Single-Family	1	0.191	30.00	1.42	31.42
044-092-100	01	Single-Family	1	0.162	30.00	1.42	31.42
044-092-110	00	Undeveloped	0	0.245	7.34	1.42	8.76
044-092-120	01	Single-Family	1	0.184	30.00	1.42	31.42
044-092-130	01	Single-Family	1	0.199	30.00	1.42	31.42
044-092-140	01	Single-Family	1	0.278	30.00	1.42	31.42

City of Belmont
NPDES Charges
Fiscal Year 2026/27

APN	County Use Code	Category	Dwelling Units	Acres	NPDES Charge	County Collection Fee	Total Charge
044-092-150	01	Single-Family	1	0.191	30.00	1.42	31.42
044-092-160	01	Single-Family	1	0.192	30.00	1.42	31.42
044-092-170	01	Single-Family	1	0.193	30.00	1.42	31.42
044-092-180	01	Single-Family	1	0.189	30.00	1.42	31.42
044-092-210	01	Single-Family	1	0.2	30.00	1.42	31.42
044-092-240	01	Single-Family	1	0.223	30.00	1.42	31.42
044-092-250	01	Single-Family	1	0.327	30.00	1.42	31.42
044-092-260	01	Single-Family	1	0.174	30.00	1.42	31.42
044-092-270	01	Single-Family	1	0.202	30.00	1.42	31.42
044-092-280	01	Single-Family	1	0.137	30.00	1.42	31.42
044-092-290	01	Single-Family	1	0.137	30.00	1.42	31.42
044-092-300	01	Single-Family	1	0.16	30.00	1.42	31.42
044-093-010	01	Single-Family	1	0.114	30.00	1.42	31.42
044-093-020	01	Single-Family	1	0.114	30.00	1.42	31.42
044-093-030	01	Single-Family	1	0.136	30.00	1.42	31.42
044-093-040	01	Single-Family	1	0.309	30.00	1.42	31.42
044-093-050	01	Single-Family	1	0.189	30.00	1.42	31.42
044-093-060	01	Single-Family	1	0.159	30.00	1.42	31.42
044-093-070	01	Single-Family	1	0.16	30.00	1.42	31.42
044-093-080	01	Single-Family	1	0.139	30.00	1.42	31.42
044-093-090	01	Single-Family	1	0.126	30.00	1.42	31.42
044-093-100	01	Single-Family	1	0.135	30.00	1.42	31.42
044-093-110	01	Single-Family	1	0.141	30.00	1.42	31.42
044-093-120	01	Single-Family	1	0.197	30.00	1.42	31.42
044-093-130	01	Single-Family	1	0.343	30.00	1.42	31.42
044-093-140	01	Single-Family	1	0.297	30.00	1.42	31.42
044-093-150	01	Single-Family	1	0.226	30.00	1.42	31.42
044-093-160	01A	Single-Family	1	0.244	30.00	1.42	31.42
044-093-170	01	Single-Family	1	0.258	30.00	1.42	31.42
044-093-180	01	Single-Family	1	0.255	30.00	1.42	31.42
044-093-190	01	Single-Family	1	0.269	30.00	1.42	31.42
044-093-200	01	Single-Family	1	0.254	30.00	1.42	31.42
044-093-210	01	Single-Family	1	0.172	30.00	1.42	31.42
044-093-220	01	Single-Family	1	0.172	30.00	1.42	31.42
044-093-230	01	Single-Family	1	0.172	30.00	1.42	31.42
044-101-010	05	Duplex and Multi-Family	15	0.347	300.00	1.42	301.42
044-101-020	05	Duplex and Multi-Family	16	0.374	320.00	1.42	321.42
044-101-030	05	Duplex and Multi-Family	14	0.367	280.00	1.42	281.42
044-101-040	05	Duplex and Multi-Family	16	0.369	320.00	1.42	321.42
044-101-050	05	Duplex and Multi-Family	42	0.994	840.00	1.42	841.42
044-101-060	05	Duplex and Multi-Family	12	0.348	240.00	1.42	241.42
044-101-070	05	Duplex and Multi-Family	14	0.346	280.00	1.42	281.42
044-101-080	05	Duplex and Multi-Family	15	0.345	300.00	1.42	301.42
044-101-090	05	Duplex and Multi-Family	14	0.353	280.00	1.42	281.42
044-101-100	01	Single-Family	1	0.064	30.00	1.42	31.42
044-101-110	01	Single-Family	1	0.28	30.00	1.42	31.42
044-101-130	01	Single-Family	1	0.156	30.00	1.42	31.42
044-101-140	01A	Single-Family	1	0.152	30.00	1.42	31.42
044-101-200	92	Duplex and Multi-Family	2	0.159	40.00	1.42	41.42
044-101-210	01	Single-Family	1	0.143	30.00	1.42	31.42
044-101-230	01	Single-Family	1	0.132	30.00	1.42	31.42
044-101-250	01	Single-Family	1	0.505	30.00	1.42	31.42

City of Belmont
NPDES Charges
Fiscal Year 2026/27

APN	County Use Code	Category	Dwelling Units	Acres	NPDES Charge	County Collection Fee	Total Charge
044-101-270	01	Single-Family	1	0.325	30.00	1.42	31.42
044-101-300	01	Single-Family	1	0.147	30.00	1.42	31.42
044-101-310	01	Single-Family	1	0.146	30.00	1.42	31.42
044-101-340	01	Single-Family	1	0.199	30.00	1.42	31.42
044-101-350	01	Single-Family	1	0.168	30.00	1.42	31.42
044-101-360	01	Single-Family	1	0.266	30.00	1.42	31.42
044-101-370	01	Single-Family	1	0.194	30.00	1.42	31.42
044-101-380	01	Single-Family	1	0.375	30.00	1.42	31.42
044-101-400	01	Single-Family	1	0.163	30.00	1.42	31.42
044-101-410	01	Single-Family	1	0.257	30.00	1.42	31.42
044-101-420	01	Single-Family	1	0.159	30.00	1.42	31.42
044-101-430	01A	Single-Family	1	0.247	30.00	1.42	31.42
044-101-440	01	Single-Family	1	0.209	30.00	1.42	31.42
044-101-470	01	Single-Family	1	0.105	30.00	1.42	31.42
044-101-480	01	Single-Family	1	0.21	30.00	1.42	31.42
044-101-490	01	Single-Family	1	0.219	30.00	1.42	31.42
044-101-500	01	Single-Family	1	0.252	30.00	1.42	31.42
044-102-010	01A	Single-Family	1	0.433	30.00	1.42	31.42
044-102-020	01	Single-Family	1	0.204	30.00	1.42	31.42
044-102-040	01	Single-Family	1	0.254	30.00	1.42	31.42
044-102-050	01	Single-Family	1	0.246	30.00	1.42	31.42
044-102-060	01	Single-Family	1	0.251	30.00	1.42	31.42
044-102-070	01	Single-Family	1	0.218	30.00	1.42	31.42
044-102-080	01	Single-Family	1	0.192	30.00	1.42	31.42
044-102-090	01A	Single-Family	1	0.221	30.00	1.42	31.42
044-102-100	01	Single-Family	1	0.201	30.00	1.42	31.42
044-102-110	01	Single-Family	1	0.221	30.00	1.42	31.42
044-102-120	01	Single-Family	1	0.177	30.00	1.42	31.42
044-102-130	01	Single-Family	1	0.184	30.00	1.42	31.42
044-102-140	01	Single-Family	1	0.205	30.00	1.42	31.42
044-102-150	01	Single-Family	1	0.223	30.00	1.42	31.42
044-102-160	01	Single-Family	1	0.181	30.00	1.42	31.42
044-102-170	01	Single-Family	1	0.242	30.00	1.42	31.42
044-102-200	01	Single-Family	1	0.172	30.00	1.42	31.42
044-102-210	01	Single-Family	1	0.258	30.00	1.42	31.42
044-102-220	01	Single-Family	1	0.258	30.00	1.42	31.42
044-102-260	01	Single-Family	1	0.213	30.00	1.42	31.42
044-102-270	01	Single-Family	1	0.175	30.00	1.42	31.42
044-102-280	01	Single-Family	1	0.157	30.00	1.42	31.42
044-102-290	01	Single-Family	1	0.133	30.00	1.42	31.42
044-102-320	00	Undeveloped	0	0.114	3.42	1.42	4.84
044-102-350	01	Single-Family	1	0.115	30.00	1.42	31.42
044-102-360	01	Single-Family	1	0.1	30.00	1.42	31.42
044-102-370	01	Single-Family	1	1.003	30.08	1.42	31.50
044-102-380	88	Undeveloped	0	0.056	1.68	1.42	3.10
044-102-410	01	Single-Family	1	0.172	30.00	1.42	31.42
044-102-420	01	Single-Family	1	0.344	30.00	1.42	31.42
044-102-430	01	Single-Family	1	0.114	30.00	1.42	31.42
044-102-440	00	Undeveloped	0	0.113	3.38	1.42	4.80
044-102-450	01	Single-Family	1	0.501	30.00	1.42	31.42
044-102-460	01	Single-Family	1	0.507	30.00	1.42	31.42
044-103-010	01	Single-Family	1	0.125	30.00	1.42	31.42

City of Belmont
NPDES Charges
Fiscal Year 2026/27

APN	County Use Code	Category	Dwelling Units	Acres	NPDES Charge	County Collection Fee	Total Charge
044-103-020	01	Single-Family	1	0.117	30.00	1.42	31.42
044-103-030	01	Single-Family	1	0.133	30.00	1.42	31.42
044-103-040	01	Single-Family	1	0.113	30.00	1.42	31.42
044-103-050	01	Single-Family	1	0.123	30.00	1.42	31.42
044-103-060	01	Single-Family	1	0.128	30.00	1.42	31.42
044-103-070	01	Single-Family	1	0.148	30.00	1.42	31.42
044-103-090	01	Single-Family	1	0.195	30.00	1.42	31.42
044-103-100	01A	Single-Family	1	0.158	30.00	1.42	31.42
044-103-110	01	Single-Family	1	0.146	30.00	1.42	31.42
044-103-120	01	Single-Family	1	0.116	30.00	1.42	31.42
044-111-010	01	Single-Family	1	0.278	30.00	1.42	31.42
044-111-020	01	Single-Family	1	0.239	30.00	1.42	31.42
044-111-030	01	Single-Family	1	0.246	30.00	1.42	31.42
044-111-040	01	Single-Family	1	0.252	30.00	1.42	31.42
044-111-050	01	Single-Family	1	0.215	30.00	1.42	31.42
044-111-060	01	Single-Family	1	0.175	30.00	1.42	31.42
044-111-070	01	Single-Family	1	0.143	30.00	1.42	31.42
044-111-080	01	Single-Family	1	0.139	30.00	1.42	31.42
044-111-090	01	Single-Family	1	0.135	30.00	1.42	31.42
044-111-100	01	Single-Family	1	0.128	30.00	1.42	31.42
044-111-110	01	Single-Family	1	0.127	30.00	1.42	31.42
044-111-120	01	Single-Family	1	0.122	30.00	1.42	31.42
044-111-140	01	Single-Family	1	0.124	30.00	1.42	31.42
044-111-150	01	Single-Family	1	0.129	30.00	1.42	31.42
044-111-160	01	Single-Family	1	0.123	30.00	1.42	31.42
044-111-170	01	Single-Family	1	0.13	30.00	1.42	31.42
044-111-180	01	Single-Family	1	0.135	30.00	1.42	31.42
044-111-190	01	Single-Family	1	0.123	30.00	1.42	31.42
044-111-200	01	Single-Family	1	0.136	30.00	1.42	31.42
044-111-210	01	Single-Family	1	0.139	30.00	1.42	31.42
044-111-240	01	Single-Family	1	0.099	30.00	1.42	31.42
044-111-250	01	Single-Family	1	0.108	30.00	1.42	31.42
044-111-260	01	Single-Family	1	0.129	30.00	1.42	31.42
044-111-270	01	Single-Family	1	0.127	30.00	1.42	31.42
044-111-280	00	Undeveloped	0	0.154	4.62	1.42	6.04
044-111-310	01	Single-Family	1	0.138	30.00	1.42	31.42
044-111-320	01	Single-Family	1	0.133	30.00	1.42	31.42
044-111-330	01	Single-Family	1	0.126	30.00	1.42	31.42
044-111-340	00	Undeveloped	0	0.117	3.50	1.42	4.92
044-111-350	01	Single-Family	1	0.116	30.00	1.42	31.42
044-111-360	01	Single-Family	1	0.168	30.00	1.42	31.42
044-111-370	01	Single-Family	1	0.186	30.00	1.42	31.42
044-111-390	01	Single-Family	1	0.225	30.00	1.42	31.42
044-111-400	01	Single-Family	1	0.201	30.00	1.42	31.42
044-111-410	01	Single-Family	1	0.245	30.00	1.42	31.42
044-111-420	01	Single-Family	1	0.253	30.00	1.42	31.42
044-111-430	01	Single-Family	1	0.218	30.00	1.42	31.42
044-111-440	01	Single-Family	1	0.174	30.00	1.42	31.42
044-111-450	01	Single-Family	1	0.201	30.00	1.42	31.42
044-111-460	01	Single-Family	1	0.176	30.00	1.42	31.42
044-111-470	01	Single-Family	1	0.186	30.00	1.42	31.42
044-111-480	01A	Single-Family	1	0.173	30.00	1.42	31.42

City of Belmont
NPDES Charges
Fiscal Year 2026/27

APN	County Use Code	Category	Dwelling Units	Acres	NPDES Charge	County Collection Fee	Total Charge
044-111-490	01	Single-Family	1	0.128	30.00	1.42	31.42
044-111-500	01	Single-Family	1	0.118	30.00	1.42	31.42
044-111-520	00	Undeveloped	0	0.132	3.96	1.42	5.38
044-111-530	01	Single-Family	1	0.127	30.00	1.42	31.42
044-112-050	01	Single-Family	1	0.104	30.00	1.42	31.42
044-112-060	01	Single-Family	1	0.116	30.00	1.42	31.42
044-112-070	01	Single-Family	1	0.106	30.00	1.42	31.42
044-112-080	01	Single-Family	1	0.119	30.00	1.42	31.42
044-112-090	01A	Single-Family	1	0.132	30.00	1.42	31.42
044-112-100	01	Single-Family	1	0.138	30.00	1.42	31.42
044-112-110	01	Single-Family	1	0.125	30.00	1.42	31.42
044-112-120	01	Single-Family	1	0.203	30.00	1.42	31.42
044-112-130	01	Single-Family	1	0.197	30.00	1.42	31.42
044-112-140	01A	Single-Family	1	0.259	30.00	1.42	31.42
044-112-150	01A	Single-Family	1	0.343	30.00	1.42	31.42
044-112-170	01	Single-Family	1	0.289	30.00	1.42	31.42
044-112-180	01	Single-Family	1	0.152	30.00	1.42	31.42
044-112-190	01	Single-Family	1	0.257	30.00	1.42	31.42
044-112-200	01	Single-Family	1	0.472	30.00	1.42	31.42
044-112-210	01	Single-Family	1	0.224	30.00	1.42	31.42
044-112-220	01	Single-Family	1	0.12	30.00	1.42	31.42
044-112-230	01	Single-Family	1	0.131	30.00	1.42	31.42
044-112-250	01	Single-Family	1	0.298	30.00	1.42	31.42
044-112-260	01	Single-Family	1	0.114	30.00	1.42	31.42
044-112-270	01	Single-Family	1	0.114	30.00	1.42	31.42
044-112-280	01	Single-Family	1	0.114	30.00	1.42	31.42
044-112-290	01	Single-Family	1	0.114	30.00	1.42	31.42
044-112-300	01	Single-Family	1	0.138	30.00	1.42	31.42
044-112-310	01A	Single-Family	1	0.166	30.00	1.42	31.42
044-112-320	01	Single-Family	1	0.152	30.00	1.42	31.42
044-112-330	01	Single-Family	1	0.162	30.00	1.42	31.42
044-112-340	01	Single-Family	1	0.172	30.00	1.42	31.42
044-112-360	01	Single-Family	1	0.169	30.00	1.42	31.42
044-112-370	01	Single-Family	1	0.349	30.00	1.42	31.42
044-112-380	01	Single-Family	1	0.286	30.00	1.42	31.42
044-112-390	01	Single-Family	1	0.196	30.00	1.42	31.42
044-112-400	01	Single-Family	1	0.16	30.00	1.42	31.42
044-112-410	01	Single-Family	1	0.269	30.00	1.42	31.42
044-112-420	01	Single-Family	1	0.211	30.00	1.42	31.42
044-112-430	01	Single-Family	1	0.109	30.00	1.42	31.42
044-112-440	01	Single-Family	1	0.111	30.00	1.42	31.42
044-112-450	01	Single-Family	1	0.113	30.00	1.42	31.42
044-112-460	01	Single-Family	1	0.128	30.00	1.42	31.42
044-112-470	01	Single-Family	1	0.273	30.00	1.42	31.42
044-112-480	01	Single-Family	1	0.229	30.00	1.42	31.42
044-112-490	01	Single-Family	1	0.137	30.00	1.42	31.42
044-112-500	01	Single-Family	1	0.184	30.00	1.42	31.42
044-112-510	01	Single-Family	1	0.191	30.00	1.42	31.42
044-112-520	01	Single-Family	1	0.182	30.00	1.42	31.42
044-112-530	01	Single-Family	1	0.145	30.00	1.42	31.42
044-112-540	01	Single-Family	1	0.162	30.00	1.42	31.42
044-112-550	01	Single-Family	1	0.154	30.00	1.42	31.42

City of Belmont
NPDES Charges
Fiscal Year 2026/27

APN	County Use Code	Category	Dwelling Units	Acres	NPDES Charge	County Collection Fee	Total Charge
044-112-560	01	Single-Family	1	0.243	30.00	1.42	31.42
044-121-010	01	Single-Family	1	0.108	30.00	1.42	31.42
044-121-020	01	Single-Family	1	0.115	30.00	1.42	31.42
044-121-030	01	Single-Family	1	0.128	30.00	1.42	31.42
044-121-040	01	Single-Family	1	0.101	30.00	1.42	31.42
044-122-010	01	Single-Family	1	0.144	30.00	1.42	31.42
044-122-020	01	Single-Family	1	0.134	30.00	1.42	31.42
044-122-070	01	Single-Family	1	0.22	30.00	1.42	31.42
044-122-080	01	Single-Family	1	0.156	30.00	1.42	31.42
044-122-090	01	Single-Family	1	0.17	30.00	1.42	31.42
044-122-100	01	Single-Family	1	0.169	30.00	1.42	31.42
044-122-110	01	Single-Family	1	0.172	30.00	1.42	31.42
044-122-120	01	Single-Family	1	0.172	30.00	1.42	31.42
044-122-130	01	Single-Family	1	0.172	30.00	1.42	31.42
044-122-140	01	Single-Family	1	0.179	30.00	1.42	31.42
044-122-150	01	Single-Family	1	0.216	30.00	1.42	31.42
044-122-160	01	Single-Family	1	0.114	30.00	1.42	31.42
044-122-170	01	Single-Family	1	0.114	30.00	1.42	31.42
044-122-190	01	Single-Family	1	0.136	30.00	1.42	31.42
044-122-200	01A	Single-Family	1	0.144	30.00	1.42	31.42
044-122-210	01	Single-Family	1	0.184	30.00	1.42	31.42
044-122-220	01	Single-Family	1	0.192	30.00	1.42	31.42
044-122-250	01	Single-Family	1	0.206	30.00	1.42	31.42
044-122-260	01A	Single-Family	1	0.148	30.00	1.42	31.42
044-122-270	01	Single-Family	1	0.157	30.00	1.42	31.42
044-122-280	01	Single-Family	1	0.289	30.00	1.42	31.42
044-122-290	01	Single-Family	1	0.127	30.00	1.42	31.42
044-123-010	01	Single-Family	1	0.206	30.00	1.42	31.42
044-123-050	01	Single-Family	1	0.652	30.00	1.42	31.42
044-123-070	01	Single-Family	1	0.174	30.00	1.42	31.42
044-123-080	01	Single-Family	1	0.132	30.00	1.42	31.42
044-123-090	01	Single-Family	1	0.107	30.00	1.42	31.42
044-123-100	01	Single-Family	1	0.106	30.00	1.42	31.42
044-123-120	01	Single-Family	1	0.13	30.00	1.42	31.42
044-123-130	01	Single-Family	1	0.114	30.00	1.42	31.42
044-123-140	01	Single-Family	1	0.113	30.00	1.42	31.42
044-123-150	01	Single-Family	1	0.128	30.00	1.42	31.42
044-123-160	01	Single-Family	1	0.179	30.00	1.42	31.42
044-123-170	01	Single-Family	1	0.211	30.00	1.42	31.42
044-123-180	01	Single-Family	1	0.314	30.00	1.42	31.42
044-123-190	01	Single-Family	1	0.277	30.00	1.42	31.42
044-123-220	01	Single-Family	1	0.128	30.00	1.42	31.42
044-123-230	01A	Single-Family	1	0.119	30.00	1.42	31.42
044-123-250	01	Single-Family	1	0.378	30.00	1.42	31.42
044-123-280	01	Single-Family	1	0.172	30.00	1.42	31.42
044-123-290	01	Single-Family	1	0.836	30.00	1.42	31.42
044-123-330	01	Single-Family	1	0.355	30.00	1.42	31.42
044-123-340	01	Single-Family	1	0.177	30.00	1.42	31.42
044-123-350	01	Single-Family	1	0.159	30.00	1.42	31.42
044-123-360	01	Single-Family	1	0.248	30.00	1.42	31.42
044-124-020	01	Single-Family	1	0.128	30.00	1.42	31.42
044-124-030	01	Single-Family	1	0.127	30.00	1.42	31.42

City of Belmont
NPDES Charges
Fiscal Year 2026/27

APN	County Use Code	Category	Dwelling Units	Acres	NPDES Charge	County Collection Fee	Total Charge
044-124-040	01	Single-Family	1	0.137	30.00	1.42	31.42
044-124-050	01	Single-Family	1	0.135	30.00	1.42	31.42
044-124-060	01	Single-Family	1	0.125	30.00	1.42	31.42
044-124-070	01	Single-Family	1	0.162	30.00	1.42	31.42
044-124-080	01	Single-Family	1	0.246	30.00	1.42	31.42
044-124-090	01	Single-Family	1	0.124	30.00	1.42	31.42
044-124-100	01	Single-Family	1	0.269	30.00	1.42	31.42
044-124-110	01	Single-Family	1	0.116	30.00	1.42	31.42
044-124-120	01	Single-Family	1	0.114	30.00	1.42	31.42
044-124-130	01	Single-Family	1	0.114	30.00	1.42	31.42
044-124-140	01A	Single-Family	1	0.258	30.00	1.42	31.42
044-124-150	01	Single-Family	1	0.156	30.00	1.42	31.42
044-124-160	01	Single-Family	1	0.139	30.00	1.42	31.42
044-124-170	01	Single-Family	1	0.141	30.00	1.42	31.42
044-131-010	01	Single-Family	1	0.274	30.00	1.42	31.42
044-131-020	01	Single-Family	1	0.284	30.00	1.42	31.42
044-131-030	01	Single-Family	1	0.19	30.00	1.42	31.42
044-131-040	01	Single-Family	1	0.182	30.00	1.42	31.42
044-131-050	01	Single-Family	1	0.174	30.00	1.42	31.42
044-131-060	01	Single-Family	1	0.201	30.00	1.42	31.42
044-131-070	01	Single-Family	1	0.193	30.00	1.42	31.42
044-131-080	01	Single-Family	1	0.176	30.00	1.42	31.42
044-131-090	01	Single-Family	1	0.142	30.00	1.42	31.42
044-131-100	01	Single-Family	1	0.129	30.00	1.42	31.42
044-131-110	01	Single-Family	1	0.146	30.00	1.42	31.42
044-131-120	01	Single-Family	1	0.129	30.00	1.42	31.42
044-131-130	01	Single-Family	1	0.255	30.00	1.42	31.42
044-131-140	01	Single-Family	1	0.145	30.00	1.42	31.42
044-131-160	01	Single-Family	1	0.166	30.00	1.42	31.42
044-131-170	01A	Single-Family	1	0.192	30.00	1.42	31.42
044-131-180	01	Single-Family	1	0.21	30.00	1.42	31.42
044-131-190	01	Single-Family	1	0.195	30.00	1.42	31.42
044-131-200	01	Single-Family	1	0.216	30.00	1.42	31.42
044-131-210	01	Single-Family	1	0.166	30.00	1.42	31.42
044-131-220	01	Single-Family	1	0.155	30.00	1.42	31.42
044-131-230	01	Single-Family	1	0.143	30.00	1.42	31.42
044-131-240	01	Single-Family	1	0.131	30.00	1.42	31.42
044-131-250	01	Single-Family	1	0.126	30.00	1.42	31.42
044-131-260	01	Single-Family	1	0.126	30.00	1.42	31.42
044-131-270	01	Single-Family	1	0.126	30.00	1.42	31.42
044-131-280	01	Single-Family	1	0.197	30.00	1.42	31.42
044-131-290	01	Single-Family	1	0.188	30.00	1.42	31.42
044-131-300	01	Single-Family	1	0.141	30.00	1.42	31.42
044-132-010	00	Undeveloped	0	0.149	4.46	1.42	5.88
044-132-020	01	Single-Family	1	0.139	30.00	1.42	31.42
044-132-030	01	Single-Family	1	0.161	30.00	1.42	31.42
044-132-040	01	Single-Family	1	0.162	30.00	1.42	31.42
044-132-070	01	Single-Family	1	0.12	30.00	1.42	31.42
044-132-080	01	Single-Family	1	0.108	30.00	1.42	31.42
044-132-090	01	Single-Family	1	0.118	30.00	1.42	31.42
044-132-100	01	Single-Family	1	0.128	30.00	1.42	31.42
044-132-110	01	Single-Family	1	0.226	30.00	1.42	31.42

City of Belmont
NPDES Charges
Fiscal Year 2026/27

APN	County Use Code	Category	Dwelling Units	Acres	NPDES Charge	County Collection Fee	Total Charge
044-132-120	01	Single-Family	1	0.133	30.00	1.42	31.42
044-132-130	01	Single-Family	1	0.136	30.00	1.42	31.42
044-132-140	01	Single-Family	1	0.125	30.00	1.42	31.42
044-132-150	01	Single-Family	1	0.199	30.00	1.42	31.42
044-132-170	01	Single-Family	1	0.168	30.00	1.42	31.42
044-132-180	00	Undeveloped	0	0.002	0.06	1.42	1.48
044-132-190	01	Single-Family	1	0.185	30.00	1.42	31.42
044-132-200	01	Single-Family	1	0.213	30.00	1.42	31.42
044-132-210	01	Single-Family	1	0.171	30.00	1.42	31.42
044-141-010	01	Single-Family	1	0.205	30.00	1.42	31.42
044-141-020	01	Single-Family	1	0.111	30.00	1.42	31.42
044-141-030	01	Single-Family	1	0.126	30.00	1.42	31.42
044-141-040	01	Single-Family	1	0.126	30.00	1.42	31.42
044-141-050	01	Single-Family	1	0.126	30.00	1.42	31.42
044-141-060	01	Single-Family	1	0.126	30.00	1.42	31.42
044-141-070	01	Single-Family	1	0.126	30.00	1.42	31.42
044-141-080	01	Single-Family	1	0.164	30.00	1.42	31.42
044-141-090	01	Single-Family	1	0.214	30.00	1.42	31.42
044-141-120	01A	Single-Family	1	0.126	30.00	1.42	31.42
044-141-130	01	Single-Family	1	0.126	30.00	1.42	31.42
044-141-140	01	Single-Family	1	0.126	30.00	1.42	31.42
044-141-150	01A	Single-Family	1	0.126	30.00	1.42	31.42
044-141-160	01	Single-Family	1	0.126	30.00	1.42	31.42
044-141-170	01	Single-Family	1	0.126	30.00	1.42	31.42
044-141-180	01	Single-Family	1	0.126	30.00	1.42	31.42
044-141-190	01	Single-Family	1	0.126	30.00	1.42	31.42
044-141-200	01	Single-Family	1	0.126	30.00	1.42	31.42
044-141-210	01	Single-Family	1	0.126	30.00	1.42	31.42
044-141-220	01	Single-Family	1	0.13	30.00	1.42	31.42
044-141-230	01	Single-Family	1	0.132	30.00	1.42	31.42
044-141-240	01	Single-Family	1	0.105	30.00	1.42	31.42
044-141-260	75	Institutional	0	0.126	3.78	1.42	5.20
044-141-270	00	Undeveloped	0	0.126	3.78	1.42	5.20
044-142-010	01	Single-Family	1	0.19	30.00	1.42	31.42
044-142-020	01	Single-Family	1	0.252	30.00	1.42	31.42
044-142-030	01	Single-Family	1	0.126	30.00	1.42	31.42
044-142-040	01	Single-Family	1	0.115	30.00	1.42	31.42
044-142-060	01	Single-Family	1	0.126	30.00	1.42	31.42
044-142-070	01	Single-Family	1	0.126	30.00	1.42	31.42
044-142-080	01	Single-Family	1	0.126	30.00	1.42	31.42
044-142-090	01	Single-Family	1	0.131	30.00	1.42	31.42
044-142-100	01	Single-Family	1	0.126	30.00	1.42	31.42
044-142-110	01A	Single-Family	1	0.126	30.00	1.42	31.42
044-142-120	01	Single-Family	1	0.126	30.00	1.42	31.42
044-142-130	01	Single-Family	1	0.126	30.00	1.42	31.42
044-142-140	01	Single-Family	1	0.126	30.00	1.42	31.42
044-142-150	01	Single-Family	1	0.126	30.00	1.42	31.42
044-142-160	01	Single-Family	1	0.126	30.00	1.42	31.42
044-142-170	01	Single-Family	1	0.126	30.00	1.42	31.42
044-142-180	01	Single-Family	1	0.126	30.00	1.42	31.42
044-142-190	01	Single-Family	1	0.126	30.00	1.42	31.42
044-142-200	01	Single-Family	1	0.126	30.00	1.42	31.42

City of Belmont
NPDES Charges
Fiscal Year 2026/27

APN	County Use Code	Category	Dwelling Units	Acres	NPDES Charge	County Collection Fee	Total Charge
044-142-220	01	Single-Family	1	0.156	30.00	1.42	31.42
044-142-230	01	Single-Family	1	0.156	30.00	1.42	31.42
044-142-240	01	Single-Family	1	0.156	30.00	1.42	31.42
044-142-250	01	Single-Family	1	0.156	30.00	1.42	31.42
044-142-260	01	Single-Family	1	0.156	30.00	1.42	31.42
044-142-270	01	Single-Family	1	0.156	30.00	1.42	31.42
044-142-280	01	Single-Family	1	0.165	30.00	1.42	31.42
044-142-290	01	Single-Family	1	0.259	30.00	1.42	31.42
044-142-300	01	Single-Family	1	0.428	30.00	1.42	31.42
044-142-310	01	Single-Family	1	0.301	30.00	1.42	31.42
044-142-320	01	Single-Family	1	0.194	30.00	1.42	31.42
044-142-330	01	Single-Family	1	0.158	30.00	1.42	31.42
044-142-340	01	Single-Family	1	0.157	30.00	1.42	31.42
044-142-350	01	Single-Family	1	0.146	30.00	1.42	31.42
044-142-360	01	Single-Family	1	0.178	30.00	1.42	31.42
044-142-370	01	Single-Family	1	0.283	30.00	1.42	31.42
044-142-380	01	Single-Family	1	0.195	30.00	1.42	31.42
044-142-390	01	Single-Family	1	0.176	30.00	1.42	31.42
044-142-400	01	Single-Family	1	0.165	30.00	1.42	31.42
044-142-410	01	Single-Family	1	0.244	30.00	1.42	31.42
044-142-420	01	Single-Family	1	0.441	30.00	1.42	31.42
044-142-430	01	Single-Family	1	0.831	30.00	1.42	31.42
044-142-440	01	Single-Family	1	0.507	30.00	1.42	31.42
044-142-450	01	Single-Family	1	0.236	30.00	1.42	31.42
044-142-460	01	Single-Family	1	0.193	30.00	1.42	31.42
044-142-470	01	Single-Family	1	0.157	30.00	1.42	31.42
044-151-010	92	Duplex and Multi-Family	2	0.126	40.00	1.42	41.42
044-151-020	02	Duplex and Multi-Family	2	0.126	40.00	1.42	41.42
044-151-030	04	Duplex and Multi-Family	4	0.189	80.00	1.42	81.42
044-151-040	01	Single-Family	1	0.126	30.00	1.42	31.42
044-151-070	01	Single-Family	1	0.126	30.00	1.42	31.42
044-151-080	22	Commercial	0	0.377	226.20	1.42	227.62
044-151-110	01	Single-Family	1	0.126	30.00	1.42	31.42
044-151-120	01A	Single-Family	1	0.126	30.00	1.42	31.42
044-151-130	01	Single-Family	1	0.126	30.00	1.42	31.42
044-151-140	01	Single-Family	1	0.126	30.00	1.42	31.42
044-151-150	01	Single-Family	1	0.126	30.00	1.42	31.42
044-151-160	01	Single-Family	1	0.126	30.00	1.42	31.42
044-151-170	01	Single-Family	1	0.126	30.00	1.42	31.42
044-151-180	01	Single-Family	1	0.126	30.00	1.42	31.42
044-151-190	01	Single-Family	1	0.126	30.00	1.42	31.42
044-151-200	26	Commercial	0	0.386	231.60	1.42	233.02
044-151-210	01	Single-Family	1	0.154	30.00	1.42	31.42
044-151-220	01	Single-Family	1	0.161	30.00	1.42	31.42
044-152-010	01	Single-Family	1	0.189	30.00	1.42	31.42
044-152-020	01	Single-Family	1	0.189	30.00	1.42	31.42
044-152-030	01	Single-Family	1	0.126	30.00	1.42	31.42
044-152-040	01	Single-Family	1	0.126	30.00	1.42	31.42
044-152-050	01	Single-Family	1	0.126	30.00	1.42	31.42
044-152-060	01	Single-Family	1	0.126	30.00	1.42	31.42
044-152-070	01	Single-Family	1	0.126	30.00	1.42	31.42
044-152-080	01	Single-Family	1	0.126	30.00	1.42	31.42

City of Belmont
NPDES Charges
Fiscal Year 2026/27

APN	County Use Code	Category	Dwelling Units	Acres	NPDES Charge	County Collection Fee	Total Charge
044-152-090	01	Single-Family	1	0.126	30.00	1.42	31.42
044-152-100	11	Commercial	0	0.493	295.80	1.42	297.22
044-152-110	11	Commercial	0	0.091	54.60	1.42	56.02
044-152-120	11	Commercial	0	0.103	61.80	1.42	63.22
044-152-130	01A	Single-Family	1	0.136	30.00	1.42	31.42
044-152-140	01	Single-Family	1	0.126	30.00	1.42	31.42
044-152-150	01	Single-Family	1	0.126	30.00	1.42	31.42
044-152-160	01	Single-Family	1	0.126	30.00	1.42	31.42
044-152-170	01	Single-Family	1	0.126	30.00	1.42	31.42
044-152-180	01	Single-Family	1	0.126	30.00	1.42	31.42
044-152-190	01	Single-Family	1	0.126	30.00	1.42	31.42
044-152-200	01	Single-Family	1	0.126	30.00	1.42	31.42
044-152-210	01	Single-Family	1	0.126	30.00	1.42	31.42
044-152-220	01	Single-Family	1	0.126	30.00	1.42	31.42
044-152-240	01	Single-Family	1	0.126	30.00	1.42	31.42
044-152-250	01	Single-Family	1	0.126	30.00	1.42	31.42
044-153-010	31	Commercial	0	0.069	41.40	1.42	42.82
044-153-020	38	Commercial	0	0.097	58.20	1.42	59.62
044-153-030	38	Commercial	0	0.021	12.60	1.42	14.02
044-153-040	26	Commercial	0	0.044	26.40	1.42	27.82
044-153-050	26	Commercial	0	0.046	27.60	1.42	29.02
044-162-110	00	Undeveloped	0	0.003	0.08	1.42	1.50
044-162-170	69	Institutional	0	1	30.00	1.42	31.42
044-162-180	01	Single-Family	1	3.577	107.30	1.42	108.72
044-162-210	11	Commercial	0	0.142	85.20	1.42	86.62
044-163-060	05	Duplex and Multi-Family	69	1.785	1,380.00	1.42	1,381.42
044-163-070	16	Commercial	0	2.765	1,659.00	1.42	1,660.42
044-171-010	01	Single-Family	1	0.115	30.00	1.42	31.42
044-171-020	01	Single-Family	1	0.114	30.00	1.42	31.42
044-171-030	01	Single-Family	1	0.114	30.00	1.42	31.42
044-171-040	01	Single-Family	1	0.114	30.00	1.42	31.42
044-171-050	01	Single-Family	1	0.114	30.00	1.42	31.42
044-171-060	01	Single-Family	1	0.114	30.00	1.42	31.42
044-171-070	01	Single-Family	1	0.116	30.00	1.42	31.42
044-171-080	01	Single-Family	1	0.138	30.00	1.42	31.42
044-171-110	01	Single-Family	1	0.145	30.00	1.42	31.42
044-171-120	01	Single-Family	1	0.138	30.00	1.42	31.42
044-171-130	01	Single-Family	1	0.189	30.00	1.42	31.42
044-171-140	01	Single-Family	1	0.207	30.00	1.42	31.42
044-171-150	01	Single-Family	1	0.181	30.00	1.42	31.42
044-171-160	01	Single-Family	1	0.115	30.00	1.42	31.42
044-171-170	01	Single-Family	1	0.122	30.00	1.42	31.42
044-171-180	01	Single-Family	1	0.138	30.00	1.42	31.42
044-171-190	01	Single-Family	1	0.119	30.00	1.42	31.42
044-171-200	01	Single-Family	1	0.126	30.00	1.42	31.42
044-171-210	01	Single-Family	1	0.126	30.00	1.42	31.42
044-171-230	00	Undeveloped	0	0.123	3.68	1.42	5.10
044-171-240	00	Undeveloped	0	0.126	3.78	1.42	5.20
044-172-010	01	Single-Family	1	0.115	30.00	1.42	31.42
044-172-020	01	Single-Family	1	0.114	30.00	1.42	31.42
044-172-030	01	Single-Family	1	0.114	30.00	1.42	31.42
044-172-040	01	Single-Family	1	0.114	30.00	1.42	31.42

City of Belmont
NPDES Charges
Fiscal Year 2026/27

APN	County Use Code	Category	Dwelling Units	Acres	NPDES Charge	County Collection Fee	Total Charge
044-172-050	01	Single-Family	1	0.144	30.00	1.42	31.42
044-172-060	01	Single-Family	1	0.191	30.00	1.42	31.42
044-172-070	01	Single-Family	1	0.327	30.00	1.42	31.42
044-172-080	01	Single-Family	1	0.289	30.00	1.42	31.42
044-172-090	01	Single-Family	1	0.199	30.00	1.42	31.42
044-172-100	01	Single-Family	1	0.161	30.00	1.42	31.42
044-172-110	01	Single-Family	1	0.139	30.00	1.42	31.42
044-172-120	01	Single-Family	1	0.139	30.00	1.42	31.42
044-172-130	01	Single-Family	1	0.139	30.00	1.42	31.42
044-172-140	01	Single-Family	1	0.143	30.00	1.42	31.42
044-172-150	01	Single-Family	1	0.181	30.00	1.42	31.42
044-172-160	01	Single-Family	1	0.229	30.00	1.42	31.42
044-172-180	21	Commercial	0	0.181	108.60	1.42	110.02
044-172-210	21	Commercial	0	0.23	138.00	1.42	139.42
044-172-220	05	Duplex and Multi-Family	11	0.319	220.00	1.42	221.42
044-172-230	00	Commercial	0	1.452	871.20	1.42	872.62
044-173-010	00	Undeveloped	0	0.208	6.24	1.42	7.66
044-173-020	05	Duplex and Multi-Family	11	0.275	220.00	1.42	221.42
044-173-100	11	Commercial	0	0.187	112.20	1.42	113.62
044-173-120	00	Undeveloped	0	0.146	4.38	1.42	5.80
044-173-180	21	Commercial	0	0.586	351.60	1.42	353.02
044-173-190	00	Undeveloped	0	0.179	5.36	1.42	6.78
044-173-200	21	Commercial	0	0.091	54.60	1.42	56.02
044-173-210	00	Undeveloped	0	0.093	2.78	1.42	4.20
044-173-220	00	Undeveloped	0	0.095	2.84	1.42	4.26
044-174-010	26	Commercial	0	0.1	60.00	1.42	61.42
044-174-020	38	Commercial	0	0.053	31.80	1.42	33.22
044-174-030	27	Commercial	0	0.053	31.80	1.42	33.22
044-174-060	26	Commercial	0	0.165	99.00	1.42	100.42
044-174-070	26	Commercial	0	0.134	80.40	1.42	81.82
044-181-010	01	Single-Family	1	0.352	30.00	1.42	31.42
044-181-020	01	Single-Family	1	0.305	30.00	1.42	31.42
044-181-030	01	Single-Family	1	0.315	30.00	1.42	31.42
044-181-040	01	Single-Family	1	0.309	30.00	1.42	31.42
044-181-060	00	Undeveloped	0	0.15	4.50	1.42	5.92
044-181-080	01	Single-Family	1	0.23	30.00	1.42	31.42
044-181-090	01	Single-Family	1	0.247	30.00	1.42	31.42
044-181-100	01	Single-Family	1	0.208	30.00	1.42	31.42
044-181-110	01	Single-Family	1	0.171	30.00	1.42	31.42
044-181-120	00	Undeveloped	0	0.002	0.06	1.42	1.48
044-181-130	01	Single-Family	1	0.163	30.00	1.42	31.42
044-181-140	01	Single-Family	1	0.189	30.00	1.42	31.42
044-181-150	01	Single-Family	1	0.596	30.00	1.42	31.42
044-181-160	01	Single-Family	1	0.264	30.00	1.42	31.42
044-181-170	01	Single-Family	1	0.294	30.00	1.42	31.42
044-181-220	01	Single-Family	1	0.145	30.00	1.42	31.42
044-181-230	01	Single-Family	1	0.177	30.00	1.42	31.42
044-181-240	01	Single-Family	1	0.186	30.00	1.42	31.42
044-181-270	01	Single-Family	1	0.17	30.00	1.42	31.42
044-181-280	01	Single-Family	1	0.156	30.00	1.42	31.42
044-181-290	01	Single-Family	1	0.193	30.00	1.42	31.42
044-181-300	01	Single-Family	1	0.158	30.00	1.42	31.42

City of Belmont
NPDES Charges
Fiscal Year 2026/27

APN	County Use Code	Category	Dwelling Units	Acres	NPDES Charge	County Collection Fee	Total Charge
044-181-310	01	Single-Family	1	0.211	30.00	1.42	31.42
044-181-320	01	Single-Family	1	0.156	30.00	1.42	31.42
044-181-330	01	Single-Family	1	0.209	30.00	1.42	31.42
044-181-490	01	Single-Family	1	0.581	30.00	1.42	31.42
044-181-500	01	Single-Family	1	0.895	30.00	1.42	31.42
044-181-510	01	Single-Family	1	0.943	30.00	1.42	31.42
044-181-520	01	Single-Family	1	0.245	30.00	1.42	31.42
044-181-530	01A	Single-Family	1	0.297	30.00	1.42	31.42
044-181-540	01	Single-Family	1	0.287	30.00	1.42	31.42
044-181-550	91	Duplex and Multi-Family	2	0.43	40.00	1.42	41.42
044-181-560	01	Single-Family	1	0.339	30.00	1.42	31.42
044-181-570	01	Single-Family	1	0.225	30.00	1.42	31.42
044-181-590	01	Single-Family	1	0.394	30.00	1.42	31.42
044-181-600	01	Single-Family	1	0.145	30.00	1.42	31.42
044-181-610	01	Single-Family	1	0.259	30.00	1.42	31.42
044-181-640	01	Single-Family	1	0.149	30.00	1.42	31.42
044-181-650	01	Single-Family	1	0.245	30.00	1.42	31.42
044-181-700	01	Single-Family	1	0.841	30.00	1.42	31.42
044-181-710	01	Single-Family	1	0.199	30.00	1.42	31.42
044-181-720	01	Single-Family	1	0.269	30.00	1.42	31.42
044-181-730	01	Single-Family	1	0.222	30.00	1.42	31.42
044-181-740	01	Single-Family	1	0.186	30.00	1.42	31.42
044-181-750	01	Single-Family	1	0.212	30.00	1.42	31.42
044-182-010	01	Single-Family	1	0.262	30.00	1.42	31.42
044-183-010	01	Single-Family	1	0.213	30.00	1.42	31.42
044-183-020	01	Single-Family	1	0.206	30.00	1.42	31.42
044-183-030	01	Single-Family	1	0.209	30.00	1.42	31.42
044-183-040	01	Single-Family	1	0.241	30.00	1.42	31.42
044-183-050	01	Single-Family	1	0.288	30.00	1.42	31.42
044-183-060	01	Single-Family	1	0.277	30.00	1.42	31.42
044-183-070	01	Single-Family	1	0.285	30.00	1.42	31.42
044-183-080	01	Single-Family	1	0.337	30.00	1.42	31.42
044-183-090	01	Single-Family	1	0.274	30.00	1.42	31.42
044-183-100	01	Single-Family	1	0.593	30.00	1.42	31.42
044-183-110	01	Single-Family	1	0.771	30.00	1.42	31.42
044-183-120	01	Single-Family	1	0.485	30.00	1.42	31.42
044-183-130	01	Single-Family	1	0.354	30.00	1.42	31.42
044-183-140	01	Single-Family	1	0.178	30.00	1.42	31.42
044-191-010	00	Undeveloped	0	0.208	6.24	1.42	7.66
044-191-020	01	Single-Family	1	0.202	30.00	1.42	31.42
044-191-030	01	Single-Family	1	0.439	30.00	1.42	31.42
044-191-040	01	Single-Family	1	0.185	30.00	1.42	31.42
044-191-050	01	Single-Family	1	0.169	30.00	1.42	31.42
044-191-060	01	Single-Family	1	0.168	30.00	1.42	31.42
044-191-070	01	Single-Family	1	0.176	30.00	1.42	31.42
044-191-080	01	Single-Family	1	0.504	30.00	1.42	31.42
044-191-090	01	Single-Family	1	0.129	30.00	1.42	31.42
044-191-100	01	Single-Family	1	0.149	30.00	1.42	31.42
044-191-110	01	Single-Family	1	0.205	30.00	1.42	31.42
044-192-010	01	Single-Family	1	0.187	30.00	1.42	31.42
044-192-020	01	Single-Family	1	0.173	30.00	1.42	31.42
044-192-030	01	Single-Family	1	0.171	30.00	1.42	31.42

City of Belmont
NPDES Charges
Fiscal Year 2026/27

APN	County Use Code	Category	Dwelling Units	Acres	NPDES Charge	County Collection Fee	Total Charge
044-192-040	01	Single-Family	1	0.217	30.00	1.42	31.42
044-192-050	01	Single-Family	1	0.162	30.00	1.42	31.42
044-192-070	01	Single-Family	1	0.186	30.00	1.42	31.42
044-192-080	01	Single-Family	1	0.171	30.00	1.42	31.42
044-192-090	01	Single-Family	1	0.163	30.00	1.42	31.42
044-192-100	01	Single-Family	1	0.17	30.00	1.42	31.42
044-192-110	01	Single-Family	1	0.177	30.00	1.42	31.42
044-192-130	01	Single-Family	1	0.169	30.00	1.42	31.42
044-192-140	01	Single-Family	1	0.186	30.00	1.42	31.42
044-192-150	01	Single-Family	1	0.217	30.00	1.42	31.42
044-192-160	01	Single-Family	1	0.18	30.00	1.42	31.42
044-193-010	01	Single-Family	1	0.175	30.00	1.42	31.42
044-193-020	01	Single-Family	1	0.213	30.00	1.42	31.42
044-193-030	01	Single-Family	1	0.201	30.00	1.42	31.42
044-193-040	01	Single-Family	1	0.25	30.00	1.42	31.42
044-193-050	01	Single-Family	1	0.25	30.00	1.42	31.42
044-193-060	01	Single-Family	1	0.24	30.00	1.42	31.42
044-193-070	01	Single-Family	1	0.184	30.00	1.42	31.42
044-193-080	01	Single-Family	1	0.198	30.00	1.42	31.42
044-194-010	01	Single-Family	1	0.18	30.00	1.42	31.42
044-194-020	01	Single-Family	1	0.154	30.00	1.42	31.42
044-194-030	01	Single-Family	1	0.154	30.00	1.42	31.42
044-194-040	01	Single-Family	1	0.183	30.00	1.42	31.42
044-194-050	01	Single-Family	1	0.36	30.00	1.42	31.42
044-194-060	01	Single-Family	1	0.262	30.00	1.42	31.42
044-194-070	01	Single-Family	1	0.341	30.00	1.42	31.42
044-194-080	01	Single-Family	1	0.306	30.00	1.42	31.42
044-194-090	01	Single-Family	1	0.398	30.00	1.42	31.42
044-194-100	01	Single-Family	1	0.385	30.00	1.42	31.42
044-194-110	01	Single-Family	1	0.423	30.00	1.42	31.42
044-194-130	01	Single-Family	1	0.402	30.00	1.42	31.42
044-194-140	01	Single-Family	1	1.239	37.16	1.42	38.58
044-194-160	01	Single-Family	1	0.149	30.00	1.42	31.42
044-194-170	01	Single-Family	1	0.166	30.00	1.42	31.42
044-194-200	01	Single-Family	1	0.204	30.00	1.42	31.42
044-194-210	01	Single-Family	1	0.267	30.00	1.42	31.42
044-194-220	01	Single-Family	1	0.351	30.00	1.42	31.42
044-194-230	01	Single-Family	1	0.345	30.00	1.42	31.42
044-194-240	01	Single-Family	1	0.197	30.00	1.42	31.42
044-194-250	01	Single-Family	1	0.198	30.00	1.42	31.42
044-194-260	01	Single-Family	1	0.211	30.00	1.42	31.42
044-194-270	92	Duplex and Multi-Family	2	0.316	40.00	1.42	41.42
044-194-280	01	Single-Family	1	0.483	30.00	1.42	31.42
044-194-290	01	Single-Family	1	0.269	30.00	1.42	31.42
044-194-300	01	Single-Family	1	0.225	30.00	1.42	31.42
044-194-310	01	Single-Family	1	0.227	30.00	1.42	31.42
044-194-340	01	Single-Family	1	0.205	30.00	1.42	31.42
044-194-350	01	Single-Family	1	0.214	30.00	1.42	31.42
044-194-360	01	Single-Family	1	0.192	30.00	1.42	31.42
044-194-370	01	Single-Family	1	0.181	30.00	1.42	31.42
044-194-390	01	Single-Family	1	0.152	30.00	1.42	31.42
044-194-410	01	Single-Family	1	0.155	30.00	1.42	31.42

City of Belmont
NPDES Charges
Fiscal Year 2026/27

APN	County Use Code	Category	Dwelling Units	Acres	NPDES Charge	County Collection Fee	Total Charge
044-194-420	01	Single-Family	1	0.378	30.00	1.42	31.42
044-194-430	01	Single-Family	1	0.291	30.00	1.42	31.42
044-194-440	01	Single-Family	1	0.299	30.00	1.42	31.42
044-194-450	01	Single-Family	1	0.343	30.00	1.42	31.42
044-195-010	01	Single-Family	1	0.365	30.00	1.42	31.42
044-195-020	01	Single-Family	1	0.241	30.00	1.42	31.42
044-195-030	01	Single-Family	1	0.177	30.00	1.42	31.42
044-195-040	01	Single-Family	1	0.299	30.00	1.42	31.42
044-195-050	01	Single-Family	1	0.127	30.00	1.42	31.42
044-195-060	01	Single-Family	1	0.25	30.00	1.42	31.42
044-195-080	01	Single-Family	1	0.19	30.00	1.42	31.42
044-195-090	01	Single-Family	1	0.139	30.00	1.42	31.42
044-195-100	01	Single-Family	1	0.17	30.00	1.42	31.42
044-201-040	11	Commercial	0	0.848	508.80	1.42	510.22
044-201-060	21	Commercial	0	0.212	127.20	1.42	128.62
044-201-070	27	Commercial	0	0.424	254.40	1.42	255.82
044-201-080	38	Commercial	0	0.849	509.40	1.42	510.82
044-201-140	00	Undeveloped	0	0.125	3.74	1.42	5.16
044-201-170	00	Undeveloped	0	0.065	1.94	1.42	3.36
044-201-180	21	Commercial	0	0.768	460.80	1.42	462.22
044-201-260	21	Commercial	0	0.73	438.00	1.42	439.42
044-201-270	11	Commercial	0	0.297	178.20	1.42	179.62
044-201-280	06	Commercial	0	0.442	265.20	1.42	266.62
044-201-290	72	Institutional	0	8.956	268.68	1.42	270.10
044-202-010	00	Undeveloped	0	0.116	3.48	1.42	4.90
044-202-020	39	Commercial	0	0.081	48.60	1.42	50.02
044-202-030	26	Commercial	0	0.131	78.60	1.42	80.02
044-211-010	01	Single-Family	1	0.547	30.00	1.42	31.42
044-211-020	01	Single-Family	1	0.362	30.00	1.42	31.42
044-211-040	01	Single-Family	1	0.249	30.00	1.42	31.42
044-211-050	01	Single-Family	1	0.21	30.00	1.42	31.42
044-211-060	01	Single-Family	1	0.24	30.00	1.42	31.42
044-211-070	01	Single-Family	1	0.411	30.00	1.42	31.42
044-211-080	01	Single-Family	1	0.376	30.00	1.42	31.42
044-211-090	00	Undeveloped	0	0.156	4.68	1.42	6.10
044-211-110	01	Single-Family	1	0.522	30.00	1.42	31.42
044-211-120	00	Undeveloped	0	0.229	6.86	1.42	8.28
044-211-130	00	Undeveloped	0	0.299	8.96	1.42	10.38
044-212-010	01	Single-Family	1	0.227	30.00	1.42	31.42
044-212-020	01	Single-Family	1	0.255	30.00	1.42	31.42
044-212-030	01	Single-Family	1	0.269	30.00	1.42	31.42
044-212-040	01	Single-Family	1	0.224	30.00	1.42	31.42
044-212-050	01	Single-Family	1	0.208	30.00	1.42	31.42
044-212-060	01	Single-Family	1	0.211	30.00	1.42	31.42
044-212-070	01	Single-Family	1	0.224	30.00	1.42	31.42
044-212-080	01	Single-Family	1	0.209	30.00	1.42	31.42
044-212-090	01	Single-Family	1	0.232	30.00	1.42	31.42
044-212-110	01	Single-Family	1	0.257	30.00	1.42	31.42
044-212-120	01A	Single-Family	1	0.238	30.00	1.42	31.42
044-212-130	01	Single-Family	1	0.239	30.00	1.42	31.42
044-212-140	01	Single-Family	1	0.316	30.00	1.42	31.42
044-212-150	01	Single-Family	1	0.272	30.00	1.42	31.42

City of Belmont
NPDES Charges
Fiscal Year 2026/27

APN	County Use Code	Category	Dwelling Units	Acres	NPDES Charge	County Collection Fee	Total Charge
044-212-160	01	Single-Family	1	0.464	30.00	1.42	31.42
044-212-170	01	Single-Family	1	0.249	30.00	1.42	31.42
044-212-180	01	Single-Family	1	0.23	30.00	1.42	31.42
044-212-190	01A	Single-Family	1	0.413	30.00	1.42	31.42
044-221-010	01	Single-Family	1	0.171	30.00	1.42	31.42
044-221-020	01	Single-Family	1	0.139	30.00	1.42	31.42
044-221-030	01	Single-Family	1	0.174	30.00	1.42	31.42
044-221-040	01	Single-Family	1	0.143	30.00	1.42	31.42
044-221-050	01	Single-Family	1	0.14	30.00	1.42	31.42
044-221-060	01	Single-Family	1	0.154	30.00	1.42	31.42
044-221-070	01	Single-Family	1	0.162	30.00	1.42	31.42
044-221-090	01	Single-Family	1	0.262	30.00	1.42	31.42
044-221-110	01	Single-Family	1	0.303	30.00	1.42	31.42
044-221-120	01	Single-Family	1	0.276	30.00	1.42	31.42
044-221-130	01A	Single-Family	1	0.322	30.00	1.42	31.42
044-221-150	01	Single-Family	1	0.051	30.00	1.42	31.42
044-221-160	01	Single-Family	1	0.051	30.00	1.42	31.42
044-221-170	01	Single-Family	1	0.042	30.00	1.42	31.42
044-221-180	01	Single-Family	1	0.043	30.00	1.42	31.42
044-221-190	01	Single-Family	1	0.048	30.00	1.42	31.42
044-221-200	01	Single-Family	1	0.048	30.00	1.42	31.42
044-221-210	01	Single-Family	1	0.076	30.00	1.42	31.42
044-221-220	01	Single-Family	1	0.061	30.00	1.42	31.42
044-221-230	01	Single-Family	1	0.065	30.00	1.42	31.42
044-221-240	01	Single-Family	1	0.081	30.00	1.42	31.42
044-221-250	01	Single-Family	1	0.08	30.00	1.42	31.42
044-221-260	01	Single-Family	1	0.069	30.00	1.42	31.42
044-221-270	01	Single-Family	1	0.061	30.00	1.42	31.42
044-221-280	01	Single-Family	1	0.081	30.00	1.42	31.42
044-221-290	01	Single-Family	1	0.081	30.00	1.42	31.42
044-221-300	01	Single-Family	1	0.059	30.00	1.42	31.42
044-221-310	01	Single-Family	1	0.042	30.00	1.42	31.42
044-221-320	01	Single-Family	1	0.042	30.00	1.42	31.42
044-221-330	01	Single-Family	1	0.044	30.00	1.42	31.42
044-221-340	01	Single-Family	1	0.043	30.00	1.42	31.42
044-221-350	01	Single-Family	1	0.061	30.00	1.42	31.42
044-221-360	01	Single-Family	1	0.075	30.00	1.42	31.42
044-221-370	01	Single-Family	1	0.084	30.00	1.42	31.42
044-221-380	01	Single-Family	1	0.071	30.00	1.42	31.42
044-221-390	01	Single-Family	1	0.075	30.00	1.42	31.42
044-221-400	01	Single-Family	1	0.081	30.00	1.42	31.42
044-221-410	01	Single-Family	1	0.061	30.00	1.42	31.42
044-221-420	01	Single-Family	1	0.062	30.00	1.42	31.42
044-221-430	01	Single-Family	1	0.083	30.00	1.42	31.42
044-221-440	01	Single-Family	1	0.082	30.00	1.42	31.42
044-221-450	01	Single-Family	1	0.06	30.00	1.42	31.42
044-221-460	01	Single-Family	1	0.081	30.00	1.42	31.42
044-221-470	01	Single-Family	1	0.075	30.00	1.42	31.42
044-221-480	01	Single-Family	1	0.06	30.00	1.42	31.42
044-222-010	05	Duplex and Multi-Family	8	0.176	160.00	1.42	161.42
044-222-020	05	Duplex and Multi-Family	9	0.237	180.00	1.42	181.42
044-222-030	95	Duplex and Multi-Family	3	0.136	60.00	1.42	61.42

City of Belmont
NPDES Charges
Fiscal Year 2026/27

APN	County Use Code	Category	Dwelling Units	Acres	NPDES Charge	County Collection Fee	Total Charge
044-222-120	06	Commercial	0	0.222	133.20	1.42	134.62
044-222-130	18	Commercial	0	0.193	115.80	1.42	117.22
044-222-140	95	Duplex and Multi-Family	6	0.166	120.00	1.42	121.42
044-222-150	11	Commercial	0	0.15	90.00	1.42	91.42
044-222-160	05	Duplex and Multi-Family	6	0.194	120.00	1.42	121.42
044-222-170	11	Commercial	0	0.109	65.40	1.42	66.82
044-222-180	00	Undeveloped	0	0.125	3.74	1.42	5.16
044-222-190	05	Duplex and Multi-Family	5	0.136	100.00	1.42	101.42
044-222-200	05	Duplex and Multi-Family	22	0.665	440.00	1.42	441.42
044-222-210	11	Commercial	0	0.459	275.40	1.42	276.82
044-222-220	06	Commercial	0	0.343	205.80	1.42	207.22
044-223-010	31	Commercial	0	0.026	15.60	1.42	17.02
044-223-020	24	Commercial	0	0.027	16.20	1.42	17.62
044-223-050	26	Commercial	0	0.03	18.00	1.42	19.42
044-223-080	26	Commercial	0	0.034	20.40	1.42	21.82
044-223-090	26	Commercial	0	0.035	21.00	1.42	22.42
044-223-100	31	Commercial	0	0.036	21.60	1.42	23.02
044-223-110	26	Commercial	0	0.037	22.20	1.42	23.62
044-223-140	31	Commercial	0	0.082	49.20	1.42	50.62
044-223-150	31	Commercial	0	0.078	46.80	1.42	48.22
044-223-160	31	Commercial	0	0.065	39.00	1.42	40.42
044-223-170	31	Commercial	0	0.058	34.80	1.42	36.22
044-231-010	01	Single-Family	1	0.153	30.00	1.42	31.42
044-231-040	01A	Single-Family	1	0.133	30.00	1.42	31.42
044-231-050	01	Single-Family	1	0.129	30.00	1.42	31.42
044-231-060	01	Single-Family	1	0.126	30.00	1.42	31.42
044-231-070	01	Single-Family	1	0.144	30.00	1.42	31.42
044-231-080	01	Single-Family	1	0.147	30.00	1.42	31.42
044-231-090	01	Single-Family	1	0.182	30.00	1.42	31.42
044-231-100	01	Single-Family	1	0.216	30.00	1.42	31.42
044-231-110	01	Single-Family	1	0.216	30.00	1.42	31.42
044-231-120	01	Single-Family	1	0.19	30.00	1.42	31.42
044-231-130	01	Single-Family	1	0.165	30.00	1.42	31.42
044-231-140	01	Single-Family	1	0.178	30.00	1.42	31.42
044-231-150	01	Single-Family	1	0.198	30.00	1.42	31.42
044-231-160	01	Single-Family	1	0.22	30.00	1.42	31.42
044-231-170	01	Single-Family	1	0.243	30.00	1.42	31.42
044-231-180	01	Single-Family	1	0.202	30.00	1.42	31.42
044-231-190	01	Single-Family	1	0.159	30.00	1.42	31.42
044-231-200	01	Single-Family	1	0.132	30.00	1.42	31.42
044-231-210	01	Single-Family	1	0.31	30.00	1.42	31.42
044-231-220	01	Single-Family	1	0.155	30.00	1.42	31.42
044-231-230	01	Single-Family	1	0.168	30.00	1.42	31.42
044-231-240	01	Single-Family	1	0.149	30.00	1.42	31.42
044-231-250	01	Single-Family	1	0.243	30.00	1.42	31.42
044-231-260	01	Single-Family	1	0.099	30.00	1.42	31.42
044-231-270	01	Single-Family	1	0.099	30.00	1.42	31.42
044-231-280	01	Single-Family	1	0.108	30.00	1.42	31.42
044-231-290	01	Single-Family	1	0.136	30.00	1.42	31.42
044-231-300	01	Single-Family	1	0.138	30.00	1.42	31.42
044-231-310	01	Single-Family	1	0.152	30.00	1.42	31.42
044-231-320	01	Single-Family	1	0.197	30.00	1.42	31.42

City of Belmont
NPDES Charges
Fiscal Year 2026/27

APN	County Use Code	Category	Dwelling Units	Acres	NPDES Charge	County Collection Fee	Total Charge
044-231-350	01	Single-Family	1	0.129	30.00	1.42	31.42
044-231-360	01	Single-Family	1	0.121	30.00	1.42	31.42
044-231-370	01	Single-Family	1	0.218	30.00	1.42	31.42
044-231-380	01	Single-Family	1	0.095	30.00	1.42	31.42
044-231-390	01	Single-Family	1	0.119	30.00	1.42	31.42
044-231-400	01	Single-Family	1	0.117	30.00	1.42	31.42
044-231-410	01	Single-Family	1	0.103	30.00	1.42	31.42
044-231-420	01	Single-Family	1	0.111	30.00	1.42	31.42
044-231-430	01	Single-Family	1	0.112	30.00	1.42	31.42
044-231-440	01	Single-Family	1	0.161	30.00	1.42	31.42
044-231-450	01	Single-Family	1	0.131	30.00	1.42	31.42
044-231-460	01	Single-Family	1	0.131	30.00	1.42	31.42
044-231-470	01	Single-Family	1	0.172	30.00	1.42	31.42
044-231-480	01	Single-Family	1	0.176	30.00	1.42	31.42
044-231-490	01A	Single-Family	1	0.159	30.00	1.42	31.42
044-231-520	01	Single-Family	1	0.177	30.00	1.42	31.42
044-231-530	01	Single-Family	1	0.18	30.00	1.42	31.42
044-231-540	01	Single-Family	1	0.189	30.00	1.42	31.42
044-231-550	01	Single-Family	1	0.179	30.00	1.42	31.42
044-231-560	01	Single-Family	1	0.188	30.00	1.42	31.42
044-231-570	01	Single-Family	1	0.198	30.00	1.42	31.42
044-231-580	01	Single-Family	1	0.177	30.00	1.42	31.42
044-231-590	01	Single-Family	1	0.181	30.00	1.42	31.42
044-231-600	01	Single-Family	1	0.151	30.00	1.42	31.42
044-231-610	01	Single-Family	1	0.154	30.00	1.42	31.42
044-231-630	01	Single-Family	1	0.208	30.00	1.42	31.42
044-231-640	01	Single-Family	1	0.218	30.00	1.42	31.42
044-231-650	01	Single-Family	1	0.232	30.00	1.42	31.42
044-231-660	01	Single-Family	1	0.139	30.00	1.42	31.42
044-231-670	01	Single-Family	1	0.138	30.00	1.42	31.42
044-231-680	00	Undeveloped	0	0.171	5.12	1.42	6.54
044-231-700	01	Single-Family	1	0.152	30.00	1.42	31.42
044-231-710	01	Single-Family	1	0.162	30.00	1.42	31.42
044-231-730	01	Single-Family	1	0.174	30.00	1.42	31.42
044-231-740	01	Single-Family	1	0.171	30.00	1.42	31.42
044-231-750	01	Single-Family	1	0.222	30.00	1.42	31.42
044-232-010	01	Single-Family	1	0.101	30.00	1.42	31.42
044-232-020	01	Single-Family	1	0.132	30.00	1.42	31.42
044-232-030	01	Single-Family	1	0.132	30.00	1.42	31.42
044-232-040	01	Single-Family	1	0.097	30.00	1.42	31.42
044-232-050	01	Single-Family	1	0.142	30.00	1.42	31.42
044-232-060	01	Single-Family	1	0.171	30.00	1.42	31.42
044-232-070	01	Single-Family	1	0.301	30.00	1.42	31.42
044-232-080	01	Single-Family	1	0.346	30.00	1.42	31.42
044-232-090	01	Single-Family	1	0.199	30.00	1.42	31.42
044-232-100	01	Single-Family	1	0.176	30.00	1.42	31.42
044-232-110	01	Single-Family	1	0.151	30.00	1.42	31.42
044-232-120	01	Single-Family	1	0.123	30.00	1.42	31.42
044-232-130	01	Single-Family	1	0.11	30.00	1.42	31.42
044-232-140	01	Single-Family	1	0.128	30.00	1.42	31.42
044-232-150	01	Single-Family	1	0.161	30.00	1.42	31.42
044-232-160	01	Single-Family	1	0.171	30.00	1.42	31.42

City of Belmont
NPDES Charges
Fiscal Year 2026/27

APN	County Use Code	Category	Dwelling Units	Acres	NPDES Charge	County Collection Fee	Total Charge
044-232-200	01	Single-Family	1	0.168	30.00	1.42	31.42
044-232-210	01	Single-Family	1	0.114	30.00	1.42	31.42
044-232-220	01	Single-Family	1	0.114	30.00	1.42	31.42
044-232-230	01	Single-Family	1	0.114	30.00	1.42	31.42
044-232-240	01	Single-Family	1	0.114	30.00	1.42	31.42
044-232-250	01	Single-Family	1	0.128	30.00	1.42	31.42
044-232-260	01	Single-Family	1	0.103	30.00	1.42	31.42
044-232-270	01	Single-Family	1	0.091	30.00	1.42	31.42
044-232-280	01	Single-Family	1	0.091	30.00	1.42	31.42
044-232-290	01	Single-Family	1	0.091	30.00	1.42	31.42
044-232-300	01	Single-Family	1	0.237	30.00	1.42	31.42
044-232-310	01	Single-Family	1	0.284	30.00	1.42	31.42
044-232-320	01	Single-Family	1	0.242	30.00	1.42	31.42
044-232-330	01	Single-Family	1	0.229	30.00	1.42	31.42
044-241-010	01	Single-Family	1	0.155	30.00	1.42	31.42
044-241-020	01	Single-Family	1	0.141	30.00	1.42	31.42
044-241-030	01	Single-Family	1	0.185	30.00	1.42	31.42
044-241-040	01	Single-Family	1	0.207	30.00	1.42	31.42
044-241-050	01	Single-Family	1	0.208	30.00	1.42	31.42
044-241-060	01	Single-Family	1	0.208	30.00	1.42	31.42
044-241-070	01	Single-Family	1	0.207	30.00	1.42	31.42
044-241-080	01	Single-Family	1	0.23	30.00	1.42	31.42
044-241-090	01	Single-Family	1	0.21	30.00	1.42	31.42
044-241-100	01	Single-Family	1	0.255	30.00	1.42	31.42
044-241-110	01	Single-Family	1	0.249	30.00	1.42	31.42
044-241-120	01	Single-Family	1	0.261	30.00	1.42	31.42
044-241-130	01	Single-Family	1	0.16	30.00	1.42	31.42
044-241-140	01	Single-Family	1	0.154	30.00	1.42	31.42
044-241-150	01	Single-Family	1	0.273	30.00	1.42	31.42
044-241-160	01	Single-Family	1	0.139	30.00	1.42	31.42
044-241-170	01	Single-Family	1	0.135	30.00	1.42	31.42
044-241-180	01	Single-Family	1	0.126	30.00	1.42	31.42
044-241-190	01	Single-Family	1	0.126	30.00	1.42	31.42
044-241-200	01	Single-Family	1	0.307	30.00	1.42	31.42
044-241-210	01	Single-Family	1	0.11	30.00	1.42	31.42
044-241-220	01	Single-Family	1	0.201	30.00	1.42	31.42
044-241-230	01	Single-Family	1	0.125	30.00	1.42	31.42
044-241-240	01	Single-Family	1	0.115	30.00	1.42	31.42
044-241-260	01A	Single-Family	1	0.114	30.00	1.42	31.42
044-241-280	01	Single-Family	1	0.268	30.00	1.42	31.42
044-241-290	01	Single-Family	1	0.143	30.00	1.42	31.42
044-241-300	01	Single-Family	1	0.136	30.00	1.42	31.42
044-241-310	01	Single-Family	1	0.382	30.00	1.42	31.42
044-241-340	01	Single-Family	1	0.166	30.00	1.42	31.42
044-241-380	01	Single-Family	1	0.384	30.00	1.42	31.42
044-241-400	01	Single-Family	1	0.151	30.00	1.42	31.42
044-241-410	01	Single-Family	1	0.151	30.00	1.42	31.42
044-241-420	01	Single-Family	1	0.169	30.00	1.42	31.42
044-241-430	01	Single-Family	1	0.149	30.00	1.42	31.42
044-241-440	01	Single-Family	1	0.165	30.00	1.42	31.42
044-241-450	01	Single-Family	1	0.138	30.00	1.42	31.42
044-241-460	01	Single-Family	1	0.222	30.00	1.42	31.42

City of Belmont
NPDES Charges
Fiscal Year 2026/27

APN	County Use Code	Category	Dwelling Units	Acres	NPDES Charge	County Collection Fee	Total Charge
044-241-480	01	Single-Family	1	0.251	30.00	1.42	31.42
044-241-490	01	Single-Family	1	0.195	30.00	1.42	31.42
044-241-500	01	Single-Family	1	0.132	30.00	1.42	31.42
044-241-510	01	Single-Family	1	0.114	30.00	1.42	31.42
044-241-520	01	Single-Family	1	0.137	30.00	1.42	31.42
044-241-530	01	Single-Family	1	0.114	30.00	1.42	31.42
044-241-540	01	Single-Family	1	0.114	30.00	1.42	31.42
044-241-550	01	Single-Family	1	0.127	30.00	1.42	31.42
044-241-560	01	Single-Family	1	0.123	30.00	1.42	31.42
044-241-570	01	Single-Family	1	0.263	30.00	1.42	31.42
044-241-580	01	Single-Family	1	0.298	30.00	1.42	31.42
044-241-590	01A	Single-Family	1	0.157	30.00	1.42	31.42
044-241-600	01	Single-Family	1	0.156	30.00	1.42	31.42
044-241-610	01	Single-Family	1	0.146	30.00	1.42	31.42
044-241-620	00	Undeveloped	0	0.148	4.44	1.42	5.86
044-241-660	01	Single-Family	1	0.271	30.00	1.42	31.42
044-241-670	01	Single-Family	1	0.635	30.00	1.42	31.42
044-242-030	01	Single-Family	1	0.217	30.00	1.42	31.42
044-242-040	01A	Single-Family	1	0.186	30.00	1.42	31.42
044-242-050	01	Single-Family	1	0.141	30.00	1.42	31.42
044-242-060	05	Duplex and Multi-Family	5	0.305	100.00	1.42	101.42
044-242-070	01	Single-Family	1	0.255	30.00	1.42	31.42
044-242-080	01	Single-Family	1	0.194	30.00	1.42	31.42
044-242-090	01	Single-Family	1	0.194	30.00	1.42	31.42
044-242-100	01	Single-Family	1	0.133	30.00	1.42	31.42
044-242-110	01	Single-Family	1	0.146	30.00	1.42	31.42
044-242-120	01	Single-Family	1	0.15	30.00	1.42	31.42
044-242-130	01	Single-Family	1	0.114	30.00	1.42	31.42
044-242-140	01	Single-Family	1	0.124	30.00	1.42	31.42
044-242-150	01	Single-Family	1	0.14	30.00	1.42	31.42
044-242-160	01	Single-Family	1	0.151	30.00	1.42	31.42
044-242-170	01	Single-Family	1	0.169	30.00	1.42	31.42
044-242-180	01	Single-Family	1	0.201	30.00	1.42	31.42
044-242-190	01	Single-Family	1	0.143	30.00	1.42	31.42
044-242-200	01	Single-Family	1	0.154	30.00	1.42	31.42
044-242-210	01	Single-Family	1	0.236	30.00	1.42	31.42
044-242-220	01A	Single-Family	1	0.184	30.00	1.42	31.42
044-242-230	01	Single-Family	1	0.202	30.00	1.42	31.42
044-242-240	01	Single-Family	1	0.179	30.00	1.42	31.42
044-242-250	01	Single-Family	1	0.125	30.00	1.42	31.42
044-242-260	01	Single-Family	1	0.13	30.00	1.42	31.42
044-242-270	01	Single-Family	1	0.158	30.00	1.42	31.42
044-242-280	01	Single-Family	1	0.252	30.00	1.42	31.42
044-242-290	01	Single-Family	1	0.171	30.00	1.42	31.42
044-242-300	01	Single-Family	1	0.145	30.00	1.42	31.42
044-242-310	01	Single-Family	1	0.115	30.00	1.42	31.42
044-242-320	01	Single-Family	1	0.252	30.00	1.42	31.42
044-242-350	01	Single-Family	1	0.224	30.00	1.42	31.42
044-242-360	01	Single-Family	1	0.166	30.00	1.42	31.42
044-242-370	01	Single-Family	1	0.178	30.00	1.42	31.42
044-242-380	01A	Single-Family	1	0.377	30.00	1.42	31.42
044-242-420	01	Single-Family	1	0.273	30.00	1.42	31.42

City of Belmont
NPDES Charges
Fiscal Year 2026/27

APN	County Use Code	Category	Dwelling Units	Acres	NPDES Charge	County Collection Fee	Total Charge
044-242-430	01	Single-Family	1	0.218	30.00	1.42	31.42
044-242-440	01	Single-Family	1	0.2	30.00	1.42	31.42
044-243-020	01	Single-Family	1	0.139	30.00	1.42	31.42
044-243-030	01	Single-Family	1	0.15	30.00	1.42	31.42
044-243-040	01	Single-Family	1	0.135	30.00	1.42	31.42
044-243-050	01	Single-Family	1	0.114	30.00	1.42	31.42
044-243-060	01	Single-Family	1	0.114	30.00	1.42	31.42
044-243-070	01	Single-Family	1	0.127	30.00	1.42	31.42
044-243-080	01	Single-Family	1	0.154	30.00	1.42	31.42
044-243-090	01	Single-Family	1	0.328	30.00	1.42	31.42
044-243-100	01	Single-Family	1	0.292	30.00	1.42	31.42
044-243-110	01	Single-Family	1	0.338	30.00	1.42	31.42
044-243-120	01	Single-Family	1	0.315	30.00	1.42	31.42
044-243-130	01	Single-Family	1	0.315	30.00	1.42	31.42
044-243-150	01	Single-Family	1	0.229	30.00	1.42	31.42
044-243-160	01	Single-Family	1	0.229	30.00	1.42	31.42
044-243-170	01A	Single-Family	1	0.131	30.00	1.42	31.42
044-243-180	01	Single-Family	1	0.115	30.00	1.42	31.42
044-243-190	00	Undeveloped	0	0.064	1.92	1.42	3.34
044-243-200	01	Single-Family	1	0.143	30.00	1.42	31.42
044-243-210	01	Single-Family	1	0.143	30.00	1.42	31.42
044-243-220	01	Single-Family	1	0.143	30.00	1.42	31.42
044-243-230	01	Single-Family	1	0.143	30.00	1.42	31.42
044-243-240	01	Single-Family	1	0.141	30.00	1.42	31.42
044-243-250	00	Undeveloped	0	0.179	5.36	1.42	6.78
044-243-280	01	Single-Family	1	0.114	30.00	1.42	31.42
044-243-290	01	Single-Family	1	0.145	30.00	1.42	31.42
044-243-300	01	Single-Family	1	0.183	30.00	1.42	31.42
044-243-310	01	Single-Family	1	0.275	30.00	1.42	31.42
044-251-010	79	Institutional	0	0.268	8.04	1.42	9.46
044-251-020	01	Single-Family	1	0.098	30.00	1.42	31.42
044-251-030	01	Single-Family	1	0.125	30.00	1.42	31.42
044-251-050	01	Single-Family	1	0.118	30.00	1.42	31.42
044-251-060	01	Single-Family	1	0.136	30.00	1.42	31.42
044-251-070	01	Single-Family	1	0.252	30.00	1.42	31.42
044-251-080	01	Single-Family	1	0.119	30.00	1.42	31.42
044-251-090	01	Single-Family	1	0.122	30.00	1.42	31.42
044-253-010	01	Single-Family	1	0.11	30.00	1.42	31.42
044-253-020	01	Single-Family	1	0.149	30.00	1.42	31.42
044-253-030	01	Single-Family	1	0.214	30.00	1.42	31.42
044-253-040	01	Single-Family	1	0.116	30.00	1.42	31.42
044-253-050	01	Single-Family	1	0.091	30.00	1.42	31.42
044-253-070	01	Single-Family	1	0.103	30.00	1.42	31.42
044-253-080	01	Single-Family	1	0.126	30.00	1.42	31.42
044-253-100	01	Single-Family	1	0.187	30.00	1.42	31.42
044-253-110	01	Single-Family	1	0.136	30.00	1.42	31.42
044-253-120	01	Single-Family	1	0.153	30.00	1.42	31.42
044-253-130	01	Single-Family	1	0.119	30.00	1.42	31.42
044-253-140	01	Single-Family	1	0.133	30.00	1.42	31.42
044-253-150	01	Single-Family	1	0.189	30.00	1.42	31.42
044-253-160	01	Single-Family	1	0.122	30.00	1.42	31.42
044-253-170	01	Single-Family	1	0.149	30.00	1.42	31.42

City of Belmont
NPDES Charges
Fiscal Year 2026/27

APN	County Use Code	Category	Dwelling Units	Acres	NPDES Charge	County Collection Fee	Total Charge
044-253-180	01	Single-Family	1	0.187	30.00	1.42	31.42
044-253-190	01	Single-Family	1	0.16	30.00	1.42	31.42
044-253-200	01	Single-Family	1	0.145	30.00	1.42	31.42
044-253-210	01	Single-Family	1	0.112	30.00	1.42	31.42
044-253-220	01	Single-Family	1	0.091	30.00	1.42	31.42
044-253-230	01	Single-Family	1	0.091	30.00	1.42	31.42
044-260-010	01	Single-Family	1	0.107	30.00	1.42	31.42
044-260-020	01	Single-Family	1	0.176	30.00	1.42	31.42
044-260-030	01	Single-Family	1	0.157	30.00	1.42	31.42
044-260-040	01	Single-Family	1	0.33	30.00	1.42	31.42
044-260-050	01	Single-Family	1	0.212	30.00	1.42	31.42
044-260-080	01	Single-Family	1	0.192	30.00	1.42	31.42
044-260-090	01	Single-Family	1	0.15	30.00	1.42	31.42
044-260-100	01	Single-Family	1	0.154	30.00	1.42	31.42
044-260-110	01	Single-Family	1	0.123	30.00	1.42	31.42
044-260-120	01	Single-Family	1	0.125	30.00	1.42	31.42
044-260-130	01	Single-Family	1	0.197	30.00	1.42	31.42
044-260-140	01	Single-Family	1	0.188	30.00	1.42	31.42
044-260-150	01	Single-Family	1	0.17	30.00	1.42	31.42
044-260-160	01	Single-Family	1	0.586	30.00	1.42	31.42
044-260-180	01	Single-Family	1	0.162	30.00	1.42	31.42
044-260-190	01	Single-Family	1	0.128	30.00	1.42	31.42
044-260-200	01	Single-Family	1	0.11	30.00	1.42	31.42
044-260-230	01	Single-Family	1	0.3	30.00	1.42	31.42
044-260-240	01	Single-Family	1	0.143	30.00	1.42	31.42
044-260-250	01	Single-Family	1	0.143	30.00	1.42	31.42
044-260-260	01A	Single-Family	1	0.143	30.00	1.42	31.42
044-260-270	01	Single-Family	1	0.143	30.00	1.42	31.42
044-260-280	01	Single-Family	1	0.286	30.00	1.42	31.42
044-260-290	01	Single-Family	1	0.143	30.00	1.42	31.42
044-260-300	01	Single-Family	1	0.136	30.00	1.42	31.42
044-260-320	01	Single-Family	1	0.13	30.00	1.42	31.42
044-260-330	01	Single-Family	1	0.466	30.00	1.42	31.42
044-260-340	00	Undeveloped	0	0.103	3.08	1.42	4.50
044-260-350	01	Single-Family	1	0.199	30.00	1.42	31.42
044-260-360	01	Single-Family	1	0.24	30.00	1.42	31.42
044-271-010	01	Single-Family	1	0.127	30.00	1.42	31.42
044-271-050	01	Single-Family	1	0.344	30.00	1.42	31.42
044-271-060	01	Single-Family	1	0.109	30.00	1.42	31.42
044-271-070	01	Single-Family	1	0.128	30.00	1.42	31.42
044-271-080	01	Single-Family	1	0.123	30.00	1.42	31.42
044-271-090	01	Single-Family	1	0.136	30.00	1.42	31.42
044-271-100	01	Single-Family	1	0.144	30.00	1.42	31.42
044-271-110	01	Single-Family	1	0.153	30.00	1.42	31.42
044-271-120	01	Single-Family	1	0.166	30.00	1.42	31.42
044-271-130	01	Single-Family	1	0.167	30.00	1.42	31.42
044-271-140	01	Single-Family	1	0.176	30.00	1.42	31.42
044-271-150	01	Single-Family	1	0.148	30.00	1.42	31.42
044-271-160	01	Single-Family	1	0.168	30.00	1.42	31.42
044-271-170	01	Single-Family	1	0.128	30.00	1.42	31.42
044-271-180	01	Single-Family	1	0.136	30.00	1.42	31.42
044-271-190	01	Single-Family	1	0.135	30.00	1.42	31.42

City of Belmont
NPDES Charges
Fiscal Year 2026/27

APN	County Use Code	Category	Dwelling Units	Acres	NPDES Charge	County Collection Fee	Total Charge
044-271-200	01	Single-Family	1	0.123	30.00	1.42	31.42
044-271-210	01	Single-Family	1	0.12	30.00	1.42	31.42
044-271-220	01	Single-Family	1	0.127	30.00	1.42	31.42
044-271-230	01	Single-Family	1	0.193	30.00	1.42	31.42
044-271-240	01	Single-Family	1	0.167	30.00	1.42	31.42
044-271-250	01	Single-Family	1	0.193	30.00	1.42	31.42
044-271-260	01	Single-Family	1	0.165	30.00	1.42	31.42
044-271-290	01	Single-Family	1	0.114	30.00	1.42	31.42
044-271-300	01	Single-Family	1	0.114	30.00	1.42	31.42
044-271-310	01	Single-Family	1	0.114	30.00	1.42	31.42
044-271-320	01A	Single-Family	1	0.178	30.00	1.42	31.42
044-271-330	01A	Single-Family	1	0.213	30.00	1.42	31.42
044-271-340	01	Single-Family	1	0.173	30.00	1.42	31.42
044-271-400	01	Single-Family	1	0.269	30.00	1.42	31.42
044-272-010	01	Single-Family	1	0.209	30.00	1.42	31.42
044-272-020	01	Single-Family	1	0.146	30.00	1.42	31.42
044-272-030	01	Single-Family	1	0.181	30.00	1.42	31.42
044-272-040	01	Single-Family	1	0.123	30.00	1.42	31.42
044-272-050	01	Single-Family	1	0.141	30.00	1.42	31.42
044-272-060	01	Single-Family	1	0.178	30.00	1.42	31.42
044-272-070	01	Single-Family	1	0.199	30.00	1.42	31.42
044-272-080	01	Single-Family	1	0.16	30.00	1.42	31.42
044-272-090	01	Single-Family	1	0.116	30.00	1.42	31.42
044-272-100	01	Single-Family	1	0.126	30.00	1.42	31.42
044-272-110	01	Single-Family	1	0.126	30.00	1.42	31.42
044-272-120	01	Single-Family	1	0.126	30.00	1.42	31.42
044-272-130	01	Single-Family	1	0.126	30.00	1.42	31.42
044-272-140	01	Single-Family	1	0.126	30.00	1.42	31.42
044-272-150	01	Single-Family	1	0.126	30.00	1.42	31.42
044-272-160	01	Single-Family	1	0.119	30.00	1.42	31.42
044-272-170	01	Single-Family	1	0.198	30.00	1.42	31.42
044-272-180	01	Single-Family	1	0.183	30.00	1.42	31.42
044-272-190	01	Single-Family	1	0.149	30.00	1.42	31.42
044-272-200	01	Single-Family	1	0.126	30.00	1.42	31.42
044-272-210	01	Single-Family	1	0.114	30.00	1.42	31.42
044-272-220	01	Single-Family	1	0.116	30.00	1.42	31.42
044-273-010	01	Single-Family	1	0.189	30.00	1.42	31.42
044-273-020	01	Single-Family	1	0.109	30.00	1.42	31.42
044-273-030	01	Single-Family	1	0.131	30.00	1.42	31.42
044-273-040	01	Single-Family	1	0.203	30.00	1.42	31.42
044-273-050	01	Single-Family	1	0.171	30.00	1.42	31.42
044-273-060	01	Single-Family	1	0.287	30.00	1.42	31.42
044-273-070	01	Single-Family	1	0.191	30.00	1.42	31.42
044-273-080	01	Single-Family	1	0.215	30.00	1.42	31.42
044-273-090	01A	Single-Family	1	0.249	30.00	1.42	31.42
044-273-100	01	Single-Family	1	0.179	30.00	1.42	31.42
044-273-110	01	Single-Family	1	0.167	30.00	1.42	31.42
044-273-120	01	Single-Family	1	0.169	30.00	1.42	31.42
044-273-130	01	Single-Family	1	0.168	30.00	1.42	31.42
044-273-140	01	Single-Family	1	0.167	30.00	1.42	31.42
044-273-150	01	Single-Family	1	0.165	30.00	1.42	31.42
044-273-160	01	Single-Family	1	0.164	30.00	1.42	31.42

City of Belmont
NPDES Charges
Fiscal Year 2026/27

APN	County Use Code	Category	Dwelling Units	Acres	NPDES Charge	County Collection Fee	Total Charge
044-273-170	01	Single-Family	1	0.162	30.00	1.42	31.42
044-273-180	01	Single-Family	1	0.16	30.00	1.42	31.42
044-273-190	01	Single-Family	1	0.193	30.00	1.42	31.42
044-273-200	01	Single-Family	1	0.136	30.00	1.42	31.42
044-273-210	01	Single-Family	1	0.126	30.00	1.42	31.42
044-273-220	01A	Single-Family	1	0.214	30.00	1.42	31.42
044-274-010	01	Single-Family	1	0.136	30.00	1.42	31.42
044-274-020	01	Single-Family	1	0.126	30.00	1.42	31.42
044-274-030	01	Single-Family	1	0.126	30.00	1.42	31.42
044-274-040	01	Single-Family	1	0.136	30.00	1.42	31.42
044-274-050	01	Single-Family	1	0.138	30.00	1.42	31.42
044-274-060	01	Single-Family	1	0.134	30.00	1.42	31.42
044-274-090	01	Single-Family	1	0.145	30.00	1.42	31.42
044-274-120	19	Commercial	0	0.316	189.60	1.42	191.02
044-281-020	01	Single-Family	1	0.138	30.00	1.42	31.42
044-281-030	01	Single-Family	1	0.14	30.00	1.42	31.42
044-281-040	01	Single-Family	1	0.198	30.00	1.42	31.42
044-281-050	01	Single-Family	1	0.185	30.00	1.42	31.42
044-281-060	01	Single-Family	1	0.176	30.00	1.42	31.42
044-281-070	01	Single-Family	1	0.183	30.00	1.42	31.42
044-281-080	01	Single-Family	1	0.143	30.00	1.42	31.42
044-281-090	01	Single-Family	1	0.128	30.00	1.42	31.42
044-281-100	01	Single-Family	1	0.131	30.00	1.42	31.42
044-281-110	01	Single-Family	1	0.109	30.00	1.42	31.42
044-281-120	01A	Single-Family	1	0.575	30.00	1.42	31.42
044-281-130	01	Single-Family	1	0.72	30.00	1.42	31.42
044-281-160	01	Single-Family	1	1.348	40.44	1.42	41.86
044-281-230	71	Institutional	0	3.97	119.10	1.42	120.52
044-281-240	14	Commercial	0	2.806	1,683.60	1.42	1,685.02
044-281-250	01	Single-Family	1	0.147	30.00	1.42	31.42
044-281-260	01	Single-Family	1	0.144	30.00	1.42	31.42
044-281-270	01	Single-Family	1	0.143	30.00	1.42	31.42
044-281-280	01	Single-Family	1	0.144	30.00	1.42	31.42
044-281-290	01	Single-Family	1	0.159	30.00	1.42	31.42
044-281-300	01	Single-Family	1	0.135	30.00	1.42	31.42
044-281-310	01	Single-Family	1	0.139	30.00	1.42	31.42
044-281-320	01	Single-Family	1	0.144	30.00	1.42	31.42
044-281-330	01	Single-Family	1	0.143	30.00	1.42	31.42
044-281-340	01	Single-Family	1	0.143	30.00	1.42	31.42
044-281-350	01	Single-Family	1	0.193	30.00	1.42	31.42
044-281-360	01	Single-Family	1	0.73	30.00	1.42	31.42
044-281-370	01	Single-Family	1	1.049	31.46	1.42	32.88
044-281-380	01	Single-Family	1	0.121	30.00	1.42	31.42
044-281-390	01	Single-Family	1	0.403	30.00	1.42	31.42
044-281-400	01	Single-Family	1	0.994	30.00	1.42	31.42
044-282-010	38	N/A	0	0	0.00	0.00	0.00
044-283-010	01	Single-Family	1	0.226	30.00	1.42	31.42
044-283-020	01	Single-Family	1	0.126	30.00	1.42	31.42
044-283-030	01	Single-Family	1	0.126	30.00	1.42	31.42
044-283-040	01	Single-Family	1	0.126	30.00	1.42	31.42
044-283-050	01	Single-Family	1	0.126	30.00	1.42	31.42
044-283-060	01	Single-Family	1	0.126	30.00	1.42	31.42

City of Belmont
NPDES Charges
Fiscal Year 2026/27

APN	County Use Code	Category	Dwelling Units	Acres	NPDES Charge	County Collection Fee	Total Charge
044-283-070	01	Single-Family	1	0.126	30.00	1.42	31.42
044-283-080	01	Single-Family	1	0.19	30.00	1.42	31.42
044-283-100	01	Single-Family	1	0.149	30.00	1.42	31.42
044-283-110	01	Single-Family	1	0.149	30.00	1.42	31.42
044-283-120	91	Duplex and Multi-Family	2	0.149	40.00	1.42	41.42
044-283-130	01	Single-Family	1	0.143	30.00	1.42	31.42
044-283-150	01	Single-Family	1	0.114	30.00	1.42	31.42
044-283-160	01	Single-Family	1	0.114	30.00	1.42	31.42
044-283-170	01	Single-Family	1	0.135	30.00	1.42	31.42
044-283-180	01	Single-Family	1	0.114	30.00	1.42	31.42
044-283-190	01	Single-Family	1	0.111	30.00	1.42	31.42
044-283-200	01	Single-Family	1	0.127	30.00	1.42	31.42
044-283-210	01	Single-Family	1	0.127	30.00	1.42	31.42
044-283-220	01	Single-Family	1	0.143	30.00	1.42	31.42
044-283-230	00	Undeveloped	0	0.007	0.20	1.42	1.62
044-283-240	01	Single-Family	1	0.157	30.00	1.42	31.42
044-283-250	01	Single-Family	1	0.168	30.00	1.42	31.42
044-283-260	01	Single-Family	1	0.155	30.00	1.42	31.42
044-283-270	01	Single-Family	1	0.167	30.00	1.42	31.42
044-283-280	01	Single-Family	1	0.154	30.00	1.42	31.42
044-283-290	01	Single-Family	1	0.145	30.00	1.42	31.42
044-283-300	01	Single-Family	1	0.133	30.00	1.42	31.42
044-283-310	01	Single-Family	1	0.117	30.00	1.42	31.42
044-283-320	01	Single-Family	1	0.114	30.00	1.42	31.42
044-283-330	01A	Single-Family	1	0.132	30.00	1.42	31.42
044-283-360	01	Single-Family	1	0.13	30.00	1.42	31.42
044-283-370	01	Single-Family	1	0.223	30.00	1.42	31.42
044-283-380	01	Single-Family	1	0.142	30.00	1.42	31.42
044-283-390	01	Single-Family	1	0.145	30.00	1.42	31.42
044-283-400	01	Single-Family	1	0.111	30.00	1.42	31.42
044-283-410	01	Single-Family	1	0.132	30.00	1.42	31.42
044-283-420	01	Single-Family	1	0.12	30.00	1.42	31.42
044-290-010	01	Single-Family	1	0.291	30.00	1.42	31.42
044-290-050	01	Single-Family	1	0.132	30.00	1.42	31.42
044-290-060	01	Single-Family	1	0.282	30.00	1.42	31.42
044-290-070	01	Single-Family	1	0.211	30.00	1.42	31.42
044-290-080	00	Undeveloped	0	0.26	7.80	1.42	9.22
044-290-090	01	Single-Family	1	0.222	30.00	1.42	31.42
044-290-100	01	Single-Family	1	0.179	30.00	1.42	31.42
044-290-110	01	Single-Family	1	0.152	30.00	1.42	31.42
044-290-120	01	Single-Family	1	0.118	30.00	1.42	31.42
044-290-130	01	Single-Family	1	0.129	30.00	1.42	31.42
044-290-140	01	Single-Family	1	0.154	30.00	1.42	31.42
044-290-150	01	Single-Family	1	0.14	30.00	1.42	31.42
044-290-160	01	Single-Family	1	0.184	30.00	1.42	31.42
044-290-170	01	Single-Family	1	0.154	30.00	1.42	31.42
044-290-180	01	Single-Family	1	0.124	30.00	1.42	31.42
044-290-190	01	Single-Family	1	0.153	30.00	1.42	31.42
044-290-200	01	Single-Family	1	0.126	30.00	1.42	31.42
044-290-210	01	Single-Family	1	0.119	30.00	1.42	31.42
044-290-220	01	Single-Family	1	0.137	30.00	1.42	31.42
044-290-230	01	Single-Family	1	0.12	30.00	1.42	31.42

City of Belmont
NPDES Charges
Fiscal Year 2026/27

APN	County Use Code	Category	Dwelling Units	Acres	NPDES Charge	County Collection Fee	Total Charge
044-290-240	01	Single-Family	1	0.131	30.00	1.42	31.42
044-290-250	01	Single-Family	1	0.145	30.00	1.42	31.42
044-290-260	01	Single-Family	1	0.166	30.00	1.42	31.42
044-290-270	01	Single-Family	1	0.129	30.00	1.42	31.42
044-290-280	01	Single-Family	1	0.225	30.00	1.42	31.42
044-290-290	01	Single-Family	1	0.204	30.00	1.42	31.42
044-290-300	01	Single-Family	1	0.219	30.00	1.42	31.42
044-290-310	01	Single-Family	1	0.196	30.00	1.42	31.42
044-290-320	01	Single-Family	1	0.181	30.00	1.42	31.42
044-290-330	01	Single-Family	1	0.178	30.00	1.42	31.42
044-290-340	01	Single-Family	1	0.132	30.00	1.42	31.42
044-290-350	01	Single-Family	1	0.136	30.00	1.42	31.42
044-290-360	01	Single-Family	1	0.193	30.00	1.42	31.42
044-290-370	01A	Single-Family	1	0.227	30.00	1.42	31.42
044-290-380	01	Single-Family	1	0.167	30.00	1.42	31.42
044-290-390	01	Single-Family	1	0.137	30.00	1.42	31.42
044-290-400	01	Single-Family	1	0.126	30.00	1.42	31.42
044-290-410	01	Single-Family	1	0.126	30.00	1.42	31.42
044-290-420	01	Single-Family	1	0.126	30.00	1.42	31.42
044-290-430	01	Single-Family	1	0.126	30.00	1.42	31.42
044-290-440	01	Single-Family	1	0.158	30.00	1.42	31.42
044-290-450	71	Institutional	0	2.116	63.48	1.42	64.90
044-290-460	01	Single-Family	1	0.211	30.00	1.42	31.42
044-290-470	01	Single-Family	1	0.172	30.00	1.42	31.42
044-290-480	01	Single-Family	1	0.167	30.00	1.42	31.42
044-290-490	01	Single-Family	1	0.201	30.00	1.42	31.42
044-290-500	01	Single-Family	1	0.209	30.00	1.42	31.42
044-290-510	01	Single-Family	1	0.247	30.00	1.42	31.42
044-290-520	01	Single-Family	1	0.22	30.00	1.42	31.42
044-290-530	01	Single-Family	1	0.181	30.00	1.42	31.42
044-290-540	01	Single-Family	1	0.292	30.00	1.42	31.42
044-290-550	01	Single-Family	1	0.266	30.00	1.42	31.42
044-290-560	01	Single-Family	1	0.189	30.00	1.42	31.42
044-290-570	01	Single-Family	1	0.189	30.00	1.42	31.42
044-290-580	01	Single-Family	1	0.176	30.00	1.42	31.42
044-290-600	01	Single-Family	1	0.179	30.00	1.42	31.42
044-290-610	01	Single-Family	1	0.152	30.00	1.42	31.42
044-290-620	01	Single-Family	1	0.139	30.00	1.42	31.42
044-301-010	01	Single-Family	1	0.144	30.00	1.42	31.42
044-301-020	01	Single-Family	1	0.129	30.00	1.42	31.42
044-301-030	01	Single-Family	1	0.126	30.00	1.42	31.42
044-301-040	01	Single-Family	1	0.126	30.00	1.42	31.42
044-301-050	01	Single-Family	1	0.126	30.00	1.42	31.42
044-301-060	01	Single-Family	1	0.112	30.00	1.42	31.42
044-301-070	01	Single-Family	1	0.119	30.00	1.42	31.42
044-301-080	01	Single-Family	1	0.135	30.00	1.42	31.42
044-301-090	01	Single-Family	1	0.135	30.00	1.42	31.42
044-301-100	01	Single-Family	1	0.135	30.00	1.42	31.42
044-301-110	01	Single-Family	1	0.145	30.00	1.42	31.42
044-301-120	01	Single-Family	1	0.156	30.00	1.42	31.42
044-301-130	01	Single-Family	1	0.153	30.00	1.42	31.42
044-301-140	01	Single-Family	1	0.12	30.00	1.42	31.42

City of Belmont
NPDES Charges
Fiscal Year 2026/27

APN	County Use Code	Category	Dwelling Units	Acres	NPDES Charge	County Collection Fee	Total Charge
044-301-150	01	Single-Family	1	0.132	30.00	1.42	31.42
044-301-160	01	Single-Family	1	0.129	30.00	1.42	31.42
044-301-170	01	Single-Family	1	0.126	30.00	1.42	31.42
044-301-180	01	Single-Family	1	0.154	30.00	1.42	31.42
044-301-190	01	Single-Family	1	0.158	30.00	1.42	31.42
044-301-200	01	Single-Family	1	0.236	30.00	1.42	31.42
044-301-210	01	Single-Family	1	0.148	30.00	1.42	31.42
044-301-220	01	Single-Family	1	0.12	30.00	1.42	31.42
044-301-230	01	Single-Family	1	0.126	30.00	1.42	31.42
044-301-240	01	Single-Family	1	0.126	30.00	1.42	31.42
044-301-250	01	Single-Family	1	0.126	30.00	1.42	31.42
044-301-260	01	Single-Family	1	0.126	30.00	1.42	31.42
044-301-270	01	Single-Family	1	0.126	30.00	1.42	31.42
044-301-280	01	Single-Family	1	0.126	30.00	1.42	31.42
044-301-290	01	Single-Family	1	0.126	30.00	1.42	31.42
044-301-300	01	Single-Family	1	0.126	30.00	1.42	31.42
044-301-310	01	Single-Family	1	0.126	30.00	1.42	31.42
044-301-320	01	Single-Family	1	0.126	30.00	1.42	31.42
044-301-330	01A	Single-Family	1	0.126	30.00	1.42	31.42
044-301-340	01	Single-Family	1	0.131	30.00	1.42	31.42
044-301-350	01A	Single-Family	1	0.189	30.00	1.42	31.42
044-301-360	01	Single-Family	1	0.126	30.00	1.42	31.42
044-301-370	01	Single-Family	1	0.126	30.00	1.42	31.42
044-301-380	05	Duplex and Multi-Family	6	0.127	120.00	1.42	121.42
044-301-390	25	Commercial	0	0.261	156.60	1.42	158.02
044-301-420	02	Duplex and Multi-Family	2	0.129	40.00	1.42	41.42
044-301-430	01	Single-Family	1	0.122	30.00	1.42	31.42
044-301-440	01	Single-Family	1	0.116	30.00	1.42	31.42
044-301-450	01	Single-Family	1	0.112	30.00	1.42	31.42
044-301-460	01	Single-Family	1	0.18	30.00	1.42	31.42
044-301-470	01	Single-Family	1	0.215	30.00	1.42	31.42
044-301-480	01	Single-Family	1	0.132	30.00	1.42	31.42
044-301-490	01	Single-Family	1	0.132	30.00	1.42	31.42
044-301-500	01	Single-Family	1	0.132	30.00	1.42	31.42
044-301-510	01	Single-Family	1	0.132	30.00	1.42	31.42
044-301-520	01	Single-Family	1	0.132	30.00	1.42	31.42
044-301-530	01	Single-Family	1	0.132	30.00	1.42	31.42
044-301-540	01	Single-Family	1	0.132	30.00	1.42	31.42
044-301-550	01	Single-Family	1	0.132	30.00	1.42	31.42
044-301-560	01	Single-Family	1	0.132	30.00	1.42	31.42
044-301-570	01	Single-Family	1	0.132	30.00	1.42	31.42
044-301-580	01	Single-Family	1	0.132	30.00	1.42	31.42
044-301-590	01	Single-Family	1	0.132	30.00	1.42	31.42
044-301-600	01	Single-Family	1	0.132	30.00	1.42	31.42
044-301-610	01	Single-Family	1	0.138	30.00	1.42	31.42
044-301-620	11	Commercial	0	0.3	180.00	1.42	181.42
044-302-010	01	Single-Family	1	0.163	30.00	1.42	31.42
044-302-020	01	Single-Family	1	0.128	30.00	1.42	31.42
044-302-030	01	Single-Family	1	0.138	30.00	1.42	31.42
044-302-040	01	Single-Family	1	0.147	30.00	1.42	31.42
044-302-050	01	Single-Family	1	0.165	30.00	1.42	31.42
044-302-060	01	Single-Family	1	0.154	30.00	1.42	31.42

City of Belmont
NPDES Charges
Fiscal Year 2026/27

APN	County Use Code	Category	Dwelling Units	Acres	NPDES Charge	County Collection Fee	Total Charge
044-302-070	01	Single-Family	1	0.143	30.00	1.42	31.42
044-302-080	01	Single-Family	1	0.133	30.00	1.42	31.42
044-302-090	01	Single-Family	1	0.128	30.00	1.42	31.42
044-302-100	01	Single-Family	1	0.122	30.00	1.42	31.42
044-302-110	01	Single-Family	1	0.149	30.00	1.42	31.42
044-302-120	01	Single-Family	1	0.124	30.00	1.42	31.42
044-302-130	01	Single-Family	1	0.133	30.00	1.42	31.42
044-302-140	01	Single-Family	1	0.133	30.00	1.42	31.42
044-302-150	01	Single-Family	1	0.136	30.00	1.42	31.42
044-302-160	01	Single-Family	1	0.139	30.00	1.42	31.42
044-302-170	01	Single-Family	1	0.147	30.00	1.42	31.42
044-302-180	01	Single-Family	1	0.127	30.00	1.42	31.42
044-303-010	02	Duplex and Multi-Family	2	0.164	40.00	1.42	41.42
044-303-020	01	Single-Family	1	0.126	30.00	1.42	31.42
044-303-050	02	Duplex and Multi-Family	2	0.126	40.00	1.42	41.42
044-303-060	05	Duplex and Multi-Family	5	0.126	100.00	1.42	101.42
044-303-080	11	Commercial	0	0.229	137.40	1.42	138.82
044-303-110	11	Commercial	0	0.149	89.40	1.42	90.82
044-303-120	95	Duplex and Multi-Family	7	0.252	140.00	1.42	141.42
044-303-130	01	Single-Family	1	0.126	30.00	1.42	31.42
044-303-140	01	Single-Family	1	0.126	30.00	1.42	31.42
044-303-150	01	Single-Family	1	0.141	30.00	1.42	31.42
044-303-160	05	Duplex and Multi-Family	5	0.114	100.00	1.42	101.42
044-303-170	02	Duplex and Multi-Family	2	0.114	40.00	1.42	41.42
044-303-180	02	Duplex and Multi-Family	2	0.114	40.00	1.42	41.42
044-303-190	21	Commercial	0	0.147	88.20	1.42	89.62
044-311-010	01	Single-Family	1	0.151	30.00	1.42	31.42
044-311-020	01	Single-Family	1	0.126	30.00	1.42	31.42
044-311-030	01	Single-Family	1	0.126	30.00	1.42	31.42
044-311-040	01	Single-Family	1	0.126	30.00	1.42	31.42
044-311-050	01	Single-Family	1	0.126	30.00	1.42	31.42
044-311-060	01	Single-Family	1	0.126	30.00	1.42	31.42
044-311-070	01	Single-Family	1	0.126	30.00	1.42	31.42
044-311-080	01	Single-Family	1	0.12	30.00	1.42	31.42
044-311-090	01	Single-Family	1	0.118	30.00	1.42	31.42
044-311-100	01	Single-Family	1	0.123	30.00	1.42	31.42
044-311-110	01	Single-Family	1	0.118	30.00	1.42	31.42
044-311-120	01	Single-Family	1	0.12	30.00	1.42	31.42
044-311-130	01	Single-Family	1	0.126	30.00	1.42	31.42
044-311-140	01	Single-Family	1	0.126	30.00	1.42	31.42
044-311-150	01	Single-Family	1	0.126	30.00	1.42	31.42
044-311-160	01	Single-Family	1	0.126	30.00	1.42	31.42
044-311-170	01	Single-Family	1	0.116	30.00	1.42	31.42
044-311-180	01	Single-Family	1	0.138	30.00	1.42	31.42
044-311-190	01A	Single-Family	1	0.131	30.00	1.42	31.42
044-311-200	01	Single-Family	1	0.252	30.00	1.42	31.42
044-311-210	01	Single-Family	1	0.116	30.00	1.42	31.42
044-311-220	01	Single-Family	1	0.126	30.00	1.42	31.42
044-311-230	01	Single-Family	1	0.126	30.00	1.42	31.42
044-311-240	01	Single-Family	1	0.126	30.00	1.42	31.42
044-311-250	01	Single-Family	1	0.126	30.00	1.42	31.42
044-311-260	01	Single-Family	1	0.12	30.00	1.42	31.42

City of Belmont
NPDES Charges
Fiscal Year 2026/27

APN	County Use Code	Category	Dwelling Units	Acres	NPDES Charge	County Collection Fee	Total Charge
044-311-270	01	Single-Family	1	0.118	30.00	1.42	31.42
044-311-280	01	Single-Family	1	0.123	30.00	1.42	31.42
044-311-290	01	Single-Family	1	0.135	30.00	1.42	31.42
044-311-300	01	Single-Family	1	0.133	30.00	1.42	31.42
044-311-310	01	Single-Family	1	0.138	30.00	1.42	31.42
044-311-320	01	Single-Family	1	0.138	30.00	1.42	31.42
044-311-330	01	Single-Family	1	0.138	30.00	1.42	31.42
044-311-340	01	Single-Family	1	0.138	30.00	1.42	31.42
044-311-350	01	Single-Family	1	0.138	30.00	1.42	31.42
044-311-360	01	Single-Family	1	0.138	30.00	1.42	31.42
044-311-370	01	Single-Family	1	0.138	30.00	1.42	31.42
044-311-380	01	Single-Family	1	0.14	30.00	1.42	31.42
044-311-390	01	Single-Family	1	0.158	30.00	1.42	31.42
044-311-400	01	Single-Family	1	0.121	30.00	1.42	31.42
044-311-410	01	Single-Family	1	0.132	30.00	1.42	31.42
044-311-420	01	Single-Family	1	0.138	30.00	1.42	31.42
044-311-430	01	Single-Family	1	0.138	30.00	1.42	31.42
044-311-440	01	Single-Family	1	0.138	30.00	1.42	31.42
044-311-450	01	Single-Family	1	0.138	30.00	1.42	31.42
044-312-010	01	Single-Family	1	0.166	30.00	1.42	31.42
044-312-020	01	Single-Family	1	0.166	30.00	1.42	31.42
044-312-030	01	Single-Family	1	0.153	30.00	1.42	31.42
044-312-040	01	Single-Family	1	0.153	30.00	1.42	31.42
044-312-050	01	Single-Family	1	0.205	30.00	1.42	31.42
044-312-060	01	Single-Family	1	0.357	30.00	1.42	31.42
044-312-070	01A	Single-Family	1	0.206	30.00	1.42	31.42
044-312-080	01	Single-Family	1	0.167	30.00	1.42	31.42
044-312-090	01	Single-Family	1	0.169	30.00	1.42	31.42
044-312-150	01	Single-Family	1	0.126	30.00	1.42	31.42
044-312-160	01	Single-Family	1	0.126	30.00	1.42	31.42
044-312-170	01	Single-Family	1	0.126	30.00	1.42	31.42
044-312-180	02	Duplex and Multi-Family	2	0.126	40.00	1.42	41.42
044-312-190	11	Commercial	0	0.126	75.60	1.42	77.02
044-312-200	01A	Single-Family	1	0.126	30.00	1.42	31.42
044-312-210	01	Single-Family	1	0.126	30.00	1.42	31.42
044-312-220	01	Single-Family	1	0.126	30.00	1.42	31.42
044-312-230	01	Single-Family	1	0.073	30.00	1.42	31.42
044-312-300	72	Institutional	0	3.42	102.60	1.42	104.02
044-312-310	72	Institutional	0	1.605	48.14	1.42	49.56
044-312-320	01	Single-Family	1	0.296	30.00	1.42	31.42
044-312-330	01	Single-Family	1	0.161	30.00	1.42	31.42
044-312-340	23	Commercial	0	0.39	234.00	1.42	235.42
044-321-010	01	Single-Family	1	0.147	30.00	1.42	31.42
044-321-020	01	Single-Family	1	0.139	30.00	1.42	31.42
044-321-030	01	Single-Family	1	0.257	30.00	1.42	31.42
044-321-040	01	Single-Family	1	0.199	30.00	1.42	31.42
044-321-050	01	Single-Family	1	0.162	30.00	1.42	31.42
044-321-060	01	Single-Family	1	0.148	30.00	1.42	31.42
044-321-070	01	Single-Family	1	0.14	30.00	1.42	31.42
044-321-080	01	Single-Family	1	0.133	30.00	1.42	31.42
044-321-090	01	Single-Family	1	0.125	30.00	1.42	31.42
044-321-100	01	Single-Family	1	0.118	30.00	1.42	31.42

City of Belmont
NPDES Charges
Fiscal Year 2026/27

APN	County Use Code	Category	Dwelling Units	Acres	NPDES Charge	County Collection Fee	Total Charge
044-321-110	01	Single-Family	1	0.167	30.00	1.42	31.42
044-322-010	01	Single-Family	1	0.227	30.00	1.42	31.42
044-322-020	01	Single-Family	1	0.171	30.00	1.42	31.42
044-322-030	01	Single-Family	1	0.165	30.00	1.42	31.42
044-322-040	01	Single-Family	1	0.156	30.00	1.42	31.42
044-322-050	01	Single-Family	1	0.127	30.00	1.42	31.42
044-322-060	01	Single-Family	1	0.149	30.00	1.42	31.42
044-322-070	01A	Single-Family	1	0.313	30.00	1.42	31.42
044-322-080	01	Single-Family	1	0.175	30.00	1.42	31.42
044-322-090	01A	Single-Family	1	0.192	30.00	1.42	31.42
044-322-100	01	Single-Family	1	0.128	30.00	1.42	31.42
044-322-110	01	Single-Family	1	0.132	30.00	1.42	31.42
044-322-120	01	Single-Family	1	0.132	30.00	1.42	31.42
044-322-130	01	Single-Family	1	0.121	30.00	1.42	31.42
044-322-140	01	Single-Family	1	0.121	30.00	1.42	31.42
044-322-150	01	Single-Family	1	0.126	30.00	1.42	31.42
044-322-160	01	Single-Family	1	0.126	30.00	1.42	31.42
044-322-170	01	Single-Family	1	0.126	30.00	1.42	31.42
044-322-180	01	Single-Family	1	0.117	30.00	1.42	31.42
044-322-190	01	Single-Family	1	0.13	30.00	1.42	31.42
044-322-200	01	Single-Family	1	0.139	30.00	1.42	31.42
044-322-210	01	Single-Family	1	0.125	30.00	1.42	31.42
044-322-220	01	Single-Family	1	0.126	30.00	1.42	31.42
044-322-230	01	Single-Family	1	0.122	30.00	1.42	31.42
044-322-240	01	Single-Family	1	0.123	30.00	1.42	31.42
044-322-250	01	Single-Family	1	0.125	30.00	1.42	31.42
044-322-260	01	Single-Family	1	0.151	30.00	1.42	31.42
044-322-270	01	Single-Family	1	0.179	30.00	1.42	31.42
044-322-280	01	Single-Family	1	0.152	30.00	1.42	31.42
044-322-290	01	Single-Family	1	0.131	30.00	1.42	31.42
044-322-300	01	Single-Family	1	0.155	30.00	1.42	31.42
044-322-310	01	Single-Family	1	0.153	30.00	1.42	31.42
044-322-320	01	Single-Family	1	0.132	30.00	1.42	31.42
044-322-330	01	Single-Family	1	0.132	30.00	1.42	31.42
044-322-340	01	Single-Family	1	0.132	30.00	1.42	31.42
044-322-350	01	Single-Family	1	0.132	30.00	1.42	31.42
044-322-360	01	Single-Family	1	0.137	30.00	1.42	31.42
044-322-370	01	Single-Family	1	0.135	30.00	1.42	31.42
044-322-380	01	Single-Family	1	0.138	30.00	1.42	31.42
044-322-390	01	Single-Family	1	0.126	30.00	1.42	31.42
044-322-400	01	Single-Family	1	0.128	30.00	1.42	31.42
044-322-410	01	Single-Family	1	0.128	30.00	1.42	31.42
044-322-420	01	Single-Family	1	0.133	30.00	1.42	31.42
044-323-010	01	Single-Family	1	0.118	30.00	1.42	31.42
044-323-020	01	Single-Family	1	0.122	30.00	1.42	31.42
044-323-030	01	Single-Family	1	0.126	30.00	1.42	31.42
044-323-040	01	Single-Family	1	0.126	30.00	1.42	31.42
044-323-050	01	Single-Family	1	0.126	30.00	1.42	31.42
044-323-060	01	Single-Family	1	0.126	30.00	1.42	31.42
044-323-070	01	Single-Family	1	0.127	30.00	1.42	31.42
044-323-080	01	Single-Family	1	0.122	30.00	1.42	31.42
044-323-090	01	Single-Family	1	0.118	30.00	1.42	31.42

City of Belmont
NPDES Charges
Fiscal Year 2026/27

APN	County Use Code	Category	Dwelling Units	Acres	NPDES Charge	County Collection Fee	Total Charge
044-323-100	01	Single-Family	1	0.157	30.00	1.42	31.42
044-323-110	01	Single-Family	1	0.142	30.00	1.42	31.42
044-323-120	01	Single-Family	1	0.138	30.00	1.42	31.42
044-323-130	01	Single-Family	1	0.138	30.00	1.42	31.42
044-323-140	01	Single-Family	1	0.138	30.00	1.42	31.42
044-323-150	01	Single-Family	1	0.138	30.00	1.42	31.42
044-323-160	01	Single-Family	1	0.136	30.00	1.42	31.42
044-323-170	01	Single-Family	1	0.135	30.00	1.42	31.42
044-323-180	01	Single-Family	1	0.123	30.00	1.42	31.42
044-324-010	01	Single-Family	1	0.132	30.00	1.42	31.42
044-324-040	01	Single-Family	1	0.164	30.00	1.42	31.42
044-324-050	01	Single-Family	1	0.184	30.00	1.42	31.42
044-324-060	01	Single-Family	1	0.153	30.00	1.42	31.42
044-324-070	01	Single-Family	1	0.153	30.00	1.42	31.42
044-324-080	01	Single-Family	1	0.153	30.00	1.42	31.42
044-324-090	01	Single-Family	1	0.153	30.00	1.42	31.42
044-324-100	01	Single-Family	1	0.153	30.00	1.42	31.42
044-324-110	01	Single-Family	1	0.153	30.00	1.42	31.42
044-324-120	01	Single-Family	1	0.153	30.00	1.42	31.42
044-324-130	01	Single-Family	1	0.132	30.00	1.42	31.42
044-324-140	01	Single-Family	1	0.132	30.00	1.42	31.42
044-324-150	01	Single-Family	1	0.132	30.00	1.42	31.42
044-324-160	01	Single-Family	1	0.132	30.00	1.42	31.42
044-324-170	01	Single-Family	1	0.132	30.00	1.42	31.42
044-324-180	01	Single-Family	1	0.183	30.00	1.42	31.42
044-324-190	01	Single-Family	1	0.194	30.00	1.42	31.42
044-324-200	01	Single-Family	1	0.194	30.00	1.42	31.42
044-324-210	01	Single-Family	1	0.194	30.00	1.42	31.42
044-324-220	01	Single-Family	1	0.153	30.00	1.42	31.42
044-324-230	01	Single-Family	1	0.153	30.00	1.42	31.42
044-324-240	01	Single-Family	1	0.182	30.00	1.42	31.42
044-325-010	01	Single-Family	1	0.231	30.00	1.42	31.42
044-325-020	01	Single-Family	1	0.146	30.00	1.42	31.42
044-325-030	01	Single-Family	1	0.146	30.00	1.42	31.42
044-325-040	01A	Single-Family	1	0.131	30.00	1.42	31.42
044-325-050	01	Single-Family	1	0.131	30.00	1.42	31.42
044-325-060	01	Single-Family	1	0.131	30.00	1.42	31.42
044-325-070	01	Single-Family	1	0.131	30.00	1.42	31.42
044-325-080	01	Single-Family	1	0.131	30.00	1.42	31.42
044-325-090	01	Single-Family	1	0.131	30.00	1.42	31.42
044-325-100	01	Single-Family	1	0.131	30.00	1.42	31.42
044-325-110	01	Single-Family	1	0.131	30.00	1.42	31.42
044-325-120	01	Single-Family	1	0.131	30.00	1.42	31.42
044-325-130	01	Single-Family	1	0.131	30.00	1.42	31.42
044-325-140	01	Single-Family	1	0.131	30.00	1.42	31.42
044-325-150	01	Single-Family	1	0.131	30.00	1.42	31.42
044-325-160	01	Single-Family	1	0.133	30.00	1.42	31.42
044-325-170	01	Single-Family	1	0.128	30.00	1.42	31.42
044-326-010	01	Single-Family	1	0.152	30.00	1.42	31.42
044-326-020	01	Single-Family	1	0.141	30.00	1.42	31.42
044-326-030	01	Single-Family	1	0.153	30.00	1.42	31.42
044-326-050	01	Single-Family	1	0.141	30.00	1.42	31.42

City of Belmont
NPDES Charges
Fiscal Year 2026/27

APN	County Use Code	Category	Dwelling Units	Acres	NPDES Charge	County Collection Fee	Total Charge
044-326-060	01	Single-Family	1	0.138	30.00	1.42	31.42
044-326-070	01	Single-Family	1	0.125	30.00	1.42	31.42
044-326-080	01	Single-Family	1	0.125	30.00	1.42	31.42
044-326-090	01	Single-Family	1	0.125	30.00	1.42	31.42
044-326-100	01	Single-Family	1	0.125	30.00	1.42	31.42
044-326-110	01	Single-Family	1	0.142	30.00	1.42	31.42
044-326-120	01	Single-Family	1	0.272	30.00	1.42	31.42
044-326-140	01	Single-Family	1	0.229	30.00	1.42	31.42
044-326-150	91	Duplex and Multi-Family	2	0.229	40.00	1.42	41.42
044-326-160	01	Single-Family	1	0.165	30.00	1.42	31.42
044-326-170	01	Single-Family	1	0.166	30.00	1.42	31.42
044-326-180	01	Single-Family	1	0.152	30.00	1.42	31.42
044-326-190	01	Single-Family	1	0.152	30.00	1.42	31.42
044-326-200	01	Single-Family	1	0.152	30.00	1.42	31.42
044-326-210	01	Single-Family	1	0.156	30.00	1.42	31.42
044-326-220	01	Single-Family	1	0.244	30.00	1.42	31.42
044-331-010	00	Undeveloped	0	0.226	6.78	1.42	8.20
044-331-020	01	Single-Family	1	0.197	30.00	1.42	31.42
044-331-030	01	Single-Family	1	0.189	30.00	1.42	31.42
044-331-050	01	Single-Family	1	0.418	30.00	1.42	31.42
044-331-060	01	Single-Family	1	0.263	30.00	1.42	31.42
044-331-070	01	Single-Family	1	0.541	30.00	1.42	31.42
044-331-080	01	Single-Family	1	0.545	30.00	1.42	31.42
044-331-090	01	Single-Family	1	0.717	30.00	1.42	31.42
044-331-100	01	Single-Family	1	0.304	30.00	1.42	31.42
044-331-130	01	Single-Family	1	0.284	30.00	1.42	31.42
044-331-140	01	Single-Family	1	0.284	30.00	1.42	31.42
044-331-150	01	Single-Family	1	0.284	30.00	1.42	31.42
044-331-160	01	Single-Family	1	0.269	30.00	1.42	31.42
044-331-170	01	Single-Family	1	0.266	30.00	1.42	31.42
044-331-180	01	Single-Family	1	0.267	30.00	1.42	31.42
044-331-190	01	Single-Family	1	0.265	30.00	1.42	31.42
044-331-200	01	Single-Family	1	0.261	30.00	1.42	31.42
044-331-210	01	Single-Family	1	0.256	30.00	1.42	31.42
044-331-220	01	Single-Family	1	0.252	30.00	1.42	31.42
044-331-240	01	Single-Family	1	0.224	30.00	1.42	31.42
044-331-250	01	Single-Family	1	0.218	30.00	1.42	31.42
044-331-300	00	Undeveloped	0	0.27	8.10	1.42	9.52
044-331-310	01	Single-Family	1	0.244	30.00	1.42	31.42
044-331-360	01A	Single-Family	1	0.218	30.00	1.42	31.42
044-331-370	00	Undeveloped	0	0.214	6.42	1.42	7.84
044-331-380	01	Single-Family	1	0.455	30.00	1.42	31.42
044-331-390	01	Single-Family	1	0.3	30.00	1.42	31.42
044-331-400	01	Single-Family	1	0.293	30.00	1.42	31.42
044-331-410	01	Single-Family	1	0.239	30.00	1.42	31.42
044-331-420	00	Undeveloped	0	0.259	7.76	1.42	9.18
044-332-010	01	Single-Family	1	0.273	30.00	1.42	31.42
044-332-020	01	Single-Family	1	0.26	30.00	1.42	31.42
044-332-030	01	Single-Family	1	0.182	30.00	1.42	31.42
044-332-040	01	Single-Family	1	0.165	30.00	1.42	31.42
044-332-050	01	Single-Family	1	0.161	30.00	1.42	31.42
044-332-060	01	Single-Family	1	0.159	30.00	1.42	31.42

City of Belmont
NPDES Charges
Fiscal Year 2026/27

APN	County Use Code	Category	Dwelling Units	Acres	NPDES Charge	County Collection Fee	Total Charge
044-332-080	01	Single-Family	1	0.125	30.00	1.42	31.42
044-332-090	01	Single-Family	1	0.126	30.00	1.42	31.42
044-332-100	01	Single-Family	1	0.177	30.00	1.42	31.42
044-332-110	01	Single-Family	1	0.185	30.00	1.42	31.42
044-332-120	01	Single-Family	1	0.193	30.00	1.42	31.42
044-332-130	01	Single-Family	1	0.12	30.00	1.42	31.42
044-332-140	01	Single-Family	1	0.12	30.00	1.42	31.42
044-332-150	01	Single-Family	1	0.114	30.00	1.42	31.42
044-332-180	01	Single-Family	1	0.185	30.00	1.42	31.42
044-332-190	01	Single-Family	1	0.145	30.00	1.42	31.42
044-332-200	01	Single-Family	1	0.142	30.00	1.42	31.42
044-332-210	01	Single-Family	1	0.149	30.00	1.42	31.42
044-332-220	01	Single-Family	1	0.225	30.00	1.42	31.42
044-332-230	01	Single-Family	1	0.204	30.00	1.42	31.42
044-332-240	01	Single-Family	1	0.193	30.00	1.42	31.42
044-332-270	01A	Single-Family	1	0.174	30.00	1.42	31.42
044-332-280	01	Single-Family	1	0.12	30.00	1.42	31.42
044-332-290	01	Single-Family	1	0.121	30.00	1.42	31.42
044-332-300	01	Single-Family	1	0.167	30.00	1.42	31.42
044-332-310	01	Single-Family	1	0.21	30.00	1.42	31.42
044-332-350	01	Single-Family	1	0.256	30.00	1.42	31.42
044-333-010	01	Single-Family	1	0.194	30.00	1.42	31.42
044-333-020	01	Single-Family	1	0.172	30.00	1.42	31.42
044-333-030	01	Single-Family	1	0.275	30.00	1.42	31.42
044-333-040	01	Single-Family	1	0.158	30.00	1.42	31.42
044-333-050	01	Single-Family	1	0.157	30.00	1.42	31.42
044-333-060	01	Single-Family	1	0.156	30.00	1.42	31.42
044-333-070	01	Single-Family	1	0.155	30.00	1.42	31.42
044-333-080	01	Single-Family	1	0.154	30.00	1.42	31.42
044-333-090	01	Single-Family	1	0.153	30.00	1.42	31.42
044-333-100	01	Single-Family	1	0.152	30.00	1.42	31.42
044-333-110	01	Single-Family	1	0.152	30.00	1.42	31.42
044-333-120	01	Single-Family	1	0.151	30.00	1.42	31.42
044-333-130	01	Single-Family	1	0.15	30.00	1.42	31.42
044-333-140	01	Single-Family	1	0.149	30.00	1.42	31.42
044-333-150	01	Single-Family	1	0.148	30.00	1.42	31.42
044-333-160	01	Single-Family	1	0.147	30.00	1.42	31.42
044-333-170	01	Single-Family	1	0.146	30.00	1.42	31.42
044-333-180	01	Single-Family	1	0.145	30.00	1.42	31.42
044-333-190	01	Single-Family	1	0.141	30.00	1.42	31.42
044-333-200	01	Single-Family	1	0.13	30.00	1.42	31.42
044-333-210	01	Single-Family	1	0.21	30.00	1.42	31.42
044-333-220	01	Single-Family	1	0.158	30.00	1.42	31.42
044-333-230	01	Single-Family	1	0.137	30.00	1.42	31.42
044-333-240	01	Single-Family	1	0.137	30.00	1.42	31.42
044-333-250	01	Single-Family	1	0.137	30.00	1.42	31.42
044-333-260	01	Single-Family	1	0.137	30.00	1.42	31.42
044-333-270	01	Single-Family	1	0.137	30.00	1.42	31.42
044-333-280	01	Single-Family	1	0.22	30.00	1.42	31.42
044-333-290	01	Single-Family	1	0.192	30.00	1.42	31.42
044-333-300	01	Single-Family	1	0.137	30.00	1.42	31.42
044-333-310	01	Single-Family	1	0.137	30.00	1.42	31.42

City of Belmont
NPDES Charges
Fiscal Year 2026/27

APN	County Use Code	Category	Dwelling Units	Acres	NPDES Charge	County Collection Fee	Total Charge
044-333-320	01	Single-Family	1	0.137	30.00	1.42	31.42
044-333-330	01	Single-Family	1	0.137	30.00	1.42	31.42
044-333-340	01	Single-Family	1	0.137	30.00	1.42	31.42
044-333-350	01	Single-Family	1	0.137	30.00	1.42	31.42
044-333-360	01	Single-Family	1	0.137	30.00	1.42	31.42
044-333-370	01	Single-Family	1	0.137	30.00	1.42	31.42
044-333-380	01	Single-Family	1	0.137	30.00	1.42	31.42
044-333-390	01	Single-Family	1	0.137	30.00	1.42	31.42
044-333-400	01	Single-Family	1	0.233	30.00	1.42	31.42
044-341-030	01	Single-Family	1	0.203	30.00	1.42	31.42
044-341-040	01	Single-Family	1	0.098	30.00	1.42	31.42
044-341-050	01A	Single-Family	1	0.095	30.00	1.42	31.42
044-341-060	01	Single-Family	1	0.144	30.00	1.42	31.42
044-341-070	01	Single-Family	1	0.144	30.00	1.42	31.42
044-341-080	01	Single-Family	1	0.167	30.00	1.42	31.42
044-341-090	01	Single-Family	1	0.15	30.00	1.42	31.42
044-341-110	01	Single-Family	1	0.167	30.00	1.42	31.42
044-341-120	01	Single-Family	1	0.219	30.00	1.42	31.42
044-341-130	01	Single-Family	1	0.185	30.00	1.42	31.42
044-341-140	01	Single-Family	1	0.242	30.00	1.42	31.42
044-341-190	01	Single-Family	1	0.267	30.00	1.42	31.42
044-341-220	01	Single-Family	1	0.286	30.00	1.42	31.42
044-341-230	01	Single-Family	1	0.238	30.00	1.42	31.42
044-341-240	01	Single-Family	1	0.372	30.00	1.42	31.42
044-341-250	01	Single-Family	1	0.581	30.00	1.42	31.42
044-341-260	01	Single-Family	1	0.437	30.00	1.42	31.42
044-341-270	01	Single-Family	1	0.486	30.00	1.42	31.42
044-341-280	01	Single-Family	1	0.23	30.00	1.42	31.42
044-341-290	01	Single-Family	1	0.165	30.00	1.42	31.42
044-341-300	01	Single-Family	1	0.199	30.00	1.42	31.42
044-341-350	01	Single-Family	1	0.139	30.00	1.42	31.42
044-341-380	01	Single-Family	1	0.207	30.00	1.42	31.42
044-341-390	01	Single-Family	1	0.188	30.00	1.42	31.42
044-341-410	01	Single-Family	1	0.144	30.00	1.42	31.42
044-341-420	01	Single-Family	1	0.181	30.00	1.42	31.42
044-341-430	01	Single-Family	1	0.172	30.00	1.42	31.42
044-341-450	01	Single-Family	1	0.189	30.00	1.42	31.42
044-341-460	01	Single-Family	1	0.189	30.00	1.42	31.42
044-341-470	01	Single-Family	1	0.163	30.00	1.42	31.42
044-341-480	01	Single-Family	1	0.185	30.00	1.42	31.42
044-341-490	01	Single-Family	1	0.139	30.00	1.42	31.42
044-341-500	01	Single-Family	1	0.132	30.00	1.42	31.42
044-341-510	01	Single-Family	1	0.238	30.00	1.42	31.42
044-342-010	01	Single-Family	1	0.164	30.00	1.42	31.42
044-342-020	01	Single-Family	1	0.149	30.00	1.42	31.42
044-342-030	01	Single-Family	1	0.126	30.00	1.42	31.42
044-342-040	01	Single-Family	1	0.162	30.00	1.42	31.42
044-342-050	01	Single-Family	1	0.156	30.00	1.42	31.42
044-342-060	01	Single-Family	1	0.151	30.00	1.42	31.42
044-342-070	01	Single-Family	1	0.142	30.00	1.42	31.42
044-342-080	01	Single-Family	1	0.155	30.00	1.42	31.42
044-342-090	01	Single-Family	1	0.174	30.00	1.42	31.42

City of Belmont
NPDES Charges
Fiscal Year 2026/27

APN	County Use Code	Category	Dwelling Units	Acres	NPDES Charge	County Collection Fee	Total Charge
044-342-100	01	Single-Family	1	0.167	30.00	1.42	31.42
044-342-110	01	Single-Family	1	0.168	30.00	1.42	31.42
044-342-120	01	Single-Family	1	0.167	30.00	1.42	31.42
044-342-130	01	Single-Family	1	0.133	30.00	1.42	31.42
044-342-140	01	Single-Family	1	0.144	30.00	1.42	31.42
044-342-150	01	Single-Family	1	0.172	30.00	1.42	31.42
044-342-160	01	Single-Family	1	0.165	30.00	1.42	31.42
044-342-170	01	Single-Family	1	0.182	30.00	1.42	31.42
044-342-180	01	Single-Family	1	0.179	30.00	1.42	31.42
044-342-190	01	Single-Family	1	0.182	30.00	1.42	31.42
044-342-220	01	Single-Family	1	0.178	30.00	1.42	31.42
044-342-230	01	Single-Family	1	0.361	30.00	1.42	31.42
044-342-240	01	Single-Family	1	0.145	30.00	1.42	31.42
044-342-250	01A	Single-Family	1	0.31	30.00	1.42	31.42
044-342-260	01	Single-Family	1	0.165	30.00	1.42	31.42
044-342-270	01	Single-Family	1	0.15	30.00	1.42	31.42
044-342-280	01	Single-Family	1	0.145	30.00	1.42	31.42
044-342-290	01	Single-Family	1	0.152	30.00	1.42	31.42
044-342-300	01	Single-Family	1	0.137	30.00	1.42	31.42
044-342-310	01	Single-Family	1	0.137	30.00	1.42	31.42
044-342-320	01	Single-Family	1	0.129	30.00	1.42	31.42
044-342-330	01	Single-Family	1	0.137	30.00	1.42	31.42
044-342-350	01	Single-Family	1	0.142	30.00	1.42	31.42
044-342-360	01	Single-Family	1	0.145	30.00	1.42	31.42
044-342-370	01	Single-Family	1	0.353	30.00	1.42	31.42
044-342-380	01	Single-Family	1	0.458	30.00	1.42	31.42
044-342-390	01	Single-Family	1	0.494	30.00	1.42	31.42
044-342-400	01	Single-Family	1	0.252	30.00	1.42	31.42
044-342-410	01	Single-Family	1	0.25	30.00	1.42	31.42
044-342-420	01	Single-Family	1	0.211	30.00	1.42	31.42
044-342-430	01	Single-Family	1	0.225	30.00	1.42	31.42
044-342-440	01	Single-Family	1	0.194	30.00	1.42	31.42
044-342-450	01	Single-Family	1	0.154	30.00	1.42	31.42
044-342-460	01	Single-Family	1	0.281	30.00	1.42	31.42
044-342-470	00	Undeveloped	0	0.137	4.10	1.42	5.52
044-342-480	01	Single-Family	1	0.137	30.00	1.42	31.42
044-342-490	01	Single-Family	1	0.137	30.00	1.42	31.42
044-342-500	01	Single-Family	1	0.165	30.00	1.42	31.42
044-342-510	01	Single-Family	1	0.296	30.00	1.42	31.42
044-342-520	01	Single-Family	1	0.182	30.00	1.42	31.42
044-342-530	01	Single-Family	1	0.165	30.00	1.42	31.42
044-342-550	01	Single-Family	1	0.192	30.00	1.42	31.42
044-351-010	01	Single-Family	1	0.159	30.00	1.42	31.42
044-351-020	01	Single-Family	1	0.327	30.00	1.42	31.42
044-351-030	01	Single-Family	1	0.25	30.00	1.42	31.42
044-351-040	01A	Single-Family	1	0.304	30.00	1.42	31.42
044-351-050	01	Single-Family	1	0.194	30.00	1.42	31.42
044-351-060	01	Single-Family	1	0.176	30.00	1.42	31.42
044-351-070	01	Single-Family	1	0.187	30.00	1.42	31.42
044-351-080	01	Single-Family	1	0.197	30.00	1.42	31.42
044-351-100	01A	Single-Family	1	0.161	30.00	1.42	31.42
044-351-110	01	Single-Family	1	0.183	30.00	1.42	31.42

City of Belmont
NPDES Charges
Fiscal Year 2026/27

APN	County Use Code	Category	Dwelling Units	Acres	NPDES Charge	County Collection Fee	Total Charge
044-351-120	01	Single-Family	1	0.154	30.00	1.42	31.42
044-351-140	01	Single-Family	1	0.281	30.00	1.42	31.42
044-351-150	01	Single-Family	1	0.138	30.00	1.42	31.42
044-351-160	01	Single-Family	1	0.133	30.00	1.42	31.42
044-351-170	01	Single-Family	1	0.169	30.00	1.42	31.42
044-351-200	01	Single-Family	1	0.232	30.00	1.42	31.42
044-351-220	01	Single-Family	1	0.192	30.00	1.42	31.42
044-351-230	01	Single-Family	1	0.247	30.00	1.42	31.42
044-351-240	01	Single-Family	1	0.255	30.00	1.42	31.42
044-351-250	01	Single-Family	1	0.263	30.00	1.42	31.42
044-352-030	01	Single-Family	1	0.155	30.00	1.42	31.42
044-352-040	01	Single-Family	1	0.151	30.00	1.42	31.42
044-352-070	01	Single-Family	1	0.126	30.00	1.42	31.42
044-352-080	01	Single-Family	1	0.149	30.00	1.42	31.42
044-352-090	81	Institutional	0	0.588	17.64	1.42	19.06
044-353-010	01	Single-Family	1	0.15	30.00	1.42	31.42
044-353-020	01	Single-Family	1	0.681	30.00	1.42	31.42
044-353-060	01	Single-Family	1	0.229	30.00	1.42	31.42
044-353-070	01	Single-Family	1	0.222	30.00	1.42	31.42
044-353-110	01	Single-Family	1	0.311	30.00	1.42	31.42
044-353-140	01	Single-Family	1	0.159	30.00	1.42	31.42
044-353-150	01	Single-Family	1	0.173	30.00	1.42	31.42
044-353-160	00	Undeveloped	0	0.124	3.72	1.42	5.14
044-353-170	01	Single-Family	1	0.146	30.00	1.42	31.42
044-353-250	01	Single-Family	1	0.203	30.00	1.42	31.42
044-353-260	00	Undeveloped	0	0.305	9.14	1.42	10.56
044-353-280	01	Single-Family	1	0.211	30.00	1.42	31.42
044-353-300	01	Single-Family	1	0.621	30.00	1.42	31.42
044-353-310	01	Single-Family	1	0.14	30.00	1.42	31.42
044-353-320	01	Single-Family	1	1.203	36.08	1.42	37.50
044-353-330	01	Single-Family	1	0.569	30.00	1.42	31.42
044-353-340	01	Single-Family	1	0.203	30.00	1.42	31.42
044-360-010	72	Institutional	0	1.481	44.42	1.42	45.84
044-360-070	73	Institutional	0	37.577	1,127.30	1.42	1,128.72
044-360-080	88	Undeveloped	0	0.041	1.22	1.42	2.64
044-360-120	73	Institutional	0	7.498	224.94	1.42	226.36
044-360-130	72	Institutional	0	3.158	94.74	1.42	96.16
044-360-170	73	Institutional	0	1.259	37.76	1.42	39.18
044-360-180	72	Institutional	0	1.071	32.12	1.42	33.54
044-360-190	72	Institutional	0	10.6	318.00	1.42	319.42
044-371-010	69	Institutional	0	0.114	3.42	1.42	4.84
044-372-020	01	Single-Family	1	0.149	30.00	1.42	31.42
044-372-030	01	Single-Family	1	0.149	30.00	1.42	31.42
044-372-040	01	Single-Family	1	0.149	30.00	1.42	31.42
044-372-050	01	Single-Family	1	0.138	30.00	1.42	31.42
044-372-060	69	Institutional	0	0.108	3.24	1.42	4.66
044-372-070	01	Single-Family	1	0.141	30.00	1.42	31.42
044-372-080	01	Single-Family	1	0.137	30.00	1.42	31.42
044-372-090	01	Single-Family	1	0.144	30.00	1.42	31.42
044-372-100	01	Single-Family	1	0.139	30.00	1.42	31.42
044-372-110	01	Single-Family	1	0.146	30.00	1.42	31.42
044-372-120	01	Single-Family	1	0.207	30.00	1.42	31.42

City of Belmont
NPDES Charges
Fiscal Year 2026/27

APN	County Use Code	Category	Dwelling Units	Acres	NPDES Charge	County Collection Fee	Total Charge
044-372-130	01	Single-Family	1	0.161	30.00	1.42	31.42
044-372-140	01	Single-Family	1	0.149	30.00	1.42	31.42
044-372-150	01	Single-Family	1	0.143	30.00	1.42	31.42
044-372-160	01	Single-Family	1	0.182	30.00	1.42	31.42
044-372-170	01	Single-Family	1	0.153	30.00	1.42	31.42
044-372-180	01	Single-Family	1	0.146	30.00	1.42	31.42
044-372-190	01	Single-Family	1	0.17	30.00	1.42	31.42
044-372-200	01	Single-Family	1	0.17	30.00	1.42	31.42
044-372-210	01	Single-Family	1	0.147	30.00	1.42	31.42
044-372-220	01	Single-Family	1	0.144	30.00	1.42	31.42
044-372-230	01	Single-Family	1	0.158	30.00	1.42	31.42
044-372-240	01	Single-Family	1	0.142	30.00	1.42	31.42
044-372-250	01	Single-Family	1	0.164	30.00	1.42	31.42
044-372-260	01	Single-Family	1	0.151	30.00	1.42	31.42
044-372-270	01	Single-Family	1	0.148	30.00	1.42	31.42
044-372-280	01	Single-Family	1	0.206	30.00	1.42	31.42
044-381-010	01	Single-Family	1	0.192	30.00	1.42	31.42
044-381-020	01	Single-Family	1	0.159	30.00	1.42	31.42
044-381-030	01	Single-Family	1	0.157	30.00	1.42	31.42
044-381-040	01	Single-Family	1	0.163	30.00	1.42	31.42
044-381-050	01	Single-Family	1	0.165	30.00	1.42	31.42
044-381-060	01	Single-Family	1	0.183	30.00	1.42	31.42
044-381-070	01	Single-Family	1	0.143	30.00	1.42	31.42
044-381-080	01	Single-Family	1	0.174	30.00	1.42	31.42
044-381-090	01	Single-Family	1	0.2	30.00	1.42	31.42
044-381-100	01	Single-Family	1	0.219	30.00	1.42	31.42
044-381-110	01	Single-Family	1	0.222	30.00	1.42	31.42
044-381-120	01	Single-Family	1	0.182	30.00	1.42	31.42
044-381-130	01	Single-Family	1	0.212	30.00	1.42	31.42
044-381-140	01	Single-Family	1	0.199	30.00	1.42	31.42
044-381-150	01	Single-Family	1	0.168	30.00	1.42	31.42
044-381-160	01	Single-Family	1	0.157	30.00	1.42	31.42
044-381-170	01	Single-Family	1	0.164	30.00	1.42	31.42
044-381-180	01	Single-Family	1	0.192	30.00	1.42	31.42
044-381-190	01	Single-Family	1	0.181	30.00	1.42	31.42
044-381-200	01	Single-Family	1	0.151	30.00	1.42	31.42
044-381-210	01	Single-Family	1	0.162	30.00	1.42	31.42
044-381-220	01	Single-Family	1	0.167	30.00	1.42	31.42
044-381-230	01	Single-Family	1	0.181	30.00	1.42	31.42
044-381-240	01	Single-Family	1	0.16	30.00	1.42	31.42
044-381-250	01	Single-Family	1	0.26	30.00	1.42	31.42
044-381-260	01	Single-Family	1	0.167	30.00	1.42	31.42
044-381-270	01	Single-Family	1	0.148	30.00	1.42	31.42
044-381-280	01	Single-Family	1	0.15	30.00	1.42	31.42
044-381-290	01	Single-Family	1	0.166	30.00	1.42	31.42
044-381-300	01	Single-Family	1	0.159	30.00	1.42	31.42
044-381-310	01	Single-Family	1	0.172	30.00	1.42	31.42
044-381-320	01	Single-Family	1	0.17	30.00	1.42	31.42
044-382-010	01	Single-Family	1	0.15	30.00	1.42	31.42
044-382-020	01	Single-Family	1	0.18	30.00	1.42	31.42
044-382-030	01	Single-Family	1	0.153	30.00	1.42	31.42
044-382-040	01	Single-Family	1	0.18	30.00	1.42	31.42

City of Belmont
NPDES Charges
Fiscal Year 2026/27

APN	County Use Code	Category	Dwelling Units	Acres	NPDES Charge	County Collection Fee	Total Charge
044-382-050	01	Single-Family	1	0.162	30.00	1.42	31.42
044-382-060	01	Single-Family	1	0.278	30.00	1.42	31.42
044-390-010	01	Single-Family	1	0.066	30.00	1.42	31.42
044-390-020	01	Single-Family	1	0.111	30.00	1.42	31.42
044-390-030	01	Single-Family	1	0.099	30.00	1.42	31.42
044-390-040	01	Single-Family	1	0.06	30.00	1.42	31.42
044-390-050	01	Single-Family	1	0.057	30.00	1.42	31.42
044-390-060	01	Single-Family	1	0.036	30.00	1.42	31.42
044-390-070	01	Single-Family	1	0.04	30.00	1.42	31.42
044-390-080	01	Single-Family	1	0.038	30.00	1.42	31.42
044-390-090	01	Single-Family	1	0.038	30.00	1.42	31.42
044-390-100	01	Single-Family	1	0.048	30.00	1.42	31.42
044-390-110	01	Single-Family	1	0.052	30.00	1.42	31.42
044-390-120	01	Single-Family	1	0.051	30.00	1.42	31.42
044-390-130	01	Single-Family	1	0.045	30.00	1.42	31.42
044-390-140	01	Single-Family	1	0.045	30.00	1.42	31.42
044-390-150	01	Single-Family	1	0.061	30.00	1.42	31.42
044-390-160	01	Single-Family	1	0.048	30.00	1.42	31.42
044-390-170	01	Single-Family	1	0.042	30.00	1.42	31.42
044-390-180	01	Single-Family	1	0.079	30.00	1.42	31.42
044-390-190	01	Single-Family	1	0.044	30.00	1.42	31.42
044-390-200	01	Single-Family	1	0.045	30.00	1.42	31.42
044-390-210	01	Single-Family	1	0.046	30.00	1.42	31.42
044-390-220	01	Single-Family	1	0.048	30.00	1.42	31.42
044-390-230	01	Single-Family	1	0.052	30.00	1.42	31.42
044-390-240	01	Single-Family	1	0.071	30.00	1.42	31.42
044-390-250	01	Single-Family	1	0.045	30.00	1.42	31.42
044-390-260	01	Single-Family	1	0.045	30.00	1.42	31.42
044-390-270	01	Single-Family	1	0.085	30.00	1.42	31.42
044-390-280	01	Single-Family	1	0.053	30.00	1.42	31.42
044-390-290	01	Single-Family	1	0.04	30.00	1.42	31.42
044-390-300	01	Single-Family	1	0.043	30.00	1.42	31.42
044-390-310	01	Single-Family	1	0.047	30.00	1.42	31.42
044-390-320	01	Single-Family	1	0.049	30.00	1.42	31.42
044-400-020	11	Commercial	0	1.406	843.60	1.42	845.02
044-410-010	00	Undeveloped	0	2.322	69.66	1.42	71.08
045-011-120	01	Single-Family	1	1.092	32.76	1.42	34.18
045-011-130	01	Single-Family	1	0.931	30.00	1.42	31.42
045-011-140	01	Single-Family	1	0.554	30.00	1.42	31.42
045-012-010	05	Duplex and Multi-Family	20	0.503	400.00	1.42	401.42
045-012-020	05	Duplex and Multi-Family	19	0.481	380.00	1.42	381.42
045-012-040	75	Institutional	0	1.427	42.80	1.42	44.22
045-013-020	29	Institutional	0	0.832	24.96	1.42	26.38
045-013-030	29	Institutional	0	0.449	13.46	1.42	14.88
045-013-040	29	Institutional	0	0.216	6.48	1.42	7.90
045-013-150	05	Duplex and Multi-Family	36	0.815	720.00	1.42	721.42
045-013-160	05	Duplex and Multi-Family	16	0.357	320.00	1.42	321.42
045-013-170	05	Duplex and Multi-Family	14	0.642	280.00	1.42	281.42
045-013-180	05	Duplex and Multi-Family	24	0.737	480.00	1.42	481.42
045-014-060	88	Undeveloped	0	0.442	13.26	1.42	14.68
045-015-090	05	Duplex and Multi-Family	19	0.609	380.00	1.42	381.42
045-015-100	05	Duplex and Multi-Family	18	0.428	360.00	1.42	361.42

City of Belmont
NPDES Charges
Fiscal Year 2026/27

APN	County Use Code	Category	Dwelling Units	Acres	NPDES Charge	County Collection Fee	Total Charge
045-015-110	05	Duplex and Multi-Family	16	0.486	320.00	1.42	321.42
045-015-130	05	Duplex and Multi-Family	19	0.689	380.00	1.42	381.42
045-015-190	05	Duplex and Multi-Family	13	0.547	260.00	1.42	261.42
045-015-210	05	Duplex and Multi-Family	26	1.076	520.00	1.42	521.42
045-015-220	75	Institutional	0	1.956	58.68	1.42	60.10
045-015-230	05	Duplex and Multi-Family	28	0.707	560.00	1.42	561.42
045-021-010	05	Duplex and Multi-Family	21	0.499	420.00	1.42	421.42
045-021-090	05	Duplex and Multi-Family	12	0.278	240.00	1.42	241.42
045-021-100	05	Duplex and Multi-Family	10	0.252	200.00	1.42	201.42
045-021-130	05	Duplex and Multi-Family	22	0.475	440.00	1.42	441.42
045-021-140	00	Undeveloped	0	0.028	0.84	1.42	2.26
045-022-090	05	Duplex and Multi-Family	11	0.294	220.00	1.42	221.42
045-022-100	05	Duplex and Multi-Family	14	0.418	280.00	1.42	281.42
045-022-130	05	Duplex and Multi-Family	9	0.358	180.00	1.42	181.42
045-022-140	05	Duplex and Multi-Family	6	0.34	120.00	1.42	121.42
045-022-180	05	Duplex and Multi-Family	5	0.132	100.00	1.42	101.42
045-022-190	05	Duplex and Multi-Family	5	0.116	100.00	1.42	101.42
045-022-200	05	Duplex and Multi-Family	5	0.12	100.00	1.42	101.42
045-022-210	05	Duplex and Multi-Family	5	0.142	100.00	1.42	101.42
045-022-220	05	Duplex and Multi-Family	24	0.827	480.00	1.42	481.42
045-022-230	05	Duplex and Multi-Family	23	0.531	460.00	1.42	461.42
045-022-260	05	Duplex and Multi-Family	30	0.705	600.00	1.42	601.42
045-023-050	19	Commercial	0	0.233	139.80	1.42	141.22
045-023-100	03	Duplex and Multi-Family	3	0.24	60.00	1.42	61.42
045-023-110	05	Duplex and Multi-Family	7	0.218	140.00	1.42	141.42
045-023-120	05	Duplex and Multi-Family	7	0.218	140.00	1.42	141.42
045-023-150	05	Duplex and Multi-Family	9	0.218	180.00	1.42	181.42
045-023-160	05	Duplex and Multi-Family	10	0.227	200.00	1.42	201.42
045-023-170	00	Undeveloped	0	0.236	7.08	1.42	8.50
045-023-180	05	Duplex and Multi-Family	5	0.145	100.00	1.42	101.42
045-023-190	05	Duplex and Multi-Family	5	0.145	100.00	1.42	101.42
045-023-200	05	Duplex and Multi-Family	5	0.145	100.00	1.42	101.42
045-023-210	75	Institutional	0	0.996	29.88	1.42	31.30
045-023-220	19	Commercial	0	0.479	287.40	1.42	288.82
045-023-270	75	Institutional	0	1.438	43.14	1.42	44.56
045-023-280	72	Institutional	0	5.363	160.88	1.42	162.30
045-023-290	71	Institutional	0	2.518	75.54	1.42	76.96
045-024-060	78	Institutional	0	2.971	89.12	1.42	90.54
045-024-070	05	Duplex and Multi-Family	10	0.241	200.00	1.42	201.42
045-024-080	05	Duplex and Multi-Family	10	0.241	200.00	1.42	201.42
045-024-090	05	Duplex and Multi-Family	9	0.241	180.00	1.42	181.42
045-024-100	05	Duplex and Multi-Family	10	0.241	200.00	1.42	201.42
045-024-110	05	Duplex and Multi-Family	9	0.237	180.00	1.42	181.42
045-024-130	05	Duplex and Multi-Family	22	0.515	440.00	1.42	441.42
045-024-140	05	Duplex and Multi-Family	39	1.235	780.00	1.42	781.42
045-030-120	05	Duplex and Multi-Family	18	0.479	360.00	1.42	361.42
045-030-130	05	Duplex and Multi-Family	20	0.486	400.00	1.42	401.42
045-030-190	05	Duplex and Multi-Family	19	0.492	380.00	1.42	381.42
045-030-240	05	Duplex and Multi-Family	73	4.894	1,460.00	1.42	1,461.42
045-040-040	14	Commercial	0	2.135	1,281.00	1.42	1,282.42
045-040-090	23	Commercial	0	0.536	321.60	1.42	323.02
045-040-100	25	Commercial	0	0.44	264.00	1.42	265.42

City of Belmont
NPDES Charges
Fiscal Year 2026/27

APN	County Use Code	Category	Dwelling Units	Acres	NPDES Charge	County Collection Fee	Total Charge
045-040-110	16	Commercial	0	4.786	2,871.60	1.42	2,873.02
045-050-040	00	Undeveloped	0	8.756	262.68	1.42	264.10
045-050-060	05	Duplex and Multi-Family	11	0.575	220.00	1.42	221.42
045-050-070	00	Undeveloped	0	2.182	65.46	1.42	66.88
045-050-090	00	Undeveloped	0	4.727	141.80	1.42	143.22
045-061-040	05	Duplex and Multi-Family	8	0.362	160.00	1.42	161.42
045-061-050	05	Duplex and Multi-Family	8	0.374	160.00	1.42	161.42
045-061-060	05	Duplex and Multi-Family	8	0.24	160.00	1.42	161.42
045-061-070	05	Duplex and Multi-Family	8	0.231	160.00	1.42	161.42
045-061-100	05	Duplex and Multi-Family	12	0.277	240.00	1.42	241.42
045-061-110	05	Duplex and Multi-Family	12	0.287	240.00	1.42	241.42
045-061-120	05	Duplex and Multi-Family	12	0.275	240.00	1.42	241.42
045-061-130	05	Duplex and Multi-Family	13	0.314	260.00	1.42	261.42
045-061-140	05	Duplex and Multi-Family	13	0.304	260.00	1.42	261.42
045-061-150	05	Duplex and Multi-Family	8	0.265	160.00	1.42	161.42
045-061-160	05	Duplex and Multi-Family	22	0.565	440.00	1.42	441.42
045-061-170	05	Duplex and Multi-Family	8	0.242	160.00	1.42	161.42
045-061-180	05	Duplex and Multi-Family	8	0.263	160.00	1.42	161.42
045-061-190	05	Duplex and Multi-Family	8	0.368	160.00	1.42	161.42
045-062-080	05	Duplex and Multi-Family	40	0.89	800.00	1.42	801.42
045-062-090	05	Duplex and Multi-Family	34	0.868	680.00	1.42	681.42
045-071-010	00	Undeveloped	0	2.356	70.68	1.42	72.10
045-071-020	72	Institutional	0	27.965	838.94	1.42	840.36
045-081-030	01	Single-Family	1	0.171	30.00	1.42	31.42
045-081-040	01	Single-Family	1	0.178	30.00	1.42	31.42
045-081-050	01	Single-Family	1	0.251	30.00	1.42	31.42
045-081-060	01	Single-Family	1	0.193	30.00	1.42	31.42
045-081-070	01	Single-Family	1	0.204	30.00	1.42	31.42
045-081-080	01	Single-Family	1	0.268	30.00	1.42	31.42
045-081-090	01	Single-Family	1	0.309	30.00	1.42	31.42
045-081-100	01	Single-Family	1	0.326	30.00	1.42	31.42
045-081-110	01	Single-Family	1	0.298	30.00	1.42	31.42
045-081-120	01	Single-Family	1	0.26	30.00	1.42	31.42
045-081-130	01	Single-Family	1	0.245	30.00	1.42	31.42
045-081-140	01	Single-Family	1	0.295	30.00	1.42	31.42
045-081-150	01	Single-Family	1	0.34	30.00	1.42	31.42
045-081-160	01	Single-Family	1	0.324	30.00	1.42	31.42
045-081-170	01	Single-Family	1	0.268	30.00	1.42	31.42
045-081-180	01	Single-Family	1	0.226	30.00	1.42	31.42
045-081-190	01	Single-Family	1	0.182	30.00	1.42	31.42
045-081-200	01	Single-Family	1	0.229	30.00	1.42	31.42
045-081-210	01	Single-Family	1	0.164	30.00	1.42	31.42
045-081-220	01	Single-Family	1	0.182	30.00	1.42	31.42
045-081-230	01	Single-Family	1	0.177	30.00	1.42	31.42
045-081-240	01	Single-Family	1	0.174	30.00	1.42	31.42
045-081-250	05	Duplex and Multi-Family	6	0.262	120.00	1.42	121.42
045-081-350	77	Institutional	0	0.649	19.46	1.42	20.88
045-081-380	05	Duplex and Multi-Family	16	0.459	320.00	1.42	321.42
045-081-400	05	Duplex and Multi-Family	17	0.484	340.00	1.42	341.42
045-081-410	05	Duplex and Multi-Family	17	0.484	340.00	1.42	341.42
045-081-420	05	Duplex and Multi-Family	16	0.455	320.00	1.42	321.42
045-081-430	03	Duplex and Multi-Family	3	0.173	60.00	1.42	61.42

City of Belmont
NPDES Charges
Fiscal Year 2026/27

APN	County Use Code	Category	Dwelling Units	Acres	NPDES Charge	County Collection Fee	Total Charge
045-081-460	01	Single-Family	1	0.315	30.00	1.42	31.42
045-081-470	01	Single-Family	1	0.301	30.00	1.42	31.42
045-081-480	01	Single-Family	1	0.329	30.00	1.42	31.42
045-081-490	00	Undeveloped	0	0.252	7.56	1.42	8.98
045-082-010	01	Single-Family	1	0.236	30.00	1.42	31.42
045-082-020	01	Single-Family	1	0.231	30.00	1.42	31.42
045-082-030	01	Single-Family	1	0.205	30.00	1.42	31.42
045-082-040	01	Single-Family	1	0.195	30.00	1.42	31.42
045-082-050	01	Single-Family	1	0.199	30.00	1.42	31.42
045-082-060	01	Single-Family	1	0.184	30.00	1.42	31.42
045-082-070	01	Single-Family	1	0.212	30.00	1.42	31.42
045-082-080	01	Single-Family	1	0.17	30.00	1.42	31.42
045-082-090	01	Single-Family	1	0.175	30.00	1.42	31.42
045-082-100	01	Single-Family	1	0.157	30.00	1.42	31.42
045-082-110	01	Single-Family	1	0.157	30.00	1.42	31.42
045-082-120	01	Single-Family	1	0.18	30.00	1.42	31.42
045-082-130	01	Single-Family	1	0.179	30.00	1.42	31.42
045-082-140	01	Single-Family	1	0.169	30.00	1.42	31.42
045-082-150	01	Single-Family	1	0.175	30.00	1.42	31.42
045-082-160	01	Single-Family	1	0.211	30.00	1.42	31.42
045-082-170	01	Single-Family	1	0.2	30.00	1.42	31.42
045-082-180	01	Single-Family	1	0.204	30.00	1.42	31.42
045-082-190	01	Single-Family	1	0.18	30.00	1.42	31.42
045-082-200	01	Single-Family	1	0.175	30.00	1.42	31.42
045-082-210	01	Single-Family	1	0.159	30.00	1.42	31.42
045-083-010	92	Duplex and Multi-Family	2	0.276	40.00	1.42	41.42
045-083-020	01	Single-Family	1	0.22	30.00	1.42	31.42
045-083-030	01	Single-Family	1	0.251	30.00	1.42	31.42
045-083-040	01	Single-Family	1	0.284	30.00	1.42	31.42
045-083-050	01	Single-Family	1	0.364	30.00	1.42	31.42
045-083-070	01	Single-Family	1	0.168	30.00	1.42	31.42
045-083-080	01	Single-Family	1	0.168	30.00	1.42	31.42
045-083-090	01	Single-Family	1	0.162	30.00	1.42	31.42
045-083-100	01	Single-Family	1	0.174	30.00	1.42	31.42
045-083-110	01	Single-Family	1	0.268	30.00	1.42	31.42
045-083-120	01	Single-Family	1	0.216	30.00	1.42	31.42
045-083-130	01	Single-Family	1	0.227	30.00	1.42	31.42
045-083-140	01	Single-Family	1	0.19	30.00	1.42	31.42
045-083-150	01	Single-Family	1	0.175	30.00	1.42	31.42
045-083-160	01	Single-Family	1	0.173	30.00	1.42	31.42
045-090-010	01	Single-Family	1	0.142	30.00	1.42	31.42
045-090-020	01A	Single-Family	1	0.335	30.00	1.42	31.42
045-090-030	01	Single-Family	1	0.37	30.00	1.42	31.42
045-090-080	01	Single-Family	1	1.414	42.42	1.42	43.84
045-090-090	01	Single-Family	1	1.32	39.60	1.42	41.02
045-090-110	01	Single-Family	1	0.601	30.00	1.42	31.42
045-090-120	01	Single-Family	1	0.452	30.00	1.42	31.42
045-090-140	01	Single-Family	1	0.181	30.00	1.42	31.42
045-090-150	01	Single-Family	1	0.319	30.00	1.42	31.42
045-090-160	01	Single-Family	1	0.33	30.00	1.42	31.42
045-090-170	01	Single-Family	1	0.213	30.00	1.42	31.42
045-090-200	01	Single-Family	1	0.712	30.00	1.42	31.42

City of Belmont
NPDES Charges
Fiscal Year 2026/27

APN	County Use Code	Category	Dwelling Units	Acres	NPDES Charge	County Collection Fee	Total Charge
045-090-210	01	Single-Family	1	0.603	30.00	1.42	31.42
045-090-220	01	Single-Family	1	0.525	30.00	1.42	31.42
045-090-230	01	Single-Family	1	0.448	30.00	1.42	31.42
045-090-240	01	Single-Family	1	0.456	30.00	1.42	31.42
045-090-250	01	Single-Family	1	0.492	30.00	1.42	31.42
045-090-260	01	Single-Family	1	0.438	30.00	1.42	31.42
045-090-270	01	Single-Family	1	0.372	30.00	1.42	31.42
045-090-280	01	Single-Family	1	0.354	30.00	1.42	31.42
045-090-290	01	Single-Family	1	0.386	30.00	1.42	31.42
045-090-300	01	Single-Family	1	0.447	30.00	1.42	31.42
045-090-310	01	Single-Family	1	0.465	30.00	1.42	31.42
045-090-320	01	Single-Family	1	0.439	30.00	1.42	31.42
045-090-330	01	Single-Family	1	0.437	30.00	1.42	31.42
045-090-340	01	Single-Family	1	0.654	30.00	1.42	31.42
045-090-350	01	Single-Family	1	0.247	30.00	1.42	31.42
045-090-360	01	Single-Family	1	0.169	30.00	1.42	31.42
045-090-370	01	Single-Family	1	0.21	30.00	1.42	31.42
045-090-380	01	Single-Family	1	0.184	30.00	1.42	31.42
045-090-390	01	Single-Family	1	0.193	30.00	1.42	31.42
045-090-400	01	Single-Family	1	0.186	30.00	1.42	31.42
045-090-410	01	Single-Family	1	0.177	30.00	1.42	31.42
045-090-420	01	Single-Family	1	0.194	30.00	1.42	31.42
045-090-430	01	Single-Family	1	0.203	30.00	1.42	31.42
045-090-440	01	Single-Family	1	0.183	30.00	1.42	31.42
045-090-450	01	Single-Family	1	0.212	30.00	1.42	31.42
045-090-470	01	Single-Family	1	0.184	30.00	1.42	31.42
045-090-480	01	Single-Family	1	0.206	30.00	1.42	31.42
045-090-490	01	Single-Family	1	0.177	30.00	1.42	31.42
045-090-500	01	Single-Family	1	0.182	30.00	1.42	31.42
045-090-510	01	Single-Family	1	0.182	30.00	1.42	31.42
045-090-520	01	Single-Family	1	0.22	30.00	1.42	31.42
045-090-530	01	Single-Family	1	0.172	30.00	1.42	31.42
045-090-540	01	Single-Family	1	1.776	53.28	1.42	54.70
045-090-580	01	Single-Family	1	0.281	30.00	1.42	31.42
045-090-590	01	Single-Family	1	0.218	30.00	1.42	31.42
045-090-600	01	Single-Family	1	0.274	30.00	1.42	31.42
045-090-610	01	Single-Family	1	0.271	30.00	1.42	31.42
045-090-620	01	Single-Family	1	0.419	30.00	1.42	31.42
045-090-640	01	Single-Family	1	0.36	30.00	1.42	31.42
045-090-650	01	Single-Family	1	0.861	30.00	1.42	31.42
045-090-660	01	Single-Family	1	0.458	30.00	1.42	31.42
045-090-690	01	Single-Family	1	1.423	42.68	1.42	44.10
045-090-710	01	Single-Family	1	0.496	30.00	1.42	31.42
045-090-720	01	Single-Family	1	0.355	30.00	1.42	31.42
045-090-730	01	Single-Family	1	0.314	30.00	1.42	31.42
045-090-740	01	Single-Family	1	1.128	33.84	1.42	35.26
045-101-010	01	Single-Family	1	0.178	30.00	1.42	31.42
045-101-020	01	Single-Family	1	0.331	30.00	1.42	31.42
045-101-030	01	Single-Family	1	0.418	30.00	1.42	31.42
045-101-040	01	Single-Family	1	0.682	30.00	1.42	31.42
045-101-050	01	Single-Family	1	0.442	30.00	1.42	31.42
045-101-060	01	Single-Family	1	0.521	30.00	1.42	31.42

City of Belmont
NPDES Charges
Fiscal Year 2026/27

APN	County Use Code	Category	Dwelling Units	Acres	NPDES Charge	County Collection Fee	Total Charge
045-101-070	01	Single-Family	1	0.511	30.00	1.42	31.42
045-101-080	01	Single-Family	1	0.475	30.00	1.42	31.42
045-101-090	92	Duplex and Multi-Family	2	0.373	40.00	1.42	41.42
045-101-100	01	Single-Family	1	0.316	30.00	1.42	31.42
045-101-110	01	Single-Family	1	0.242	30.00	1.42	31.42
045-101-120	01	Single-Family	1	0.205	30.00	1.42	31.42
045-101-130	01	Single-Family	1	0.298	30.00	1.42	31.42
045-101-140	01	Single-Family	1	0.247	30.00	1.42	31.42
045-101-150	01	Single-Family	1	0.377	30.00	1.42	31.42
045-101-160	01	Single-Family	1	0.305	30.00	1.42	31.42
045-101-170	01A	Single-Family	1	0.602	30.00	1.42	31.42
045-101-180	01	Single-Family	1	0.503	30.00	1.42	31.42
045-101-190	01	Single-Family	1	0.475	30.00	1.42	31.42
045-101-200	01	Single-Family	1	0.439	30.00	1.42	31.42
045-101-210	01	Single-Family	1	0.393	30.00	1.42	31.42
045-101-220	01	Single-Family	1	0.402	30.00	1.42	31.42
045-101-230	01	Single-Family	1	0.381	30.00	1.42	31.42
045-101-240	01	Single-Family	1	0.264	30.00	1.42	31.42
045-101-250	01	Single-Family	1	0.371	30.00	1.42	31.42
045-101-260	01	Single-Family	1	0.351	30.00	1.42	31.42
045-102-010	01	Single-Family	1	0.319	30.00	1.42	31.42
045-102-020	01	Single-Family	1	0.204	30.00	1.42	31.42
045-102-030	01	Single-Family	1	0.574	30.00	1.42	31.42
045-102-040	01	Single-Family	1	0.359	30.00	1.42	31.42
045-102-050	01	Single-Family	1	0.516	30.00	1.42	31.42
045-102-060	01	Single-Family	1	0.525	30.00	1.42	31.42
045-102-070	01	Single-Family	1	0.485	30.00	1.42	31.42
045-102-100	01	Single-Family	1	0.588	30.00	1.42	31.42
045-102-110	01	Single-Family	1	0.77	30.00	1.42	31.42
045-102-120	01	Single-Family	1	0.636	30.00	1.42	31.42
045-102-130	01	Single-Family	1	0.653	30.00	1.42	31.42
045-102-140	01	Single-Family	1	0.666	30.00	1.42	31.42
045-102-150	01	Single-Family	1	0.631	30.00	1.42	31.42
045-102-160	01	Single-Family	1	0.511	30.00	1.42	31.42
045-102-170	01	Single-Family	1	0.44	30.00	1.42	31.42
045-102-180	01	Single-Family	1	0.39	30.00	1.42	31.42
045-102-190	01	Single-Family	1	0.441	30.00	1.42	31.42
045-102-200	01	Single-Family	1	0.394	30.00	1.42	31.42
045-102-240	01	Single-Family	1	0.579	30.00	1.42	31.42
045-102-250	00	Undeveloped	0	0.104	3.12	1.42	4.54
045-102-260	01	Single-Family	1	0.862	30.00	1.42	31.42
045-103-020	01	Single-Family	1	0.699	30.00	1.42	31.42
045-103-030	01	Single-Family	1	0.78	30.00	1.42	31.42
045-103-070	01	Single-Family	1	0.475	30.00	1.42	31.42
045-103-090	01	Single-Family	1	0.207	30.00	1.42	31.42
045-103-100	01	Single-Family	1	1.443	43.28	1.42	44.70
045-103-110	01	Single-Family	1	0.349	30.00	1.42	31.42
045-103-120	01	Single-Family	1	0.248	30.00	1.42	31.42
045-103-130	01	Single-Family	1	0.336	30.00	1.42	31.42
045-103-140	01	Single-Family	1	0.518	30.00	1.42	31.42
045-111-010	01	Single-Family	1	0.173	30.00	1.42	31.42
045-111-020	01	Single-Family	1	0.151	30.00	1.42	31.42

City of Belmont
NPDES Charges
Fiscal Year 2026/27

APN	County Use Code	Category	Dwelling Units	Acres	NPDES Charge	County Collection Fee	Total Charge
045-111-030	01	Single-Family	1	0.16	30.00	1.42	31.42
045-111-040	01	Single-Family	1	0.173	30.00	1.42	31.42
045-111-050	01	Single-Family	1	0.186	30.00	1.42	31.42
045-111-060	01	Single-Family	1	0.241	30.00	1.42	31.42
045-111-070	01	Single-Family	1	0.166	30.00	1.42	31.42
045-111-080	01	Single-Family	1	0.152	30.00	1.42	31.42
045-111-090	01	Single-Family	1	0.193	30.00	1.42	31.42
045-111-100	01	Single-Family	1	0.18	30.00	1.42	31.42
045-111-110	01	Single-Family	1	0.158	30.00	1.42	31.42
045-111-120	01	Single-Family	1	0.172	30.00	1.42	31.42
045-111-130	01	Single-Family	1	0.221	30.00	1.42	31.42
045-111-140	01A	Single-Family	1	0.192	30.00	1.42	31.42
045-111-150	01	Single-Family	1	0.159	30.00	1.42	31.42
045-111-160	92	Duplex and Multi-Family	2	0.175	40.00	1.42	41.42
045-111-170	01	Single-Family	1	0.159	30.00	1.42	31.42
045-111-180	01	Single-Family	1	0.143	30.00	1.42	31.42
045-111-190	01A	Single-Family	1	0.16	30.00	1.42	31.42
045-111-200	01	Single-Family	1	0.145	30.00	1.42	31.42
045-111-210	01	Single-Family	1	0.139	30.00	1.42	31.42
045-111-220	01	Single-Family	1	0.139	30.00	1.42	31.42
045-111-230	01	Single-Family	1	0.139	30.00	1.42	31.42
045-111-240	01	Single-Family	1	0.177	30.00	1.42	31.42
045-112-010	01	Single-Family	1	0.145	30.00	1.42	31.42
045-112-020	01	Single-Family	1	0.141	30.00	1.42	31.42
045-112-030	01	Single-Family	1	0.138	30.00	1.42	31.42
045-112-040	01	Single-Family	1	0.223	30.00	1.42	31.42
045-112-050	01	Single-Family	1	0.169	30.00	1.42	31.42
045-112-060	01A	Single-Family	1	0.159	30.00	1.42	31.42
045-112-070	01	Single-Family	1	0.153	30.00	1.42	31.42
045-112-080	01	Single-Family	1	0.152	30.00	1.42	31.42
045-112-090	01	Single-Family	1	0.151	30.00	1.42	31.42
045-112-100	01	Single-Family	1	0.145	30.00	1.42	31.42
045-112-110	01	Single-Family	1	0.138	30.00	1.42	31.42
045-112-120	01	Single-Family	1	0.17	30.00	1.42	31.42
045-112-130	01	Single-Family	1	0.196	30.00	1.42	31.42
045-112-140	01	Single-Family	1	0.141	30.00	1.42	31.42
045-112-150	01	Single-Family	1	0.161	30.00	1.42	31.42
045-112-160	01	Single-Family	1	0.18	30.00	1.42	31.42
045-112-170	01	Single-Family	1	0.206	30.00	1.42	31.42
045-112-180	01	Single-Family	1	0.23	30.00	1.42	31.42
045-112-190	01	Single-Family	1	0.216	30.00	1.42	31.42
045-113-010	01	Single-Family	1	0.178	30.00	1.42	31.42
045-113-020	01	Single-Family	1	0.159	30.00	1.42	31.42
045-113-030	01	Single-Family	1	0.15	30.00	1.42	31.42
045-113-040	01	Single-Family	1	0.193	30.00	1.42	31.42
045-113-050	01	Single-Family	1	0.145	30.00	1.42	31.42
045-113-060	01	Single-Family	1	0.161	30.00	1.42	31.42
045-113-070	01	Single-Family	1	0.164	30.00	1.42	31.42
045-113-080	01	Single-Family	1	0.154	30.00	1.42	31.42
045-113-090	01	Single-Family	1	0.15	30.00	1.42	31.42
045-113-100	01	Single-Family	1	0.147	30.00	1.42	31.42
045-113-110	01	Single-Family	1	0.148	30.00	1.42	31.42

City of Belmont
NPDES Charges
Fiscal Year 2026/27

APN	County Use Code	Category	Dwelling Units	Acres	NPDES Charge	County Collection Fee	Total Charge
045-113-120	01	Single-Family	1	0.143	30.00	1.42	31.42
045-113-130	01	Single-Family	1	0.142	30.00	1.42	31.42
045-113-140	01	Single-Family	1	0.143	30.00	1.42	31.42
045-113-150	01	Single-Family	1	0.138	30.00	1.42	31.42
045-113-160	01	Single-Family	1	0.138	30.00	1.42	31.42
045-113-170	01	Single-Family	1	0.138	30.00	1.42	31.42
045-113-180	01	Single-Family	1	0.138	30.00	1.42	31.42
045-113-190	01	Single-Family	1	0.142	30.00	1.42	31.42
045-113-200	01	Single-Family	1	0.163	30.00	1.42	31.42
045-113-210	71	Institutional	0	1.109	33.26	1.42	34.68
045-113-220	01	Single-Family	1	0.146	30.00	1.42	31.42
045-113-230	01	Single-Family	1	0.138	30.00	1.42	31.42
045-113-240	01	Single-Family	1	0.196	30.00	1.42	31.42
045-113-250	01	Single-Family	1	0.329	30.00	1.42	31.42
045-113-260	01	Single-Family	1	0.201	30.00	1.42	31.42
045-113-270	01	Single-Family	1	0.14	30.00	1.42	31.42
045-113-280	01	Single-Family	1	0.14	30.00	1.42	31.42
045-113-290	01	Single-Family	1	0.143	30.00	1.42	31.42
045-113-300	01	Single-Family	1	0.139	30.00	1.42	31.42
045-113-310	01	Single-Family	1	0.137	30.00	1.42	31.42
045-113-320	01A	Single-Family	1	0.139	30.00	1.42	31.42
045-113-330	01	Single-Family	1	0.138	30.00	1.42	31.42
045-113-340	01	Single-Family	1	0.139	30.00	1.42	31.42
045-113-350	01	Single-Family	1	0.138	30.00	1.42	31.42
045-113-360	01	Single-Family	1	0.162	30.00	1.42	31.42
045-114-010	01	Single-Family	1	0.19	30.00	1.42	31.42
045-114-020	01	Single-Family	1	0.151	30.00	1.42	31.42
045-114-030	01	Single-Family	1	0.151	30.00	1.42	31.42
045-114-040	01	Single-Family	1	0.151	30.00	1.42	31.42
045-114-050	01	Single-Family	1	0.151	30.00	1.42	31.42
045-114-060	01	Single-Family	1	0.15	30.00	1.42	31.42
045-114-070	01	Single-Family	1	0.146	30.00	1.42	31.42
045-114-080	01	Single-Family	1	0.146	30.00	1.42	31.42
045-114-090	01	Single-Family	1	0.141	30.00	1.42	31.42
045-114-100	01	Single-Family	1	0.14	30.00	1.42	31.42
045-114-110	01	Single-Family	1	0.139	30.00	1.42	31.42
045-114-120	01	Single-Family	1	0.138	30.00	1.42	31.42
045-114-130	01	Single-Family	1	0.138	30.00	1.42	31.42
045-114-140	01	Single-Family	1	0.138	30.00	1.42	31.42
045-114-150	01	Single-Family	1	0.138	30.00	1.42	31.42
045-114-160	01	Single-Family	1	0.138	30.00	1.42	31.42
045-114-170	01	Single-Family	1	0.138	30.00	1.42	31.42
045-114-180	01	Single-Family	1	0.138	30.00	1.42	31.42
045-114-190	01	Single-Family	1	0.15	30.00	1.42	31.42
045-114-200	01	Single-Family	1	0.188	30.00	1.42	31.42
045-121-010	01	Single-Family	1	0.195	30.00	1.42	31.42
045-121-020	01	Single-Family	1	0.227	30.00	1.42	31.42
045-121-030	01	Single-Family	1	0.169	30.00	1.42	31.42
045-121-040	01	Single-Family	1	0.163	30.00	1.42	31.42
045-121-050	01	Single-Family	1	0.176	30.00	1.42	31.42
045-121-060	01	Single-Family	1	0.161	30.00	1.42	31.42
045-121-070	01	Single-Family	1	0.163	30.00	1.42	31.42

City of Belmont
NPDES Charges
Fiscal Year 2026/27

APN	County Use Code	Category	Dwelling Units	Acres	NPDES Charge	County Collection Fee	Total Charge
045-121-080	01	Single-Family	1	0.208	30.00	1.42	31.42
045-121-090	01	Single-Family	1	0.203	30.00	1.42	31.42
045-121-100	01	Single-Family	1	0.146	30.00	1.42	31.42
045-121-110	01	Single-Family	1	0.153	30.00	1.42	31.42
045-121-120	01	Single-Family	1	0.159	30.00	1.42	31.42
045-121-130	01	Single-Family	1	0.176	30.00	1.42	31.42
045-121-140	01	Single-Family	1	0.169	30.00	1.42	31.42
045-121-150	01	Single-Family	1	0.149	30.00	1.42	31.42
045-121-160	01	Single-Family	1	0.138	30.00	1.42	31.42
045-122-010	01	Single-Family	1	0.194	30.00	1.42	31.42
045-122-020	01	Single-Family	1	0.238	30.00	1.42	31.42
045-122-030	01	Single-Family	1	0.206	30.00	1.42	31.42
045-122-040	01	Single-Family	1	0.247	30.00	1.42	31.42
045-122-050	01	Single-Family	1	0.214	30.00	1.42	31.42
045-122-060	01	Single-Family	1	0.214	30.00	1.42	31.42
045-122-070	01	Single-Family	1	0.165	30.00	1.42	31.42
045-122-080	01	Single-Family	1	0.165	30.00	1.42	31.42
045-122-090	01	Single-Family	1	0.185	30.00	1.42	31.42
045-122-100	01	Single-Family	1	0.198	30.00	1.42	31.42
045-122-120	01	Single-Family	1	0.191	30.00	1.42	31.42
045-122-130	01	Single-Family	1	0.178	30.00	1.42	31.42
045-122-140	01	Single-Family	1	0.178	30.00	1.42	31.42
045-122-150	01	Single-Family	1	0.192	30.00	1.42	31.42
045-122-160	01	Single-Family	1	0.287	30.00	1.42	31.42
045-122-170	01	Single-Family	1	0.329	30.00	1.42	31.42
045-122-180	69	Institutional	0	3.03	90.90	1.42	92.32
045-122-190	72	Institutional	0	4.898	146.94	1.42	148.36
045-131-010	01	Single-Family	1	0.372	30.00	1.42	31.42
045-131-020	01	Single-Family	1	0.283	30.00	1.42	31.42
045-131-030	01	Single-Family	1	0.518	30.00	1.42	31.42
045-131-110	01	Single-Family	1	0.119	30.00	1.42	31.42
045-131-120	01	Single-Family	1	0.149	30.00	1.42	31.42
045-131-130	01	Single-Family	1	0.212	30.00	1.42	31.42
045-132-010	01	Single-Family	1	0.165	30.00	1.42	31.42
045-132-020	01	Single-Family	1	0.283	30.00	1.42	31.42
045-132-030	01	Single-Family	1	0.252	30.00	1.42	31.42
045-132-040	01	Single-Family	1	0.26	30.00	1.42	31.42
045-132-070	01	Single-Family	1	0.345	30.00	1.42	31.42
045-132-080	01	Single-Family	1	0.425	30.00	1.42	31.42
045-132-110	01	Single-Family	1	0.719	30.00	1.42	31.42
045-132-120	01	Single-Family	1	0.59	30.00	1.42	31.42
045-132-130	01	Single-Family	1	0.555	30.00	1.42	31.42
045-132-140	01	Single-Family	1	0.476	30.00	1.42	31.42
045-132-150	01	Single-Family	1	0.397	30.00	1.42	31.42
045-132-160	01	Single-Family	1	0.414	30.00	1.42	31.42
045-132-170	01	Single-Family	1	0.402	30.00	1.42	31.42
045-132-180	01	Single-Family	1	0.169	30.00	1.42	31.42
045-132-190	01	Single-Family	1	0.189	30.00	1.42	31.42
045-132-200	01	Single-Family	1	0.262	30.00	1.42	31.42
045-132-210	01	Single-Family	1	0.207	30.00	1.42	31.42
045-132-220	01	Single-Family	1	0.169	30.00	1.42	31.42
045-132-230	01	Single-Family	1	0.185	30.00	1.42	31.42

City of Belmont
NPDES Charges
Fiscal Year 2026/27

APN	County Use Code	Category	Dwelling Units	Acres	NPDES Charge	County Collection Fee	Total Charge
045-132-240	01	Single-Family	1	0.189	30.00	1.42	31.42
045-132-250	01	Single-Family	1	0.314	30.00	1.42	31.42
045-132-270	01	Single-Family	1	0.802	30.00	1.42	31.42
045-132-280	01	Single-Family	1	0.401	30.00	1.42	31.42
045-132-290	01	Single-Family	1	0.292	30.00	1.42	31.42
045-132-300	01	Single-Family	1	0.273	30.00	1.42	31.42
045-133-010	01A	Single-Family	1	0.208	30.00	1.42	31.42
045-133-020	01	Single-Family	1	0.164	30.00	1.42	31.42
045-133-030	01	Single-Family	1	0.168	30.00	1.42	31.42
045-133-040	01	Single-Family	1	0.173	30.00	1.42	31.42
045-133-050	01	Single-Family	1	0.16	30.00	1.42	31.42
045-133-060	01	Single-Family	1	0.175	30.00	1.42	31.42
045-133-070	01	Single-Family	1	0.237	30.00	1.42	31.42
045-134-010	01	Single-Family	1	0.208	30.00	1.42	31.42
045-134-020	01	Single-Family	1	0.174	30.00	1.42	31.42
045-134-030	01	Single-Family	1	0.144	30.00	1.42	31.42
045-134-040	01	Single-Family	1	0.151	30.00	1.42	31.42
045-134-050	01A	Single-Family	1	0.16	30.00	1.42	31.42
045-134-060	01	Single-Family	1	0.146	30.00	1.42	31.42
045-134-070	01	Single-Family	1	0.18	30.00	1.42	31.42
045-134-080	01	Single-Family	1	0.182	30.00	1.42	31.42
045-134-090	01	Single-Family	1	0.171	30.00	1.42	31.42
045-134-100	01	Single-Family	1	0.185	30.00	1.42	31.42
045-134-110	01	Single-Family	1	0.187	30.00	1.42	31.42
045-134-120	01	Single-Family	1	0.161	30.00	1.42	31.42
045-134-130	01	Single-Family	1	0.147	30.00	1.42	31.42
045-134-140	01	Single-Family	1	0.207	30.00	1.42	31.42
045-134-150	01	Single-Family	1	0.204	30.00	1.42	31.42
045-134-160	01	Single-Family	1	0.145	30.00	1.42	31.42
045-134-170	01	Single-Family	1	0.151	30.00	1.42	31.42
045-134-180	01	Single-Family	1	0.151	30.00	1.42	31.42
045-134-190	01	Single-Family	1	0.154	30.00	1.42	31.42
045-134-200	01A	Single-Family	1	0.188	30.00	1.42	31.42
045-140-020	01	Single-Family	1	0.453	30.00	1.42	31.42
045-140-030	01	Single-Family	1	0.509	30.00	1.42	31.42
045-140-040	01	Single-Family	1	0.363	30.00	1.42	31.42
045-140-050	01	Single-Family	1	0.353	30.00	1.42	31.42
045-140-060	01	Single-Family	1	0.36	30.00	1.42	31.42
045-140-070	01	Single-Family	1	0.63	30.00	1.42	31.42
045-140-080	01	Single-Family	1	0.92	30.00	1.42	31.42
045-140-100	91	Duplex and Multi-Family	2	1.459	40.00	1.42	41.42
045-140-130	01	Single-Family	1	1.76	52.80	1.42	54.22
045-140-140	01	Single-Family	1	0.55	30.00	1.42	31.42
045-140-150	01	Single-Family	1	0.868	30.00	1.42	31.42
045-140-160	01	Single-Family	1	0.292	30.00	1.42	31.42
045-140-170	01	Single-Family	1	0.242	30.00	1.42	31.42
045-140-180	01	Single-Family	1	0.33	30.00	1.42	31.42
045-140-190	01	Single-Family	1	0.345	30.00	1.42	31.42
045-140-200	01	Single-Family	1	0.359	30.00	1.42	31.42
045-140-210	01	Single-Family	1	0.372	30.00	1.42	31.42
045-140-220	01	Single-Family	1	0.408	30.00	1.42	31.42
045-140-230	01	Single-Family	1	0.446	30.00	1.42	31.42

City of Belmont
NPDES Charges
Fiscal Year 2026/27

APN	County Use Code	Category	Dwelling Units	Acres	NPDES Charge	County Collection Fee	Total Charge
045-140-240	01	Single-Family	1	0.349	30.00	1.42	31.42
045-140-260	01	Single-Family	1	0.344	30.00	1.42	31.42
045-140-270	01	Single-Family	1	0.477	30.00	1.42	31.42
045-140-280	01	Single-Family	1	0.282	30.00	1.42	31.42
045-140-290	01	Single-Family	1	0.286	30.00	1.42	31.42
045-140-330	01	Single-Family	1	0.436	30.00	1.42	31.42
045-140-340	01	Single-Family	1	0.436	30.00	1.42	31.42
045-140-350	01	Single-Family	1	0.218	30.00	1.42	31.42
045-140-360	01	Single-Family	1	0.203	30.00	1.42	31.42
045-140-370	01	Single-Family	1	0.114	30.00	1.42	31.42
045-140-380	01	Single-Family	1	0.117	30.00	1.42	31.42
045-140-390	01	Single-Family	1	0.409	30.00	1.42	31.42
045-140-400	05	Duplex and Multi-Family	19	0.829	380.00	1.42	381.42
045-140-410	00	Undeveloped	0	2	60.00	1.42	61.42
045-140-420	01	Single-Family	1	0.307	30.00	1.42	31.42
045-140-430	01	Single-Family	1	0.537	30.00	1.42	31.42
045-140-440	01	Single-Family	1	0.187	30.00	1.42	31.42
045-140-450	01	Single-Family	1	0.195	30.00	1.42	31.42
045-140-460	01	Single-Family	1	0.23	30.00	1.42	31.42
045-140-470	01	Single-Family	1	0.251	30.00	1.42	31.42
045-140-480	01	Single-Family	1	2.005	60.14	1.42	61.56
045-140-490	01	Single-Family	1	0.788	30.00	1.42	31.42
045-151-040	01	Single-Family	1	0.279	30.00	1.42	31.42
045-151-050	01A	Single-Family	1	0.226	30.00	1.42	31.42
045-151-080	01	Single-Family	1	0.376	30.00	1.42	31.42
045-151-090	01A	Single-Family	1	0.24	30.00	1.42	31.42
045-151-100	01	Single-Family	1	0.25	30.00	1.42	31.42
045-151-110	01	Single-Family	1	0.139	30.00	1.42	31.42
045-151-120	92	Duplex and Multi-Family	2	0.172	40.00	1.42	41.42
045-151-130	01A	Duplex and Multi-Family	2	0.171	40.00	1.42	41.42
045-151-140	01	Single-Family	1	0.236	30.00	1.42	31.42
045-151-170	01	Single-Family	1	0.28	30.00	1.42	31.42
045-151-180	01	Single-Family	1	0.398	30.00	1.42	31.42
045-151-190	01	Single-Family	1	0.639	30.00	1.42	31.42
045-151-230	01	Single-Family	1	0.206	30.00	1.42	31.42
045-151-240	01	Single-Family	1	0.211	30.00	1.42	31.42
045-151-270	01	Single-Family	1	0.219	30.00	1.42	31.42
045-151-280	01	Single-Family	1	0.218	30.00	1.42	31.42
045-151-310	01	Single-Family	1	0.408	30.00	1.42	31.42
045-151-320	01	Single-Family	1	0.475	30.00	1.42	31.42
045-151-340	01	Single-Family	1	0.207	30.00	1.42	31.42
045-151-350	00	Undeveloped	0	0.137	4.10	1.42	5.52
045-151-360	01	Single-Family	1	0.315	30.00	1.42	31.42
045-151-370	01	Single-Family	1	0.698	30.00	1.42	31.42
045-151-380	01	Single-Family	1	0.403	30.00	1.42	31.42
045-151-390	01A	Single-Family	1	0.267	30.00	1.42	31.42
045-152-030	01	Single-Family	1	0.128	30.00	1.42	31.42
045-152-070	01	Single-Family	1	0.128	30.00	1.42	31.42
045-152-080	01	Single-Family	1	0.128	30.00	1.42	31.42
045-152-090	01A	Single-Family	1	0.192	30.00	1.42	31.42
045-152-100	02	Duplex and Multi-Family	2	0.116	40.00	1.42	41.42
045-152-110	05	Duplex and Multi-Family	5	0.116	100.00	1.42	101.42

City of Belmont
NPDES Charges
Fiscal Year 2026/27

APN	County Use Code	Category	Dwelling Units	Acres	NPDES Charge	County Collection Fee	Total Charge
045-152-120	00	Undeveloped	0	0.232	6.96	1.42	8.38
045-152-310	05	Duplex and Multi-Family	9	0.191	180.00	1.42	181.42
045-152-350	01	Single-Family	1	0.194	30.00	1.42	31.42
045-152-370	11	Commercial	0	0.244	146.40	1.42	147.82
045-152-380	11	Commercial	0	0.213	127.80	1.42	129.22
045-152-460	05	Duplex and Multi-Family	10	0.334	200.00	1.42	201.42
045-152-490	05	Duplex and Multi-Family	19	0.585	380.00	1.42	381.42
045-152-510	05	Duplex and Multi-Family	6	0.233	120.00	1.42	121.42
045-152-520	05	Duplex and Multi-Family	30	1.008	600.00	1.42	601.42
045-152-540	75	Institutional	0	0.42	12.60	1.42	14.02
045-152-550	01	Single-Family	1	0.252	30.00	1.42	31.42
045-152-560	12	Commercial	0	0.355	213.00	1.42	214.42
045-152-570	75	Institutional	0	0.919	27.56	1.42	28.98
045-152-600	00	Undeveloped	0	0.11	3.30	1.42	4.72
045-152-610	00	Undeveloped	0	0.213	6.38	1.42	7.80
045-152-620	00	Undeveloped	0	0.147	4.40	1.42	5.82
045-152-630	00	Undeveloped	0	0.35	10.50	1.42	11.92
045-152-640	00	Undeveloped	0	0.305	9.14	1.42	10.56
045-152-650	00	Undeveloped	0	0.116	3.48	1.42	4.90
045-152-660	00	Undeveloped	0	0.108	3.24	1.42	4.66
045-152-670	00	Undeveloped	0	0.128	3.84	1.42	5.26
045-152-700	00	Undeveloped	0	0.198	5.94	1.42	7.36
045-152-710	01	Single-Family	1	0.203	30.00	1.42	31.42
045-161-010	92	Duplex and Multi-Family	2	0.073	40.00	1.42	41.42
045-161-020	01	Single-Family	1	0.091	30.00	1.42	31.42
045-161-040	01	Single-Family	1	0.091	30.00	1.42	31.42
045-161-050	92	Duplex and Multi-Family	2	0.091	40.00	1.42	41.42
045-161-060	03	Duplex and Multi-Family	3	0.091	60.00	1.42	61.42
045-161-070	02	Duplex and Multi-Family	2	0.091	40.00	1.42	41.42
045-161-080	03	Duplex and Multi-Family	3	0.091	60.00	1.42	61.42
045-161-090	04	Duplex and Multi-Family	4	0.091	80.00	1.42	81.42
045-161-100	01	Single-Family	1	0.091	30.00	1.42	31.42
045-161-110	03	Duplex and Multi-Family	3	0.091	60.00	1.42	61.42
045-161-120	03	Duplex and Multi-Family	3	0.091	60.00	1.42	61.42
045-161-130	01	Single-Family	1	0.091	30.00	1.42	31.42
045-161-140	01	Single-Family	1	0.091	30.00	1.42	31.42
045-161-150	03	Duplex and Multi-Family	3	0.091	60.00	1.42	61.42
045-161-160	03	Duplex and Multi-Family	3	0.091	60.00	1.42	61.42
045-161-170	04	Duplex and Multi-Family	4	0.19	80.00	1.42	81.42
045-161-180	03	Duplex and Multi-Family	3	0.091	60.00	1.42	61.42
045-161-190	03	Duplex and Multi-Family	3	0.091	60.00	1.42	61.42
045-162-020	01	Single-Family	1	0.07	30.00	1.42	31.42
045-162-060	11	Commercial	0	0.095	57.00	1.42	58.42
045-162-070	18	Commercial	0	0.042	25.20	1.42	26.62
045-162-080	12	Commercial	0	0.03	18.00	1.42	19.42
045-162-090	11	Commercial	0	0.042	25.20	1.42	26.62
045-162-100	02	Duplex and Multi-Family	2	0.128	40.00	1.42	41.42
045-162-110	02	Duplex and Multi-Family	2	0.128	40.00	1.42	41.42
045-162-140	01	Single-Family	1	0.091	30.00	1.42	31.42
045-162-160	11	Commercial	0	0.1	60.00	1.42	61.42
045-162-170	03	Duplex and Multi-Family	3	0.092	60.00	1.42	61.42
045-162-180	05	Duplex and Multi-Family	13	0.318	260.00	1.42	261.42

City of Belmont
NPDES Charges
Fiscal Year 2026/27

APN	County Use Code	Category	Dwelling Units	Acres	NPDES Charge	County Collection Fee	Total Charge
045-162-240	18	Commercial	0	0.138	82.80	1.42	84.22
045-162-250	02	Duplex and Multi-Family	2	0.138	40.00	1.42	41.42
045-162-260	02	Duplex and Multi-Family	2	0.141	40.00	1.42	41.42
045-163-050	05	Duplex and Multi-Family	8	0.264	160.00	1.42	161.42
045-163-060	11	Commercial	0	0.193	115.80	1.42	117.22
045-163-070	00	Commercial	0	0.191	114.60	1.42	116.02
045-163-080	11	Commercial	0	0.223	133.80	1.42	135.22
045-163-140	05	Duplex and Multi-Family	8	0.193	160.00	1.42	161.42
045-163-150	05	Duplex and Multi-Family	8	0.194	160.00	1.42	161.42
045-163-210	16	Commercial	0	1.612	967.20	1.42	968.62
045-163-230	05	Duplex and Multi-Family	26	0.589	520.00	1.42	521.42
045-163-240	11	Commercial	0	0.298	178.80	1.42	180.22
045-164-030	11	Commercial	0	0.323	193.80	1.42	195.22
045-165-010	27	Commercial	0	1.645	987.00	1.42	988.42
045-165-020	85	Undeveloped	0	0.374	11.22	1.42	12.64
045-170-080	69	Institutional	0	16.973	509.18	1.42	510.60
045-181-010	11	Commercial	0	0.094	56.40	1.42	57.82
045-181-090	05	Duplex and Multi-Family	5	0.178	100.00	1.42	101.42
045-181-100	91	Duplex and Multi-Family	2	0.147	40.00	1.42	41.42
045-181-160	11	Commercial	0	0.096	57.60	1.42	59.02
045-181-170	23	Commercial	0	0.727	436.20	1.42	437.62
045-181-230	27	Commercial	0	0.51	306.00	1.42	307.42
045-181-250	69	Institutional	0	2.62	78.60	1.42	80.02
045-181-260	18	Commercial	0	0.277	166.20	1.42	167.62
045-181-280	18	Commercial	0	1.575	945.00	1.42	946.42
045-181-290	19	Commercial	0	0.32	192.00	1.42	193.42
045-181-300	01	Single-Family	1	0.215	30.00	1.42	31.42
045-181-310	01	Single-Family	1	0.249	30.00	1.42	31.42
045-181-320	01	Single-Family	1	0.262	30.00	1.42	31.42
045-181-330	01	Single-Family	1	0.214	30.00	1.42	31.42
045-181-340	01	Single-Family	1	0.393	30.00	1.42	31.42
045-181-360	01	Single-Family	1	0.156	30.00	1.42	31.42
045-182-010	25	Commercial	0	0.353	211.80	1.42	213.22
045-182-020	11	Commercial	0	0.147	88.20	1.42	89.62
045-182-030	27	Commercial	0	0.136	81.60	1.42	83.02
045-182-040	18	Commercial	0	0.124	74.40	1.42	75.82
045-182-200	12	Commercial	0	0.157	94.20	1.42	95.62
045-182-210	12	Commercial	0	0.314	188.40	1.42	189.82
045-182-220	01	Commercial	0	0.167	100.20	1.42	101.62
045-182-250	16	Commercial	0	0.931	558.60	1.42	560.02
045-182-260	00	Undeveloped	0	0.08	2.40	1.42	3.82
045-182-270	12	Commercial	0	0.61	366.00	1.42	367.42
045-183-070	27	Commercial	0	0.105	63.00	1.42	64.42
045-183-100	14	Commercial	0	2.498	1,498.80	1.42	1,500.22
045-184-020	01	Single-Family	1	0.105	30.00	1.42	31.42
045-184-030	01	Single-Family	1	0.105	30.00	1.42	31.42
045-184-040	01	Single-Family	1	0.105	30.00	1.42	31.42
045-184-050	01	Single-Family	1	0.131	30.00	1.42	31.42
045-184-070	91	Duplex and Multi-Family	2	0.111	40.00	1.42	41.42
045-184-110	01	Single-Family	1	0.118	30.00	1.42	31.42
045-184-120	11	Commercial	0	0.119	71.40	1.42	72.82
045-184-130	18	Commercial	0	0.303	181.80	1.42	183.22

City of Belmont
NPDES Charges
Fiscal Year 2026/27

APN	County Use Code	Category	Dwelling Units	Acres	NPDES Charge	County Collection Fee	Total Charge
045-184-140	91	Duplex and Multi-Family	2	0.28	40.00	1.42	41.42
045-185-010	27	Commercial	0	0.107	64.20	1.42	65.62
045-185-020	27	Commercial	0	0.179	107.40	1.42	108.82
045-185-060	11	Commercial	0	0.215	129.00	1.42	130.42
045-185-070	27	Commercial	0	0.151	90.60	1.42	92.02
045-185-090	16	Commercial	0	0.319	191.40	1.42	192.82
045-185-100	27	Commercial	0	0.09	54.00	1.42	55.42
045-186-010	27	Commercial	0	1.125	675.00	1.42	676.42
045-190-020	01	Single-Family	1	1.54	46.20	1.42	47.62
045-190-050	75	Institutional	0	17.219	516.56	1.42	517.98
045-201-010	01	Single-Family	1	0.247	30.00	1.42	31.42
045-201-040	01	Single-Family	1	0.481	30.00	1.42	31.42
045-201-080	01	Single-Family	1	0.376	30.00	1.42	31.42
045-201-090	01	Single-Family	1	0.38	30.00	1.42	31.42
045-201-100	01	Single-Family	1	0.437	30.00	1.42	31.42
045-201-110	01	Single-Family	1	0.237	30.00	1.42	31.42
045-201-120	01	Single-Family	1	0.226	30.00	1.42	31.42
045-201-140	01	Single-Family	1	0.223	30.00	1.42	31.42
045-201-160	01	Single-Family	1	0.273	30.00	1.42	31.42
045-201-170	01	Single-Family	1	0.361	30.00	1.42	31.42
045-201-180	01	Single-Family	1	0.178	30.00	1.42	31.42
045-201-200	01	Single-Family	1	0.259	30.00	1.42	31.42
045-201-210	01	Single-Family	1	0.226	30.00	1.42	31.42
045-201-240	00	Undeveloped	0	0.52	15.60	1.42	17.02
045-201-260	01	Single-Family	1	0.332	30.00	1.42	31.42
045-201-270	01	Single-Family	1	0.28	30.00	1.42	31.42
045-201-280	01	Single-Family	1	0.288	30.00	1.42	31.42
045-201-290	01	Single-Family	1	0.304	30.00	1.42	31.42
045-202-030	01	Single-Family	1	0.181	30.00	1.42	31.42
045-202-040	01	Single-Family	1	0.181	30.00	1.42	31.42
045-202-120	01	Single-Family	1	0.574	30.00	1.42	31.42
045-202-130	01	Single-Family	1	0.301	30.00	1.42	31.42
045-202-190	01	Single-Family	1	0.358	30.00	1.42	31.42
045-202-200	01	Single-Family	1	0.238	30.00	1.42	31.42
045-202-220	01	Single-Family	1	0.605	30.00	1.42	31.42
045-202-230	01	Single-Family	1	0.387	30.00	1.42	31.42
045-202-250	01A	Single-Family	1	0.183	30.00	1.42	31.42
045-202-260	01	Single-Family	1	0.318	30.00	1.42	31.42
045-202-270	01	Single-Family	1	0.347	30.00	1.42	31.42
045-202-280	01	Single-Family	1	0.324	30.00	1.42	31.42
045-202-300	01	Single-Family	1	0.358	30.00	1.42	31.42
045-202-310	01	Single-Family	1	0.57	30.00	1.42	31.42
045-202-320	01	Single-Family	1	0.18	30.00	1.42	31.42
045-202-330	01	Single-Family	1	0.281	30.00	1.42	31.42
045-202-350	01	Single-Family	1	0.227	30.00	1.42	31.42
045-202-360	01	Single-Family	1	0.13	30.00	1.42	31.42
045-202-370	01	Single-Family	1	0.152	30.00	1.42	31.42
045-202-400	01	Single-Family	1	0.29	30.00	1.42	31.42
045-202-410	01	Single-Family	1	0.313	30.00	1.42	31.42
045-202-420	01	Single-Family	1	0.281	30.00	1.42	31.42
045-202-430	01	Single-Family	1	0.538	30.00	1.42	31.42
045-202-440	01	Single-Family	1	0.257	30.00	1.42	31.42

City of Belmont
NPDES Charges
Fiscal Year 2026/27

APN	County Use Code	Category	Dwelling Units	Acres	NPDES Charge	County Collection Fee	Total Charge
045-202-450	01	Single-Family	1	0.243	30.00	1.42	31.42
045-202-460	01	Single-Family	1	0.28	30.00	1.42	31.42
045-202-480	01	Single-Family	1	0.265	30.00	1.42	31.42
045-202-500	01	Single-Family	1	0.318	30.00	1.42	31.42
045-202-510	01	Single-Family	1	0.282	30.00	1.42	31.42
045-202-520	01	Single-Family	1	0.204	30.00	1.42	31.42
045-203-010	01	Single-Family	1	0.44	30.00	1.42	31.42
045-203-020	01	Single-Family	1	0.437	30.00	1.42	31.42
045-203-030	01	Single-Family	1	0.279	30.00	1.42	31.42
045-203-040	01	Single-Family	1	0.281	30.00	1.42	31.42
045-204-040	00	Undeveloped	0	0.563	16.88	1.42	18.30
045-204-090	01	Single-Family	1	0.43	30.00	1.42	31.42
045-204-130	01	Single-Family	1	0.238	30.00	1.42	31.42
045-204-210	01	Single-Family	1	0.371	30.00	1.42	31.42
045-204-220	01A	Single-Family	1	0.733	30.00	1.42	31.42
045-204-230	01	Single-Family	1	0.271	30.00	1.42	31.42
045-204-240	01	Single-Family	1	0.239	30.00	1.42	31.42
045-211-030	01	Single-Family	1	0.416	30.00	1.42	31.42
045-211-040	01	Single-Family	1	0.412	30.00	1.42	31.42
045-211-050	01	Single-Family	1	0.365	30.00	1.42	31.42
045-211-060	01	Single-Family	1	0.333	30.00	1.42	31.42
045-211-070	01	Single-Family	1	0.318	30.00	1.42	31.42
045-211-080	01	Single-Family	1	0.309	30.00	1.42	31.42
045-211-090	01	Single-Family	1	0.305	30.00	1.42	31.42
045-211-100	01	Single-Family	1	0.299	30.00	1.42	31.42
045-211-110	01	Single-Family	1	0.288	30.00	1.42	31.42
045-211-120	01	Single-Family	1	0.275	30.00	1.42	31.42
045-211-130	01	Single-Family	1	0.257	30.00	1.42	31.42
045-211-140	01	Single-Family	1	0.249	30.00	1.42	31.42
045-211-150	01	Single-Family	1	0.243	30.00	1.42	31.42
045-211-160	01	Single-Family	1	0.699	30.00	1.42	31.42
045-212-010	01	Single-Family	1	0.997	30.00	1.42	31.42
045-212-120	00	Undeveloped	0	0.61	18.30	1.42	19.72
045-212-170	01	Single-Family	1	0.274	30.00	1.42	31.42
045-212-180	01	Single-Family	1	0.247	30.00	1.42	31.42
045-212-190	01	Single-Family	1	0.259	30.00	1.42	31.42
045-212-210	01	Single-Family	1	0.283	30.00	1.42	31.42
045-212-230	01	Single-Family	1	0.258	30.00	1.42	31.42
045-212-240	01	Single-Family	1	0.276	30.00	1.42	31.42
045-212-270	01	Single-Family	1	0.608	30.00	1.42	31.42
045-212-280	01	Single-Family	1	0.221	30.00	1.42	31.42
045-212-290	01	Single-Family	1	0.22	30.00	1.42	31.42
045-222-010	01	Single-Family	1	0.227	30.00	1.42	31.42
045-222-020	01	Single-Family	1	0.913	30.00	1.42	31.42
045-222-030	01	Single-Family	1	0.226	30.00	1.42	31.42
045-222-040	01	Single-Family	1	0.167	30.00	1.42	31.42
045-222-050	01	Single-Family	1	0.509	30.00	1.42	31.42
045-222-060	01	Single-Family	1	0.473	30.00	1.42	31.42
045-222-070	01	Single-Family	1	0.245	30.00	1.42	31.42
045-222-080	01	Single-Family	1	0.191	30.00	1.42	31.42
045-222-090	01	Single-Family	1	0.191	30.00	1.42	31.42
045-222-100	01	Single-Family	1	0.19	30.00	1.42	31.42

City of Belmont
NPDES Charges
Fiscal Year 2026/27

APN	County Use Code	Category	Dwelling Units	Acres	NPDES Charge	County Collection Fee	Total Charge
045-222-130	01	Single-Family	1	0.936	30.00	1.42	31.42
045-222-140	01	Single-Family	1	0.52	30.00	1.42	31.42
045-222-150	01	Single-Family	1	1.019	30.56	1.42	31.98
045-222-180	01	Single-Family	1	0.357	30.00	1.42	31.42
045-222-190	88	Undeveloped	0	1	30.00	1.42	31.42
045-222-200	01	Single-Family	1	0.298	30.00	1.42	31.42
045-222-210	01	Single-Family	1	0.223	30.00	1.42	31.42
045-222-220	00	Undeveloped	0	0.272	8.16	1.42	9.58
045-222-440	01	Single-Family	1	0.193	30.00	1.42	31.42
045-222-460	01	Single-Family	1	0.217	30.00	1.42	31.42
045-222-480	00	Undeveloped	0	0.008	0.24	1.42	1.66
045-222-490	01	Single-Family	1	0.178	30.00	1.42	31.42
045-222-500	01	Single-Family	1	0.252	30.00	1.42	31.42
045-222-510	01	Single-Family	1	0.35	30.00	1.42	31.42
045-222-550	01	Single-Family	1	0.184	30.00	1.42	31.42
045-222-560	01	Single-Family	1	0.334	30.00	1.42	31.42
045-223-010	01	Single-Family	1	0.28	30.00	1.42	31.42
045-223-020	01	Single-Family	1	0.215	30.00	1.42	31.42
045-223-030	01	Single-Family	1	0.185	30.00	1.42	31.42
045-223-040	01	Single-Family	1	0.146	30.00	1.42	31.42
045-223-050	01	Single-Family	1	0.147	30.00	1.42	31.42
045-223-060	01	Single-Family	1	0.139	30.00	1.42	31.42
045-223-070	01	Single-Family	1	0.129	30.00	1.42	31.42
045-223-080	01	Single-Family	1	0.158	30.00	1.42	31.42
045-241-020	31	Commercial	0	0.157	94.20	1.42	95.62
045-241-030	12	Commercial	0	0.137	82.20	1.42	83.62
045-241-040	26	Commercial	0	0.039	23.40	1.42	24.82
045-241-050	31	Commercial	0	0.034	20.40	1.42	21.82
045-241-130	00	Undeveloped	0	0.043	1.28	1.42	2.70
045-241-210	33	Commercial	0	0.268	160.80	1.42	162.22
045-241-240	26	Commercial	0	0.248	148.80	1.42	150.22
045-241-250	00	Commercial	0	0.064	38.40	1.42	39.82
045-241-260	00	Commercial	0	0.036	21.60	1.42	23.02
045-243-020	26	Commercial	0	0.035	21.00	1.42	22.42
045-243-030	26	Commercial	0	0.105	63.00	1.42	64.42
045-243-040	21	Commercial	0	0.053	31.80	1.42	33.22
045-243-050	27	Commercial	0	1.03	618.00	1.42	619.42
045-244-020	11	Commercial	0	0.051	30.60	1.42	32.02
045-244-030	11	Commercial	0	0.051	30.60	1.42	32.02
045-244-040	12	Commercial	0	0.051	30.60	1.42	32.02
045-244-050	11	Commercial	0	0.051	30.60	1.42	32.02
045-244-060	18	Commercial	0	0.051	30.60	1.42	32.02
045-244-070	11	Commercial	0	0.051	30.60	1.42	32.02
045-244-170	11	Commercial	0	0.154	92.40	1.42	93.82
045-244-180	21	Commercial	0	0.361	216.60	1.42	218.02
045-244-200	05	Duplex and Multi-Family	66	0.724	1,320.00	1.42	1,321.42
045-245-070	01	Single-Family	1	0.122	30.00	1.42	31.42
045-245-080	01	Single-Family	1	0.122	30.00	1.42	31.42
045-245-090	01	Single-Family	1	0.122	30.00	1.42	31.42
045-245-100	01	Single-Family	1	0.12	30.00	1.42	31.42
045-245-110	01	Single-Family	1	0.116	30.00	1.42	31.42
045-245-140	01	Single-Family	1	0.114	30.00	1.42	31.42

City of Belmont
NPDES Charges
Fiscal Year 2026/27

APN	County Use Code	Category	Dwelling Units	Acres	NPDES Charge	County Collection Fee	Total Charge
045-245-150	01	Single-Family	1	0.114	30.00	1.42	31.42
045-245-160	01	Single-Family	1	0.114	30.00	1.42	31.42
045-245-170	01	Single-Family	1	0.137	30.00	1.42	31.42
045-245-180	01	Single-Family	1	0.149	30.00	1.42	31.42
045-245-190	01	Single-Family	1	0.114	30.00	1.42	31.42
045-245-200	11	Commercial	0	0.136	81.60	1.42	83.02
045-245-210	71	Institutional	0	0.574	17.22	1.42	18.64
045-245-220	01	Single-Family	1	0.229	30.00	1.42	31.42
045-247-010	12	Commercial	0	0.123	73.80	1.42	75.22
045-247-020	18	Commercial	0	0.041	24.60	1.42	26.02
045-247-030	00	Undeveloped	0	0.146	4.38	1.42	5.80
045-247-040	11	Commercial	0	0.154	92.40	1.42	93.82
045-247-050	00	Undeveloped	0	0.794	23.82	1.42	25.24
045-248-010	21	Commercial	0	0.051	30.60	1.42	32.02
045-248-020	01	Single-Family	1	0.051	30.00	1.42	31.42
045-248-030	24	Commercial	0	0.103	61.80	1.42	63.22
045-248-040	11	Commercial	0	0.051	30.60	1.42	32.02
045-248-050	11	Commercial	0	0.051	30.60	1.42	32.02
045-248-060	11	Commercial	0	0.103	61.80	1.42	63.22
045-248-070	11	Commercial	0	0.051	30.60	1.42	32.02
045-248-160	21	Commercial	0	0.206	123.60	1.42	125.02
045-248-170	01	Single-Family	1	0.102	30.00	1.42	31.42
045-248-180	01	Single-Family	1	0.103	30.00	1.42	31.42
045-248-190	01	Single-Family	1	0.103	30.00	1.42	31.42
045-248-200	01	Single-Family	1	0.103	30.00	1.42	31.42
045-248-210	01	Single-Family	1	0.103	30.00	1.42	31.42
045-248-220	01	Single-Family	1	0.103	30.00	1.42	31.42
045-248-230	01	Single-Family	1	0.103	30.00	1.42	31.42
045-248-240	01	Single-Family	1	0.103	30.00	1.42	31.42
045-248-250	01	Single-Family	1	0.103	30.00	1.42	31.42
045-248-260	01	Single-Family	1	0.103	30.00	1.42	31.42
045-248-270	01	Single-Family	1	0.051	30.00	1.42	31.42
045-248-280	26	Commercial	0	0.206	123.60	1.42	125.02
045-248-290	11	Commercial	0	0.206	123.60	1.42	125.02
045-249-010	01	Single-Family	1	0.154	30.00	1.42	31.42
045-249-020	01	Single-Family	1	0.114	30.00	1.42	31.42
045-249-030	01	Single-Family	1	0.114	30.00	1.42	31.42
045-249-040	01	Single-Family	1	0.114	30.00	1.42	31.42
045-249-050	01	Single-Family	1	0.114	30.00	1.42	31.42
045-249-060	01	Single-Family	1	0.114	30.00	1.42	31.42
045-249-070	01	Single-Family	1	0.114	30.00	1.42	31.42
045-249-080	01	Single-Family	1	0.114	30.00	1.42	31.42
045-249-090	01	Single-Family	1	0.114	30.00	1.42	31.42
045-249-100	01	Single-Family	1	0.114	30.00	1.42	31.42
045-249-130	01	Single-Family	1	0.114	30.00	1.42	31.42
045-249-140	01	Single-Family	1	0.114	30.00	1.42	31.42
045-249-150	01	Single-Family	1	0.114	30.00	1.42	31.42
045-249-160	01	Single-Family	1	0.114	30.00	1.42	31.42
045-249-170	01	Single-Family	1	0.114	30.00	1.42	31.42
045-249-180	01	Single-Family	1	0.206	30.00	1.42	31.42
045-249-190	01	Single-Family	1	0.161	30.00	1.42	31.42
045-249-210	01	Single-Family	1	0.113	30.00	1.42	31.42

City of Belmont
NPDES Charges
Fiscal Year 2026/27

APN	County Use Code	Category	Dwelling Units	Acres	NPDES Charge	County Collection Fee	Total Charge
045-249-220	01	Single-Family	1	0.114	30.00	1.42	31.42
045-252-050	00	Undeveloped	0	0.037	1.10	1.42	2.52
045-252-060	11	Commercial	0	0.296	177.60	1.42	179.02
045-252-070	00	Undeveloped	0	0.195	5.84	1.42	7.26
045-252-080	12	Commercial	0	1.025	615.00	1.42	616.42
045-252-100	11	Commercial	0	1.589	953.40	1.42	954.82
045-253-010	11	Commercial	0	0.102	61.20	1.42	62.62
045-253-190	01	Single-Family	1	0.115	30.00	1.42	31.42
045-253-200	01	Single-Family	1	0.118	30.00	1.42	31.42
045-253-210	01	Single-Family	1	0.103	30.00	1.42	31.42
045-253-220	01	Single-Family	1	0.103	30.00	1.42	31.42
045-253-230	01	Single-Family	1	0.103	30.00	1.42	31.42
045-253-240	01	Single-Family	1	0.122	30.00	1.42	31.42
045-253-250	01	Single-Family	1	0.103	30.00	1.42	31.42
045-253-260	01	Single-Family	1	0.103	30.00	1.42	31.42
045-253-270	01	Single-Family	1	0.103	30.00	1.42	31.42
045-253-280	01	Single-Family	1	0.102	30.00	1.42	31.42
045-253-290	16	Commercial	0	0.46	276.00	1.42	277.42
045-253-300	26	Commercial	0	0.206	123.60	1.42	125.02
045-253-310	12	Commercial	0	0.165	99.00	1.42	100.42
045-253-330	01	Single-Family	1	0.111	30.00	1.42	31.42
045-253-340	01	Single-Family	1	0.095	30.00	1.42	31.42
045-253-350	01	Single-Family	1	0.11	30.00	1.42	31.42
045-254-010	01	Single-Family	1	0.171	30.00	1.42	31.42
045-254-020	01	Single-Family	1	0.169	30.00	1.42	31.42
045-254-030	01	Single-Family	1	0.122	30.00	1.42	31.42
045-254-040	01	Single-Family	1	0.118	30.00	1.42	31.42
045-254-050	01	Single-Family	1	0.113	30.00	1.42	31.42
045-254-060	01	Single-Family	1	0.104	30.00	1.42	31.42
045-254-070	01	Single-Family	1	0.112	30.00	1.42	31.42
045-254-080	01	Single-Family	1	0.121	30.00	1.42	31.42
045-254-090	01	Single-Family	1	0.13	30.00	1.42	31.42
045-254-100	01	Single-Family	1	0.178	30.00	1.42	31.42
045-254-110	01	Single-Family	1	0.132	30.00	1.42	31.42
045-254-120	01	Single-Family	1	0.15	30.00	1.42	31.42
045-254-130	01	Single-Family	1	0.112	30.00	1.42	31.42
045-254-140	01	Single-Family	1	0.138	30.00	1.42	31.42
045-254-150	01	Single-Family	1	0.271	30.00	1.42	31.42
045-254-160	01	Single-Family	1	0.15	30.00	1.42	31.42
045-254-170	92	Duplex and Multi-Family	2	0.13	40.00	1.42	41.42
045-254-180	01	Single-Family	1	0.118	30.00	1.42	31.42
045-254-190	00	Undeveloped	0	0.008	0.24	1.42	1.66
045-254-200	01	Single-Family	1	0.138	30.00	1.42	31.42
045-254-210	01	Single-Family	1	0.13	30.00	1.42	31.42
045-254-220	01	Single-Family	1	0.134	30.00	1.42	31.42
045-254-230	01	Single-Family	1	0.131	30.00	1.42	31.42
045-254-240	01	Single-Family	1	0.138	30.00	1.42	31.42
045-254-250	01	Single-Family	1	0.143	30.00	1.42	31.42
045-255-010	04	Duplex and Multi-Family	4	0.172	80.00	1.42	81.42
045-255-040	05	Duplex and Multi-Family	10	0.241	200.00	1.42	201.42
045-255-050	05	Duplex and Multi-Family	7	0.206	140.00	1.42	141.42
045-255-090	05	Duplex and Multi-Family	19	0.21	380.00	1.42	381.42

City of Belmont
NPDES Charges
Fiscal Year 2026/27

APN	County Use Code	Category	Dwelling Units	Acres	NPDES Charge	County Collection Fee	Total Charge
045-255-100	05	Duplex and Multi-Family	7	0.237	140.00	1.42	141.42
045-255-110	05	Duplex and Multi-Family	9	0.206	180.00	1.42	181.42
045-255-120	05	Duplex and Multi-Family	9	0.206	180.00	1.42	181.42
045-255-130	05	Duplex and Multi-Family	6	0.137	120.00	1.42	121.42
045-255-140	05	Duplex and Multi-Family	6	0.137	120.00	1.42	121.42
045-255-160	05	Duplex and Multi-Family	12	0.275	240.00	1.42	241.42
045-255-170	05	Duplex and Multi-Family	7	0.172	140.00	1.42	141.42
045-255-180	05	Duplex and Multi-Family	8	0.206	160.00	1.42	161.42
045-255-190	05	Duplex and Multi-Family	9	0.206	180.00	1.42	181.42
045-255-200	05	Duplex and Multi-Family	10	0.241	200.00	1.42	201.42
045-255-210	06	Commercial	0	0.85	510.00	1.42	511.42
045-261-010	01	Single-Family	1	0.068	30.00	1.42	31.42
045-261-020	01	Single-Family	1	0.072	30.00	1.42	31.42
045-261-030	01	Single-Family	1	0.156	30.00	1.42	31.42
045-261-040	01	Single-Family	1	0.201	30.00	1.42	31.42
045-262-010	01	Single-Family	1	0.147	30.00	1.42	31.42
045-262-020	01	Single-Family	1	0.122	30.00	1.42	31.42
045-262-030	01	Single-Family	1	0.149	30.00	1.42	31.42
045-262-040	01	Single-Family	1	0.15	30.00	1.42	31.42
045-262-050	01	Single-Family	1	0.122	30.00	1.42	31.42
045-262-060	01	Single-Family	1	0.111	30.00	1.42	31.42
045-262-070	01	Single-Family	1	0.115	30.00	1.42	31.42
045-262-080	01	Single-Family	1	0.114	30.00	1.42	31.42
045-262-090	01	Single-Family	1	0.114	30.00	1.42	31.42
045-262-100	01	Single-Family	1	0.107	30.00	1.42	31.42
045-262-110	01	Single-Family	1	0.107	30.00	1.42	31.42
045-262-120	01	Single-Family	1	0.102	30.00	1.42	31.42
045-262-130	01	Single-Family	1	0.117	30.00	1.42	31.42
045-262-140	01	Single-Family	1	0.113	30.00	1.42	31.42
045-262-150	01	Single-Family	1	0.115	30.00	1.42	31.42
045-262-160	01	Single-Family	1	0.117	30.00	1.42	31.42
045-262-170	01	Single-Family	1	0.102	30.00	1.42	31.42
045-262-180	01	Single-Family	1	0.103	30.00	1.42	31.42
045-262-190	01	Single-Family	1	0.123	30.00	1.42	31.42
045-263-010	01	Single-Family	1	0.156	30.00	1.42	31.42
045-263-020	01	Single-Family	1	0.141	30.00	1.42	31.42
045-263-030	01	Single-Family	1	0.14	30.00	1.42	31.42
045-263-040	01	Single-Family	1	0.139	30.00	1.42	31.42
045-263-050	01	Single-Family	1	0.138	30.00	1.42	31.42
045-263-060	01	Single-Family	1	0.137	30.00	1.42	31.42
045-263-070	01	Single-Family	1	0.136	30.00	1.42	31.42
045-263-080	01	Single-Family	1	0.149	30.00	1.42	31.42
045-263-090	01	Single-Family	1	0.114	30.00	1.42	31.42
045-263-100	01	Single-Family	1	0.114	30.00	1.42	31.42
045-263-110	01	Single-Family	1	0.114	30.00	1.42	31.42
045-263-120	01	Single-Family	1	0.114	30.00	1.42	31.42
045-263-130	01	Single-Family	1	0.114	30.00	1.42	31.42
045-263-140	01	Single-Family	1	0.126	30.00	1.42	31.42
045-263-150	01	Single-Family	1	0.114	30.00	1.42	31.42
045-263-160	01	Single-Family	1	0.114	30.00	1.42	31.42
045-263-170	01	Single-Family	1	0.114	30.00	1.42	31.42
045-263-180	01	Single-Family	1	0.114	30.00	1.42	31.42

City of Belmont
NPDES Charges
Fiscal Year 2026/27

APN	County Use Code	Category	Dwelling Units	Acres	NPDES Charge	County Collection Fee	Total Charge
045-263-190	01	Single-Family	1	0.114	30.00	1.42	31.42
045-263-200	01	Single-Family	1	0.12	30.00	1.42	31.42
045-263-210	01	Single-Family	1	0.097	30.00	1.42	31.42
045-264-050	01	Single-Family	1	0.192	30.00	1.42	31.42
045-264-060	00	Undeveloped	0	0.011	0.32	1.42	1.74
045-264-070	01	Single-Family	1	0.113	30.00	1.42	31.42
045-264-080	01	Single-Family	1	0.12	30.00	1.42	31.42
045-264-090	01	Single-Family	1	0.112	30.00	1.42	31.42
045-264-100	01	Single-Family	1	0.098	30.00	1.42	31.42
045-264-110	01	Single-Family	1	0.132	30.00	1.42	31.42
045-264-130	01	Single-Family	1	0.304	30.00	1.42	31.42
045-264-160	01	Single-Family	1	0.119	30.00	1.42	31.42
045-265-010	01	Single-Family	1	0.119	30.00	1.42	31.42
045-265-020	01	Single-Family	1	0.114	30.00	1.42	31.42
045-265-030	01	Single-Family	1	0.114	30.00	1.42	31.42
045-265-040	01	Single-Family	1	0.114	30.00	1.42	31.42
045-265-050	01	Single-Family	1	0.114	30.00	1.42	31.42
045-265-060	01	Single-Family	1	0.114	30.00	1.42	31.42
045-265-070	01	Single-Family	1	0.114	30.00	1.42	31.42
045-265-080	01	Single-Family	1	0.114	30.00	1.42	31.42
045-265-090	01	Single-Family	1	0.157	30.00	1.42	31.42
045-265-100	01	Single-Family	1	0.179	30.00	1.42	31.42
045-265-110	01	Single-Family	1	0.114	30.00	1.42	31.42
045-265-120	01	Single-Family	1	0.126	30.00	1.42	31.42
045-265-130	01	Single-Family	1	0.103	30.00	1.42	31.42
045-265-140	01	Single-Family	1	0.114	30.00	1.42	31.42
045-265-150	01	Single-Family	1	0.114	30.00	1.42	31.42
045-265-160	01	Single-Family	1	0.107	30.00	1.42	31.42
045-266-010	01	Single-Family	1	0.132	30.00	1.42	31.42
045-266-020	01	Single-Family	1	0.147	30.00	1.42	31.42
045-266-030	01	Single-Family	1	0.143	30.00	1.42	31.42
045-266-040	01	Single-Family	1	0.111	30.00	1.42	31.42
045-266-050	01	Single-Family	1	0.108	30.00	1.42	31.42
045-266-060	01	Single-Family	1	0.114	30.00	1.42	31.42
045-266-070	01	Single-Family	1	0.114	30.00	1.42	31.42
045-266-080	01	Single-Family	1	0.102	30.00	1.42	31.42
045-266-090	01	Single-Family	1	0.143	30.00	1.42	31.42
045-266-100	01	Single-Family	1	0.143	30.00	1.42	31.42
045-266-110	01	Single-Family	1	0.114	30.00	1.42	31.42
045-266-120	01	Single-Family	1	0.114	30.00	1.42	31.42
045-266-130	01	Single-Family	1	0.114	30.00	1.42	31.42
045-266-140	01	Single-Family	1	0.114	30.00	1.42	31.42
045-271-010	01	Single-Family	1	0.155	30.00	1.42	31.42
045-271-020	01	Single-Family	1	0.117	30.00	1.42	31.42
045-271-030	01	Single-Family	1	0.109	30.00	1.42	31.42
045-271-040	01	Single-Family	1	0.128	30.00	1.42	31.42
045-271-050	01	Single-Family	1	0.124	30.00	1.42	31.42
045-271-060	01	Single-Family	1	0.151	30.00	1.42	31.42
045-271-070	01	Single-Family	1	0.145	30.00	1.42	31.42
045-271-100	01	Single-Family	1	0.127	30.00	1.42	31.42
045-271-110	01	Single-Family	1	0.137	30.00	1.42	31.42
045-271-120	01	Single-Family	1	0.149	30.00	1.42	31.42

City of Belmont
NPDES Charges
Fiscal Year 2026/27

APN	County Use Code	Category	Dwelling Units	Acres	NPDES Charge	County Collection Fee	Total Charge
045-271-130	01	Single-Family	1	0.151	30.00	1.42	31.42
045-271-140	01	Single-Family	1	0.137	30.00	1.42	31.42
045-271-150	01	Single-Family	1	0.125	30.00	1.42	31.42
045-271-160	01	Single-Family	1	0.113	30.00	1.42	31.42
045-271-170	01	Single-Family	1	0.116	30.00	1.42	31.42
045-271-180	01	Single-Family	1	0.134	30.00	1.42	31.42
045-271-190	01	Single-Family	1	0.13	30.00	1.42	31.42
045-271-200	01	Single-Family	1	0.108	30.00	1.42	31.42
045-271-210	01	Single-Family	1	0.378	30.00	1.42	31.42
045-272-010	01	Single-Family	1	0.149	30.00	1.42	31.42
045-272-020	01	Single-Family	1	0.118	30.00	1.42	31.42
045-272-030	01	Single-Family	1	0.176	30.00	1.42	31.42
045-272-040	01	Single-Family	1	0.16	30.00	1.42	31.42
045-272-050	01	Single-Family	1	0.145	30.00	1.42	31.42
045-272-060	01	Single-Family	1	0.139	30.00	1.42	31.42
045-272-070	01	Single-Family	1	0.14	30.00	1.42	31.42
045-272-080	01	Single-Family	1	0.127	30.00	1.42	31.42
045-272-090	01	Single-Family	1	0.151	30.00	1.42	31.42
045-272-100	01	Single-Family	1	0.138	30.00	1.42	31.42
045-272-110	01	Single-Family	1	0.126	30.00	1.42	31.42
045-272-120	01	Single-Family	1	0.126	30.00	1.42	31.42
045-272-130	01	Single-Family	1	0.134	30.00	1.42	31.42
045-272-140	01	Single-Family	1	0.124	30.00	1.42	31.42
045-272-150	01	Single-Family	1	0.13	30.00	1.42	31.42
045-272-160	01	Single-Family	1	0.12	30.00	1.42	31.42
045-272-170	01	Single-Family	1	0.129	30.00	1.42	31.42
045-272-180	01A	Single-Family	1	0.149	30.00	1.42	31.42
045-272-190	01	Single-Family	1	0.14	30.00	1.42	31.42
045-272-200	01	Single-Family	1	0.136	30.00	1.42	31.42
045-272-210	01	Single-Family	1	0.137	30.00	1.42	31.42
045-272-220	01	Single-Family	1	0.193	30.00	1.42	31.42
045-272-230	01	Single-Family	1	0.158	30.00	1.42	31.42
045-272-260	01	Single-Family	1	0.152	30.00	1.42	31.42
045-272-270	01	Single-Family	1	0.156	30.00	1.42	31.42
045-272-280	01	Single-Family	1	0.146	30.00	1.42	31.42
045-272-290	01	Single-Family	1	0.132	30.00	1.42	31.42
045-272-300	01	Single-Family	1	0.207	30.00	1.42	31.42
045-272-310	01	Single-Family	1	0.172	30.00	1.42	31.42
045-273-010	01	Single-Family	1	0.17	30.00	1.42	31.42
045-273-020	01	Single-Family	1	0.147	30.00	1.42	31.42
045-273-030	01	Single-Family	1	0.132	30.00	1.42	31.42
045-273-040	01	Single-Family	1	0.144	30.00	1.42	31.42
045-273-050	01	Single-Family	1	0.132	30.00	1.42	31.42
045-274-010	01	Single-Family	1	0.156	30.00	1.42	31.42
045-274-020	01	Single-Family	1	0.124	30.00	1.42	31.42
045-274-030	01	Single-Family	1	0.209	30.00	1.42	31.42
045-274-040	01	Single-Family	1	0.197	30.00	1.42	31.42
045-274-050	01	Single-Family	1	0.137	30.00	1.42	31.42
045-274-060	01	Single-Family	1	0.137	30.00	1.42	31.42
045-274-070	01	Single-Family	1	0.128	30.00	1.42	31.42
045-274-080	01	Single-Family	1	0.128	30.00	1.42	31.42
045-274-090	01	Single-Family	1	0.144	30.00	1.42	31.42

City of Belmont
NPDES Charges
Fiscal Year 2026/27

APN	County Use Code	Category	Dwelling Units	Acres	NPDES Charge	County Collection Fee	Total Charge
045-274-100	01	Single-Family	1	0.228	30.00	1.42	31.42
045-274-110	01	Single-Family	1	0.14	30.00	1.42	31.42
045-274-120	01	Single-Family	1	0.12	30.00	1.42	31.42
045-274-130	01	Single-Family	1	0.128	30.00	1.42	31.42
045-274-140	01	Single-Family	1	0.181	30.00	1.42	31.42
045-274-150	01	Single-Family	1	0.125	30.00	1.42	31.42
045-274-160	01	Single-Family	1	0.156	30.00	1.42	31.42
045-274-170	01	Single-Family	1	0.169	30.00	1.42	31.42
045-274-180	01	Single-Family	1	0.186	30.00	1.42	31.42
045-274-190	01	Single-Family	1	0.169	30.00	1.42	31.42
045-274-200	01	Single-Family	1	0.161	30.00	1.42	31.42
045-274-210	01	Single-Family	1	0.153	30.00	1.42	31.42
045-274-220	01	Single-Family	1	0.149	30.00	1.42	31.42
045-274-230	01	Single-Family	1	0.138	30.00	1.42	31.42
045-274-240	01	Single-Family	1	0.169	30.00	1.42	31.42
045-274-250	01	Single-Family	1	0.169	30.00	1.42	31.42
045-274-260	01	Single-Family	1	0.154	30.00	1.42	31.42
045-274-270	01	Single-Family	1	0.156	30.00	1.42	31.42
045-274-280	01	Single-Family	1	0.162	30.00	1.42	31.42
045-274-290	01	Single-Family	1	0.173	30.00	1.42	31.42
045-274-300	01	Single-Family	1	0.195	30.00	1.42	31.42
045-274-310	01	Single-Family	1	0.201	30.00	1.42	31.42
045-274-320	01	Single-Family	1	0.133	30.00	1.42	31.42
045-274-330	01	Single-Family	1	0.146	30.00	1.42	31.42
045-274-340	01	Single-Family	1	0.146	30.00	1.42	31.42
045-274-350	01	Single-Family	1	0.141	30.00	1.42	31.42
045-274-360	01	Single-Family	1	0.196	30.00	1.42	31.42
045-274-370	01A	Single-Family	1	0.163	30.00	1.42	31.42
045-274-380	01	Single-Family	1	0.271	30.00	1.42	31.42
045-274-390	01	Single-Family	1	0.183	30.00	1.42	31.42
045-274-400	01	Single-Family	1	0.153	30.00	1.42	31.42
045-274-410	01	Single-Family	1	0.146	30.00	1.42	31.42
045-274-420	01	Single-Family	1	0.139	30.00	1.42	31.42
045-274-430	01	Single-Family	1	0.137	30.00	1.42	31.42
045-274-440	01	Single-Family	1	0.158	30.00	1.42	31.42
045-281-020	01	Single-Family	1	0.865	30.00	1.42	31.42
045-281-030	01	Single-Family	1	0.21	30.00	1.42	31.42
045-281-040	01	Single-Family	1	0.791	30.00	1.42	31.42
045-281-050	01	Single-Family	1	0.801	30.00	1.42	31.42
045-281-060	01	Single-Family	1	0.241	30.00	1.42	31.42
045-281-070	01	Single-Family	1	0.253	30.00	1.42	31.42
045-281-080	01	Single-Family	1	0.232	30.00	1.42	31.42
045-281-110	01	Single-Family	1	0.179	30.00	1.42	31.42
045-281-120	01	Single-Family	1	0.135	30.00	1.42	31.42
045-281-130	01	Single-Family	1	0.262	30.00	1.42	31.42
045-281-140	01	Single-Family	1	0.2	30.00	1.42	31.42
045-281-150	01	Single-Family	1	0.204	30.00	1.42	31.42
045-281-160	01	Single-Family	1	0.312	30.00	1.42	31.42
045-281-170	01	Single-Family	1	0.35	30.00	1.42	31.42
045-281-180	01	Single-Family	1	0.359	30.00	1.42	31.42
045-281-190	01	Single-Family	1	0.351	30.00	1.42	31.42
045-281-200	01	Single-Family	1	0.344	30.00	1.42	31.42

City of Belmont
NPDES Charges
Fiscal Year 2026/27

APN	County Use Code	Category	Dwelling Units	Acres	NPDES Charge	County Collection Fee	Total Charge
045-281-210	01	Single-Family	1	0.336	30.00	1.42	31.42
045-281-220	01	Single-Family	1	0.329	30.00	1.42	31.42
045-281-230	01	Single-Family	1	0.322	30.00	1.42	31.42
045-281-240	01	Single-Family	1	0.25	30.00	1.42	31.42
045-281-260	01	Single-Family	1	0.189	30.00	1.42	31.42
045-281-280	01	Single-Family	1	0.189	30.00	1.42	31.42
045-281-300	01	Single-Family	1	0.242	30.00	1.42	31.42
045-281-310	00	Undeveloped	0	0.127	3.80	1.42	5.22
045-281-320	01	Single-Family	1	0.242	30.00	1.42	31.42
045-281-330	01	Single-Family	1	0.292	30.00	1.42	31.42
045-281-340	01	Single-Family	1	0.37	30.00	1.42	31.42
045-281-350	01	Single-Family	1	0.379	30.00	1.42	31.42
045-281-360	01	Single-Family	1	0.263	30.00	1.42	31.42
045-281-370	01	Single-Family	1	0.516	30.00	1.42	31.42
045-282-010	01	Single-Family	1	0.149	30.00	1.42	31.42
045-282-020	01	Single-Family	1	0.145	30.00	1.42	31.42
045-282-030	01	Single-Family	1	0.124	30.00	1.42	31.42
045-282-040	01	Single-Family	1	0.159	30.00	1.42	31.42
045-282-050	01	Single-Family	1	0.182	30.00	1.42	31.42
045-282-060	01	Single-Family	1	0.159	30.00	1.42	31.42
045-282-070	01	Single-Family	1	0.152	30.00	1.42	31.42
045-282-080	01	Single-Family	1	0.117	30.00	1.42	31.42
045-282-090	01	Single-Family	1	0.144	30.00	1.42	31.42
045-282-100	01	Single-Family	1	0.148	30.00	1.42	31.42
045-282-110	01	Single-Family	1	0.13	30.00	1.42	31.42
045-282-120	01	Single-Family	1	0.132	30.00	1.42	31.42
045-282-130	01	Single-Family	1	0.132	30.00	1.42	31.42
045-282-140	01	Single-Family	1	0.176	30.00	1.42	31.42
045-282-150	01	Single-Family	1	0.176	30.00	1.42	31.42
045-282-160	01	Single-Family	1	0.176	30.00	1.42	31.42
045-282-170	01	Single-Family	1	0.139	30.00	1.42	31.42
045-283-010	01	Single-Family	1	0.164	30.00	1.42	31.42
045-283-020	01	Single-Family	1	0.135	30.00	1.42	31.42
045-283-030	01	Single-Family	1	0.159	30.00	1.42	31.42
045-283-040	01	Single-Family	1	0.145	30.00	1.42	31.42
045-283-050	01	Single-Family	1	0.138	30.00	1.42	31.42
045-283-060	01	Single-Family	1	0.137	30.00	1.42	31.42
045-283-070	01	Single-Family	1	0.141	30.00	1.42	31.42
045-283-080	01	Single-Family	1	0.146	30.00	1.42	31.42
045-283-090	01	Single-Family	1	0.15	30.00	1.42	31.42
045-283-100	01	Single-Family	1	0.142	30.00	1.42	31.42
045-283-110	01	Single-Family	1	0.142	30.00	1.42	31.42
045-283-120	01	Single-Family	1	0.142	30.00	1.42	31.42
045-283-130	01	Single-Family	1	0.142	30.00	1.42	31.42
045-283-140	01	Single-Family	1	0.142	30.00	1.42	31.42
045-283-150	01	Single-Family	1	0.142	30.00	1.42	31.42
045-283-160	01	Single-Family	1	0.142	30.00	1.42	31.42
045-283-170	01	Single-Family	1	0.121	30.00	1.42	31.42
045-283-180	01	Single-Family	1	0.132	30.00	1.42	31.42
045-283-190	01	Single-Family	1	0.173	30.00	1.42	31.42
045-283-200	01	Single-Family	1	0.161	30.00	1.42	31.42
045-330-070	88	Undeveloped	0	46.434	1,393.02	1.42	1,394.44

City of Belmont
NPDES Charges
Fiscal Year 2026/27

APN	County Use Code	Category	Dwelling Units	Acres	NPDES Charge	County Collection Fee	Total Charge
045-330-130	84	Undeveloped	0	1.025	30.74	1.42	32.16
045-330-180	88	Undeveloped	0	12.558	376.74	1.42	378.16
045-330-200	84	Undeveloped	0	4.06	121.80	1.42	123.22
045-330-220	69	Institutional	0	5.145	154.34	1.42	155.76
045-330-230	88	Undeveloped	0	12.827	384.80	1.42	386.22
045-340-030	00	Undeveloped	0	20.826	624.78	1.42	626.20
045-340-040	00	Undeveloped	0	21.837	655.10	1.42	656.52
045-340-070	00	Undeveloped	0	29.791	893.72	1.42	895.14
045-340-130	88	Undeveloped	0	0.266	7.98	1.42	9.40
045-340-170	88	Undeveloped	0	2.577	77.30	1.42	78.72
045-350-010	01	Single-Family	1	0.181	30.00	1.42	31.42
045-350-020	01	Single-Family	1	0.169	30.00	1.42	31.42
045-350-030	01A	Single-Family	1	0.182	30.00	1.42	31.42
045-350-040	01	Single-Family	1	0.162	30.00	1.42	31.42
045-350-050	01	Single-Family	1	0.165	30.00	1.42	31.42
045-350-060	01	Single-Family	1	0.165	30.00	1.42	31.42
045-350-070	01	Single-Family	1	0.165	30.00	1.42	31.42
045-350-080	01	Single-Family	1	0.167	30.00	1.42	31.42
045-350-090	01	Single-Family	1	0.192	30.00	1.42	31.42
045-351-010	01	Single-Family	1	0.254	30.00	1.42	31.42
045-351-020	01	Single-Family	1	0.267	30.00	1.42	31.42
045-351-030	01	Single-Family	1	0.266	30.00	1.42	31.42
045-351-040	01	Single-Family	1	0.252	30.00	1.42	31.42
045-351-050	01	Single-Family	1	0.311	30.00	1.42	31.42
045-351-060	01	Single-Family	1	0.349	30.00	1.42	31.42
045-351-070	01	Single-Family	1	0.361	30.00	1.42	31.42
045-351-080	01	Single-Family	1	0.334	30.00	1.42	31.42
045-351-120	81	Institutional	0	0.032	0.96	1.42	2.38
045-360-010	01	Single-Family	1	0.232	30.00	1.42	31.42
045-360-020	01	Single-Family	1	0.25	30.00	1.42	31.42
045-360-030	01	Single-Family	1	0.214	30.00	1.42	31.42
045-360-040	01	Single-Family	1	0.214	30.00	1.42	31.42
045-360-050	01	Single-Family	1	0.214	30.00	1.42	31.42
045-360-060	01	Single-Family	1	0.214	30.00	1.42	31.42
045-360-070	01	Single-Family	1	0.214	30.00	1.42	31.42
045-360-080	01	Single-Family	1	0.214	30.00	1.42	31.42
045-360-090	01	Single-Family	1	0.214	30.00	1.42	31.42
045-360-100	01	Single-Family	1	0.218	30.00	1.42	31.42
045-360-110	01	Single-Family	1	0.243	30.00	1.42	31.42
045-360-120	01	Single-Family	1	0.292	30.00	1.42	31.42
045-360-130	01	Single-Family	1	0.327	30.00	1.42	31.42
045-360-140	01	Single-Family	1	0.324	30.00	1.42	31.42
045-360-150	01	Single-Family	1	0.267	30.00	1.42	31.42
045-360-160	01	Single-Family	1	0.215	30.00	1.42	31.42
045-360-170	01	Single-Family	1	0.22	30.00	1.42	31.42
045-360-180	01	Single-Family	1	0.39	30.00	1.42	31.42
045-360-190	01	Single-Family	1	0.265	30.00	1.42	31.42
045-360-200	01	Single-Family	1	0.21	30.00	1.42	31.42
045-360-210	01	Single-Family	1	0.215	30.00	1.42	31.42
045-360-220	01	Single-Family	1	0.215	30.00	1.42	31.42
045-360-230	01	Single-Family	1	0.215	30.00	1.42	31.42
045-360-240	01	Single-Family	1	0.215	30.00	1.42	31.42

City of Belmont
NPDES Charges
Fiscal Year 2026/27

APN	County Use Code	Category	Dwelling Units	Acres	NPDES Charge	County Collection Fee	Total Charge
045-360-250	01	Single-Family	1	0.225	30.00	1.42	31.42
045-361-010	01	Single-Family	1	0.234	30.00	1.42	31.42
045-361-020	01	Single-Family	1	0.233	30.00	1.42	31.42
045-361-030	01	Single-Family	1	0.244	30.00	1.42	31.42
045-361-040	01	Single-Family	1	0.216	30.00	1.42	31.42
045-361-050	01	Single-Family	1	0.208	30.00	1.42	31.42
045-361-060	01	Single-Family	1	0.207	30.00	1.42	31.42
045-361-070	01	Single-Family	1	0.21	30.00	1.42	31.42
045-361-080	01	Single-Family	1	0.224	30.00	1.42	31.42
045-361-090	01	Single-Family	1	0.241	30.00	1.42	31.42
045-361-100	01	Single-Family	1	0.239	30.00	1.42	31.42
045-361-110	01	Single-Family	1	0.261	30.00	1.42	31.42
045-361-120	01	Single-Family	1	0.282	30.00	1.42	31.42
045-361-130	01	Single-Family	1	0.249	30.00	1.42	31.42
045-361-140	01	Single-Family	1	0.245	30.00	1.42	31.42
045-361-150	01	Single-Family	1	0.275	30.00	1.42	31.42
045-361-160	01	Single-Family	1	0.383	30.00	1.42	31.42
045-361-170	01	Single-Family	1	0.229	30.00	1.42	31.42
045-361-180	01	Single-Family	1	0.211	30.00	1.42	31.42
045-361-190	01	Single-Family	1	0.211	30.00	1.42	31.42
045-361-200	01	Single-Family	1	0.211	30.00	1.42	31.42
045-361-210	01	Single-Family	1	0.212	30.00	1.42	31.42
045-361-220	01	Single-Family	1	0.271	30.00	1.42	31.42
045-361-230	01	Single-Family	1	0.26	30.00	1.42	31.42
045-361-240	01	Single-Family	1	0.254	30.00	1.42	31.42
045-361-250	01	Single-Family	1	0.222	30.00	1.42	31.42
045-361-260	01	Single-Family	1	0.217	30.00	1.42	31.42
045-361-270	01	Single-Family	1	0.211	30.00	1.42	31.42
045-361-280	01	Single-Family	1	0.214	30.00	1.42	31.42
045-361-290	01	Single-Family	1	0.215	30.00	1.42	31.42
045-361-300	01	Single-Family	1	0.214	30.00	1.42	31.42
045-361-310	01	Single-Family	1	0.213	30.00	1.42	31.42
045-361-320	01	Single-Family	1	0.212	30.00	1.42	31.42
045-361-330	01	Single-Family	1	0.219	30.00	1.42	31.42
045-361-340	01	Single-Family	1	0.221	30.00	1.42	31.42
045-361-350	01	Single-Family	1	0.224	30.00	1.42	31.42
045-371-060	00	Undeveloped	0	0.02	0.60	1.42	2.02
045-371-070	01	Single-Family	1	0.053	30.00	1.42	31.42
045-371-080	01	Single-Family	1	0.053	30.00	1.42	31.42
045-371-090	01	Single-Family	1	0.053	30.00	1.42	31.42
045-371-100	01	Single-Family	1	0.053	30.00	1.42	31.42
045-371-110	01	Single-Family	1	0.058	30.00	1.42	31.42
045-371-120	01	Single-Family	1	0.054	30.00	1.42	31.42
045-371-130	01	Single-Family	1	0.055	30.00	1.42	31.42
045-371-140	01	Single-Family	1	0.053	30.00	1.42	31.42
045-371-150	01	Single-Family	1	0.054	30.00	1.42	31.42
045-371-160	01	Single-Family	1	0.053	30.00	1.42	31.42
045-371-170	01A	Single-Family	1	0.054	30.00	1.42	31.42
045-371-180	01	Single-Family	1	0.053	30.00	1.42	31.42
045-371-190	01	Single-Family	1	0.054	30.00	1.42	31.42
045-371-200	01	Single-Family	1	0.053	30.00	1.42	31.42
045-371-210	01	Single-Family	1	0.054	30.00	1.42	31.42

City of Belmont
NPDES Charges
Fiscal Year 2026/27

APN	County Use Code	Category	Dwelling Units	Acres	NPDES Charge	County Collection Fee	Total Charge
045-371-220	01	Single-Family	1	0.053	30.00	1.42	31.42
045-371-230	01	Single-Family	1	0.054	30.00	1.42	31.42
045-371-240	01	Single-Family	1	0.053	30.00	1.42	31.42
045-371-250	01	Single-Family	1	0.054	30.00	1.42	31.42
045-371-260	01	Single-Family	1	0.053	30.00	1.42	31.42
045-371-270	01	Single-Family	1	0.054	30.00	1.42	31.42
045-371-280	01	Single-Family	1	0.053	30.00	1.42	31.42
045-372-070	05	Duplex and Multi-Family	11	0.47	220.00	1.42	221.42
045-372-120	05	Duplex and Multi-Family	57	1.363	1,140.00	1.42	1,141.42
045-372-130	05	Duplex and Multi-Family	71	1.998	1,420.00	1.42	1,421.42
045-372-140	05	Duplex and Multi-Family	28	0.689	560.00	1.42	561.42
045-373-080	05	Duplex and Multi-Family	24	1.676	480.00	1.42	481.42
045-373-090	05	Duplex and Multi-Family	24	1.262	480.00	1.42	481.42
045-373-150	05	Duplex and Multi-Family	78	2.416	1,560.00	1.42	1,561.42
045-373-160	05	Duplex and Multi-Family	71	1.762	1,420.00	1.42	1,421.42
045-373-170	05	Duplex and Multi-Family	25	0.902	500.00	1.42	501.42
045-380-010	69	Institutional	0	49.562	1,486.86	1.42	1,488.28
045-391-010	01	Single-Family	1	0.251	30.00	1.42	31.42
045-391-020	01	Single-Family	1	0.302	30.00	1.42	31.42
045-391-030	01	Single-Family	1	0.255	30.00	1.42	31.42
045-391-040	01	Single-Family	1	0.229	30.00	1.42	31.42
045-391-050	01	Single-Family	1	0.228	30.00	1.42	31.42
045-391-060	01	Single-Family	1	0.249	30.00	1.42	31.42
045-391-070	01	Single-Family	1	0.272	30.00	1.42	31.42
045-391-080	01	Single-Family	1	0.259	30.00	1.42	31.42
045-391-090	01	Single-Family	1	0.255	30.00	1.42	31.42
045-391-100	01	Single-Family	1	0.224	30.00	1.42	31.42
045-391-110	01	Single-Family	1	0.217	30.00	1.42	31.42
045-391-120	01	Single-Family	1	0.217	30.00	1.42	31.42
045-391-130	01	Single-Family	1	0.233	30.00	1.42	31.42
045-391-140	01	Single-Family	1	0.293	30.00	1.42	31.42
045-391-150	01	Single-Family	1	0.268	30.00	1.42	31.42
045-391-160	01	Single-Family	1	0.199	30.00	1.42	31.42
045-391-170	01	Single-Family	1	0.205	30.00	1.42	31.42
045-391-180	01	Single-Family	1	0.215	30.00	1.42	31.42
045-391-190	01	Single-Family	1	0.211	30.00	1.42	31.42
045-391-200	01	Single-Family	1	0.219	30.00	1.42	31.42
045-391-210	01	Single-Family	1	0.227	30.00	1.42	31.42
045-391-220	01	Single-Family	1	0.235	30.00	1.42	31.42
045-391-230	01	Single-Family	1	0.243	30.00	1.42	31.42
045-391-240	01	Single-Family	1	0.254	30.00	1.42	31.42
045-391-250	01	Single-Family	1	0.426	30.00	1.42	31.42
045-392-010	01	Single-Family	1	0.264	30.00	1.42	31.42
045-392-020	01	Single-Family	1	0.197	30.00	1.42	31.42
045-392-030	01	Single-Family	1	0.204	30.00	1.42	31.42
045-392-040	01	Single-Family	1	0.219	30.00	1.42	31.42
045-393-010	01	Single-Family	1	0.585	30.00	1.42	31.42
045-393-020	01	Single-Family	1	0.479	30.00	1.42	31.42
045-393-030	01	Single-Family	1	0.405	30.00	1.42	31.42
045-393-040	01	Single-Family	1	0.334	30.00	1.42	31.42
045-393-050	01	Single-Family	1	0.349	30.00	1.42	31.42
045-393-060	01	Single-Family	1	0.288	30.00	1.42	31.42

City of Belmont
NPDES Charges
Fiscal Year 2026/27

APN	County Use Code	Category	Dwelling Units	Acres	NPDES Charge	County Collection Fee	Total Charge
045-393-070	01	Single-Family	1	0.272	30.00	1.42	31.42
045-393-080	01	Single-Family	1	0.264	30.00	1.42	31.42
045-393-090	01	Single-Family	1	0.255	30.00	1.42	31.42
045-393-100	01	Single-Family	1	0.263	30.00	1.42	31.42
045-393-110	01	Single-Family	1	0.238	30.00	1.42	31.42
045-393-120	01	Single-Family	1	0.235	30.00	1.42	31.42
045-393-130	01	Single-Family	1	0.216	30.00	1.42	31.42
045-393-140	01	Single-Family	1	0.234	30.00	1.42	31.42
045-401-010	01	Single-Family	1	0.261	30.00	1.42	31.42
045-401-020	01	Single-Family	1	0.264	30.00	1.42	31.42
045-401-030	01	Single-Family	1	0.303	30.00	1.42	31.42
045-401-040	01	Single-Family	1	0.295	30.00	1.42	31.42
045-401-050	01	Single-Family	1	0.322	30.00	1.42	31.42
045-401-060	01	Single-Family	1	0.375	30.00	1.42	31.42
045-401-070	01	Single-Family	1	0.27	30.00	1.42	31.42
045-401-080	01	Single-Family	1	0.216	30.00	1.42	31.42
045-401-090	01	Single-Family	1	0.239	30.00	1.42	31.42
045-401-120	01	Single-Family	1	0.248	30.00	1.42	31.42
045-401-130	01	Single-Family	1	0.284	30.00	1.42	31.42
045-401-140	01	Single-Family	1	0.286	30.00	1.42	31.42
045-401-150	01	Single-Family	1	0.379	30.00	1.42	31.42
045-401-160	01	Single-Family	1	0.443	30.00	1.42	31.42
045-402-010	01	Single-Family	1	0.56	30.00	1.42	31.42
045-402-020	01	Single-Family	1	0.469	30.00	1.42	31.42
045-402-030	01	Single-Family	1	0.365	30.00	1.42	31.42
045-402-040	01	Single-Family	1	0.321	30.00	1.42	31.42
045-402-050	01	Single-Family	1	0.317	30.00	1.42	31.42
045-402-060	01	Single-Family	1	0.322	30.00	1.42	31.42
045-402-070	01	Single-Family	1	0.312	30.00	1.42	31.42
045-402-080	01	Single-Family	1	0.405	30.00	1.42	31.42
045-402-090	01	Single-Family	1	0.28	30.00	1.42	31.42
045-402-100	01	Single-Family	1	0.215	30.00	1.42	31.42
045-402-110	01	Single-Family	1	0.24	30.00	1.42	31.42
045-402-120	01	Single-Family	1	0.241	30.00	1.42	31.42
045-402-130	01	Single-Family	1	0.238	30.00	1.42	31.42
045-402-140	01	Single-Family	1	0.237	30.00	1.42	31.42
045-403-010	01	Single-Family	1	0.224	30.00	1.42	31.42
045-403-020	01	Single-Family	1	0.218	30.00	1.42	31.42
045-403-030	01	Single-Family	1	0.241	30.00	1.42	31.42
045-403-040	01	Single-Family	1	0.245	30.00	1.42	31.42
045-403-050	01	Single-Family	1	0.244	30.00	1.42	31.42
045-403-060	01	Single-Family	1	0.228	30.00	1.42	31.42
045-403-070	01	Single-Family	1	0.215	30.00	1.42	31.42
045-411-010	01	Single-Family	1	0.367	30.00	1.42	31.42
045-411-020	01	Single-Family	1	0.439	30.00	1.42	31.42
045-411-030	01	Single-Family	1	0.296	30.00	1.42	31.42
045-411-040	01	Single-Family	1	0.269	30.00	1.42	31.42
045-411-050	01	Single-Family	1	0.245	30.00	1.42	31.42
045-411-060	01	Single-Family	1	0.238	30.00	1.42	31.42
045-411-070	01	Single-Family	1	0.233	30.00	1.42	31.42
045-411-080	01	Single-Family	1	0.227	30.00	1.42	31.42
045-411-090	01	Single-Family	1	0.222	30.00	1.42	31.42

City of Belmont
NPDES Charges
Fiscal Year 2026/27

APN	County Use Code	Category	Dwelling Units	Acres	NPDES Charge	County Collection Fee	Total Charge
045-411-100	01	Single-Family	1	0.216	30.00	1.42	31.42
045-411-110	01	Single-Family	1	0.211	30.00	1.42	31.42
045-411-120	01	Single-Family	1	0.205	30.00	1.42	31.42
045-411-130	01	Single-Family	1	0.196	30.00	1.42	31.42
045-411-140	01	Single-Family	1	0.239	30.00	1.42	31.42
045-411-150	01	Single-Family	1	0.23	30.00	1.42	31.42
045-412-010	01	Single-Family	1	0.3	30.00	1.42	31.42
045-412-020	01A	Single-Family	1	0.244	30.00	1.42	31.42
045-412-030	01	Single-Family	1	0.241	30.00	1.42	31.42
045-412-040	01	Single-Family	1	0.238	30.00	1.42	31.42
045-412-050	01	Single-Family	1	0.235	30.00	1.42	31.42
045-412-060	01	Single-Family	1	0.232	30.00	1.42	31.42
045-412-070	01	Single-Family	1	0.229	30.00	1.42	31.42
045-412-080	01	Single-Family	1	0.226	30.00	1.42	31.42
045-412-090	01	Single-Family	1	0.229	30.00	1.42	31.42
045-412-100	01	Single-Family	1	0.235	30.00	1.42	31.42
045-412-110	01	Single-Family	1	0.236	30.00	1.42	31.42
045-412-120	01	Single-Family	1	0.231	30.00	1.42	31.42
045-412-130	01	Single-Family	1	0.24	30.00	1.42	31.42
045-412-140	01	Single-Family	1	0.231	30.00	1.42	31.42
045-412-150	01	Single-Family	1	0.237	30.00	1.42	31.42
045-412-160	01	Single-Family	1	0.196	30.00	1.42	31.42
045-412-170	01	Single-Family	1	0.192	30.00	1.42	31.42
045-412-180	01	Single-Family	1	0.194	30.00	1.42	31.42
045-412-190	01	Single-Family	1	0.206	30.00	1.42	31.42
045-412-200	01	Single-Family	1	0.216	30.00	1.42	31.42
045-412-210	01	Single-Family	1	0.219	30.00	1.42	31.42
045-412-220	01	Single-Family	1	0.222	30.00	1.42	31.42
045-412-230	01	Single-Family	1	0.225	30.00	1.42	31.42
045-412-240	01	Single-Family	1	0.236	30.00	1.42	31.42
045-412-250	01	Single-Family	1	0.239	30.00	1.42	31.42
045-412-260	01	Single-Family	1	0.244	30.00	1.42	31.42
045-412-270	01	Single-Family	1	0.238	30.00	1.42	31.42
045-412-280	01	Single-Family	1	0.317	30.00	1.42	31.42
045-413-010	01	Single-Family	1	0.302	30.00	1.42	31.42
045-413-020	01	Single-Family	1	0.26	30.00	1.42	31.42
045-413-030	01	Single-Family	1	0.238	30.00	1.42	31.42
045-413-040	01	Single-Family	1	0.203	30.00	1.42	31.42
045-413-050	01	Single-Family	1	0.196	30.00	1.42	31.42
045-413-060	01	Single-Family	1	0.19	30.00	1.42	31.42
045-413-070	01	Single-Family	1	0.194	30.00	1.42	31.42
045-413-080	01	Single-Family	1	0.196	30.00	1.42	31.42
045-413-090	01	Single-Family	1	0.193	30.00	1.42	31.42
045-413-100	01	Single-Family	1	0.187	30.00	1.42	31.42
045-413-110	01	Single-Family	1	0.197	30.00	1.42	31.42
045-413-120	01	Single-Family	1	0.196	30.00	1.42	31.42
045-413-130	01	Single-Family	1	0.204	30.00	1.42	31.42
045-413-140	01	Single-Family	1	0.203	30.00	1.42	31.42
045-413-150	01	Single-Family	1	0.197	30.00	1.42	31.42
045-413-160	01	Single-Family	1	0.217	30.00	1.42	31.42
045-414-010	01	Single-Family	1	0.189	30.00	1.42	31.42
045-414-020	01	Single-Family	1	0.183	30.00	1.42	31.42

City of Belmont
NPDES Charges
Fiscal Year 2026/27

APN	County Use Code	Category	Dwelling Units	Acres	NPDES Charge	County Collection Fee	Total Charge
045-414-030	01	Single-Family	1	0.183	30.00	1.42	31.42
045-414-040	01	Single-Family	1	0.183	30.00	1.42	31.42
045-414-050	01	Single-Family	1	0.196	30.00	1.42	31.42
045-414-060	01	Single-Family	1	0.196	30.00	1.42	31.42
045-414-070	01	Single-Family	1	0.21	30.00	1.42	31.42
045-414-080	01	Single-Family	1	0.187	30.00	1.42	31.42
045-421-010	01	Single-Family	1	0.354	30.00	1.42	31.42
045-421-020	01	Single-Family	1	0.349	30.00	1.42	31.42
045-421-030	01	Single-Family	1	0.215	30.00	1.42	31.42
045-421-040	01	Single-Family	1	0.466	30.00	1.42	31.42
045-421-050	01	Single-Family	1	0.508	30.00	1.42	31.42
045-421-060	01	Single-Family	1	0.511	30.00	1.42	31.42
045-421-090	01	Single-Family	1	0.213	30.00	1.42	31.42
045-421-100	01	Single-Family	1	0.318	30.00	1.42	31.42
045-421-110	01	Single-Family	1	0.937	30.00	1.42	31.42
045-421-120	01	Single-Family	1	0.518	30.00	1.42	31.42
045-421-130	01	Single-Family	1	0.417	30.00	1.42	31.42
045-421-140	01	Single-Family	1	0.255	30.00	1.42	31.42
045-421-150	01	Single-Family	1	0.192	30.00	1.42	31.42
045-421-160	01	Single-Family	1	0.22	30.00	1.42	31.42
045-421-170	01	Single-Family	1	0.26	30.00	1.42	31.42
045-421-180	00	Undeveloped	0	0.223	6.68	1.42	8.10
045-421-190	01	Single-Family	1	0.291	30.00	1.42	31.42
045-421-200	01	Single-Family	1	0.433	30.00	1.42	31.42
045-422-010	01	Single-Family	1	0.358	30.00	1.42	31.42
045-422-020	01	Single-Family	1	0.266	30.00	1.42	31.42
045-422-030	01	Single-Family	1	0.256	30.00	1.42	31.42
045-422-040	01	Single-Family	1	0.289	30.00	1.42	31.42
045-422-050	01	Single-Family	1	0.37	30.00	1.42	31.42
045-422-060	01	Single-Family	1	0.328	30.00	1.42	31.42
045-422-070	01	Single-Family	1	0.262	30.00	1.42	31.42
045-422-080	01	Single-Family	1	0.269	30.00	1.42	31.42
045-422-090	01	Single-Family	1	0.242	30.00	1.42	31.42
045-422-100	01	Single-Family	1	0.268	30.00	1.42	31.42
045-422-110	01	Single-Family	1	0.293	30.00	1.42	31.42
045-422-120	01	Single-Family	1	0.592	30.00	1.42	31.42
045-422-130	01	Single-Family	1	0.507	30.00	1.42	31.42
045-422-140	01	Single-Family	1	0.246	30.00	1.42	31.42
045-422-150	01	Single-Family	1	0.22	30.00	1.42	31.42
045-422-160	01	Single-Family	1	0.23	30.00	1.42	31.42
045-422-170	01	Single-Family	1	0.262	30.00	1.42	31.42
045-422-180	01	Single-Family	1	0.297	30.00	1.42	31.42
045-422-190	01	Single-Family	1	0.28	30.00	1.42	31.42
045-422-200	01	Single-Family	1	0.259	30.00	1.42	31.42
045-422-210	01	Single-Family	1	0.256	30.00	1.42	31.42
045-422-220	01	Single-Family	1	0.246	30.00	1.42	31.42
045-422-230	01	Single-Family	1	0.241	30.00	1.42	31.42
045-422-240	01	Single-Family	1	0.262	30.00	1.42	31.42
045-422-250	01	Single-Family	1	0.329	30.00	1.42	31.42
045-422-260	01	Single-Family	1	0.313	30.00	1.42	31.42
045-422-270	01	Single-Family	1	0.331	30.00	1.42	31.42
045-422-280	01	Single-Family	1	0.351	30.00	1.42	31.42

City of Belmont
NPDES Charges
Fiscal Year 2026/27

APN	County Use Code	Category	Dwelling Units	Acres	NPDES Charge	County Collection Fee	Total Charge
045-422-290	01	Single-Family	1	0.342	30.00	1.42	31.42
045-422-300	01	Single-Family	1	0.531	30.00	1.42	31.42
045-431-010	05	Duplex and Multi-Family	195	7.884	3,900.00	1.42	3,901.42
045-432-010	05	Duplex and Multi-Family	58	3.566	1,160.00	1.42	1,161.42
045-441-010	01A	Single-Family	1	0.218	30.00	1.42	31.42
045-441-020	01	Single-Family	1	0.208	30.00	1.42	31.42
045-441-030	01	Single-Family	1	0.229	30.00	1.42	31.42
045-441-040	01	Single-Family	1	0.21	30.00	1.42	31.42
045-441-050	01	Single-Family	1	0.207	30.00	1.42	31.42
045-441-060	01	Single-Family	1	0.218	30.00	1.42	31.42
045-441-070	01	Single-Family	1	0.194	30.00	1.42	31.42
045-441-080	01	Single-Family	1	0.182	30.00	1.42	31.42
045-441-090	01	Single-Family	1	0.197	30.00	1.42	31.42
045-441-100	01	Single-Family	1	0.212	30.00	1.42	31.42
045-441-110	01	Single-Family	1	0.222	30.00	1.42	31.42
045-441-120	01	Single-Family	1	0.249	30.00	1.42	31.42
045-441-170	01	Single-Family	1	0.315	30.00	1.42	31.42
045-441-180	01	Single-Family	1	0.267	30.00	1.42	31.42
045-441-190	01	Single-Family	1	0.327	30.00	1.42	31.42
045-441-200	01	Single-Family	1	0.353	30.00	1.42	31.42
045-441-210	01	Single-Family	1	0.232	30.00	1.42	31.42
045-441-220	01	Single-Family	1	0.234	30.00	1.42	31.42
045-441-230	01	Single-Family	1	0.233	30.00	1.42	31.42
045-441-240	01	Single-Family	1	0.233	30.00	1.42	31.42
045-441-250	01	Single-Family	1	0.234	30.00	1.42	31.42
045-441-260	01	Single-Family	1	0.255	30.00	1.42	31.42
045-441-270	01	Single-Family	1	0.286	30.00	1.42	31.42
045-441-280	01	Single-Family	1	0.261	30.00	1.42	31.42
045-441-290	01	Single-Family	1	0.227	30.00	1.42	31.42
045-441-300	01	Single-Family	1	0.227	30.00	1.42	31.42
045-441-310	01	Single-Family	1	0.239	30.00	1.42	31.42
045-441-320	01	Single-Family	1	0.234	30.00	1.42	31.42
045-441-330	01	Single-Family	1	0.283	30.00	1.42	31.42
045-441-340	01	Single-Family	1	0.245	30.00	1.42	31.42
045-441-350	01	Single-Family	1	0.242	30.00	1.42	31.42
045-441-360	01	Single-Family	1	0.254	30.00	1.42	31.42
045-441-370	01	Single-Family	1	0.365	30.00	1.42	31.42
045-441-380	01	Single-Family	1	0.212	30.00	1.42	31.42
045-441-390	01	Single-Family	1	0.183	30.00	1.42	31.42
045-441-400	01	Single-Family	1	0.191	30.00	1.42	31.42
045-441-410	01	Single-Family	1	0.254	30.00	1.42	31.42
045-441-420	01	Single-Family	1	0.216	30.00	1.42	31.42
045-441-430	01	Single-Family	1	0.167	30.00	1.42	31.42
045-441-440	01	Single-Family	1	0.147	30.00	1.42	31.42
045-441-450	01	Single-Family	1	0.153	30.00	1.42	31.42
045-441-460	01	Single-Family	1	0.137	30.00	1.42	31.42
045-441-470	01	Single-Family	1	0.147	30.00	1.42	31.42
045-441-480	01	Single-Family	1	0.168	30.00	1.42	31.42
045-441-490	01	Single-Family	1	0.173	30.00	1.42	31.42
045-441-500	01	Single-Family	1	0.193	30.00	1.42	31.42
045-441-510	01	Single-Family	1	0.17	30.00	1.42	31.42
045-441-540	01	Single-Family	1	0.406	30.00	1.42	31.42

City of Belmont
NPDES Charges
Fiscal Year 2026/27

APN	County Use Code	Category	Dwelling Units	Acres	NPDES Charge	County Collection Fee	Total Charge
045-441-550	01	Single-Family	1	0.358	30.00	1.42	31.42
045-441-560	01	Single-Family	1	0.287	30.00	1.42	31.42
045-441-570	01	Single-Family	1	0.227	30.00	1.42	31.42
045-441-600	88	Undeveloped	0	0.271	8.12	1.42	9.54
045-442-010	01	Single-Family	1	0.18	30.00	1.42	31.42
045-442-020	01	Single-Family	1	0.165	30.00	1.42	31.42
045-442-030	01	Single-Family	1	0.153	30.00	1.42	31.42
045-442-040	01	Single-Family	1	0.184	30.00	1.42	31.42
045-442-050	01	Single-Family	1	0.188	30.00	1.42	31.42
045-442-060	01	Single-Family	1	0.181	30.00	1.42	31.42
045-442-070	01	Single-Family	1	0.181	30.00	1.42	31.42
045-442-080	01	Single-Family	1	0.172	30.00	1.42	31.42
045-443-010	01	Single-Family	1	0.276	30.00	1.42	31.42
045-443-020	01	Single-Family	1	0.256	30.00	1.42	31.42
045-443-030	01	Single-Family	1	0.257	30.00	1.42	31.42
045-443-040	01	Single-Family	1	0.257	30.00	1.42	31.42
045-443-050	01	Single-Family	1	0.257	30.00	1.42	31.42
045-443-060	01	Single-Family	1	0.345	30.00	1.42	31.42
045-443-070	01	Single-Family	1	0.335	30.00	1.42	31.42
045-443-080	01	Single-Family	1	0.255	30.00	1.42	31.42
045-443-090	01	Single-Family	1	0.258	30.00	1.42	31.42
045-443-100	01	Single-Family	1	0.252	30.00	1.42	31.42
045-443-110	01	Single-Family	1	0.266	30.00	1.42	31.42
045-444-020	01	Single-Family	1	0.386	30.00	1.42	31.42
045-444-030	01	Single-Family	1	0.265	30.00	1.42	31.42
045-444-040	01	Single-Family	1	0.239	30.00	1.42	31.42
045-444-050	01	Single-Family	1	0.227	30.00	1.42	31.42
045-444-060	01	Single-Family	1	0.273	30.00	1.42	31.42
045-444-070	01	Single-Family	1	0.139	30.00	1.42	31.42
045-444-080	01	Single-Family	1	0.189	30.00	1.42	31.42
045-444-090	01	Single-Family	1	0.138	30.00	1.42	31.42
045-444-100	01	Single-Family	1	0.16	30.00	1.42	31.42
045-444-110	01	Single-Family	1	0.155	30.00	1.42	31.42
045-444-120	01	Single-Family	1	0.286	30.00	1.42	31.42
045-444-130	01	Single-Family	1	0.16	30.00	1.42	31.42
045-444-140	88	Undeveloped	0	1.069	32.06	1.42	33.48
045-451-050	01	Single-Family	1	0.157	30.00	1.42	31.42
045-451-060	01	Single-Family	1	0.181	30.00	1.42	31.42
045-451-070	01	Single-Family	1	0.145	30.00	1.42	31.42
045-451-080	01	Single-Family	1	0.159	30.00	1.42	31.42
045-452-010	01	Single-Family	1	0.283	30.00	1.42	31.42
045-452-020	01	Single-Family	1	0.173	30.00	1.42	31.42
045-452-030	01	Single-Family	1	0.273	30.00	1.42	31.42
045-452-040	01	Single-Family	1	0.291	30.00	1.42	31.42
045-452-050	01	Single-Family	1	0.274	30.00	1.42	31.42
045-452-060	01	Single-Family	1	0.247	30.00	1.42	31.42
045-452-070	01	Single-Family	1	0.296	30.00	1.42	31.42
045-452-080	01	Single-Family	1	0.206	30.00	1.42	31.42
045-453-010	01	Single-Family	1	0.333	30.00	1.42	31.42
045-453-020	01	Single-Family	1	0.138	30.00	1.42	31.42
045-453-030	01	Single-Family	1	0.156	30.00	1.42	31.42
045-453-040	01	Single-Family	1	0.189	30.00	1.42	31.42

City of Belmont
NPDES Charges
Fiscal Year 2026/27

APN	County Use Code	Category	Dwelling Units	Acres	NPDES Charge	County Collection Fee	Total Charge
045-453-050	01	Single-Family	1	0.147	30.00	1.42	31.42
045-453-060	01	Single-Family	1	0.2	30.00	1.42	31.42
045-453-070	01	Single-Family	1	0.256	30.00	1.42	31.42
045-453-080	01	Single-Family	1	0.236	30.00	1.42	31.42
045-453-090	01	Single-Family	1	0.186	30.00	1.42	31.42
045-453-100	01	Single-Family	1	0.27	30.00	1.42	31.42
045-453-110	01	Single-Family	1	0.299	30.00	1.42	31.42
045-453-120	01	Single-Family	1	0.239	30.00	1.42	31.42
045-453-130	01	Single-Family	1	0.323	30.00	1.42	31.42
045-453-140	01	Single-Family	1	0.188	30.00	1.42	31.42
045-453-150	01	Single-Family	1	0.142	30.00	1.42	31.42
045-453-160	01	Single-Family	1	0.161	30.00	1.42	31.42
045-453-170	01	Single-Family	1	0.18	30.00	1.42	31.42
045-461-010	01	Single-Family	1	0.169	30.00	1.42	31.42
045-461-020	01	Single-Family	1	0.164	30.00	1.42	31.42
045-461-030	01	Single-Family	1	0.156	30.00	1.42	31.42
045-461-040	01	Single-Family	1	0.161	30.00	1.42	31.42
045-461-050	01	Single-Family	1	0.178	30.00	1.42	31.42
045-461-060	01	Single-Family	1	0.168	30.00	1.42	31.42
045-461-070	01	Single-Family	1	0.193	30.00	1.42	31.42
045-461-080	01	Single-Family	1	0.181	30.00	1.42	31.42
045-462-010	01	Single-Family	1	0.201	30.00	1.42	31.42
045-462-020	01	Single-Family	1	0.169	30.00	1.42	31.42
045-462-030	01	Single-Family	1	0.275	30.00	1.42	31.42
045-462-040	01	Single-Family	1	0.226	30.00	1.42	31.42
045-462-050	01	Single-Family	1	0.174	30.00	1.42	31.42
045-462-060	01A	Single-Family	1	0.187	30.00	1.42	31.42
045-462-070	01	Single-Family	1	0.193	30.00	1.42	31.42
045-462-080	01	Single-Family	1	0.169	30.00	1.42	31.42
045-462-090	01	Single-Family	1	0.156	30.00	1.42	31.42
045-462-100	01	Single-Family	1	0.161	30.00	1.42	31.42
045-462-110	01	Single-Family	1	0.156	30.00	1.42	31.42
045-462-120	01	Single-Family	1	0.161	30.00	1.42	31.42
045-462-130	01	Single-Family	1	0.159	30.00	1.42	31.42
045-462-140	01	Single-Family	1	0.172	30.00	1.42	31.42
045-463-010	01	Single-Family	1	0.196	30.00	1.42	31.42
045-463-020	01	Single-Family	1	0.207	30.00	1.42	31.42
045-463-030	01	Single-Family	1	0.198	30.00	1.42	31.42
045-463-040	01	Single-Family	1	0.211	30.00	1.42	31.42
045-463-050	01	Single-Family	1	0.191	30.00	1.42	31.42
045-463-060	01	Single-Family	1	0.179	30.00	1.42	31.42
045-463-070	01	Single-Family	1	0.16	30.00	1.42	31.42
045-463-080	01	Single-Family	1	0.175	30.00	1.42	31.42
045-463-090	01	Single-Family	1	0.186	30.00	1.42	31.42
045-463-100	01	Single-Family	1	0.187	30.00	1.42	31.42
045-463-110	01	Single-Family	1	0.182	30.00	1.42	31.42
045-463-120	01	Single-Family	1	0.167	30.00	1.42	31.42
045-463-130	01	Single-Family	1	0.167	30.00	1.42	31.42
045-464-010	01	Single-Family	1	0.175	30.00	1.42	31.42
045-464-020	01	Single-Family	1	0.29	30.00	1.42	31.42
045-471-010	01	Single-Family	1	0.234	30.00	1.42	31.42
045-471-020	01	Single-Family	1	0.237	30.00	1.42	31.42

City of Belmont
NPDES Charges
Fiscal Year 2026/27

APN	County Use Code	Category	Dwelling Units	Acres	NPDES Charge	County Collection Fee	Total Charge
045-472-010	01	Single-Family	1	0.191	30.00	1.42	31.42
045-472-020	01	Single-Family	1	0.165	30.00	1.42	31.42
045-472-030	01	Single-Family	1	0.159	30.00	1.42	31.42
045-472-040	01	Single-Family	1	0.181	30.00	1.42	31.42
045-472-050	01	Single-Family	1	0.203	30.00	1.42	31.42
045-472-060	01	Single-Family	1	0.179	30.00	1.42	31.42
045-472-070	01	Single-Family	1	0.159	30.00	1.42	31.42
045-472-080	01	Single-Family	1	0.162	30.00	1.42	31.42
045-472-090	01	Single-Family	1	0.163	30.00	1.42	31.42
045-472-100	01	Single-Family	1	0.269	30.00	1.42	31.42
045-472-110	01	Single-Family	1	0.309	30.00	1.42	31.42
045-472-120	01	Single-Family	1	0.216	30.00	1.42	31.42
045-472-130	01	Single-Family	1	0.23	30.00	1.42	31.42
045-472-140	01	Single-Family	1	0.198	30.00	1.42	31.42
045-472-150	01	Single-Family	1	0.158	30.00	1.42	31.42
045-472-160	01	Single-Family	1	0.184	30.00	1.42	31.42
045-472-170	01	Single-Family	1	0.187	30.00	1.42	31.42
045-472-210	01	Single-Family	1	0.174	30.00	1.42	31.42
045-472-220	01	Single-Family	1	0.201	30.00	1.42	31.42
045-472-240	01	Single-Family	1	0.242	30.00	1.42	31.42
045-472-250	01	Single-Family	1	0.469	30.00	1.42	31.42
045-472-260	01	Single-Family	1	0.239	30.00	1.42	31.42
045-472-270	01	Single-Family	1	0.284	30.00	1.42	31.42
045-472-280	01	Single-Family	1	0.3	30.00	1.42	31.42
045-472-290	01	Single-Family	1	0.504	30.00	1.42	31.42
045-472-300	01	Single-Family	1	0.204	30.00	1.42	31.42
045-472-310	01	Single-Family	1	0.182	30.00	1.42	31.42
045-472-320	01	Single-Family	1	0.191	30.00	1.42	31.42
045-472-330	01	Single-Family	1	0.236	30.00	1.42	31.42
045-472-340	01	Single-Family	1	0.214	30.00	1.42	31.42
045-472-350	01	Single-Family	1	0.2	30.00	1.42	31.42
045-473-010	01	Single-Family	1	0.228	30.00	1.42	31.42
045-473-020	01	Single-Family	1	0.174	30.00	1.42	31.42
045-473-030	01	Single-Family	1	0.17	30.00	1.42	31.42
045-473-040	01	Single-Family	1	0.157	30.00	1.42	31.42
045-473-050	01	Single-Family	1	0.15	30.00	1.42	31.42
045-473-060	01	Single-Family	1	0.169	30.00	1.42	31.42
045-473-070	01	Single-Family	1	0.186	30.00	1.42	31.42
045-473-080	01	Single-Family	1	0.156	30.00	1.42	31.42
045-473-090	01	Single-Family	1	0.171	30.00	1.42	31.42
045-473-100	01	Single-Family	1	0.159	30.00	1.42	31.42
045-473-110	01	Single-Family	1	0.2	30.00	1.42	31.42
045-473-120	01	Single-Family	1	0.485	30.00	1.42	31.42
045-473-130	01	Single-Family	1	0.478	30.00	1.42	31.42
045-473-140	01	Single-Family	1	0.325	30.00	1.42	31.42
045-473-150	01	Single-Family	1	0.196	30.00	1.42	31.42
045-473-160	01	Single-Family	1	0.16	30.00	1.42	31.42
045-473-170	01	Single-Family	1	0.165	30.00	1.42	31.42
045-473-180	01	Single-Family	1	0.171	30.00	1.42	31.42
045-473-190	01	Single-Family	1	0.164	30.00	1.42	31.42
045-473-200	01	Single-Family	1	0.166	30.00	1.42	31.42
045-473-210	01	Single-Family	1	0.22	30.00	1.42	31.42

City of Belmont
NPDES Charges
Fiscal Year 2026/27

APN	County Use Code	Category	Dwelling Units	Acres	NPDES Charge	County Collection Fee	Total Charge
045-473-220	01	Single-Family	1	0.229	30.00	1.42	31.42
045-481-010	01	Single-Family	1	0.136	30.00	1.42	31.42
045-481-020	01	Single-Family	1	0.103	30.00	1.42	31.42
045-481-030	01	Single-Family	1	0.076	30.00	1.42	31.42
045-481-040	01	Single-Family	1	0.077	30.00	1.42	31.42
045-481-050	01	Single-Family	1	0.083	30.00	1.42	31.42
045-481-060	01	Single-Family	1	0.091	30.00	1.42	31.42
045-481-070	01	Single-Family	1	0.13	30.00	1.42	31.42
045-481-080	01	Single-Family	1	0.145	30.00	1.42	31.42
045-481-090	01	Single-Family	1	0.135	30.00	1.42	31.42
045-481-100	01	Single-Family	1	0.111	30.00	1.42	31.42
045-481-110	01	Single-Family	1	0.102	30.00	1.42	31.42
045-481-120	01	Single-Family	1	0.149	30.00	1.42	31.42
045-481-130	01	Single-Family	1	0.161	30.00	1.42	31.42
045-481-140	01	Single-Family	1	0.084	30.00	1.42	31.42
045-481-150	01	Single-Family	1	0.082	30.00	1.42	31.42
045-481-160	01	Single-Family	1	0.089	30.00	1.42	31.42
045-481-170	01	Single-Family	1	0.095	30.00	1.42	31.42
045-481-180	01	Single-Family	1	0.087	30.00	1.42	31.42
045-481-190	01	Single-Family	1	0.096	30.00	1.42	31.42
045-481-200	01	Single-Family	1	0.115	30.00	1.42	31.42
045-481-210	01	Single-Family	1	0.115	30.00	1.42	31.42
045-481-220	01	Single-Family	1	0.088	30.00	1.42	31.42
045-481-230	01	Single-Family	1	0.096	30.00	1.42	31.42
045-481-240	01	Single-Family	1	0.116	30.00	1.42	31.42
045-481-250	01	Single-Family	1	0.12	30.00	1.42	31.42
045-481-260	01	Single-Family	1	0.077	30.00	1.42	31.42
045-481-270	01	Single-Family	1	0.074	30.00	1.42	31.42
045-481-280	01	Single-Family	1	0.112	30.00	1.42	31.42
045-481-290	01	Single-Family	1	0.112	30.00	1.42	31.42
045-481-300	01	Single-Family	1	0.083	30.00	1.42	31.42
045-481-310	01	Single-Family	1	0.084	30.00	1.42	31.42
045-481-320	01	Single-Family	1	0.129	30.00	1.42	31.42
045-481-330	01	Single-Family	1	0.132	30.00	1.42	31.42
045-481-340	01	Single-Family	1	0.09	30.00	1.42	31.42
045-481-350	01	Single-Family	1	0.092	30.00	1.42	31.42
045-481-360	01	Single-Family	1	0.113	30.00	1.42	31.42
045-481-370	01	Single-Family	1	0.107	30.00	1.42	31.42
045-481-380	01	Single-Family	1	0.077	30.00	1.42	31.42
045-481-390	01	Single-Family	1	0.106	30.00	1.42	31.42
045-481-400	01	Single-Family	1	0.104	30.00	1.42	31.42
045-481-410	01	Single-Family	1	0.08	30.00	1.42	31.42
045-481-420	01	Single-Family	1	0.114	30.00	1.42	31.42
045-481-430	88	Undeveloped	0	2.464	73.92	1.42	75.34
045-481-440	88	Undeveloped	0	2.003	60.08	1.42	61.50
045-482-010	01	Single-Family	1	0.11	30.00	1.42	31.42
045-482-020	01	Single-Family	1	0.093	30.00	1.42	31.42
045-482-030	01	Single-Family	1	0.091	30.00	1.42	31.42
045-482-040	01	Single-Family	1	0.121	30.00	1.42	31.42
045-482-050	01	Single-Family	1	0.097	30.00	1.42	31.42
045-482-060	01	Single-Family	1	0.076	30.00	1.42	31.42
045-482-070	01	Single-Family	1	0.115	30.00	1.42	31.42

City of Belmont
NPDES Charges
Fiscal Year 2026/27

APN	County Use Code	Category	Dwelling Units	Acres	NPDES Charge	County Collection Fee	Total Charge
045-482-080	01	Single-Family	1	0.129	30.00	1.42	31.42
045-482-090	01	Single-Family	1	0.096	30.00	1.42	31.42
045-482-100	01	Single-Family	1	0.088	30.00	1.42	31.42
045-482-110	01	Single-Family	1	0.115	30.00	1.42	31.42
045-482-120	01	Single-Family	1	0.107	30.00	1.42	31.42
045-482-130	01	Single-Family	1	0.092	30.00	1.42	31.42
045-482-140	01	Single-Family	1	0.089	30.00	1.42	31.42
045-482-150	01	Single-Family	1	0.109	30.00	1.42	31.42
045-482-160	01	Single-Family	1	0.116	30.00	1.42	31.42
045-482-170	01	Single-Family	1	0.084	30.00	1.42	31.42
045-482-180	01	Single-Family	1	0.088	30.00	1.42	31.42
045-482-190	01	Single-Family	1	0.091	30.00	1.42	31.42
045-482-200	01	Single-Family	1	0.107	30.00	1.42	31.42
045-482-210	01	Single-Family	1	0.096	30.00	1.42	31.42
045-482-220	01	Single-Family	1	0.073	30.00	1.42	31.42
045-482-230	01	Single-Family	1	0.077	30.00	1.42	31.42
045-482-240	01	Single-Family	1	0.085	30.00	1.42	31.42
045-482-250	88	Undeveloped	0	4.687	140.60	1.42	142.02
045-482-260	88	Undeveloped	0	5.389	161.66	1.42	163.08
045-491-010	01	Single-Family	1	0.117	30.00	1.42	31.42
045-491-020	01	Single-Family	1	0.089	30.00	1.42	31.42
045-491-030	01	Single-Family	1	0.09	30.00	1.42	31.42
045-491-040	01	Single-Family	1	0.115	30.00	1.42	31.42
045-491-050	01	Single-Family	1	0.1	30.00	1.42	31.42
045-491-060	01	Single-Family	1	0.075	30.00	1.42	31.42
045-491-070	01	Single-Family	1	0.076	30.00	1.42	31.42
045-491-080	01	Single-Family	1	0.12	30.00	1.42	31.42
045-491-090	01	Single-Family	1	0.108	30.00	1.42	31.42
045-491-100	01	Single-Family	1	0.081	30.00	1.42	31.42
045-491-110	01	Single-Family	1	0.081	30.00	1.42	31.42
045-491-120	01	Single-Family	1	0.116	30.00	1.42	31.42
045-491-130	01	Single-Family	1	0.101	30.00	1.42	31.42
045-491-140	01	Single-Family	1	0.072	30.00	1.42	31.42
045-491-150	01	Single-Family	1	0.097	30.00	1.42	31.42
045-491-160	01	Single-Family	1	0.079	30.00	1.42	31.42
045-491-170	88	Undeveloped	0	0.143	4.28	1.42	5.70
045-491-180	88	Undeveloped	0	0.447	13.40	1.42	14.82
045-491-190	01	Single-Family	1	0.073	30.00	1.42	31.42
045-491-200	01	Single-Family	1	0.093	30.00	1.42	31.42
045-491-210	01	Single-Family	1	0.087	30.00	1.42	31.42
045-491-220	01	Single-Family	1	0.128	30.00	1.42	31.42
045-491-230	01	Single-Family	1	0.134	30.00	1.42	31.42
045-491-240	01	Single-Family	1	0.112	30.00	1.42	31.42
045-491-250	01	Single-Family	1	0.078	30.00	1.42	31.42
045-491-260	01	Single-Family	1	0.084	30.00	1.42	31.42
045-491-270	01	Single-Family	1	0.099	30.00	1.42	31.42
045-491-280	01	Single-Family	1	0.097	30.00	1.42	31.42
045-491-290	01	Single-Family	1	0.079	30.00	1.42	31.42
045-491-300	01	Single-Family	1	0.071	30.00	1.42	31.42
045-492-010	01	Single-Family	1	0.086	30.00	1.42	31.42
045-492-020	01	Single-Family	1	0.073	30.00	1.42	31.42
045-492-030	01	Single-Family	1	0.084	30.00	1.42	31.42

City of Belmont
NPDES Charges
Fiscal Year 2026/27

APN	County Use Code	Category	Dwelling Units	Acres	NPDES Charge	County Collection Fee	Total Charge
045-492-040	01	Single-Family	1	0.106	30.00	1.42	31.42
045-492-050	01	Single-Family	1	0.092	30.00	1.42	31.42
045-492-060	01	Single-Family	1	0.079	30.00	1.42	31.42
045-492-070	01	Single-Family	1	0.082	30.00	1.42	31.42
045-492-080	01	Single-Family	1	0.11	30.00	1.42	31.42
045-492-090	01	Single-Family	1	0.114	30.00	1.42	31.42
045-492-100	01	Single-Family	1	0.083	30.00	1.42	31.42
045-492-110	01	Single-Family	1	0.095	30.00	1.42	31.42
045-492-120	01	Single-Family	1	0.136	30.00	1.42	31.42
045-492-130	01	Single-Family	1	0.084	30.00	1.42	31.42
045-492-140	01	Single-Family	1	0.073	30.00	1.42	31.42
045-492-150	01	Single-Family	1	0.077	30.00	1.42	31.42
045-492-160	01	Single-Family	1	0.083	30.00	1.42	31.42
045-492-170	01	Single-Family	1	0.068	30.00	1.42	31.42
045-492-180	01	Single-Family	1	0.068	30.00	1.42	31.42
045-492-190	01	Single-Family	1	0.076	30.00	1.42	31.42
045-492-200	01	Single-Family	1	0.111	30.00	1.42	31.42
045-492-210	01	Single-Family	1	0.118	30.00	1.42	31.42
045-492-220	01	Single-Family	1	0.081	30.00	1.42	31.42
045-492-230	01A	Single-Family	1	0.083	30.00	1.42	31.42
045-492-240	01	Single-Family	1	0.114	30.00	1.42	31.42
045-492-250	01	Single-Family	1	0.104	30.00	1.42	31.42
045-492-260	01	Single-Family	1	0.079	30.00	1.42	31.42
045-492-270	01	Single-Family	1	0.079	30.00	1.42	31.42
045-492-280	01	Single-Family	1	0.107	30.00	1.42	31.42
045-492-290	01	Single-Family	1	0.107	30.00	1.42	31.42
045-492-300	01	Single-Family	1	0.089	30.00	1.42	31.42
045-492-310	01	Single-Family	1	0.082	30.00	1.42	31.42
045-492-320	01	Single-Family	1	0.107	30.00	1.42	31.42
045-492-330	88	Undeveloped	0	3.753	112.58	1.42	114.00
045-492-340	88	Undeveloped	0	13.477	404.30	1.42	405.72
045-501-010	01	Single-Family	1	0.092	30.00	1.42	31.42
045-501-020	01	Single-Family	1	0.09	30.00	1.42	31.42
045-501-030	01	Single-Family	1	0.067	30.00	1.42	31.42
045-501-040	01	Single-Family	1	0.072	30.00	1.42	31.42
045-501-050	01	Single-Family	1	0.123	30.00	1.42	31.42
045-501-060	88	Undeveloped	0	0.026	0.78	1.42	2.20
045-502-010	01	Single-Family	1	0.14	30.00	1.42	31.42
045-502-020	01	Single-Family	1	0.072	30.00	1.42	31.42
045-502-030	01	Single-Family	1	0.072	30.00	1.42	31.42
045-502-040	01	Single-Family	1	0.099	30.00	1.42	31.42
045-502-050	01	Single-Family	1	0.126	30.00	1.42	31.42
045-502-060	01	Single-Family	1	0.096	30.00	1.42	31.42
045-502-070	01	Single-Family	1	0.09	30.00	1.42	31.42
045-502-080	01	Single-Family	1	0.079	30.00	1.42	31.42
045-502-090	01	Single-Family	1	0.077	30.00	1.42	31.42
045-502-100	01	Single-Family	1	0.16	30.00	1.42	31.42
045-502-110	01	Single-Family	1	0.09	30.00	1.42	31.42
045-502-120	01	Single-Family	1	0.092	30.00	1.42	31.42
045-502-130	01	Single-Family	1	0.096	30.00	1.42	31.42
045-502-140	01	Single-Family	1	0.15	30.00	1.42	31.42
045-502-150	01	Single-Family	1	0.137	30.00	1.42	31.42

City of Belmont
NPDES Charges
Fiscal Year 2026/27

APN	County Use Code	Category	Dwelling Units	Acres	NPDES Charge	County Collection Fee	Total Charge
045-502-160	01	Single-Family	1	0.088	30.00	1.42	31.42
045-502-170	01	Single-Family	1	0.082	30.00	1.42	31.42
045-502-180	01	Single-Family	1	0.093	30.00	1.42	31.42
045-502-190	88	Undeveloped	0	4.223	126.68	1.42	128.10
045-503-010	01	Single-Family	1	0.11	30.00	1.42	31.42
045-503-020	01	Single-Family	1	0.089	30.00	1.42	31.42
045-503-030	01	Single-Family	1	0.08	30.00	1.42	31.42
045-503-040	01	Single-Family	1	0.089	30.00	1.42	31.42
045-503-050	01	Single-Family	1	0.109	30.00	1.42	31.42
045-503-060	01	Single-Family	1	0.089	30.00	1.42	31.42
045-503-070	01	Single-Family	1	0.071	30.00	1.42	31.42
045-503-080	01	Single-Family	1	0.075	30.00	1.42	31.42
045-503-090	01	Single-Family	1	0.094	30.00	1.42	31.42
045-503-100	88	Undeveloped	0	0.104	3.12	1.42	4.54
045-503-110	88	Undeveloped	0	5.255	157.64	1.42	159.06
045-511-010	01	Single-Family	1	0.217	30.00	1.42	31.42
045-511-020	01	Single-Family	1	0.162	30.00	1.42	31.42
045-511-030	01	Single-Family	1	0.163	30.00	1.42	31.42
045-511-040	01	Single-Family	1	0.163	30.00	1.42	31.42
045-511-050	01	Single-Family	1	0.163	30.00	1.42	31.42
045-511-060	01	Single-Family	1	0.163	30.00	1.42	31.42
045-511-070	01	Single-Family	1	0.163	30.00	1.42	31.42
045-511-080	01	Single-Family	1	0.163	30.00	1.42	31.42
045-511-090	01	Single-Family	1	0.163	30.00	1.42	31.42
045-511-100	01	Single-Family	1	0.163	30.00	1.42	31.42
045-511-110	01	Single-Family	1	0.163	30.00	1.42	31.42
045-511-120	01	Single-Family	1	0.157	30.00	1.42	31.42
045-511-130	88	Undeveloped	0	0.041	1.22	1.42	2.64
045-512-010	01	Single-Family	1	0.18	30.00	1.42	31.42
045-512-020	01	Single-Family	1	0.262	30.00	1.42	31.42
045-512-030	01	Single-Family	1	0.592	30.00	1.42	31.42
045-512-040	01	Single-Family	1	0.371	30.00	1.42	31.42
045-512-050	01	Single-Family	1	0.168	30.00	1.42	31.42
045-512-060	01	Single-Family	1	0.368	30.00	1.42	31.42
045-512-070	01	Single-Family	1	0.274	30.00	1.42	31.42
045-512-080	01	Single-Family	1	0.174	30.00	1.42	31.42
045-512-090	01	Single-Family	1	0.19	30.00	1.42	31.42
045-512-100	01	Single-Family	1	0.197	30.00	1.42	31.42
045-512-110	01	Single-Family	1	0.193	30.00	1.42	31.42
045-512-120	01	Single-Family	1	0.201	30.00	1.42	31.42
045-512-130	88	Undeveloped	0	8.713	261.38	1.42	262.80
045-512-140	88	Undeveloped	0	0.001	0.02	1.42	1.44
045-521-010	01	Single-Family	1	0.035	30.00	1.42	31.42
045-521-020	01	Single-Family	1	0.056	30.00	1.42	31.42
045-521-030	01	Single-Family	1	0.056	30.00	1.42	31.42
045-521-040	01	Single-Family	1	0.035	30.00	1.42	31.42
045-521-050	01	Single-Family	1	0.043	30.00	1.42	31.42
045-521-060	01	Single-Family	1	0.043	30.00	1.42	31.42
045-521-070	01	Single-Family	1	0.035	30.00	1.42	31.42
045-521-080	01	Single-Family	1	0.038	30.00	1.42	31.42
045-521-090	01	Single-Family	1	0.038	30.00	1.42	31.42
045-521-100	01	Single-Family	1	0.034	30.00	1.42	31.42

City of Belmont
NPDES Charges
Fiscal Year 2026/27

APN	County Use Code	Category	Dwelling Units	Acres	NPDES Charge	County Collection Fee	Total Charge
045-531-010	01	Single-Family	1	0.228	30.00	1.42	31.42
045-531-020	01	Single-Family	1	0.22	30.00	1.42	31.42
045-531-030	01	Single-Family	1	0.314	30.00	1.42	31.42
045-531-040	01	Single-Family	1	0.172	30.00	1.42	31.42
045-531-050	01	Single-Family	1	0.179	30.00	1.42	31.42
045-531-060	01	Single-Family	1	0.143	30.00	1.42	31.42
045-531-070	01	Single-Family	1	0.116	30.00	1.42	31.42
045-531-080	01	Single-Family	1	0.114	30.00	1.42	31.42
045-531-090	01	Single-Family	1	0.184	30.00	1.42	31.42
045-531-100	01	Single-Family	1	0.112	30.00	1.42	31.42
045-531-110	01	Single-Family	1	0.116	30.00	1.42	31.42
045-531-120	01	Single-Family	1	0.177	30.00	1.42	31.42
045-531-130	01	Single-Family	1	0.195	30.00	1.42	31.42
045-532-010	01	Single-Family	1	0.36	30.00	1.42	31.42
045-532-020	01	Single-Family	1	0.337	30.00	1.42	31.42
045-532-030	01	Single-Family	1	0.358	30.00	1.42	31.42
045-532-040	01	Single-Family	1	0.329	30.00	1.42	31.42
045-532-050	01	Single-Family	1	0.341	30.00	1.42	31.42
045-532-060	01	Single-Family	1	0.481	30.00	1.42	31.42
045-532-070	01	Single-Family	1	0.551	30.00	1.42	31.42
045-532-080	01	Single-Family	1	0.395	30.00	1.42	31.42
045-532-090	01	Single-Family	1	0.45	30.00	1.42	31.42
045-532-100	01	Single-Family	1	0.428	30.00	1.42	31.42
045-532-110	01	Single-Family	1	0.442	30.00	1.42	31.42
045-532-120	01	Single-Family	1	0.372	30.00	1.42	31.42
045-532-130	01	Single-Family	1	0.632	30.00	1.42	31.42
045-532-140	01	Single-Family	1	0.416	30.00	1.42	31.42
045-532-150	01	Single-Family	1	0.4	30.00	1.42	31.42
045-532-160	01	Single-Family	1	0.373	30.00	1.42	31.42
045-532-170	01	Single-Family	1	0.571	30.00	1.42	31.42
045-540-010	00	Undeveloped	0	4.8	144.00	1.42	145.42
045-540-020	00	Undeveloped	0	81.645	2,449.34	1.42	2,450.76
046-030-260	38	Commercial	0	0.642	385.20	1.42	386.62
046-031-090	05	Duplex and Multi-Family	250	1.94	5,000.00	1.42	5,001.42
046-032-040	00	Undeveloped	0	0.062	1.86	1.42	3.28
046-032-090	00	Undeveloped	0	0.069	2.06	1.42	3.48
049-011-020	01	Single-Family	1	1.099	32.96	1.42	34.38
049-011-150	88	Undeveloped	0	35.716	1,071.48	1.42	1,072.90
049-011-170	01	Single-Family	1	4.393	131.78	1.42	133.20
049-011-180	01	Single-Family	1	2.372	71.16	1.42	72.58
049-033-060	00	Undeveloped	0	0.05	1.50	1.42	2.92
049-050-360	01	Single-Family	1	0.624	30.00	1.42	31.42
049-050-370	01	Single-Family	1	0.592	30.00	1.42	31.42
049-050-380	01	Single-Family	1	0.73	30.00	1.42	31.42
103-390-010	97	Condominium	1	0.028	30.00	1.42	31.42
103-390-020	97	Condominium	1	0.028	30.00	1.42	31.42
103-390-030	97	Condominium	1	0.025	30.00	1.42	31.42
103-390-040	97	Condominium	1	0.025	30.00	1.42	31.42
103-390-050	97	Condominium	1	0.024	30.00	1.42	31.42
103-390-060	97	Condominium	1	0.024	30.00	1.42	31.42
103-400-010	97	Condominium	1	0.028	30.00	1.42	31.42
103-400-020	97	Condominium	1	0.028	30.00	1.42	31.42

City of Belmont
NPDES Charges
Fiscal Year 2026/27

APN	County Use Code	Category	Dwelling Units	Acres	NPDES Charge	County Collection Fee	Total Charge
103-400-030	97	Condominium	1	0.025	30.00	1.42	31.42
103-400-040	97	Condominium	1	0.025	30.00	1.42	31.42
103-400-050	97	Condominium	1	0.024	30.00	1.42	31.42
103-400-060	97	Condominium	1	0.024	30.00	1.42	31.42
103-400-070	97	Condominium	1	0.028	30.00	1.42	31.42
103-400-080	97	Condominium	1	0.028	30.00	1.42	31.42
103-400-090	97	Condominium	1	0.025	30.00	1.42	31.42
103-400-100	97	Condominium	1	0.025	30.00	1.42	31.42
103-400-110	97	Condominium	1	0.024	30.00	1.42	31.42
103-400-120	97	Condominium	1	0.024	30.00	1.42	31.42
103-410-010	97	Condominium	1	0.028	30.00	1.42	31.42
103-410-020	97	Condominium	1	0.028	30.00	1.42	31.42
103-410-030	97	Condominium	1	0.025	30.00	1.42	31.42
103-410-040	97	Condominium	1	0.025	30.00	1.42	31.42
103-410-050	97	Condominium	1	0.024	30.00	1.42	31.42
103-410-060	97	Condominium	1	0.024	30.00	1.42	31.42
103-410-070	97	Condominium	1	0.028	30.00	1.42	31.42
103-410-080	97	Condominium	1	0.028	30.00	1.42	31.42
103-410-090	97	Condominium	1	0.025	30.00	1.42	31.42
103-410-100	97	Condominium	1	0.025	30.00	1.42	31.42
103-410-110	97	Condominium	1	0.024	30.00	1.42	31.42
103-410-120	97	Condominium	1	0.024	30.00	1.42	31.42
103-420-010	97	Condominium	1	0.028	30.00	1.42	31.42
103-420-020	97	Condominium	1	0.028	30.00	1.42	31.42
103-420-030	97	Condominium	1	0.025	30.00	1.42	31.42
103-420-040	97	Condominium	1	0.025	30.00	1.42	31.42
103-420-050	97	Condominium	1	0.024	30.00	1.42	31.42
103-420-060	97	Condominium	1	0.024	30.00	1.42	31.42
103-420-070	97	Condominium	1	0.028	30.00	1.42	31.42
103-420-080	97	Condominium	1	0.028	30.00	1.42	31.42
103-420-090	97	Condominium	1	0.025	30.00	1.42	31.42
103-420-100	97	Condominium	1	0.025	30.00	1.42	31.42
103-420-110	97	Condominium	1	0.024	30.00	1.42	31.42
103-420-120	97	Condominium	1	0.024	30.00	1.42	31.42
103-430-010	97	Condominium	1	0.028	30.00	1.42	31.42
103-430-020	97	Condominium	1	0.028	30.00	1.42	31.42
103-430-030	97	Condominium	1	0.025	30.00	1.42	31.42
103-430-040	97	Condominium	1	0.025	30.00	1.42	31.42
103-430-050	97	Condominium	1	0.024	30.00	1.42	31.42
103-430-060	97	Condominium	1	0.024	30.00	1.42	31.42
105-890-010	97	Condominium	1	0.025	30.00	1.42	31.42
105-890-020	97	Condominium	1	0.026	30.00	1.42	31.42
105-890-030	97	Condominium	1	0.02	30.00	1.42	31.42
105-890-040	97	Condominium	1	0.021	30.00	1.42	31.42
105-890-050	97	Condominium	1	0.025	30.00	1.42	31.42
105-890-060	97	Condominium	1	0.026	30.00	1.42	31.42
105-890-070	97	Condominium	1	0.02	30.00	1.42	31.42
105-990-010	97	Condominium	1	0.02	30.00	1.42	31.42
105-990-020	97	Condominium	1	0.028	30.00	1.42	31.42
105-990-030	97	Condominium	1	0.019	30.00	1.42	31.42
105-990-040	97	Condominium	1	0.02	30.00	1.42	31.42
105-990-050	97	Condominium	1	0.027	30.00	1.42	31.42

City of Belmont
NPDES Charges
Fiscal Year 2026/27

APN	County Use Code	Category	Dwelling Units	Acres	NPDES Charge	County Collection Fee	Total Charge
105-990-060	97	Condominium	1	0.019	30.00	1.42	31.42
105-990-070	97	Condominium	1	0.02	30.00	1.42	31.42
105-990-080	97	Condominium	1	0.021	30.00	1.42	31.42
105-990-090	97	Condominium	1	0.028	30.00	1.42	31.42
105-990-100	97	Condominium	1	0.027	30.00	1.42	31.42
105-990-110	97	Condominium	1	0.028	30.00	1.42	31.42
105-990-120	97	Condominium	1	0.028	30.00	1.42	31.42
105-990-130	97	Condominium	1	0.02	30.00	1.42	31.42
105-990-140	97	Condominium	1	0.028	30.00	1.42	31.42
105-990-150	97	Condominium	1	0.019	30.00	1.42	31.42
105-990-160	97	Condominium	1	0.02	30.00	1.42	31.42
105-990-170	97	Condominium	1	0.027	30.00	1.42	31.42
105-990-180	97	Condominium	1	0.019	30.00	1.42	31.42
105-990-190	97	Condominium	1	0.02	30.00	1.42	31.42
105-990-200	97	Condominium	1	0.021	30.00	1.42	31.42
105-990-210	97	Condominium	1	0.028	30.00	1.42	31.42
105-990-220	97	Condominium	1	0.027	30.00	1.42	31.42
105-990-230	97	Condominium	1	0.028	30.00	1.42	31.42
105-990-240	97	Condominium	1	0.028	30.00	1.42	31.42
105-990-250	97	Condominium	1	0.02	30.00	1.42	31.42
105-990-260	97	Condominium	1	0.028	30.00	1.42	31.42
105-990-270	97	Condominium	1	0.019	30.00	1.42	31.42
105-990-280	97	Condominium	1	0.02	30.00	1.42	31.42
105-990-290	97	Condominium	1	0.027	30.00	1.42	31.42
105-990-300	97	Condominium	1	0.019	30.00	1.42	31.42
105-990-310	97	Condominium	1	0.02	30.00	1.42	31.42
105-990-320	97	Condominium	1	0.021	30.00	1.42	31.42
105-990-330	97	Condominium	1	0.028	30.00	1.42	31.42
105-990-340	97	Condominium	1	0.027	30.00	1.42	31.42
105-990-350	97	Condominium	1	0.028	30.00	1.42	31.42
105-990-360	97	Condominium	1	0.028	30.00	1.42	31.42
106-170-010	97	Condominium	1	0.022	30.00	1.42	31.42
106-170-020	97	Condominium	1	0.021	30.00	1.42	31.42
106-170-030	97	Condominium	1	0.021	30.00	1.42	31.42
106-170-040	97	Condominium	1	0.021	30.00	1.42	31.42
106-170-050	97	Condominium	1	0.038	30.00	1.42	31.42
106-170-060	97	Condominium	1	0.038	30.00	1.42	31.42
106-170-070	97	Condominium	1	0.021	30.00	1.42	31.42
106-170-080	97	Condominium	1	0.022	30.00	1.42	31.42
106-170-090	97	Condominium	1	0.038	30.00	1.42	31.42
106-170-100	97	Condominium	1	0.025	30.00	1.42	31.42
106-170-110	97	Condominium	1	0.031	30.00	1.42	31.42
106-180-010	97	Condominium	1	0.021	30.00	1.42	31.42
106-180-020	97	Condominium	1	0.021	30.00	1.42	31.42
106-180-030	97	Condominium	1	0.021	30.00	1.42	31.42
106-180-040	97	Condominium	1	0.021	30.00	1.42	31.42
106-180-050	97	Condominium	1	0.038	30.00	1.42	31.42
106-180-060	97	Condominium	1	0.038	30.00	1.42	31.42
106-180-070	97	Condominium	1	0.021	30.00	1.42	31.42
106-180-080	97	Condominium	1	0.022	30.00	1.42	31.42
106-180-090	97	Condominium	1	0.038	30.00	1.42	31.42
106-180-100	97	Condominium	1	0.025	30.00	1.42	31.42

City of Belmont
NPDES Charges
Fiscal Year 2026/27

APN	County Use Code	Category	Dwelling Units	Acres	NPDES Charge	County Collection Fee	Total Charge
106-180-110	97	Condominium	1	0.028	30.00	1.42	31.42
106-180-120	97	Condominium	1	0.021	30.00	1.42	31.42
106-180-130	97	Condominium	1	0.028	30.00	1.42	31.42
106-180-140	97	Condominium	1	0.022	30.00	1.42	31.42
106-180-150	97	Condominium	1	0.032	30.00	1.42	31.42
106-180-160	97	Condominium	1	0.02	30.00	1.42	31.42
106-180-170	97	Condominium	1	0.03	30.00	1.42	31.42
106-180-180	97	Condominium	1	0.021	30.00	1.42	31.42
106-180-190	97	Condominium	1	0.038	30.00	1.42	31.42
106-190-010	97	Condominium	1	0.021	30.00	1.42	31.42
106-190-020	97	Condominium	1	0.021	30.00	1.42	31.42
106-190-030	97	Condominium	1	0.021	30.00	1.42	31.42
106-190-040	97	Condominium	1	0.021	30.00	1.42	31.42
106-190-050	97	Condominium	1	0.038	30.00	1.42	31.42
106-190-060	97	Condominium	1	0.038	30.00	1.42	31.42
106-190-070	97	Condominium	1	0.021	30.00	1.42	31.42
106-190-080	97	Condominium	1	0.022	30.00	1.42	31.42
106-190-090	97	Condominium	1	0.038	30.00	1.42	31.42
106-190-100	97	Condominium	1	0.025	30.00	1.42	31.42
106-190-110	97	Condominium	1	0.027	30.00	1.42	31.42
106-190-120	97	Condominium	1	0.022	30.00	1.42	31.42
106-190-130	97	Condominium	1	0.032	30.00	1.42	31.42
106-190-140	97	Condominium	1	0.02	30.00	1.42	31.42
106-190-150	97	Condominium	1	0.03	30.00	1.42	31.42
106-190-160	97	Condominium	1	0.021	30.00	1.42	31.42
106-190-170	97	Condominium	1	0.038	30.00	1.42	31.42
106-200-010	97	Condominium	1	0.021	30.00	1.42	31.42
106-200-020	97	Condominium	1	0.021	30.00	1.42	31.42
106-200-030	97	Condominium	1	0.021	30.00	1.42	31.42
106-200-040	97	Condominium	1	0.021	30.00	1.42	31.42
106-200-050	97	Condominium	1	0.038	30.00	1.42	31.42
106-200-060	97	Condominium	1	0.038	30.00	1.42	31.42
106-200-070	97	Condominium	1	0.021	30.00	1.42	31.42
106-200-080	97	Condominium	1	0.022	30.00	1.42	31.42
106-200-090	97	Condominium	1	0.038	30.00	1.42	31.42
106-200-100	97	Condominium	1	0.025	30.00	1.42	31.42
106-200-110	97	Condominium	1	0.028	30.00	1.42	31.42
106-200-120	97	Condominium	1	0.021	30.00	1.42	31.42
106-200-130	97	Condominium	1	0.028	30.00	1.42	31.42
106-200-140	97	Condominium	1	0.022	30.00	1.42	31.42
106-200-150	97	Condominium	1	0.032	30.00	1.42	31.42
106-200-160	97	Condominium	1	0.02	30.00	1.42	31.42
106-200-170	97	Condominium	1	0.03	30.00	1.42	31.42
106-200-180	97	Condominium	1	0.021	30.00	1.42	31.42
106-200-190	97	Condominium	1	0.038	30.00	1.42	31.42
106-210-010	97	Condominium	1	0.021	30.00	1.42	31.42
106-210-020	97	Condominium	1	0.021	30.00	1.42	31.42
106-210-030	97	Condominium	1	0.021	30.00	1.42	31.42
106-210-040	97	Condominium	1	0.021	30.00	1.42	31.42
106-210-050	97	Condominium	1	0.038	30.00	1.42	31.42
106-210-060	97	Condominium	1	0.038	30.00	1.42	31.42
106-210-070	97	Condominium	1	0.021	30.00	1.42	31.42

City of Belmont
NPDES Charges
Fiscal Year 2026/27

APN	County Use Code	Category	Dwelling Units	Acres	NPDES Charge	County Collection Fee	Total Charge
106-210-080	97	Condominium	1	0.022	30.00	1.42	31.42
106-210-090	97	Condominium	1	0.038	30.00	1.42	31.42
106-210-100	97	Condominium	1	0.025	30.00	1.42	31.42
106-210-110	97	Condominium	1	0.027	30.00	1.42	31.42
106-210-120	97	Condominium	1	0.022	30.00	1.42	31.42
106-210-130	97	Condominium	1	0.032	30.00	1.42	31.42
106-210-140	97	Condominium	1	0.02	30.00	1.42	31.42
106-210-150	97	Condominium	1	0.03	30.00	1.42	31.42
106-210-160	97	Condominium	1	0.021	30.00	1.42	31.42
106-210-170	97	Condominium	1	0.038	30.00	1.42	31.42
106-220-010	97	Condominium	1	0.021	30.00	1.42	31.42
106-220-020	97	Condominium	1	0.021	30.00	1.42	31.42
106-220-030	97	Condominium	1	0.021	30.00	1.42	31.42
106-220-040	97	Condominium	1	0.021	30.00	1.42	31.42
106-220-050	97	Condominium	1	0.038	30.00	1.42	31.42
106-220-060	97	Condominium	1	0.038	30.00	1.42	31.42
106-220-070	97	Condominium	1	0.021	30.00	1.42	31.42
106-220-080	97	Condominium	1	0.022	30.00	1.42	31.42
106-220-090	97	Condominium	1	0.038	30.00	1.42	31.42
106-220-100	97	Condominium	1	0.025	30.00	1.42	31.42
106-220-110	97	Condominium	1	0.028	30.00	1.42	31.42
106-220-120	97	Condominium	1	0.021	30.00	1.42	31.42
106-220-130	97	Condominium	1	0.028	30.00	1.42	31.42
106-220-140	97	Condominium	1	0.022	30.00	1.42	31.42
106-220-150	97	Condominium	1	0.032	30.00	1.42	31.42
106-220-160	97	Condominium	1	0.02	30.00	1.42	31.42
106-220-170	97	Condominium	1	0.03	30.00	1.42	31.42
106-220-180	97	Condominium	1	0.021	30.00	1.42	31.42
106-220-190	97	Condominium	1	0.038	30.00	1.42	31.42
106-230-010	97	Condominium	1	0.027	30.00	1.42	31.42
106-230-020	97	Condominium	1	0.022	30.00	1.42	31.42
106-230-030	97	Condominium	1	0.032	30.00	1.42	31.42
106-230-040	97	Condominium	1	0.02	30.00	1.42	31.42
106-230-050	97	Condominium	1	0.03	30.00	1.42	31.42
106-230-060	97	Condominium	1	0.021	30.00	1.42	31.42
106-230-070	97	Condominium	1	0.038	30.00	1.42	31.42
106-240-010	97	Condominium	1	0.022	30.00	1.42	31.42
106-240-020	97	Condominium	1	0.038	30.00	1.42	31.42
106-240-030	97	Condominium	1	0.037	30.00	1.42	31.42
106-240-040	97	Condominium	1	0.02	30.00	1.42	31.42
106-240-050	97	Condominium	1	0.028	30.00	1.42	31.42
106-240-060	97	Condominium	1	0.025	30.00	1.42	31.42
106-240-070	97	Condominium	1	0.031	30.00	1.42	31.42
106-240-080	97	Condominium	1	0.022	30.00	1.42	31.42
106-240-090	97	Condominium	1	0.036	30.00	1.42	31.42
106-240-100	97	Condominium	1	0.023	30.00	1.42	31.42
106-250-010	97	Condominium	1	0.027	30.00	1.42	31.42
106-250-020	97	Condominium	1	0.021	30.00	1.42	31.42
106-250-030	97	Condominium	1	0.022	30.00	1.42	31.42
106-250-040	97	Condominium	1	0.021	30.00	1.42	31.42
106-250-050	97	Condominium	1	0.037	30.00	1.42	31.42
106-250-060	97	Condominium	1	0.021	30.00	1.42	31.42

City of Belmont
NPDES Charges
Fiscal Year 2026/27

APN	County Use Code	Category	Dwelling Units	Acres	NPDES Charge	County Collection Fee	Total Charge
106-250-070	97	Condominium	1	0.03	30.00	1.42	31.42
106-250-080	97	Condominium	1	0.037	30.00	1.42	31.42
106-250-090	97	Condominium	1	0.028	30.00	1.42	31.42
106-250-100	97	Condominium	1	0.031	30.00	1.42	31.42
106-250-110	97	Condominium	1	0.03	30.00	1.42	31.42
106-250-120	97	Condominium	1	0.022	30.00	1.42	31.42
106-250-130	97	Condominium	1	0.038	30.00	1.42	31.42
106-250-140	97	Condominium	1	0.037	30.00	1.42	31.42
106-250-150	97	Condominium	1	0.02	30.00	1.42	31.42
106-250-160	97	Condominium	1	0.028	30.00	1.42	31.42
106-250-170	97	Condominium	1	0.028	30.00	1.42	31.42
106-250-180	97	Condominium	1	0.031	30.00	1.42	31.42
106-250-190	97	Condominium	1	0.022	30.00	1.42	31.42
106-250-200	97	Condominium	1	0.036	30.00	1.42	31.42
106-250-210	97	Condominium	1	0.023	30.00	1.42	31.42
106-260-010	97	Condominium	1	0.027	30.00	1.42	31.42
106-260-020	97	Condominium	1	0.021	30.00	1.42	31.42
106-260-030	97	Condominium	1	0.022	30.00	1.42	31.42
106-260-040	97	Condominium	1	0.021	30.00	1.42	31.42
106-260-050	97	Condominium	1	0.037	30.00	1.42	31.42
106-260-060	97	Condominium	1	0.021	30.00	1.42	31.42
106-260-070	97	Condominium	1	0.03	30.00	1.42	31.42
106-260-080	97	Condominium	1	0.037	30.00	1.42	31.42
106-260-090	97	Condominium	1	0.031	30.00	1.42	31.42
106-260-100	97	Condominium	1	0.022	30.00	1.42	31.42
106-260-110	97	Condominium	1	0.022	30.00	1.42	31.42
106-260-120	97	Condominium	1	0.037	30.00	1.42	31.42
106-260-130	97	Condominium	1	0.02	30.00	1.42	31.42
106-260-140	97	Condominium	1	0.028	30.00	1.42	31.42
106-260-150	97	Condominium	1	0.028	30.00	1.42	31.42
106-260-160	97	Condominium	1	0.031	30.00	1.42	31.42
106-260-170	97	Condominium	1	0.022	30.00	1.42	31.42
106-260-180	97	Condominium	1	0.036	30.00	1.42	31.42
106-260-190	97	Condominium	1	0.023	30.00	1.42	31.42
106-270-010	97	Condominium	1	0.027	30.00	1.42	31.42
106-270-020	97	Condominium	1	0.021	30.00	1.42	31.42
106-270-030	97	Condominium	1	0.022	30.00	1.42	31.42
106-270-040	97	Condominium	1	0.021	30.00	1.42	31.42
106-270-050	97	Condominium	1	0.037	30.00	1.42	31.42
106-270-060	97	Condominium	1	0.021	30.00	1.42	31.42
106-270-070	97	Condominium	1	0.03	30.00	1.42	31.42
106-270-080	97	Condominium	1	0.037	30.00	1.42	31.42
106-270-090	97	Condominium	1	0.028	30.00	1.42	31.42
106-270-100	97	Condominium	1	0.031	30.00	1.42	31.42
106-270-110	97	Condominium	1	0.03	30.00	1.42	31.42
106-270-120	97	Condominium	1	0.022	30.00	1.42	31.42
106-270-130	97	Condominium	1	0.038	30.00	1.42	31.42
106-270-140	97	Condominium	1	0.037	30.00	1.42	31.42
106-270-150	97	Condominium	1	0.02	30.00	1.42	31.42
106-270-160	97	Condominium	1	0.028	30.00	1.42	31.42
106-270-170	97	Condominium	1	0.028	30.00	1.42	31.42
106-270-180	97	Condominium	1	0.031	30.00	1.42	31.42

City of Belmont
NPDES Charges
Fiscal Year 2026/27

APN	County Use Code	Category	Dwelling Units	Acres	NPDES Charge	County Collection Fee	Total Charge
106-270-190	97	Condominium	1	0.022	30.00	1.42	31.42
106-270-200	97	Condominium	1	0.036	30.00	1.42	31.42
106-270-210	97	Condominium	1	0.023	30.00	1.42	31.42
106-280-010	97	Condominium	1	0.027	30.00	1.42	31.42
106-280-020	97	Condominium	1	0.021	30.00	1.42	31.42
106-280-030	97	Condominium	1	0.022	30.00	1.42	31.42
106-280-040	97	Condominium	1	0.021	30.00	1.42	31.42
106-280-050	97	Condominium	1	0.037	30.00	1.42	31.42
106-280-060	97	Condominium	1	0.021	30.00	1.42	31.42
106-280-070	97	Condominium	1	0.03	30.00	1.42	31.42
106-280-080	97	Condominium	1	0.037	30.00	1.42	31.42
106-280-090	97	Condominium	1	0.031	30.00	1.42	31.42
106-280-100	97	Condominium	1	0.022	30.00	1.42	31.42
106-280-110	97	Condominium	1	0.038	30.00	1.42	31.42
106-280-120	97	Condominium	1	0.037	30.00	1.42	31.42
106-280-130	97	Condominium	1	0.02	30.00	1.42	31.42
106-280-140	97	Condominium	1	0.028	30.00	1.42	31.42
106-280-150	97	Condominium	1	0.028	30.00	1.42	31.42
106-280-160	97	Condominium	1	0.031	30.00	1.42	31.42
106-280-170	97	Condominium	1	0.022	30.00	1.42	31.42
106-280-180	97	Condominium	1	0.036	30.00	1.42	31.42
106-280-190	97	Condominium	1	0.023	30.00	1.42	31.42
106-290-010	97	Condominium	1	0.027	30.00	1.42	31.42
106-290-020	97	Condominium	1	0.021	30.00	1.42	31.42
106-290-030	97	Condominium	1	0.022	30.00	1.42	31.42
106-290-040	97	Condominium	1	0.021	30.00	1.42	31.42
106-290-050	97	Condominium	1	0.037	30.00	1.42	31.42
106-290-060	97	Condominium	1	0.021	30.00	1.42	31.42
106-290-070	97	Condominium	1	0.03	30.00	1.42	31.42
106-290-080	97	Condominium	1	0.037	30.00	1.42	31.42
106-290-090	97	Condominium	1	0.028	30.00	1.42	31.42
106-290-100	97	Condominium	1	0.031	30.00	1.42	31.42
106-290-110	97	Condominium	1	0.03	30.00	1.42	31.42
106-290-120	97	Condominium	1	0.022	30.00	1.42	31.42
106-290-130	97	Condominium	1	0.038	30.00	1.42	31.42
106-290-140	97	Condominium	1	0.037	30.00	1.42	31.42
106-290-150	97	Condominium	1	0.02	30.00	1.42	31.42
106-290-160	97	Condominium	1	0.028	30.00	1.42	31.42
106-290-170	97	Condominium	1	0.028	30.00	1.42	31.42
106-290-180	97	Condominium	1	0.031	30.00	1.42	31.42
106-290-190	97	Condominium	1	0.022	30.00	1.42	31.42
106-290-200	97	Condominium	1	0.036	30.00	1.42	31.42
106-290-210	97	Condominium	1	0.023	30.00	1.42	31.42
106-300-010	97	Condominium	1	0.027	30.00	1.42	31.42
106-300-020	97	Condominium	1	0.021	30.00	1.42	31.42
106-300-030	97	Condominium	1	0.022	30.00	1.42	31.42
106-300-040	97	Condominium	1	0.021	30.00	1.42	31.42
106-300-050	97	Condominium	1	0.037	30.00	1.42	31.42
106-300-060	97	Condominium	1	0.021	30.00	1.42	31.42
106-300-070	97	Condominium	1	0.03	30.00	1.42	31.42
106-300-080	97	Condominium	1	0.037	30.00	1.42	31.42
106-300-090	97	Condominium	1	0.031	30.00	1.42	31.42

City of Belmont
NPDES Charges
Fiscal Year 2026/27

APN	County Use Code	Category	Dwelling Units	Acres	NPDES Charge	County Collection Fee	Total Charge
107-290-010	97	Condominium	1	0.011	30.00	1.42	31.42
107-290-020	97	Condominium	1	0.023	30.00	1.42	31.42
107-290-030	97	Condominium	1	0.011	30.00	1.42	31.42
107-300-010	97	Condominium	1	0.011	30.00	1.42	31.42
107-300-020	97	Condominium	1	0.011	30.00	1.42	31.42
107-300-030	97	Condominium	1	0.023	30.00	1.42	31.42
107-300-040	97	Condominium	1	0.024	30.00	1.42	31.42
107-300-050	97	Condominium	1	0.011	30.00	1.42	31.42
107-310-010	97	Condominium	1	0.024	30.00	1.42	31.42
107-310-020	97	Condominium	1	0.011	30.00	1.42	31.42
107-310-030	97	Condominium	1	0.011	30.00	1.42	31.42
107-310-040	97	Condominium	1	0.011	30.00	1.42	31.42
107-320-010	97	Condominium	1	0.011	30.00	1.42	31.42
107-320-020	97	Condominium	1	0.011	30.00	1.42	31.42
107-320-030	97	Condominium	1	0.011	30.00	1.42	31.42
107-380-010	97	Condominium	1	0.031	30.00	1.42	31.42
107-380-020	97	Condominium	1	0.032	30.00	1.42	31.42
107-380-030	97	Condominium	1	0.032	30.00	1.42	31.42
107-380-040	97	Condominium	1	0.027	30.00	1.42	31.42
107-380-050	97	Condominium	1	0.027	30.00	1.42	31.42
107-380-060	97	Condominium	1	0.031	30.00	1.42	31.42
107-380-070	97	Condominium	1	0.032	30.00	1.42	31.42
107-380-080	97	Condominium	1	0.032	30.00	1.42	31.42
107-380-090	97	Condominium	1	0.027	30.00	1.42	31.42
107-380-100	97	Condominium	1	0.027	30.00	1.42	31.42
107-380-110	97	Condominium	1	0.025	30.00	1.42	31.42
107-380-120	97	Condominium	1	0.028	30.00	1.42	31.42
107-380-130	97	Condominium	1	0.028	30.00	1.42	31.42
107-400-010	97	Condominium	1	0.007	30.00	1.42	31.42
107-400-020	97	Condominium	1	0.004	30.00	1.42	31.42
107-400-030	97	Condominium	1	0.02	30.00	1.42	31.42
107-400-040	97	Condominium	1	0.005	30.00	1.42	31.42
107-400-050	97	Condominium	1	0.007	30.00	1.42	31.42
107-400-060	97	Condominium	1	0.007	30.00	1.42	31.42
107-400-070	97	Condominium	1	0.004	30.00	1.42	31.42
107-400-080	97	Condominium	1	0.004	30.00	1.42	31.42
107-410-010	97	Condominium	1	0.017	30.00	1.42	31.42
107-410-020	97	Condominium	1	0.017	30.00	1.42	31.42
109-870-010	97	Condominium	1	0.039	30.00	1.42	31.42
109-870-020	97	Condominium	1	0.036	30.00	1.42	31.42
109-870-030	97	Condominium	1	0.035	30.00	1.42	31.42
109-870-040	97	Condominium	1	0.035	30.00	1.42	31.42
109-870-050	97	Condominium	1	0.032	30.00	1.42	31.42
109-870-060	97	Condominium	1	0.029	30.00	1.42	31.42
109-870-070	97	Condominium	1	0.028	30.00	1.42	31.42
109-870-080	97	Condominium	1	0.032	30.00	1.42	31.42
109-870-090	97	Condominium	1	0.034	30.00	1.42	31.42
109-870-100	97	Condominium	1	0.035	30.00	1.42	31.42
109-870-110	97	Condominium	1	0.031	30.00	1.42	31.42
109-870-120	97	Condominium	1	0.028	30.00	1.42	31.42
109-870-130	97	Condominium	1	0.028	30.00	1.42	31.42
109-870-140	97	Condominium	1	0.032	30.00	1.42	31.42

City of Belmont
NPDES Charges
Fiscal Year 2026/27

APN	County Use Code	Category	Dwelling Units	Acres	NPDES Charge	County Collection Fee	Total Charge
109-870-150	97	Condominium	1	0.03	30.00	1.42	31.42
109-870-160	97	Condominium	1	0.028	30.00	1.42	31.42
109-870-170	97	Condominium	1	0.028	30.00	1.42	31.42
117-210-010	97	Condominium	1	0.019	30.00	1.42	31.42
117-210-020	97	Condominium	1	0.003	30.00	1.42	31.42
117-210-030	97	Condominium	1	0.003	30.00	1.42	31.42
117-210-040	97	Condominium	1	0.003	30.00	1.42	31.42
117-210-050	97	Condominium	1	0.019	30.00	1.42	31.42
117-210-060	97	Condominium	1	0.019	30.00	1.42	31.42
117-210-070	97	Condominium	1	0.003	30.00	1.42	31.42
117-210-080	97	Condominium	1	0.003	30.00	1.42	31.42
117-210-090	97	Condominium	1	0.015	30.00	1.42	31.42
117-210-100	97	Condominium	1	0.024	30.00	1.42	31.42
117-590-010	97	Condominium	1	0.033	30.00	1.42	31.42
117-590-020	97	Condominium	1	0.03	30.00	1.42	31.42
117-590-030	97	Condominium	1	0.022	30.00	1.42	31.42
117-590-040	97	Condominium	1	0.022	30.00	1.42	31.42
117-590-050	97	Condominium	1	0.023	30.00	1.42	31.42
117-590-060	97	Condominium	1	0.029	30.00	1.42	31.42
117-590-070	97	Condominium	1	0.023	30.00	1.42	31.42
117-590-080	97	Condominium	1	0.021	30.00	1.42	31.42
117-590-090	97	Condominium	1	0.022	30.00	1.42	31.42
117-590-100	97	Condominium	1	0.026	30.00	1.42	31.42
117-590-110	97	Condominium	1	0.029	30.00	1.42	31.42
117-590-120	97	Condominium	1	0.017	30.00	1.42	31.42
117-590-130	97	Condominium	1	0.026	30.00	1.42	31.42
117-590-140	97	Condominium	1	0.035	30.00	1.42	31.42
117-590-150	97	Condominium	1	0.032	30.00	1.42	31.42
117-590-160	97	Condominium	1	0.032	30.00	1.42	31.42
117-590-170	97	Condominium	1	0.035	30.00	1.42	31.42
117-590-180	97	Condominium	1	0.02	30.00	1.42	31.42
117-600-010	97	Condominium	1	0.032	30.00	1.42	31.42
117-600-020	97	Condominium	1	0.033	30.00	1.42	31.42
117-600-030	97	Condominium	1	0.023	30.00	1.42	31.42
117-600-040	97	Condominium	1	0.021	30.00	1.42	31.42
117-600-050	97	Condominium	1	0.029	30.00	1.42	31.42
117-600-060	97	Condominium	1	0.021	30.00	1.42	31.42
117-600-070	97	Condominium	1	0.026	30.00	1.42	31.42
117-600-080	97	Condominium	1	0.038	30.00	1.42	31.42
117-600-090	97	Condominium	1	0.017	30.00	1.42	31.42
117-600-100	97	Condominium	1	0.021	30.00	1.42	31.42
117-600-110	97	Condominium	1	0.028	30.00	1.42	31.42
117-600-120	97	Condominium	1	0.026	30.00	1.42	31.42
117-600-130	97	Condominium	1	0.03	30.00	1.42	31.42
117-600-140	97	Condominium	1	0.026	30.00	1.42	31.42
117-600-150	97	Condominium	1	0.038	30.00	1.42	31.42
117-600-160	97	Condominium	1	0.024	30.00	1.42	31.42
117-600-170	97	Condominium	1	0.032	30.00	1.42	31.42
117-600-180	97	Condominium	1	0.033	30.00	1.42	31.42
117-600-190	97	Condominium	1	0.023	30.00	1.42	31.42
117-600-200	97	Condominium	1	0.021	30.00	1.42	31.42
117-600-210	97	Condominium	1	0.021	30.00	1.42	31.42

City of Belmont
NPDES Charges
Fiscal Year 2026/27

APN	County Use Code	Category	Dwelling Units	Acres	NPDES Charge	County Collection Fee	Total Charge
117-600-220	97	Condominium	1	0.022	30.00	1.42	31.42
117-600-230	97	Condominium	1	0.029	30.00	1.42	31.42
117-600-240	97	Condominium	1	0.022	30.00	1.42	31.42
117-600-250	97	Condominium	1	0.021	30.00	1.42	31.42
117-600-260	97	Condominium	1	0.022	30.00	1.42	31.42
117-600-270	97	Condominium	1	0.026	30.00	1.42	31.42
117-600-280	97	Condominium	1	0.038	30.00	1.42	31.42
117-600-290	97	Condominium	1	0.017	30.00	1.42	31.42
117-600-300	97	Condominium	1	0.021	30.00	1.42	31.42
117-600-310	97	Condominium	1	0.028	30.00	1.42	31.42
117-600-320	97	Condominium	1	0.026	30.00	1.42	31.42
117-600-330	97	Condominium	1	0.034	30.00	1.42	31.42
117-600-340	97	Condominium	1	0.026	30.00	1.42	31.42
117-600-350	97	Condominium	1	0.034	30.00	1.42	31.42
117-600-360	97	Condominium	1	0.024	30.00	1.42	31.42
117-600-370	97	Condominium	1	0.032	30.00	1.42	31.42
117-600-380	97	Condominium	1	0.033	30.00	1.42	31.42
117-600-390	97	Condominium	1	0.023	30.00	1.42	31.42
117-600-400	97	Condominium	1	0.021	30.00	1.42	31.42
117-600-410	97	Condominium	1	0.021	30.00	1.42	31.42
117-600-420	97	Condominium	1	0.022	30.00	1.42	31.42
117-600-430	97	Condominium	1	0.029	30.00	1.42	31.42
117-600-440	97	Condominium	1	0.022	30.00	1.42	31.42
117-600-450	97	Condominium	1	0.021	30.00	1.42	31.42
117-600-460	97	Condominium	1	0.022	30.00	1.42	31.42
117-600-470	97	Condominium	1	0.026	30.00	1.42	31.42
117-600-480	97	Condominium	1	0.038	30.00	1.42	31.42
117-600-490	97	Condominium	1	0.017	30.00	1.42	31.42
117-600-500	97	Condominium	1	0.021	30.00	1.42	31.42
117-600-510	97	Condominium	1	0.027	30.00	1.42	31.42
117-600-520	97	Condominium	1	0.026	30.00	1.42	31.42
117-600-530	97	Condominium	1	0.03	30.00	1.42	31.42
117-600-540	97	Condominium	1	0.026	30.00	1.42	31.42
117-600-550	97	Condominium	1	0.034	30.00	1.42	31.42
117-600-560	97	Condominium	1	0.024	30.00	1.42	31.42
117-720-010	97	Condominium	1	0.026	30.00	1.42	31.42
117-720-020	97	Condominium	1	0.024	30.00	1.42	31.42
117-720-030	97	Condominium	1	0.024	30.00	1.42	31.42
117-720-040	97	Condominium	1	0.035	30.00	1.42	31.42
117-720-050	97	Condominium	1	0.022	30.00	1.42	31.42
117-720-060	97	Condominium	1	0.037	30.00	1.42	31.42
117-720-070	97	Condominium	1	0.042	30.00	1.42	31.42
117-720-080	97	Condominium	1	0.038	30.00	1.42	31.42
117-720-090	97	Condominium	1	0.034	30.00	1.42	31.42
117-720-100	97	Condominium	1	0.039	30.00	1.42	31.42
117-720-110	97	Condominium	1	0.034	30.00	1.42	31.42
117-720-120	97	Condominium	1	0.034	30.00	1.42	31.42
117-720-130	97	Condominium	1	0.032	30.00	1.42	31.42
117-720-140	97	Condominium	1	0.03	30.00	1.42	31.42
117-720-150	97	Condominium	1	0.019	30.00	1.42	31.42
117-720-160	97	Condominium	1	0.025	30.00	1.42	31.42
117-720-170	97	Condominium	1	0.026	30.00	1.42	31.42

City of Belmont
NPDES Charges
Fiscal Year 2026/27

APN	County Use Code	Category	Dwelling Units	Acres	NPDES Charge	County Collection Fee	Total Charge
117-720-180	97	Condominium	1	0.024	30.00	1.42	31.42
117-720-190	97	Condominium	1	0.021	30.00	1.42	31.42
117-720-200	97	Condominium	1	0.032	30.00	1.42	31.42
117-720-210	97	Condominium	1	0.022	30.00	1.42	31.42
117-720-220	97	Condominium	1	0.034	30.00	1.42	31.42
117-720-230	97	Condominium	1	0.037	30.00	1.42	31.42
117-720-240	97	Condominium	1	0.036	30.00	1.42	31.42
117-720-250	97	Condominium	1	0.034	30.00	1.42	31.42
117-720-260	97	Condominium	1	0.035	30.00	1.42	31.42
117-720-270	97	Condominium	1	0.034	30.00	1.42	31.42
117-720-280	97	Condominium	1	0.034	30.00	1.42	31.42
117-720-290	97	Condominium	1	0.032	30.00	1.42	31.42
117-720-300	97	Condominium	1	0.03	30.00	1.42	31.42
117-720-310	97	Condominium	1	0.019	30.00	1.42	31.42
117-720-320	97	Condominium	1	0.025	30.00	1.42	31.42
117-720-340	11	Commercial	0	0.07	42.00	1.42	43.42
117-720-350	18	Commercial	0	0.068	40.80	1.42	42.22
117-720-360	18	Commercial	0	0.058	34.80	1.42	36.22
118-330-010	97	Condominium	1	0.035	30.00	1.42	31.42
118-330-020	97	Condominium	1	0.035	30.00	1.42	31.42
118-330-030	97	Condominium	1	0.035	30.00	1.42	31.42
118-330-040	97	Condominium	1	0.035	30.00	1.42	31.42
118-330-050	97	Condominium	1	0.035	30.00	1.42	31.42
118-330-060	97	Condominium	1	0.035	30.00	1.42	31.42
118-330-070	97	Condominium	1	0.035	30.00	1.42	31.42
118-330-080	97	Condominium	1	0.035	30.00	1.42	31.42
118-330-090	97	Condominium	1	0.035	30.00	1.42	31.42
118-330-100	97	Condominium	1	0.035	30.00	1.42	31.42
118-330-110	97	Condominium	1	0.035	30.00	1.42	31.42
118-330-120	97	Condominium	1	0.035	30.00	1.42	31.42
118-330-130	97	Condominium	1	0.035	30.00	1.42	31.42
118-330-140	97	Condominium	1	0.035	30.00	1.42	31.42
118-330-150	97	Condominium	1	0.035	30.00	1.42	31.42
123-430-010	00	Undeveloped	0	0.366	10.98	1.42	12.40
123-440-010	97	Condominium	1	0.01	30.00	1.42	31.42
123-440-020	97	Condominium	1	0.01	30.00	1.42	31.42
123-440-030	97	Condominium	1	0.011	30.00	1.42	31.42
123-440-040	97	Condominium	1	0.011	30.00	1.42	31.42
123-440-050	97	Condominium	1	0.01	30.00	1.42	31.42
123-440-060	97	Condominium	1	0.01	30.00	1.42	31.42
123-440-070	97	Condominium	1	0.011	30.00	1.42	31.42
123-440-080	97	Condominium	1	0.011	30.00	1.42	31.42
123-440-090	97	Condominium	1	0.01	30.00	1.42	31.42
123-440-100	97	Condominium	1	0.01	30.00	1.42	31.42
123-440-110	97	Condominium	1	0.011	30.00	1.42	31.42
123-440-120	97	Condominium	1	0.011	30.00	1.42	31.42
123-450-010	97	Condominium	1	0.01	30.00	1.42	31.42
123-450-020	97	Condominium	1	0.01	30.00	1.42	31.42
123-450-030	97	Condominium	1	0.011	30.00	1.42	31.42
123-450-040	97	Condominium	1	0.011	30.00	1.42	31.42
123-450-050	97	Condominium	1	0.01	30.00	1.42	31.42
123-450-060	97	Condominium	1	0.01	30.00	1.42	31.42

City of Belmont
NPDES Charges
Fiscal Year 2026/27

APN	County Use Code	Category	Dwelling Units	Acres	NPDES Charge	County Collection Fee	Total Charge
123-450-070	97	Condominium	1	0.011	30.00	1.42	31.42
123-450-080	97	Condominium	1	0.011	30.00	1.42	31.42
123-450-090	97	Condominium	1	0.01	30.00	1.42	31.42
123-450-100	97	Condominium	1	0.01	30.00	1.42	31.42
123-450-110	97	Condominium	1	0.011	30.00	1.42	31.42
123-450-120	97	Condominium	1	0.011	30.00	1.42	31.42
123-460-010	97	Condominium	1	0.007	30.00	1.42	31.42
123-460-020	97	Condominium	1	0.006	30.00	1.42	31.42
123-460-030	97	Condominium	1	0.003	30.00	1.42	31.42
123-460-040	97	Condominium	1	0.011	30.00	1.42	31.42
123-460-050	97	Condominium	1	0.006	30.00	1.42	31.42
123-460-060	97	Condominium	1	0.007	30.00	1.42	31.42
123-460-070	97	Condominium	1	0.012	30.00	1.42	31.42
123-460-080	97	Condominium	1	0.012	30.00	1.42	31.42
123-460-090	97	Condominium	1	0.007	30.00	1.42	31.42
123-460-100	97	Condominium	1	0.006	30.00	1.42	31.42
123-460-110	97	Condominium	1	0.012	30.00	1.42	31.42
123-460-120	97	Condominium	1	0.011	30.00	1.42	31.42
123-460-130	97	Condominium	1	0.006	30.00	1.42	31.42
123-460-140	97	Condominium	1	0.007	30.00	1.42	31.42
123-460-150	97	Condominium	1	0.012	30.00	1.42	31.42
123-460-160	97	Condominium	1	0.012	30.00	1.42	31.42
123-470-010	97	Condominium	1	0.011	30.00	1.42	31.42
123-470-020	97	Condominium	1	0.011	30.00	1.42	31.42
123-470-030	97	Condominium	1	0.012	30.00	1.42	31.42
123-470-040	97	Condominium	1	0.011	30.00	1.42	31.42
123-470-050	97	Condominium	1	0.011	30.00	1.42	31.42
123-470-060	97	Condominium	1	0.011	30.00	1.42	31.42
123-470-070	97	Condominium	1	0.012	30.00	1.42	31.42
123-470-080	97	Condominium	1	0.011	30.00	1.42	31.42
123-470-090	97	Condominium	1	0.011	30.00	1.42	31.42
123-470-100	97	Condominium	1	0.011	30.00	1.42	31.42
123-470-110	97	Condominium	1	0.012	30.00	1.42	31.42
123-470-120	97	Condominium	1	0.011	30.00	1.42	31.42
Totals	**8,354 Parcels**		**11,270**	**2,363**	**$412,548**	**$11,854**	**$424,402**

STAFF REPORT

Meeting Date:	June 9, 2026
Agency:	City of Belmont
Staff Contact:	Grace Castaneda, Finance Director, gcastaneda@belmont.gov; Joanne Yung, Budget Manager, jyung@belmont.gov; Jackelyn Koo, Budget Analyst, jkoo@belmont.gov
Agenda Title:	Adopt Budget and Related Items for Fiscal Year 2026-27
Agenda Action:	Resolution

Recommendation

Adopt resolutions approving the Fiscal Year 2026-27 Budget, approving the Appropriations Limit and authorizing the Special Library Tax, and updating the Council Technology Reimbursement Policy.

Strategic Focus Area

Fiscal and Organizational Sustainability

Executive Summary

On May 26, 2026, City Council received a comprehensive introduction to the proposed Fiscal Year (FY) 2026-27 Budget for the City of Belmont (City) and Belmont Fire Protection District (BFPD), with the following highlights.

Executive Summary

- Belmont continues to maintain a disciplined and fiscally prudent approach to budgeting during a period of increasing economic uncertainty and growing State fiscal pressures. One of the most significant challenges facing the City's long-term financial outlook remains the State's continued erosion of Property Tax in Lieu of Vehicle License Fee (VLF) backfill funding owed to San Mateo County and its cities.
- The state of the economy is just one of many factors considered in our annual budget planning. Our community is facing increasing uncertainties in the federal and state levels that can carry significant local impacts. The proposed FY 2026-27 budget reflects the provision of essential City functions such as public safety and public works services and infrastructure, while maintaining fiscal prudence as the City braces for economic uncertainty, federal funding uncertainty, and ongoing State takeaways of major revenue sources.
- Long-term economic uncertainty makes local control over City revenue sources and diversifying those sources more important than ever to ensure long-term fiscal sustainability and allows Belmont to be self-reliant into the future.
- The FY 2026-27 City of Belmont operating budget is $67.1 million, and the Belmont Fire Protection District operating budget is $15.8 million, for a total Citywide operating budget at $82.9 million, a modest 2.6% increase over the FY 2025-26 adopted budget. This primarily reflects the increased cost of Citywide operations and strategic funding in focus areas to meet the community's

priority needs but minimized through careful consideration of one-time savings in delayed recruitments for certain vacant positions.

- The FY 2026-27 City of Belmont Capital Improvement Program (CIP) budget is $11.9 million, and Belmont Fire Protection District CIP budget is $0.1 million, with significant funding toward community-identified priorities including streets, sewer, and storm drain infrastructure, for a total Citywide CIP budget of $12.0 million. The five-year CIP plan is $53.1 million.
- For the first time, the State reimbursed only two-thirds of Belmont's FY 2023–24 VLF shortfall in the current FY 2025–26 budget, compared to full reimbursement in prior years, resulting in a direct revenue loss of approximately $0.6 million to the City's General Fund. In May 2026, the Governor's proposed FY 2026–27 May Revision again failed to include funding for the outstanding FY 2024–25 VLF backfill obligation. Combined, Belmont now faces a total revenue impact of approximately $2.4 million, equivalent to more than half of the City's Local 1% Sales Tax revenue.
- If the State continues to withhold these revenues, the projected long-term impact to Belmont is estimated to exceed $11 million over the next five years and approximately $30 million over the next ten years. This level of sustained revenue erosion is not financially sustainable for a city of Belmont's size and will increasingly strain the City's ability to maintain core service levels and long-term financial stability.
- Potential long-term impacts include:
    - Reduced funding available for police services and emergency response readiness
    - Deferred street, park, and infrastructure maintenance
    - Reduced investment in neighborhood quality-of-life services and community programs
    - Increased pressure on the City's limited General Fund reserves
    - Reduced flexibility to respond to economic downturns, emergencies, or unforeseen community needs
    - Delays to capital improvement and facility maintenance projects
    - Greater pressure on future budgets to reduce expenditures or identify new revenue sources
- While Belmont has strategically utilized reserves and budget deferrals in the short term to mitigate immediate service impacts, this approach is not sustainable over the long term if the State continues to shift local funding obligations onto cities and counties. The City will continue working closely with San Mateo County, regional partners, and our State delegation to advocate for restoration of these critical local revenues that support essential community services.
- The major development pipeline continues to experience a slowdown due to economic concerns, rising construction costs, and high commercial vacancies, affecting both commercial and residential sectors.
- On the commercial side, two large-scale projects,1301 Shoreway and 425 Harbor, remain in the entitlement phase. Construction for these projects is unlikely to begin for at least five years, depending on market conditions.
- In the residential sector, limited market-rate housing projects are currently advancing toward construction, with most recently entitled projects not yet moving forward. The majority of the remaining development pipeline consists of 100% affordable housing projects, several of which are under construction or anticipated to next fiscal year. While these developments are essential to meeting the City's housing obligations, they are exempt from property tax and therefore do not generate revenue to offset the ongoing costs of providing essential City services.

- Overall, the combination of property tax exempt developments and rising service and infrastructure costs place continued pressure on the City's General Fund.
- The FY 2026–27 General Fund operating revenue budget, including transfers, totals approximately $35.3 million, while General Fund operating expenditures, including transfers, total approximately $36.1 million. After incorporating approximately $0.3 million in one-time savings, the proposed budget still requires a $0.5 million draw on unassigned General Fund balance to offset revenue shortfalls and maintain a balanced budget. The long-term forecast anticipates continued reliance on General Fund reserves, driven primarily by the State's ongoing underfunding of VLF revenues, resulting in a gradual erosion of fund balance reserves. At the current trajectory, the City's General Fund reserve balance is projected to fall below the City's 33% reserve target by FY 2031–32.
- The continued loss of VLF revenues significantly constrains the City's long-term revenue growth. As currently projected, average annual General Fund revenue growth is expected to remain below 2% annually over the forecast period, well below inflationary pressures and the Bay Area Consumer Price Index, which has averaged approximately 3.6% over the past five years. This structural imbalance places increasing pressure on the City's ability to sustain service levels and address rising operational costs over time.
- Despite these fiscal challenges, the FY 2026–27 budget continues to prioritize the services and investments that matter most to the Belmont community, including public safety, infrastructure maintenance, neighborhood quality-of-life improvements, and long-term financial stability. The proposed budget also maintains funding for critical capital and infrastructure needs while taking a measured approach to controlling cost growth and preserving reserves to help ensure the City can continue responding to community needs and future economic uncertainties.

Highlights by City Strategic Focus Areas include the following:

Infrastructure & Mobility *Goal: A transportation, facilities, and infrastructure system that maintains and improves our community to meet current and future demand and climate action goals.*
• Enhanced funding towards street improvements, sewer and storm drain capital infrastructure projects • Advance sewer and stormwater system improvements • Advance urban forestry, fire, and hazard mitigation projects
Economic Development & Housing *Goal: Local business and land use policies that promote economic development, vibrant mixed-use centers, and diversity of housing choices.*
• Review the General Plan and zoning and ensure alignment with our housing & economic development plans/vision and evaluate Economic Activity Hubs • Amend the Regional Commercial (RC) Zoning District and prepare the Harbor Industrial Specific Plan to encourage an expanded employment base for our community and to diversify our property tax base • Enhanced funding for the Harbor Industrial Area (HIA) to support more detailed infrastructure analysis and expanded community outreach efforts
Fiscal & Organizational Stability *Goal: Ensure financial stability, quality city services delivered through our employees, and*

investment in our organizational development.
• Enhanced funding to promote career growth, support succession planning, and build organizational capacity • Complete a comprehensive fee study update, including development impact fees, to ensure fair cost recovery and help offset the cost of services driven by new development
Public Safety *Goal: Forward-thinking public safety services aligned with community needs through civic engagement, partnerships, and public education.*
• Maintain strong community outreach and align public safety services that are reflective of community culture and priorities • Funding to improve technology infrastructure and tools in support of public safety operations
Quality of Life *Goal: Engage the community in maintaining and enhancing Belmont's character and quality of life.*
• Enhanced funding to support and deliver afterschool enrichment programs, senior programs, and cultural events to enhance community engagement and quality of life • Enhanced funding to address repairs and maintenance needs at the aging library facilities • Enhanced funding for vegetation management in Twin Pines Park, particularly the removal of hazardous eucalyptus trees, to reduce fire risk • Funding for a signage/wayfinding project to focus on historic places, activity imagery on backside of signs, and refinement of signage locations • Dedicated funding to plan and execute community events commemorating the City's 100-year anniversary • Explore viable funding options for Belmont Community Center to support long-term operations and capital needs

Analysis

On June 2, 2026, pursuant to California Government Code Section 65401, the Planning Commission adopted a resolution finding the projects in the FY 2026-27 Capital Improvement Program were consistent with the Belmont General Plan and Belmont Village Specific Plan (BVSP).

On June 5, 2026, the Audit Committee reviewed the proposed FY 2026-27 Budget and unanimously recommended its approval. The Committee is available to elaborate on their recommendations as needed.

This public hearing on June 9, 2026 serves to make adjustments to the FY 2026-27 budget if needed and to adopt the budget and related actions.

Budget adoption actions for Council consideration are outlined below. City staff also requests that City Council grant the authority to the City Manager to make ministerial changes to the budget.

Budget Adoption Resolutions

- **Budget Adoption (Attachments B and C).** Resolutions establishing the FY 2026-27 revenues, appropriations (expenditures), and Capital Improvement Program budget for the City and BFPD.

  Consistent with previous fiscal years, the proposed budget includes a permanent staffing plan for the City for Council consideration and approval. To facilitate the City Manager's responsibility to address organizational changes that may arise, the budget resolution also includes language authorizing the City Manager to revise the staffing plan so long as the total number of full-time, regular personnel does not exceed the total number of Council-authorized positions, consistent with Belmont's City Code and the Personnel Rules and Regulations. The permanent staffing plan for FY 2026-27 is proposed at 143.75 full-time equivalent (FTE) positions for the City, representing a 1.0 FTE decrease from the prior fiscal year, as a result of taking away a vacant Recreation Specialist position and then using that funding strategically to reclassify the existing Recreation Coordinator positions to Recreation Coordinator II's in order to enhance and align staffing with operational needs.

- **Appropriations Limit Revision (Attachments D and E).** Proposition 4, approved by California voters in 1979, requires cities to calculate and establish an Appropriations Limit (Gann Limit) annually. This limit is based on actual appropriations in the 1978-79 fiscal year and is permitted to increase annually to the extent of population growth and inflation. The City's FY 2026-27 Appropriations Limit is $29,802,536 and the BFPD's FY 2026-27 Appropriations Limit is $18,999,981. Calculations are attached to the respective resolutions.

- **Special Tax for Community Facilities District No. 2000-1 (Library Project) Authorization (Attachment F).** City Council is also required to authorize the annual special tax for the library (Community Facilities District No. 2000-1) annually. The resolution requests that the County of San Mateo collect the special tax on the property tax rolls for FY 2026-27.

- **City Council Technology Reimbursement Policy Update (Attachment G and H).** On February 24, 2015, the Council adopted a Technology Reimbursement Policy for the City Council, providing reimbursement up to $499 plus tax every three years for the purchase of basic computer hardware to facilitate access to the digital agenda packet distribution and necessary documents and applications. Over the past 10 years, cost of technology devices has increased, and an updated allowance limit is appropriate. Staff have evaluated the increased cost of technology devices and recommend increasing the reimbursement for technology device purchases to $1,000 and updating the duration to every two years to better align with City Council terms.

Follow Up

1. Revise documents as directed by Council
2. Publish the FY 2026-27 Budget
3. Update the City website

Alternatives

1. Amend the resolution(s) and adopt an alternative budget
2. With direction, refer the budget to staff for further consideration

Attachments

A. FY 2026-27 Budget Adoption Presentation
B. Budget Resolution (City)
C. Budget Resolution (BFPD)
D. Appropriations Limit Resolution (City)
    a. Exhibit A: City of Belmont Gann Appropriate Limit Calculation
E. Appropriations Limit Resolution (BFPD)
    a. Exhibit A: BFPD Gann Appropriate Limit Calculation
F. Library CFD Resolution (City)
G. City Council Technology Reimbursement Policy Update Resolution (City)
    a. Exhibit A: Updated City Council Technology Reimbursement Policy
H. City Council Technology Reimbursement Policy Update (Redline)

Fiscal Impact

☐ No Fiscal Impact

☒ Funding Source Confirmed:

Establish the City of Belmont's base revenue budget at $82,036,978; operating interfund transfers in at $8,126,392; appropriation budget at $67,134,090, operating interfund transfers out at $8,126,392; Capital Improvement Program budget at $11,905,979; and permanent staffing at 143.75 full time equivalents.

Establish the Belmont Fire Protection District's revenue budget at $21,057,855; appropriation budget at $15,761,570; and Capital Improvement Program budget at $63,594.

	Revenues	Operating Expenditures	Operating Transfers	CIP Expenditures
City	$ 82,036,978	$ 67,134,090	$ 8,126,392	$ 11,905,979
Fire District	$ 21,057,855	$15,761,570		$ 63,594
Total	**$ 103,094,833**	**$82,895,660**	**$ 8,126,392**	**$ 11,969,573**

Source:	**Purpose:**	**Public Outreach:**
Staff	Statutory/Contractual Requirement	Posting of Agenda

*A notice of the Public Hearing was published in the newspaper.

RESOLUTION NO. 2026 –

A RESOLUTION OF THE CITY COUNCIL OF THE CITY OF BELMONT ADOPTING FISCAL YEAR 2026-27 REVENUE, APPROPRIATIONS, AND CAPITAL IMPROVEMENT PROGRAM BUDGETS AND PERMANENT STAFFING PLAN FOR THE CITY OF BELMONT

WHEREAS, the City Council desires to have a fiscal and staffing plan for the City of Belmont in order to plan for anticipated revenues and control expenditures; and,

WHEREAS, the City Council and the Audit Committee reviewed the budgets for compliance with the goals and objectives of the community; and,

WHEREAS, the Planning Commission adopted a resolution finding the projects in the FY 2026-27 Capital Improvement Program (CIP) were consistent with the Belmont General Plan and Belmont Village Specific Plan (BVSP); and,

WHEREAS, the fiscal year revenue, appropriation, capital improvement program and permanent staffing plan for the City of Belmont are expressed in the fiscal year 2026-27 budget document; and,

WHEREAS, the State continues to underfund property tax in lieu of vehicle license fees (VLF), making this major revenue source increasingly vulnerable. For the first time, the State reimbursed only two-thirds of Belmont's FY 2023–24 VLF shortfall in the current FY 2025–26 budget, compared to full reimbursement in prior years, resulting in a direct revenue loss of approximately $0.6 million to the City's General Fund. In May 2026, the Governor's proposed FY 2026–27 May Revision again failed to include funding for the outstanding FY 2024–25 VLF backfill obligation. Combined, Belmont now faces a total revenue impact of approximately $2.4 million, equivalent to more than half of the City's Local 1% Sales Tax revenue; and,

WHEREAS, The General Fund FY 2026-27 budget and long-term forecast reflects use of General Fund reserves to replace revenue shortfalls and maintain City services and quality of life, but the long-term use of fund balance to maintain services is not sustainable; and,

WHEREAS, current and projected City revenues are insufficient to consistently maintain the City's general fund at or above the City's General Fund policy target of 33% over a ten-year forecast; and,

WHEREAS, the City has implemented a number of cost saving strategies, however, cost saving strategies are short-term and further cost cutting measures would impact maintenance of City services and quality of life. As the City braces for economic uncertainty, federal funding uncertainty, and ongoing State takeaways of major revenue sources, local control over City revenue sources and diversifying those sources are more important than ever to ensure long-term fiscal sustainability and allows Belmont to be self-reliant into the future; and,

WHEREAS, the City Council has held public hearings on the programs and fiscal policies to obtain public comments regarding the budget document.

NOW, THEREFORE, the City Council of the City of Belmont resolves as follows:

SECTION 1. The recitals above are true and correct.

SECTION 2. The revenue, appropriations, and CIP budgets for Fiscal Year 2026-27 are adopted as shown in the follow table:

FY 2026-27		Revenues	OPERATING INTERFUND TRANSFERS IN	OPERATING INTERFUND TRANSFERS OUT	EXPENDITURES	
Fund #	**Fund Name**				**Operating**	**CIP**
General Funds						
101	General Fund	33,766,753	1,537,719	5,600,000	30,362,037	155,000
102	Measure I	2,562,870	-	-	-	3,305,000
General Funds Total		**36,329,623**	**1,537,719**	**5,600,000**	**30,362,037**	**3,460,000**
Special Revenue Funds						
205	Recreation	2,589,063	1,800,000	-	4,366,958	-
206	Library Maintenance and Operation	318,318	-	-	518,005	9,100
207	Athletic Field Maintenance	177,991	-	-	139,409	30,000
208	City Trees	14,638	-	-	48,078	-
209	Parks and Recreation Donations	9,676	-	-	5,500	-
210	Development Services	5,901,711	1,000,000	-	7,045,504	-
212	General Plan Maintenance	480,723	500,000	-	1,451,141	-
225	Public Safety Grants	1,348	-	-	24,500	-
227	Supplemental Law Enforcement	209,322	-	-	213,825	-
231	Street Maintenance	1,441,399	1,300,000	-	3,301,313	-
232	Road Maintenance & Rehabilitation Account Street Project	813,920	-	-	-	750,000
233	Measure W	507,297	-	-	-	530,000
234	Measure A Street Improvement	1,146,061	-	-	34,456	1,815,000
237	Traffic Impact Fees	519,831	-	-	-	134,220
239	Public Art	18,998	-	-	-	170,000
275	Affordable Housing	3,307,764	-	-	910,557	-
277	Inclusionary Housing	42,556	-	-	-	-
312	PEG	81,034	-	-	-	-

341	Planned Park	15,539	708,673	-	668,000	-
342	Park Impact Fees	941,952	-	668,000	-	-
343	Open Space [1]	2,098	-	40,673	-	-
Special Revenue Funds Total		**18,541,239**	**5,308,673**	**708,673**	**18,727,246**	**3,438,320**
Capital Projects Funds						
308	General Facilities [1]	21,289	-	270,657	25	-
310	Infrastructure Repair [1]	88,060	-	1,267,062	-	-
399	Capital Improvement Projects	(575,395)	-	-	-	(726,653)
704	Special Assessment District	13,153	-	-	-	-
Capital Projects Funds Total		**(452,893)**	**-**	**1,537,719**	**25**	**(726,653)**
Debt Service Fund						
406	Library Bond Debt Service	701,718	-	-	689,186	-
Debt Service Funds Total		**701,718**	**-**	**-**	**689,186**	**-**
Enterprise Funds						
501-503	Sewer Collections	20,474,147	-	280,000	10,624,980	4,770,649
505	Sewer Connection Fees	127,102	-	-	50,676	398,880
507	Sewer Treatment Facility	3,342,220	-	-	3,755,384	-
525	Storm Drainage	1,179,502	1,280,000	-	2,321,479	280,000
530	Solid Waste	769,801	-	-	603,077	-
Enterprise Funds Total		**25,892,772**	**1,280,000**	**280,000**	**17,355,596**	**5,449,529**
Internal Service Funds *						
570	Workers' Compensation	1,118,344	-	-	1,001,729	-
571	Liability Insurance	1,135,097	-	-	1,540,932	-
573	Fleet and Equipment Management	5,961,955	-	-	6,326,005	101,783
574	Facilities Management	3,427,236	-	-	2,834,959	183,000
575	Benefit Prefunding	1,604,409	-	-	1,802,094	-
Internal Service Funds Total		**13,247,041**	**-**	**-**	**13,505,719**	**284,783**
City		**82,036,978**	**8,126,392**	**8,126,392**	**67,134,090**	**11,905,979**
223	Belmont Fire Protection District	21,057,855	-	-	15,761,570	63,594
Total Citywide		**103,094,833**	**8,126,392**	**8,126,392**	**82,895,660**	**11,969,573**

***** Internal service charges and operating expenses from Internal Service Funds are not included in totals.
[1] Fund to be closed after all remaining Capital Improvement Plan commitments are expended.

SECTION 3. The City's permanent staffing plan is established by position and

classification at 143.75 full time equivalent positions for FY 2026-27. The City Manager, subject to compliance with all applicable City Code and Personnel Rules and Regulations, may revise the permanent staffing plan provided that the total number of full-time, regular personnel citywide does not exceed the total number of authorized positions on the permanent staffing plan approved by City Council.

SECTION 4. The City Council authorizes the City Manager to correct minor drafting inaccuracies to effectuate the implementation of the FY 2026-27 budget.

* * *

ADOPTED June 9, 2026 by the City of Belmont City Council by the following vote:

Ayes:

Noes:

Absent:

Abstain:

ATTEST:

City Clerk

Mayor

APPROVED AS TO FORM:

City Attorney

RESOLUTION NO. 2026 –

A RESOLUTION OF THE BOARD OF DIRECTORS OF THE BELMONT FIRE PROTECTION DISTRICT ADOPTING FISCAL YEAR 2026-27 REVENUE AND APPROPRIATIONS BUDGETS, AND PERMANENT STAFFING PLAN FOR THE DISTRICT

WHEREAS, the Board desires to have a fiscal and staffing plan for the Belmont Fire Protection District in order to plan for anticipated revenues and control expenditures; and,

WHEREAS, the fiscal year (FY) revenue, appropriation, and permanent staffing plan for the District is expressed in the in the FY 2026-27 budget document; and,

WHEREAS, the Board and the Audit Committee reviewed the budgets for compliance with the goals and objectives of the community; and,

WHEREAS, the Planning Commission adopted a resolution finding the projects in the FY 2026-27 Capital Improvement Program (CIP) were consistent with the Belmont General Plan and Belmont Village Specific Plan (BVSP); and,

WHEREAS, the Board has held public hearing on the programs and fiscal policies to obtain public comments regarding the proposed budget document.

NOW, THEREFORE, the Board of Directors of the Belmont Fire Protection District resolves as follows:

SECTION 1. The revenue, appropriations, and CIP budgets for FY 2026-27 are adopted as shown in the follow table

FY 2026-27		**REVENUES**	**EXPENDITURES**	
Fund #	**Fund Name**		**Operating**	**CIP**
223	Belmont Fire Protection District	$ 21,057,855	$ 15,761,570	$ 63,594

***

ADOPTED June 9, 2026, by the Board of Directors of the Belmont Fire Protection District by the following vote:

Ayes:	Absent:
Noes:	Abstain:

ATTEST:

_____
Board Secretary

_____
Board President

APPROVED AS TO FORM:

_____
District Counsel

RESOLUTION NO. 2026-

A RESOLUTION OF THE CITY COUNCIL OF THE CITY OF BELMONT ESTABLISHING THE CITY OF BELMONT'S APPROPRIATION LIMIT FOR FISCAL YEAR 2026-27

WHEREAS, Article XIIIB of the California Constitution, enacted with the passage of Proposition 4 in 1979, with modifications under Proposition 111, passed by the voters of California in June 1990, and implemented by California Government Code Sections 7900, specifies appropriations of governmental entities may increase by an amount not to exceed the change in population and the change in either the California per capita income or the change in non-residential assessed valuation due to new construction within the City; and,

WHEREAS, documentation used in the determination of the fiscal year 2026-27 appropriations limit has been available to the public for 15 days before the City Council's determination in this matter, as required by Government Code Section 7910.

NOW, THEREFORE, the City Council of the City of Belmont resolves as follows:

SECTION 1. The Appropriations Limit for the City of Belmont for fiscal year 2026-27 shall be $29,802,536, as documented in Exhibit A, attached hereto and incorporated herein by reference.

SECTION 2. The inflation factor being utilized to calculate the fiscal year 2026-27 appropriations limit is the growth in the California per capita income provided by the State of California Department of Finance.

SECTION 3. The population factor being utilized to calculate the fiscal year 2026-27 appropriations limit is the County of San Mateo's population growth provided by the State of California Department of Finance.

* * *

ADOPTED June 9, 2026, by the City of Belmont City Council by the following vote:

Ayes: Absent:

Noes: Abstain:

ATTEST:

City Clerk

Mayor

APPROVED AS TO FORM:

City Attorney

EXHIBIT A
to
Resolution 2026-_____

Gann Appropriate Limit Calculation

	City of Belmont Appropriations Limit for Fiscal Year 2026-27		**Amount**	**Source**
A	Last Year's Limit		$ 28,405,412	FY 2025-26 Limit
B	Adjustment Factors			
	1.	Population	0.9997	CA Dept. of Finance
	2.	Inflation	1.0495	CA Dept. of Finance
			1.0492	B1*B2
	Total Adjustment %		**0.0492**	**B1*B2-1**
C	Annual Adjustment		$ 1,397,124	A*B
D	**This Year's Limit**		**$ 29,802,536**	**A+C**

RESOLUTION NO. 2026-

A RESOLUTION OF THE BOARD OF DIRECTORS OF THE BELMONT FIRE PROTECTION DISTRICT ESTABLISHING THE DISTRICT'S APPROPRIATION LIMIT FOR FY 2026-27

WHEREAS, Article XIIIB of the California Constitution, enacted with the passage of Proposition 4 in 1979, with modifications under Proposition 111, passed by the voters of California in June 1990, and implemented by California Government Code Sections 7900, specifies appropriations of governmental entities may increase by an amount not to exceed the change in population and the change in either the California per capita income or the change in non-residential assessed valuation due to new construction within the City; and,

WHEREAS, documentation used in the determination of the fiscal year 2026-27 appropriations limit has been available to the public for 15 days before the Board's determination in this matter, as required by Government Code Section 7910.

NOW, THEREFORE, the Board of Directors of the Belmont Fire Protection District resolves as follows:

SECTION 1. The Appropriations Limit for the Belmont Fire Protection District for fiscal year 2026-27 shall be $18,999,981, as documented in Exhibit A, attached hereto and incorporated herein by reference.

SECTION 2. The inflation factor being utilized to calculate the fiscal year 2026-27 appropriations limit is the growth in the California per capita income provided by the State of California Department of Finance.

SECTION 3. The population factor being utilized to calculate the fiscal year 2026-27 appropriations limit is the County of San Mateo's population growth provided by the State of California Department of Finance.

***

ADOPTED June 9, 2026, by the Board of Directors of the Belmont Fire Protection District by the following vote:

Ayes:	Absent:
Noes:	Abstain:

ATTEST:

_____
Board Secretary

_____
Board President

APPROVED AS TO FORM:

_____
District Counsel

EXHIBIT A
to
Resolution 2026-_____

Gann Appropriate Limit Calculation

	Belmont Fire Protection District Appropriations Limit for Fiscal Year 2026-27		**Amount**	**Source**
A	Last Year's Limit		18,109,274	FY 2025-26 Limit
B	Adjustment Factors			
	1.	Population	0.9997	CA Dept. of Finance
	2.	Inflation	1.0495	CA Dept. of Finance
			1.0492	B1*B2
	Total Adjustment %		**0.0492**	**B1*B2-1**
C	Annual Adjustment		890,707	A*B
D	**This Year's Limit**		**18,999,981**	**A+C**

RESOLUTION NO. 2026-

A RESOLUTION OF THE CITY COUNCIL OF THE CITY OF BELMONT ESTABLISHING THE ANNUAL SPECIAL TAX FOR COMMUNITY FACILITIES DISTRICT NO. 2000-1 (LIBRARY PROJECT) FOR FISCAL YEAR 2026-27 AND REQUESTING THE COUNTY OF SAN MATEO COLLECT THE SPECIAL TAX ON THE PROPERTY TAX ROLLS

WHEREAS, the City Council of the City of Belmont, California (hereinafter referred to as the "legislative body"), has initiated proceedings, held a public hearing, conducted an election and received a favorable vote from the qualified electors relating to the levy of a special tax in a community facilities district, as authorized pursuant to the terms and provisions of the "Mello-Roos Community Facilities Act 1982," being Chapter 2.5, Part 1, Division 2, Title 5 of the Government Code of the State of California. This Community Facilities District is designated as Community Facilities District No. 2000-1 (Library Project), hereinafter referred to as the "Community Facilities District"; and,

WHEREAS, this legislative body, by Ordinance as authorized by Government Code Section 53340, has authorized the levy of a special tax to pay for costs and expenses related to said Community Facilities District, and this legislative body is desirous to establish the specific rate of the special tax to be collected for the fiscal year.

NOW, THEREFORE, the City Council of the City of Belmont resolves as follows:

SECTION 1. The above is true and correct and adopted as findings.

SECTION 2. The specific rate and amount of the special tax for each Taxable Property (as such term is defined in the Rate and Method of Apportionment of Special Tax applicable to the Community Facilities District) is to be collected to pay for the costs and expenses for Fiscal Year 2025-26.

SECTION 3. The rate as set forth in Section 2 above does not exceed the amount as previously authorized by Ordinance of this legislative body and is not in excess of that as previously approved by the qualified electors of the Community Facilities District.

SECTION 4. The proceeds of the special tax shall be used to pay, in whole or in part, the costs and expenses of authorized "library project"; construction of a new City library located in the City, the necessary equipment and facilities required to relocate the existing library to the new location, and improvements to the park area adjacent to the library.

SECTION 5. The special tax shall be collected in the same manner as ordinary ad valorem property taxes are collected, and shall be subject to the same penalties and same procedure and sale in cases of any delinquency for ad valorem taxes, and the Tax Collector is hereby authorized to include reasonable administrative costs incurred in collected any said tax.

* * *

ADOPTED June 9, 2026, by the City of Belmont City Council by the following vote:

Ayes: Absent:

Noes: Abstain:

ATTEST:

City Clerk

Mayor

APPROVED AS TO FORM:

City Attorney

RESOLUTION NO. 2026 –

A RESOLUTION OF THE CITY COUNCIL OF THE CITY OF BELMONT ADOPTING THE UPDATED TECHNOLOGY REIMBURSEMENT POLICY FOR CITY COUNCIL

WHEREAS, the use of portable computers by City Council is a cost effective method to conduct City business including the dissemination and annotation of City Council agenda packets; and,

WHEREAS, the City of Belmont has undertaken a paperless agenda packet program; and,

WHEREAS, Government Code Sections 36514.5, 53232.2, and 53232.3 authorize the city to reimburse members of the Council for actual and necessary expenses incurred in the performance their official duties, provided that the Council adopts a written policy at a public meeting specifying the types of occurrences that qualify a member to receive reimbursement of those expenses and the request for reimbursement is made on an expense report submitted by the member on a form provided by the city within a reasonable time as determined by the Council;

WHEREAS, the Council's wishes to update and replace the current reimbursement policy adopted in 2015 by Resolution 2015-022.

NOW, THEREFORE, the City Council of the City of Belmont resolves as follows:

SECTION 1. The City Council finds that the purchase of computers, mobile devices, and related accessories and software subscriptions by individual councilmembers actually used to access, read or annotate City Council agenda packets is an appropriate expense for reimbursement under the City Council reimbursement policy.

SECTION 2. The City Council adopts the "City Council Technology Reimbursement Policy" attached hereto as Exhibit A, which supersedes Resolution 2015-022.

* * *

ADOPTED June 9, 2026 by the City of Belmont City Council by the following vote:

Ayes:

Noes:

Absent:

Abstain:

ATTEST:

City Clerk

Mayor

APPROVED AS TO FORM:

City Attorney

EXHIBIT A
to
Resolution 2026-_____

CITY OF BELMONT
CITY COUNCIL TECHNOLOGY REIMBURSEMENT POLICY

Purpose: The use of technology is essential to the efficient delivery of City services and supports a wide range of business functions, including internet access, email communications, calendar management, meeting documentation, presentations, field data collection, and management of City Council agenda materials. Computers, tablets, and other mobile devices provide a reliable, efficient, and environmentally responsible method for distributing City Council agendas and supporting documents, while enhancing access to information and improving staff productivity.

Reimbursement of Cost: Each City Council Member may be reimbursed up to a maximum of $1,000 once every two years for the actual expenses of purchasing computers, mobile devices, and related accessories and software subscriptions that are actually used by the member in performing their official duties to access, read, or annotate City Council agenda packets.

Reimbursement is contingent upon the member timely submitting an expense report and supporting receipts to the City Clerk within 30 calendar days of the purchase date.

Ownership: Equipment will be owned by the individual, not the City. Theft, loss and damage are the responsibility of the owner.

Support: City staff will support City certified apps on computers running either iOS (Apple) or Windows (Microsoft) operating system that are used in the performance of City business. All other technical and hardware issues should be covered by the manufacture or authorized resellers.

Ralph M. Brown Act: Regardless of the technology employed, all City business must continue to be conducted in accordance with applicable law.

CITY OF BELMONT
CITY COUNCIL TECHNOLOGY REIMBURSEMENT POLICY

~~Introduction~~Purpose:

The use of technology is essential to the efficient delivery of City services and supports a wide range of business functions, including internet access, email communications, calendar management, meeting documentation, presentations, field data collection, and management of City Council agenda materials. Computers, tablets, and other mobile devices provide a reliable, efficient, and environmentally responsible method for distributing City Council agendas and supporting documents, while enhancing access to information and improving staff productivity~~The use of tablet computers has grown significantly in the past few years along with a vast number of business applications being developed and introduced into the workplace. The tablet is an extremely versatile tool utilized for a variety of business applications including iInternet access, email correspondence, calendar management, meeting notes, presentations, managing City Council agenda packets and field data collection. Tablet computers, such as Apple's iPad, offer a convenient and efficient method of distribution of City Council meeting agendas and related documents.~~

~~In order to encourage the use of digital agenda packet distribution to City Council Members, the City will provide the back office software and distributions processes necessary to accomplish this objective. The City will also provide reimbursement for the purchase of basic computer hardware in order to facilitate access to the necessary documents and applications~~.

Reimbursement of Cost: ~~Cost equivalent to the latest iPad with Wi-Fi access and enough memory to support City business applications (Current recommendation: iPad Air 2 with 16GB of memory – retail cost $499.00 plus sales tax) will be reimbursed no more often than once every three years with the presentation of a valid sales receipt. At the owner's discretion, hardware with additional functionality may be purchased, but the additional cost, above $499 plus tax, will not be reimbursed by the City. Under the IRS definition of an accountable plan, employee business expenses may be reimbursed with valid receipts and are not subject to taxation or reporting.~~ Each City Council Member may be reimbursed up to a maximum of $1,000 once every two years for the actual expenses of purchasing computers, mobile devices, and related accessories and software subscriptions that are actually used by the member in performing their official duties to access, read, or annotate City Council agenda packets.

Reimbursement is contingent upon the member timely submitting an expense report and supporting receipts to the City Clerk within 30 calendar days of the purchase date.

Ownership: Equipment will be owned by the individual, not the City. Theft, loss and damage are the responsibility of the owner.

Support: City staff will support City certified apps on tablets running either iOS~~os~~ (Apple) or Windows (Microsoft) operating system that are used in the performance of City business. All other technical and hardware issues should be covered by the manufacture or authorized resellers.

Ralph M. Brown Act: Regardless of the technology employed, all City business shall continue to be conducted in accordance with applicable law.