The City of

Boynton Beach

City Commission Agenda

Tuesday, April 15, 2025, 6:00 PM

City Hall Commission Chambers
100 E. Ocean Avenue

Boynton Beach City Commission

Rebecca Shelton, Mayor (At Large)
Woodrow L Hay, Vice Mayor (District II)
Angela Cruz, Commissioner (District I)
Thomas Turkin, Commissioner (District III)
Aimee Kelley, Commissioner (District IV)

Daniel Dugger, City Manager
Shawna Lamb, City Attorney
Maylee De Jesus, City Clerk

Mission
To create a sustainable community by providing exceptional municipal services, in a financially responsible manner.

America's Gateway to the Gulfstream

www.boynton-beach.org

Welcome
Thank you for attending the City Commission Meeting

General Rules & Procedures for Public Participation at City of Boynton Beach Commission Meetings

The Agenda:

There is an official agenda for every meeting of the City Commissioners, which determines the order of business conducted at the meeting. The City Commission will not take action upon any matter, proposal, or item of business, which is not listed upon the official agenda, unless a majority of the Commission has first consented to the presentation for consideration and action.

- **Consent Agenda Items:** These are items which the Commission does not need to discuss individually and which are voted on as a group.
- **Regular Agenda Items:** These are items which the Commission will discuss individually in the order listed on the agenda.
- **Voice Vote:** A voice vote by the Commission indicates approval of the agenda item. This can be by either a regular voice vote with "Ayes & Nays" or by a roll call vote.

Speaking at Commission Meetings:

The public is encouraged to offer comment to the Commission at their meetings during Public Hearings, Public Audience, and on any regular agenda item, as hereinafter described.

City Commission meetings are business meetings and, as such, the Commission retains the right to impose time limits on the discussion on an issue.

- **Public Hearings:** Any citizen may speak on an official agenda item under the section entitled "Public Hearings."
- **Public Audience:** Any citizen may be heard concerning any matter within the scope of the jurisdiction of the Commission - Time Limit - Three (3) Minutes.

Regular Agenda Items: Any citizen may speak on any official agenda item(s) listed on the agenda after a motion has been made and properly seconded, with the exception of Consent Agenda Items that have not been pulled for separate vote, reports, and presentations. - Time Limit - Three (3) Minutes.

Addressing the Commission: When addressing the Commission, please step up to either podium and state your name for the record.

Decorum: Any person who disrupts the meeting while addressing the Commission may be ordered by the presiding officer to cease further comments and/or to step down from the podium. Failure to discontinue comments or step down when so ordered shall be treated as a continuing disruption of the public meeting. An order by the presiding officer issued to control the decorum of the meeting is binding, unless over-ruled by the majority vote of the Commission members present.

Please turn off all cellular phones in the City Commission Chambers while the City Commission Meeting is in session.

The City of Boynton Beach encourages interested parties to attend and participate in public meetings either in-person or via communications media technology online. To view and/or

participate in the City Commission meeting online you have the following options:

1. **Watch the meeting online, but not participate:**

   https://www.boynton-beach.org/748/Watch-City-Commission-Meetings

2. **Watch the meeting online and provide public comment during the meeting:**

   YouTube channel (https://www.youtube.com/@cityofboynton).

   Please click onto the description / more tab under the video player to see:

   *The Agenda link

   *Live-To-Air Public Comment link

   *Instructions on how to make a comment link

   *Tech Support hotline number

If you are following the agenda and want to speak specifically during the agenda item labeled “Public comments”, you are permitted to start the connectivity process during the item that precedes public comments to ensure that all contributors are in que, screened and ready when that segment of the agenda is presented, or please wait until your topic of concern is being discussed before requesting to join the meeting for public comment.

Please note that time limits will be enforced so comments must be limited to no more than 3 minutes.

*Presenters, Consultants, and Subject Matter Experts (SME) may join at any time with prior approval.

For additional information or for special assistance prior to the meeting, please contact Maylee De Jesús, City Clerk at cityclerk@bbfl.us or (561) 742-6061.

---

1. **<u>Openings</u>**

   A. Call to Order - Mayor Rebecca Shelton
   Roll Call.

Invocation given by Rev. Amalie Ash, First Presbyterian Boynton.

Pledge of Allegiance to the Flag led by Commissioner Aimee Kelley.

Agenda Approval:
1. Additions, Deletions, Corrections
2. Adoption

2. **Other**

A. Information Items by members of the City Commission.
City Commissioners to disclose any informational items to the public.

3. **Announcements, Community and Special Events And Presentations**

A. Announcement by Gigi Chazu, Economic Development Director: 2025 National Small Business Week is May 4th through May 10th.

Economic Development is pleased to announce the celebration of the 2025 *National Small Business Week* from May 4th through May 10th with a community-wide scavenger hunt titled the **Boynton Beach Business Quest**.

This interactive event invites residents to visit participating small businesses, find a special Quest Sticker, take a photo, and post it on social media to complete fun challenges. Participants will have the chance to win prizes and access special offers —all while supporting our local entrepreneurs.

The Business Quest is designed to boost foot traffic, introduce residents to businesses they may not yet know, and highlight the essential role small businesses play in shaping the character and economy of Boynton Beach.

This is a meaningful opportunity for residents of all ages to explore, engage, and support local. We invite the community to take part in this creative celebration of the entrepreneurial spirit that drives Boynton Beach forward.

B. Announcement by Justin Johnson, Recreation Marketing and Outreach Manager: Egg-Stravaganza on Saturday, April 19, 2025.
Join us for an egg-citing celebration at Egg-Stravaganza on Saturday, April 19, 2025! This FREE event will occur at Centennial Park & Amphitheater from 10:00 A.M. to 12:00 P.M.

This year's event includes a kid zone, giveaways by supporting sponsors Raising Canes and Florida Blue, vendors, food trucks, music, egg hunts, and more. For more information, log on to the Recreation and Parks Department's website at

WeMakeLifeFun.com.

Bring your family and friends for a morning filled with fun and festivities! Don't miss out on this egg-stra special event!

For more information, log on to the City's website at Boynton-Beach.org.

C. Presentation by Justin Johnson; Recreation Marketing and Outreach Manager - Recognition of Partners for Magic Wheels and Special Deals and Barrier Free 5K partners.

We would like to thank Chariots on Ice and Little Wolf Carpentry for their outstanding efforts in constructing this year's Magic Wheels. Their dedication to providing custom devices has brought joy and excitement to the lives of children with mobility challenges in our community. We would also like to thank the Greater Boynton Beach Foundation, Hunters Run, and the Broward, Palm Beaches & St. Lucie Realtors for their collaboration on the Barrier Free 5K. Stephanie Soplop, Compliance Coordinator-ADA/FMLA will present plaques to the partners, as well as a recap video showcasing the events.

D. Announcement by Annalie Holmes, Deputy Director of Public Works- Pre-hurricane Prep and Vegetation Amnesty Week May 5th - May 9th, 2025.

Announce that Hurricane Season begins June 1st and the Solid Waste Division is urging residents to do their part by conducting tree trimming early in preparation for the Hurricane Season.

The City will be having a Hurricane Vegetation Amnesty Week that begins May 5th- May 9th, 2025.

- Residents may place more than the three (3) cubic yards of vegetation only out for pickup on their scheduled bulk day during that week.
- Fees will be waived during amnesty week only.
- All guidelines must be followed for pickup.

If you have any questions you can contact us at (561) 742-6200, option 1, Monday – Friday, 8:00 A.M. to 5:00 P.M.

4. **Public Audience**

Public Audience: Any citizen may be heard concerning any matter within the scope of the jurisdiction of the Commission. Speakers will be limited to 3-minute presentations (at the discretion of the Chair, this 3-minute allowance may need to be adjusted depending on the level of business coming before the City Commission).

5. **Administrative**

A. Advisory Board Appointments.

City Commission to reappoint and appoint eligible members of the community to serve in vacant positions on City Advisory Boards.

B. Community Support Funds.
Approve Community Support Fund requests from Commissioner Turkin.

6. **Consent Agenda**

A. Approve the renewal and annual expenditure for the one-year extension for RFPs/Bids and/or piggybacks for the procurement of services and/or commodities Under $100,000 as described in Exhibit A for April 15, 2025 - "Request for Extensions and/or Piggybacks."

Staff Recommends Approval

B. Proposed Resolution No. R25-095- Urging the Florida State Legislature to institute a public records exemption for Municipal Clerks and their staff.
Staff recommends approval of Proposed Resolution No. R25-095.

C. Proposed Resolution No. R25-096- Approving and authorizing the Mayor to sign a Use of Property Agreement between the City of Boynton Beach and 209 East Ocean Investors, LLC for the 2025 Taste of Boynton Beach event on Saturday, April 26, 2025.
Staff recommends approval of Proposed Resolution No. R25-096.

7. **Consent Bids and Purchases over $100,000**

A. Approve the renewal and annual expenditure for the one-year extension for RFPs/Bids and/or piggybacks for the procurement of services and/or commodities over $100,000 as described in Exhibit A for April 15, 2025 - "Request for Extensions and/or Piggybacks."
Staff Recommends Approval

B. Proposed Resolution No. R25-097-Â Award Invitation to Bid No. PWE25-021B for the Arts and Cultural Auditorium Improvements Project to Lassco Development Inc., and approve an Agreement between the City and Lassco Development Inc., in an amount of $1,242,817, plus a 10% contingency of $124,282, for a total not to exceed $1,367,099. Proposed Resolution No. R25-098- Approve a budget amendment amending CIP 302 Fund for project number GG2402, increasing the budget from $1,220,000 to $1,487,099, utilizing $267,099 of the fund balance.
Staff recommends approval of Proposed Resolution No. R25-097 and Resolution No. R25-098.

C. Proposed Resolution No. R25-099- Award Invitation to Bid No. PWE25-027B for the Boynton Beach Children's Museum Structural Repair Project to Homrich Corporation and approve an Agreement with Homrich Corporation in an amount of $213,425, plus a 10% contingency of $21,343, for a total not to exceed $234,768. Proposed Resolution No. R25-100- Approve a Budget Amendment amending CIP 303 Fund project number GG2405, increasing the budget from $29,800 to $264,468, utilizing $234,768 of the fund.
Staff recommends approval of Proposed Resolution No. R25-099 and Proposed Resolution No. R25-100.

D. Proposed Resolution No. R25-101- Approve the purchase of ten (10) units through a purchase order, utilizing the Florida Sheriff's Association Contracts FSA24-VEL32.0 and FSA23-EQU21.0, and the City of Tallahassee Contract 5179-2025, for an estimated amount of $512,890, plus a 22% contingency of $112,836, for total amount not to exceed $625,726, and authorize the Mayor to execute all necessary documents to effectuate the purchases.
Staff recommends approval of Proposed Resolution No. R25-101.

E. Proposed Resolution No. R25-102- Approve a Sole Source agreement with Barney's Pumps, Inc. to provide parts, repairs, and replacements for pumping station pumps in an amount not to exceed $400,000 annually.
Staff recommends approval of Proposed Resolution No. R25-102.

F. Proposed Resolution No. R25-103- Approve a sole-source purchase of three forensic workstations and issue a purchase order to Sumuri, LLC in an amount not to exceed $180,000, contingent upon the execution of the FDLE Online Stings grant.
Staff Recommends Approval of Proposed Resolution No. R25-103.

8. **Public Hearing**

6 P.M. or as soon thereafter as the agenda permits. T he City Commission will conduct these public hearings in its dual capacity as Local Planning Agency and City Commission.

A. Major Site Plan Modification (MSPM-2024.10.69688) for a parcel located at 1101 North Congress Avenue.
Approval or Denial of the request for a Major Site Plan Modification (MSPM-2024.10.69688) application to construct an 8,111 square-foot addition to the existing medical and professional office building and associated site improvements on the outparcel in the Boynton Beach Promenade located at 1101 North Congress Avenue.

B. Variance (ZNCV-2024.10.69688) for a parcel located at 1101 North Congress Medical Office addition.
Approval or Denial of a Development Order for a Variance (ZNCV-2024.10.69688) from Part III, Chapter 4, Article V, Section 2.C. Table 4-18 – Commercial and Office & Health Care Uses, to allow a reduction of 42 required parking spaces to accommodate the 8,111 square foot additions to an existing two-story 15,800 square foot building.

C. Proposed Ordinance No. 25-003- First Reading, An Ordinance of the City Commission of the City Of Boynton Beach, Florida, Amending Part III 'Land Development Regulations," Chapter 1 "General Administration," Article II "Definitions;" amending Chapter 2 "Land Development Process," Article II "Planning and Zoning Division Services," Section 5 "Permit Applications;" amending Chapter 3 "Zoning," Article V "Supplemental Regulations," Section 3 "Common Building

Appurtenances, Freestanding Structures and Site Amenities, Excluding Walls and Fences;" amending Chapter 4 "Site Development Standards," Article VIII "Utility Infrastructure Design Standards," Section 3 "Standards;" Establishing Regulations for artificial turf; providing for codification; providing for severability; providing for conflicts; and providing for an effective date.
Staff recommends approval of Proposed Ordinance No. 25-003, at first reading.

D. Proposed Ordinance No. 25-004- First Reading, An Ordinance of the City Commission of the City of Boynton Beach, Florida, amending the art in public places and public beautification regulations of the code of ordinances; repealing part II "Code of Ordinances," Chapter 2 "Administration," Article XI "Arts Commission," and Article XII "Art in Public Places Program;" repealing Chapter 27 "Advisory Boards and Committees," Article II "Boynton Beach Art Advisory Board," Section 27-21 "Intent," Section 27-22 "Definitions," Section 27-25 "Establishment of Public Art Fee," Section 27-26 "Public Art Fund," and Section 27-27 "Art in Public Places Guidelines;" amending Chapter 27 "Advisory Boards and Committees," Article II "Boynton Beach Art Advisory Board," Section 27-24 "Purpose and Duties;" amending Part III "Land Development Regulations," Chapter 1 "General Administration," Article II "Definitions," and Article V "Housing Initiatives," Section 1 "State Housing Initiatives Partnership Act;" amending Part III "Land Development Regulations," Chapter 2 "Land Development Process," Article VI "Impact and Selected Fees," Section 5 "Art in Public Places;" amending Chapter 4 "Site Development Standards," Article XIV "Murals;" establishing regulations to regulate and provide standards of the art in public places program and public beautification; providing for codification; providing for severability; providing for conflicts; and providing for an effective date.
Staff recommends approval of Proposed Ordinance No. 25-004, at first reading.

9. **City Manager's Report**

A. Receive update on the status of future agenda items.
In order to provide the City Commission and public up to date information with respect to future agenda items, staff have initiated a tracking sheet for all future agenda items. Attached is the updated tracking sheet as of November 12, 2024.

10. **Regular Agenda**

A. Modification to the Development Order for the approved Pulte Cottage District New Master Plan (NMP-2023.06.4139) and New Major Site Plan (NWSP-2023.06.4139)
Approve Modification to Development Order (GA 25-9900001), amending the Conditions of Approval (COA) associated with the approved Pulte Cottage District New Master Plan (NMP-2023.06.4139) and New Major Site Plan (NWSP-2023.06.4139) applications.

B. Discuss and provide an update on Fire Station #3, to also include a State of the Fire Department.
Requested by Commissioner Kelley.

C. Discussion item relating to candidate filing fees and sign bonds.
Direct staff to prepare an Ordinance relating to proof of residency, filing fees, and sign bonds.

D. Discussion on creating a charter review committee.

Requested by Commissioner Turkin.

E. Set a date and time for a proposed workshop to discuss Code Enforcement and Code Enforcement Ordinances.
Requested by Commissioner Turkin.

11. **Future Agenda Items**

A. First Reading of an ordinance regarding construction hours near residential locations and decibel levels. - **May 6, 2025**
Requested by Commissioner Cruz.

B. First Reading of an ordinance regarding continued service on advisory boards and other advisory board appointment updates. - **TBD**
Requested by Commissioner Turkin and Commissioner Kelley.

C. Discussion regarding Citywide Master Plan to light up the City.- **TBD**

Requested by Commissioner Turkin.

D. Discussion regarding the City's Comprehensive Plan. - **TBD**
Requested by Commissioner Cruz.

E. Discussion in regards to an additional area that might be available as a future cemetery.**- Pending meeting with City Real Estate Manager.**
Requested by Vice Mayor Hay.

F. Discussion regarding creating a beautification board. **- TBD**
Requested by Commissioner Turkin.

G. Discussion regarding fluoride in the water. **- Pending proposed State Legislation, Senate Bill 700.**
Requested by Vice Mayor Hay.

H. Discussion on utility lift station upgrades and odor control - **TBD**
Requested by Vice Mayor Hay.

I. Discussion regarding combining City properties together to create senior affordable housing.**- Pending Joint Meeting with the CRA.**
Requested by Vice Mayor Hay.

J. Discussion regarding Hazard Pay for Community Standards.- **Pending meeting with Commissioner Cruz**
Requested by Commissioner Cruz.

K. Discussion regarding Amendments to the Code of Ordinances regarding flooding in the community.- **Pending meeting with Commissioner Cruz**
Requested by Commissioner Cruz.

L. Discussion on Animal Control position in Police Department.- **Scheduled to be heard with Budget Workshop.**
Requested by Commissioner Kelley.

12. **Adjournment**

Notice

If a person decides to appeal to any decision made by the City Commission with respect to any matter considered at this meeting, He/She will need a record of the proceedings and, for such purpose, He/She may need to ensure that a verbatim record of the proceedings is made, which record includes the testimony and evidence upon which the appeal is to be based. (F.S. 286.0105)

The City shall furnish appropriate auxiliary aids and services where necessary to afford an individual with a disability an equal opportunity to participate in and enjoy the benefits of a service, program, or activity conducted by the City. Please contact the City Clerk's office, (561) 742-6060 or (TTY) 1-800-955-8771, at least 48 hours prior to the program or activity in order for the City to reasonably accommodate your request.

Additional agenda items may be added subsequent to the publication of the agenda on the City's web site. Information regarding items added to the agenda after it is published on the City's web site can be obtained from the office of the City Clerk.

City of Boynton Beach
Agenda Item Request Form

Meeting Date: 04/15/2025

Announcement by Gigi Chazu, Economic Development Director: 2025 National Small Business Week is May 4th through May 10th.

Requested Action:

Economic Development is pleased to announce the celebration of the 2025 *National Small Business Week* from May 4th through May 10th with a community-wide scavenger hunt titled the **Boynton Beach Business Quest**.

This interactive event invites residents to visit participating small businesses, find a special Quest Sticker, take a photo, and post it on social media to complete fun challenges. Participants will have the chance to win prizes and access special offers—all while supporting our local entrepreneurs.

The Business Quest is designed to boost foot traffic, introduce residents to businesses they may not yet know, and highlight the essential role small businesses play in shaping the character and economy of Boynton Beach.

This is a meaningful opportunity for residents of all ages to explore, engage, and support local. We invite the community to take part in this creative celebration of the entrepreneurial spirit that drives Boynton Beach forward.

City of Boynton Beach
Agenda Item Request Form

Meeting Date: 04/15/2025

Announcement by Justin Johnson, Recreation Marketing and Outreach Manager: Egg-Stravaganza on Saturday, April 19, 2025.

Requested Action: Join us for an egg-citing celebration at Egg-Stravaganza on Saturday, April 19, 2025! This FREE event will occur at Centennial Park & Amphitheater from 10:00 A.M. to 12:00 P.M.

This year's event includes a kid zone, giveaways by supporting sponsors Raising Canes and Florida Blue, vendors, food trucks, music, egg hunts, and more. For more information, log on to the Recreation and Parks Department's website at WeMakeLifeFun.com.

Bring your family and friends for a morning filled with fun and festivities! Don't miss out on this egg-stra special event!

For more information, log on to the City's website at Boynton-Beach.org.

How will this affect city programs or services? Public Works, Police, and Fire will assist with coordination.

Budgeted Item: Yes

Account Line Item and Description:
001-2710-572-49-17
Other Contractual Services

City of Boynton Beach
Agenda Item Request Form

Meeting Date: 04/15/2025

Presentation by Justin Johnson; Recreation Marketing and Outreach Manager - Recognition of Partners for Magic Wheels and Special Deals and Barrier Free 5K partners.

Requested Action:

We would like to thank Chariots on Ice and Little Wolf Carpentry for their outstanding efforts in constructing this year's Magic Wheels. Their dedication to providing custom devices has brought joy and excitement to the lives of children with mobility challenges in our community. We would also like to thank the Greater Boynton Beach Foundation, Hunters Run, and the Broward, Palm Beaches & St. Lucie Realtors for their collaboration on the Barrier Free 5K. Stephanie Soplop, Compliance Coordinator-ADA/FMLA will present plaques to the partners, as well as a recap video showcasing the events.

Explanation of Request: We would like to thank Chariots on Ice and Little Wolf Carpentry for their outstanding efforts in constructing this year's Magic Wheels. Their dedication to providing custom devices has brought joy and excitement to the lives of children with mobility challenges in our community. We would also like to thank the Greater Boynton Beach Foundation, Hunters Run, and the Broward, Palm Beaches & St. Lucie Realtors for their collaboration on the Barrier Free 5K.

How will this affect city programs or services? N/A

City of Boynton Beach
Agenda Item Request Form

Meeting Date: 04/15/2025

Announcement by Annalie Holmes, Deputy Director of Public Works- Pre-hurricane Prep and Vegetation Amnesty Week May 5th - May 9th, 2025.

Requested Action:

Announce that Hurricane Season begins June 1st and the Solid Waste Division is urging residents to do their part by conducting tree trimming early in preparation for the Hurricane Season.

The City will be having a Hurricane Vegetation Amnesty Week that begins May 5 th- May 9th, 2025.

- Residents may place more than the three (3) cubic yards of vegetation only out for pickup on their scheduled bulk day during that week.
- Fees will be waived during amnesty week only.
- All guidelines must be followed for pickup.

If you have any questions you can contact us at (561) 742-6200, option 1, Monday – Friday, 8:00 A.M. to 5:00 P.M.

Explanation of Request:

Hurricane Season begins June 1st and the Solid Waste Division is urging residents to do their part by conducting tree trimming early in preparation for the Hurricane Season.

Residents should not do any major tree trimming or place bulk items at the roadside after the announcement of a named storm as there is no guarantee that vegetation or bulk items will be picked up before a storm arrives.

As part of normal vegetation pick-up residents can place three (3) cubic yards of vegetation weekly to be set at the curb the day before their scheduled pick-up day.

- Vegetation needs to be cut in 4’ lengths and 4” in diameter.
- The vegetation must be placed at the roadside leaving 3’ around any obstructions, such as mailboxes, cars or recycling bins.
- Bulk trash and vegetation must be separated for pick-up.
- Any trash or debris mixed in with vegetation will have to be removed by the resident prior to pick up.
- Large tree stumps and trunks larger than 4’ in diameter require a special pick up.

The City will be having a Hurricane Vegetation Amnesty Week that began May 5 th – May 9th, 2025.

- Residents may place more than the three (3) cubic yards of vegetation only out for pickup on their scheduled bulk day during that week.
- Fees will be waived during amnesty week only.
- All guidelines must be followed for pickup.

If you have any questions you can contact us at (561) 742-6200, option 1, Monday – Friday, 8:00 A.M. to 5:00 P.M.

How will this affect city programs or services? N/A

Budgeted Item: Yes

Account Line Item and Description: Other contractual services/waste disposal 431-2515-534-34-62

Fiscal Impact:

It is included with our annual Solid Waste disposal costs.

City of Boynton Beach
Agenda Item Request Form

Meeting Date: 04/15/2025

Advisory Board Appointments.

Requested Action: City Commission to reappoint and appoint eligible members of the community to serve in vacant positions on City Advisory Boards.

Explanation of Request:

The City Clerk's Office has received applications from City residents who are seeking to become new board members.

The attached list contains term openings and vacancies on the various advisory boards with the designated Commission members having responsibility for the appointment to fill each term opening and vacancy.

How will this affect city programs or services? Appointments are necessary to keep City Advisory Boards full and operating as effectively as possible.

Fiscal Impact: There is no fiscal impact to the budget for this item.

Attachments:
Advisory_Board_Appointments_Reappointments_and_Applicants_for_April 15 2025.docx
Karina Maldonado - Art Advisory Board.pdf
Sussan Froelich - Art Advisory Board.pdf
George Feldman- Community Redevelopment Agency Advisory Board.pdf
Thomas Isabella - Community Redevelopment Agency Advisory Board.pdf
Chevette Gadson - Community Redevelopment Agency Advisory Board.pdf
Bill Cwynar - Community Redevelopment Agency Advisory Board.pdf
William Harper- Community Redevelopment Agency Advisory Board.pdf
Ace Tilton Ratcliff - Community Redevelopment Agency Advisory Board.pdf
Sandra Watson - Education and Youth Advisory Board.pdf
Paul Jean - Education and Youth Advisory Board.pdf

Art Advisory Board
Regular Member 2 (2 year) terms
Alternate Member 2 (1 year) terms

I	Cruz	Regular	Vacant
III	Turkin	Regular	Vacant
IV	Kelley	Alternate	Vacant

Applicants: Karina Maldonado
Susan Froehlich — Regular member seeking reappointed for a second term

Building Board of Adjustment and Appeals
Regular Member 2 (2 year) terms
Alternate Member 2 (1 year) terms

IV	Kelley	Regular	Vacant
I	Cruz	Regular	Vacant
Vice Mayor	Hay	Regular	Vacant
III	Turkin	Regular	Vacant
IV	Kelley	Regular	Vacant
Mayor	Shelton	Alternate	Vacant
I	Cruz	Alternate	Vacant

Applicants: None

Community Redevelopment Agency Advisory Board
2 Year Staggered Terms

III	Turkin	Regular	Vacant
Mayor	Shelton	Regular	Vacant
I	Cruz	Regular	Vacant

Applicants: Chevette Gadson — Regular member seeking reappointed for a second term
William Harper
George Feldman
Ace Tilton Ratcliff
Bill Cwynar
Thomas Isabella

Education and Youth Advisory Board
Regular Member 2 (2 year) terms
Alternate/Student Member 2 (1 year) terms

III	Turkin	Alternate	Vacant
IV	Kelley	Alternate	Vacant
Mayor	Shelton	Student	Vacant
I	Cruz	Student	Vacant
Vice Mayor	Hay	Student	Vacant

Applicants: Sandra Watson
Paul Jean

Historic Resources Preservation Board – Quasi-judicial
Regular Member 2 (2 year) terms
Alternate Member 2 (1 year) terms

I	Cruz	Regular	Vacant
Vice Mayor	Hay	Regular	Vacant
III	Turkin	Regular	Vacant
IV	Kelley	Alternate	Vacant
Mayor	Shelton	Alternate	Vacant

Applicants: None

Library Board
Regular Member 2 (2 year) terms
Alternate Member 2 (1 year) terms

III	Turkin	Regular	Vacant

Applicants: None

Recreation and Parks Board
Regular Member 2 (2 year) terms
Alternate Member 2 (1 year) terms

Vice Mayor	Hay	Alternate	Vacant

Applicant: None

Senior Advisory Board
Regular Member 2 (2 year) terms
Alternate Member 2 (1 year) terms

III	Turkin	Regular	Vacant
IV	Kelley	Alternate	Vacant
Mayor	Shelton	Alternate	Vacant

Applicants: None

Stanzione, Tammy

From: kariina <noreply@123formbuilder.com>
Sent: Saturday, February 01, 2025 11:17 AM
To: City Clerk
Subject: Advisory Board Appointment application

This Message Is From an External Sender

This message came from outside your organization.

Today's date	02/01/2025
Name	Karina Maldonado
Phone number	561-573-9799
Address	130 NE 27th Ave Boynton beach Florida 33435 United States
Email	kariina@rocketmail.com
Current occupation or, if retired, prior occupation	Urban planner
Education	Bachelors in Urban and Regional Planning
Are you a registered voter?	Yes
Do you reside within the Boynton Beach City limits?	Yes
Do you own/manage a business within City limits?	No
If "yes", name of business:	
Are you currently serving on a City board?	No
Have you served on a City board in the past?	No
If "yes", which board(s) and when?	
Have you ever been convicted of a crime?	No
If "yes", when and where?	
Advisory Board	Art Advisory Board
If appointed by the City Commission to serve as Board Chair or Vice Chair are you willing to serve in this capacity?	Yes
Personal Qualifications	As a planner for the City of Lake Worth Beach, I review mural application requests, draft staff reports with staff recommendations, and present mural requests to the

	Planning and Zoning Board. I'm also a self proclaimed artist and passionate about 2D and 3D media.
Professional Memberships	
Feel free to attach/upload an extra sheet or resume.	
Certification	I, the applicant, hereby certify that the statements and answers provided herein are true and accurate. I understand that, if appointed, any false statements may be cause for removal from a board.

The message has been sent from 166.196.89.122 (United States) at 2025-02-01 11:17:09 on iPhone 16.3
Entry ID: 742
Referrer: https://www.boynton-beach.org/
Form Host: https://form.123formbuilder.com/583214/advisory-board-appointment-application

Stanzione, Tammy

From: suefro28 <noreply@123formbuilder.com>
Sent: Thursday, March 20, 2025 2:33 PM
To: City Clerk
Subject: Advisory Board Appointment application

This Message Is From an External Sender

This message came from outside your organization.

Today's date	03/20/2025
Name	Susan Froehlich
Phone number	
Address	104 SE 5TH AVE Boynton Beach FL 33435 United States
Email	suefro28@gmail.com
Current occupation or, if retired, prior occupation	VP of Creative Services
Education	BFA
Are you a registered voter?	Yes
Do you reside within the Boynton Beach City limits?	Yes
Do you own/manage a business within City limits?	No
If "yes", name of business:	The City of Boynton Beach
Are you currently serving on a City board?	Yes
Have you served on a City board in the past?	Yes
If "yes", which board(s) and when?	Advisory Art Board
Have you ever been convicted of a crime?	No
If "yes", when and where?	
Advisory Board	Art Advisory Board
If appointed by the City Commission to serve as Board Chair or Vice Chair are you willing to serve in this capacity?	Yes
Personal Qualifications	I'm Suefro, a Senior Independent Contract Creative Designer with a strong entrepreneurial background and extensive experience managing projects from

	strategy and concept to a successful conclusion. I am resourceful, self-motivated, and organized, with effective supervisory and creative problem-solving skills—a proven ability to develop positive business relationships and work well independently or as part of a team. I possess the artistic talent and technical know-how to create result-driven designs for online and traditional print initiatives. My designs are customized and tailored to various clients' complex needs.
Professional Memberships	
Feel free to attach/upload an extra sheet or resume.	
Certification	I, the applicant, hereby certify that the statements and answers provided herein are true and accurate. I understand that, if appointed, any false statements may be cause for removal from a board.

The message has been sent from 73.204.233.87 (United States) at 2025-03-20 13:32:33 on Chrome 134.0.0.0
Entry ID: 762
Referrer: https://www.boynton-beach.org/
Form Host: https://form.123formbuilder.com/583214/advisory-board-appointment-application

From: georgefeldman30
To: City Clerk
Subject: Advisory Board Appointment application
Date: Tuesday, March 25, 2025 6:33:09 PM

This Message Is From an External Sender
This message came from outside your organization.

Today's date	03/25/2025
Name	George Feldman
Phone number	561-239-5141
Address	9778 Nickels Blvd, 505 Boynton Beach, FL Florida 33436 United States
Email	georgefeldman30@hotmail.com
Current occupation or, if retired, prior occupation	Real Estate Agent
Education	Batchelors, Lynn University Magna Cum Laude
Are you a registered voter?	Yes
Do you reside within the Boynton Beach City limits?	Yes
Do you own/manage a business within City limits?	Yes
If "yes", name of business:	real estate of Florida
Are you currently serving on a City board?	No
Have you served on a City board in the past?	Yes
If "yes", which board(s) and when?	2011, Financial Advisory Committee 2years Green Committe year? Library Board 4 years to 2024 Chair
Have you ever been convicted of a crime?	No
If "yes", when and where?	
Advisory Board	Community Redevelopment Agency Advisory Board
If appointed by the City Commission to serve as	

Board Chair or Vice Chair are you willing to serve in this capacity?	Yes
Personal Qualifications	I have been a resident of Boynton Beach since 1996. I have owned a construction supply business for 15 years before becoming a realtor. I am well versed in our community aspirations and feel I am qualified to advise on real estate matters, construction and affordability. All of my experience is in commercial, residential and finance. I will make all board meetings and have chaired those before. I would be honored to serve the City of Boynton Beach on the CRA Board. George Feldman
Professional Memberships	
Feel free to attach/upload an extra sheet or resume.	
Certification	I, the applicant, hereby certify that the statements and answers provided herein are true and accurate. I understand that, if appointed, any false statements may be cause for removal from a board.

The message has been sent from 76.109.135.168 (United States) at 2025-03-25 17:33:02 on Chrome 132.0.0.0
Entry ID: 763
Referrer: https://www.boynton-beach.org/
Form Host: https://form.123formbuilder.com/583214/advisory-board-appointment-application

CITY OF BOYNTON BEACH

RECEIVED
APR 2 2025
CITY OF BOYNTON BEACH
CITY CLERK'S OFFICE

City of Boynton Beach: Advisory Board Appointment Application

Thank you for your interest in serving on one of the City's Advisory Boards and for taking the time to fill out this form. If instructions are not followed or the application is not filled out in its entirety, the form will be returned for clarification.

EMAIL DISCLAIMER: Please be advised that under Florida law, e-mail addresses are public records. If you do not want your e-mail address released in response to a public-records request, do not send electronic mail. Instead, contact the City of Boynton Beach offices by phone or in writing: City of Boynton Beach, City Clerk's Office, City Hall, 100 E. Ocean Ave., Boynton Beach, FL 33435,

Mailing address: P.O. Box 310, Boynton Beach, FL 33435-0310 | Phone: (561) 742-6060 | City Clerk FAX: (561) 742-6090

Today's date

03/27/2025

Name*

Thomas Isabella

Isabella

Phone number

518 573 5330

Address

205 N High Point Blvd. Unit A

Boynton Beach

Florida

33435

Country

Email

tei1973@hotmail.com

Current occupation or, if retired, prior occupation

Retired

Education

BA from Louisiana State University

Are you a registered voter?

- [x] Yes
- [ ] No

Do you reside within the Boynton Beach City limits?

- [x] Yes
- [ ] No

Do you own/manage a business within City limits?

- [ ] Yes
- [x] No

Are you currently serving on a City board?

- [ ] Yes
- [x] No

Have you served on a City board in the past?

- [ ] Yes
- [x] No

Have you ever been convicted of a crime?

- [ ] Yes
- [x] No

Advisory Board

Please indicate which advisory board you are seeking appointment.

~~Recreation & Parks Board~~ CRA Advisory Board TI

If appointed by the City Commission to serve as Board Chair or Vice Chair are you willing to serve in this capacity?*

- (•) Yes
- ( ) No

For board listing, requirements, responsibilities and meeting times and dates, please visit Advisory Boards web pages.

Personal Qualifications

I served 16 years on the Schenectady NY City Council, 12 of those years as City Council President from 1980 to 1995. During my tenure on the City Council I also served as Chairman of the Heath and Recreation Committee. As Chair we oversaw the 16 parks in our City. Personally, I spearheaded many park cleanups and was one of the catalyst's in forming the Committee of the Preservation of the parks in Schenectady. Local Businesses and educational institutions adopted a specific park and were responsible to maintain, clean up, staff and if need be monetize the purchase of park equipment.

Recently, with the assistance of Commissioner Turkin and the City of Boynton Beach we organized a clean up of Betty Thomas Park. 60 volunteers gathered on 12/16/24 to make this cleanup a memorable occasion. Parks are the lifeblood of a community and I have dedicated my life in preserving and protecting these

precious gems.

When I first began my quest in 1973 to improve the quality of life of fellow Schenectadians I organized a park cleanup which was basically an unused park due to neglect and indifference. Today, Carrie St park in still one of the gems of the Schenectady park system. This cleanup was successful due to the partnership of local businesses, residents and the City of Schenectady. Building off this endeavor I spearheaded many other parks cleanups throughout my career.

I look forward to serving Boynton Beach as a resident and dedicated volunteer. I have checked out many of the parks comprising the City Of Boynton Beach park system and came away quite impressed. Upon visiting Palmetto Park I submitted my recommendations and thoughts to Andrew Mack and Dan Duggar in how to enhance and perhaps upgrade this park. I will contacting Commissioner Hay to discuss my thoughts and plans to enhance this particular park. As a resident now of Boynton Beach my goal is to continue to serve and try to make a difference to enhance the parks system in Boynton, I stand ready to assist and help.

As a resident of High Point Section 4 in Boynton Beach our men's club recently sponsored a little league team in the East Boynton Beach Little League. Always trying to make a difference in the lives of kids I have many recommendations to enhance the parks system in Boynton and stand ready, willing and able to serve. Without a thriving park system quality of life issues can adversely affect to the detriment of the neighborhood residents living nearby. If you examine the livability aspect of municipalities that thrive and offer so many amenities to its residents one can easily see that a thriving parks system is critical and needed for a community to prosper.

Unsolicited and coming atas a complete surprise my colleagues on the Schenectady City Council in 1995 named the newly built picnic pavilion in the jewel of our parks system, Central Park the Thomas E Isabella Picnic Pavilion. Honored and proud my commitment, dedication, determination and desire remain steadfast to now assist the City of Boynton Beach.

Input must be at most 700 characters long.

Professional Memberships

Please list any professional memberships.

Currently I serve as Co-Vice President of the Boys and Girls Club of Schenectady NY. I have been serving as a Board Member of the B&G Club of Schenectady for 42 years trying to make a difference in the lives of kids. My passion in life is trying to be a voice for the voiceless and provide hope for the hopeless.

Feel free to attach/upload an extra sheet or resume.

Choose files or drag here

Your completed Advisory Board Appointment application will be added to the City's Talent Bank, a file to which Commissioners may turn for candidates when board openings occur.

Certification*

*Response required

I, the applicant, hereby certify that the statements and answers provided herein are true and accurate. I understand that, if appointed, any false statements may be cause for removal from a board.

I, the applicant, DO NOT certify that the statements and answers provided herein are true and accurate.

Stanzione, Tammy

From: City Clerk
Sent: Monday, March 10, 2025 3:58 PM
To: Stanzione, Tammy; De Jesus, Maylee
Subject: FW: Advisory Board Appointment application

From: CMGadson4 <noreply@123formbuilder.com>
Sent: Monday, March 10, 2025 3:57 PM
To: City Clerk <CityClerk@bbfl.us>
Subject: Advisory Board Appointment application

This Message Is From an External Sender
This message came from outside your organization.

Today's date	03/10/2025
Name	Chevette M Gadson
Phone number	561-702-9973
Address	1480 N.W. 3rd Street BOYNTON BEACH FL 33435-2622 United States
Email	CMGadson4@aol.com
Current occupation or, if retired, prior occupation	Manager, Out of School Programs
Education	Master of Science, Counseling Psychology
Are you a registered voter?	Yes
Do you reside within the Boynton Beach City limits?	Yes
Do you own/manage a business within City limits?	No
If "yes", name of business:	
Are you currently serving on a City board?	Yes
Have you served on a City board in the past?	Yes
If "yes", which board(s) and when?	Education and Youth Advisory Board Community Redevelopment Agency Advisory Board
Have you ever been convicted of a crime?	No

If "yes", when and where?	
Advisory Board	Community Redevelopment Agency Advisory Board
If appointed by the City Commission to serve as Board Chair or Vice Chair are you willing to serve in this capacity?	No
Personal Qualifications	I am currently a member of the Community Redevelopment Agency Advisory Board (CRAAB). I was appointed in October of 2023. I have only been on the board for a year and a half and would like the opportunity to finish the work the current group has started. I have lived in the City of Boynton Beach for 40+ years. I have worked with the Palm Beach County School District for 22 years where I have facilitated various committees, trainings, and projects. I work well with diverse populations and am always successful at handling tasks and meeting goals.
Professional Memberships	Florida Afterschool, Inc. National Afterschool Association Palm Beach School Counseling Association Delta Sigma Theta Sorority, Inc.
Feel free to attach/upload an extra sheet or resume.	
Certification	I, the applicant, hereby certify that the statements and answers provided herein are true and accurate. I understand that, if appointed, any false statements may be cause for removal from a board.

The message has been sent from 165.161.17.142 (United States) at 2025-03-10 14:57:27 on Chrome 122.0.0.0
Entry ID: 756
Referrer: https://www.boynton-beach.org/
Form Host: https://form.123formbuilder.com/583214/advisory-board-appointment-application

Stanzione, Tammy

From: City Clerk
Sent: Wednesday, March 19, 2025 10:04 AM
To: Stanzione, Tammy; De Jesus, Maylee
Subject: FW: Advisory Board Appointment application

From: bill <noreply@123formbuilder.com>
Sent: Wednesday, March 19, 2025 9:50 AM
To: City Clerk <CityClerk@bbfl.us>
Subject: Advisory Board Appointment application

This Message Is From an External Sender
This message came from outside your organization.

Today's date	03/19/2025
Name	William Cwynar
Phone number	561-685-7335
Address	2701 SW 8th Street Boynton Beach FL 33435-7519 United States
Email	bill@instasign.com
Current occupation or, if retired, prior occupation	Semi-Retired, Sign Business Owner
Education	Some College
Are you a registered voter?	Yes
Do you reside within the Boynton Beach City limits?	Yes
Do you own/manage a business within City limits?	Yes
If "yes", name of business:	InstaSign
Are you currently serving on a City board?	No
Have you served on a City board in the past?	Yes
If "yes", which board(s) and when?	Planning & Zoning, Code Enforcement, Planning & Development
Have you ever been convicted of a crime?	No

If "yes", when and where?	
Advisory Board	Community Redevelopment Agency Advisory Board
If appointed by the City Commission to serve as Board Chair or Vice Chair are you willing to serve in this capacity?	Yes
Personal Qualifications	Have been a full-time resident of Boynton Beach since 1974. Previous owner of fire sprinkler business, located in Boynton Beach 1975 - 1981. Owner of a sign business. Ability to read building and understand plans and building codes. Make commonsense decisions.
Professional Memberships	n/a
Feel free to attach/upload an extra sheet or resume.	
Certification	I, the applicant, hereby certify that the statements and answers provided herein are true and accurate. I understand that, if appointed, any false statements may be cause for removal from a board.

The message has been sent from 99.105.42.52 (United States) at 2025-03-19 08:50:00 on Chrome 116.0.0.0
Entry ID: 760
Referrer: https://www.boynton-beach.org/
Form Host: https://form.123formbuilder.com/583214/advisory-board-appointment-application

From: Wharperbc
To: City Clerk
Subject: Advisory Board Appointment application
Date: Tuesday, March 11, 2025 7:55:12 AM
Attachments: Personal_Qualifications.pdf

This Message Is From an External Sender
This message came from outside your organization.

Today's date	03/11/1989
Name	William Harper
Phone number	561-430-7156
Address	700 SW 4th Avenue Boynton Beach FL 33426 United States
Email	Wharperbc@gmail.com
Current occupation or, if retired, prior occupation	Real Estate Broker
Education	Bachelors Degree from FAU in Urban Planning and Business Administration
Are you a registered voter?	Yes
Do you reside within the Boynton Beach City limits?	Yes
Do you own/manage a business within City limits?	No
If "yes", name of business:	
Are you currently serving on a City board?	No
Have you served on a City board in the past?	Yes
If "yes", which board(s) and when?	I served on the Planning and Zoning board until it was sunset. I served for probably about a year, maybe a little more.
Have you ever been convicted of a crime?	No
If "yes", when and where?	
Advisory Board	Community Redevelopment Agency Advisory Board
If appointed by the City Commission to serve as Board Chair or Vice Chair	No

are you willing to serve in this capacity?	
Personal Qualifications	Educational Background in Urban and Regional Planning: Business Administration Expertise: Experience on the Planning and Zoning Board: Please see attachment. Only 700 characters allowed here.
Professional Memberships	Licensed Real Estate Broker Licensed Notary
Feel free to attach/upload an extra sheet or resume.	https://form.123formbuilder.com/upload_dld.php?fileid=72f615a22c5e3daec970f9d3f8511964
Certification	I, the applicant, hereby certify that the statements and answers provided herein are true and accurate. I understand that, if appointed, any false statements may be cause for removal from a board.

The message has been sent from 76.153.54.210 (United States) at 2025-03-11 06:55:04 on Chrome 133.0.0.0
Entry ID: 757
Referrer: https://www.boynton-beach.org/
Form Host: https://form.123formbuilder.com/583214/advisory-board-appointment-application

Stanzione, Tammy

From: City Clerk
Sent: Tuesday, April 01, 2025 6:58 AM
To: Stanzione, Tammy; De Jesus, Maylee
Subject: FW: Advisory Board Appointment application
Attachments: ATR_resume_2025.docx

From: acetratcliff <noreply@123formbuilder.com>
Sent: Monday, March 31, 2025 8:35 PM
To: City Clerk <CityClerk@bbfl.us>
Subject: Advisory Board Appointment application

This Message Is From an External Sender

This message came from outside your organization.

Today's date	03/31/2025
Name	Ace Tilton Ratcliff
Phone number	561-376-3640
Address	142 SW 13th Avenue Boynton Beach FL 33435 United States
Email	acetratcliff@gmail.com
Current occupation or, if retired, prior occupation	Writer, artist, and metalsmith
Education	BA
Are you a registered voter?	Yes
Do you reside within the Boynton Beach City limits?	Yes
Do you own/manage a business	No

within City limits?	
If "yes", name of business:	Co-own a business - Harper's Promise - not currently active
Are you currently serving on a City board?	No
Have you served on a City board in the past?	Yes
If "yes", which board(s) and when?	Previously served on the Library Board (I belie 2020 to 2023) and the Art Advisory Board (I believe 2021 to 2025)
Have you ever been convicted of a crime?	No
If "yes", when and where?	N/A
Advisory Board	Community Redevelopment Agency Advisory Board
If appointed by the City Commission to serve as Board Chair or Vice Chair are you willing to serve in this capacity?	Yes
Personal Qualifications	I grew up in Boynton Beach off of Woolbright & Federal. Though I left for college, I returned to Boynton in 2019 with my partner because my family was all still here & because we wanted to buy a house. We are fortunate to own a home less than a mile away from the new City Hall/Library. I am deeply involved in our community & run a Little Free Library and Little Free Pantry. Our business is not currently active but we have operated an in-home euthanasia veterinary practice. I am self-employed as a writer, artist, & metalsmith. I have also been active as a regular on the Library Board & both a regular and an alternate on the Arts Advisory Board as well as attending City Commission meetings.
Professional Memberships	Florida Society of Goldsmiths Society of North American Goldsmiths (SNAG)

Feel free to attach/upload an extra sheet or resume.	https://form.123formbuilder.com/upload_dld.php?fileid=ad00a7a35cb05f72ad6dbf730ed6adb0
Certification	I, the applicant, hereby certify that the statements and answers provided herein are true and accurate. I understand that, if appointed, any false statements may be cause for removal from a board.

The message has been sent from 66.161.106.49 (United States) at 2025-03-31 19:35:22 on Chrome 133.0.0.0
Entry ID: 764
Referrer: https://www.boynton-beach.org/
Form Host: https://form.123formbuilder.com/583214/advisory-board-appointment-application

Stanzione, Tammy

From: City Clerk
Sent: Tuesday, April 01, 2025 5:16 PM
To: Stanzione, Tammy; De Jesus, Maylee
Subject: FW: Advisory Board Appointment application

From: sdjwatson <noreply@123formbuilder.com>
Sent: Tuesday, April 1, 2025 5:14 PM
To: City Clerk <CityClerk@bbfl.us>
Subject: Advisory Board Appointment application

This Message Is From an External Sender
This message came from outside your organization.

Today's date	04/01/2025
Name	Sandra Watson
Phone number	561-460-1791
Address	348 Boynton Bay Circle Boynton Beach FL 33435 United States
Email	sdjwatson@aol.com
Current occupation or, if retired, prior occupation	Medical Biller
Education	Some College
Are you a registered voter?	Yes
Do you reside within the Boynton Beach City limits?	Yes
Do you own/manage a business within City limits?	No
If "yes", name of business:	
Are you currently serving on a City board?	Yes
Have you served on a City board in the past?	Yes
If "yes", which board(s) and when?	Senior Advisory Board
Have you ever been convicted of a crime?	No

If "yes", when and where?	
Advisory Board	Education and Youth Advisory Board
If appointed by the City Commission to serve as Board Chair or Vice Chair are you willing to serve in this capacity?	Yes
Personal Qualifications	Vice Chair for The Community Promise Non Profit Lifetime Member of Girls Scouts USA Youth teacher at St. John Missionary Baptist Church
Professional Memberships	Vice Chair for The Community Promise Non Profit Lifetime Member of Girls Scouts USA Youth teacher at St. John Missionary Baptist Church Vice President of Teens Collaborating Collectively Non Profit.
Feel free to attach/upload an extra sheet or resume.	
Certification	I, the applicant, hereby certify that the statements and answers provided herein are true and accurate. I understand that, if appointed, any false statements may be cause for removal from a board.

The message has been sent from 73.56.145.188 (United States) at 2025-04-01 16:14:13 on Chrome 134.0.0.0
Entry ID: 767
Referrer: https://www.boynton-beach.org/
Form Host: https://form.123formbuilder.com/583214/advisory-board-appointment-application

Stanzione, Tammy

From: City Clerk
Sent: Thursday, March 13, 2025 3:08 PM
To: Stanzione, Tammy; De Jesus, Maylee
Subject: FW: Advisory Board Appointment application
Attachments: NEW_RESUME_PJ_5-28-24.pdf

From: eagle4bro33 <noreply@123formbuilder.com>
Sent: Thursday, March 13, 2025 2:38 PM
To: City Clerk <CityClerk@bbfl.us>
Subject: Advisory Board Appointment application

This Message Is From an External Sender

This message came from outside your organization.

Today's date	03/13/2025
Name	Paul Jean
Phone number	754-204-3013
Address	110 SE 4th Ave Boynton Beach Florida 33435 United States
Email	eagle4bro33@gmail.com
Current occupation or, if retired, prior occupation	Supervisor (UPS)
Education	Bacelors Degree (FAU) 2021 in Political Science
Are you a registered voter?	Yes
Do you reside within the Boynton Beach City limits?	Yes
Do you own/manage a business	No

within City limits?	
If "yes", name of business:	
Are you currently serving on a City board?	No
Have you served on a City board in the past?	No
If "yes", which board(s) and when?	
Have you ever been convicted of a crime?	No
If "yes", when and where?	
Advisory Board	Education and Youth Advisory Board
If appointed by the City Commission to serve as Board Chair or Vice Chair are you willing to serve in this capacity?	Yes
Personal Qualifications	Overall, I've had about six years of Law Enforcement/Corrections. I worked for Both Miami Dade County Corrections and also Palm Beach County Sherriff's Office. Spent some of this time, dealing with juveniles and young adults to maintain a clean path. As well as being an available mentor to many both within the jails and outside out in the community. I've worked in Mental health units including Juveniles and mediating solutions to better these individuals to become model cititzens. This will serve me will in advocating and communicating concerns and issues to find improvement and solutions for our youths today
Professional Memberships	
Feel free to attach/upload an extra sheet or resume.	https://form.123formbuilder.com/upload_dld.php?fileid=629266f1804be874ad26adfbbe644d0b
Certification	I, the applicant, hereby certify that the statements and answers provided herein are true and accurate. I understand that, if appointed, any false statements may be cause for removal from a board.

The message has been sent from 76.128.60.169 (United States) at 2025-03-13 13:37:37 on Chrome 134.0.0.0
Entry ID: 759
Referrer: https://www.boynton-beach.org/
Form Host: https://form.123formbuilder.com/583214/advisory-board-appointment-application

City of Boynton Beach
Agenda Item Request Form

Meeting Date: 04/15/2025

Community Support Funds.

Requested Action: Approve Community Support Fund requests from Commissioner Turkin.

How will this affect city programs or services? NA

Budgeted Item: Yes

Account Line Item and Description: Community Support Funds 001-1110-511-83-03

Fiscal Impact: There will be no fiscal impact to the budget for this item.

Attachments:
Imagine Chancellor CSF Comm Turkin.pdf
SF PGA Chartibale.doc

EXHIBIT "A"

COMMUNITY SUPPORT FUNDS
REQUEST FORM

Part I - Summary of Request (to be completed by City Clerk)

Date of Request: April 15, 2025
Requested by Mayor/Commissioner: Commissioner Turkin
Amount Requested: $500
Recipient/Payee: Imagine Chancellor

Description of project, program, or activity to be funded: Assistance to help fund essential aspects of our sports programs, including uniforms, field usage fees, and umpire/referee services. These funds would make a significant difference in ensuring all students, regardless of financial background, can fully participate in and benefit from these programs

Part II - Availability of funds

The annual appropriation of funds available to the requesting Member of the commission listed above is $6,000.

The balance of funds available for the requesting Member of the Commission is $3,000.

Accordingly:

- ✓ There are funds available as requested
- ✓ There are insufficient funds available as requested

Dated: _____ By: _____
Maylee De Jesús, City Clerk

Part III-Eligibility Evaluation

- ✓ Public funds will not be used to improve private property unless there is a clear public need, purpose and benefit
- ✓ The recipient/payee provides services within the City
- ✓ The public purpose is beneficial to the entire community served by such donation

Dated:_____ By: _____
Requesting Member of the City Commission

EXHIBIT "A"

COMMUNITY SUPPORT FUNDS
REQUEST FORM

Part I - Summary of Request (to be completed by City Clerk)

Date of Request: April 15, 2025
Requested by Mayor/Commissioner: Commissioner Turkin
Amount Requested: $500
Recipient/Payee: SF PGA Charitable Foundation, Inc.

Description of project, program, or activity to be funded: Veteran golfing

Part II - Availability of funds

The annual appropriation of funds available to the requesting Member of the commission listed above is $6,000.

The balance of funds available for the requesting Member of the Commission is $2,500.

Accordingly:

- ✓ There are funds available as requested
- ✓ There are insufficient funds available as requested

Dated: _____ By: _____
Maylee De Jesús, City Clerk

Part III-Eligibility Evaluation

- ✓ Public funds will not be used to improve private property unless there is a clear public need, purpose and benefit
- ✓ The recipient/payee provides services within the City
- ✓ The public purpose is beneficial to the entire community served by such donation

Dated:_____ By: _____
Requesting Member of the City Commission

City of Boynton Beach
Agenda Item Request Form

Meeting Date: 04/15/2025

Approve the renewal and annual expenditure for the one-year extension for RFPs/Bids and/or piggybacks for the procurement of services and/or commodities Under $100,000 as described in Exhibit A for April 15, 2025 - "Request for Extensions and/or Piggybacks."

Requested Action:

Staff Recommends Approval

Explanation of Request:

As required, the Finance/Procurement Department submits requests for award to the Commission; requests for approval to enter into contracts and agreements as the result of formal solicitations; and to piggyback governmental contracts. Options to extend or renew are noted in the “Agenda Request Item” presented to Commission as part of the initial approval process. Procurement seeks to provide an accurate and efficient method to keep the Commission informed of pending renewals and the anticipated expenditure by reducing the paperwork of processing each renewal and/or extension individually and summarizing the information in Exhibit A (as required).

VENDOR(S)	DESCRIPTION OF SOLICITATION	SOLICITATION NUMBER	RENEWAL TERM	AMOUNT
A-1 Air Solutions, LLC	HVAC Maintenance	City of Boynton Beach Contract # 012-2511-20/EM	May 5, 2025 - May 4, 2026	Annual Estimated Expenditure $80,000
Henry Schein Medical	Medical Supplies	Piggyback State of Florida Contract # 42000000-23-ACS City of Boynton Beach Contract # 25-046PB	May 3, 2025 - December 31, 2026	Annual Estimated Expenditure $95,000

How will this affect city programs or services?

The renewal(s) will be used for those solicitations, contracts/agreements, and piggybacks that are renewed/extended with the same terms and conditions as the initial award.

Budgeted Item: Yes

Account Line Item and Description:

See attached Bid and Piggyback Under $100K - Exhibit A.

Fiscal Impact:

Funds have been budgeted under line items and noted in the attached - Exhibit A.

Attachments:
$100K under REQUEST FOR BID EXTENSIONS April 15 2025 Report - Exhibit A.docx
Renewal Interest Letter - A-1 Air Solution LLC - 2025-2026 - Signed.pdf
Henry Schein MMS2200734 Florida Participation Addendum (Executed)
Henry Schein, Inc. _ MMCAP Infuse - Amendment No. 2 - Renewed through December 31, 2026

CITY OF BOYNTON BEACH
REQUESTS FOR BID EXTENSIONS AND PIGGY-BACKS UNDER $100,000
APRIL 15, 2025

REQUESTING DEPARTMENT: ***FACILITIES MANAGEMENT SUPERVISOR***
DEPARTMENT CONTACT: ***HOWARD KERR***
TERM: ***May 5, 2024 thru May 4, 2025***
SOURCE FOR PURCHASE: ***City of Boynton Beach Bid No 012-2511-20/EM HVAC Maintenance & Mechanical Services***
ACCOUNT NUMBER: ***401-2811-536.49-17; 401-2821-536.49-17***
VENDOR(S): ***A-1 Air Solutions, LLC***
ANNUAL ESTIMATED EXPENDITURE: ***$80,000***

DESCRIPTION:
On May 5, 2020, City Commission approved and authorized the City Manager to sign a three-year Agreement with A-1 Air Solutions of Okeechobee, FL for Bid No. 012-2511-20/EM HVAC Maintenance and Mechanical Services. The Agreement was for an initial term of three (3) years with three (3) one-year renewal options with the same prices, terms, and conditions. The vendor has agreed to renew the Agreement for the 3rd one-year renewal option from May 5, 2025, to May 4, 2026.

REQUESTING DEPARTMENT: ***MATERIALS AND DISTRIBUTION***
DEPARTMENT CONTACT: ***MICHAEL DAUTA***
TERM: ***May 1, 2025 thru December 31, 2026***
SOURCE FOR PURCHASE: ***Piggyback State of Florida Contract 42000000-23-ACS for Medical Supplies; City of Boynton Beach Contract 25-046PB***

ACCOUNT NUMBER: ***502-0000-141-0100***
VENDOR(S): ***Henry Schein Medical***
ANNUAL ESTIMATED EXPENDITURE: ***$95,000***

DESCRIPTION:
On December 5, 2023, City Commission approved the utilization of the State of Florida Contract # 42000000-23-ACS (Alternate Source Contract) for Medical Supplies on an as-needed basis for a term of April 4, 2023, through May 2, 2025. The Agreement's initial term was November 15, 2023, with an expiration date of May 1, 2025, The Agreement term may be extended upon mutual agreement of Minnesota Multistate Contracting Alliance for Pharmacy (MMCAP) and Henry Schein Medical. MMCAP and Henry Schein Medical have agreed to extend/renew the Agreement. Staff is requesting approval to renew the agreement through December 31, 2026.

The City of Boynton Beach

Finance/Procurement Services
100 E. Ocean Avenue
Boynton Beach, FL 33435
P.O. Box 310
Boynton Beach, Florida 33425-0310
Telephone No: (561) 742-6310

March 31, 2025

BID: HVAC MAINTENANCE AND MECHANICAL CONTRACT SERVICES

BID No.: 014-2511-20/EM

Agreement between the CITY OF BOYNTON BEACH and HVAC MAINTENANCE AND MECHANICAL CONTRACT SERVICES.

AGREEMENT RENEWAL TERM: ***MAY 5, 2025 – MAY 4, 2026***

X Yes, I agree to renew the existing agreement under the same terms, conditions, and pricing for an additional one-year term.

____ No, I do not wish to renew the bid for the following reason(s) _____

_____

_____

A-1 Air Solutions, LLC
NAME OF COMPANY

SIGNATURE

Osvis Mendez
NAME OF REPRESENTATIVE (please print)

Manager
TITLE

3-31-25
DATE

(863) 261.1002
(AREA CODE) TELEPHONE NUMBER

omendez.a1air@gmail.com
E-MAIL

Member-Requested Participation Addendum (MPA)

This Addendum ("**MPA**") is entered into by the Florida Department of Management Services, ("**Member**" or "**Florida DMS**") and Henry Schein Medical, a division of Henry Schein Inc., with a principle address of 135 Duryea Road Melville, NY 11747 ("**Vendor**") and the MMCAP Infuse, an agency of the State of Minnesota ("**MMCAP Infuse**"), regarding MMS2200734 ("**Agreement**").

WHEREAS, MMCAP and Vendor executed the Agreement on August 31, 2023.

WHEREAS, Member and Vendor wish to amend the terms and conditions of the Agreement to address the matters of Member.

WHEREAS, MMCAP Infuse has sole approval authority to any changes to the Agreement, thus is a signatory to this MPA.

WHEREAS, Member, MMCAP Infuse, and Vendor do not intend to alter, amend, interfere, modify, or adjust the contractual relationship of MMCAP Infuse and Vendor nor the relationship between any other member of MMCAP and Vendor.

THEREFORE, in consideration of the mutual promises contained below, and other good and valuable consideration, the receipt and sufficiency of which is hereby acknowledged the parties agree as follows:

I. DEFINITIONS

A. **Membership**: Means the joint power cooperative comprised of the MMCAP Infuse authorized states, departments, facilities, and other municipalities.
B. **Customer**: Means the authorized departments, facilities, and other municipalities approved by Member and MMCAP Infuse to access and use this MPA.

II. EFFECTIVE DATE AND TERM

A. **Effective Date**: This MPA is effective on November 1, 2023, or the date all signatures have been obtained, whichever is later
B. **Expiration Date:** Coincides with the Agreement termination date.
C. **Termination**: This MPA terminates upon:
   1. Thirty calendar days' written notice to the other parties; or
   2. The termination of the Agreement; or
   3. Written agreement executed by all parties.

III. SCOPE

A. This MPA is an addendum to the Agreement, and all subsequent amendments, executed by MMCAP Infuse and Vendor. The terms of the Agreement, as amended, and this MPA shall govern the contractual relationship between Member and Vendor. The most current iteration of the Agreement, which shall be incorporated into **Exhibit A**, can be viewed by Member and Customers on MMCAP's website located at https://members.infuse-mn.gov/user/login?destination=/contract-documents. A copy of these documents can also be obtained by contacting the Florida DMS contract manager. MMCAP Infuse agrees to provide written notice updating Florida DMS on any amendments to the Agreement. Vendor agrees to, where applicable, maintain a current and complete punchout catalog for use by Florida DMS and Customers.
B. **Exhibit B**: Which is attached and incorporated herein identifies the language to be incorporated into the contractual relationships between Member and Vendor. In the event of any conflict between the terms of the Agreement, as amended and incorporated into Exhibit A and Exhibit B of this MPA, the terms of Exhibit B will supersede as between Member and Vendor. Neither MMCAP Infuse, the State of Minnesota, nor any other party of the Membership are bound by the terms of Exhibit B.

IV. GENERAL PROVISIONS

A. **Assignment**: Except as required by law, neither the Member nor Vendor will assign, delegate, or transfer any rights or obligations under this MPA without the prior written consent of MMCAP Infuse.

B. **Counterparts and Electronic Signature**: The MPA cannot be executed in counterparts and will not be enforceable until MMCAP Infuse has obtained all required signatures. If requested by MMCAP, Member and Vendor expressly agree to conduct transactions under the MPA by electronic means (including, without limitation, with respect to execution, delivery, storage and transfer of this MPA by electronic means and to the enforceability of this electronic agreement). MMCAP Infuse will be deemed to have control of the authoritative copy for the electronic transferable record, in each case regardless of whether applicable law recognizes electronic transferable records or control of electronic transferable records and regardless of whether this MPA is an electronic record or transferable record. Member and Vendor will cooperate with and take all actions required by MMCAP Infuse in order for this MPA to be a transferable record, to ensure that MMCAP Infuse has control of the authoritative copy of such transferable record.

C. **Amendments**: Any amendment or modification to this MPA must be in writing and will not be effective until executed by Vendor, the Member, and MMCAP Infuse.

IN WITNESS WHEREOF, the undersigned parties have caused this MPA to be signed on their behalf intending to be bound thereby.

BY AND BETWEEN:

FOR THE MEMBER:
STATE OF FLORIDA
Department of Management Services

Signature: DocuSigned by: Tom Berger 4810BB6123514E1...
Printed: Tom Berger
Title: Director
Date: 11/14/2023 | 9:30 AM EST

VENDOR (Henry Schein Medical, a division of Henry Schein Inc.):

Signature:
Printed: Jeff Klingler
Title: VP & GM, U.S. Specialty Distribution Group
Date: 11/13/2023

IN AN APPROVAL CAPACITY ONLY:

State of Minnesota for MMCAP Infuse
In accordance with Minn. Stat. § 16C.03, subd. 3

Signature: DocuSigned by: James Babbitt DDE5B1490A484FC...
Printed: James Babbitt Date: 11/14/2023

Minnesota Commissioner of Administration
In accordance with Minn. Stat. § 16C.05, subd. 2

Signature: DocuSigned by: Christina Fox 126B5884704A473...
Printed: Christina Fox Date: 11/15/2023

EXHIBIT A

Master Contract, Contract Pricing, other applicable legal documents, and all subsequent amendments thereto

MMS2200734 MMCAP. The most current iteration of the Agreement is incorporated herein into Exhibit A. The Agreement, and all subsequent amendments, can be viewed by Member and Customers on MMCAP's website located at https://members.infuse-mn.gov/user/login?destination=/contract-documents. A copy of these documents can also be obtained by contacting the Florida DMS contract manager.

EXHIBIT B

Language Modification of the Agreement

The following terms and conditions are entered into between Vendor and the Member and are incorporated in the documents incorporated in Exhibit A. Neither MMCAP Infuse, the State of Minnesota, nor the Membership (except for the Member and applicable Facilities), are bound by the terms within this Exhibit.

1. All references to "State" will equate to the State of Florida.
2. All references to "supplier" or "Contractor" will equate to Vendor.
3. All references to "Contract" will equate to MPA.

Modification of Terms:

1. **Payment Invoicing**. The Vendor will be paid in accordance with section 215.422, F.S., upon submission of proper invoices to the Customer after delivery and acceptance of commodities or contractual services is confirmed by the Customer. Invoices must contain detail sufficient for an audit.
2. **Orders.** Vendor must be able to accept the State of Florida Purchasing Card and MyFloridaMarketPlace (MFMP) purchase orders.

Additional Terms:

1. **Travel.** Travel expenses are not reimbursable unless specifically authorized by the Customer in writing and may be reimbursed only in accordance with section 112.061, Florida Statutes.
2. **Annual Appropriation.** Pursuant to section 287.0582, Florida Statutes, if the MPA binds the State of Florida or an agency for the purchase of services or tangible personal property for a period in excess of one fiscal year, the State of Florida's performance and obligation to pay under the MPA is contingent upon an annual appropriation by the Florida Legislature.
3. **Florida Transaction Fees.** The State of Florida, through the Department of Management Services, has instituted MyFloridaMarketPlace, a statewide eProcurement system pursuant to section 287.057(24), Florida Statutes. All payments issued by Facilities to registered Vendors for purchases of commodities or contractual services under Chapter 287, F.S. shall be assessed Florida Transaction Fees of one percent (1%) as prescribed by Rule 60A-1.031, Florida Administrative Code, or as may otherwise be established by law. Vendors shall pay the Florida Transaction Fee and are subject to automatic deduction of the Florida Transaction Fee, when automatic deduction becomes available. Member understands that the Vendor will adjust pricing in the Agreement and/or amend the discounts the Vendor provides to Florida Customers to reflect the Florida Transaction Fee. Vendors shall submit any monthly reports required pursuant to Rule 60A-1.031, F.A.C.. All such reports and payments are subject to audit. The Agency will have grounds for declaring the Vendor in default if the Vendor fails to comply with the payment of the Florida Transaction Fee or reporting of payments, which may subject the vendor to being suspended from business with the State of Florida.
4. **Respect.** Subject to the agency determination provided for in Section 413.036, Florida Statutes, the following statement applies:

   IT IS EXPRESSLY UNDERSTOOD AND AGREED THAT ANY ARTICLES THAT ARE THE SUBJECT OF, OR REQUIRED TO CARRY OUT, THIS MPA SHALL BE PURCHASED FROM A NONPROFIT AGENCY FOR THE BLIND OR FOR THE SEVERELY HANDICAPPED THAT IS QUALIFIED PURSUANT TO CHAPTER 413, FLORIDA STATUTES, IN THE SAME MANNER AND UNDER THE SAME PROCEDURES SET FORTH IN SECTION 413.036(1) AND (2), FLORIDA STATUTES; AND FOR PURPOSES OF THIS MPA THE PERSON, FIRM, OR OTHER BUSINESS ENTITY CARRYING OUT THE PROVISIONS OF THIS MPA SHALL BE DEEMED TO BE SUBSTITUTED FOR THE STATE AGENCY INSOFAR AS DEALINGS WITH SUCH QUALIFIED NONPROFIT AGENCY ARE CONCERNED.

   Additional information about the designated nonprofit agency and the commodities or contractual services it offers is available at http://www.respectofflorida.org.
5. **Pride.** Subject to the agency determination provided for in Sections 946.515 and 287.042(1), Florida Statutes, the following statement applies:

   IT IS EXPRESSLY UNDERSTOOD AND AGREED THAT ANY ARTICLES WHICH ARE THE SUBJECT OF, OR REQUIRED TO CARRY OUT, THIS MPA SHALL BE PURCHASED FROM THE CORPORATION IDENTIFIED

UNDER CHAPTER 946, F.S., IN THE SAME MANNER AND UNDER THE SAME PROCEDURES SET FORTH IN SECTION 946.515(2) AND (4), FLORIDA STATUTES; AND FOR PURPOSES OF THIS MPA THE PERSON, FIRM, OR OTHER BUSINESS ENTITY CARRYING OUT THE PROVISIONS OF THIS MPA SHALL BE DEEMED TO BE SUBSTITUTED FOR THIS AGENCY INSOFAR AS DEALINGS WITH SUCH CORPORATION ARE CONCERNED.

Additional information about PRIDE and the commodities or contractual services it offers is available at http://www.pride-enterprises.org.

6. **Vendor Certification.** The Department may, at its option, terminate the MPA if the Vendor is found to have submitted a false certification as provided under section 287.135(5), F.S., or been placed on the Scrutinized Companies with Activities in Sudan List or the Scrutinized Companies with Activities in the Iran Petroleum Energy Sector List, or been engaged in business operations in Cuba or Syria, or to have been placed on the Scrutinized Companies that Boycott Israel List or is engaged in a boycott of Israel.
7. **Cooperation with Inspector General.** Pursuant to section 20.055(5), F.S., the Vendor understands and will comply with its duty to cooperate with the Inspector General in any investigation, audit, inspection, review, or hearing. Upon request of the Inspector General or any other authorized State official, the Vendor must provide any information the Inspector General deems relevant to the Vendor's integrity or responsibility. Such information may include, but will not be limited to, the Vendor's business or financial records, documents, or files of any type or form that refer to or relate to the MPA. The Vendor will retain such records for the longer of five years after the expiration of the MPA, or the period required by the General Records Schedules maintained by the Florida Department of State, at the Department of State's Records Management website. The Vendor' agrees to reimburse the State of Florida for the reasonable costs of investigation incurred by the Inspector General or other authorized State of Florida official for investigations of the Vendor's compliance with the terms of this or any other agreement between the Vendor and the State of Florida which results in the suspension or debarment of the Vendor. Such costs will include but will not be limited to: salaries of investigators, including overtime; travel and lodging expenses; and expert witness and documentary fees. The Vendor agrees to impose the same obligations to cooperate with the Inspector General and retain records on any subcontractors used to provide goods or services under the MPA.
8. **Financial Consequences of Non-Performance.** Pursuant to section 287.058(1)(h), Florida Statutes, financial consequences for non-performance are required. The Vendor will be assessed a non-performance retainage equivalent to 10% of the total invoice amount or as specified in the MPA. The retainage will be applied to the invoice for the then-current billing period. The retainage will be withheld until the Vendor resolves the deficiency. If the deficiency is subsequently resolved, the Vendor may invoice the Member for the retained amount during the next billing period. If the Vendor is unable to resolve the deficiency, the funds retained will be forfeited. For the avoidance of doubt, the Vendor agrees that once a purchase order is accepted, if the Agreement is later amended to increase pricing, the Customer cannot be invoiced for a higher price than that listed on the purchase order. The Vendor must also respond to and resolve identified pricing discrepancies or any other Customer issue as soon as practicable.
9. **Public Records.** The Member may unilaterally cancel this MPA for refusal by the Vendor to comply with this section by not allowing public access to all documents, papers, letters or other material made or received by the Vendor in conjunction with the MPA, unless the records are exempt from section 24(a) of Article I of the Florida Constitution and section 119.07(1), Florida Statutes. Solely for the purposes of this section the contract manager is the agency custodian of public records, unless another is designated per (e), below. If, under a resulting MPA or purchase order, the Vendor is providing services and is acting on behalf of a public agency, as provided by section 119.0701, Florida Statutes. The Vendor shall:
    a. Keep and maintain public records required by the public agency to perform the service;
    b. Upon request from the public agency's custodian of public records, provide the public agency with a copy of the requested records or allow the records to be inspected or copied within reasonable time and at a cost that does not exceed the cost provided in Chapter 119, Florida Statutes, or as otherwise provided by law;
    c. Ensure that public records that are exempt or confidential and exempt from public records disclosure are not disclosed except as authorized by law for the duration of the MPA term and following the completion of the MPA if the vendor does not transfer the records to the public agency;
    d. Upon completion of the MPA, transfer, at no cost, to the public agency all public records in possession of the Vendor or keep and maintain public records required by the public agency to perform the service. If the Vendor transfers all public records to the public agency upon completion of the MPA, the Vendor shall destroy any duplicate public records that are exempt or confidential and exempt from public records disclosure requirements. If the Vendor keeps and maintains public records upon completion of the MPA, the Vendor shall meet all applicable requirements for retaining public records. All records stored electronically must be provided

to the public agency, upon request from the public agency's custodian of public records, in a format that is compatible with the information technology systems of the public agency; and

e. **IF THE VENDOR HAS QUESTIONS REGARDING THE APPLICATION OF CHAPTER 119, FLORIDA STATUTES, TO THE VENDOR'S DUTY TO PROVIDE PUBLIC RECORDS RELATING TO THIS MPA, CONTACT THE CUSTODIAN OF PUBLIC RECORDS OF THE ORDERING ENTITY.**

10. **Dispute Resolution, Governing Law, and Venue**. Any dispute between the Vendor and Member concerning performance of the MPA shall be decided by the Florida DMS designated Contract Manager, who will reduce the decision to writing and serve a copy on the Vendor. The decision of the Contract Manager shall be final and conclusive. Exhaustion of this administrative remedy is an absolute condition precedent to the Vendor's ability to pursue legal action related to the MPA or any other form of dispute resolution. For disputes between the Vendor and Member, the laws of the State of Florida govern the MPA. Vendor and Member submit to the jurisdiction of the courts of the State of Florida exclusively for any legal action related to the MPA. Further, the Vendor hereby waives any and all privileges and rights relating to venue it may have under Chapter 47, F.S., and any and all such venue privileges and rights it may have under any other statute, rule, or case law, including, but not limited to those based on convenience. The Vendor hereby submits to venue in the county chosen by Florida DMS.
11. **Suspended, Convicted, Antitrust Violator, and Discriminatory Vendor Lists**. In accordance with sections 287.133, 287.134, and 287.137, F.S., the Vendor is hereby informed of the provisions of sections 287.133(2)(a), 287.134(2)(a), and 287.137(2)(a), F.S. For purposes of this MPA, a person or affiliate who is on the Convicted Vendor List, the Discriminatory Vendor List, or the Antitrust Violator Vendor List may not perform work as a contractor, supplier, subcontractor, or consultant under the MPA. The Vendor must notify the Department if it or any of its suppliers, subcontractors, or consultants have been placed on the Convicted Vendor List, the Discriminatory Vendor List, or the Antitrust Violator Vendor List during the term of the MPA. In accordance with section 287.1351, F.S., a vendor placed on the Suspended Vendor List may not enter into or renew a contract to provide any goods or services to an agency after its placement on the Suspended Vendor List.
12. **E-Verify.** E-Verify. The Contractor and its subcontractors shall register with and use the U.S. Department of Homeland Security's (DHS) E-Verify system to verify the work authorization status of all new employees of the contractor or subcontractor in accordance with section 448.095, F.S. The Contractor shall obtain an affidavit from its subcontractors in accordance with paragraph (5)(b) of section 448.095, F.S., and maintain a copy of such affidavit for the duration of the Contract.
    Pursuant to sub-paragraph (5)(c)1 of section 448.095, F.S., if the Member has a good faith belief that the Vendor has knowingly violated section 448.09(1), F.S., it will terminate the MPA. If terminated for such reason, the Vendor will not be eligible for award of a public contract for at least one year after the date of such termination. The Member reserves the right to order the immediate termination of any contract between the Vendor and a subcontractor performing work on its behalf should the Member develop a good faith belief that the subcontractor has knowingly violated section 448.095(1), F.S.
13. **Inspection of Records, Papers, and Documents**. In accordance with section 216.1366, F.S., the Department is authorized to inspect the: (a) financial records, papers, and documents of the Vendor that are directly related to the performance of the MPA or the expenditure of state funds; and (b) programmatic records, papers, and documents of the Vendor which the Department determines are necessary to monitor the performance of the MPA or to ensure that the terms of the MPA are being met. The Vendor shall provide such records, papers, and documents requested by the Department within 10 Business Days after the request is made.
14. **Purchases Prerequisites.** Before fulfilling any Customer purchases and receiving payment, the Vendor and applicable subcontractors, affiliates, partners, resellers, distributors, and dealers must have met the following requirements, unless further notated below:
    - Have an active registration with the Florida Department of State, Division of Corporations (www.sunbiz.org), or, if exempt from the registration requirements, provide the Member with the basis for such exemption.
    - Be registered in the MFMP Vendor Information Portal (https://vendor.myfloridamarketplace.com) (only required by applicable subcontractors, affiliates, partners, resellers, distributors, and dealers if receiving payment).
    - Not be on the State's Convicted, Suspended, or Discriminatory Vendor lists (http://www.dms.myflorida.com/business_operations/State_purchasing/vendor_information/convicted_suspended_discriminatory_complaints_vendor_lists)
    - Have a copy of e-Verify Status on file.

- Have a current W-9 filed with the Florida Department of Financial Services (https://flvendor.myfloridacfo.com) (only required by applicable subcontractors, affiliates, partners, resellers, distributors, and dealers if receiving payment).

15. **MFMP Electronic Invoicing.** The Vendor may supply electronic invoices in lieu of paper-based invoices for those transactions processed through MyFloridaMarketPlace (MFMP). Electronic invoices may be submitted to the agency through one of the mechanisms as listed below:
    1) EDI (Electronic Data Interchange)
    This standard establishes the data contents of the Invoice Transaction Set (810) for use within the context of an Electronic Data Interchange (EDI) environment. This transaction set can be used for invoicing via the Ariba Network (AN) for catalog and non-catalog goods and services.

    2) PO Flip via AN
    This online process allows Vendors to submit invoices via the AN for catalog and non-catalog goods and services. Vendors have the ability to create an invoice directly from their inbox in their AN account by simply "flipping" the PO into an invoice. This option does not require any special software or technical capabilities.

    The Vendor warrants and represents that it is authorized and empowered to and hereby grants the State of Florida and the third-party provider of MFMP, a State of Florida contractor, the right and license to use, reproduce, transmit, distribute, and publicly display within MFMP. In addition, the Vendor warrants and represents that it is authorized and empowered to and hereby grants the State and the third-party provider the right and license to reproduce and display within MFMP the Vendor's trademarks, system marks, logos, trade dress, or other branding designation that identifies the products made available by the Vendor under the MPA.

    The Vendor will work with the MFMP management team to obtain specific requirements for the electronic invoicing if needed.

16. **MPA Reporting.** The Vendor shall provide the following reports associated with this MPA.
    1) MPA Quarterly Sales Reports. The Vendor shall submit Quarterly Sales Reports to the Member's Contract Manager within 30 calendar days after the close of each Florida fiscal quarter (Florida's fiscal quarters close on September 30, December 31, March 31, and June 30). The Vendor's first Quarterly Sales Report will be due 30 calendar days after the first full quarter following MPA execution.

    Reports must be submitted in MS Excel format and can be retrieved by accessing the following link at FL DMS Quarterly Sales Report Form. The report shall include all Customer sales received and associated with this MPA during the quarter. Initiation and submission of the Quarterly Sales Report is the responsibility of the Vendor without prompting or notification from the Member's Contract Manager. If no orders are received during the period, the Vendor must submit a report stating that there was no activity. If the Vendor fails to submit two consecutive quarterly sales reports, the MPA may be terminated, or the Member may choose to not renew the MPA.
    2) Certified and Minority Business Enterprises Reports. Upon Customer request, the Vendor shall report to each Customer spend with certified and other minority business enterprises in the provision of commodities or services related to the Customer orders. These reports shall include the period covered; the name, minority code, and Federal Employer Identification Number of each minority business enterprise utilized during the period; commodities and services provided by the minority business enterprise; and the amount paid to each minority business enterprise on behalf of the Customer.
    3) Ad Hoc Sales Reports. The Member may require additional MPA sales information such as copies of purchase orders or ad hoc sales reports. The Vendor shall submit these documents and reports within the timeframe specified by the Member.
    4) MFMP Transaction Fee Reports. The Vendor shall submit monthly Florida Transaction Fee Reports to the Member. Reports are due 15 calendar days after the end of each month. Information on how to submit Florida Transaction Fee Reports online can be located on the Transaction Fee and Reporting website. Assistance with the transaction fee reporting system is also available from the MFMP Customer Service Desk by email at feeprocessing@myfloridamarketplace.com or telephone at 866-FLA-EPRO (866-352-3776) from 8:00 a.m. to 6:00 p.m. Eastern Time.

    Quarterly reporting timeframes coincide with the State Fiscal Year as follows:

    Quarter 1 - (July-September) – due 30 calendar days after close of the period
    Quarter 2 - (October-December) – due 30 calendar days after close of the period
    Quarter 3 - (January-March) – due 30 calendar days after close of the period
    Quarter 4 - (April-June) – due 30 calendar days after close of the period

The Member may not consider renewal of the MPA or price adjustments if the Vendor is late on submitting required reports or for outstanding fees owed.

17. **Business Review Meetings.** Both the Member and Customer reserve the right to schedule business review meetings. The Member or Customer will provide the format for the Vendor's agenda. In the event the Member or Customer schedules a business review meeting, the Vendor shall submit the completed agenda to the Member or Customer for review and acceptance prior to the meeting. The Vendor shall address the agenda items and any of the Member's or Customer's additional concerns at the meeting. At a minimum, the agenda items may include:

    a. MPA compliance
    b. Savings report (in dollar amount and cost avoidance)
    c. Spend reports by Customer
    d. Recommendations for improved compliance and performance

    Failure to comply with this section may result in the Vendor being placed on a Corrective Action Plan and possible termination of the MPA.

Docusign Envelope ID: 1394E8A3-E0E4-43CC-840B-9B73265260EB

Accurate as of February 12, 2025
The most current version
https://members.infuse-mn.gov/contract-documents

AMENDMENT NO. 2 TO MMCAP INFUSE AGREEMENT NO. MMS2200734

THIS AMENDMENT NO. 2 ("**Amendment**") to MMS2200734 ("**Agreement**") is entered into on the date all required signatures are obtained for this document and is by and between the State of Minnesota acting through its Commissioner of Administration ("**Minnesota**") on behalf of MMCAP Infuse ("**MMCAP Infuse**") and Henry Schein, Inc., a corporation with an address of 135 Duryea Rd., Melville, NY 11747("**Vendor**").

RECITALS

WHEREAS, MMCAP Infuse and Vendor have agreed to certain changes in the terms and conditions set forth in the Agreement and have agreed to amend the Agreement to reflect said changes;

WHEREAS, besides the terms and conditions of the Agreement amended in this Amendment, the Agreement remains in full force and effect; and

NOW, THEREFORE, the parties acknowledge and hereby agree that the Agreement shall be amended as follows:

Capitalized Terms; Definitions; Conditions. The Agreement and Amendment shall be read together as one document. Any capitalized terms used in the Amendment that are defined in the Agreement will have the same meaning(s) when used herein, unless the context clearly requires otherwise. To the extent there shall exist a conflict between the Agreement and this Amendment, the terms of this Amendment will control. Unless otherwise clearly altered, modified, deleted, or amended otherwise, the terms of the Agreement will continue in their entirety and govern the contractual relationship between Vendor and MMCAP Infuse.

Modifications

Revision 1: Line 2 of the *Agreement Term* in the Agreement will be revised as follows:

2. **Expiration Date**: ~~May 1, 2025~~ December 31, 2026

Revision 2: *Attachment A-3* of the Agreement will be removed in its entirety and replaced with a new *Attachment A-3*, which is attached and incorporated as *Exhibit 1* to this Amendment.

VENDOR: Henry Schein, Inc.
The Vendor certified that the appropriate person(s) have executed this Amendment on behalf of the Vendor as required and by applicable articles, bylaws, resolutions, or ordinances.

Name: DocuSigned by: Andy Goldy
Signature: 3B4F87143BC043F...
Title: VP, One Government
Date: ~~12/9/2024~~

STATE OF MINNESOTA FOR MMCAP INFUSE
In accordance with Minn. Stat. § 16C.03, subd. 3

Name: DocuSigned by: Nalee Xiong
Signature: BBA9A8938A8E4CF...
Date: 12/10/2024

COMMISSIONER OF ADMINISTRATION
In accordance with Minn. Stat. § 16C.05, subd. 2

Name: DocuSigned by: Christina Fox
Signature: 126B5884704A473...
Date: 12/10/2024

City of Boynton Beach
Agenda Item Request Form

Meeting Date: 04/15/2025

Proposed Resolution No. R25-095- Urging the Florida State Legislature to institute a public records exemption for Municipal Clerks and their staff.

Requested Action: Staff recommends approval of Proposed Resolution No. R25-095.

Explanation of Request: The Board of Directors of the Florida Association of City Clerks has expressed concern about personal information of Municipal Clerks and staff being available through public records requests. They have asked that the municipalities in Florida adopt a resolution urging that these employees be added to the list of exemptions for public records requests.

Many municipal staff perform duties that include, or result in, investigations into complaints regarding election fraud, legal enforcement of hearings related to neglect or abuse, or other activities that could lead to criminal prosecution are exposed to threats and other acts of violence.

Municipal clerks often administer elections. Some election workers have been targeted for threats and violence due to the nature of materials they are responsible for. Further, clerks are often involved in legal enforcement proceedings in actions related to violations of codes and ordinances. Occasionally, these proceedings have led to retaliation and threats by defendants.

There are currently 27 public records exemptions in Florida. Of these exemptions, eight are for local personnel who either investigate, enforce or otherwise provide a service that can result in contentious interactions when action is taken. Municipal clerks and their respective staff fall within the window for greater protection.

How will this affect city programs or services? This will not affect City programs or services.

Account Line Item and Description: N/A

Fiscal Impact: N/A

Attachments:
R25-095 Agenda_Item_2925-2025_Resolution_for_Clerks_Public_Records_exemption_request (1).docx

RESOLUTION NO. R25-095

A RESOLUTION OF THE CITY COMMISSION OF THE CITY OF BOYNTON BEACH, FLORIDA, REQUESTING THE FLORIDA STATE LEGISLATURE TO INSTITUTE A PUBLIC RECORDS EXEMPTION FOR MUNICIPAL CLERKS AND THEIR STAFF; AND FOR ALL OTHER PURPOSES.

WHEREAS, the Board of Directors of the Florida Association of City Clerks has expressed concern about the personal information of Municipal Clerks and staff being available through public records requests. They have asked that the municipalities in Florida adopt a resolution urging that these employees be added to the list of exemptions for public records requests; and

WHEREAS, many municipal staff perform duties that include, or result in, investigations into complaints regarding election fraud, legal enforcement of hearings related to neglect or abuse, or other activities that could lead to criminal prosecution and are exposed to threats and other acts of violence; and

WHEREAS, municipal clerks often administer elections. Some election workers have been targeted for threats and violence due to the nature of the materials they are responsible for. Further, clerks are often involved in legal enforcement proceedings in actions related to violations of codes and ordinances. Occasionally, these proceedings have led to retaliation and threats by defendants; and

WHEREAS, there are currently 27 public records exemptions in Florida. Of these exemptions, eight are for local personnel who either investigate, enforce, or otherwise provide a service that can result in contentious interactions when action is taken. Municipal clerks and their respective staff fall within the window for greater protection; and

WHEREAS, the City Commission, upon the recommendation of staff, has deemed it in the best interests of the city's citizens and residents to request the Florida State Legislature to institute a public records exemption for Municipal Clerks and their staff.

NOW, THEREFORE, BE IT RESOLVED BY THE CITY COMMISSION OF THE CITY OF BOYNTON BEACH, FLORIDA, THAT:

SECTION 1. The foregoing "Whereas" clauses are hereby ratified and confirmed as being true and correct and are hereby made a specific part of this Resolution upon adoption.

SECTION 2. The City Commission of the City of Boynton Beach, Florida, does hereby request the Florida State Legislature to institute a public records exemption for Municipal Clerks and their staff.

SECTION 3. The City Clerk is hereby directed and authorized to send a certified copy of this Resolution to Governor Ron DeSantis, Senator Lori Berman, Representative Lois Frankel, the Palm Beach County League of Cities, and the Florida League of Cities.

SECTION 4. This Resolution shall take effect in accordance with law.

[SIGNATURES ON THE FOLLOWING PAGE]

PASSED AND ADOPTED this _____ day of _____ 2025.

CITY OF BOYNTON BEACH, FLORIDA

	YES	NO
Mayor – Rebecca Shelton	____	____
Vice Mayor – Woodrow L. Hay	____	____
Commissioner – Angela Cruz	____	____
Commissioner – Thomas Turkin	____	____
Commissioner – Aimee Kelley	____	____
VOTE	_____	

ATTEST:

_____
Maylee De Jesús, MPA, MMC
City Clerk

_____
Rebecca Shelton
Mayor

APPROVED AS TO FORM:

(Corporate Seal)

_____
Shawna G. Lamb
City Attorney

City of Boynton Beach
Agenda Item Request Form

Meeting Date: 04/15/2025

Proposed Resolution No. R25-096- Approving and authorizing the Mayor to sign a Use of Property Agreement between the City of Boynton Beach and 209 East Ocean Investors, LLC for the 2025 Taste of Boynton Beach event on Saturday, April 26, 2025.

Requested Action: Staff recommends approval of Proposed Resolution No. R25-096.

Explanation of Request: The City has received permission from the property owner to use the following property to provide free public parking for 2025 Taste of Boynton Beach event attendees: 209 East Ocean Investors, LLC - 209 East Ocean Ave, Boynton Beach.

How will this affect city programs or services? Parking is very limited in the Town Square area and this agreement provides an additional parking option for vendors, which opens up spaces to the public that would like to attend the 2025 Taste of Boynton Beach event.

Budgeted Item: Yes

Account Line Item and Description: Special Event: 001-1213-519-48-24

Fiscal Impact: There is no cost related to the temporary use of this property. Crossing guards and shuttle buses will be provided to assist attendees to/from the event site.

Attachments:
R25-096 Agenda_Item_3004-2025_Resolution_for_209_East_Ocean_Investors_Use_of_Property (1).docx
Exhibit A to Resolution - 209 PROPERTY USE.pdf

RESOLUTION NO. R25-096

A RESOLUTION OF THE CITY COMMISSION OF THE CITY OF BOYNTON BEACH, FLORIDA, APPROVING AN AGREEMENT FOR USE OF PROPERTY BETWEEN THE CITY AND 209 EAST OCEAN INVESTORS LLC FOR TASTE OF BOYNTON 2025 PARKING; AND FOR ALL OTHER PURPOSES.

WHEREAS, 209 East Ocean Investors LLC ("Owner") warrants that it owns that certain property located at 209 East Ocean Avenue, Boynton Beach, FL 33435 (Parcel Number: 08-43-45-28-03-004-0110), (the "Property"); and

WHEREAS, the City desires to use the parking lots located on the Property for parking for an event taking place on Saturday, April 26, 2025 (the "Event"); and

WHEREAS, the Owner desires to permit the City to use the Property for the Event; and

WHEREAS, the City Commission, upon the recommendation of staff, has deemed it in the best interests of the city's citizens and residents to approve an Agreement for Use of Property between the City and 209 East Ocean Investors LLC for Taste of Boynton 2025 Parking.

NOW, THEREFORE, BE IT RESOLVED BY THE CITY COMMISSION OF THE CITY OF BOYNTON BEACH, FLORIDA, THAT:

SECTION 1. The foregoing "Whereas" clauses are hereby ratified and confirmed as being true and correct and are hereby made a specific part of this Resolution upon adoption.

SECTION 2. The City Commission of the City of Boynton Beach, Florida, does hereby approve an Agreement for Use of Property between the City and 209 East Ocean Investors LLC for Taste of Boynton 2025 Parking (the "Agreement"), in form and substance similar to that attached as Exhibit A.

SECTION 3. The City Commission of the City of Boynton Beach, Florida, hereby authorizes the Mayor to execute the Agreement. The Mayor is further authorized to execute any ancillary as may be necessary to accomplish the purpose of this Resolution.

SECTION 4. The City Clerk shall retain the fully executed Agreement as a public record of the City. A copy of the fully executed Agreement shall be provided to Gabrielle Favitta to forward to the Owner.

SECTION 5. This Resolution shall take effect in accordance with law.

PASSED AND ADOPTED this _____ day of _____ 2025.

CITY OF BOYNTON BEACH, FLORIDA

	YES	NO
Mayor – Rebecca Shelton	____	____
Vice Mayor – Woodrow L. Hay	____	____
Commissioner – Angela Cruz	____	____
Commissioner – Thomas Turkin	____	____
Commissioner – Aimee Kelley	____	____
VOTE	_____	

ATTEST:

_____
Maylee De Jesús, MPA, MMC
City Clerk

(Corporate Seal)

_____
Rebecca Shelton
Mayor

APPROVED AS TO FORM:

_____
Shawna G. Lamb
City Attorney

AGREEMENT FOR USE OF PROPERTY

THIS AGREEMENT FOR USE OF PROPERTY ("Agreement") is made this ___ day of _____, 2025, by and between the City of Boynton Beach ("City") and **209 East Ocean Investors, LLC** its officers, employees, successors and assigns ("Owner").

WITNESSETH:

WHEREAS, Owner warrants that it owns that certain property located at **209 East Ocean Avenue, Boynton Beach, FL 33435** (Parcel Number: 08-43-45-28-03-004-0110), (the "Property"); and

WHEREAS, the City desires to use the parking lots located on the Property for parking for an event taking place on Saturday, April 26, 2025 (the "Event");

WHEREAS, Owner desires to permit the City to use the Property for the Event;

NOW, THEREFORE, for the mutual covenant and matters set forth herein, as of the date set forth above, the parties hereby agree as follows:

1. Foregoing Whereas clauses are incorporated as if fully set forth herein.

2. Owner agrees to allow the City to enter onto the Property for any and all uses related to the Event on the dates and times specified in the attached **Exhibit A**.

3. Owner agrees that the City shall be allowed to use the Property pursuant to this Agreement free of charge.

4. Owner is responsible for any injuries which occur on the Property as a result in a defect in the property, Owner's failure to maintain the property, and any and all other conditions which are the Property Owner's responsibility, and which cause an injury to any guest, invitee, or third party on Property.

5. The City represents and acknowledges that:

   a. Its activities and all participants are properly covered by appropriate insurance;

   b. The City shall be responsible for any injuries to its employees, agents, and contractors, occurring on the Property for the Event and any other dates/times as set forth in Exhibit A;

   c. The City shall be responsible for any damage to the Property caused by the City's use of the Property for the Event.

   d. The City shall also be responsible for its own negligence.

e. To the extent permitted by law, and subject to the limitations of section 768.28. Florida Statutes, the City shall defend and indemnify and hold harmless the Owner from all claims, suits, causes of action or any claim whatsoever made by any party arising from the City's own negligence or City's own activities on the Property specific in Exhibit A. Nothing in this paragraph is considered a waiver of sovereign immunity by the City.

6. Owner hereby acknowledges and agrees that Owner shall receive no compensation from the City in return for permitting the City to use the Property as provided for in this Agreement.

7. No prior or present agreements or representations shall be binding upon any of the parties hereto unless incorporated into this Agreement. No modification or change to this Agreement shall be valid or binding upon the Parties unless in writing, executed by the parties to be bound thereby.

8. This Agreement shall expire on Monday, April 28, 2025 at 6:00pm.

9. This Agreement is governed by the laws of the State of Florida and venue is in Palm Beach County.

10. By execution of this Agreement, in accordance with the requirements of F.S. 287-135 and F.S. 215.473, Contractor certifies that Contractor is not participating in a boycott of Israel. Contractor further certifies that Contractor is not on the Scrutinized Companies that Boycott Israel list, not on the Scrutinized Companies with Activities in Sudan List, and not on the Scrutinized Companies with Activities in the Iran Petroleum Energy Sector List, or has Contractor been engaged in business operations in Syria. Subject to limited exceptions provided in state law, the City will not contract for the provision of goods or services with any scrutinized company referred to above. Submitting a false certification shall be deemed a material breach of contract. The City shall provide notice, in writing, to Contractor of the City's determination concerning the false certification. Contractor shall have five (5) days from receipt of notice to refute the false certification allegation. If such false certification is discovered during the active contract term, Contractor shall have ninety (90) days following receipt of the notice to respond in writing and demonstrate that the determination of false certification was made in error. If Contractor does not demonstrate that the City's determination of false certification was made in error then the City shall have the right to terminate the contract and seek civil remedies pursuant to Section 287.135, Florida Statutes, as amended from time to time.

IN WITNESS WHEREOF, the CITY OF BOYNTON BEACH has caused these presents to be executed in its name by its Mayor and attested and its official seal to be

hereunto affixed and Owner have hereunto set its hand and seal the day and year first above written.

ATTEST:

CITY OF BOYNTON BEACH

By: _____

_____

Print Name: TY PENSERGA

City Clerk

Title: MAYOR

(SEAL)

Approved as to form:

_____
City Attorney

ATTEST:

209 East Ocean Investors LLC

By: Salam Dagher

_____

Print Name: SALAM DAGHER

Title: Owner

(SEAL)

STATE OF FLORIDA
COUNTY OF _____

The foregoing instrument was acknowledged before me by means of [_] physical presence or [_] online notarization this _____ day of _____, 2025, by _____ as _____ for 209 East Ocean Investors LLC.

(NOTARY SEAL) (_____)
(Name of Notary Typed, Printed, or Stamped)

Personally Known _____ OR Produced Identification _____
Type of Identification Produced

Exhibit "A"

1. Owner agrees to allow the City and attendees of the Event to enter onto the Property for uses related to the Event at any time on Saturday, April 26, 2025.

2. In addition to the date listed above, the City may access the Property to perform site preparation (such as light tower and signage) before the Event. This access may occur anytime between Friday, April 25, 2025 and Monday, April 28, 2025, and may occur over multiple days.

    a. The City will provide 24 hours' notice to Owner prior to entering the Property, and will only perform site preparation activities between the hours of 8:30 a.m. and 5:30 p.m.

3. The City may install removable tower lights and event parking signs on the Property for the Event.

City of Boynton Beach
Agenda Item Request Form

Meeting Date: 04/15/2025

Approve the renewal and annual expenditure for the one-year extension for RFPs/Bids and/or piggybacks for the procurement of services and/or commodities over $100,000 as described in Exhibit A for April 15, 2025 - "Request for Extensions and/or Piggybacks."

Requested Action: Staff Recommends Approval

Explanation of Request:

As required, the Finance/Procurement Department submits requests for award to the Commission; requests for approval to enter into contracts and agreements as the result of formal solicitations; and to piggyback governmental contracts. Options to extend or renew are noted in the “Agenda Request Item” presented to Commission as part of the initial approval process. Procurement seeks to provide an accurate and efficient method to keep the Commission informed of pending renewals and the anticipated expenditure by reducing the paperwork of processing each renewal and/or extension individually and summarizing the information in Exhibit A (as required).

VENDOR(S)	DESCRIPTION OF SOLICITATION	SOLICITATION NUMBER	RENEWAL TERM	AMOUNT
Phillips and Jordan	Hurricane/Disaster Debris Removal, Reduction, and Disposal	Piggyback Solid Waste Authority of Palm Beach County - Agreement No. 22-201C City of Boynton Beach Contract No. PW22-040	May 8, 2025 - May 7, 2028	Hurricane Annual Estimated Expenditure for Potential Damage $800,000 - $1,000,000

Thompson Consulting Services	Disaster Debris Management and Support Services	Piggyback Solid Waste Authority of Palm Beach County - Agreement 22-202 City of Boynton Beach Contract #WH23-060	May 8, 2025 - May 7, 2028	Hurricane Annual Estimated Expenditure for Potential Damage $800,000 - $1,000,000
Galls, Inc.	Public Safety and Firehouse Supplies and Equipment	Piggyback National Purchasing Co-Operative Buyboard Contract #698-23 - City of Boynton Beach Contract # WH23-060	April 1, 2025 - March 31, 2026	Annual Estimated Expenditure $400,000.00
Insituform Technologies, LLC (Aegion) Inliner Solutions, LLC formerly Granite Inliner, LLC GCU, LLC (Gulf Coast Underground, LLC)	Cure-In-Place Pipe Lining	City of Boynton Beach RFQ # UTL22-013	April 19, 2025 - April 18, 2026	Annual Estimated Expenditure $1,000,000.00
Pavement Technology, Inc.	Asphalt Rejuvenation Services	Piggyback City of Plantation, Florida Agreement No. 072-22 City of Boynton Beach Contract # CS24-026	April 17, 2025 - April 16, 2026	Annual Estimated Expenditure $150,000.00
Bennett Fire Products Company, Inc.	Fire Equipment, Supplies, and Services	Piggyback Lake County, FL Contract # 22-730B City of Boynton Beach Contract # FR24-057	August 1, 2025 - July 31, 2027	Annual Estimated Expenditure $160,000.00

How will this affect city programs or services? The renewal(s) will be used for those solicitations, contracts/agreements, and piggybacks that are renewed/extended with the same terms and conditions as the initial award.

Budgeted Item: Yes

Account Line Item and Description: See attached Bid and Piggyback Over $100K - Exhibit A.

Fiscal Impact: Funds have been budgeted under line items and noted in the attached - Exhibit A.

Attachments:
Renewal Interest Letter - Gulf Coast Underground LLC - 2025-2026 - Signed.pdf
Renewal Interest Letter - Insituform Technologies LLC 2025-2026 - signed.pdf
Renewal Interest Letter -Inliner Solutions LLC 2025-2026 - Signed.pdf
Galls LLC - Renewal 25-26.pdf
Amendment 1 Phillips and Jordan Inc.pdf
Amendment 1 Thompson Consulting Services LLC - Hurricane Debris Management - Renewal.pdf
PB- Pavement Technologies Inc. - Asphalt Rejuvenation - Amendment #2 (Renewal 2025-2026)
Bennett Fire Products Co. - Fire Equipment, Supplies and Services Contract 22-730B - Renewal 2025-2027
_100K_over_REQUEST_FOR_BID_EXTENSIONS_April_15_2025_Report_-_Exhibit_A.docx

The City of Boynton Beach

Finance/Procurement Services
100 E. Ocean Avenue
Boynton Beach, FL 33435
P.O. Box 310
Boynton Beach, Florida 33425-0310
Telephone No: (561) 742-6310

March 3, 2025

RFQ: CURED-IN-PLACE PIPE LINING

RFQ No.: UTL22-013

Agreement between the CITY OF BOYNTON BEACH and GULF COAST UNDERGROUND, LLC.

AGREEMENT RENEWAL TERM: ***April 19, 2025 – April 18, 2026***

X Yes, I agree to renew the existing agreement under the same terms, conditions, and pricing for an additional one-year term.

_____ No, I do not wish to renew the bid for the following reason(s) _____

_____

_____

GULF COAST UNDERGROUND, LLC
NAME OF COMPANY

SIGNATURE

Spencer Tuell
NAME OF REPRESENTATIVE
(please print)

President
TITLE

3/12/25
DATE

251.725.0200
(AREA CODE) TELEPHONE NUMBER

ddavis@gogcu.com
E-MAIL

The City of Boynton Beach

Finance/Procurement Services
100 E. Ocean Avenue
Boynton Beach, FL 33435
P.O. Box 310
Boynton Beach, Florida 33425-0310
Telephone No: (561) 742-6310

March 3, 2025

Diane Partridge
Insituform Technologies, LLC
580 Goddard Avenue
Chesterfield, MO 63005

VIA EMAIL TRANSMITTAL TO:

RFQ: CURED-IN-PLACE PIPE LINING

RFQ No.: UTL22-013

CURRENT AGREEMENT TERM: *April 19, 2022 – April 18, 2025*

Dear Diane Partridge:

The current term for "CURED-IN-PLACE PIPE LINING" with Insituform Technologies, LLC expires on April 18, 2025.

The Agreement allows for two (2) additional one-year renewals. The City of Boynton Beach would like to exercise the option to renew for its 1st renewal term with the same terms, conditions, and pricing.

Please indicate your response on the following page and return it to Procurement Services via email to prattt@bbfl.us at your earliest convenience. If you should have any questions, please do not hesitate to contact Taralyn Pratt, Assistant Purchasing Manager at (561) 742-6308.

Sincerely,

Taralyn Pratt

Taralyn Pratt
Assistant Purchasing Manager

Cc: Tremaine Johnson, Division Director, Field Operations

The City of Boynton Beach

Finance/Procurement Services
100 E. Ocean Avenue
Boynton Beach, FL 33435
P.O. Box 310
Boynton Beach, Florida 33425-0310
Telephone No: (561) 742-6310

March 3, 2025

RFQ: CURED-IN-PLACE PIPE LINING

RFQ No.: UTL22-013

Agreement between the CITY OF BOYNTON BEACH and INSITUFORM TECHNOLOGIES, LLC.

AGREEMENT RENEWAL TERM: ***April 19, 2025 – April 18, 2026***

X Yes, I agree to renew the existing agreement under the same terms, conditions, and pricing for an additional one-year term.

_____ No, I do not wish to renew the bid for the following reason(s) _____

_____

_____

INSITUFORM TECHNOLOGIES, LLC
NAME OF COMPANY

Diane Partridge
SIGNATURE

Diane Partridge
NAME OF REPRESENTATIVE
(please print)

Contracting and Attesting Officer
TITLE

March 10, 2025
DATE

(636) 530-8650
(AREA CODE) TELEPHONE NUMBER

dpartridge@azuria.com
E-MAIL

The City of Boynton Beach

Finance/Procurement Services
100 E. Ocean Avenue
Boynton Beach, FL 33435
P.O. Box 310
Boynton Beach, Florida 33425-0310
Telephone No: (561) 742-6310

March 3, 2025

Denise McClanahan
Inliner Solutions, LLC
4520 North State Road 37
Orleans, IN 47452

VIA EMAIL TRANSMITTAL TO:

RFQ: CURED-IN-PLACE PIPE LINING

RFQ No.: UTL22-013

CURRENT AGREEMENT TERM: *April 19, 2022 – April 18, 2025*

Dear Ms. McClanahan:

The current term for "CURED-IN-PLACE PIPE LINING" with Inliner Solutions, LLC. expires on April 18, 2025.

The Agreement allows for two (2) additional one-year renewals. The City of Boynton Beach would like to exercise the option to renew for its 1st renewal term with the same terms, conditions, and pricing.

Please indicate your response on the following page and return it to Procurement Services via email to prattt@bbfl.us at your earliest convenience. If you should have any questions, please do not hesitate to contact Taralyn Pratt, Assistant Purchasing Manager at (561) 742-6308.

Sincerely,

Taralyn Pratt

Taralyn Pratt
Assistant Purchasing Manager

Cc: Tremaine Johnson, Division Director, Field Operations

The City of Boynton Beach

Finance/Procurement Services
100 E. Ocean Avenue
Boynton Beach, FL 33435
P.O. Box 310
Boynton Beach, Florida 33425-0310
Telephone No: (561) 742-6310

March 3, 2025

RFQ: CURED-IN-PLACE PIPE LINING

RFQ No.: UTL22-013

Agreement between the CITY OF BOYNTON BEACH and INLINER SOLUTIONS, LLC.

AGREEMENT RENEWAL TERM: ***April 19, 2025 17, 2025 – April 18, 2026***

X Yes, I agree to renew the existing agreement under the same terms, conditions, and pricing for an additional one-year term.

____ No, I do not wish to renew the bid for the following reason(s) _____

_____

_____

INLINER SOLUTIONS, LLC
NAME OF COMPANY

SIGNATURE

Richard Herrmann
NAME OF REPRESENTATIVE
(please print)

Area Director
TITLE

3/20/25
DATE

216-316-9986
(AREA CODE) TELEPHONE NUMBER

richard.herrmann@puriscorp.com
E-MAIL

P.O. Box 400, Austin, Texas 78767
800.695.2919 • info@buyboard.com • buyboard.com

February 21, 2025

Sent via email to: Rudiger-moriah@galls.com

Mariah Rudiger
Galls, LLC
1340 Russell Cave Rd.
Lexington, KY 40505

Re: Public Safety and Firehouse Supplies and Equipment
BuyBoard Contract 698-23

The Local Government Purchasing Cooperative (BuyBoard) awarded your company a contract under Public Safety and Firehouse Supplies and Equipment, Contract 698-23, for which the current term is set to expire March 31, 2025. At this time, the BuyBoard is renewing your contract through March 31, 2026. This will be the final renewal of this contract.

All discounts, terms, and conditions of your contract will remain the same. If you agree to this renewal, there is nothing you need to do. However, if you do not agree to this renewal, you must notify me via email at contractadmin@buyboard.com prior to the start of the renewal term.

If you have questions or comments concerning this renewal, please contact me as soon as possible at contractadmin@buyboard.com. We appreciate your interest in The Local Government Purchasing Cooperative.

Sincerely,

Jim Tulberg

Jim Tulberg
Contract Administrator

final renewal v.02.13.2020

City of Boynton Beach
Agenda Item Request Form

Commission Meeting Date: 3/21/2023

Requested Action by Commission: Approve piggybacking the National Purchasing Co-Operative BuyBoard contract # 698-23 for the purchase of uniforms for Police and Fire with Gall's. Estimated annual purchase is $250,000. The BuyBoard procurement process satisfies the City's competitive bid requirements.

Explanation of Request:
Contract term - April 1, 2023 through March 31, 2024

The BuyBoard contract offers access to Gall's catalog. This will be beneficial as uniform standards and type of permitted gear changes throughout the year.

We are currently piggybacking BuyBoard's contract # 603-20 which is set to expire March 31, 2023 with no renewals. This approval will allow for Police and Fire to maintain their uniform standards of professionalism. It will also allow for the purchase of uniforms stocked at the Warehouse.

The contract allows for two (2) additional one-year renewals.

How will this affect city programs or services? This purchase will provide uniform and gear for Police and Fire Rescue.

Fiscal Impact:
Funds are budgeted and available for the following accounts:
502-0000-141-01-00
001-2110-521-52-22
001-2111-521-52-22
001-2112-521-52-22
001-2210-522-52-22

Expenditures to date are $116,811,79

Previous Year Expenditures:
FY 20/21 expenditures were $135,539.26
FY 21/22 expenditures were $158,435.36

Alternatives: To not approve the contract and seek to obtain quotes.

Strategic Plan:

Strategic Plan Application:

Climate Action Application:

Is this a grant?

Grant Amount:

Attachments:

	Type	Description
🗋	Addendum	Award Letter
🗋	Addendum	Price List

City of Boynton Beach
Agenda Item Request Form

Meeting Date: 05/ 7/2024

Approve the renewal and annual expenditure for the one-year extension for RFPs/Bids and/or piggybacks for the procurement of services and/or commodities over $100,000 as described in Exhibit A for May 7, 2024 - "Request for Extensions and/or Piggybacks."

Requested Action: Approve the renewal and annual expenditure for the one-year extension for RFPs/Bids and/or piggybacks for the procurement of services and/or commodities over $100,000 as described in Exhibit A for May 7, 2024 - "Request for Extensions and/or Piggybacks."

Explanation of Request: As required, the Finance/Procurement Department submits requests for award to the Commission and asks for approval to enter into contracts and agreements as a result of formal solicitations and piggyback governmental contracts. Options to extend or renew are noted in the “Agenda Request Item” presented to the Commission as part of the initial approval process. Procurement seeks to provide an accurate and efficient method to keep the Commission informed of pending renewals and the anticipated expenditure by reducing the paperwork of processing each renewal and extension individually and summarizing the information in Exhibit A (as required).

VENDOR(S)	DESCRIPTION OF SOLICITATION	SOLICITATION NUMBER	RENEWAL TERM	AMOUNT
Galls, LLC	Uniforms for Police, Fire, and General Employees	Piggyback National Purchase Co-Operative Buyboard Contract #698-23 City of Boynton Beach Contract # WH23060	April 1, 2024- March 31, 2025	Annual Estimated Expenditure $300,000

How will this affect city programs or services? The renewal(s) will be used for those solicitations, contracts/agreements, and piggybacks that are renewed/extended with the same terms and conditions as the initial award.

Fiscal Impact: Funds have been budgeted under line items as noted in the attached - Exhibit A.

Attachments:
$100K Over REQUEST FOR BID EXTENSIONS - Exhibit A - May 7 2024
Galls Renewal Letter Expiring 3-31-25.pdf
Previous Approved - Commission Agenda Item March 21, 2023.pdf

AMENDMENT #1 TO THE AGREEMENT FOR HURRICANE/DISASTER DEBRIS REMOVAL, REDUCTION AND DISPOSAL BETWEEN SOLID WASTE AUTHORITY OF PALM BEACH COUNTY AND PHILLIPS AND JORDAN, INC. DATED THE 4TH DAY OF MAY 2022

This First Amendment dated the 12th day of March, **2025**, to **Agreement No. 22-201C (the "Agreement")**, between the **Solid Waste Authority of Palm Beach County** (hereinafter referred to as the "AUTHORITY") and **Phillips and Jordan, Inc.** (hereinafter referred to as the "CONTRACTOR" and "Parties" when referred to collectively).

Whereas, the Parties desire to extend the term of the Agreement for three (3) additional years as provided in Article 1 of the original Agreement. There are no further extensions permitted under the Agreement; and,

Whereas, the undersigned as an officer or representative of the CONTRACTOR hereby attests, declares, and affirms that it does not use coercion for labor or services as defined in Section 787.06, of the Florida Statutes, effective July 1, 2024; and

Whereas, AUTHORITY desires CONTRACTOR to continue to perform Services as may be specifically designated and authorized by the AUTHORITY.

Now, therefore, in consideration of the foregoing and the mutual promises and covenants contained herein, and other good and valuable consideration, the receipt of which is acknowledged by the other, the Parties hereto agree as follows:

In accordance with Article 1 – Effective Date and Incorporation of Recitals, the AUTHORITY and the CONTRACTOR mutually agree to extend the Agreement for above written services on the same terms and conditions for an additional three (3) years effective **May 8, 2025 through May 7, 2028.**

All other provisions of the Agreement for the services as written above dated the 4th of May 2022, shall remain in full force and effect and shall not be altered, amended or rescinded except as provided herein.

In Witness Whereof, AUTHORITY and CONTRACTOR have made and executed this Amendment as of the day and year above written.

SOLID WASTE AUTHORITY OF PALM BEACH COUNTY:

By: FOR _____
Daniel Pellowitz
Executive Director

WITNESS:

1. Bailey Martin

2. _____

APPROVED AS TO LEGAL SUFFICIENCY:

By: Michael W. Jones
Michael W. Jones, Esq.
General Counsel

APPROVED AS TO TERMS AND CONDITIONS:

By: _____

Name: Patrick D. Carroll

Title: Managing Director

Under penalties of perjury, CONTRACTOR declares that it has read the foregoing amendment and that the facts stated in it are true.

ATTEST:

Signed by: Alex Clarke
Corporate Secretary

PHILLIPS AND JORDAN, INC.:

By: DocuSigned by: Morgan Pierce

Name: Morgan Pierce

Title: President, Power

(Affix Corporate Seal)

WITNESS:

1. Signed by: Sydney Kendrick

2. DocuSigned by: Adrienne Donagan

Approved by Authority Board on February 12, 2025, Item 5.E.

AMENDMENT #1 TO THE AGREEMENT FOR
DISASTER DEBRIS MANAGEMENT AND SUPPORT SERVICES
BETWEEN SOLID WASTE AUTHORITY OF PALM BEACH COUNTY AND
THOMPSON CONSULTING SERVICES, LLC
DATED THE 26TH DAY OF APRIL 2022

This First Amendment dated the 26th day of February, 2025, to Agreement No. 22-202 (the "Agreement"), between the **Solid Waste Authority of Palm Beach County** (hereinafter referred to as the "AUTHORITY") and **Thompson Consulting Services, LLC.** (hereinafter referred to as the "CONSULTANT" and "Parties" when referred to collectively).

Whereas, the Parties desire to extend the term of the Agreement for three (3) additional years as provided in Article 1 of the original Agreement. There are no further extensions permitted under the Agreement; and,

Whereas, the undersigned as an officer or representative of the CONSULTANT hereby attests, declares, and affirms that it does not use coercion for labor or services as defined in Section 787.06, of the Florida Statutes, effective July 1, 2024; and

Whereas, AUTHORITY, desires CONSULTANT to continue to perform Services as may be specifically designated and authorized by the AUTHORITY.

Now, therefore, in consideration of the foregoing and the mutual promises and covenants contained herein, and other good and valuable consideration, the receipt of which is acknowledged by the other, the Parties hereto agree as follows:

In accordance with Article 1 – Effective Date and Incorporation of Recitals, the AUTHORITY and the CONSULTANT mutually agree to extend the Agreement for above written services on the same terms and conditions for an additional three (3) years effective **May 8, 2025 through May 7, 2028.**

All other provisions of the Agreement for the services as written above dated the 26th of April 2022, shall remain in full force and effect and shall not be altered, amended or rescinded except as provided herein.

In Witness Whereof, AUTHORITY and CONSULTANT have made and executed this Amendment as of the day and year above written.

SOLID WASTE AUTHORITY OF PALM BEACH COUNTY:

By: _____
Daniel Pellowitz
Executive Director

WITNESS:
1. Bunny Martin
2. _____

APPROVED AS TO LEGAL SUFFICIENCY:

By: Michael W. Jones
Michael W. Jones, Esq.
General Counsel

APPROVED AS TO TERMS AND CONDITIONS:

By: _____
Name: Patrick D. Carroll
Title: Managing Director

Under penalties of perjury, CONSULTANT declares that it has read the foregoing amendment and that the facts stated in it are true.

THOMPSON CONSULTING SERVICES, LLC.:

By: _____
Name: Jon Hoyle
Title: President

(Affix Corporate Seal)

ATTEST:
_____
Corporate Secretary

WITNESS:
1. Lydia Pena
2. _____

Approved by Authority Board on February 12, 2025, Item 5.D.

AMENDMENT

SECOND AMENDMENT TO AGREEMENT BETWEEN THE CITY OF PLANTATION AND PAVEMENT TECHNOLOGY, INC. FOR ASPHALT REJUVENATION PROJECT

THIS SECOND AMENDMENT to Agreement No. 072-22 For Asphalt Rejuvenation Project dated this 28th day of March, 2025, by and between:

CITY OF PLANTATION, FLORIDA
a Municipal Corporation
400 North West 70th Avenue
Plantation, Florida 33317
(Hereinafter referred to as "CITY")

and

PAVEMENT TECHNOLOGY, INC.
a Ohio Corporation
24144 Detroit Road,
Westlake, OH 44145
(Hereinafter referred to as "CONTRACTOR")

WHEREAS, on April 17, 2023, CITY entered into an Agreement (072-22) with CONTRACTOR for: Asphalt Rejuvenation Project; and

WHEREAS, the initial term of this Agreement was for one (1) year beginning April 17, 2023 and expiring on April 16, 2024; and

WHEREAS, this Agreement contains an option to renew for four (4) additional one (1) year periods, under the same terms and conditions; and

WHEREAS, on March 11, 2024, the Parties exercised the first option to renew the Agreement for an additional one (1) year period extending the Agreement expiration to April 16, 2025; and

WHEREAS, the current Agreement is set to expire on April 16, 2025 if not renewed or extended; and

WHEREAS, the City entered into negotiations with the Consultant and negotiated a price increase of 2.5% and terms that were as fair and reasonable; and

WHEREAS, the CITY has determined that CONTRACTOR has performed in accordance with requirements of the Agreement and wishes to exercise/execute the second (2nd) of (4) four (1) one-year options;

WHEREAS, both Parties concur with amending the Agreement to extend the term of the Agreement through April 16, 2026.

AMENDMENT

WHEREAS, under this Amendment the CITY will also modify this Agreement, to include additional language(s) to align with current Florida Law(s) and City's business practices.

NOW, THEREFORE, in consideration of the mutual promises and covenants contained herein, and other good and valuable consideration, the receipt and adequacy of which are acknowledged, the parties agree as follows:

SECTION 1. **RECITALS**

The foregoing recitals are true and correct and are hereby incorporated into this Agreement.

SECTION 2. **SECTION 3, 3.1 (A) TERM OF AGREEMENT**

The term of this Agreement shall be extended through **April 16, 2026**.

SECTION 3. **SECTION 3, 3.2 (B) CONTRACTOR'S COMPENSATION**

The mentioned section shall remain unchanged during this extension/renewal period and is being provided herein as reference to the original executed agreement, with the exception of pricing which has increased by 2.5%.

(SEE EXHIBIT E OF ORIGINAL AGREEMENT)

BASED BID A

Description	Per SQ YD Cost
Standard Specification – Reclamite Approximately 615,000 square yards annually construction sealing with asphalt-rejuvenating agent furnished and applied.	~~$1.21~~ $1.24 SY

BASED BID B

Description	Per SQ YD Cost
Bid Alternate #1 Approximately 615,000 square yards annually construction sealing with asphalt-rejuvenating agent furnished and applied.	~~$2.49~~ $2.55 SY

SECTION 4. In all other respects, the terms and conditions of the Agreement, as amended, not specifically amended herein remain in full force and effect. In the event of any conflict, this Second Amendment will supersede all other terms. In the event of ambiguity, the most conservative interpretation consistent with the public interest is intended.

THIS SECTION WAS INTENTIONALLY LEFT BLANK

SECTION 5. AFFIDAVIT OF COMPLIANCE WITH ANTI-HUMAN TRAFFICKING LAWS

This section is hereby incorporated into this Agreement by execution of this Amendment

In accordance with section 787.06(13), Florida Statutes, the undersigned, on behalf of the entity listed below ("Entity"), hereby attests under penalty of perjury that:

A. The Entity does not use coercion for labor or services as defined in Section 787.06, Florida Statutes, entitled "Human Trafficking".

B. I understand that I am swearing or affirming under oath to the truthfulness of the claims made in this affidavit and that the punishment for knowingly making a false statement includes fines and/or imprisonment.

SECTION 6. This Second Amendment shall become effective on April 16, 2025.

THIS SECTION WAS INTENTIONALLY LEFT BLANK

AMENDMENT

IN WITNESS WHEREOF, CITY OF PLANTATION AND PAVEMENT TECHNOLOGY, INC. have signed this Amendment in duplicate. One counterpart each has been delivered to the CITY and CONTRACTOR

Attest: _____
April Beggerow, City Clerk

CITY OF PLANTATION

By: _____
Nick Sortal, Mayor

As to Procurement: _____
Charles Spencer, Procurement Director

Signed, Sealed in the presence of:

(Corporate Seal)

PAVEMENT TECHNOLOGY, INC.
a Ohio Corporation

By: _____
Colin Durante, President

STATE OF Ohio

COUNTY OF Cuyahoga

The foregoing instrument was acknowledged before me, by means of ☒ physical presence or ☐ online notarization, this 27th day of February, 2025, by Colin Durante, as President of Pavement Technology, Inc., who is personally known to me or who has produced _____ as identification.

Notary Public Signature: _____ State of Florida at Large (Seal)

Print Name: Barbara Ann Wolf-Modic

My commission expires: _____

Barbara Ann Wolf-Modic
Notary Public, State of Ohio
My Commission Expires: March 01, 2030

BOARD OF COUNTY COMMISSIONERS
LAKE COUNTY, FLORIDA
OFFICE OF THE COUNTY MANAGER
AGENDA ITEM COVER SHEET

DATE: 06/01/2022
MEETING DATE: 7/26/2022
TO: Jennifer Barker, County Manager
ITEM TYPE: Consent Item
THRU:
ITEM ID: 18195
James Dickerson, Fire Chief
BY: Gretchen Bechtel, Contracting Officer II
SUBJECT: Fire Equipment, Supplies, and Services

RECOMMENDATION/REQUIRED ACTION: Approve

Recommend Approval:

1. Of Contracts 22-730A through 22-730K for Fire Equipment, Supplies, and Services to: All Safe Industries, Inc. (Louisville, KY), Bennett Fire Products Company, LLC (Woodstock, GA), Fisher Scientific (Tampa, FL), Henry Schein, Inc. (Melville, NY), Life-Assist, Inc. (Rancho Cordova, CA), Medline Industries, LP (Northfield, IL), Municipal Emergency Services, Inc. (Sandy Hook, CT), Municipal Equipment Company, LLC (Orlando, FL), North America Fire Equipment, Co., Inc. (Decatur, AL), TechnicalRescue.com, Inc. (Cooper City, FL), and Ten-8 Fire Equipment, Inc. (Bradenton, FL); and
2. To authorize the Office of Procurement Services to execute all supporting documentation.

The annual fiscal impact is estimated at $1,100,000 (expenditure) and is within, and will not exceed, the Fiscal Year 2022 Budget.

BACKGROUND SUMMARY: The Office of Procurement Services, in coordination with the Office of Fire Rescue, issued Invitation to Bid 22-730 to provide for fire equipment, supplies, and services on an as-needed basis. This bid replaces expiring vendor pool Contracts 17-0606A through 17-0606L.

Staff recommends award to the following pool of responsive and responsible vendors: All Safe Industries, Inc. (Louisville, KY), Bennett Fire Products Company, LLC (Woodstock, GA), Fisher Scientific (Tampa, FL), Henry Schein, Inc. (Melville, NY), Life-Assist, Inc. (Rancho Cordova, CA), Medline Industries, LP (Northfield, IL), Municipal Emergency Services, Inc. (Sandy Hook, CT), Municipal Equipment Company, LLC (Orlando, FL), North America Fire Equipment, Co., Inc. (Decature, AL), TechnicalRescue.com, Inc. (Cooper City, FL), Ten-8 Fire Equipment, Inc. (Bradenton, FL).

Fiscal Impact: The annual fiscal impact is estimated at $1,100,000 (expenditure) and is within, and will not exceed, the Fiscal Year 2022 Budget.

Account No.:

Fund Name	Fund Number	Org Code	Object Code	Project Number	Amount
County Fire Fund	1680	2136300	Various		$1,100,000

Advertised Date: Paper:

Attachments:

1.	22-730A_unex_All Safe Industries
2.	22-730B_unex_Bennett Fire
3.	22-730C_unex_Fisher Scientific
4.	22-730D_unex_Henry Schein
5.	22-730E_unex_Life Assist
6.	22-730F_unex_Medline Industries
7.	22-730G_unex_Municipal Emergency Services
8.	22-730H_unex_Municipal Equipment Co
9.	22-730I_unex_NAFECO
10.	22-730J_unex_Technical Rescue
11.	22-730K_unex_Ten 8 Fire

STAFF APPROVALS AND DATES:

Gretchen Bechtel	Created/Initiated - 6/1/2022
Ron Falanga	Approved - 6/2/2022
Elizabeth Miner	Approved - 6/2/2022
James Dickerson	Approved - 6/2/2022
Thomas Carpenter	Approved - 6/2/2022
Todd Thornton	Approved - 6/2/2022
Allison Teslia	Approved - 6/3/2022
Melanie Marsh	Approved - 6/25/2022
Jennifer Barker	Approved - 7/1/2022
Misty Spahn	Final Approval - 7/1/2022

ACTION TAKEN BY BOARD:

Action: New Continued/Deferred Until:

Other:

LAKE COUNTY, FL

REAL FLORIDA · REAL CLOSE

MODIFICATION OF CONTRACT

Modification Number:Three (3) Effective Date: 8/1/2025	Contract Number: 22-730B Title: Fire Equipment, Supplies, and Services Effective Date: 08/01/2022
Contracting Officer: Gretchen Bechtel, CPPB E-mail: Gretchen.bechtel@lakecountyfl.gov Telephone Number: 352-343-9839	Contractor Name and Address: Name: Bennett Fire Products Company, Inc. Address: 195 Stockwood Drive, STE 170 City: Woodstock, Georgia 30188 ATTENTION: Richard Bennett, benettfire@att.net
Issued By: Procurement Services Lake County Administration Building 315 W. Main St., Suite 441 Tavares, Florida 32778-7800	

INSTRUCTIONS: Contractor shall sign Signature Block showing acceptance of the below written modification and return this form to Procurement Services within ten (10) days after receipt. Once fully executed, a copy of this modification will be returned to the Contractor to attach to the original Contract.

DESCRIPTION OF MODIFICATION: Contract modification to extend the agreement for two annual terms to expire on July 31, 2027 or until new contract is awarded.

CONTRACTOR SIGNATURE BLOCK	LAKE COUNTY SIGNATURE BLOCK
Signature: Danny Bennett Print Name: Danny Bennett Title: President Date: January 13, 2025 E-mail: bennettfire@att.net Secondary E-mail: bennett.fire@hotmail.com	Signature: Gretchen Bechtel, Contracting Officer II Digitally signed by Gretchen Bechtel, Contracting Officer II Date: 2025.01.15 08:12:09 -05'00'

Distribution:
Original – Bid File
Copy – Contractor
Contracting Officer

LAKE COUNTY, FL

REAL FLORIDA • REAL CLOSE

MODIFICATION OF CONTRACT

Modification Number:Two (2) Effective Date: 8/1/2023	Contract Number: 22-730B Title: Fire Equipment, Supplies, and Services Effective Date: 08/01/2022
Contracting Officer: Gretchen Bechtel, CPPB E-mail: Gretchen.bechtel@lakecountyfl.gov Telephone Number: 352-343-9839	Contractor Name and Address: Name: Bennett Fire Products Company, Inc. Address: 195 Stockwood Drive, STE 170 City: Woodstock, Georgia 30188 ATTENTION: Richard Bennett, benettfire@att.net
Issued By: Procurement Services Lake County Administration Building 315 W. Main St., Suite 441 Tavares, Florida 32778-7800	

INSTRUCTIONS: Contractor shall sign Signature Block showing acceptance of the below written modification and return this form to Procurement Services within ten (10) days after receipt. Once fully executed, a copy of this modification will be returned to the Contractor to attach to the original Contract.

DESCRIPTION OF MODIFICATION: Contract modification to extend the agreement for two annual terms to expire on July 31, 2025.

CONTRACTOR SIGNATURE BLOCK	LAKE COUNTY SIGNATURE BLOCK
Signature: Danny Bennett Print Name: Danny Bennett Title: President Date: March 2, 2023 E-mail: bennettfire@att.net Secondary E-mail: bennett.fire@hotmail.com	Signature: Gretchen Bechtel, CPPB, Contracting Officer II Digitally signed by Gretchen Bechtel, CPPB, Contracting Officer II Date: 2023.03.03 08:10:21 -05'00'

Distribution:
Original – Bid File
Copy – Contractor
Contracting Officer

LAKE COUNTY, FL

REAL FLORIDA • REAL CLOSE

MODIFICATION OF CONTRACT

Modification Number:One (1) Effective Date: 1/17/2023	Contract Number: 22-730B Title: Fire Equipment, Supplies, and Services Effective Date: 08/01/2022
Contracting Officer: Gretchen Bechtel, CPPB E-mail: Gretchen.bechtel@LakeCountyFL.gov Telephone Number: 352-343-9832	Contractor Name and Address: Name: Bennett Fire Products Company, Inc. Address: 195 Stockwood Drive, Suite 170 City: Woodstock, Georgia 30188 ATTENTION: Richard Danny Bennett
Issued By: Procurement Services Lake County Administration Building 315 W. Main St., Suite 441 Tavares, Florida 32778-7800	

INSTRUCTIONS: Contractor shall sign Signature Block showing acceptance of the below written modification and return this form to Procurement Services within ten (10) days after receipt. Once fully executed, a copy of this modification will be returned to the Contractor to attach to the original Contract.

DESCRIPTION OF MODIFICATION: This Contract Modification Number One (1) adds the following Manufacturer to agreement:

Manufacturer: Veridian Fire Protective Gear

Percentage Off List: 10% off retail price

Freight Included: yes

In Stock / Lead Time: 150 days after receipt of order

Manufacturer's Website: www.veridian.net

CONTRACTOR SIGNATURE BLOCK	LAKE COUNTY SIGNATURE BLOCK
Signature: Danny Bennett	Signature: Gretchen Bechtel, CPPB, Contracting Officer II
Print Name: Danny Bennett	Print Name:
Title: President	Title: Contracting Officer
Date: January 27, 2023	Date: Digitally signed by Gretchen Bechtel, CPPB, Contracting Officer II Date: 2023.01.27 12:25:04 -05'00'
E-mail: bennettfire@att.net	
Secondary E-mail: bennett.fire@hotmail.com	

Distribution:
Original – Bid File
Copy – Contractor
Contracting Officer

CONTRACT NO. 22-730B
For
Fire Equipment, Supplies, and Services

LAKE COUNTY, FLORIDA, a political subdivision of the State of Florida, through its Board of County Commissioners (hereinafter "County") does hereby accept, with noted modifications, if any, the bid of **Bennett Fire Products Company, Inc.** (hereinafter "Contractor") to supply **Fire Equipment, Supplies, and Services** to the County pursuant to County Bid number 22-730 with any included addenda (hereinafter "Bid"), with an opening date of 4/28/2022, and Contractor's Bid response dated 4/26/2022, thereto with all County Bid provisions governing.

A copy of the Contractor's signed Bid is attached hereto and incorporated herein, thus making it a part of this Contract except that any items not awarded have been struck through. The attachments noted below (if any) are attached hereto and are also made a part of this Contract.

ATTACHMENTS:
Addendum 1 & 2, Exhibit A – Scope of Work, Exhibit B – Insurance Requirements, Attachment 1 – Submittal Form with General Terms & Conditions acceptance, Attachment 2 – Pricing Sheet

No financial obligation under this Contract shall accrue against the County until a specific purchase transaction is completed pursuant to the terms and conditions of this Contract.

Contractor shall submit the documents hereinafter listed prior to commencement of this Contract: **N/A**

The County's Procurement Services Director shall be the sole judge as to the fact of the fulfillment of this Contract, and upon any breach thereof, shall, at his option, declare this Contract terminated, and for any loss or damage by reason of such breach, whether this Contract is terminated or not, said Contractor and their surety for any required bond shall be liable.

This Contract is effective from 8/1/2022 through 7/31/2023, except the County reserves the right to terminate this Contract immediately for cause and/or lack of funds and with thirty (30) day written notice for the convenience of the County. This Contract provides for two (2) two (2) year renewals at Lake County's sole option at the terms noted in the Bid.

Any and all modifications to this Contract must be in writing signed by the County's Procurement Services Director.

LAKE COUNTY, FLORIDA

By: Gretchen Bechtel, CPPB
Contracting Officer II
Date: 7/26/2022

Distribution: Original-Bid File
Copy-Contractor
Copy-Department

ADDENDUM NO. #2 **22-730**

LAKE COUNTY, FL
REAL FLORIDA • REAL CLOSE
Office of Procurement Services
P.O. Box 7800 • 315 W. Main St., Suite 441 • Tavares, FL 32778

SOLICTATION: Fire Equipment, Supplies, and Services 04/12/2022

Vendors are responsible for the receipt and acknowledgement of all addenda to a solicitation. Confirm acknowledgement by including an electronically completed copy of this addendum with submittal. Failure to acknowledge each addendum may prevent the submittal from being considered for award.

THIS ADDENDUM DOES NOT CHANGE THE DATE FOR RECEIPT OF PROPOSALS.

QUESTIONS/RESPONSES

Q1. Section 5.0 Method of Award - Is it the County's intention to award to multiple vendors as they have done in the past?

R1. Per Section 5.0 Method of Award; The County reserves the right to make awards on a lowest price basis by individual item, group of items, all or none, or a combination; with one or more Vendors

Q2. Section 3.0 Delivery Requirements and Acceptance – bid calls for delivery of all products within 10 calendar days. For items in stock this is possible, but for items on order the delivery time will vary by product and brand. The delivery time can be given when a quote is requested.

R2. Per Section 3.0 Delivery Requirements and Acceptance Section 3.5.1 Back order may be cancelled after the shipment period has lapsed. Cancellation of orders are at the discretion of the County.

Q3. Certain manufacturers are now including a significant surcharge to our cost which is in addition to the list price. For the county to purchase these brands off this contract, a surcharge will need to be allowed.

R3. The solicitation provides for percent off list price. Cost shall be in accordance with contract pricing. Any additional fees shall be borne of the vendor.

ACKNOWLEDGEMENT

Firm Name: Bennett Fire Products Company, Inc.

I hereby certify that my electronic signature has the same legal effect as if made under oath; that I am an authorized representative of this vendor and/or empowered to execute this submittal on behalf of the vendor.

Signature of Legal Representative Submitting this Bid: *Richard Danny Bennett*
Date: 4/26/2022

Print Name: Richard Danny Bennett
Title: President
Primary E-mail Address: bennettfire@att.net
Secondary E-mail Address: bennettfireweb@gmail.com

ADDENDUM NO. #1 **22-730**

LAKE COUNTY, FL
REAL FLORIDA • REAL CLOSE
Office of Procurement Services
P.O. Box 7800 • 315 W. Main St., Suite 441 • Tavares, FL 32778

SOLICTATION: Fire Equipment, Supplies, and Services 03/28/2022

Vendors are responsible for the receipt and acknowledgement of all addenda to a solicitation. Confirm acknowledgement by including an electronically completed copy of this addendum with submittal. Failure to acknowledge each addendum may prevent the submittal from being considered for award.

THIS ADDENDUM DOES NOT CHANGE THE DATE FOR RECEIPT OF PROPOSALS.

QUESTIONS/RESPONSES

Q1. I reviewed the attachments for bid 22-730 on Lake County's website and it doesn't look like the attachments have any items that need to be priced. Is there a file with the equipment and supplies you would like pricing for?
R1. Attachments 2A and 2B – The vendor shall list manufacturer brands supported.

Q2. I am looking at the Bid/RFP Number: 22-730 bid opportunity and wanted to find if I am not seeing the Attachment 2B, properly? I have opened and downloaded, but I am not seeing any of the equipment or supplies listed.
R2. Attachments 2A and 2B – The vendor shall list manufacturer brands supported.

ACKNOWLEDGEMENT

Firm Name: Bennett Fire Products Company, Inc.

I hereby certify that my electronic signature has the same legal effect as if made under oath; that I am an authorized representative of this vendor and/or empowered to execute this submittal on behalf of the vendor.

Signature of Legal Representative Submitting this Bid: *Richard Danny Bennett*
Date: 4/25/2022
Print Name: Richard Danny Bennett
Title: President
Primary E-mail Address: bennettfire@att.net
Secondary E-mail Address: bennettfireweb@gmail.com

EXHIBIT A – SCOPE OF SERVICES **22-730**
FIRE EQUIPMENT, SUPPLIES, AND SERVICES

The County is establishing a vendor pool for fire equipment, supplies, and services. The County does not guarantee a dollar amount to be expended on any resulting contract(s).

1. SCOPE OF SERVICES

All items purchased shall be in accordance with all governmental standards to include, but not be limited to, those issued by the Occupational Safety and Health Administration (OSHA), the National Institute of Occupational Safety Hazards (NIOSH), and the National Fire Protection Association (NFPA). MSDS sheets shall be provided with the shipment of any hazardous materials as required by 29 CFR 1910.1200.

2. CONTRACTOR'S RESPONSIBILITIES

Contractor shall:

2.1. Provide a website address for product and price lists for viewing and downloading.

2.2. Provide (upon request) a downloadable file of current catalog and manufacturer's price lists for the brands quoted.

2.3. Provide all labor, material, and equipment necessary for contract performance.

2.4. Provide an intensive training program to County staff regarding the use of the products or services supplied.

2.4.1. Contractor shall bare all costs of registration fees, manuals, texts, or instructional materials associated with the required training.

2.4.2. Training shall be at no additional cost to the County.

3. DELIVERY REQUIREMENTS AND ACCEPTANCE

3.1. Deliveries shall be FOB Destination – Inside Delivery.

3.2. Delivery will be to a county location named during order placement.

3.3. Deliveries shall be made within ten (10) calendar days and during regular business hours

3.3.1. Monday through Friday, 8:00 a.m. to 5:00 p.m.

3.3.2. Excludes County Holidays

3.4. Emergency orders shall be delivered within forty-eight (48) hours.

3.4.1. The County will advise when the order is an emergency.

3.4.2. Emergency/Disaster deliveries may be required during non-business hours.

3.5. Back orders shall be filled within ten (10) calendar days from the initial scheduled delivery.

3.5.1. Back orders may be cancelled after shipment period has lapsed.

3.6. County staff may pick-up in person if authorized in writing by supervisor.

3.6.1. Contractor shall maintain a copy of the written authorization.

3.7. County reserves the right to cancel an order after the order shipment period has lapsed.

4. REBATES AND SPECIAL PROMOTIONS

4.1. All rebates and special promotions offered by a manufacturer shall be passed on to the County.

4.2. Contractor shall be responsible to notify the County of rebates or special promotions.

4.3. Special promotions shall be offered to the County if pricing is lower than contract pricing.

5. REPAIR SERVICES

5.1. Hourly rates shall be straight-time and be full compensation for labor, equipment use, travel time, and any other incidentals.

5.2. Contractor shall possess all required equipment necessary to make effective repairs.

5.3. Contractor shall be factory certified to service equipment.

5.4. Contractor shall assume risk of loss or damage to County property until returned and accepted by County.

5.5. Contractor shall submit a written estimate for each service project.

5.5.1. The estimate shall be itemized and include:

5.5.1.1. Anticipated start date and completion date.

5.5.1.2. Number of hours at contracted hourly wages for project completion

5.5.1.3. List price of materials and discount per Attachment 2 – Pricing Sheet.

5.5.1.4. Lump sum estimates are not acceptable.

5.6. No work shall commence without a written Notice to Proceed.

5.7. All materials, workmanship, and equipment shall be subject to inspection and approval.

5.8. The Contractor shall correct all deficiencies/defects in work failing to conform to standard within ten (10) calendar days of notification at Contractor's expense.

6. TRAINING

6.1. Contractor shall supply a minimum of one (1) comprehensive repair and parts manual.

6.1.1. Manuals shall be included with equipment upon delivery.

6.1.2. Manuals may be electronic.

7. WARRANTY REQUIREMENTS

7.1. The Contractor agrees that all materials shall be new, warranted for their merchantability, and fit for a particular purpose.

7.2. The Contractor agrees that the product and/or service furnished shall be covered by the most favorable commercial warranty.

7.3. Contractor shall assume the risk of loss of damage to the County's property during possession and until delivery and acceptance of property to the County.

7.4. The Contractor shall correct all apparent or latent deficiencies, defects in work, or any work that fails to conform at the Contractor's expense within ten (10) calendar days.

[*The remainder of this page intentionally left blank*]

A. CONTRACTOR will purchase and maintain at all times during the term of this Contract, without cost or expense to the COUNTY, policies of insurance as indicated below, with a company or companies authorized to do business in the State of Florida, and which are acceptable to the COUNTY, insuring the CONTRACTOR against any and all claims, demands, or causes of action, for injuries received or damage to property relating to the performance of duties, services, or obligations of the CONTRACTOR under the terms and provisions of the Contract. An original certificate of insurance, indicating that CONTRACTOR has coverage in accordance with the requirements of this section must be received and accepted by the COUNTY prior to contract execution or before any work begins. It will be furnished by CONTRACTOR to the COUNTY'S Project Manager and Procurement Services Director within five working days of such request. The parties agree that the policies of insurance and confirming certificates of insurance will insure the CONTRACTOR in accordance with the following minimum limits:

i. General Liability insurance on forms no more restrictive than the latest edition of the Occurrence Form Commercial General Liability policy (CG 00 01) of the Insurance Services Office or equivalent without restrictive endorsements, with the following minimum limits and coverage:

Each Occurrence/General Aggregate	$1,000,000/2,000,000
Products-Completed Operations	$2,000,000
Personal & Adv. Injury	$1,000,000
Fire Damage	$50,000
Medical Expense	$5,000
Contractual Liability	Included

ii. Automobile liability insurance, including owned, non-owned, and hired autos with the minimum Combined Single Limit of $1,000,000

iii. Workers' compensation insurance based on proper reporting of classification codes and payroll amounts in accordance with Chapter 440, Florida Statutes, and any other applicable law requiring workers' compensation (Federal, maritime, etc.). If not required by law to maintain workers compensation insurance, the CONTRACTOR must provide a notarized statement that if he or she is injured, he or she will not hold the COUNTY responsible for any payment or compensation.

iv. Employers Liability with the following minimum limits and coverage:

Each Accident	$1,000,000
Disease-Each Employer	$1,000,000
Disease-Policy Limit	$1,000,000

B. Lake County, a Political Subdivision of the State of Florida, and the Board of County Commissioners, will be named as additional insured as their interest may appear all applicable policies. Certificates of insurance must identify the RFP or ITB number in the Description of Operations section on the Certificate.

C. CONTRACTOR must provide a minimum of 30 days prior written notice to the County of any change, cancellation, or nonrenewal of the required insurance.

D. Certificates of insurance must evidence a waiver of subrogation in favor of the COUNTY, that coverage must be primary and noncontributory, and that each evidenced policy includes a Cross Liability or Severability of Interests provision, with no requirement of premium by the COUNTY.

E. CONTRACTOR must provide a copy of all policy endorsements, reflecting the required coverage, with Lake County listed as an additional insured along with all required provisions to include waiver of subrogation. Contracts cannot be completed without this required insurance documentation. A certificate of insurance (COI) will not be accepted in lieu of the policy endorsements.

F. Certificate holder must be:

LAKE COUNTY, A POLITICAL SUBDIVISION OF THE STATE OF FLORIDA,
AND THE BOARD OF COUNTY COMMISSIONERS.
P.O. BOX 7800
TAVARES, FL 32778-7800

G. All self-insured retentions will appear on the certificates and will be subject to approval by the COUNTY. At the option of the COUNTY, the insurer will reduce or eliminate such self-insured retentions; or CONTRACTOR will be required to procure a bond guaranteeing payment of losses and related claims expenses.

H. The COUNTY will be exempt from, and in no way liable for, any sums of money, which may represent a deductible or self-insured retention in any insurance policy. The payment of such deductible or self-insured retention will be the sole responsibility of the CONTRACTOR or subcontractor providing such insurance.

I. CONTRACTOR will be responsible for subcontractors and their insurance. Subcontractors are to provide Certificates of Insurance to the COUNTY evidencing coverage and terms in accordance with the CONTRACTOR'S requirements.

J. Failure to obtain and maintain such insurance as set out above will be considered a breach of contract and may result in termination of the contract for default.

K. Neither approval by the COUNTY of any insurance supplied by CONTRACTOR, nor a failure to disapprove that insurance, will relieve CONTRACTOR of full responsibility of liability, damages, and accidents as set forth herein.

[The remainder of this page is intentionally left blank.]

TABLE OF CONTENTS

TABLE OF CONTENTS 1
DEFINITIONS 1
INSTRUCTIONS TO VENDORS 1
PREPARATION OF PROPOSALS 2
COLLUSION 2
PROHIBITION AGAINST CONTINGENT FEES 2
CONTRACTING WITH COUNTY EMPLOYEES 3
INCURRED EXPENSES 3
AWARD 3
GRANT FUNDING 3
STATE REGISTRATION REQUIREMENTS 4
PRIME CONTRACTOR 4
SUBCONTRACTING 4
DISADVANTAGED BUSINESSES 4
GENERAL CONTRACT CONDITIONS 4
GOVERNING LAW 4
COMPLIANCE OF LAWS, REGULATIONS, AND LICENSES 4
CONTRACT EXTENSION 5
MODIFICATION OF CONTRACT 5
ASSIGNMENT 5
NON-EXCLUSIVITY 5
OTHER AGENCIES 5
CONTINUATION OF WORK 5
WARRANTY 5
DEFICIENCIES IN WORK TO BE CORRECTED BY THE CONTRACTOR 5
COUNTY IS TAX-EXEMPT 6
SHIPPING TERMS, F.O.B. DESTINATION 6
ACCEPTANCE OF GOODS OR SERVICES 6
ESTIMATED QUANTITIES 6
PURCHASE OF OTHER ITEMS 7
SAFETY 7
MATERIAL SAFETY DATA SHEET (MSDS) 7
TOBACCO PRODUCTS 7
CLEAN-UP 7
PROTECTION OF PROPERTY 8
CERTIFICATE OF COMPETENCY/LICENSURE, PERMITS, AND FEES 8
TRUTH IN NEGOTIATION CERTIFICATE 8
COMPETENCY OF VENDORS AND ASSOCIATED SUBCONTRACTORS 8
RESPONSIBILITY AS EMPLOYER 8
MINIMUM WAGES 9
PRICE REDETERMINATIONS 9
INDEMNIFICATION 9
TERMINATION FOR CONVENIENCE 9

TERMINATION DUE TO UNAVAILABILITY OF CONTINUING FUNDING 9
TERMINATION FOR DEFAULT 9
FRAUD AND MISREPRESENTATION 10
RIGHT TO AUDIT 10
PROPRIETARY/CONFIDENTIAL INFORMATION 10
PUBLIC RECORDS LAW 10
COPYRIGHTS 12
SOVEREIGN IMMUNITY 12
COMPLIANCE WITH FEDERAL STANDARDS 12
E-VERIFY 12
HEALTH INSURANCE PORTABILITY AND ACCOUNTABILITY ACT (HIPPA) 12
FORCE MAJEURE 13
NO CLAIM FOR DAMAGES 13
CERTIFICATION REGARDING SCRUTINIZED COMPANIES 13
ANTI-TRAFFICKING RELATED ACTIVITIES 13
NOTICES 14

LAKE COUNTY, FLORIDA – GENERAL TERMS AND CONDITIONS

DEFINITIONS

Contract: The agreement to perform the services set forth in a document signed by both parties with any attachments specifically incorporated.

Contractor: The Vendor to whom award has been made.

County: Lake County, Florida, a political subdivision of the State of Florida.

Proposal: Any offer submitted in response to a solicitation.

Solicitation: The written document requesting bids, quotes, or proposals from the marketplace.

Vendor: Any entity responding to a solicitation or performing under any resulting contract.

INSTRUCTIONS TO VENDORS

A. Vendor Qualification: The County requires Vendors provide evidence of compliance with the requirements below upon request:
   1. Disclosure of Employment.
   2. Disclosure of Ownership.
   3. Drug-Free Workplace.
   4. W-9 and 8109 Forms – as required by the Internal Revenue Service.
   5. Americans with Disabilities Act (ADA).
   6. Conflict of Interest.
   7. Debarment Disclosure Affidavit.
   8. Nondiscrimination.
   9. Family Leave.
   10. Antitrust Laws – By acceptance of any contract, the Vendor agrees to comply with all applicable antitrust laws.

B. Public Entity Crimes: Pursuant to Section 287.133, Florida Statutes, a person or affiliate who has been placed on the convicted vendor list following a conviction of a public entity crime may not be awarded or perform work as a contractor, supplier, subcontractor, or contractor under a contract with any public entity in excess of the threshold amount provided in Section 287.017, Florida Statutes, for Category Two for a period of thirty-six (36) months from the date of being placed on the convicted vendor list.

C. Contents of Solicitation and Vendors' Responsibilities: The Vendor shall be thoroughly familiar with the requirements of this solicitation. Ignorance of these matters by the Vendor will not be accepted as a basis for varying the requirements of the County, or the compensation to be paid.

E. Restricted Discussions: From the date of solicitation issuance until final County action, Vendors will not discuss any part of the solicitation with any employee, agent, or other representative of the County except as expressly authorized by the designated procurement representative. The only communications that will be considered pertinent to a solicitation are appropriately signed written documents from the Vendor to the designated procurement representative and any relevant written document promulgated by the designated procurement representative.

F. Changes to Proposal: Prior to the scheduled due date, a Vendor may change its Proposal by submitting a new one with a letter on the firm's letterhead, signed by an authorized agent stating that the new submittal replaces the original. The new submittal must contain the letter and all information as required in the solicitation.

G. Withdrawal of Proposal: A Proposal will be irrevocable unless it is withdrawn as provided in a solicitation. A Proposal may be withdrawn, either physically or by written notice, at any time prior to solicitation award. If withdrawn by written notice, that notice must be addressed to, and received

by, the designated procurement representative. The letter must be on company letterhead and signed by an authorized agent of the Vendor.

H. Conflicts within the Solicitation: Where there appears to be a conflict between the General Terms and Conditions, Special Conditions, the Technical Specifications, the Pricing Section, or any addendum issued, the order of precedence will be: the last addendum issued, the Proposal Price Section, the Technical Specifications, the Special Conditions, and then the General Terms and Conditions. It is incumbent upon the Vendor to identify such conflicts to the designated procurement representative prior to the Proposal due date.

I. Prompt Payment Terms: Payment for all purchases by County agencies will be made in a timely manner and interest payments will be made on late payments in accordance with Part VII, Chapter 218, Florida Statutes, known as the Florida Prompt Payment Act. The Vendor may offer cash discounts for prompt payments; however, such discounts will not be considered in determining the lowest price during Proposal evaluation.

PREPARATION OF PROPOSALS

A. The pricing section of a solicitation defines requirements of items to be purchased and must be completed and submitted with the Proposal. Use of any other form or alteration of the form may result in rejection of the Proposal.

B. The Proposal submitted must be legible. Vendors shall type or use an ink to complete the Proposal. All changes must be crossed out and initialed in ink. Failure to comply with these requirements may cause the bid to be rejected.

C. An authorized agent of the Vendor's firm must sign the Proposal. The County may reject any Proposal not signed by an authorized agent.

D. The Vendor may submit alternate Proposals for the same solicitation provided that such offer is allowable under the terms and conditions. The alternate Proposal must meet or exceed the minimum requirements and be submitted as a separate Proposal marked "Alternate Proposal."

E. When there is a discrepancy between the unit prices and any extended prices, the unit prices will prevail. The County reserves the right to allow for clarification of questionable entries and the correction of obvious mistakes.

F. Any Proposal received after the designated receipt date will be considered late and will not be considered for award.

COLLUSION

Where two (2) or more related parties each submit a Proposal for the same contract, such Proposals will be presumed to be collusive. Furthermore, any prior understanding, agreement, or connection between two (2) or more corporations, firms, or persons submitting a Proposal for the same materials, supplies, services, or equipment will also be presumed to be collusive. Proposals found to be collusive will be rejected. Vendors which have been found to have engaged in collusion may be considered non-responsible and may be suspended or debarred. Any contract resulting from collusive bidding may be terminated for default.

PROHIBITION AGAINST CONTINGENT FEES

The Vendor warrants that they have not employed or retained any company or person, other than a bona fide employee working solely for the Vendor to solicit or secure the Contract and that they have not paid or agreed to pay any person, company, corporation, individual, or firm, other than a bona fide employee working solely for the Vendor, any consideration contingent upon or resulting from the award or making of the Contract.

CONTRACTING WITH COUNTY EMPLOYEES

Any County employee or immediate family member seeking to contract with the County shall seek a conflict of interest opinion from the County Attorney prior to submittal of a Proposal. The affected employee shall disclose the employee's assigned function within the County and interest or the interest of his or her immediate family in the proposed contract and the nature of the intended contract.

INCURRED EXPENSES

A solicitation does not commit the County to make an award nor will the County be responsible for any cost or expense which may be incurred by any Vendor in preparing and submitting a Proposal, or any cost or expense incurred by any Vendor prior to the execution of a purchase order or contract.

AWARD

A. The Contract resulting from a solicitation may be awarded to the responsible Vendor which submits a Proposal determined to provide the best value to the County with price, technical, and other applicable factors considered. The County reserves the right to reject any and all Proposals, to waive irregularities or technicalities, and to re-advertise for all or any part of this solicitation as deemed in its best interest. The County will be the sole judge of its best interest.

B. When there are multiple line items in a solicitation, the County reserves the right to award on an individual item basis, any combination of items, total low bid, or in whichever manner deemed in the best interest of the County. This provision specifically supersedes any method of award criteria stated in the solicitation when such action is necessary to protect the best interests of the County.

C. The County reserves the right to reject any and all Proposals if it is determined that prices are excessive or determined to be unreasonable, or it is otherwise determined to be in the County's best interest to do so.

D. The County reserves the right to reject offers containing terms or conditions contradictory to the County's.

E. Award of a solicitation will be made to firms satisfying all necessary legal requirements to do business with the County. The County may conduct a pre-award inspection of the Vendor's site or hold a pre-award qualification hearing to determine if the Vendor can perform the requirements of a solicitation.

F. The Vendor's performance as a Contractor or subcontractor on previous County contracts will be considered in evaluating the responsibility of the Vendor.

G. Any tie situations will be resolved in consonance with current written County procedure.

H. The County has imposed a reciprocal match local vendor preference practice to ensure an equal procurement environment for all potential vendors unless prohibited by the funding source. More information is available on Section 2-222, Local Vendor Preference.

I. Award of the contract resulting from this solicitation may be predicated on compliance with and submittal of all required documents as stipulated in the solicitation.

J. A Vendor wishing to protest any award decision resulting from a solicitation may do so per the Procurement Protest Procedures site.

GRANT FUNDING

In the event any part of a Contract is to be funded by federal, state, or other local agency monies, the Vendor hereby agrees to comply with all requirements of the funding entity applicable to the use of the monies, including full application of requirements involving the use of minority firms, women's business enterprises, and labor surplus area firms. Contractors are advised that payments under the Contract may

be withheld pending completion and submission of all required forms and documents required of the Contractor pursuant to the grant funding requirements.

STATE REGISTRATION REQUIREMENTS

Any entity conducting business in Florida shall either be registered or have applied for registration with the Florida Department of State in accordance with Florida law, unless exempt from registration. A copy of the registration may be required prior to award of a Contract. Additional information is available by visiting the Florida Department of State home page.

PRIME CONTRACTOR

The Vendor awarded a Contract shall act as the Prime Contractor and will assume full responsibility for the successful performance under the Contract. The Awarded Vendor (Contractor) will be considered the sole point of contact regarding meeting all requirements of the Contract. All subcontractors may be subject to advance review by the County regarding competency and security concerns. No change in subcontractors may be made without the consent of the County after the award of the Contract. Contractor will be responsible for all insurance, permits, licenses, and related matters for any and all subcontractors. County may require the Contractor to provide any insurance certificates required by the work to be performed even if the subcontractor is self-insured.

SUBCONTRACTING

Unless otherwise stipulated in a solicitation, the Contractor shall not subcontract any portion of the work without the prior written consent of the County. Subcontracting without the prior consent of the County may result in termination of the Contract for default.

DISADVANTAGED BUSINESSES

The County has adopted policies which assure and encourage the full participation of Disadvantaged Business Enterprises (DBE) in the provision of goods and services. The County encourages joint ventures between majority-owned firms and qualified disadvantaged/minority/women-owned firms.

GENERAL CONTRACT CONDITIONS

The Contract will be binding upon and will inure to the benefit of each of the parties and respective successors and permitted assigns. The Contract may not be amended, released, discharged, rescinded or abandoned, except by a written instrument duly executed by the parties. The failure of any party at any time to enforce any of the provisions of the Contract will in no way constitute or be construed as a waiver of such provision or of any other provision of the Contract, nor in any way affect the validity of, or the right to enforce, each and every provision of the Contract. Any dispute arising during Contract performance that is not readily rectified by coordination between the Contractor and the County user department will be referred to Procurement Services.

GOVERNING LAW

The interpretation, effect, and validity of any contract will be governed by the laws and regulations of the State of Florida, and Lake County, Florida. Venue of any court action will be solely in Lake County, Florida. The Contractor hereby waives its right to a jury trial.

COMPLIANCE OF LAWS, REGULATIONS, AND LICENSES

The Contractor shall comply with all federal, state, and local laws and regulations applicable to provision of the goods or services specified in a solicitation. During the term of a Contract, the Contractor assures that it is in compliance with Title VII of the 1964 Civil Rights Act, as amended, and the Florida Civil Rights Act of 1992, in that the Contractor does not on the grounds of race, color, national origin, religion, sex, age, disability or marital status, discriminate in any form or manner against its employees or

applicants for employment. The Contractor understands that any Contract is conditioned upon the veracity of this statement.

CONTRACT EXTENSION

The County has the unilateral option to extend a Contract for up to ninety (90) calendar days beyond the current Contract period. In such event, the County will notify the Contractor in writing of such extensions. The Contract may be extended beyond the initial ninety (90) day extension upon mutual agreement between the County and the Contractor. Exercise of the above options requires the prior approval of the Procurement Services Director.

MODIFICATION OF CONTRACT

Any Contract resulting from a solicitation may be modified by mutual consent of duly authorized parties, in writing through the issuance of a modification to the Contract or purchase order as appropriate. This presumes the modification itself complies with all applicable County procedures.

ASSIGNMENT

The Contractor shall not assign or transfer any Contract resulting from a solicitation, including any rights, title or interest in the Contract, or its power to execute such Contract to any entity without the prior written consent of the County. This provision includes any acquisition or hostile takeover of the Contractor. Failure to comply may result in termination of the Contract for default.

NON-EXCLUSIVITY

It is the intent of the County to enter into an agreement that will satisfy its needs as described within a solicitation. However, the County reserves the right to perform, or cause to be performed, all or any of the work and services described in a solicitation in the manner deemed to represent its best interests. In no case will the County be liable for billings in excess of the quantity of goods or services provided under the Contract.

OTHER AGENCIES

Other governmental agencies may make purchases in accordance with the Contract with Contractor consent. Purchases are governed by the Contract's terms and conditions except for the change in agency name. Each agency will be responsible and liable for its own purchases for materials or services received.

CONTINUATION OF WORK

Any work that commences prior to, and will extend, beyond the expiration date of any Contract period must, unless terminated by mutual written agreement between the County and the Contractor, continue until completion without change to the then current prices, terms and conditions.

WARRANTY

All warranties express and implied, must be made available to the County for goods and services covered by a solicitation. All goods furnished must be fully guaranteed by the Contractor against factory defects and workmanship. They will be covered by the most favorable commercial warranty given for comparable quantities of products or services and the rights and remedies provided in the Contract will be in addition to the warranty and do not limit any right afforded to the County by any other provision of a solicitation. Contractor shall correct any and all apparent and latent defects that may occur within the manufacturer's standard warranty period at no expense to the County. The special conditions of a solicitation may supersede the manufacturer's standard warranty.

DEFICIENCIES IN WORK TO BE CORRECTED BY THE CONTRACTOR

Contractor shall promptly correct all apparent and latent deficiencies or defects in work, or any work that fails to conform to the Contract documents regardless of project completion status. All corrections

must be made within seven (7) calendar days after such rejected defects, deficiencies, or non-conformances are verbally reported to the Contractor by the County's project administrator. Contractor must bear all costs of correcting such rejected work. If the Contractor fails to correct the work within the period specified, the County may, at its discretion, notify the Contractor, in writing, that the Contractor is subject to contractual default provisions if the corrections are not completed to the satisfaction of the County within seven (7) calendar days of receipt of the notice. If the Contractor fails to correct the work within the period specified in the notice, the County may place the Contractor in default, obtain the services of another Contractor to correct the deficiencies, and charge the incumbent Contractor for these costs, either through a deduction from the final payment owed to the Contractor or through invoicing. If the Contractor fails to honor this invoice or credit memo, the County may terminate the contract for default.

COUNTY IS TAX-EXEMPT

When purchasing on a direct basis, the County is generally exempt from Federal Excise Taxes and all State of Florida sales and use taxes (85-8013874700C-1). Visit Lake County Tax Exemption Certificate page to print a copy of the certificate. Except for items specifically identified by the Contractor and accepted by the County for direct County purchase under the Sales Tax Recovery Program, Contractors doing business with the County are not exempt from paying sales tax to their suppliers for materials to fulfill contractual obligations with the County, nor will any Contractor be authorized to use any of the County's Tax Exemptions in securing such materials.

SHIPPING TERMS, F.O.B. DESTINATION

The F.O.B. point for any product ordered will be F.O.B.: DESTINATION – Inside Delivery, FREIGHT ALLOWED. The County will not consider any Proposal showing a F.O.B. point other than F.O.B.: Destination – Inside Delivery.

ACCEPTANCE OF GOODS OR SERVICES

The products delivered as a result of a solicitation will remain the property of the Contractor, and services rendered under the Contract will not be deemed complete, until a physical inspection and actual usage of the products or services is accepted by the County and is in compliance with the terms in the contract.

Any goods or services purchased as a result of a solicitation or Contract may be tested/inspected for compliance with specifications. In the event that any aspect of the goods or services provided is found to be defective or does not conform to the specifications, the County reserves the right to terminate the Contract or initiate corrective action on the part of the Contractor, to include return of any non-compliant goods to the Contractor at the Contractor's expense**,** requiring the Contractor to either provide a direct replacement for the item, or a full credit for the returned item. The Contractor shall not assess any additional charges for any conforming action taken by the County under this clause. The County will not be responsible to pay for any product or service that does not conform to the Contract specifications.

In addition, any defective product or service or any product or service not delivered or performed by the date specified in a purchase order or Contract, may be procured by the County on the open market, and any increase in cost may be charged against the Contractor. Any cost incurred by the County in any re-procurement plus any increased product or service cost will be withheld from any monies owed to the Contractor by the County for any Contract or financial obligation.

ESTIMATED QUANTITIES

Estimated quantities or dollars are for the Vendor's guidance only and may be used in the award evaluation process. No guarantee is expressed or implied as to quantities or dollar value that will be used during the Contract period. The County is not obligated to place any order for a given amount subsequent

to the award of a solicitation. In no event will the County be liable for payments in excess of the amount due for quantities of goods or services actually ordered.

PURCHASE OF OTHER ITEMS

While the County has listed all major items within a solicitation, there may be ancillary or similar items purchased by the County during the term of a Contract. The Contractor will provide a price quote for the ancillary items. The County may request price quotes from all Contractors under Contract if there are multiple Contracts. The County reserves the right to award these ancillary items to the primary Contractor, another Contract Contractor based on the lowest price quoted, or to acquire the items through a separate solicitation.

Although a Contract may identify specific locations to be serviced, it is hereby agreed and understood that any County department or facility may be added or deleted to the Contract at the option of the County. The location change will be addressed by formal Contract modification. The County may obtain price quotes for the additional facilities from other Vendors if fair and reasonable pricing is not obtained from the Contractor, or for other reasons at the County's discretion. It is hereby agreed and understood that the County may delete service locations when such service is no longer required, upon fourteen (14) calendar days' written notice to the Contractor.

SAFETY

The Contractor will be responsible for initiating, maintaining, and supervising all safety precautions and programs in connection with the work and for complying with all requirements of the Occupational Safety and Health Administration Act (OSHA). The Contractor shall take all necessary precautions for the safety of and shall provide the necessary protection to prevent damage, injury, or loss to persons or property.

The Contractor shall provide all standard equipment, work operations, safety equipment, personal protective equipment, and lighting required or mandated by State, Federal, OSHA, or Americans with Disabilities Act of 1990 (ADA) regulations.

The Contractor shall designate a competent person of its organization whose duty will be the prevention of accidents at the site. This person must be literate and able to communicate fully in the English language because of the necessity to read job instructions and signs, as well as the need for conversing with County personnel. This person must be the Contractor's superintendent unless otherwise designated in writing by the Contractor to the Contract Manager.

MATERIAL SAFETY DATA SHEET (MSDS)

The Contractor is responsible to ensure the County has received the latest version of any MSDS required by 29 C.F.R. Section 1910.1200 with the first shipment of any hazardous material. The Contractor shall promptly provide a new MSDS to the County with the new information relevant to the specific material at any time the content of an MSDS is revised.

TOBACCO PRODUCTS

Tobacco use, including both smoke and smokeless tobacco, is prohibited on County owned property.

CLEAN-UP

If applicable, all unusable materials and debris must be removed from the premises at the end of each workday and disposed of in an appropriate manner. The Contractor shall thoroughly clean up all areas where work has been involved as mutually agreed with the associated user department's project manager upon final completion.

PROTECTION OF PROPERTY

All existing structures, utilities, services, roads, trees, shrubbery, and property in which the County has an interest must always be protected against damage or interrupted services by the Contractor during the term of a Contract. The Contractor will be held responsible for repairing or replacing property to the satisfaction of the County which is damaged by reason of the Contractor's operation on the property. In the event the Contractor fails to comply with these requirements, the County reserves the right to secure the required services and charge the costs of such services back to the Contractor.

CERTIFICATE OF COMPETENCY/LICENSURE, PERMITS, AND FEES

Any Vendor that submits an offer in response to a County solicitation shall, at the time of such offer if required, hold a valid Certificate of Competency or appropriate current license issued by the State or County Examining Board qualifying the Vendor to perform the work proposed. If work for other trades is required in conjunction with a solicitation, and such work will be performed by subcontractors hired by the Vendor, an applicable Certificate of Competency/license issued to the subcontractors must be submitted with the Vendor's offer. The County may at its option and in its best interest, allow the Vendor to supply the subcontractors certificate/license to the County during the offer evaluation period. The Contractor is responsible to ensure that all required licenses, permits, and fees (to include any inspection fees) required for a project are obtained and paid for, and shall comply with all laws, ordinances, regulations, and building or other code requirements applicable to the work contemplated in a solicitation. Damages, penalties, or fines imposed on the County or the Contractor for failure to obtain required licenses, permits, inspection or other fees, or inspections will be borne by the Contractor.

TRUTH IN NEGOTIATION CERTIFICATE

Any organization awarded a Contract must execute a truth-in-negotiation certificate stating that the wage rates and other factual unit costs are accurate, complete, and current, at the time of contracting for each Contract that exceeds $195,000.00. Any Contract requiring this certificate will contain a provision that the original Contract price and any additions will be adjusted to exclude any significant sums by which the County determines the Contract price was increased due to inaccurate, incomplete, or non-current wage rates and other factual unit costs. All such Contract adjustments will be made within one (1) year following the end of the Contract.

COMPETENCY OF VENDORS AND ASSOCIATED SUBCONTRACTORS

Proposals will be considered from firms which are regularly engaged in the business of providing or distributing the goods or services described in the solicitation, and who can produce evidence of a consistent satisfactory record of performance. The County may consider any evidence available to it of the financial, technical, and other qualifications and abilities of any Vendor responding under a solicitation, including past performance with the County. Vendors must have sufficient financial support and organization to ensure satisfactory delivery under the stated solicitation terms and conditions of any Contract awarded. In the event the Vendor intends to subcontract any part of its work or will obtain the goods specifically offered under the Contract from another source of supply, the Vendor may be required to verify the competency of its subcontractor or supplier. The County reserves the right, before awarding the Contract, to require a Vendor to submit such evidence of its or its subcontractor's qualifications.

RESPONSIBILITY AS EMPLOYER

The employees of the Contractor will always be considered its employees, and not an employees or agents of the County. The Contractor shall provide employees capable of performing the work as required. The County may require the Contractor to remove any employee it deems unacceptable. All employees of the Contractor may be required to wear appropriate identification.

MINIMUM WAGES

Under the Contract, the wage rate paid to all laborers, mechanics and apprentices employed by the Contractor for the work under the Contract, must not be less than the prevailing wage rates for similar classifications of work as established by the Federal Government and enforced by the U.S. Department of Labor, Wages and Hours Division, and Florida's Minimum Wage requirements in Article X, Section 24 (f) of the Florida Constitution and enforced by the Florida Legislature by statute or the State Agency for Workforce Innovation by rule, whichever is higher.

PRICE REDETERMINATIONS

Contractor may petition for a price redetermination with documented increases in the cost of wages, fuel, or materials within 30 calendar days of the anniversary date of the Contract. Price redeterminations will be based upon changes documented by the applicable Employment Cost Index (ECI) or Producer Price Index (PPI) as published on the *Bureau of Labor Statistics site here*. Contractor may petition for price redetermination for Contractor's minimum wage employees should the minimum wage increase during the Contract. Upon verification, the County may grant an increase matching the minimum wage increase.

INDEMNIFICATION

To the extent permitted by law, the Contractor shall indemnify and hold harmless the County and its officers, employees, agents and instrumentalities from any and all liability, losses or damages, including attorneys' fees and costs of defense, which the County or its officers, employees, agents or instrumentalities may incur as a result of claims, demands, suits, causes of actions or proceedings of any kind or nature arising out of, relating to or resulting from the performance of the Contract by the Contractor or its employees, agents, servants, partners, principals or subcontractors. The Contractor shall pay all claims and losses in connection with those claims and losses, and shall investigate and defend all claims, suits or actions of any kind or nature in the name of the County, where applicable, including appellate proceedings, and shall pay all costs, judgments, and attorneys' fees which may be incurred. The Contractor expressly understands and agrees that any insurance protection required by the Contract or otherwise provided by the Contractor will in no way limit the responsibility to indemnify, keep and hold harmless and defend the County or its officers, employees, agents and instrumentalities as provided in a solicitation or any Contract arising from a solicitation.

TERMINATION FOR CONVENIENCE

The County, at its sole discretion, reserves the right to terminate the Contract upon thirty (30) days' written notice. Upon receipt of such notice, the Contractor shall not incur any additional costs under the Contract. The County will be liable only for reasonable costs incurred by the Contractor prior to notice of termination. The County will be the sole judge of "reasonable costs."

TERMINATION DUE TO UNAVAILABILITY OF CONTINUING FUNDING

When funds are not appropriated or otherwise made available to support continuation of performance in a current or subsequent fiscal year, the Contract will be cancelled, and the Contractor will be reimbursed for the reasonable value of any non-recurring costs incurred amortized in the price of the supplies or services/tasks delivered under the contract.

TERMINATION FOR DEFAULT

The County reserves the right to terminate any Contract arising from a solicitation, in part or in whole, or affect other appropriate remedy in the event the Contractor fails to perform in accordance with the terms and conditions stated in the Contract. The County further reserves the right to suspend or debar the Contractor in accordance with the County's ordinances, resolutions and administrative orders. The Contractor will be notified by letter of the County's intent to terminate and the Contractor will be given

ten (10) calendar days to cure the breach. In the event of termination for default, the County may procure the required goods and services from any source and use any method deemed in its best interest. All re-procurement costs will be borne by the Contractor.

FRAUD AND MISREPRESENTATION

Any individual, corporation or other entity that attempts to meet its contractual obligations through fraud, misrepresentation or other material misstatement, may be debarred for up to five (5) years. The County as a further sanction may terminate or cancel any other Contracts with such individual, corporation or entity with such Contractor held responsible for all direct or indirect costs associated with termination or cancellation, including attorneys' fees.

RIGHT TO AUDIT

The County reserves the right to require the Contractor to submit to an audit, by any auditor of the County's choosing. The Contractor shall provide access to all of its records, which relate directly or indirectly to the contract at its place of business during regular business hours. The Contractor shall retain all records pertaining to the contract and upon request make them available to the County for three (3) complete calendar years following expiration of the contract. The Contractor agrees to provide such assistance as may be necessary to facilitate the review or audit by the County to ensure compliance with applicable accounting and financial standards.

If the Contractor provides technology services, the Contractor must provide Statement of Standards for Attestations Engagements (SSAE) 16 or 18 and System and Service Organization Control (SOC) reports upon request by the County. The SOC reports must be full Type II reports that include the Contractor's description of control processes, and the independent auditor's evaluation of the design and operating effectiveness of controls. The cost of the reports will be paid by the Contractor.

If an audit inspection or examination pursuant to this section discloses overpricing or overcharges of any nature by the Contractor to the County in excess of one percent (1%) of the total contract billings, in addition to making adjustments for the overcharges, the reasonable actual cost of the County's audit must be reimbursed to the County by the Contractor. Any adjustments or payments which must be made as a result of any such audit or inspection of the Contractor's invoices or records must be made within a reasonable amount of time, but in no event may the time exceed ninety (90) calendar days, from presentation of the County's audit findings to the Contractor.

This provision is hereby considered to be included within, and applicable to, any subcontractor agreement entered into by the Contractor in performance of any work under the contract.

PROPRIETARY/CONFIDENTIAL INFORMATION

Vendors are hereby notified that all information submitted as part of a Proposal will be available for public inspection in compliance with Chapter 119 of the Florida Statutes (the "Public Record Act"). The Vendor should not submit any information in response to a solicitation which the Vendor considers proprietary or confidential. The submission of any information to the County in connection with a solicitation will be deemed a waiver from release of the submitted information unless such information is exempt or confidential under the Public Records Act.

PUBLIC RECORDS LAW

Pursuant to section 119.0701(2)(a), Florida Statutes, the County is required to provide Contractor with this statement and establish the following requirements as contractual obligations pursuant to the contract:

IF THE CONTRACTOR HAS QUESTIONS REGARDING THE APPLICATION OF CHAPTER 119, FLORIDA STATUTES, TO THE CONTRACTOR'S DUTY

TO PROVIDE PUBLIC RECORDS RELATING TO THIS SOLICITATION, CONTACT THE CUSTODIAN OF PUBLIC RECORDS AT 352-343-9839, PURCHASING@LAKECOUNTYFL.GOV, BY MAIL, OFFICE OF PROCUREMENT SERVICES, ATTN: RON FALANGA, P.O. BOX 7800 TAVARES, FL 32778.

By entering into the Contract, Contractor acknowledges and agrees that any records maintained, generated, received, or kept in connection with, or related to the performance of services provided under, the Contract are public records subject to the public records disclosure requirements of section 119.07(1), Florida Statutes, and Article I, section 24 of the Florida Constitution. Pursuant to section 119.0701, Florida Statutes, any Contractor entering into a contract for services with the County is required to:

A. Keep and maintain public records required by the County to perform the services and work provided pursuant to the Contract.

B. Upon request from the County's custodian of public records, provide the County with a copy of the requested records or allow the records to be inspected or copied within a reasonable time at a cost that does not exceed the cost provided in Chapter 119, Florida Statutes, or as otherwise provided by law.

C. Ensure that public records that are exempt or confidential and exempt from public records disclosure requirements are not disclosed except as authorized by law for the duration of the Contract term and following completion or termination of the Contract if the Contractor does not transfer the records to the County.

D. Upon completion or termination of the Contract, transfer, at no cost, to the County all public records in the possession of the Contractor or keep and maintain public records required by the County to perform the service. If the Contractor transfers all public records to the County upon completion or termination of the Contract, the Contractor shall destroy any duplicate public records that are exempt or confidential and exempt from public records disclosure requirements. If the Contractor keeps and maintains public records upon completion or termination of the Contract, the Contractor shall meet all applicable requirements for retaining public records. All records stored electronically must be provided to the County, upon request from the County's custodian of public records, in a format that is compatible with the information technology systems of the County.

Requests to inspect or copy public records relating to the County's Contract for services must be made directly to the County. If Contractor receives any such request, Contractor shall instruct the requestor to contact the County. If the County does not possess the records requested, the County shall immediately notify the Contractor of such request, and the Contractor must provide the records to the County or otherwise allow the records to be inspected or copied within a reasonable time.

Contractor acknowledges that failure to provide the public records to the County within a reasonable time may be subject to penalties under section 119.10, Florida Statutes. Contractor further agrees not to release any records that are statutorily confidential or otherwise exempt from disclosure without first receiving prior written authorization from the County. Contractor shall indemnify, defend, and hold the County harmless for and against any and all claims, damage awards, and causes of action arising from the Contractor's failure to comply with the public records disclosure requirements of section 119.07(1), Florida Statutes, or by Contractor's failure to maintain public records that are exempt or confidential and exempt from the public records disclosure requirements, including, but not limited to, any third party claims or awards for attorney's fees and costs arising therefrom. Contractor authorizes County to seek

declaratory, injunctive, or other appropriate relief against Contractor from a Circuit Court in Lake County on an expedited basis to enforce the requirements of this section.

COPYRIGHTS

Any copyright derived from a Contract will belong to the author. The author and the Contractor shall expressly assign to the County nonexclusive, royalty free rights to use any and all information provided by the Contractor in any deliverable or report for the County's use which may include publishing in County documents and distribution as the County deems to be in its best interests. If anything included in any deliverable limits the rights of the County to use the information, the deliverable will be considered defective and not acceptable and the Contractor will not be eligible for any compensation.

The County owns and retains all proprietary rights in its logos, trademarks, trade names, and copyrighted images (Intellectual Property). As such, nothing in any solicitation permits or shall be construed as authorizing Vendor or Contractor to use or display County's Intellectual Property. The County has the right to redact the County Logo displayed on any submission.

SOVEREIGN IMMUNITY

County expressly retains all rights, benefits and immunities of sovereign immunity in accordance with Section 768.28, Florida Statutes. Nothing will be deemed as a waiver of immunity or the limitations of liability of County beyond any statutory limited waiver of immunity or limits of liability. Nothing will inure to the benefit of any third party for the purpose of allowing any claim against County, which would otherwise be barred under the law.

COMPLIANCE WITH FEDERAL STANDARDS

All items to be purchased under a Contract must be in accordance with all governmental standards to include, but not be limited to, those issued by the Occupational Safety and Health Administration (OSHA), the National Institute of Occupational Safety Hazards (NIOSH), and the National Fire Protection Association (NFPA).

E-VERIFY

Upon award of a Contract, the Contractor shall utilize the U.S. Department of Homeland Security's E-Verify system in accordance with the terms governing use of the system to confirm the employment eligibility of all new persons hired by the Contractor during the term of the Contract.

The Contractor shall include in all contracts with subcontractors performing work pursuant to any Contract, an express requirement that subcontractors utilize the U.S. Department of Homeland Security's E-Verify system in accordance with the terms governing use of the system to confirm the employment eligibility of all new employees hired by subcontractors during the term of the subcontract.

HEALTH INSURANCE PORTABILITY AND ACCOUNTABILITY ACT (HIPPA)

The Contractor may be required to execute a Business Associate Agreement, pursuant to the Health Insurance Portability and Accountability Act of 1996 (P.L. 104-191) (codified at 42 U.S.C. Section 1320d, *et. seq.*), and regulations contained in 45 C.F.R. Parts 160 and 164.

If the Contractor obtains any information governed by 42 U.S.C. Section 290dd-2 and the regulations implemented by the Substance Abuse and Mental Health Services Administration at 42 C.F.R. Part 2 (collectively referred to as the "SAMHSA regulations"), whether from the County or another source, while providing services to the County under the contract, the Contractor shall only use or disclose that information pursuant to the SAMHSA regulations.

The Contractor will also comply with any and all laws under the State of Florida governing the confidentiality of health information, including but not limited to records or other documents containing medical, mental health, or substance abuse information.

FORCE MAJEURE

The parties will exercise every reasonable effort to meet respective obligations under the Contract but will not be liable for delayed performance or nonperformance resulting from a force majeure. A party that becomes aware of a force majeure that will significantly delay performance will notify the other party promptly, within 15 calendar days, after if discovers the force majeure. If a force majeure occurs, the parties may execute a contract modification or change order to extend the performance schedule or make accommodations that are reasonable under the circumstances.

NO CLAIM FOR DAMAGES

No claim for damages or any claim other than for an extension of time may be made or asserted against the County because of any delays. No interruption, interference, inefficiency, suspension, or delay in the commencement or progress of the work will relieve the Contractor of duty to perform or give rise to any right to damages or additional compensation from the County. The Contractor's sole remedy will be the right to seek an extension to the Contract time. However, this provision will not preclude recovery of damages by the Contractor for hindrances or delays due solely to fraud, bad faith, or active interference on the part of the County.

CERTIFICATION REGARDING SCRUTINIZED COMPANIES

The Contractor hereby certifies that, pursuant to Section 287.135, Florida Statutes, it is not listed on the Scrutinized Companies that Boycott Israel and is not participating in a boycott of Israel. The Contractor understands that pursuant to Section 287.135, Florida Statutes, the submission of a false certification may subject it to civil penalties, attorneys' fees, and costs. The Contractor further understands that any contract with the County for goods or services may be terminated at the option of the County if the Contractor is found to have submitted a false certification or has been listed on the Scrutinized Companies that Boycott Israel list or is participating in a boycott of Israel.

For purchases of $1 million or more:

By submitting a response to any solicitation, the Contractor hereby certifies that, pursuant to Section 287.135, Florida Statutes, it is not listed on the Scrutinized Companies with activities in the Iran Petroleum Energy Sector List, or the Scrutinized Companies with Activities in Sudan List, is not listed on the Scrutinized Companies that Boycott Israel and is not participating in a boycott of Israel, and is not engaged in business operations in Cuba or Syria. The Contractor understands that pursuant to Section 287.135, Florida Statutes, the submission of a false certification may subject it to civil penalties, attorneys' fees, and costs. The Contractor further understands that any contract with the County for goods or services of $1 million or more may be terminated at the option of the County if the Contractor is found to have submitted a false certification or has been listed on the Scrutinized Companies with activities in the Iran Petroleum Energy Sector List or the Scrutinized Companies with Activities in Sudan List, is listed on the Scrutinized Companies that Boycott Israel list or is participating in a boycott of Israel, or is engaged in business operations in Cuba or Syria.

ANTI-TRAFFICKING RELATED ACTIVITIES

The U.S. Government has adopted a policy prohibiting trafficking in persons including the trafficking-related activities listed below. These prohibitions specifically apply to come federally funded contracts and prohibit contractors, contractor employees, and their agents from:

A. Engaging in severe forms of trafficking in persons during the period of performance of the contract;

B. Procuring commercial sex acts during the period of performance of the contract;

C. Using forced labor in the performance of the contract;

D. Destroying, concealing, confiscating, or otherwise denying access by an employee to the employee's identity or immigration documents, such as passports or drivers' licenses, regardless of issuing authority;

E. Using misleading or fraudulent practices during the recruitment of employees;

F. Charging employees or potential employees recruitment fees;

G. Failing to provide return transportation or paying for the cost of return transportation upon the end of employment for certain employees;

H. Providing or arrange housing that fails to meet the host country housing and safety standards; or

I. Failing to provide an employment contract, recruitment agreement, or other required work documents in writing, as required by law or contract.

NOTICES

All notices given by one party to the other party under a contract must be delivered to the receiving party's address set forth on the Contract either by hand, qualified courier, or e-mail and will be deemed received the day after it is transmitted. For County, it must be addressed to the Office of Procurement Services, Post Office Box 7800, 315 West Main Street, Suite 441, Tavares, Florida, 32778 or emailed to purchasing@lakecountyfl.gov.

[The remainder of this page intentionally left blank]

The undersigned hereby declares that: Bennett Fire Products Company, Inc. has examined and accepts the specifications, terms, and conditions presented in this Solicitation, satisfies all legal requirements to do business with the County, and to furnish **FIRE EQUIPMENT, SUPPLIES, AND SERVICES** for which Submittals were advertised to be received no later than 3:00 P.M. Eastern time on the date stated in the solicitation or as noted in an addenda. Furthermore, the undersigned is duly authorized to execute this document and any contracts or other transactions required by award of this Solicitation.

1.0 TERM OF CONTRACT

The Contract will be awarded for an initial one (1) year term with the option for two (2) subsequent two (2) year renewals. Renewals are contingent upon mutual written agreement.

The Contract will commence upon the first day of the next calendar month after Board approval. The Contract remains in effect until completion of the expressed and implied warranty periods. The County reserves the right to negotiate for additional services/items similar in nature not known at time of solicitation.

2.0 PAYMENT

The Contractor shall email the County's using department (egminer@lakecountyfl.gov) an accurate invoice within 30 calendar days after delivery. Invoices should reference the purchase/task order, ship date, tracking number, and ship-to address, list price, percent discount, and unit cost. Failure to submit invoices in the prescribed manner will delay payment.

Payments will be tendered in accordance with the Florida Prompt Payment Act, Part VII, Chapter 218, Florida Statutes. The County will remit full payment on all undisputed invoices within 45 days from receipt by the appropriate County using department. The County will pay interest not to exceed 1% per month on all undisputed invoices not paid within 30 days after the due date.

All pricing will be FOB Destination unless otherwise specified in this solicitation document. Pricing submitted will remain valid for a ninety (90) day period.

Vendor accepts MasterCard for payment: NO

3.0 CERTIFICATION REGARDING LAKE COUNTY TERMS AND CONDITIONS:

I certify that I have reviewed the General Terms and Conditions for Lake County Florida and accept the Lake County General Terms and Conditions dated 5/6/21 as written including the Proprietary/Confidential Information section. YES
Failure to acknowledge may result in Submittal being deemed non-responsive.

4.0 CERTIFICATION REGARDING FELONY CONVICTION:

Has any officer, director, or an executive performing equivalent duties, of the bidding entity been convicted of a felony during the past ten (10) years? NO

5.0 CONFLICT OF INTEREST DISCLOSURE CERTIFICATION:

Except as listed below, no employee, officer, or agent of the firm has any conflicts of interest, real or apparent, due to ownership, other clients, contracts, or interests associated with this project; and, this Submittal is made without prior understanding, agreement, or connection with any

corporation, firm, or person submitting a proposal for the same services, and is in all respects fair and without collusion or fraud. Confirmed, no conflict of interest, Danny Bennett

6.0 CERTIFICATION REGARDING BACKGROUND CHECKS:

Under any County Contract that involves Contractor or subcontractor personnel working in proximity to minors, the Vendor hereby confirms that any personnel so employed will have successfully completed an initial, and subsequent annual, Certified Background Check, completed by the Contractor at no additional cost to the County. The County retains the right to request and review any associated records with or without cause, and to require replacement of any Contractor employee found in violation of this requirement. Contractor shall indemnify the County in full for any adverse act of any such personnel in this regard. Additional requirements may apply in this regard as included within any specific contract award. YES

7.0 DISADVANTAGED BUSINESS ENTERPRISE PROGRAM

The County does not establish specific goals for minority set-asides however, participation by minority and non-minority qualified firms is strongly encouraged. If the firm is a minority firm or has obtained certification by the State of Florida, Office of Supplier Diversity, (OSD) (CMBE), please indicate the appropriate classification(s) Choose an item. Choose an item.
and enter OSD Certification Number Click or tap here to enter text.
and enter effective date Click or tap to enter a date. to date Click or tap to enter a date.

8.0 FEDERAL FUNDING REQUIREMENT:

N/A

9.0 RECIPROCAL VENDOR PREFERENCE:

N/A

10.0 GENERAL VENDOR INFORMATION:

Firm Name: Bennett Fire Products Company, Inc.

Street Address: 195 Stockwood Drive, Suite 170

City: Woodstock State and ZIP Code: Georgia 30188

Mailing Address (if different): PO Box 2458

Telephone: 770-402-9910 Fax: N/A

Federal Identification Number / TIN: 58-2143532

DUNS Number: N/A

11.0 SUBMITTAL SIGNATURE:

I hereby certify the information indicated for this Submittal is true and accurate and that my electronic signature shall have the same legal effect as if made under oath; that I am an authorized representative of this Vendor and/or empowered to execute this Submittal on behalf of the Vendor. I, individually and on behalf of the Vendor, acknowledge and agree to abide by all terms and conditions contained in this solicitation as well as any attachments, exhibits, or addenda.

Name of Legal Representative Submitting this Proposal: *Richard Danny Bennett*

Date: 4/26/2022

Print Name: Richard Danny Bennett

Title: President

Primary E-mail Address: bennettfire@att.net

Secondary E-mail Address: bennettfireweb@gmail.com

The individual signing this Submittal affirms that the facts stated herein are true and that the response to this Solicitation has been submitted on behalf of the aforementioned Vendor.

[The remainder of this page is intentionally blank]

Firm's Name Here				
SAVE AND SUBMIT AS AN EXCEL FILE				
FIRM'S WEBSITE:	www.bennettfireproducts.com			
Warehouse Location(s):	**Woodstock, GA**			
Contact Information For Emergency/Disaster Services (24/7)				
Name:	**Danny Bennett**			
Email:	bennettfire@att.net			
Emergency Phone:	**770-402-9910**			
List manufacturer brands supported.				
MANUFACTURER	**Percent Off List**	**In Stock / Lead Time**	**Freight Included**	**WEBSITE**
		as of 4/25/22		
Globe Bunker Gear custom	44.00%	10-12 months	yes	www.us.msasafety.com
Cairns Bunker Gear custom	42.00%	10-12 months	yes	www.us.msasafety.com
Globe Accessories	10.00%	30 days	yes	www.us.msasafety.com
Globe Footwear	31.00%	75 days	yes	www.us.msasafety.com
Cairns Helmets custom	25.00%	45 days	yes	www.us.msasafety.com
Cairns Leather Fronts	2.00%	45 days	yes	www.us.msasafety.com
Cairns Helmet Parts	2.00%	30 days	yes	www.us.msasafety.com
PGI Clothing custom	10.00%	3-4 months	yes	www.pgi-inc.com
PGI Hoods and Accessories	2.00%	60 days	yes	www.pgi-inc.com
Firecraft Gloves	5.00%	10 days	yes	www.firecraftsafety.com
Firecraft Gear Bags	2.00%	10 days	yes	www.firecraftsafety.com
Shelby Gloves	5.00%	1-2 months	yes	www.shelbyglove.com
Stanfield Lifeliner Hoods	2.00%	1-2 months	yes	www.lifeliners.com
Black Diamond Rubber Boots	5.00%	4-6 months	yes	www.bdboots.com

CITY OF BOYNTON BEACH
REQUESTS FOR BID EXTENSIONS AND PIGGY-BACKS Over $100,000
APRIL 15, 2025

REQUESTING DEPARTMENT: ***Public Works***
DEPARTMENT CONTACT: ***Annalie Holmes***
TERM: ***May 8, 2025 to May 7, 2028***
SOURCE FOR PURCHASE: ***Piggyback Solid Waste Authority of Palm Beach County Agreement No.22-201C – Hurricane/Disaster Debris Removal, Reduction, and Disposal***

ACCOUNT NUMBER: ***108-1211-512.52-90***

VENDOR(S): ***Philips and Jordan, Inc.***

ANNUAL ESTIMATE: ***Hurricane Annual Estimated cost for potential damage: $800.000 - $1,000,000***

DESCRIPTION:
On June 7, 2022, the Commission approved Resolution R22-073, which authorized the City Manager to sign a Mutual Aid Agreement between the City and Philips and Jordan, Inc. for Hurricane/Disaster Debris Removal, Reduction, and Disposal as provided as provided for in accordance with the Solid Waste Authority of Palm Beach County Mutual Aid Agreement No. 22-201C with the same terms and conditions. Staff is requesting approval for Amendment #1 to renew the agreement for a period of May 8, 2025, through May 7, 2028.

REQUESTING DEPARTMENT: ***Public Works***
DEPARTMENT CONTACT: ***Annalie Holmes***
TERM: ***May 8, 2025, to May 7, 2028***
SOURCE FOR PURCHASE: ***Piggyback Solid Waste Authority of Palm Beach County Agreement No.22-202 – Disaster Debris Management and Support Services***

ACCOUNT NUMBER: ***108-1211-512.52-90***

VENDOR(S): ***Thompson Consulting Services***

ANNUAL ESTIMATE: ***Hurricane Annual Estimated cost for potential damage: $800.000 - $1,000,000***

DESCRIPTION:
On June 7, 2022, the Commission approved Resolution R22-073, which authorized the City Manager to sign a Mutual Aid Agreement between the City and Thompson Consulting Services for Disaster Debris Management and Support Services as provided for in accordance with the Solid Waste Authority of Palm Beach County Mutual Aid Agreement No. 22-202 with the same terms and conditions. Staff is requesting approval for Amendment #1 to renew the agreement for a period of May 8, 2025, to May 7, 2028.

REQUESTING DEPARTMENT: ***MATERIALS AND DISTRIBUTION***
DEPARTMENT CONTACT: ***Michael Dauta***
TERM: ***April 1, 2025, to March 31, 2026***
SOURCE FOR PURCHASE: ***Piggyback National Purchasing Co-Operative Buyboard Contract #698-23, Public Safety and Firehouse Supplies and Equipment***

ACCOUNT NUMBER: ***502-0000-141-01.00***
VENDOR(S): ***Galls, LLC***
ANNUAL ESTIMATE: ***$400,000.00***

DESCRIPTION:
On March 21, 2023, the Commission approved the use of the Local Government Purchasing Cooperative (Buyboard) Contract #698-23, with an annual expenditure of $250,000. This contract is for the purchase of uniforms for police, fire, and general employees. The vendor has agreed to renew the contract for an additional year, extending through March 31, 2026.

On May 7, 2024, the Commission approved the renewal and increased the expenditure to $300,000. Staff is now requesting approval to further increase the annual expenditure to $400,000 and to renew the agreement for another one-year term, from April 1, 2025, through March 31, 2026.

REQUESTING DEPARTMENT: ***Utilities***
DEPARTMENT CONTACT: ***Tremaine Johnson***
TERM: ***April 19, 2025, to April 18, 2026***
SOURCE FOR PURCHASE: ***City of Boynton Beach Contract NO. UTL22-013 – Cured-In-Place Pipe Lining***
ACCOUNT NUMBER:
403-5000-535.65-04
403-5000-535.65-04
403-5000-535.65-04
403-5000-538.65-09
403-5000-538.65-09
403-5000-538.65-09

VENDOR(S):
Insituform Technologies, LLC (Aegion)
Inliner Solutions, LLC formerly Granite Inliner, LLC
GCU, LLC (Gulf Coast Underground, LLC)

ANNUAL ESTIMATE: ***$ 1,000,000.00***

DESCRIPTION:
On April 19, 2022, the Commission approved Resolution R22-059, which authorized the City Manager to sign a contract with the top-ranked qualifiers: GCU, LLC (Gulf Coast Underground, LLC), Insituform Technologies, LLC, and Inliner Solutions, LLC fka Granite Inliner, LLC for Cure-In-Place Pipe Lining services. The agreement was established for an initial term of three years, with two one-year renewal periods available under the same terms and conditions, contingent upon vendor acceptance, satisfactory performance, and a determination that renewal

is in the best interest of the City. The vendor has agreed to renew the agreement for the first one-year renewal option, extending the contract from April 19, 2025, to April 18, 2026.

REQUESTING DEPARTMENT: ***Public Works – Construction***
DEPARTMENT CONTACT: ***Carl Frumenti***
TERM: ***April 17, 2025, to April 16, 2026***
SOURCE FOR PURCHASE: ***Piggyback City of Plantation, Florida Agreement No.072-22 for Asphalt Rejuvenation Services – City of Boynton Beach Contract #CS24-026***

ACCOUNT NUMBER: ***001-2512-541-49.17***

VENDOR(S): ***Pavement Technology, Inc.***

ANNUAL ESTIMATE: ***$150,000.00***

DESCRIPTION:
On February 6, 2024, the Commission approved the utilization of the City of Plantation, Florida Bid No. 072-22 by Resolution R24-031, which authorized the City Manager to sign an Agreement with Pavement Technology, Inc. of Westlake, Ohio for Asphalt Rejuvenation Services. The initial Agreement was for one (1) year beginning April 17, 2023, expiring on April 16, 2024, with four (4) additional one-year renewal options. Staff is requesting approval for Amendment #2 to renew the agreement for a period term of April 17, 2025, to April 16, 2026.

REQUESTING DEPARTMENT: ***Fire Rescue***
DEPARTMENT CONTACT: ***Hugh Bruder***
TERM: ***August 1, 2025 to July 31, 2027***
SOURCE FOR PURCHASE: ***Piggyback Lake County, Florida Contract No. 22-730B for Fire Equipment, Supplies, and Services – City of Boynton Beach Contract #FR24-057***

ACCOUNT NUMBER: 001-2210-522-52.23

VENDOR(S): ***Bennett Fire Products Company, Inc.***

ANNUAL ESTIMATE: ***$160,000.00***

DESCRIPTION:
On June 18, 2024, the Commission approved Resolution R24-134, authorizing the City Mayor to sign a piggyback agreement with Bennett Fire Products, Company, Inc. for Fire Equipment, Supplies, and Services. The initial Agreement was for one (1) year commencing August 1, 2022, through July 31, 2023, with two (2) two (2) year renewal options. The vendor has agreed to renew the 2nd two-year renewal term. Staff is requesting approval to renew the agreement for a term of August 1, 2025, to July 31, 2027.

City of Boynton Beach
Agenda Item Request Form

Meeting Date: 04/15/2025

Proposed Resolution No. R25-097- Award Invitation to Bid No. PWE25-021B for the Arts and Cultural Auditorium Improvements Project to Lassco Development Inc., and approve an Agreement between the City and Lassco Development Inc., in an amount of $1,242,817, plus a 10% contingency of $124,282, for a total not to exceed $1,367,099. Proposed Resolution No. R25-098- Approve a budget amendment amending CIP 302 Fund for project number GG2402, increasing the budget from $1,220,000 to $1,487,099, utilizing $267,099 of the fund balance.

Requested Action: Staff recommends approval of Proposed Resolution No. R25-097 and Resolution No. R25-098.

Explanation of Request: In FY 2024, the City Commission approved Resolution R23-166, authorizing the use of CIP Fund 302 to hire Alexis Knight Architect, INC., for the design and construction management of the Arts and Cultural Auditorium Improvements Project, for a total amount of $120,000.

For FY 2025, the City Commission approved and adopted a budget of $1,100,000 for the construction portion of the project.

On January 22, 2025, the City's Procurement Division issued Invitation to Bid (ITB) No. PWE25-021B to solicit a general contractor for the project. By the bid submittal deadline of March 26, 2025, the City received four responses. The Procurement Division, in coordination with the Public Works Department, reviewed all submissions and determined that Lassco Development provided the lowest responsive and responsible bid submittal. As a result, the Public Works Department is requesting authorization to award ITB No. PWE25-021B to Lassco Development and to amend CIP 302 Fund Project No. GG2402 by increasing the project budget from $1,220,000 to $1,487,099, utilizing $267,099 from the fund balance to support the increase.

How will this affect city programs or services? The conversion of the auditorium into a theater will provide significant cultural, economic, and community benefits for the City. It will enhance the City's arts scene, support local businesses, and attract tourists.

Budgeted Item: Yes

Account Line Item and Description: 302-4415-572.62-01 ACC Auditorium Upgrades GG2402

Fiscal Impact: A budget amendment to fund the project is attached utilizing fund balance of the Surtax Fund 302.

Attachments:
R25-097 Agenda_Item_2956-2025_Resolution_for_ITB_PWE25-021B_Award.docx
Ex. A 25-021B_Arts_and_Cultural_Center_Agreement_-_Final.docx
R25-098 Agenda_Item_2956-2025_CIP_Budget_Amendment.docx
Exhibit A to Resolution - Fund 302 Budget Amendment
R23-166
25-21B - Evaluation
25-21B - Bid Tabulation - 3-6
25-021B - Lassco Development -Complete
FY2024 - CIP 302 - ACC Auditorium Upgrades - Design
FY2025 - CIP 302 - ACC Auditorium Upgrades - Construction

RESOLUTION NO. R25-097

A RESOLUTION OF THE CITY COMMISSION OF THE CITY OF BOYNTON BEACH, FLORIDA, AWARDING INVITATION TO BID NO. PWE25-021B FOR THE ARTS AND CULTURAL AUDITORIUM IMPROVEMENTS PROJECT TO LASSCO DEVELOPMENT, INC., AND APPROVING AN AGREEMENT BETWEEN THE CITY AND LASSCO DEVELOPMENT, INC. IN AN AMOUNT OF $1,242,817, PLUS A 10% CONTINGENCY OF $124,282, FOR A TOTAL NOT TO EXCEED $1,367,099; AND FOR ALL OTHER PURPOSES.

WHEREAS, on January 22, 2025, the Purchasing Division issued an Invitation to Bid (ITB) No. PWE 25-021B for the Arts and Cultural Center Auditorium Improvements Construction Project; and

WHEREAS, a pre-bid meeting was held on February 6, 2025, accompanied by a site visit, which was attended by several interested bidders; and

WHEREAS, the ITB closed on March 3, 2025, with four bid submissions; and

WHEREAS, after reviewing the submissions, the Purchasing Division determined that Lassco Development, Inc. (“Contractor”) was the lowest responsive and responsible bidder; and

WHEREAS, the City has selected the Contractor to perform construction services related to the Arts and Cultural Center Auditorium Improvement Project; and

WHEREAS, the City Commission, upon the recommendation of staff, has deemed it in the best interests of the city's citizens and residents to award Invitation to Bid No. PWE25-021B for the Arts and Cultural Auditorium Improvements Project to Lassco Development, Inc., and approve an Agreement between the City and Lassco Development, Inc. in an amount of $1,242,817, plus a 10% contingency of $124,282, for a total not to exceed $1,367,099.

NOW, THEREFORE, BE IT RESOLVED BY THE CITY COMMISSION OF THE CITY OF BOYNTON BEACH, FLORIDA, THAT:

SECTION 1. The foregoing "Whereas" clauses are hereby ratified and confirmed as being true and correct and are hereby made a specific part of this Resolution upon adoption.

SECTION 2. The City Commission of the City of Boynton Beach, Florida, does hereby award Invitation to Bid No. PWE25-021B for the Arts and Cultural Auditorium Improvements

Project to Lassco Development, Inc.

SECTION 3. The City Commission of the City of Boynton Beach, Florida, does hereby approve an Agreement between Lassco Development, Inc., and the City for the Arts and Cultural Auditorium Improvements Project in an amount of $1,242,817, plus a 10% contingency of $124,282, for a total not to exceed $1,367,099 (the "Agreement"), in form and substance similar to that attached as Exhibit A.

SECTION 4. The City Commission of the City of Boynton Beach, Florida, hereby authorizes the Mayor to execute the Agreement. The Mayor is further authorized to execute any ancillary documents required under the Agreement or necessary to accomplish the purposes of the Agreement and this Resolution.

SECTION 5. The City Clerk shall retain the fully executed Agreement as a public record of the City. A copy of the fully executed Agreement shall be provided to Ydelsi Rodriguez to forward to the Contractor.

SECTION 6. This Resolution shall take effect in accordance with law.

[SIGNATURES ON THE FOLLOWING PAGE]

PASSED AND ADOPTED this _____ day of _____ 2025.

CITY OF BOYNTON BEACH, FLORIDA

	YES	NO
Mayor – Rebecca Shelton	____	____
Vice Mayor – Woodrow L. Hay	____	____
Commissioner – Angela Cruz	____	____
Commissioner – Thomas Turkin	____	____
Commissioner – Aimee Kelley	____	____
VOTE	_____	

ATTEST:

_____
Maylee De Jesús, MPA, MMC
City Clerk

_____
Rebecca Shelton
Mayor

APPROVED AS TO FORM:

(Corporate Seal)

_____
Shawna G. Lamb
City Attorney

AGREEMENT BETWEEN THE CITY OF BOYNTON BEACH
AND
LASSCO DEVELOPMENT, INC.

ARTS AND CULTURAL CENTER AUDITORIUM IMPROVEMENTS

THIS AGREEMENT is entered into by and between the CITY OF BOYNTON BEACH, a municipal corporation organized and existing under the laws of Florida, with a business address of 100 East Ocean Ave., Boynton Beach, FL 33435, hereinafter referred to as "CITY," and LASSCO DEVELOPMENT, INC., a Florida Corporation, with a business address of 3471 NW 55th Street, Ft. Lauderdale, Florida 33309, hereinafter referred to as the "CONTRACTOR," each a "Party" and collectively the "Parties."

WHEREAS, the City of Boynton Beach's Public Works Engineering Department required renovations and improvements to the Arts and Cultural Center Auditorium; and

WHEREAS, the City's Public Works Department developed specifications to seek a qualified contractor to perform the necessary renovations and improvements for the benefit of the public; and

WHEREAS, on January 22, 2025, the Purchasing Division issued an Invitation to Bid (ITB) No. PWE 25-021B for the Arts and Cultural Center Auditorium Improvements Construction Project (the "Project"); and

WHEREAS, a pre-bid meeting was held on February 6, 2025, accompanied by a site visit, which was attended by several interested bidders; and

WHEREAS, the ITB closed on March 3, 2025, with four bid submissions; and

WHEREAS, after reviewing the submissions, the Purchasing Division determined that Lassco Development, Inc. was the lowest responsive and responsible bidder; and

WHEREAS, the CITY has selected the CONTRACTOR to perform construction services related to the Project; and,

WHEREAS, at its meeting of _____, by Resolution No. _____, the City Commission approved this award to CONTRACTOR and authorized the proper CITY officials to execute this Agreement hereinafter referred to as Contract No.: _____ and used interchangeably with "contract."

NOW, THEREFORE, CITY and CONTRACTOR, in consideration of the mutual covenants hereinafter set forth, agree as follows:

Article 1. SCOPE OF WORK AND CONTRACTOR.
CONTRACTOR shall furnish all labor, materials, equipment, services, and incidents necessary to perform all "WORK" described in the Contract Documents (as defined in Article 7 below) and related thereto for the Project. The terms and conditions of Bid No. ITB PWE25-021B and CONTRACTOR's bid are expressly incorporated into this Agreement by reference. Any conflict or discrepancy between the terms of this Agreement, Bid No. PWE25-021B, and

CONTRACTOR's bid, shall be resolved pursuant to the following order of precedence (1) this Agreement, (2) Bid No. PWE25-021B and 3. CONTRACTOR's bid.

Article 2. CONSULTANT.
Shall mean the City of Boynton Beach, which has designed the Project and will assume all duties and responsibilities and will have the rights and authority assigned to CONSULTANT in connection with the completion of the WORK in accordance with the Contract Documents.

Article 3. CONTRACT TIME; TERMINATION; LIQUIDATED DAMAGES.

3.1 **Contract Time**. Upon receipt of materials including the generator, the WORK will be substantially completed within **Two Hundred Ten (210)** calendar days from the effective date of this Agreement, when the Contract Time commences to run as provided in paragraph **2.3** of the General Conditions and completed and ready for final inspection and payment in accordance with paragraph **14.9** of the General Conditions within **Thirty (30)** calendar days from the date of Substantial Completion.

3.2 **Termination for Convenience**. This Agreement may be terminated by CITY for convenience, upon providing fourteen (14) business days of written notice to CONTRACTOR for such termination. In the event of termination, CONTRACTOR shall be paid its compensation for services performed until the termination date, including services reasonably related to termination. In the event that CONTRACTOR abandons this Agreement or causes it to be terminated, CONTRACTOR shall indemnify CITY against loss pertaining to this termination.

3.3 **Termination for Cause**. In addition to all other remedies available to CITY, this Agreement shall be subject to cancellation by CITY for cause, should CONTRACTOR neglect or fail to perform or observe any of the terms, provisions, conditions, or requirements herein contained, if such neglect or failure shall continue for a period of thirty (30) days after receipt by CONTRACTOR of written notice of such neglect or failure.

3.4 **Liquidated Damages**. The CITY and CONTRACTOR recognize and acknowledge that time is of the essence of this Contract and that the CITY will suffer financial loss if the WORK is not completed within the times specified in paragraph **3.1** above, plus any extensions thereof allowed in accordance with **Article 12** of the General Conditions. Each of the parties acknowledges that it has attempted to quantify the damages, which would be suffered by the CITY in the event of the failure of CONTRACTOR to perform in a timely manner, but neither one has been capable of ascertaining such damages with certainty. CITY and CONTRACTOR also recognize and acknowledge the delays, expense, and difficulties involved in proving in a legal preceding the actual loss suffered by the CITY if the WORK is not completed on time. Accordingly, instead of requiring any such proof, the CITY and CONTRACTOR agree that as liquidated damages for delay (but not as a penalty) CONTRACTOR shall pay the CITY, Five Hundred **($500.00)** for each day that expires after the time specified in paragraphs **3.1** for substantial completion until the WORK is substantially complete. After Substantial Completion, if CONTRACTOR shall neglect, refuse or fail to complete the remaining WORK within the Contract Time or any proper extension thereof granted by the CITY, CONTRACTOR shall pay CITY Two Hundred Fifty **($250.00)** for each day that expires after the time specified in paragraph **3.1** for completion and readiness for final payment.

Article 4. CONTRACT PRICE.

CITY shall pay CONTRACTOR, for the faithful performance of the Contract, in lawful money of the United States of America, and subject to the additions and deductions as provided in the Contract Documents, a total sum as follows:

Based on the Contract prices shown in the Bid Form submitted to the CITY as subsequently revised and as stated herein, a copy of such Bid Form being a part of the Contract Documents, the aggregate amount of this Contract (obtained from either the lump sum price, the application of unit prices to the quantities shown in the Bid Form or the combination of both) not to exceed: **One Million, Two Hundred Forty-Two Thousand, Eight Hundred Seventeen Dollars and Zero Cents ($1,242,817.00).**

Contingency Funds - ALL CONTINGENCY SUMS ARE CITY'S CONTINGENCY AND REMAIN THE CITY'S PROPERTY UNTIL EXPENSE IS APPROVED. The contract price shall not include any contingency amounts. If the Contract or schedule of bid prices includes an agreed sum as a contingency, such amount is identified solely for budget purposes and remains the city's funds. The city may approve the use of contingency funds only for the purpose of defraying the expenses due to unforeseen conditions, extra work, and circumstances relating to construction unless otherwise agreed. Such contingency funds are not for use by the Contractor to cover shortfalls in the Contractor's bid amount and not for use by the City to increase the scope of work.

Contractor shall obtain prior written approval from City prior to the expenditure of contingency funds, and Contractor will be required to furnish documentation evidencing expenditures charged to contingency and/or allowances prior to the release of such funds by City. All uncommitted contingency funds remain the funds of City.

Contingency. City and Contractor agree the Project budget shall include City's contingency, which shall be utilized as outlined above, **the Contingency shall be 10% percent or $124,282.00 to account for any unforeseen conditions only approved by the City Manager.**

Article 5. PAYMENT PROCEDURES.

CONTRACTOR shall submit Applications for Payment in accordance with **Article 14** of the General Conditions. CITY will process Applications for Payment as provided in the General Conditions.

5.1 Progress Payments. CONTRACT may submit an Application for Payment as recommended by CONSULTANT, for WORK completed during the Project at intervals of not more than once a month. All progress payments will be on the basis of the progress of WORK measured by the schedule of values established in Paragraph **2.9.1** of the General Conditions and in the case of Unit Price Work based on the number of units completed or, in the event there is no schedule of values, as provided in the General Requirements.

5.2 Prior to Substantial Completion progress payments will be made in an amount equal to 90% of WORK completed, but, in each case, less the aggregate of payments previously made and less such amounts as CONSULTANT shall determine, or CITY may withhold, in accordance with paragraph **14.5** of the General Conditions.

5.3 CONTRACTOR shall submit with each Application for Payment, an updated progress schedule acceptable to the CITY and a Warranty of Title/Release of Liens relative to the Work that is the subject of the Application. Each Application for Payment shall be submitted to the CITY for approval. The CITY shall make payment to the CONTRACTOR within thirty (30) calendar days after approval by the CITY of CONTRACTOR'S

Application for Payment and submission of an acceptable updated progress schedule.

5.4 Five percent (5) of all monies earned by the CONTRACTOR shall be retained by the CITY until Final Completion of the construction services purchased (defined as that point at which one hundred (100) percent of the construction of the work as defined in the Contract Schedule of Values has been performed under the contract by the CONTRACTOR) has been reached and acceptance by CITY.

5.5 The CITY may withhold, in whole or in part, payment to such extent as may be necessary to protect itself from loss on account of:

a. Defective Work not remedied.
b. Claims filed or reasonable evidence indicating probable filing of claims by other parties against CONTRACTOR.
c. Failure of CONTRACTOR to make payments properly to SUBCONTRACTORS or for material or labor.
d. Damage to another CONTRACTOR not remedied.
e. Liquidated damages and costs incurred by the CITY for extended construction administration.
f. Failure of CONTRACTOR to provide any document(s) required by the Contract Documents.

5.6 When the above grounds are removed or resolved, or CONTRACTOR provides a surety bond or consent of Surety, satisfactory to the CITY, which will protect the CITY in the amount withheld, payment may be made in whole or in part.

5.7 Final Payment. Upon final completion and acceptance of the WORK in accordance with paragraph **14.10** of the General Conditions, CITY shall pay the remainder of the Contract Price as recommended by CONSULTANT as provided in paragraph **14.10**. CONTRACTOR acknowledges that if final payment shall not be made until consent of surety is received by CITY.

5.8 All payments shall be governed by the Local Government Prompt Payment Act, as set forth in Part VII, Chapter 218, Florida Statutes.

Article 6. RETAINAGE.

Within 30 calendar days after reaching the earlier of substantial completion or beneficial occupancy, the City/Owner and the CONTRACTOR will inspect the work and develop a punch list covering those items required to render complete, satisfactory, and acceptable construction services purchased by the City/Owner. The punch list will include a schedule of values that provides the estimated cost to complete each item on the punch list. If the City/Owner and CONTRACTOR are unable to agree on an item or value, the City/Owner has final discretion on whether to include an item and the amount for valuation of the cost to complete each item on the punch list.

Within 20 business days after the creation of the punch list, the remaining contract balance, including retainage, will be paid to the CONTRACTOR in less than 150 percent of the cost to complete the items on the punch list. Upon reaching final acceptance for an item or all items, the 150 percent withheld for each item will be released with final payment. For projects valued at $10 million or more, the 30-calendar day period may be extended to 45 calendar days.

Article 7. CONTRACTOR GUARANTEE.

CONTRACTOR warrants all work, materials, and equipment shall be free from damages and/or defects owing to faulty materials or workmanship for a period of one (1) year after completion of the WORK covered by this Contract. The CONTRACTOR, free of all costs to the CITY, shall replace any part of the equipment, materials, or work included in this Contract, which proves to be

defective by reason of faulty materials, damages, and/or workmanship within twelve (12) month period.

Article 8. CONTRACT DOCUMENTS.

The Documents hereinafter listed shall form the Contract, and they are as fully a part of the Contract as if attached hereto:

8.1 Request for Bid
8.2 Instructions to Proposers / Bidders
8.3 Proposal Forms (including the Proposal, Schedule(s), Submission Requirements of Proposer / Bidder, and all required certificates, affidavits, and other documentation)
8.4 Contract
8.5 CONTRACTOR's Bid Bond, Performance, and Payment Bond
8.6 General Conditions for Construction
8.7 Special Terms and Conditions
8.8 City Construction Standards and Details (available online at: https://www.boynton-beach.org/engineering/new-construction-department- public-works-engineering-division)
8.9 Attachment "A" – Technical Specifications / Special Conditions

Article 9. NOTICE.

All notices required in this Contract shall be sent by certified mail, return receipt requested, and if sent to CITY shall be mailed to:

Daniel Dugger, City Manager
City of Boynton Beach
100 East Ocean Ave
Boynton Beach, FL 33435
Telephone No. (561) 742-6000

Copy: Shawna G. Lamb, City Attorney
City of Boynton Beach
P.O. Box 310
Boynton Beach, Florida 33425
Telephone: (561) 742-6010 / Facsimile: (561) 742-6090

And if sent to the CONTRACTOR shall be mailed to:

Jorge Lasses, President
3471 NW 55th Street
Ft. Lauderdale, Fl 33309
954-512-9318

Article 10. INDEMNITY.

10.1 The CONTRACTOR shall indemnify and hold harmless the CITY and its officers, employees, agents, and instrumentalities from liability, losses, or damages, including attorneys' fees and costs of defense through the conclusion of any appeals, which the CITY or its officers, employees, agents or instrumentalities may incur as a result of claims, demands, suits, causes of actions or proceedings of any

kind or nature arising out of or resulting from the negligence, recklessness, or intentional wrongful misconduct of CONTRACTOR, its employees, agents, partners, principals or subcontractors during the term of this Agreement or resulting thereafter. The CONTRACTOR shall pay all claims and losses in connection therewith and shall investigate and defend all claims, suits or actions of any kind or nature in the name of the CITY, where applicable, including appellate proceedings, and shall pay all costs, judgments, and attorneys' fees which may issue thereon. The CONTRACTOR expressly understands and agrees that any insurance protection required by this Agreement or otherwise provided by the CONTRACTOR shall in no way limit the responsibility to indemnify, keep, and save harmless and defend the CITY or its officers, employees, agents, and instrumentalities as herein provided.

10.2 CONTRACTOR's aggregate liability pursuant to this indemnification provision shall not exceed one and one-half (1 1/2) times the contract price or One Million Dollars ($1,000,000) per occurrence, whichever is greater.

10.3 Upon completion of all services, obligations, and duties provided for in this Agreement, or in the event of termination of this Agreement for any reason, the terms and conditions of this Article shall survive indefinitely.

10.4 CITY reserves the right to select its own legal counsel to conduct any defense in any such proceeding and all costs and fees associated therewith shall be the responsibility of CONTRACTOR.

10.5 Nothing contained herein is intended nor shall be construed as a contractual waiver of the CITY's rights, limits, and immunities under the common law or Section 768.28, Florida Statutes, as may be amended from time to time, nor a waiver of any defense the CITY may have and shall not be construed as consent to be sued by third parties based on any claims arising under this Contract. CONTRACTOR and CITY agree that any liability of the CITY under this Contract shall be limited to the amounts set forth in Sec. 728.68, Florida Statutes.

Article 11. REIMBURSEMENT OF CONSULTANT EXPENSES.

Should the completion of this Contract be delayed beyond the specified or adjusted time limit, CONTRACTOR shall reimburse the CITY for all expenses of consulting and inspection incurred by the CITY during the period between said specified or adjusted time and the actual date of final completion. All such expenses for consulting and inspection incurred by the CITY will be charged to the CONTRACTOR and be deducted from payments due CONTRACTOR as provided by this Contract. Said expenses shall be further defined as CONSULTANT charges associated with the construction contract administration, including resident project representative costs.

Article 12. FLORIDA'S PUBLIC RECORDS LAW.

The CITY is a public agency subject to Chapter 119, Florida Statutes. The CONTRACTOR shall comply with Florida's Public Records Law. Specifically, the CONTRACTOR shall:

12.1 Keep and maintain public records required by the CITY to perform the service;

12.2 Upon request from the CITY's custodian of public records, provide the CITY with a copy of the requested records or allow the records to be inspected or copied within a reasonable time at a cost that does not exceed the cost provided in Chapter 119, Florida Statue or as otherwise provided by law;

12.3 Ensure that public records that are exempt or that are confidential and exempt from public record disclosure requirements are not disclosed except as authorized by law for the duration of the contract term and, following completion of the contract,

CONTRACTOR shall destroy all copies of such confidential and exempt records remaining in its possession once the CONTRACTOR transfers the records in its possession to the CITY; and,

12.4 Upon completion of the contract, CONTRACTOR shall transfer to the CITY, at no cost to the CITY, all public records in CONTRACTOR's possession. All records stored electronically by CONTRACTOR must be provided to the CITY, upon request from the CITY's custodian of public records, in a format that is compatible with the information technology systems of the CITY.

12.5 **IF THE CONTRACTOR HAS QUESTIONS REGARDING THE APPLICATION OF CHAPTER 119, FLORIDA STATUTES, TO THE CONTRACTOR'S DUTY TO PROVIDE PUBLIC RECORDS RELATING TO THIS CONTRACT, CONTACT THE CUSTODIAN OF PUBLIC RECORDS:**

CITY CLERK'S OFFICE
100 E. OCEAN AVENUE
BOYNTON BEACH, FLORIDA 33435 561-742-606
CityClerk@bbfl.US

Article 13. E-VERIFY.

13.1 CONTRACTOR certifies that it is aware of and complies with the requirements of Section 448.095, Florida Statutes, as may be amended from time to time and briefly described below.

13.1.1 Definitions for this Section:

A. "Contractor" means a person or entity that has entered or is attempting to enter into a contract with a public employer to provide labor, supplies, or services to such employer in exchange for a salary, wages, or other remuneration. "Contractor" includes, but is not limited to, a vendor or consultant.

B. "Subcontractor" means a person or entity that provides labor, supplies, or services to or for a contractor or another subcontractor in exchange for a salary, wages, or other remuneration.

C. "E-Verify system" means an Internet-based system operated by the United States Department of Homeland Security that allows participating employers to electronically verify the employment eligibility of newly hired employees.

13.1.2 Registration Requirement; Termination: Pursuant to Section 448.095, Florida Statutes, effective January 1, 2021, Contractors, shall register with and use the E-Verify system in order to verify the work authorization status of all newly hired employees. Contractor shall register for and utilize the U.S. Department of Homeland Security's E- Verify System to verify the employment eligibility of:

A. All persons employed by a Contractor to perform employment duties within Florida during the term of the contract; and

B. All persons (including sub-vendors/sub-consultants/sub-contractors) assigned by Contractor to perform work pursuant to the contract with the City of Boynton Beach. The Contractor acknowledges and agrees that registration and use of the U.S. Department of Homeland Security's E-Verify System during the term of the contract is a condition of the contract with the City of Boynton Beach; and

C. The Contractor shall comply with the provisions of Section 448.095, Fla. Stat., "Employment Eligibility," as amended from time to time. This includes but is not limited to registration and utilization of the E-Verify System to verify the work authorization status of all newly hired employees. Contractor shall also require all subcontractors to provide an affidavit attesting that the subcontractor does not employ, contract with, or subcontract with, an unauthorized alien. The Contractor shall maintain a copy of such affidavit for the duration of the contract. Failure to comply will lead to termination of this Contract, or if a subcontractor knowingly violates the statute, the subcontract must be terminated immediately. Any challenge to termination under this provision must be filed in the Circuit Court no later than twenty (20) calendar days after the date of termination. Termination of this Contract under this Section is not a breach of contract and may not be considered as such. If this contract is terminated for a violation of the statute by the Contractor, the Contractor may not be awarded a public contract for a period of one (1) year after the date of termination.

Article 14. PROHIBITION AGAINST CONSIDERING SOCIAL, POLITICAL, OR IDEOLOGICAL INTERESTS IN GOVERNMENT CONTRACTING -- F.S. 287.05701.

CONTRACTOR is hereby notified of the provisions of section 287.05701, Florida Statutes, as amended, that the CITY will not request documentation of or consider CONTRACTOR's social, political, or ideological interests when determining if the CONTRACTOR is a responsible CONTRACTOR. CONTRACTOR is further notified that the CITY's governing body may not give preference to a CONTRACTOR based on the CONTRACTOR's social, political, or ideological interests.

Article 15. SCRUTINIZED COMPANIES.

By execution of this Agreement, CONTRACTOR certifies that CONTRACTOR is not participating in a boycott of Israel. CONTRACTOR further certifies that CONTRACTOR is not on the Scrutinized Companies that Boycott Israel list, not on the Scrutinized Companies with Activities in Sudan List, and not on the Scrutinized Companies with Activities in the Iran Petroleum Energy Sector List, or has CONTRACTOR been engaged in business operations in Syria. Subject to limited exceptions provided in state law, the CITY will not contract for the provision of goods or services with any scrutinized company referred to above. Submitting a false certification shall be deemed a material breach of contract. The CITY shall provide notice, in writing, to the CONTRACTOR of the CITY's determination concerning the false certification. CONTRACTOR shall have five (5) calendar days from receipt of notice to refute the false certification allegation. If such false certification is discovered during the active contract term, the CONTRACTOR shall have ninety (90) calendar days following receipt of the notice to respond in writing and demonstrate that the determination of false certification was made in error. If the CONTRACTOR does not demonstrate that the CITY's determination of false certification was made in error then the CITY shall have the right to

terminate the contract and seek civil remedies pursuant to Section 287.135, Florida Statutes, as amended from time to time.

Article 16. COVENANT AGAINST CONTINGENT FEES.

The CONTRACTOR warrants that it has not employed or retained any company or person, other than a bona fide employee working solely for the CONTRACTOR, to solicit or secure this Agreement, and that CONTRACTOR has not paid or agreed to pay any company or person, other than a bona fide employee working solely for the CONTRACTOR any fee, commission, percentage, brokerage fee, gifts, or any other consideration contingent upon or resulting from the award or making of this Agreement. For breach or violation of this warranty, the CITY shall have the right to annul this Agreement without liability or, in its discretion to deduct from the contract price or consideration, or otherwise recover, the full amount of such fee, commission, percentage, brokerage fee, gift, or contingent fee.

Article 17. MISCELLANEOUS.

17.1 Any and all legal action necessary to enforce the terms of this Agreement shall be governed by the laws of the State of Florida. Any legal action arising from the terms of this Agreement shall be submitted to a court of competent jurisdiction located exclusively in Palm Beach County.

17.2 No assignment by a party hereto of any rights under or interests in the Contract Documents will be binding on another party hereto without the written consent of the party sought to be bound; and specifically but without limitation, moneys that may become due and moneys that are due may not be assigned without such consent (except to the extent that the effect of this restriction may be limited by law), and unless specifically stated to the contrary in any written consent to an assignment no assignment will release or discharge the assignor from any duty or responsibility under the Contract Documents.

17.3 City and CONTRACTOR each binds itself, their partners, successors, assigns and legal representatives to the other party hereto, their partners, successors, assigns and legal representatives in respect of all covenants, agreements and obligations contained in the Contract Documents.

17.4 In the event that either party brings suit for enforcement of this Agreement, each party shall bear its own attorney's fees and court costs, except as otherwise provided under the indemnification provisions set forth herein above.

17.5 Prior to final payment of the amount due under the terms of this Agreement, to the extent permitted by law, a final waiver of lien shall be required to be submitted by the CONTRACTOR, as well as all suppliers and subcontractors who worked on the project that is the subject of this Agreement. Payment of the invoice and acceptance of such payment by CONTRACTOR shall release City from all claims of liability by CONTRACTOR in connection with this Agreement.

17.6 At all times during the performance of this Agreement, CONTRACTOR shall protect CITY's property from all damage whatsoever on account of the work being carried on under this Agreement.

17.7 It shall be the CONTRACTOR’s responsibility to be aware of and comply with all statutes, ordinances, rules, orders, regulations and requirements of all local, city, state, and federal agencies as applicable.

17.8 This Agreement represents the entire and integrated agreement between City and CONTRACTOR and supersedes all prior negotiations, representations or agreements, either written or oral. This Agreement is intended by the parties hereto to be final expression of this Agreement, and it constitutes the full and entire understanding between the parties with respect to the subject hereof,

notwithstanding any representations, statements, or agreements to the contrary heretofore made. In the event of a conflict between this Agreement, the solicitation and the CONTRACTOR's bid proposal, this Agreement shall govern then the solicitation, and then the bid proposal.

17.9 This Agreement will take effect once signed by both parties. This Agreement may be executed by hand or electronically in multiple originals or counterparts, each of which shall be deemed to be an original and together shall constitute one and the same agreement. Execution and delivery of this Agreement by the Parties shall be legally binding, valid and effective upon delivery of the executed documents to the other party through facsimile transmission, email, or other electronic delivery.

Article 18. DEFAULT OF CONTRACT & REMEDIES.

18.1 **Correction of Work**. If, in the judgment of CITY, work provided by CONTRACTOR does not conform to the requirements of this Agreement, or if the work exhibits poor workmanship, CITY reserves the right to require that CONTRACTOR correct all deficiencies in the work to bring the work into conformance without additional cost to CITY, and/or replace any personnel who fail to perform in accordance with the requirements of this Agreement. CITY shall be the sole judge of non-conformance and the quality of workmanship.

18.2 **Default of Contract**. The occurrence of any one or more of the following events shall constitute a default and breach of this Agreement by CONTRACTOR:

18.2.1 The abandonment of the project by CONTRACTOR for a period of more than seven (7) business days.

18.2.2 The abandonment, unnecessary delay, refusal of, or failure to comply with any of the terms of this Agreement or neglect, or refusal to comply with the instructions of the CITY's designee.

18.2.3 The failure by CONTRACTOR to observe or perform any of the terms, covenants, or conditions of this Agreement to be observed or performed by CONTRACTOR, where such failure shall continue for a period of seven (7) calendar days after written notice thereof by CITY to CONTRACTOR; provided, however, that if the nature of CONTRACTOR's default is such that more than seven (7) calendar days are reasonably required for its cure, then CONTRACTOR shall not be deemed to be in default if CONTRACTOR commences such cure within said seven (7) calendar day period and thereafter diligently prosecutes such cure to completion.

18.2.4 The assignment and/or transfer of this Agreement or execution or attachment thereon by CONTRACTOR or any other party in a manner not expressly permitted hereunder.

18.2.5 The making by CONTRACTOR of any general assignment or general arrangement for the benefit of creditors, or the filing by or against CONTRACTOR of a petition to have CONTRACTOR adjudged a bankruptcy, or a petition for reorganization or arrangement under any law relating to bankruptcy (unless, in the case of a petition filed against CONTRACTOR, the same is dismissed within sixty (60) days); or the appointment of a trustee or a receiver to take possession of substantially all of CONTRACTOR's assets, or for CONTRACTOR's interest in this Agreement, where possession is not restored to CONTRACTOR within thirty (30) days; for attachment, execution or other judicial seizure of substantially all of CONTRACTOR's assets, or for CONTRACTOR's interest in this Agreement, where such seizure is not discharged within thirty (30) days.

18.3 **Remedies in Default**. In case of default by CONTRACTOR, CITY shall notify CONTRACTOR, in writing, of such abandonment, delay, refusal, failure, neglect, or default and direct CONTRACTOR to comply with all provisions of the Agreement. A copy of such written notice shall be mailed to the Surety on the Performance Bond. If the abandonment, delay, refusal, failure, neglect or default is not cured within seven (7) days of when notice was sent by CITY, CITY may declare a default of the Agreement and notify CONTRACTOR of such declaration of default and terminate the Agreement. The Surety on the Performance Bond shall within ten (10) days of such declaration of default, rectify or cause to be rectified any mismanagement or breach of service in the Agreement and assume the work of CONTRACTOR and proceed to perform services under the Agreement, at its own cost and expense.

18.3.1 Upon such declaration of default, all payments remaining due CONTRACTOR at the time of default, less all sums due CITY for damages suffered, or expenses incurred by reason of default, shall be due and payable to Surety. Thereafter the Surety shall receive monthly payments equal to those that would have been paid by the CONTRACTOR had the CONTRACTOR continued to perform the services under the Agreement.

18.3.2 CITY may complete the Agreement, or any part thereof, either by day labor, use of a subcontractor, or by re-letting a contract for the same, and procure the equipment and the facilities necessary for the completion of the Agreement, and charge the cost of same to CONTRACTOR and/or the Surety together with the costs incident thereto to such default.

18.3.3 In the event CITY completes the Agreement at a lesser cost than would have been payable to CONTRACTOR under this Agreement, if the same had been fulfilled by CONTRACTOR, CITY shall retain such differences. Should such cost to CITY be greater, CONTRACTOR shall pay the amount of such excess to the CITY.

18.3.4 Notwithstanding the other provisions in this Article, CITY reserves the right to terminate the Agreement at any time, whenever the service provided by CONTRACTOR fails to meet reasonable standards of the trade after CITY gives written notice to the CONTRACTOR of the deficiencies as set forth in the written notice within fourteen calendar (14) days of the receipt by CONTRACTOR of such notice from CITY.

Article 19. SOVEREIGN IMMUNITY.

Nothing contained herein is intended to serve as a waiver of sovereign immunity by the CITY or as a waiver of limits of liability or rights the CITY may have under the doctrine of sovereign immunity or under Section 768.28, Florida Statutes.

Article 20. UNCONTROLLABLE FORCES.

Neither the CITY nor CONTRACTOR shall be considered to be in default of this Agreement if delays in or failure of performance shall be due to Uncontrollable Forces, the effect of which, by the exercise of reasonable diligence, the non-performing party could not avoid. The term “Uncontrollable Forces” shall mean any event which results in the prevention or delay of performance by a party of its obligations under this Agreement and which is beyond the reasonable control of the non-performing party. It includes, but is not limited to fire, flood, earthquakes, storms, lightning, epidemic, war, riot, civil disturbance, sabotage, and governmental actions.

Neither party shall, however, be excused from performance if non-performance is due to forces which are preventable, removable, or remediable, and which the non-performing party could have, with the exercise of reasonable diligence, prevented, removed, or remedied with reasonable dispatch. The non-performing party shall, within a reasonable time of being prevented or delayed from performance by an uncontrollable force, give written notice to the other party describing the circumstances and uncontrollable forces preventing continued performance of the obligations of this Agreement.

Article 21. NON-WAIVER.

Waiver by the CITY of any provision of this Agreement or any time limitation provided for in this Agreement shall not constitute a waiver of any other provision.

Article 22. INDEPENDENT CONTRACTOR.

The CONTRACTOR and the CITY agree that the CONTRACTOR is an independent contractor with respect to the Work provided pursuant to this Agreement. Nothing in this Agreement shall be considered to create the relationship of employer and employee between the parties hereto. Neither CONTRACTOR nor any employee of CONTRACTOR shall be entitled to any benefits accorded CITY employees by virtue of the services provided under this Agreement. The CITY shall not be responsible for withholding or otherwise deducting federal income tax or Social Security or for contributing to the state industrial insurance program, otherwise assuming the duties of an employer with respect to CONTRACTOR, or any employee of CONTRACTOR.

Article 23. INSURANCE.

During the performance of the Work under this Agreement, CONTRACTOR shall maintain the insurance policies required by the Insurance Advisory in the Contract Documents and provide originals or certified copies of all policies to CITY's Risk Management. All policies shall be written by an insurance company authorized to do business in Florida. CONTRACTOR shall be required to obtain all applicable insurance coverage prior to commencing any Work pursuant to this Agreement.

Article 24. OWNERSHIP AND USE OF DOCUMENTS.

All documents, drawings, specifications and other materials produced by the CONTRACTOR in connection with the services rendered under this Agreement shall be the property of the CITY whether the project for which they are made is executed or not. The CONTRACTOR shall be permitted to retain copies, including reproducible copies, of drawings and specifications for information, reference and use in connection with CONTRACTOR's endeavors.

Article 25. ATTORNEY'S FEES.

If either Party brings suit to enforce the Agreement, each Party shall bear its own attorney's fees and court costs.

Article 26. COMPLIANCE WITH LAWS.

CONTRACTOR shall, in performing the Work contemplated by this Agreement, faithfully observe and comply with all federal, State of Florida, and City of Boynton Beach ordinances and regulations that are applicable to the Work rendered under this Agreement.

This Agreement will take effect once signed by both parties. This Agreement may be signed by the parties in counterparts, whether signed physically or electronically, which together

shall constitute one and the same agreement among the parties. A facsimile signature shall constitute an original signature for all purposes.

(SIGNATURES ON FOLLOWING PAGE)

IN WITNESS WHEREOF, the parties have hereunto set their hands and seals on the day and year set forth below their respective signatures.

CITY OF BOYNTON BEACH

_____
Rebecca Shelton, Mayor

_____
Date

Approved as to Form:

_____
Office of the City Attorney

Attested/Authenticated:

_____
Maylee De Jesus, City Clerk

(CONTRACTOR)

_____
Signature - Jorge Lasses

_____
Print Name of Authorized Official

_____
Title

_____
Date

(Corporate Seal)

Attest/Authenticated:

_____
Witness

_____
Print Name

CORPORATE ACKNOWLEDGEMENT

STATE OF _____)
COUNTY OF _____)

The foregoing instrument was acknowledged before me by means of □ physical presence or □ online notarization, this _____day of _____, 20__, by _____ on behalf of _____, a _____. He/she is personally known to me or has produced _____ as identification.

_____
NOTARY PUBLIC

_____
(Name of Notary Typed, Printed or Stamped)

_____
Title or Rank

_____
Serial number, if any

ATTACHMENT "A"

City of Boynton Beach
Risk Management
INSURANCE ADVISORY FORM

Under the terms and conditions of all contracts, leases, and agreements, the City requires appropriate coverages listing the City of Boynton Beach as Additional Insured. This is done by providing a Certificate of Insurance listing the City as "Certificate Holder" and "The City of Boynton Beach is Additional Insured as respect to coverages noted." Insurance companies providing insurance coverages must have a current rating by A.M. Best Co. of "B+" or higher. *(NOTE: An insurance contract or binder may be accepted as proof of insurance if Certificate is provided upon selection of Consultant)* Thefollowing is a list of types of insurance required of contractors, lessees, etc., and the limits required by the City: **(NOTE: This list is not all inclusive, and the City reserves the right to require additional types of insurance, or to raise orlower the stated limits, based upon identified risk.)**

TYPE (Occurrence Based Only)	**MINIMUM LIMITS REQUIRED**	
General Liability	General Aggregate	$ 1,000,000.00
Commercial General Liability	Products-Comp/Op Agg.	$ 1,000,000.00
Owners & Contractor's Protective (OCP)	Personal & Adv. Injury	$ 1,000,000.00
Asbestos Abatement	Each Occurrence	$ 1,000,000.00
Lead Abatement	Fire Damage (any one fire)	$ 50,000.00
Broad Form Vendors	Med. Expense (any one person)	$ 5,000.00
Premises Operations		
Underground Explosion & Collapse		
Products-Completed Operations		
Contractual		
Independent Contractors		
Fire Legal Liability		
Professional Liability	Aggregate -	$1,000,000.00
Automobile Liability	Combined Single Limit	$ 1,000,000.00
Any Auto		
All Owned Autos		
Hired Autos		
Non-Owned Autos		
Excess Liability	Each Occurrence	to be determined
Umbrella Form	Aggregate	to be determined
Worker's Compensation	Statutory Limits	
Employer's Liability	Each Accident	$ 1,000,000.00
	Disease, Policy Limit	$ 1,000,000.00
	Disease Each Employee	$ 1,000,000.00
Property:		
Homeowners Revocable Permit		$ 300,000.00
Builder's Risk		Limits based on Project Cost
Installation Floater		Limits based on Project Cost
Other - As Risk Identified	to be determined	

Revised 04/2021

RESOLUTION NO. R25-098

A RESOLUTION OF THE CITY COMMISSION OF THE CITY OF BOYNTON BEACH, FLORIDA, APPROVING A BUDGET AMENDMENT FOR FISCAL YEAR 2024-2025 CAPITAL IMPROVEMENT FUND, FOR PROJECT NO. GG2402 FOR ACC AUDITORIUM UPGRADES; AND FOR ALL OTHER PURPOSES.

WHEREAS, the Fiscal Year 2024-2025 Budget was adopted on September 23, 2024; and

WHEREAS, staff is requesting Commission approval to amend the Fiscal Year 2024-2025 budget as noted specifically on Exhibit A; and

WHEREAS, the City Commission, upon the recommendation of staff, has deemed it in the best interests of the city's citizens and residents to approve a Budget Amendment for Fiscal Year 2024-2025 Capital Improvement Fund, for Project No. GG2402 for ACC Auditorium Upgrades.

NOW, THEREFORE, BE IT RESOLVED BY THE CITY COMMISSION OF THE CITY OF BOYNTON BEACH, FLORIDA, THAT:

SECTION 1. The foregoing "Whereas" clauses are hereby ratified and confirmed as being true and correct and are hereby made a specific part of this Resolution upon adoption.

SECTION 2. The City Commission of the City of Boynton Beach, Florida, does hereby approve a Budget Amendment for Fiscal Year 2024-2025 Capital Improvement Fund, for Project No. GG2402 for ACC Auditorium Upgrades, as further detailed in Exhibit A, attached hereto.

SECTION 3. This Resolution shall take effect in accordance with law.

[SIGNATURES ON THE FOLLOWING PAGE]

PASSED AND ADOPTED this _____ day of _____ 2025.

CITY OF BOYNTON BEACH, FLORIDA

	YES	NO
Mayor – Rebecca Shelton	____	____
Vice Mayor – Woodrow L. Hay	____	____
Commissioner – Angela Cruz	____	____
Commissioner – Thomas Turkin	____	____
Commissioner – Aimee Kelley	____	____
VOTE	_____	

ATTEST:

_____
Maylee De Jesús, MPA, MMC
City Clerk

_____
Rebecca Shelton
Mayor

APPROVED AS TO FORM:

(Corporate Seal)

_____
Shawna G. Lamb
City Attorney

CITY OF BOYNTON BEACH **Exhibit A**
BUDGET AMENDMENTS
BUDGET YEAR 2024-25, Commission Meeting 04/15/2025

		2024/25 ADOPTED	Amendment		2024/25 AMENDED	AMENDMENT related to	
		BUDGET	Revenue	Budget	BUDGET	PROJECT NUMBER	Project Name / Comments/ Vendor
CAPITAL IMPROVEMENT FUND							
302-0000-389.91-00	FUND BALANCE APPROPRIATED	4,907,385	267,099		5,174,484		
	Adopted Fund Total Revenues	**19,378,986**	**982,256**		**20,361,242**		
302-4415-572.62-01	BUILDING IMPROVEMENTS	1,137,141		267,099	1,404,240	GG2402	ACC Auditorium Upgrades
	Adopted Fund Total Expenses	**19,378,986**		**982,256**	**20,361,242**		

RESOLUTION R23-166

A RESOLUTION OF THE CITY OF BOYNTON BEACH, FLORIDA, AMENDING THE FISCAL YEAR 2023-2024 BUDGET FOR THE CAPITAL IMPROVEMENT FUND (302) AND APPROVING THE USE OF CIP FUND BALANCE IN THE AMOUNT OF $119,895 TO HIRE ALEXIS KNIGHT ARCHITECTS FOR DESIGN AND CONSTRUCTION MANAGEMENT OF THE AUDITORIUM AT THE BOYNTON BEACH ARTS & CULTURAL CENTER; PROVIDING FOR AN EFFECTIVE DATE.

WHEREAS, the Fiscal Year 2023 -24 Budget was adopted September 27, 2023; and

WHEREAS, on March 21, 2023, the City Commission approved utilizing $750,000 in ARPA funds for the buildout of the auditorium at the Arts & Cultural Center; and

WHEREAS, Staff subsequently met with multiple vendors both locally and out of state and after further evaluating the complexity of the integration of audio, acoustics and lighting, has determined the need to hire a consultant that has the specialized expertise needed to design and oversee construction of this project; and

WHEREAS, the design and construction management budget of $120,000 will be funded from Fund 302 reserves which will amend the Capital Improvement Fund, thus creating a new project GG24xx in account 302-4415-572.62-01; and

WHEREAS, the Capital Improvement Fund (302) will be amended to reflect the increased appropriations from $6,387,691 to $6,507,691; and

WHEREAS, accordingly staff is requesting Commission approval to amend the Fiscal Year 2023-24 budget as noted specifically on Exhibit A.

NOW, THEREFORE, BE IT RESOLVED BY THE CITY COMMISSION OF THE CITY OF BOYNTON BEACH, FLORIDA:

Section 1. The foregoing "Whereas" clauses are hereby ratified and confirmed as being true and correct and are hereby made a specific part of this Resolution upon adoption hereof.

Section 2. That the City Commission hereby approves amending the Fiscal Year 2023-2024 Budget for the Capital Improvement Fund (302) accounts which will adjust budgeted appropriations, as noted on Exhibit "A" which Exhibit is attached hereto and incorporated herein by reference.

Section 3. That the City Commission hereby approves the use of CIP fund balance in the amount of $119,895 to hire Alexis Knight Architects for design and construction management of the auditorium at the Boynton Beach Arts & Cultural Center.

Section 4. This Resolution shall become effective immediately upon passage.

PASSED AND ADOPTED this 7th day of November, 2023.

CITY OF BOYNTON BEACH, FLORIDA

	YES	NO
Mayor – Ty Penserga	✓	
Vice-Mayor – Thomas Turkin	✓	
Commissioner – Angela Cruz	✓	
Commissioner – Woodrow L. Hay	✓	
Commissioner – Aimee Kelley	✓	
VOTE	5-0	

ATTEST:

Maylee De Jesús, MPA, MMC
City Clerk

(Corporate Seal)

CITY OF BOYNTON BEACH CORPORATE SEAL INCORPORATED 1920 FLORIDA

Ty Penserga
Mayor

APPROVED AS TO FORM:

Shawna G. Lamb
City Attorney

CITY OF BOYNTON BEACH
CAPITAL APPROPRIATION AMENDMENTS
BUDGET YEAR 2023-24, Commission Meeting 11/07/23

Exhibit A

		2023/24 ADOPTED BUDGET	Amendment Revenue	Amendment Budget	2023/24 AMENDED BUDGET	AMENDMENT related to PROJECT NUMBER	Project Name / Comments/ Vendor
CAPITAL IMPROVEMENT FUND							
302-0000-389.91-00	FUND BALANCE APPROPRIATED	1,899,691	120,000		2,019,691		
	Adopted Fund Total Revenues	**6,387,691**	**120,000**		**6,507,691**		
302-4415-572.62-01	BUILDING IMPROVEMENTS	-		120,000	120,000	GG24xx	Boynton Beach Arts & Cultural Center
	Adopted Fund Total Expenses	**6,387,691**		**120,000**	**6,507,691**		

PWE25-021B - Arts & Cultural Center Auditorium Improvements - Compliance Verification

Bid Due Date: March 4, 2025 @ 3:00 PM	AVI-SPL, LLC.	COOPER CONSTRUCTION	LASSCO DEVELOPMENT	Persons Services Corp.
Bid Pricing Form	Questionable	X	X	X
Licenses, Business Permits	NOT PROVIDED	CGC1518961	CGC1513485	CGC1523814
Bidder's Qualification Statement	X	X	X	X
W-9	X	X	X	X
COI	X	X	X	X
Scrutinized Companies Form FS 287.135	X	X	X	X
E-Verify Form Pursuant / F.S. 448.095	X	X	X	X
Affidavit of Compliance / Foreign Entity Laws	X	X	X	X
Affidavit of Compliance /Anti-Human Trafficking	X	X	X	X
Affidavit of Anti-Kickback	X	X	X	X
Affidavit of Non Collusion	X	X	X	X
Vendor Drug Free Workplace	X	X	X	X
Confirmation of Minority Owned Business	N/A	African / American / No confirmation	Hispanic / Latino / SOF	N/A
Firm's Primary Ownership	X	X	X	SBE / SOF
References	X	X	X	X
Bid Bonds	X	X	X	X
Subcontractors	None	X	X	X
Conflict of Interest	X	X	X	X
Certification	X	X	X	X
Addenda Acknowledgement (1 - 9)	X	X	X	X
Subtotal Contract Amount:	$ 468,708.87	$ 1,591,007.68	$ 1,122,792.00	$ 1,014,910.03

***See last page of Persons Service Corp - Clarifications and Exclusions for pricing details.**

25-21B ARTS & CULTURAL CENTER AUDITORIUM IMPROVEMENTS PROJECT

Line Item	Description	Quantity	Unit of Measure	AVI-SPL, LLC Unit Price	AVI-SPL, LLC Total	COOPER CONSTRUCTION Unit Price	COOPER CONSTRUCTION Total	LASSCO DEVELOPMENT Unit Price	LASSCO DEVELOPMENT Total	PERSONS SERVICES Unit Price	PERSONS SERVICES Total
1	Indemnification	1	Lump Sum	$ 25.00	$ 25.00	$ 25.00	$ 25.00	$ 25.00	$ 25.00	$ 25.00	$ 25.00
2	Mobilization/Demobilization, Bonds, Insurance and General Requirements, and As-Built Record Drawings.	1	Lump Sum	$ -	$ -	$ 91,774.78	$ 91,774.78	$ 63,554.00	$ 63,554.00	$ 60,000.00	$ 60,000.00
	Total General Conditions				$ 25.00		$ 91,799.78		$ 63,579.00		$ 60,025.00
	SELECTIVE DEMOLITION										
1	Selective Interior Demolition, see plans.	1	Lump Sum	0.01	0.01	$ 43,116.10	$ 43,116.10	$ 27,000.00	$ 27,000.00	$ 46,878.00	$ 46,878.00
2	Trash removal and dumpster fees.	1	Lump Sum	0.01	0.01	$ 16,251.45	$ 16,251.45	$ 3,540.00	$ 3,540.00	$ 13,250.00	$ 13,250.00
	Total Selective Demolition				0.02		$ 59,367.55		$ 30,540.00		$ 60,128.00
	METALS										
1	Misc. Steel - Angles, channels for attachments- See plans	1	Lump Sum	$ 0.01	$ 0.01	$ -	$ -	$ 4,320.00	$ 4,320.00	$ 13,578.00	$ 13,578.00
2	Misc. Sheet steel- Light guttering	1	Lump Sum	$ 0.01	$ 0.01	$ 5,030.21	$ 5,030.21	$ 2,640.00	$ 2,640.00	$ 6,900.00	$ 6,900.00
3	Handrails	1	Lump Sum	$ 0.01	$ 0.01	$ 13,929.82	$ 13,929.82	$ 5,760.00	$ 5,760.00	$ 14,023.00	$ 14,023.00
4	Structural steel channel framing	1	Lump Sum	$ 0.01	$ 0.01	$ 59,505.74	$ 59,505.74	$ 1,032.00	$ 1,032.00	$ 500.00	$ 500.00
	Total Metals				$ 0.04		$ 78,465.77		$ 13,752.00		$ 35,001.00
	WOOD AND PLASTICS										
1	Trim Work - Wall to floor	1	Lump Sum	$ 0.01	$ 0.01	$ 23,641.99	$ 23,641.99	$ 2,160.00	$ 2,160.00	$ 1,061.00	$ 1,061.00
2	Trim Work - Miscellaneous finish Trim	1	Lump Sum	$ 0.01	$ 0.01	$ -	$ -	$ 1,440.00	$ 1,440.00	$ 5.00	$ 5.00
3	Miscellaneous Interior Wood Framing	1	Lump Sum	$ 0.01	$ 0.01	$ 68,698.31	$ 68,698.31	$ 7,596.00	$ 7,596.00	$ 5.00	$ 5.00
4	Cabinets and Countertops - Dressing Room .	1	Lump Sum	$ 0.01	$ 0.01	$ 2,638.93	$ 2,638.93	$ 576.00	$ 576.00	$ 7,245.00	$ 7,245.00
5	Cabinets and Countertops - Green Room	1	Lump Sum	$ 0.01	$ 0.01	$ 16,886.03	$ 16,886.03	$ 2,310.00	$ 2,310.00	$ 6,302.00	$ 6,302.00
6	Cabinets and Countertops - Control Booth	1	Lump Sum	$ 0.01	$ 0.01	$ 4,537.14	$ 4,537.14	$ 1,560.00	$ 1,560.00	$ 3,116.00	$ 3,116.00
7	Stairs, Stringers, Treads and related material	1	Lump Sum	$ 0.01	$ 0.01	$ 42,164.80	$ 42,164.80	$ 7,620.00	$ 7,620.00	$ 12,243.00	$ 12,243.00
8	Wood veneer Finishes	1	Lump Sum	$ 0.01	$ 0.01	$ 18,683.64	$ 18,683.64	$ 8,112.00	$ 8,112.00	$ 34,384.00	$ 34,384.00
	TOTAL WOOD AND PLASTICS				$ 0.08		$ 177,250.84		$ 31,374.00		$ 64,361.00
	THERMAL AND MOISTURE PROTECTION										
1	Thermal Insulation at interior of perimeter exterior walls.	1	Lump Sum	$ 0.01	$ 0.01	$ -	$ -	$ -	$ -	$ 5,000.00	$ 5,000.00
2	Attenuation blankets	1	Lump Sum	$ 0.01	$ 0.01	$ 5,046.52	$ 5,046.52	$ 3,900.00	$ 3,900.00	$ 2,500.00	$ 2,500.00
	OTAL THERMAL AND MOISTURE PROTECTIO				$ 0.02		$ 5,046.52		$ 3,900.00		$ 7,500.00
	DOORS & FRAMES										
1	Interior Doors and Frames - Single	1	Lump Sum	$ 0.01	$ 0.01	$ 6,039.57	$ 6,039.57	$ 4,627.00	$ 4,627.00	$ 7,179.00	$ 7,179.00
2	Interior Doors and frames - Double	1	Lump Sum	$ 0.01	$ 0.01	$ 2,343.75	$ 2,343.75	$ 2,122.00	$ 2,122.00	$ 3,005.00	$ 3,005.00
3	Interior Doors and Frames - Pocket	1	Lump Sum	$ 0.01	$ 0.01	$ 1,381.93	$ 1,381.93	$ 1,895.00	$ 1,895.00	$ 2,393.00	$ 2,393.00
4	Door Hardware	1	Lump Sum	$ 0.01	$ 0.01	$ 5,500.07	$ 5,500.07	$ 4,296.00	$ 4,296.00	$ 5.00	$ 5.00
5	Interior Window and Frames	1	Lump Sum	$ 0.01	$ 0.01	$ 3,869.39	$ 3,869.39	$ 4,301.00	$ 4,301.00	$ 3,802.00	$ 3,802.00
	TOTAL DOORS & FRAMES				$ 0.05		$ 19,134.71		$ 17,241.00		$ 16,384.00
	FINISHES										
1	Gypsum board, stud, framing and finish per plans.	1	Lump Sum	$ 0.01	$ 0.01	$ 68,543.54	$ 68,543.54	$ 9,135.00	$ 9,135.00	$ 66,719.00	$ 66,719.00
2	Interior Painting - Walls, Ceilings , etc.	1	Lump Sum	$ 0.01	$ 0.01	$ 12,016.79	$ 12,016.79	$ 11,400.00	$ 11,400.00	$ 38,141.00	$ 38,141.00
3	Miscellaneous Patching/ Painting	1	Lump Sum	$ 0.01	$ 0.01	$ 5,217.05	$ 5,217.05	$ 4,512.00	$ 4,512.00	$ 5,000.00	$ 5,000.00
4	Interior Painting - Doors/ Frames	1	Lump Sum	$ 0.01	$ 0.01	$ 946.79	$ 946.79	$ 3,600.00	$ 3,600.00	$ 5.00	$ 5.00
5	Interior Painting - Trim	1	Lump Sum	$ 0.01	$ 0.01	$ 2,763.85	$ 2,763.85	$ 1,440.00	$ 1,440.00	$ 5.00	$ 5.00
6	Acoustical Ceiling Systems	1	Lump Sum	$ 0.01	$ 0.01	$ 35,775.30	$ 35,775.30	$ 10,500.00	$ 10,500.00	$ 6,455.00	$ 6,455.00
7	Grid and frame for control Booth	1	Lump Sum	$ 0.01	$ 0.01	$ 1,326.65	$ 1,326.65	$ -	$ -	$ 5.00	$ 5.00
8	Wood Flooring - Stage Area	1	Lump Sum	$ 0.01	$ 0.01	$ 13,779.46	$ 13,779.46	$ 9,360.00	$ 9,360.00	$ 44,556.00	$ 44,556.00
	TOTAL FINISHES				$ 0.08		$ 140,369.43		$ 49,947.00		$ 160,886.00
	SPECIALTIES										
1	Acoustical Wall Fabric Systems	1	Lump Sum	$ 0.01	$ 0.01	$ 145,411.80	$ 145,411.80	$ 138,511.00	$ 138,511.00	$ 116,586.00	$ 116,586.00
2	Commercial Grade Window Shades	1	Lump Sum	$ 0.01	$ 0.01	$ 62,103.76	$ 62,103.76	$ -	$ -	$ 33,399.00	$ 33,399.00
3	Main- Fabric Theatrical Curtains - Including rods, hangers and accessories, etc	1	Lump Sum	$ 0.01	$ 0.01	$ 18,943.44	$ 18,943.44	$ 41,975.00	$ 41,975.00	$ 28,697.00	$ 28,697.00
4	Upstage - Fabric Theatrical Curtains - including rods, hangers, accessories, etc.	1	Lump Sum	$ 0.01	$ 0.01	$ 13,892.23	$ 13,892.23	$ 22,540.00	$ 22,540.00	$ 28,697.00	$ 28,697.00
5	Back Stage Fabric Theatrical Curtains. Including rods, hangers, accessories, etc.	1	Lump Sum	$ 0.01	$ 0.01	$ 11,997.33	$ 11,997.33	$ 38,985.00	$ 38,985.00	$ 28,697.00	$ 28,697.00
6	Mirrors	1	Lump Sum	$ 0.01	$ 0.01	$ 3,648.29	$ 3,648.29	$ 1,440.00	$ 1,440.00	$ 5.00	$ 5.00
7	Fire Extinguishers/ cabinets	1	Lump Sum	$ 0.01	$ 0.01	$ 3,316.62	$ 3,316.62	$ 1,140.00	$ 1,140.00	$ 1,168.00	$ 1,168.00
8	Interior signage	1	Lump Sum	$ 0.01	$ 0.01	$ 1,105.54	$ 1,105.54	$ 1,440.00	$ 1,440.00	$ 557.00	$ 557.00
	TOTAL SPECIALTIES				$ 0.08		$ 260,419.01		$ 246,031.00		$ 237,806.00
	AUDIO VISUAL										
1	Audio / Video Systems Equipment	1	Lump Sum	$ 216,934.79	$ 216,934.79	$ 275,627.64	$ 275,627.64	$ 212,253.00	$ 212,253.00	$ 3,750.00	$ 3,750.00
2	Stage Lighting System Equipment	1	Lump Sum	$ 34,537.05	$ 34,537.05	$ 43,775.00	$ 43,775.00	$ 147,620.00	$ 147,620.00	$ 0.01	$ 0.01
3	Portable Equipment	1	Lump Sum	$ 31,269.07	$ 31,269.07	$ 37,429.19	$ 37,429.19	$ 28,593.00	$ 28,593.00	$ 0.01	$ 0.01
4	Engineering, install labor, programming, commissioning, training, etc.	1	Lump Sum	$ 185,967.51	$ 185,967.51	$ 95,088.68	$ 95,088.68	$ 59,440.00	$ 59,440.00	$ 0.01	$ 0.01
	TOTAL AUDIO VISUAL				$ 468,708.42		$ 451,920.51		$ 447,906.00		$ 3,750.03
	FIRE SUPPRESSION										
1	Upgrades/ Improvements to Fire Sprinkler System	1	Lump Sum	$ 0.01	$ 0.01	$ 7,407.12	$ 7,407.12	$ 13,080.00	$ 13,080.00	$ 6,472.00	$ 6,472.00
	TOTAL FIRE SUPPRESSION				$ 0.01		$ 7,407.12		$ 13,080.00		$ 6,472.00
	HVAC										
1	Mechanical Equipment	1	Lump Sum	$ 0.01	$ 0.01	$ -	$ -	$ 16,515.00	$ 16,515.00	$ 5.00	$ 5.00
2	Mechanical Air supply	1	Lump Sum	$ 0.01	$ 0.01	$ 21,209.80	$ 21,209.80	$ 7,521.00	$ 7,521.00	$ 26,417.00	$ 26,417.00
	TOTAL HVAC				$ 0.02		$ 21,209.80		$ 24,036.00		$ 26,422.00
	ELECTICAL										
1	Lighting and Device installation, branch wiring distribution	1	Lump Sum	$ 0.01	$ 0.01	$ 59,440.51	$ 59,440.51	$ 59,511.00	$ 59,511.00	$ 124,177.00	$ 124,177.00
2	Lighting Fixture package and install	1	Lump Sum	$ 0.01	$ 0.01	$ 154,522.56	$ 154,522.56	$ 31,896.00	$ 31,896.00	$ 151,034.00	$ 151,034.00
3	Lighting controls system and install	1	Lump Sum	$ 0.01	$ 0.01	$ 57,276.97	$ 57,276.97	$ 23,468.00	$ 23,468.00	$ 55,984.00	$ 55,984.00
4	Motorized Shades and install	1	Lump Sum	$ 0.01	$ 0.01	$ -	$ -	$ 60,876.00	$ 60,876.00	$ 5.00	$ 5.00
	TOTAL ELECTRICAL				$ 0.04		$ 271,240.04		$ 175,751.00		$ 331,200.00
	ELECTRONIC SAFETY AND SECURITY										
1	Upgrade/ improvements to fire alarm system	1	Lump Sum	$ 0.01	$ 0.01	$ 7,401.60	$ 7,401.60	$ 5,680.00	$ 5,680.00	$ 5,000.00	$ 5,000.00
	TOTAL ELECTRONIC SAFETY AND SECURITY				$ 0.01		$ 7,401.60		$ 5,680.00		$ 5,000.00
	SUBTOTAL				$ 468,733.87		$ 1,591,032.68		$ 1,122,817.00		$ 1,014,935.03
	ALLOWANCES										
1	Procurement/ Installation of Low Voltage/ AV equipment.	1	Lump Sum		$ 75,000.00		$ 75,000.00		$ 75,000.00		$ 75,000.00
2	Permit Fee reimbursement	1	Lump Sum		$ 45,000.00		$ 45,000.00		$ 45,000.00		$ 45,000.00
	TOAL INCLUDING ALLOWANCES						$ 1,711,032.68		$ 1,242,817.00		$ 1,134,935.03

****PLEASE SEE BACK PAGE OF PERSONS SUBMISSION FOR LIST OF CLARIFICATION / ADDITIONS / DELETIONS****

PWE 25-021B - ARTS AND CULTURAL CENTER AUDITORIUM IMPROVEMENTS

Opening Date: January 22, 2025 6:00 PM

Closing Date: March 3, 2025 3:00 PM

Vendor Details

Company Name:	Lassco Development
Address:	3471 NW 55th St Ft Lauderdale, FL 33309
Contact:	sebastian castano-sastre
Email:	sebastian@lasscoinc.com
Phone:	561-315-7455
HST#:	46-5296929

Submission Details

Created On:	Wednesday February 19, 2025 17:04:09
Submitted On:	Monday March 03, 2025 11:47:26
Submitted By:	sebastian castano-sastre
Email:	sebastian@lasscoinc.com
Transaction #:	7264c724-4837-4d32-8a92-11602a90998b
Submitter's IP Address:	147.243.243.69

Schedule of Prices

The Bidder hereby Bids and offers to enter into the Contract referred to and to supply and do all or any part of the Work which is set out or called for in this Bid, at the unit prices, and/or lump sums, hereinafter stated.

*Denotes a "**MANDATORY"** field

Do not enter $0.00 dollars unless you are providing the line item at zero dollars to the Owner (unless otherwise specified).

If the line item and/or table is "**NON-MANDATORY**" and you are not bidding on it, leave the table and/or line item blank.Do not enter a $0.00 dollar value.

INDEMNIFICATION

Make sure your Bid is submitted PRIOR to the deadline. Late Bids will not be accepted.
Bidder shall be responsible for inspecting, examining and verifying existing conditions.
Bidder is responsible for familiarizing themselves with the nature and extent of the contract documents, the work, the locality, and with all local conditions and regulatory requirements that may, in any manner affect costs, progress or performance of work.
Bidder agrees to furnish all labor, material, tools, qualified supervision, equipment, accessory material, required bonds, insurance, and permits necessary to complete the proper performance of the work described herein. It is the intent of the City to award this to the lowest responsive/responsible Bidder based on the Grand Total Bid Amount.
The undersigned Bidder proposes and agrees, if this bid is accepted, to enter into a contract with the City to perform and furnish all Work as specified herein for the Contract Price and within the Contract Period indicated in this bid.
This bid will remain subject to acceptance for One Hundred Twenty (120) calendar days after the day of bid opening. Bidder will sign and submit the necessary documents required by the City within fifteen (15) calendar days prior to the date of the City's Award.
Bidder has familiarized itself with the nature and extent of the contract documents, locality, and all local conditions and laws and regulations that in any manner may affect cost, progress, performance or furnishing of the Work.
Bidder has given the City written notice of all conflicts, errors or discrepancies that it has discovered in the contract documents and the written resolution thereof by the City is acceptable to Bidder.
This Bid is genuine and not made in the interest of or on behalf of any undisclosed person, firm or corporation and is not submitted in conformity with any agreement or rules of any group, association, organization or corporation; Bidder has not directly or indirectly induced or solicited any other Bidder to submit a false or sham Bid; Bidder has not solicited or induced any person, firm or corporation to refrain from bidding; and Bidder has not sought by collusion to obtain for itself any advantage over any other Bidder or over the City.
Bidder will complete the Work for the prices shown in the "Bid Form".
Bidder agrees that the Work will be substantially performed and complete in accordance with the schedules established herein.

Line Item	Description	Quantity	Unit	Unit Price	Total
1	Indemnification	1	Lump Sum	$25.0000	$ 25.00
				Subtotal:	$ 25.00

GENERAL CONDITIONS 01

Please Note: It is the intent of the City to award this bid based on the Total Base Bid for all bid items; however, the City reserves the right to award this bid by lowest total per location or by lowest total per groups of locations, whichever is in the best interest of the City.

Line Item	Description	Quantity	Unit	Unit Price *	Total
1	Mobilization/Demobilization, Bonds, Insurance and General Requirements, and As-Built Record Drawings. Contractor shall be limited to a maximum of six percent (6%) of the total bid price.	1	Lump Sum	$63,554.0000	$ 63,554.00
				Subtotal:	$ 63,554.00

SELECTIVE DEMOLITION

Please Note: It is the intent of the City to award this bid based on the Total Base Bid for all bid items; however, the City reserves the right to award this bid by lowest total per location or by lowest total per groups of locations, whichever is in the best interest of the City.

Line Item	Description	Quantity	Unit	Unit Price *	Total
1	Selective Interior Demolition, see plans.	1	Lump Sum	$27,000.0000	$ 27,000.00
2	Trash removal and dumpster fees.	1	Lump Sum	$3,540.0000	$ 3,540.00
				Subtotal:	$ 30,540.00

METALS

Please Note: It is the intent of the City to award this bid based on the Total Base Bid for all bid items; however, the City reserves the right to award this bid by lowest total per location or by lowest total per groups of locations, whichever is in the best interest of the City.

Line Item	Description	Quantity	Unit	Unit Price *	Total
1	Misc. Steel - Angles, channels for attachments- See plans	1	Lump Sum	$4,320.0000	$ 4,320.00
2	Misc. Sheet steel- Light guttering	1	Lump Sum	$2,640.0000	$ 2,640.00
3	Handrails	1	Lump Sum	$5,760.0000	$ 5,760.00
4	Structural steel channel framing	1	Lump Sum	$1,032.0000	$ 1,032.00
				Subtotal:	$ 13,752.00

WOOD AND PLASTICS

Please Note: It is the intent of the City to award this bid based on the Total Base Bid for all bid items; however, the City reserves the right to award this bid by lowest total per location or by lowest total per groups of locations, whichever is in the best interest of the City.

Line Item	Description	Quantity	Unit	Unit Price *	Total
1	Trim Work - Wall to floor	1	Lump Sum	$2,160.0000	$ 2,160.00
2	Trim Work - Miscellaneous finish Trim	1	Lump Sum	$1,440.0000	$ 1,440.00
3	Miscellaneous Interior Wood Framing	1	Lump Sum	$7,596.0000	$ 7,596.00
4	Cabinets and Countertops - Dressing Room	1	Lump Sum	$576.0000	$ 576.00
5	Cabinets and Countertops - Green Room	1	Lump Sum	$2,310.0000	$ 2,310.00
6	Cabinets and Countertops - Control Booth	1	Lump Sum	$1,560.0000	$ 1,560.00
7	Stairs, Stringers, Treads and related material	1	Lump Sum	$7,620.0000	$ 7,620.00
8	Wood veneer Finishes	1	Lump Sum	$8,112.0000	$ 8,112.00
				Subtotal:	$ 31,374.00

THERMAL AND MOISTURE PROTECTION

Please Note: It is the intent of the City to award this bid based on the Total Base Bid for all bid items; however, the City reserves the right to award this bid by lowest total per location or by lowest total per groups of locations, whichever is in the best interest of the City.

Line Item	Description	Quantity	Unit	Unit Price *	Total
1	Thermal Insulation at interior of perimeter exterior walls.	1	Lump Sum	$0.0000	$ 0.00
2	Attenuation blankets	1	Lump Sum	$3,900.0000	$ 3,900.00
				Subtotal:	$ 3,900.00

DOORS AND FRAMES

Please Note: It is the intent of the City to award this bid based on the Total Base Bid for all bid items; however, the City reserves the right to award this bid by lowest total per location or by lowest total per groups of locations, whichever is in the best interest of the City.

Line Item	Description	Quantity	Unit	Unit Price *	Total
1	Interior Doors and Frames - Single	1	Lump Sum	$4,627.0000	$ 4,627.00
2	Interior Doors and frames - Double	1	Lump Sum	$2,122.0000	$ 2,122.00
3	Interior Doors and Frames - Pocket	1	Lump Sum	$1,895.0000	$ 1,895.00
4	Door Hardware	1	Lump Sum	$4,296.0000	$ 4,296.00
5	Interior Window and Frames	1	Lump Sum	$4,301.0000	$ 4,301.00
				Subtotal:	$ 17,241.00

FINISHES

Please Note: It is the intent of the City to award this bid based on the Total Base Bid for all bid items; however, the City reserves the right to award this bid by lowest total per location or by lowest total per groups of locations, whichever is in the best interest of the City.

Line Item	Description	Quantity	Unit	Unit Price *	Total
1	Gypsum board, stud, framing and finish per plans.	1	Lump Sum	$9,135.0000	$ 9,135.00
2	Interior Painting - Walls, Ceilings , etc.	1	Lump Sum	$11,400.0000	$ 11,400.00
3	Miscellaneous Patching/ Painting	1	Lump Sum	$4,512.0000	$ 4,512.00
4	Interior Painting - Doors/ Frames	1	Lump Sum	$3,600.0000	$ 3,600.00
5	Interior Painting - Trim	1	Lump Sum	$1,440.0000	$ 1,440.00
6	Acoustical Ceiling Systems	1	Lump Sum	$10,500.0000	$ 10,500.00
7	Grid and frame for control Booth	1	Lump Sum	$0.0000	$ 0.00
8	Wood Flooring - Stage Area	1	Lump Sum	$9,360.0000	$ 9,360.00
				Subtotal:	$ 49,947.00

SPECIALTIES

Please Note: It is the intent of the City to award this bid based on the Total Base Bid for all bid items; however, the City reserves the right to award this bid by lowest total per location or by lowest total per groups of locations, whichever is in the best interest of the City.

Line Item	Description	Quantity	Unit	Unit Price *	Total
1	Acoustical Wall Fabric Systems	1	Lump Sum	$138,511.0000	$ 138,511.00
2	Commercial Grade Window Shades	1	Lump Sum	$0.0000	$ 0.00
3	Main- Fabric Theatrical Curtains - Including rods, hangers and accessories, etc.	1	Lump Sum	$41,975.0000	$ 41,975.00
4	Upstage - Fabric Theatrical Curtains - including rods, hangers, accessories, etc.	1	Lump Sum	$22,540.0000	$ 22,540.00
5	Back Stage Fabric Theatrical Curtains. Including rods, hangers, accessories, etc.	1	Lump Sum	$38,985.0000	$ 38,985.00
6	Mirrors	1	Lump Sum	$1,440.0000	$ 1,440.00
7	Fire Extinguishers/ cabinets	1	Lump Sum	$1,140.0000	$ 1,140.00
8	Interior signage	1	Lump Sum	$1,440.0000	$ 1,440.00
				Subtotal:	$ 246,031.00

AUDIO /VISUAL

Please Note: It is the intent of the City to award this bid based on the Total Base Bid for all bid items; however, the City reserves the right to award this bid by lowest total per location or by lowest total per groups of locations, whichever is in the best interest of the City.

Line Item	Description	Quantity	Unit	Unit Price *	Total
1	Audio / Video Systems Equipment	1	Lump Sum	$212,253.0000	$ 212,253.00
2	Stage Lighting System Equipment	1	Lump Sum	$147,620.0000	$ 147,620.00
3	Portable Equipment	1	Lump Sum	$28,593.0000	$ 28,593.00
4	Engineering, install labor, programming, commissioning, training, etc.	1	Lump Sum	$59,440.0000	$ 59,440.00
				Subtotal:	$ 447,906.00

FIRE SUPPRESSION

Please Note: It is the intent of the City to award this bid based on the Total Base Bid for all bid items; however, the City reserves the right to award this bid by lowest total per location or by lowest total per groups of locations, whichever is in the best interest of the City.

Line Item	Description	Quantity	Unit	Unit Price *	Total
1	Upgrades/ Improvements to Fire Sprinkler System	1	Lump Sum	$13,080.0000	$ 13,080.00
				Subtotal:	$ 13,080.00

HVAC

Please Note: It is the intent of the City to award this bid based on the Total Base Bid for all bid items; however, the City reserves the right to award this bid by lowest total per location or by lowest total per groups of locations, whichever is in the best interest of the City.

Line Item	Description	Quantity	Unit	Unit Price *	Total
1	Mechanical Equipment	1	Lump Sum	$16,515.0000	$ 16,515.00
2	Mechanical Air supply	1	Lump Sum	$7,521.0000	$ 7,521.00
				Subtotal:	$ 24,036.00

ELECTRICAL

Please Note: It is the intent of the City to award this bid based on the Total Base Bid for all bid items; however, the City reserves the right to award this bid by lowest total per location or by lowest total per groups of locations, whichever is in the best interest of the City.

Line Item	Description	Quantity	Unit	Unit Price *	Total
1	Lighting and Device installation, branch wiring distribution	1	Lump Sum	$59,511.0000	$ 59,511.00
2	Lighting Fixture package and install	1	Lump Sum	$31,896.0000	$ 31,896.00
3	Lighting controls system and install	1	Lump Sum	$23,468.0000	$ 23,468.00
4	Motorized Shades and install	1	Lump Sum	$60,876.0000	$ 60,876.00
				Subtotal:	$ 175,751.00

ELECTRONIC SAFETY AND SECURITY

Please Note: It is the intent of the City to award this bid based on the Total Base Bid for all bid items; however, the City reserves the right to award this bid by lowest total per location or by lowest total per groups of locations, whichever is in the best interest of the City.

Line Item	Description	Quantity	Unit	Unit Price *	Total
1	Upgrade/ improvements to fire alarm system	1	Lump Sum	$5,680.0000	$ 5,680.00
				Subtotal:	$ 5,680.00

ALLOWANCES

Make sure your Bid is submitted PRIOR to the deadline. Late Bids will not be accepted.
Bidder shall be responsible for inspecting, examining and verifying existing conditions.
Bidder is responsible for familiarizing themselves with the nature and extent of the contract documents, the work, the locality, and with all local conditions and regulatory requirements that may, in any manner affect costs, progress or performance of work.
Bidder agrees to furnish all labor, material, tools, qualified supervision, equipment, accessory material, required bonds, insurance, and permits necessary to complete the proper performance of the work described herein. It is the intent of the City to award this to the lowest responsive/responsible Bidder based on the Grand Total Bid Amount.
The undersigned Bidder proposes and agrees, if this bid is accepted, to enter into a contract with the City to perform and furnish all Work as specified herein for the Contract Price and within the Contract Period indicated in this bid.
This bid will remain subject to acceptance for One Hundred Twenty (120) calendar days after the day of bid opening. Bidder will sign and submit the necessary documents required by the City within fifteen (15) calendar days prior to the date of the City's Award.
Bidder has familiarized itself with the nature and extent of the contract documents, locality, and all local conditions and laws and regulations that in any manner may affect cost, progress, performance or furnishing of the Work.
Bidder has given the City written notice of all conflicts, errors or discrepancies that it has discovered in the contract documents and the written resolution thereof by the City is acceptable to Bidder.
This Bid is genuine and not made in the interest of or on behalf of any undisclosed person, firm or corporation and is not submitted in conformity with any agreement or rules of any group, association, organization or corporation; Bidder has not directly or indirectly induced or solicited any other Bidder to submit a false or sham Bid; Bidder has not solicited or induced any person, firm or corporation to refrain from bidding; and Bidder has not sought by collusion to obtain for itself any advantage over any other Bidder or over the City.
Bidder will complete the Work for the prices shown in the "Bid Form".
Bidder agrees that the Work will be substantially performed and complete in accordance with the schedules established herein.

Line Item	Description	Quantity	Unit	Unit Price	Total
1	No. 1 - Procurement/ Installation of Low Voltage/ AV equipment.	1	Lump Sum	$75,000.0000	$ 75,000.00
2	No.2 - Permit Fee reimbursement	1	Lump Sum	$45,000.0000	$ 45,000.00
				Subtotal:	$ 120,000.00

Summary Table

Bid Form	Amount
GENERAL CONDITIONS 01	$ 63,554.00
SELECTIVE DEMOLITION	$ 30,540.00
METALS	$ 13,752.00
WOOD AND PLASTICS	$ 31,374.00
THERMAL AND MOISTURE PROTECTION	$ 3,900.00
DOORS AND FRAMES	$ 17,241.00
FINISHES	$ 49,947.00
SPECIALTIES	$ 246,031.00
AUDIO /VISUAL	$ 447,906.00
FIRE SUPPRESSION	$ 13,080.00
HVAC	$ 24,036.00
ELECTRICAL	$ 175,751.00
ELECTRONIC SAFETY AND SECURITY	$ 5,680.00
Subtotal Contract Amount:	$ 1,122,792.00

CERTIFICATION

We (I), the undersigned, hereby agree to furnish the item(s)/service(s) described in the Invitation to Bid. We (I) certify that we (I) have read the entire document, including the Specifications, Additional Requirements, Supplemental Attachments, Instructions to Bidders, Terms and Conditions, and any addenda issued. We agree to comply with all of the requirements of the entire Invitation to Bid.

Option dropdown is only available for line item number 10.

Line Item	Description	Response *	Options	
1	Company Name	LASSCO DEVELOPMENT, INC		
2	Address	3171 NW 55ST		
3	Telephone	954-512-9318		
4	City	FORT LAUDERDALE		
5	State	FLORIDA		
6	Zip Code	33309		
7	Contractor's License Number	CGC1513485		
8	Federal Tax ID Number	465296929		
9	Email address for above signer	JORGE@LASSCOINC.COM		
10	Indicate which type of organization from the list in the Options Column	CORPORATION	Corporation	*

VENDOR DRUG FREE WORKPLACE

Preference may be given to vendors submitting a certification with their bid/proposal certifying they have a drug-free workplace in accordance with Section 287.087, Florida Statutes. This requirement affects all public entities of the State and becomes effective January 1, 1991. The special condition is as follows:
IDENTICAL TIE BIDS - Preference may be given to businesses with drug-free workplace programs. Whenever two or more bids that are equal with respect to price, quality, and service are received by the State or by any political subdivision for the procurement of commodities or contractual services, a bid received from a business that certifies that it has implemented a drug-free workplace program shall be given preference in the award process. Established procedures for processing tie bids will be followed if none of the tied vendors have a drug-free workplace program. In order to have a drug-free workplace program, a business shall:
Publish a statement notifying employees that the unlawful manufacture, distribution, dispensing, possession, or use of a controlled substance is prohibited in the workplace and specifying the actions that will be taken against employees for violations of such prohibition.
1. Inform employees about the dangers of drug abuse in the workplace, the business's policy of maintaining a drug-free workplace, any available drug counseling, rehabilitation, and employee assistance programs, and the penalties that may be imposed upon employees for drug abuse violations.
2. Give each employee engaged in providing the commodities or contractual services that are under bid a copy of the statement specified in subsection (1).
3. In the statement specified in subsection (1), notify the employees that, as a condition of working on the commodities or contractual services that are under bid, the employee will abide by the terms of the statement and will notify the employer of any conviction of, or plea of guilty or nolo contendere to, any violation of chapter 893 or of any controlled substance law of the United States or any state, for a violation occurring in the workplace no later than five (5) days after each conviction.
4. Impose a section on, or require the satisfactory participation in a drug abuse assistance or rehabilitation program if such is available in the employee's community, by any employee who is so convicted.
5. Make a good faith effort to continue to maintain a drug-free workplace through implementation of this section. As the person authorized to sign the statement, I certify that this form complies fully with the above requirements.

Line Item	Description	Response *
1	I Hereby Acknowledge the Drug Free Information Above and Will Abide by Everything in this Section.	Yes

E-VERIFY

As a condition precedent to entering into this Agreement, and in compliance with Section 448.095, Fla. Stat., Contractor and its subcontractors shall register with and use the E-Verify system to verify work authorization status of all employees hired after January 1, 2021. Contractor shall require each of its subcontractors to provide Contractor with an affidavit stating that the subcontractor does not employ, contract with, or subcontract with an unauthorized alien. Contractor shall maintain a copy of the subcontractor's affidavit as part of and pursuant to the records retention requirements of this Agreement. City, Contractor, or any subcontractor/subconsultant who has a good faith belief that a person or entity with which it is contracting has knowingly violated Section 448.09(1), Fla. Stat. or the provisions of this section shall terminate the contract with the person or entity. City, upon good faith belief that a subcontractor knowingly violated the provisions of this section; but Contractor otherwise complied, shall promptly notify Contractor and Contractor shall immediately terminate the contract with the subcontractor. An agreement or contract terminated under the provisions of this section is not a breach of contract and may not be considered such. Any agreement or contract termination under the provisions of this section may be challenged pursuant to Section 448.095(2)(d), Fla. Stat. Contractor acknowledges that upon termination of this Agreement by the City for a violation of this section by Contractor, Contractor may not be awarded a public contract for at least one (1) year. Contractor further acknowledges that Contractor is liable for any additional costs incurred by the City as a result of termination of any contract for a violation of this section. Contractor or subcontractor shall insert in any subcontracts the clauses set forth in this section; requiring the subcontractors to include these clauses in any lower tier subcontracts.
Contractor shall be responsible for compliance by any subcontractor or lower tier subcontractor with the clauses set forth in this section.

Line Item	Description	Response *
1	I Hereby Acknowledge the E-VERIFY Information Above and Will Abide By Everything in this Section.	(•) Yes ( ) No

BIDDER'S QUALIFICATION STATEMENT

Line Item	Description	Response *
1	How many years has your organization been in business under its present name?	8 YEARS
2	If Vendor is operating under Fictitious Name, submit evidence of compliance with Florida Fictitious Name Statute.	N/A
3	Under what former name (s) had your business operated? Also list former address(es) of that business, if any.	LASSCO INVESTMENT INC 12717 W SUNRISE BLVD #162 SUNRISE, FL 33323
4	Have you ever been disbarred or suspended from doing business with any governmental entity? If Yes, explain.	NO
5	Are you licensed? If Yes, attach copy of license to submission package.	YES
6	Has your company ever declared bankruptcy? If Yes, explain.	NO

SCRUTINIZED COMPANIES DETERMINATION

By execution of this Agreement, in accordance with the requirements of F.S. 287.135 and F.S. 215.473, CONTRACTOR certifies that CONTRACTOR is not participating in a boycott of Israel. CONTRACTOR further certifies that CONTRACTOR is not on the Scrutinized Companies that Boycott Israel list, not on the Scrutinized Companies with Activities in Sudan List, and not on the Scrutinized Companies with Activities in the Iran Petroleum Energy Sector List, nor has CONTRACTOR been engaged in business operations in Syria. Subject to limited exceptions provided in state law, the CITY will not contract for the provision of goods or services with any scrutinized company referred to above. Submitting a false certification shall be deemed a material breach of contract. The CITY shall provide notice, in writing, to CONTRACTOR of the CITY's determination concerning the false certification. CONTRACTOR shall have five (5) days from receipt of notice to refute the false certification allegation. If such false certification is discovered during the active contract term, CONTRACTOR shall have ninety (90) days following receipt of the notice to respond in writing and demonstrate that the determination of false certification was made in error. If CONTRACTOR does not demonstrate that the City's determination of false certification was made in error then the City shall have the right toterminate the contract and seek civil remedies pursuant to Section 287.135, Florida Statutes, as amended from time to time.

Line Item	Description	Response *
1	I Hereby Acknowledge the Scrutinized Companies - Florida Statute 287.135 and 215.473 Information Above and Will Abide by Everything Outlined in this Section.	(•) Yes ( ) No

FIRM'S PRIMARY OWNERSHIP

Line Item	Description	Response *	If Other Please Enter Information Here: If NONE Enter the Word NONE.
1	Does your firm employ more than 50 persons (including full-time and part-time employees)	No	
2	Is your firm a construction firm	Yes	
3	If you are a construction firm, is the average annual gross revenue for your firm for the past three years greater than $9 million?	No	
4	Which of the following best describes the gender of your firm's primary owner (at least 51% ownership)	Male	
5	Which of the following best describes the ethnicity of your firm's primary owner (at least 51%)	Hispanic/Latino	
6	Please select the current certification your firm holds: (Note: Proof of Certification must be included in Document Upload Section)	SBE	
7	Indicate the agency or agencies that have granted the certification to your firm.	State of Florida	

REFERENCES

Please list government agencies and/or private firms with whom you have done business during the last five years:

Line Item	Company Name *	Legal Address *	Contact Name *	Phone Number *	Email Address *
1	Guidewell-Sanitas I, LLC	8400 NW 33 Street Miami, FL 33122	Martin Carvajal	305-470-2948	mcarvajal@mysanitas.com
2	Guide Well Mutual Holding Corporation (Florida Blue)	4800 Deerwood Campus PKWY Jacksonville, FL 32246	Christy Wentz	904-588-4159	kristy.wentz@bcbsfl.com
3	City of Pompano Beach	100 W Atlantic Blvd. Pompano Beach, FL 33060	Tammy L. Good	954-786-4029	tammy.good@copbfl.com
4	None	None	None	None	None
5	None	None	None	None	None

Subcontractors

The Bidder shall state all Subcontractor(s) and type of Work proposed to be used for this project. Bidders shall not indicate “TBD” (To Be Determined) or “TBA” (To Be Announced) or similar wording and shall not indicate multiple choices of Subcontractor names for any Subcontractor category in their list of Subcontractors.

SUBCONTRACTORS

The Bidder shall state all Subcontractor(s) and type of Work proposed to be used for this project. Bidders shall not indicate “TBD” (To Be Determined) or “TBA” (To Be Announced) or similar wording and shall not indicate multiple choices of Subcontractor names for any Subcontractor category in their list of Subcontractors.

☐

By clicking here I confirm that there are no Subcontractor(s)/Subconsultant(s) and the Bidder shall perform the project with their “**OWN FORCES**”.

Line Item	Work to be Performed *	% Total Contract *	Contractor License No. *	Subcontractor Name / Address *	Subcontractor Phone/Email *
1	Audio Visual	37	ES12002294	Pro Audio Video	407-743-8000 FreddyG@proavi.com
2	Acoustical Wall Fabric System	10	N/A	Contexture	305-218-3434 aslater@contextureusa.com
3	Rigging and curtain system	10	N/A	Interamerica Stage Inc	407-302-0881 mdecker@iastage.com
4	Electrical	14	N/A	Solid Power Inc	305-305-3619 estimating@solidpowerfl.com

Documents

Ensure your submission document(s) conforms to the following:

Documents should NOT have a security password, as City of Boynton Beach may not be able to open the file. It is your sole responsibility to ensure that the uploaded document(s) are not either defective, corrupted or blank and that the documents can be opened and viewed by City of Boynton Beach.

If you need to upload more than one (1) document for a single item, you should combine the documents into one zipped file. If the zipped file contains more than one (1) document, ensure each document is named, in relation to the submission format item responding to. For example, if responding to the Marketing Plan category save the document as “Marketing Plan.”

If the attached file(s) cannot be opened or viewed, your Bid Call Document may be rejected.

- Non Collusive Affidavit & Acknowledgement - Non-Collusion Affidavit.pdf - Thursday February 20, 2025 18:48:12
- Certified Resolution - Scrutinized Companies Form.pdf - Friday February 21, 2025 12:32:49
- Bid Bond and Bid Bond Acknowledgement - BID BOND.pdf - Monday March 03, 2025 10:10:17
- Foreign Entity Ownership Affidavit - AFFIDAVIT OF COMPLIANCE WITH FOREIGN ENTITY LAWS.pdf - Thursday February 20, 2025 18:50:58
- Anti Human Trafficking Affidavit - AFFIDAVIT OF COMPLIANCE - ANTI HUMAN TRAFFICKING LAW.pdf - Thursday February 20, 2025 18:51:20
- Anti Kick Back Affidavit - ANTI KICK BACK AFFIDAVIT.pdf - Thursday February 20, 2025 18:52:12
- Certificate of Insurance - COI Boyton Beach City Hall 2.PDF - Thursday February 20, 2025 18:52:33
- IRS Form W-9 - Form W-9.pdf - Thursday February 20, 2025 18:53:00
- Proof of State Certified or County Competency Licenses - GC-License CGC1513485.pdf - Thursday February 20, 2025 18:55:38
- Other - Minority-Owned Certification 2027.pdf - Friday February 21, 2025 13:11:30
- Additional Document - E-Verify.pdf - Thursday February 20, 2025 19:05:02

Addenda, Terms and Conditions

Unless otherwise agreed to by the City of Boynton Beach ("City"), the following Standard Terms and Conditions are applicable to this solicitation and the resulting Agreement. The term "vendor," as used below, may collectively apply to vendors, bidders, proposers, consultants, contractors, subcontractors, and subconsultants.
Any and all special conditions in this ITB or any sample agreement document that may be in variance or conflict with these General Terms and Conditions shall have precedence over these General Terms and Conditions. If no changes or deletions to General Conditions are made in the Special Conditions, then the General Terms and Conditions shall prevail in their entirety.

3.1 FAMILIARITY AND COMPLIANCE WITH LAWS, LEGAL CONDITIONS CODES AND REGULATIONS:

Before submitting a bid for this ITB, bidders shall familiarize themselves and comply with all federal, state, and local laws, including the hours of labor on municipal work in the State of Florida, the Charter of the City of Boynton, all ordinances, and regulations applicable to the services and project contemplated herein, including those applicable to conflict of interest and collusion.

Bidders must familiarize themselves with all federal, state, and local laws, ordinances, codes, and regulations that may in any way affect the goods/services offered and any other applicable federal requirements now in effect or imposed in the future. Lack of knowledge by the Bidder shall not be a cause for relief from responsibility.

3.2 CONFLICT OF INTEREST

The award is subject to all conflict-of-interest provisions of the City of Boynton Beach, Palm Beach County, of the State of Florida.

3.3 DISPUTES

In case of any doubt or difference of opinion as to the items to be furnished hereunder, the decision of the City Manager shall be final and binding on both parties.

3.4 FEDERAL AND STATE TAX:

The City of Boynton Beach is exempt from Federal and state taxes.

3.5 PURCHASE ORDER REQUIRED:

The City will not accept any goods delivered or services performed unless a duly authorized purchase order has been issued for said goods and/or services. The purchase order number must appear on all invoices, packing slips, and all correspondence concerning the order.

3.6 COMPLIANCE WITH OCCUPATIONAL SAFETY AND HEALTH:

The Proposer certifies that all material, equipment, etc., contained in this bid submission meets all O.S.H.A. requirements. Proposer further certifies that if awarded as the Consultant, and the material equipment, etc. delivered is subsequently found to be deficient in any O.S.H.A. requirement in effect on the date of delivery, all costs necessary to bring the materials, equipment, etc., into compliance with the aforementioned requirements shall be borne by the Proposer.

Proposer certifies that all employees, subcontractors, agents, etc. shall comply with all O.S.H.A. and State safety regulations and requirements.

3.7 PALM BEACH COUNTY INSPECTOR GENERAL:

The Bidder and, if awarded Contractor, is aware that the Inspector General of Palm Beach County has the authority to investigate and audit matters relating to the negotiation and performance of any Agreement resulting from this solicitation and, in furtherance thereof, may demand and obtain records and testimony from the Contractor and its sub-contractor and lower-tier sub-contractors.

The Contractor understands and agrees that in addition to all other remedies and consequences provided by law, the failure of the Contractors or its sub-contractors or lower-tier sub-contractors to fully cooperate with the Inspector General when requested may be deemed by the municipality to be a material breach of this Agreement justifying its termination.

3.8 OTHER AGENCIES

Any Agreement(s) resulting from this ITB and from this submitted bid may, upon mutual agreement, permit any municipality or other governmental agency to participate in the Agreement under the same prices, terms, and conditions if agreed to by both parties.

It is understood that at no time will any city, county, municipality, or other agency be obligated to place an order for any other city, county, municipality, or agency, nor will any city, county municipality, or agency be obligated for any bills incurred by any other city, county, municipality, or agency.

Further, it is understood that each agency will issue its own purchase order or contract to the awarded Bidder(s).

3.9 VENUE AND GOVERNING LAW:
Any and all legal actions arising from or necessary to enforce this solicitation and resulting Agreement will be held exclusively in Palm Beach County and shall be interpreted according to the laws of Florida.

3.10 NON-DISCRIMINATION & EQUAL OPPORTUNITY EMPLOYMENT
3.10.1 The City is committed to assuring equal opportunity in awarding orders/contracts and complies with all laws prohibiting discrimination.
3.10.2 During the performance of the Agreement, the Consultant and its sub-consultants shall not discriminate against any employee or applicant for employment because of race, color, sex, including pregnancy, religion, age, national origin, ancestry, marital status, political affiliation, familial status, sexual orientation, gender identity, expression, or disability if qualified.
3.10.3 The Consultant will take affirmative action to ensure that employees and those of its sub-consultants are treated during employment, without regard to their race, color, sex, including pregnancy, religion, age, national origin, ancestry, marital status, political affiliation, familial status, sexual orientation, gender identity, expression, or disability if qualified.
3.10.4 Such actions must include, but not be limited to, the following: employment, promotion; demotion or transfer; recruitment or recruitment advertising, layoff or termination; rates of pay or other forms of compensation; and selection for training, including apprenticeship.
3.10.5 The Consultant and its sub-consultants shall agree to post in conspicuous places, available to its employees and applicants for employment, notices to be provided by the contracting officer setting forth the provisions of this nondiscrimination clause.
3.10.6 The Consultant further agrees that they will ensure that all sub-consultants, if any, will be made aware of and will comply with this nondiscrimination clause.
3.10.7 The Consultant understands and agrees that a material violation of this section shall be considered a material breach of this solicitation and the resulting agreement/contract and may result in termination of the agreement/contract, disqualification, or debarment of the company from participating in City contracts, or other sanctions.

3.11 INDEPENDENT CONTRACTOR RELATIONSHIP:
The Bidder and, if awarded Contractor, is, and shall be, in the performance of all work, services, and activities under this solicitation and the resulting Agreement, an independent Contractor and not an employee or agent of the City. All persons engaged in any of the work or services performed pursuant to the Agreement shall, at all times and in all places, be subject to the Contractor's sole direction, supervision, and control. The Contractor shall exercise control over the means and manner in which it and its employees perform the work, and in all respects, the Contractor's relationship, and the relationship of its employees, to the City shall be that of an independent contractor and not as employees or agents of the City.

3.12 OMISSION OF DETAILS
Omission of any essential details from the terms or specifications contained herein will not relieve the responding Contractor of supplying such product(s) or service as specified.

3.13 LEGAL EXPENSES:
The City shall not be liable to a Bidder for any legal fees, court costs, or other legal expenses arising from the interpretation or enforcement of the Agreement, or any other matter generated by or relating to the Agreement.

3.14 NO THIRD-PARTY BENEFICIARIES:
No provision of this ITB or agreement/contract to follow with a contractor is intended to, or shall be construed to, create any third-party beneficiary or to provide any rights to any person or entity not a party to the agreement/contract, including but not limited to any citizen or employees of the City and/or Bidder.

3.15 SCRUTINIZED COMPANIES:
By submission of a bid submission for this solicitation, Consultant, its principals, or owners, certify that they are not listed on the Scrutinized Companies that Boycott Israel List, Scrutinized Companies with Activities in Sudan List, Scrutinized Companies with Activities in the Iran Terrorism Energy Sector List, or is engaged in business operations with Syria. In accordance with Section 287.135, Florida Statutes, as amended, a company is ineligible to, and may not, bid on, submit a bid for, or enter into or renew a contract with any agency or local governmental entity for goods or services of:
Any amount of, at the time bidding on, submitting a bid for, or entering into or renewing such Agreement, the company is on the Scrutinized Companies that Boycott Israel List, created pursuant to Section 215.4725, Florida Statutes, or is engaged in a boycott of Israel; or
One million dollars or more if, at the time of bidding on, submitting a bid for, or entering into or renewing such Contract, the company:
Is on the Scrutinized Companies with Activities in Sudan List or the Scrutinized Companies with Activities in the Iran Terrorism Energy Sector List, created pursuant to Section 215.473, Florida Statutes, or is engaged in business operations in Syria.

3.16 NON-EXCLUSIVE

As may be applicable, the City reserves the right to acquire some or all of these goods and services through a State of Florida contract pursuant to the City's Procurement Policy, provided the State of Florida contract offers a lower price for the same goods and services. This reservation applies both to the initial award of this solicitation and to acquisition after an agreement/contract may be awarded.
Additionally, the City reserves the right to award other agreements for goods and services falling within the scope of this solicitation and resultant Agreement when the specifications differ from this solicitation or resultant Agreement, or for goods and services specified in this solicitation when the scope substantially differs from this solicitation or resultant Agreement.

3.17 ENDORSEMENTS
No endorsements by the City of the goods and/or services will be used by the Proposer in any way, manner, or form. This includes the City logo on websites or other advertising materials.

3.18 DRUG-FREE WORKPLACE
The Contractor shall implement and maintain a drug-free workplace program of at least the following items:
3.18.1 Publish a statement notifying employees that unlawful manufacture, distribution, dispensing, possession, or use of a controlled substance is prohibited in the workplace and specifying the actions that will be taken against employees for violations of such prohibition.
3.18.2 Inform employees about the dangers of drug abuse in the workplace, the Bidder's policy of maintaining a drug-free workplace, any available drug counseling, rehabilitation, and employee assistance programs, and the penalties that may be imposed upon employees for drug abuse violations.
3.18.3 Give each employee engaged in providing the services that are under contract a copy of the statement specified in Item A above.
3.18.4 In the statement specified in Item A above, notify the employees that, as a condition of providing the services that are under contract, the employee will abide by the terms of the statement and will notify the Proposer of any conviction of, or plea of guilty or nolo contendere to, any violation of Chapter 893, Florida Statutes, or of any controlled substance law of the United States or any state, for a violation occurring in the workplace no later than five (5) calendar days after such conviction or plea.
3.18.5 Impose a sanction on or require satisfactory participation in a drug abuse assistance or rehabilitation program, if such is available in the employee's community, for any employee who is so convicted or so pleads.
3.18.6 Make a good faith effort to continue to maintain a drug-free workplace through the implementation of Section 287.087, Florida Statutes.

3.19 PROHIBITED TELECOMMUNICATIONS EQUIPMENT
Bidder represents and certifies that Bidder and all Sub-contractors do not use any equipment, system, or service that uses covered telecommunications equipment or services as a substantial or essential component of any system or as critical technology as part of any system, as such terms are used in 48 CFR §§ 52.204-24 through 52.204-26. Proposer represents and certifies that Proposer and all Sub-consultants shall not provide or use such covered telecommunications equipment, system, or services during the Term.

3.20 RIGHTS IN DATA
Except if otherwise agreed to in writing, the City shall have exclusive ownership of, all proprietary interest in, and the right to full and exclusive possession of all information, materials, and documents discovered or produced by Proposer pursuant to the terms of this solicitation, including but not limited to reports, memoranda or letters concerning the research and reporting tasks required.
3.21 DOCUMENTATION OF COSTS
All costs submitted shall be supported by properly executed payrolls, time records, invoices, vouchers, or other official documentation evidencing in proper detail the nature and propriety of the charges. All checks, payrolls, invoices, contracts, vouchers, orders, or other accounting documents pertaining in whole or in part to the resulting contract/agreement shall be clearly identified and regularly accessible and provided to the City upon request.

3.22 PUBLIC RECORDS
Sealed documents received by the City in response to an Invitation to Bid are exempt from public records disclosure unless they are subject to Florida Statute 255.0518 until thirty (30) calendar days after the opening of the ITB unless the City announces intent to award sooner, in accordance with Florida Statutes 119.071.

The Consultant agrees that copies of any and all property, work product, documentation, reports, computer systems and software, schedules, graphs, outlines, books, manuals, logs, files, deliverables, photographs, videos, tape recordings, or data relating to the Agreement which have been created as a part of the vendor's services or authorized by the City as a reimbursable expense, whether generated directly by the Consultant, or by or in conjunction or consultation with any other party whether or not a party to the Agreement, whether or not in privity of contract with the City or the Consultant, and wherever located shall be the property of the City.
Any material submitted in response to this solicitation is considered a public document in accordance with Section 119.07, F.S. All

submitted information that the responding Proposer believes to be confidential and exempt from disclosure (i.e., a trade secret or as provided for in Section 119.07, Chapter 688, and Section 812.081, F.S.) must be specifically identified as such. Upon receipt of a public records request for such information, a determination will be made as to whether the identified information is, in fact, confidential.

The City is a public agency subject to Chapter 119, Florida Statutes. The Consultant shall comply with Florida's Public Records Law. Specifically, the Consultant shall:

A. Keep and maintain public records required by the City to perform the service.
B. Upon request from the City's custodian of public records, provide the City with a copy of the requested records or allow the records to be inspected or copied within a reasonable time at a cost that does not exceed the cost provided in Chapter 119, Fla. Stat. or as otherwise provided by law.
C. Ensure that public records that are exempt or that are confidential and exempt from public record disclosure requirements are not disclosed except as authorized by law for the duration of the contract term and, following completion of the Agreement, Contractor shall destroy all copies of such confidential and exempt records remaining in its possession once the Consultant transfers the records in its possession to the City; and
D. Upon completion of the Agreement, the Contractor shall transfer to the City, at no cost to the City, all public records in the Contractor's possession. All records stored electronically by the Contractor must be provided to the City, upon request from the City's custodian of public records, in a format that is compatible with the information technology systems of the City.
E. Failure of the Contractor to comply with the requirements of this Section and other applicable requirements of state or federal law shall be a material breach of the resulting Agreement. The City shall have the right to exercise all remedies available to it for breach of agreement/contract, including but not limited to the right to terminate for cause.

IF THE CONTRACTOR HAS QUESTIONS REGARDING THE APPLICATION OF CHAPTER 119, FLORIDA STATUTES, TO THE CONTRACTOR'S DUTY TO PROVIDE PUBLIC RECORDS RELATING TO THIS AGREEMENT, CONTACT THE CUSTODIAN OF PUBLIC RECORDS:
CITY CLERK'S OFFICE
100 EAST OCEAN AVENUE
BOYNTON BEACH, FLORIDA, 33435
561-742-6060
CityClerk@bbfl.us

3.23 SOVEREIGN IMMUNITY
Nothing contained herein is intended to serve as a waiver of sovereign immunity by the City or as a waiver of limits of liability or rights the City may have under the doctrine of sovereign immunity or under Section 768.28, Florida Statutes.

☑ I/We have the authority to bind the Company and submit this Bid on behalf of the Bidder. - Jorge Lasses, President, Lassco Development Inc
The bidder shall declare any potential or actual conflict of interest that could arise from Bidding on this Bid. Do you have a conflict of interest?

○ **Yes** ◉ **No**

The Bidder acknowledges and agrees that the addendum/addenda below form part of the Bid Document

Please check the box in the column "**I have reviewed this addendum"** below to acknowledge each of the addenda.

File Name	I have reviewed the below addendum and attachments (if applicable)	Pages
Arts and Cultural Center Auditorium Improvements Project - Addendum No. 9 Wed February 26 2025 11:51 AM	☑	2
Arts and Cultural Center Auditorium Improvements Project - Addendum No. 8 Mon February 24 2025 09:29 AM	☑	2
Arts and Cultural Center Auditorium Improvement Project - Addendum No. 7 Fri February 21 2025 09:51 AM	☑	11
Arts and Cultural Center Auditorium Improvements Project - Addendum No. 6 Wed February 12 2025 04:44 PM	☑	3
Arts and Cultural Center Auditorium Improvements Project - Addendum No. 5 Wed February 5 2025 01:05 PM	☑	6
Arts and Cultural Center Auditorium Improvements Project - Addendum No. 4 Mon January 27 2025 02:33 PM	☑	2
Arts and Cultural Center Auditorium Improvements Project - Addendum No. 3 Mon January 27 2025 11:08 AM	☑	2
Arts and Cultural Center Auditorium Improvements Project - Addendum No. 2 Fri January 24 2025 04:01 PM	☑	3
Arts and Cultural Center Auditorium Improvements Project - Addendum No. 1 Fri January 24 2025 12:07 PM	☑	2

NON-COLLUSION AFFIDAVIT AND CERTIFICATION OF PROPOSER

THIS PAGE IS TO BE COMPLETED AND UPLOADED ONLINE

State of Florida)

:

County of Broward)

Jorge Lasses, being first duly sworn, deposes and says that:

1) He/She is President (Title) of Lassco Development, Inc. (Name of Corporation or Integrator), the proposer that has submitted the attached BID:

2) He/She is fully informed respecting the preparation and contents of the attached submittal and of all pertinent circumstances respecting such submittal;

3) By signing and submitting this bid, the BIDDER certifies that this bid is made independently and free from collusion;

4) Further, the said bidder nor any of its officers, partners, owners, agents, representatives, employees or parties in interest, including this affiant, has in any way colluded, conspired, connived, or agreed, directly or indirectly with any other Bidder, integrator or person to submit a collusive or sham BID in connection with the Contract for which the attached BID has been submitted or to refrain from bidding in connection with such Contract, or has in any manner, directly or indirectly, sought by agreement or collusion or communications or conference with any other bidder, integrator or person to fix the price or prices in the attached BID or of any other bidder, or to fix any overhead, profit or cost element of the BID price or the BID price of other proposer or to secure through any collusion, conspiracy, connivance or unlawful agreement any advantage against the **City of Boynton Beach** or any person interested in the proposed Contract; and

5) The price or prices quoted in the attached bid are fair and proper and are not tainted by any collusion, conspiracy, connivance, or unlawful agreement on the part of the bidder or any of its agents, representatives, owners, employees, or parties in interest, including this affiant.

6) BIDDER shall disclose below, to their best knowledge, any City of Boynton Beach officer or employee, or any relative of any such officer or employee as defined in Section 112.3135(1) (c), Florida Statutes (2022), who is an officer of director or, or has a material interest in, the BIDDER's business, who is in a position to influence this procurement. Any City of Boynton Beach officer or employee who has any input into the writing of specifications or requirements, solicitation of offers, decision to award, evaluation of offers, or any other activity pertinent to this procurement is presumed, for purposes hereof, to be in a position to indirectly own any of the total assets or capital stock of any business entity owned or operated by the BIDDER, or if they otherwise stand to personally gain if the contract is awarded to this BIDDER.

7) Failure to submit this executed statement as part of the bid shall make the bid non-responsive and not eligible for award consideration. In the event the BIDDER does not indicate any names, the CITY shall interpret this to mean that the BIDDER has indicated that no such relationships exist. Failure of a BIDDER to disclose any

relationship described herein shall be reason for termination of bid or award, whichever is applicable, with no time to cure.


NAME	RELATIONSHIP

Witnesses:

Typed name:

Typed name:

BIDDER:

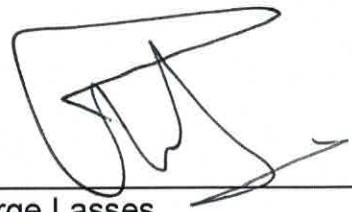Signed: 

Name: Jorge Lasses

Title: President

STATE OF Florida)
COUNTY OF Broward)

The foregoing instrument was acknowledged before me, by means of ☐ physical presence or ☐ online notarization, this 19 day of February, 20 25 by Jorge Lasses, who is personally known to me or who has produced _____ as identification.

Subscribed and sworn to before me
This 19 day of February, 20 25

Notary Public (Signature)

My Commission Expires: 01/29/2027

GLENDA LOPEZ
Notary Public - State of Florida
Commission # HH 355485
My Comm. Expires Jan 29, 2027
Bonded through National Notary Assn.

THIS PAGE IS TO BE SUBMITTED ALONG WITH THE BID FOR THE BID PACKAGE TO BE CONSIDERED COMPLETE AND ACCEPTABLE

CERTIFICATION PURSUANT TO FLORIDA STATUTE § 287.135

TO BE COMPLETED AND UPLOADED ONLINE

I, Jorge Lasses - President, on behalf of Lassco Development Inc certify

Print Name and Title — Company Name

that Lassco Development Inc does not:

Company Name

1. Participate in a boycott of Israel; and
2. Is not on the Scrutinized Companies that Boycott Israel List; and
3. Is not on the Scrutinized Companies with Activities in Sudan List; and
4. Is not on the Scrutinized Companies with Activities in the Iran Petroleum Energy Sector List; and
5. Has not engaged in business operations in Syria.

Submitting a false certification shall be deemed a material breach of contract. The City shall provide notice, in writing, to the Vendor of the City's determination concerning the false certification. The Vendor shall have ninety (90) days following receipt of the notice to respond in writing and demonstrate that the determination of false certification was made in error. If the Vendor does not demonstrate that the City's determination of false certification was made in error then the City shall have the right to terminate the contract and seek civil remedies pursuant to Florida Statute § 287.135.

Section 287.135, Florida Statutes, prohibits the City from:

1) Contracting with companies for goods or services if at the time of bidding on, submitting a proposal for, or entering into or renewing a contract if the company is on the Scrutinized Companies that Boycott Israel List, created pursuant to Section 215.4725, F.S. or is engaged in a boycott of Israel; and

2) Contracting with companies, for goods or services that are on either the Scrutinized Companies with activities in the Iran Petroleum Energy Sector list, created pursuant to Section 215.473, or are engaged in business operations in Syria.

As the person authorized to sign on behalf of the Vendor, I hereby certify that the company identified above in the section entitled "Vendor Name" does not participate in any boycott of Israel, is not listed on the Scrutinized Companies that Boycott Israel List, is not listed on either the Scrutinized Companies with activities in the Iran Petroleum Energy Sector List and is not engaged in business operations in Syria. I understand that pursuant to Section 287.135, Florida Statutes, the submission of a false certification may

subject the company to civil penalties, attorney's fees, and/or costs. I further understand that any contract with the City for goods or services may be terminated at the option of the City if the company is found to have submitted a false certification or has been placed on the Scrutinized Companies with Activities in Sudan list or the Scrutinized Companies with Activities in the Iran Petroleum Energy Sector List.

Lassco Development Inc

COMPANY NAME

SIGNATURE

Jorge Lasses

PRINT NAME

President

TITLE

02/13/2025

DATE

The foregoing instrument was acknowledged before me, by means of ☒ physical presence or ☐ online notarization, this 13 day of February, 2025 by Jorge Lasses, who is personally known to me or who has produced _____ as identification.

Subscribed and sworn to before me
This 13 day of February, 2025

Notary Public (Signature)

01/29/2027

My Commission Expires:

GLENDA LOPEZ
Notary Public - State of Florida
Commission # HH 355485
My Comm. Expires Jan 29, 2027
Bonded through National Notary Assn.

BID BOND

STATE OF FLORIDA)

COUNTY OF PALM BEACH)

KNOW ALL MEN BY THESE PRESENTS, that LASSCO DEVELOPMENT INC as Principal, and Frankenmuth Insurance Company, as Surety, authorized to do business in the State of Florida are held and firmly bound unto the Owner, City of Boynton Beach in the penal sum of Five Percent of Amount Bid Dollars ($5% of Amount Bid) lawful money of the United States, for the payment of which sum will and truly to be made, we bond ourselves, our heirs, executors, administrators, and successors, jointly and severally, firmly by these presents.

THE CONDITION OF THIS OBLIGATION IS SUCH, that whereas the Principal has submitted the accompanying bid, dated March 3, 2025, for:

PWE 25-021B - ARTS AND CULTURAL CENTER AUDITORIUM IMPROVEMENTS

NOW THEREFORE,

A If the principal shall not withdraw such Bid within (120) calendar days after date of opening of the same, and shall within ten (10) business days after the prescribed forms are presented to the principal for signature, enter into a written Contract with the City in accordance with the Bid as accepted, and give bonds with goods and sufficient surety or sureties, as may be required, for the faithful performance and proper fulfillment of such Contract, then the above obligations shall be void and of no effect, otherwise to remain in full force and effect.

B. In the event of the withdrawal of such Bid within the period specified, or the failure to enter into such Contract and give such bonds within the time specified, if the principal shall pay the City the difference between the amount specified in such Bid and the amount for which the City may procure the required work and supplies, if the latter amount be in excess of the former then the above obligations shall be void and of no effect, otherwise to remain in full force and effect.

IN WITNESS WHEREOF, the above bounded parties have executed this instrument under their several seals, this 3rd day of March, 20 25, being hereto affixed and these presents duly signed by its undersigned representative, pursuant to authority of is governing body.

WITNESS: (If Sole Ownership or Partnership, two (2) Witnesses required).

(If Corporation, Secretary only will attest and affix seal).

PRINCIPAL:

LASSCO DEVELOPMENT INC
Name of Firm

WITNESS:

Sebastian Castano-Sastre

Signature of Authorized Officer (affixed seal)

President.
Title

3471 NW 55st St
Business Address

Fort Lauderdale, FL 33309
City and State

SURETY:

Frankenmuth Insurance Company
Corporate Surety

WITNESS:

Lisette Calderon

Warren M. Alter
Attorney-in-Fact (affix seal)

One Mutual Avenue
Business Address

Frankenmuth, MI 48787 - 0001
City and State

Alter Surety Group
Name of Local Insurance Agency

CERTIFICATE AND AFFIDAVIT FOR BONDS

TO: CITY OF BOYNTON BEACH COMMISSIONERS

RE: Bid Number: PWE25-021B

Vendor: Lassco Development Inc

Name: Jorge Lasses

Address: 3471 NW 55th

City/ State: Ft Lauderdale ZIP: 33309

Phone: 954 512 9318

Bond Amount: Five Percent of Amount Bid

SURETY BOND COMPANY:

Name: Frankenmuth Insurance Company

Address: One Mutual Avenue

City/ State: Frankenmuth, MI ZIP: 48787 - 0001

Phone: (989) 652-6121

This is to certify that in accordance with Chapter 85-104, Laws of Florida (HB 1266) the insurer named above:

1. Holds a certificate of authority authorizing it to write surety bonds in the state of Florida;
2. Has twice the minimum surplus and capital required by the Florida Insurance Code; and
3. Holds a current valid certificate of authority issued by the United States Department of Treasury under Sections 9304 to 9308 of Title 31 of the United States Code.

03/03/2025
Date

Agent and Attorney-in-Fact
Warren M. Alter

FRANKENMUTH INSURANCE COMPANY CORPORATE SEAL 1868 MICHIGAN

CERTIFICATE AS TO CORPORATE PRINCIPAL

I, _____, certify that I am the Secretary of the Corporation named as Principal in the within bond; that _____ who signed the such Bid Bond on behalf of the Principal, was then _____ of such Corporation; that I know their signature, and their signature hereto is genuine; and that such bond was duly signed, sealed, and attested for and in behalf of such Corporation by authority of its governing body.

_____
Secretary (corporate seal)

STATE OF FLORIDA)

COUNTY OF PALM BEACH)

Before me, a Notary Public duly commissioned, qualified and acting, personally appeared by means of x physical presence or ___online notarization Warren M. Alter to me well known, who being by me first duly sworn upon oath, says that they are the Attorney-in-Fact, for the Frankenmuth Insurance Company and that they have been authorized by Frankenmuth Insurance Company to execute the foregoing bond on behalf of the VENDOR named therein in favor for the City of Boynton Beach.

DAWN AUSPITZ
NOTARY PUBLIC
STATE OF FLORIDA
NO. HH186669
MY COMMISSION EXPIRES NOV. 15, 2025

Dawn Auspitz

T

FRANKENMUTH INSURANCE COMPANY

POWER OF ATTORNEY

KNOW ALL MEN BY THESE PRESENTS, that Frankenmuth Insurance Company (the "Company"), a corporation duly organized and existing under the laws of the State of Michigan, having its principal office at 1 Mutual Avenue, Frankenmuth, Michigan 48787, does hereby nominate, constitute and appoint:

Warren M. Alter, Jonathan A. Bursevich, David T. Satine, Dawn Auspitz

Their true and lawful attorney(s)-in-fact, each in their separate capacity if more than one is named above, to make, execute, seal, acknowledge and deliver any and all bonds, contracts and undertakings of suretyship, with the exception of Financial Guaranty Insurance, provided, however, that the penal sum of any one such instrument shall not exceed the sum of:

Fifty Million and 00/100 Dollars ($50,000,000)

This Power of Attorney is granted pursuant to the following Resolution duly adopted at a meeting of the Board of Directors of Frankenmuth Insurance Company:

"**RESOLVED,** that the President, Senior Vice President or Vice President and each of them under their respective designations, hereby is authorized to execute powers of attorney, and such authority can be executed by use of facsimile signature, which may be attested or acknowledged by any officer of the Company, qualifying the attorney(s) named in the given power of attorney, to execute on behalf of, and acknowledge as the act and deed of Frankenmuth Insurance Company on all bonds, contracts and undertakings of suretyship, and to affix the corporate seal thereto."

IN WITNESS WHEREOF, the Company has caused these presents to be signed and attested by its appropriate officers and its corporate seal hereunto affixed this 15th day of December, 2022.

Frankenmuth Insurance Company

By _____

Frederick A. Edmond, Jr.,
President and Chief Executive Officer

STATE OF MICHIGAN)
COUNTY OF SAGINAW) ss:

Sworn to before me, a Notary Public in the State of Michigan, by Frederick A. Edmond, Jr., to me personally known to be the individual and officer described in, and who executed the preceding instrument, deposed and said the Corporate Seal and his signature as Officer were affixed and subscribed to said instrument by the authority of the Company.

IN TESTIMONY WHEREOF, I have set my hand, and affixed my Official Seal this 15th day of December, 2022.

_____ (Seal)

Susan L. Fresorger, Notary Public
Saginaw County, State of Michigan
My Commission Expires: April 3, 2028

I, the undersigned, Executive Vice President of Frankenmuth Insurance Company, do hereby certify that the foregoing is a true, correct and complete copy of the original Power of Attorney; that said Power of Attorney has not been revoked or rescinded and is in full force and effect as of this date.

IN WITNESS WHEREOF, I have set my hand and affixed the Seal of the Company, this 3rd day of March, 2025.

_____

Andrew H. Knudsen, Executive Vice President,
Chief Operating Officer and Secretary

ALL CORRESPONDENCE RELATED TO BOND VALIDATION AND/OR A CLAIM SHOULD BE DIRECTED TO VP SURETY, 701 U.S. ROUTE ONE, SUITE 1, YARMOUTH, ME 04096

Frankenmuth Insurance

Frankenmuth Insurance Company
Ansur America Insurance Company
Patriot Life Insurance Company
Patriot Insurance Company

SURETY BOND SEAL ADDENDUM
Frankenmuth Insurance Company

Due to logistical issues associated with the use of traditional seals during the COVID-19 pandemic, Frankenmuth Insurance Company has authorized its Attorneys-in-Fact to affix Frankenmuth Insurance Company's, corporate seal to any bond executed on behalf of Frankenmuth Insurance Company, by any such Attorney-in-Fact, by attaching this Addendum to said bond.

Through December 31, 2025, to the extent this Addendum is attached to a bond that is executed on behalf of Frankenmuth Insurance Company, by its Attorney-in-Fact, Frankenmuth Insurance Company, hereby agrees that the seal below shall be deemed affixed to said bond to the same extent as if its raised corporate seal was physically affixed to the face of the bond.

Dated this 3rd day of March, 2025.



Sign:
Attorney-in-fact Warren M. Alter

AFFIDAVIT OF COMPLIANCE WITH FOREIGN ENTITY LAWS

TO BE COMPLETED AND UPLOADED ONLINE

The undersigned, on behalf of the entity listed below ("Entity"), hereby attests under penalty of perjury as follows:

1. Entity is not owned by the government of a foreign country of concern as defined in Section 287.138, Florida Statutes. (Source: § 287.138(2)(a), Florida Statutes)

2. The government of a foreign country of concern does not have a controlling interest in Entity. (Source: §287.138(2)(b), Florida Statutes)

3. Entity is not organized under the laws of, and does not have a principal place of business in, a foreign country of concern. (Source: § 287.138(2)(c), Florida Statutes)

4. The undersigned is authorized to execute this affidavit on behalf of Entity.

Date: February 13, 2025

Signed: _____

Entity: Lassco Development, Inc.

Name: Jorge Lasses

Title: President

STATE OF Florida
COUNTY OF Browardhe foregoing instrument was acknowledged before me, by means of ☐ physical presence or ☐ online notarization, this 13 day of February, 2025, by Jorge Lasses, as President for Lassco Development, Inc., who is personally known to me or who has produced _____ as identification.

Notary Public Signature: _____

State of Florida at Large (Seal)

Print Name: Glenda Lopez

My commission expires: 01/29/2027

GLENDA LOPEZ
Notary Public - State of Florida
Commission # HH 355485
My Comm. Expires Jan 29, 2027
Bonded through National Notary Assn.

AFFIDAVIT OF COMPLIANCE WITH ANTI-HUMAN TRAFFICKING LAWS

TO BE COMPLETED AND UPLOADED ONLINE

In accordance with section 787.06 (13), Florida Statutes, the undersigned, on behalf of the entity listed below ("Entity"), hereby attests under penalty of perjury that:

Entity does not use coercion for labor or services as defined in Section 787.06, Florida Statutes, entitled "Human Trafficking."

Date: February 13, 2025

Signed: _____

Entity: Lassco Development, Inc.

Name: Jorge Lasses

Title: President

STATE OF New York
COUNTY OF New York

The foregoing instrument was acknowledged before me, by means of ☐ physical presence or ☐ online notarization, this 13 day of February, 2025, by Jorge Lasses, as Presidente for Lassco Development, Inc., who is personally known to me or who has produced _____ as identification.

Notary Public Signature: _____

State of Florida at Large (Seal)

Print Name: Glenda Lopez

My commission expires: 01/29/2027

GLENDA LOPEZ
Notary Public - State of Florida
Commission # HH 355485
My Comm. Expires Jan 29, 2027
Bonded through National Notary Assn.

ANTI-KICKBACK AFFIDAVIT

TO BE COMPLETED AND UPLOADED ONLINE

STATE OF FLORIDA)
: SS
COUNTY OF BROWARD)

I, the undersigned hereby duly sworn, depose and say that no portion of the sum herein submitted will be paid to any employees of the City of Boynton Beach as a commission, kickback, reward of gift, directly or indirectly by me or any member of my integrator or by an officer of the corporation.

By: Jorge Lasses
NAME - SIGNATURE

STATE OF FLORIDA)
COUNTY OF BROWARD)

The foregoing document was acknowledged before me, by means of ☐ physical presence or ☐ online notarization, this 13day of February, 2025, by Jorge Lasses, as Presidente of Lassco Development, Inc. who is personally known to me or who has produced _____ as identification.

Sworn and subscribed before me this
13 day of February, 2025

Printed Information:

Jorge Lasses
NAME

President
TITLE

NOTARY PUBLIC, State of Florida
at Large

Lassco Development, Inc.
COMPANY

"OFFICIAL NOTARY SEAL" STAMP

GLENDA LOPEZ
Notary Public - State of Florida
Commission # HH 355485
My Comm. Expires Jan 29, 2027
Bonded through National Notary Assn.

CERTIFICATE OF LIABILITY INSURANCE

DATE (MM/DD/YYYY): 02/19/2025

THIS CERTIFICATE IS ISSUED AS A MATTER OF INFORMATION ONLY AND CONFERS NO RIGHTS UPON THE CERTIFICATE HOLDER. THIS CERTIFICATE DOES NOT AFFIRMATIVELY OR NEGATIVELY AMEND, EXTEND OR ALTER THE COVERAGE AFFORDED BY THE POLICIES BELOW. THIS CERTIFICATE OF INSURANCE DOES NOT CONSTITUTE A CONTRACT BETWEEN THE ISSUING INSURER(S), AUTHORIZED REPRESENTATIVE OR PRODUCER, AND THE CERTIFICATE HOLDER.

IMPORTANT: If the certificate holder is an ADDITIONAL INSURED, the policy(ies) must have ADDITIONAL INSURED provisions or be endorsed. If SUBROGATION IS WAIVED, subject to the terms and conditions of the policy, certain policies may require an endorsement. A statement on this certificate does not confer rights to the certificate holder in lieu of such endorsement(s).

PRODUCER Start Insurance 1850 SW Fountainview Blvd Suite 207 Port St. Lucie FL 34986	**CONTACT NAME:** Adriana Paola Cano **PHONE (A/C, No, Ext):** (754) 802-7306 **FAX (A/C, No):** (954) 343-4835 **E-MAIL ADDRESS:** acano@startinsurance.us
INSURED Lassco Development Inc 3471 NW 55TH FORT LAUDERDALE FL 33309	**INSURER(S) AFFORDING COVERAGE** / **NAIC #** **INSURER A :** James River Insurance Company 12203 **INSURER B :** Ascendant Commercial Insurance, Inc 13683 **INSURER C :** **INSURER D :** **INSURER E :** **INSURER F :**

COVERAGES **CERTIFICATE NUMBER:** **REVISION NUMBER:**

THIS IS TO CERTIFY THAT THE POLICIES OF INSURANCE LISTED BELOW HAVE BEEN ISSUED TO THE INSURED NAMED ABOVE FOR THE POLICY PERIOD INDICATED. NOTWITHSTANDING ANY REQUIREMENT, TERM OR CONDITION OF ANY CONTRACT OR OTHER DOCUMENT WITH RESPECT TO WHICH THIS CERTIFICATE MAY BE ISSUED OR MAY PERTAIN, THE INSURANCE AFFORDED BY THE POLICIES DESCRIBED HEREIN IS SUBJECT TO ALL THE TERMS, EXCLUSIONS AND CONDITIONS OF SUCH POLICIES. LIMITS SHOWN MAY HAVE BEEN REDUCED BY PAID CLAIMS.

INSR LTR	TYPE OF INSURANCE	ADDL INSD	SUBR WVD	POLICY NUMBER	POLICY EFF (MM/DD/YYYY)	POLICY EXP (MM/DD/YYYY)	LIMITS	
A	[X] COMMERCIAL GENERAL LIABILITY [ ] CLAIMS-MADE [X] OCCUR GEN'L AGGREGATE LIMIT APPLIES PER: [X] POLICY [ ] PRO-JECT [ ] LOC [ ] OTHER:	X	X	00123383-3	10/25/2024	10/25/2025	EACH OCCURRENCE DAMAGE TO RENTED PREMISES (Ea occurrence) MED EXP (Any one person) PERSONAL & ADV INJURY GENERAL AGGREGATE PRODUCTS - COMP/OP AGG	$ 1,000,000 $ 100.000 $ 5,000 $ 1,000,000 $ 2,000,000 $ 2,000,000
B	AUTOMOBILE LIABILITY [ ] ANY AUTO [ ] OWNED AUTOS ONLY [X] SCHEDULED AUTOS [ ] HIRED AUTOS ONLY [ ] NON-OWNED AUTOS ONLY			CA-59869-1	04/12/2024	04/12/2025	COMBINED SINGLE LIMIT (Ea accident) BODILY INJURY (Per person) BODILY INJURY (Per accident) PROPERTY DAMAGE (Per accident)	$ 1.000.000 $ $ $
	[ ] UMBRELLA LIAB [ ] OCCUR [ ] EXCESS LIAB [ ] CLAIMS-MADE [ ] DED [ ] RETENTION $						EACH OCCURRENCE AGGREGATE	$ $
	WORKERS COMPENSATION AND EMPLOYERS' LIABILITY ANY PROPRIETOR/PARTNER/EXECUTIVE OFFICER/MEMBER EXCLUDED? Y / N [ ] **(Mandatory in NH)** If yes, describe under DESCRIPTION OF OPERATIONS below	N / A					[ ] PER STATUTE [ ] OTH-ER E.L. EACH ACCIDENT E.L. DISEASE - EA EMPLOYEE E.L. DISEASE - POLICY LIMIT	 $ $ $

DESCRIPTION OF OPERATIONS / LOCATIONS / VEHICLES (ACORD 101, Additional Remarks Schedule, may be attached if more space is required)

Certificate holder is listed as an Additonal Insured and waiver of subrogation.

CERTIFICATE HOLDER

Boyton Beach City Hall
100 E. Ocean Avenue
Boynton Beach, FL 33435

CANCELLATION

SHOULD ANY OF THE ABOVE DESCRIBED POLICIES BE CANCELLED BEFORE THE EXPIRATION DATE THEREOF, NOTICE WILL BE DELIVERED IN ACCORDANCE WITH THE POLICY PROVISIONS.

AUTHORIZED REPRESENTATIVE

Adriana Cano

© 1988-2015 ACORD CORPORATION. All rights reserved.

Form **W-9**
(Rev. March 2024)
Department of the Treasury
Internal Revenue Service

Request for Taxpayer Identification Number and Certification

Go to *www.irs.gov/FormW9* for instructions and the latest information.

Give form to the requester. Do not send to the IRS.

Before you begin. For guidance related to the purpose of Form W-9, see *Purpose of Form*, below.

Print or type. See ***Specific Instructions*** on page 3.

1 Name of entity/individual. An entry is required. (For a sole proprietor or disregarded entity, enter the owner's name on line 1, and enter the business/disregarded entity's name on line 2.)

LASSCO DEVELOPMENT, INC

2 Business name/disregarded entity name, if different from above.

3a Check the appropriate box for federal tax classification of the entity/individual whose name is entered on line 1. Check only **one** of the following seven boxes.

☐ Individual/sole proprietor ☐ C corporation ☑ S corporation ☐ Partnership ☐ Trust/estate

☐ LLC. Enter the tax classification (C = C corporation, S = S corporation, P = Partnership) . . . . .

Note: Check the "LLC" box above and, in the entry space, enter the appropriate code (C, S, or P) for the tax classification of the LLC, unless it is a disregarded entity. A disregarded entity should instead check the appropriate box for the tax classification of its owner.

☐ Other (see instructions)

4 Exemptions (codes apply only to certain entities, not individuals; see instructions on page 3):

Exempt payee code (if any)

Exemption from Foreign Account Tax Compliance Act (FATCA) reporting code (if any)

(Applies to accounts maintained outside the United States.)

3b If on line 3a you checked "Partnership" or "Trust/estate," or checked "LLC" and entered "P" as its tax classification, and you are providing this form to a partnership, trust, or estate in which you have an ownership interest, check this box if you have any foreign partners, owners, or beneficiaries. See instructions . . . . . ☐

5 Address (number, street, and apt. or suite no.). See instructions.

3471 NW 55TH STREET

Requester's name and address (optional)

6 City, state, and ZIP code

FORT LAUDERDALE, FL 33309

7 List account number(s) here (optional)

Part I Taxpayer Identification Number (TIN)

Enter your TIN in the appropriate box. The TIN provided must match the name given on line 1 to avoid backup withholding. For individuals, this is generally your social security number (SSN). However, for a resident alien, sole proprietor, or disregarded entity, see the instructions for Part I, later. For other entities, it is your employer identification number (EIN). If you do not have a number, see *How to get a TIN*, later.

Note: If the account is in more than one name, see the instructions for line 1. See also *What Name and Number To Give the Requester* for guidelines on whose number to enter.

Social security number

			–			–				

or

Employer identification number


4	6	–	5	2	9	6	9	2	9

Part II Certification

Under penalties of perjury, I certify that:

1. The number shown on this form is my correct taxpayer identification number (or I am waiting for a number to be issued to me); and
2. I am not subject to backup withholding because (a) I am exempt from backup withholding, or (b) I have not been notified by the Internal Revenue Service (IRS) that I am subject to backup withholding as a result of a failure to report all interest or dividends, or (c) the IRS has notified me that I am no longer subject to backup withholding; and
3. I am a U.S. citizen or other U.S. person (defined below); and
4. The FATCA code(s) entered on this form (if any) indicating that I am exempt from FATCA reporting is correct.

Certification instructions. You must cross out item 2 above if you have been notified by the IRS that you are currently subject to backup withholding because you have failed to report all interest and dividends on your tax return. For real estate transactions, item 2 does not apply. For mortgage interest paid, acquisition or abandonment of secured property, cancellation of debt, contributions to an individual retirement arrangement (IRA), and, generally, payments other than interest and dividends, you are not required to sign the certification, but you must provide your correct TIN. See the instructions for Part II, later.

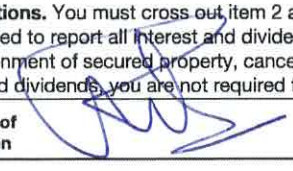Sign Here **Signature of U.S. person**  **Date** 2-17-2025

General Instructions

Section references are to the Internal Revenue Code unless otherwise noted.

Future developments. For the latest information about developments related to Form W-9 and its instructions, such as legislation enacted after they were published, go to *www.irs.gov/FormW9*.

What's New

Line 3a has been modified to clarify how a disregarded entity completes this line. An LLC that is a disregarded entity should check the appropriate box for the tax classification of its owner. Otherwise, it should check the "LLC" box and enter its appropriate tax classification.

New line 3b has been added to this form. A flow-through entity is required to complete this line to indicate that it has direct or indirect foreign partners, owners, or beneficiaries when it provides the Form W-9 to another flow-through entity in which it has an ownership interest. This change is intended to provide a flow-through entity with information regarding the status of its indirect foreign partners, owners, or beneficiaries, so that it can satisfy any applicable reporting requirements. For example, a partnership that has any indirect foreign partners may be required to complete Schedules K-2 and K-3. See the Partnership Instructions for Schedules K-2 and K-3 (Form 1065).

Purpose of Form

An individual or entity (Form W-9 requester) who is required to file an information return with the IRS is giving you this form because they

must obtain your correct taxpayer identification number (TIN), which may be your social security number (SSN), individual taxpayer identification number (ITIN), adoption taxpayer identification number (ATIN), or employer identification number (EIN), to report on an information return the amount paid to you, or other amount reportable on an information return. Examples of information returns include, but are not limited to, the following.

- Form 1099-INT (interest earned or paid).
- Form 1099-DIV (dividends, including those from stocks or mutual funds).
- Form 1099-MISC (various types of income, prizes, awards, or gross proceeds).
- Form 1099-NEC (nonemployee compensation).
- Form 1099-B (stock or mutual fund sales and certain other transactions by brokers).
- Form 1099-S (proceeds from real estate transactions).
- Form 1099-K (merchant card and third-party network transactions).
- Form 1098 (home mortgage interest), 1098-E (student loan interest), and 1098-T (tuition).
- Form 1099-C (canceled debt).
- Form 1099-A (acquisition or abandonment of secured property).

Use Form W-9 only if you are a U.S. person (including a resident alien), to provide your correct TIN.

Caution: If you don't return Form W-9 to the requester with a TIN, you might be subject to backup withholding. See *What is backup withholding*, later.

By signing the filled-out form, you:

1. Certify that the TIN you are giving is correct (or you are waiting for a number to be issued);

2. Certify that you are not subject to backup withholding; or

3. Claim exemption from backup withholding if you are a U.S. exempt payee; and

4. Certify to your non-foreign status for purposes of withholding under chapter 3 or 4 of the Code (if applicable); and

5. Certify that FATCA code(s) entered on this form (if any) indicating that you are exempt from the FATCA reporting is correct. See *What Is FATCA Reporting*, later, for further information.

Note: If you are a U.S. person and a requester gives you a form other than Form W-9 to request your TIN, you must use the requester's form if it is substantially similar to this Form W-9.

Definition of a U.S. person. For federal tax purposes, you are considered a U.S. person if you are:

- An individual who is a U.S. citizen or U.S. resident alien;
- A partnership, corporation, company, or association created or organized in the United States or under the laws of the United States;
- An estate (other than a foreign estate); or
- A domestic trust (as defined in Regulations section 301.7701-7).

Establishing U.S. status for purposes of chapter 3 and chapter 4 withholding. Payments made to foreign persons, including certain distributions, allocations of income, or transfers of sales proceeds, may be subject to withholding under chapter 3 or chapter 4 of the Code (sections 1441–1474). Under those rules, if a Form W-9 or other certification of non-foreign status has not been received, a withholding agent, transferee, or partnership (payor) generally applies presumption rules that may require the payor to withhold applicable tax from the recipient, owner, transferor, or partner (payee). See Pub. 515, Withholding of Tax on Nonresident Aliens and Foreign Entities.

The following persons must provide Form W-9 to the payor for purposes of establishing its non-foreign status.

- In the case of a disregarded entity with a U.S. owner, the U.S. owner of the disregarded entity and not the disregarded entity.
- In the case of a grantor trust with a U.S. grantor or other U.S. owner, generally, the U.S. grantor or other U.S. owner of the grantor trust and not the grantor trust.
- In the case of a U.S. trust (other than a grantor trust), the U.S. trust and not the beneficiaries of the trust.

See Pub. 515 for more information on providing a Form W-9 or a certification of non-foreign status to avoid withholding.

Foreign person. If you are a foreign person or the U.S. branch of a foreign bank that has elected to be treated as a U.S. person (under Regulations section 1.1441-1(b)(2)(iv) or other applicable section for chapter 3 or 4 purposes), do not use Form W-9. Instead, use the appropriate Form W-8 or Form 8233 (see Pub. 515). If you are a qualified foreign pension fund under Regulations section 1.897(l)-1(d), or a partnership that is wholly owned by qualified foreign pension funds, that is treated as a non-foreign person for purposes of section 1445 withholding, do not use Form W-9. Instead, use Form W-8EXP (or other certification of non-foreign status).

Nonresident alien who becomes a resident alien. Generally, only a nonresident alien individual may use the terms of a tax treaty to reduce or eliminate U.S. tax on certain types of income. However, most tax treaties contain a provision known as a saving clause. Exceptions specified in the saving clause may permit an exemption from tax to continue for certain types of income even after the payee has otherwise become a U.S. resident alien for tax purposes.

If you are a U.S. resident alien who is relying on an exception contained in the saving clause of a tax treaty to claim an exemption from U.S. tax on certain types of income, you must attach a statement to Form W-9 that specifies the following five items.

1. The treaty country. Generally, this must be the same treaty under which you claimed exemption from tax as a nonresident alien.

2. The treaty article addressing the income.

3. The article number (or location) in the tax treaty that contains the saving clause and its exceptions.

4. The type and amount of income that qualifies for the exemption from tax.

5. Sufficient facts to justify the exemption from tax under the terms of the treaty article.

Example. Article 20 of the U.S.-China income tax treaty allows an exemption from tax for scholarship income received by a Chinese student temporarily present in the United States. Under U.S. law, this student will become a resident alien for tax purposes if their stay in the United States exceeds 5 calendar years. However, paragraph 2 of the first Protocol to the U.S.-China treaty (dated April 30, 1984) allows the provisions of Article 20 to continue to apply even after the Chinese student becomes a resident alien of the United States. A Chinese student who qualifies for this exception (under paragraph 2 of the first Protocol) and is relying on this exception to claim an exemption from tax on their scholarship or fellowship income would attach to Form W-9 a statement that includes the information described above to support that exemption.

If you are a nonresident alien or a foreign entity, give the requester the appropriate completed Form W-8 or Form 8233.

Backup Withholding

What is backup withholding? Persons making certain payments to you must under certain conditions withhold and pay to the IRS 24% of such payments. This is called "backup withholding." Payments that may be subject to backup withholding include, but are not limited to, interest, tax-exempt interest, dividends, broker and barter exchange transactions, rents, royalties, nonemployee pay, payments made in settlement of payment card and third-party network transactions, and certain payments from fishing boat operators. Real estate transactions are not subject to backup withholding.

You will not be subject to backup withholding on payments you receive if you give the requester your correct TIN, make the proper certifications, and report all your taxable interest and dividends on your tax return.

Payments you receive will be subject to backup withholding if:

1. You do not furnish your TIN to the requester;

2. You do not certify your TIN when required (see the instructions for Part II for details);

3. The IRS tells the requester that you furnished an incorrect TIN;

4. The IRS tells you that you are subject to backup withholding because you did not report all your interest and dividends on your tax return (for reportable interest and dividends only); or

5. You do not certify to the requester that you are not subject to backup withholding, as described in item 4 under *"By signing the filled-out form"* above (for reportable interest and dividend accounts opened after 1983 only).

Certain payees and payments are exempt from backup withholding. See *Exempt payee code*, later, and the separate Instructions for the Requester of Form W-9 for more information.

See also *Establishing U.S. status for purposes of chapter 3 and chapter 4 withholding*, earlier.

What Is FATCA Reporting?

The Foreign Account Tax Compliance Act (FATCA) requires a participating foreign financial institution to report all U.S. account holders that are specified U.S. persons. Certain payees are exempt from FATCA reporting. See *Exemption from FATCA reporting code*, later, and the Instructions for the Requester of Form W-9 for more information.

Updating Your Information

You must provide updated information to any person to whom you claimed to be an exempt payee if you are no longer an exempt payee and anticipate receiving reportable payments in the future from this person. For example, you may need to provide updated information if you are a C corporation that elects to be an S corporation, or if you are no longer tax exempt. In addition, you must furnish a new Form W-9 if the name or TIN changes for the account, for example, if the grantor of a grantor trust dies.

Penalties

Failure to furnish TIN. If you fail to furnish your correct TIN to a requester, you are subject to a penalty of $50 for each such failure unless your failure is due to reasonable cause and not to willful neglect.

Civil penalty for false information with respect to withholding. If you make a false statement with no reasonable basis that results in no backup withholding, you are subject to a $500 penalty.

Criminal penalty for falsifying information. Willfully falsifying certifications or affirmations may subject you to criminal penalties including fines and/or imprisonment.

Misuse of TINs. If the requester discloses or uses TINs in violation of federal law, the requester may be subject to civil and criminal penalties.

Specific Instructions

Line 1

You must enter one of the following on this line; **do not** leave this line blank. The name should match the name on your tax return.

If this Form W-9 is for a joint account (other than an account maintained by a foreign financial institution (FFI)), list first, and then circle, the name of the person or entity whose number you entered in Part I of Form W-9. If you are providing Form W-9 to an FFI to document a joint account, each holder of the account that is a U.S. person must provide a Form W-9.

- **Individual.** Generally, enter the name shown on your tax return. If you have changed your last name without informing the Social Security Administration (SSA) of the name change, enter your first name, the last name as shown on your social security card, and your new last name.

Note for ITIN applicant: Enter your individual name as it was entered on your Form W-7 application, line 1a. This should also be the same as the name you entered on the Form 1040 you filed with your application.

- **Sole proprietor.** Enter your individual name as shown on your Form 1040 on line 1. Enter your business, trade, or "doing business as" (DBA) name on line 2.

- **Partnership, C corporation, S corporation, or LLC, other than a disregarded entity.** Enter the entity's name as shown on the entity's tax return on line 1 and any business, trade, or DBA name on line 2.

- **Other entities.** Enter your name as shown on required U.S. federal tax documents on line 1. This name should match the name shown on the charter or other legal document creating the entity. Enter any business, trade, or DBA name on line 2.

- **Disregarded entity.** In general, a business entity that has a single owner, including an LLC, and is not a corporation, is disregarded as an entity separate from its owner (a disregarded entity). See Regulations section 301.7701-2(c)(2). A disregarded entity should check the appropriate box for the tax classification of its owner. Enter the owner's name on line 1. The name of the owner entered on line 1 should never be a disregarded entity. The name on line 1 should be the name shown on the income tax return on which the income should be reported. For example, if a foreign LLC that is treated as a disregarded entity for U.S. federal tax purposes has a single owner that is a U.S. person, the U.S. owner's name is required to be provided on line 1. If the direct owner of the entity is also a disregarded entity, enter the first owner that is not disregarded for federal tax purposes. Enter the disregarded entity's name on line 2. If the owner of the disregarded entity is a foreign person, the owner must complete an appropriate Form W-8 instead of a Form W-9. This is the case even if the foreign person has a U.S. TIN.

Line 2

If you have a business name, trade name, DBA name, or disregarded entity name, enter it on line 2.

Line 3a

Check the appropriate box on line 3a for the U.S. federal tax classification of the person whose name is entered on line 1. Check only one box on line 3a.

IF the entity/individual on line 1 is a(n) . . .	THEN check the box for . . .
• Corporation	Corporation.
• Individual or • Sole proprietorship	Individual/sole proprietor.
• LLC classified as a partnership for U.S. federal tax purposes or • LLC that has filed Form 8832 or 2553 electing to be taxed as a corporation	Limited liability company and enter the appropriate tax classification: P = Partnership, C = C corporation, or S = S corporation.
• Partnership	Partnership.
• Trust/estate	Trust/estate.

Line 3b

Check this box if you are a partnership (including an LLC classified as a partnership for U.S. federal tax purposes), trust, or estate that has any foreign partners, owners, or beneficiaries, and you are providing this form to a partnership, trust, or estate, in which you have an ownership interest. You must check the box on line 3b if you receive a Form W-8 (or documentary evidence) from any partner, owner, or beneficiary establishing foreign status or if you receive a Form W-9 from any partner, owner, or beneficiary that has checked the box on line 3b.

Note: A partnership that provides a Form W-9 and checks box 3b may be required to complete Schedules K-2 and K-3 (Form 1065). For more information, see the Partnership Instructions for Schedules K-2 and K-3 (Form 1065).

If you are required to complete line 3b but fail to do so, you may not receive the information necessary to file a correct information return with the IRS or furnish a correct payee statement to your partners or beneficiaries. See, for example, sections 6698, 6722, and 6724 for penalties that may apply.

Line 4 Exemptions

If you are exempt from backup withholding and/or FATCA reporting, enter in the appropriate space on line 4 any code(s) that may apply to you.

Exempt payee code.

- Generally, individuals (including sole proprietors) are not exempt from backup withholding.

- Except as provided below, corporations are exempt from backup withholding for certain payments, including interest and dividends.

- Corporations are not exempt from backup withholding for payments made in settlement of payment card or third-party network transactions.

- Corporations are not exempt from backup withholding with respect to attorneys' fees or gross proceeds paid to attorneys, and corporations that provide medical or health care services are not exempt with respect to payments reportable on Form 1099-MISC.

The following codes identify payees that are exempt from backup withholding. Enter the appropriate code in the space on line 4.

1—An organization exempt from tax under section 501(a), any IRA, or a custodial account under section 403(b)(7) if the account satisfies the requirements of section 401(f)(2).

2—The United States or any of its agencies or instrumentalities.

3—A state, the District of Columbia, a U.S. commonwealth or territory, or any of their political subdivisions or instrumentalities.

4—A foreign government or any of its political subdivisions, agencies, or instrumentalities.

5—A corporation.

6—A dealer in securities or commodities required to register in the United States, the District of Columbia, or a U.S. commonwealth or territory.

7—A futures commission merchant registered with the Commodity Futures Trading Commission.

8—A real estate investment trust.

9—An entity registered at all times during the tax year under the Investment Company Act of 1940.

10—A common trust fund operated by a bank under section 584(a).

11—A financial institution as defined under section 581.

12—A middleman known in the investment community as a nominee or custodian.

13—A trust exempt from tax under section 664 or described in section 4947.

The following chart shows types of payments that may be exempt from backup withholding. The chart applies to the exempt payees listed above, 1 through 13.

IF the payment is for . . .	THEN the payment is exempt for . . .
• Interest and dividend payments	All exempt payees except for 7.
• Broker transactions	Exempt payees 1 through 4 and 6 through 11 and all C corporations. S corporations must not enter an exempt payee code because they are exempt only for sales of noncovered securities acquired prior to 2012.
• Barter exchange transactions and patronage dividends	Exempt payees 1 through 4.
• Payments over $600 required to be reported and direct sales over $5,000[1]	Generally, exempt payees 1 through 5.[2]
• Payments made in settlement of payment card or third-party network transactions	Exempt payees 1 through 4.

[1] See Form 1099-MISC, Miscellaneous Information, and its instructions.

[2] However, the following payments made to a corporation and reportable on Form 1099-MISC are not exempt from backup withholding: medical and health care payments, attorneys' fees, gross proceeds paid to an attorney reportable under section 6045(f), and payments for services paid by a federal executive agency.

Exemption from FATCA reporting code. The following codes identify payees that are exempt from reporting under FATCA. These codes apply to persons submitting this form for accounts maintained outside of the United States by certain foreign financial institutions. Therefore, if you are only submitting this form for an account you hold in the United States, you may leave this field blank. Consult with the person requesting this form if you are uncertain if the financial institution is subject to these requirements. A requester may indicate that a code is not required by providing you with a Form W-9 with "Not Applicable" (or any similar indication) entered on the line for a FATCA exemption code.

A—An organization exempt from tax under section 501(a) or any individual retirement plan as defined in section 7701(a)(37).

B—The United States or any of its agencies or instrumentalities.

C—A state, the District of Columbia, a U.S. commonwealth or territory, or any of their political subdivisions or instrumentalities.

D—A corporation the stock of which is regularly traded on one or more established securities markets, as described in Regulations section 1.1472-1(c)(1)(i).

E—A corporation that is a member of the same expanded affiliated group as a corporation described in Regulations section 1.1472-1(c)(1)(i).

F—A dealer in securities, commodities, or derivative financial instruments (including notional principal contracts, futures, forwards, and options) that is registered as such under the laws of the United States or any state.

G—A real estate investment trust.

H—A regulated investment company as defined in section 851 or an entity registered at all times during the tax year under the Investment Company Act of 1940.

I—A common trust fund as defined in section 584(a).

J—A bank as defined in section 581.

K—A broker.

L—A trust exempt from tax under section 664 or described in section 4947(a)(1).

M—A tax-exempt trust under a section 403(b) plan or section 457(g) plan.

Note: You may wish to consult with the financial institution requesting this form to determine whether the FATCA code and/or exempt payee code should be completed.

Line 5

Enter your address (number, street, and apartment or suite number). This is where the requester of this Form W-9 will mail your information returns. If this address differs from the one the requester already has on file, enter "NEW" at the top. If a new address is provided, there is still a chance the old address will be used until the payor changes your address in their records.

Line 6

Enter your city, state, and ZIP code.

Part I. Taxpayer Identification Number (TIN)

Enter your TIN in the appropriate box. If you are a resident alien and you do not have, and are not eligible to get, an SSN, your TIN is your IRS ITIN. Enter it in the entry space for the Social security number. If you do not have an ITIN, see *How to get a TIN* below.

If you are a sole proprietor and you have an EIN, you may enter either your SSN or EIN.

If you are a single-member LLC that is disregarded as an entity separate from its owner, enter the owner's SSN (or EIN, if the owner has one). If the LLC is classified as a corporation or partnership, enter the entity's EIN.

Note: See *What Name and Number To Give the Requester*, later, for further clarification of name and TIN combinations.

How to get a TIN. If you do not have a TIN, apply for one immediately. To apply for an SSN, get Form SS-5, Application for a Social Security Card, from your local SSA office or get this form online at *www.SSA.gov*. You may also get this form by calling 800-772-1213. Use Form W-7, Application for IRS Individual Taxpayer Identification Number, to apply for an ITIN, or Form SS-4, Application for Employer Identification Number, to apply for an EIN. You can apply for an EIN online by accessing the IRS website at *www.irs.gov/EIN*. Go to *www.irs.gov/Forms* to view, download, or print Form W-7 and/or Form SS-4. Or, you can go to *www.irs.gov/OrderForms* to place an order and have Form W-7 and/or Form SS-4 mailed to you within 15 business days.

If you are asked to complete Form W-9 but do not have a TIN, apply for a TIN and enter "Applied For" in the space for the TIN, sign and date the form, and give it to the requester. For interest and dividend payments, and certain payments made with respect to readily tradable instruments, you will generally have 60 days to get a TIN and give it to the requester before you are subject to backup withholding on payments. The 60-day rule does not apply to other types of payments. You will be subject to backup withholding on all such payments until you provide your TIN to the requester.

Note: Entering "Applied For" means that you have already applied for a TIN or that you intend to apply for one soon. See also *Establishing U.S. status for purposes of chapter 3 and chapter 4 withholding*, earlier, for when you may instead be subject to withholding under chapter 3 or 4 of the Code.

Caution: A disregarded U.S. entity that has a foreign owner must use the appropriate Form W-8.

Part II. Certification

To establish to the withholding agent that you are a U.S. person, or resident alien, sign Form W-9. You may be requested to sign by the withholding agent even if item 1, 4, or 5 below indicates otherwise.

For a joint account, only the person whose TIN is shown in Part I should sign (when required). In the case of a disregarded entity, the person identified on line 1 must sign. Exempt payees, see *Exempt payee code*, earlier.

Signature requirements. Complete the certification as indicated in items 1 through 5 below.

1. Interest, dividend, and barter exchange accounts opened before 1984 and broker accounts considered active during 1983. You must give your correct TIN, but you do not have to sign the certification.

2. Interest, dividend, broker, and barter exchange accounts opened after 1983 and broker accounts considered inactive during 1983. You must sign the certification or backup withholding will apply. If you are subject to backup withholding and you are merely providing your correct TIN to the requester, you must cross out item 2 in the certification before signing the form.

3. Real estate transactions. You must sign the certification. You may cross out item 2 of the certification.

4. Other payments. You must give your correct TIN, but you do not have to sign the certification unless you have been notified that you have previously given an incorrect TIN. "Other payments" include payments made in the course of the requester's trade or business for rents, royalties, goods (other than bills for merchandise), medical and health care services (including payments to corporations), payments to a nonemployee for services, payments made in settlement of payment card and third-party network transactions, payments to certain fishing boat crew members and fishermen, and gross proceeds paid to attorneys (including payments to corporations).

5. Mortgage interest paid by you, acquisition or abandonment of secured property, cancellation of debt, qualified tuition program payments (under section 529), ABLE accounts (under section 529A), IRA, Coverdell ESA, Archer MSA or HSA contributions or distributions, and pension distributions. You must give your correct TIN, but you do not have to sign the certification.

What Name and Number To Give the Requester

For this type of account:	Give name and SSN of:
1. Individual	The individual
2. Two or more individuals (joint account) other than an account maintained by an FFI	The actual owner of the account or, if combined funds, the first individual on the account[1]
3. Two or more U.S. persons (joint account maintained by an FFI)	Each holder of the account
4. Custodial account of a minor (Uniform Gift to Minors Act)	The minor[2]
5. a. The usual revocable savings trust (grantor is also trustee)	The grantor-trustee[1]
b. So-called trust account that is not a legal or valid trust under state law	The actual owner[1]
6. Sole proprietorship or disregarded entity owned by an individual	The owner[3]
7. Grantor trust filing under Optional Filing Method 1 (see Regulations section 1.671-4(b)(2)(i)(A))**	The grantor*
8. Disregarded entity not owned by an individual	The owner
9. A valid trust, estate, or pension trust	Legal entity[4]
10. Corporation or LLC electing corporate status on Form 8832 or Form 2553	The corporation
11. Association, club, religious, charitable, educational, or other tax-exempt organization	The organization
12. Partnership or multi-member LLC	The partnership
13. A broker or registered nominee	The broker or nominee
14. Account with the Department of Agriculture in the name of a public entity (such as a state or local government, school district, or prison) that receives agricultural program payments	The public entity
15. Grantor trust filing Form 1041 or under the Optional Filing Method 2, requiring Form 1099 (see Regulations section 1.671-4(b)(2)(i)(B))**	The trust

[1] List first and circle the name of the person whose number you furnish. If only one person on a joint account has an SSN, that person's number must be furnished.

[2] Circle the minor's name and furnish the minor's SSN.

[3] You must show your individual name on line 1, and enter your business or DBA name, if any, on line 2. You may use either your SSN or EIN (if you have one), but the IRS encourages you to use your SSN.

[4] List first and circle the name of the trust, estate, or pension trust. (Do not furnish the TIN of the personal representative or trustee unless the legal entity itself is not designated in the account title.)

* **Note:** The grantor must also provide a Form W-9 to the trustee of the trust.

** For more information on optional filing methods for grantor trusts, see the Instructions for Form 1041.

Note: If no name is circled when more than one name is listed, the number will be considered to be that of the first name listed.

Secure Your Tax Records From Identity Theft

Identity theft occurs when someone uses your personal information, such as your name, SSN, or other identifying information, without your permission to commit fraud or other crimes. An identity thief may use your SSN to get a job or may file a tax return using your SSN to receive a refund.

To reduce your risk:

- Protect your SSN,
- Ensure your employer is protecting your SSN, and
- Be careful when choosing a tax return preparer.

If your tax records are affected by identity theft and you receive a notice from the IRS, respond right away to the name and phone number printed on the IRS notice or letter.

If your tax records are not currently affected by identity theft but you think you are at risk due to a lost or stolen purse or wallet, questionable credit card activity, or a questionable credit report, contact the IRS Identity Theft Hotline at 800-908-4490 or submit Form 14039.

For more information, see Pub. 5027, Identity Theft Information for Taxpayers.

Victims of identity theft who are experiencing economic harm or a systemic problem, or are seeking help in resolving tax problems that have not been resolved through normal channels, may be eligible for Taxpayer Advocate Service (TAS) assistance. You can reach TAS by calling the TAS toll-free case intake line at 877-777-4778 or TTY/TDD 800-829-4059.

Protect yourself from suspicious emails or phishing schemes. Phishing is the creation and use of email and websites designed to mimic legitimate business emails and websites. The most common act is sending an email to a user falsely claiming to be an established legitimate enterprise in an attempt to scam the user into surrendering private information that will be used for identity theft.

The IRS does not initiate contacts with taxpayers via emails. Also, the IRS does not request personal detailed information through email or ask taxpayers for the PIN numbers, passwords, or similar secret access information for their credit card, bank, or other financial accounts.

If you receive an unsolicited email claiming to be from the IRS, forward this message to *phishing@irs.gov*. You may also report misuse of the IRS name, logo, or other IRS property to the Treasury Inspector General for Tax Administration (TIGTA) at 800-366-4484. You can forward suspicious emails to the Federal Trade Commission at *spam@uce.gov* or report them at *www.ftc.gov/complaint*. You can contact the FTC at *www.ftc.gov/idtheft* or 877-IDTHEFT (877-438-4338). If you have been the victim of identity theft, see *www.IdentityTheft.gov* and Pub. 5027.

Go to *www.irs.gov/IdentityTheft* to learn more about identity theft and how to reduce your risk.

Privacy Act Notice

Section 6109 of the Internal Revenue Code requires you to provide your correct TIN to persons (including federal agencies) who are required to file information returns with the IRS to report interest, dividends, or certain other income paid to you; mortgage interest you paid; the acquisition or abandonment of secured property; the cancellation of debt; or contributions you made to an IRA, Archer MSA, or HSA. The person collecting this form uses the information on the form to file information returns with the IRS, reporting the above information. Routine uses of this information include giving it to the Department of Justice for civil and criminal litigation and to cities, states, the District of Columbia, and U.S. commonwealths and territories for use in administering their laws. The information may also be disclosed to other countries under a treaty, to federal and state agencies to enforce civil and criminal laws, or to federal law enforcement and intelligence agencies to combat terrorism. You must provide your TIN whether or not you are required to file a tax return. Under section 3406, payors must generally withhold a percentage of taxable interest, dividends, and certain other payments to a payee who does not give a TIN to the payor. Certain penalties may also apply for providing false or fraudulent information.

Ron DeSantis, Governor

Melanie S. Griffin, Secretary

STATE OF FLORIDA
DEPARTMENT OF BUSINESS AND PROFESSIONAL REGULATION

CONSTRUCTION INDUSTRY LICENSING BOARD

THE GENERAL CONTRACTOR HEREIN IS CERTIFIED UNDER THE
PROVISIONS OF CHAPTER 489, FLORIDA STATUTES

LASSES, JORGE L

LASSCO DEVELOPMENT INC.
3471 NW 55TH STREET
FT LAUDERDALE FL 33309

LICENSE NUMBER: CGC1513485

EXPIRATION DATE: AUGUST 31, 2026

Always verify licenses online at MyFloridaLicense.com

ISSUED: 09/24/2024

Do not alter this document in any form.

This is your license. It is unlawful for anyone other than the licensee to use this document.

194

State of Florida

Minority Business Certification

Lassco Development Inc.

Is certified under the provisions of
287 and 295.187, Florida Statutes, for a period from:

01/29/2025 to 01/29/2027



Pedro Allende
Florida Department of Management Services

FLORIDA DEPARTMENT OF MANAGEMENT SERVICES
SUPPLIER DEVELOPMENT

195

Office of Supplier Development
4050 Esplanade Way, Suite 380
Tallahassee, Florida 32399
850-487-0915
www.dms.myflorida.com/osd

E-VERIFY FORM UNDER SECTION 448.095, FLORIDA STATUTES

THIS PAGE IS TO BE COMPLETED AND UPLOADED ONLINE

Project Name: ART AND CULTURAL CENTER AUDITORIUM IMPROVEMENTS

Solicitation No.: _____

1. Definitions:

"Contractor" means a person or entity that has entered or is attempting to enter into a contract with a public employer to provide labor, supplies, or services to such employer in exchange for salary, wages, or other remuneration. "Contractor" includes, but is not limited to, a vendor or consultant.

"Subcontractor" means a person or entity that provides labor, supplies, or services to or for a contractor or another subcontractor in exchange for salary, wages, or other remuneration.

"E-Verify system" means an Internet-based system operated by the United States Department of Homeland Security that allows participating employers to electronically verify the employment eligibility of newly hired employees.

2. Effective January 1, 2021, Contractors, shall register with and use the E-verify system in order to verify the work authorization status of all newly hired employees. Contractor shall register for and utilize the U.S. Department of Homeland Security's E-Verify System to verify the employment eligibility of:

a) All persons employed by a Contractor to perform employment duties within Florida during the term of the contract; and
b) All persons (including sub-vendors/sub-consultants/sub-contractors) assigned by Contractor to perform work pursuant to the contract with the City of Boynton Beach. The Contractor acknowledges and agrees that registration and use of the U.S. Department of Homeland Security's E-Verify System during the term of the contract is a condition of the contract with the City of Boynton Beach; and
c) Should vendor become the successful Contractor awarded for the above-named project, by entering into the contract, the Contractor shall comply with the provisions of Section 448.095, Fla. Stat., "Employment Eligibility," as amended from time to time. This includes, but is not limited to registration and utilization of the E-Verify System to verify the work authorization status of all newly hired employees. Contractor shall also require all subcontractors to provide an affidavit attesting that the subcontractor does not employ, contract with, or subcontract with, an unauthorized alien. The Contractor shall maintain a copy of such affidavit for the duration of the contract.

3. Contract Termination

a) If the City has a good faith belief that a person or entity with which it is contracting has knowingly violated s. 448.09 (1) Fla. Stat., the contract shall be terminated.
b) If the City has a good faith belief that a subcontractor knowingly violated s. 448.095 (2), but the Contractor otherwise complied with s. 448.095 (2) Fla. Stat., shall promptly notify the Contractor and order the Contractor to immediately terminate the contract with the subcontractor.
c) A contract terminated under subparagraph a) or b) is not a breach of contract and may not be considered as such.

d) Any challenge to termination under this provision must be filed in the Circuit Court no later than 20 calendar days after the date of termination.
e) If the contract is terminated for a violation of the statute by the Contractor, the Contractor may not be awarded a public contract for a period of 1 year after the date of termination.

Company Name:	LASSCO DEVELOPMENT, INC
Authorized Signature:	
Print Name:	JORGE LASSES
Title	PRESIDENT
Date:	02/13/2025
Phone:	954- 512-9318

STATE OF FLORIDA)
COUNTY OF BROWARD)

The foregoing instrument was acknowledged before me by means of ■ physical presence or □ online notarization, this 13 day of FEBRUARY, 2025, by JORGE LASSES on behalf of LASSCO DEVELOPMENT, INC. He/she is personally known to me or has produced _____ as identification.

NOTARY PUBLIC

GLENDA LOPEZ
(Name of Notary Typed, Printed or Stamped)

GLENDA LOPEZ
Notary Public - State of Florida
Commission # HH 355485
My Comm. Expires Jan 29, 2027
Bonded through National Notary Assn.

Title or Rank

Serial number, if any

Capital Improvement Program
Project Information & Financial Plan Form

Project Name:	ACC Auditorium Upgrades	**Dept./Location:**	Rec & Parks
Project #:	GG2402	**Project Type:**	Improv/Renovation
Project G/L #:	302-4415-572.62-01 — $ 120,000	**Project Manager:**	Kevin Ramsey
	$ -	**Project Duration:**	8 months
	$ -		

PROJECT DESCRIPTION/SCOPE

The auditorium at the Arts & Cultural Center is being improved to Create a Performance Center.

BUSINESS CASE/JUSTIFICATION

The City Commission approved $685,000 to make improvements to the Arts & Cultural Center's Auditorium. Additional CIP funds in the amount of $119,895 are needed to hire an Artchitecture Firm to design the project upgrades and to oversee the Construction/Installation of all new systems, including A/V, Theater Curtains, Digital Wall & 2 screens, rigging, Front of house control desk, Window Coverings, etc.

DISTRICT

PROJECT PICTURE (Copy and Paste or Insert)



PROJECT SCHEDULE

	Start		Completion	
	Estimated	Actual	Estimated	Actual
Planning / Study				
Design	Dec-23		Jan-24	
Contract Advertise/Award				
Construction	Apr-24		Sep-24	
Project In Service Date				

PROJECT PRIORITY

High		Critical - tied to mandates or safety
Medium	X	Maintain level of service, operational savings
Low		Moderate benefit

PROJECT CRITERIA

Replacement of Facilities/Equipment (New)	
Expansion of Facilities (Modification)	
Enhance Service to Public	
Regulatory or Commission Mandate	
Reduce Costs	
Generate Revenue	
Health & Safety	
Security / Fire Control	
ADA Complaince	

RISK / CHALLENGES

SOURCE OF FUNDS	Prior Years	FY 23/24	FY 24/25	FY 25/26	FY 26/27	FY 27/28	Project Total
General Gov't CIP Fund (302)	$0	$119,895	$0	$0	$0	$0	$119,895
Local Gov't Surtax Cap Fund (303)	$0	$0	$0	$0	$0	$0	$0
Local Option Gas Tax (104)	$0	$0	$0	$0	$0	$0	$0
Parks & Rec Trust Fund (141)	$0	$0	$0	$0	$0	$0	$0
Rec Program Revenue Fund (172)	$0	$0	$0	$0	$0	$0	$0
Public Service Debt Fund (207)	$0	$0	$0	$0	$0	$0	$0
Utility Cap Improv Fund (403)	$0	$0	$0	$0	$0	$0	$0
Utility Cap Fees (404)	$0	$0	$0	$0	$0	$0	$0
Golf Fund (412)	$0	$0	$0	$0	$0	$0	$0
Debt	$0	$0	$0	$0	$0	$0	$0
Grant (Name _____ & ___% share	$0	$0	$0	$0	$0	$0	$0
TOTAL	$0	$119,895	$0	$0	$0	$0	**$119,895**

USE OF FUNDS	Prior Years	FY 23/24	FY 24/25	FY 25/26	FY 26/27	FY 27/28	Project Total
Planning/Design	$0	$80,115	$0	$0	$0	$0	$80,115
Construction	$0	$39,780	$0	$0	$0	$0	$39,780
Furniture & Equipment	$0	$0	$0	$0	$0	$0	$0
Technology Software/Hardware	$0	$0	$0	$0	$0	$0	$0
Art (1% of Construction)	$0	$0	$0	$0	$0	$0	$0
Contingency	$0	$0	$0	$0	$0	$0	$0
Program Management	$0	$0	$0	$0	$0	$0	$0
TOTAL	**$0**	**$119,895**	**$0**	**$0**	**$0**	**$0**	**$119,895**

Impact on Operating Budget	Prior Years	FY 23/24	FY 24/25	FY 25/26	FY 26/27	FY 27/28
Revenues (List:_____)	$0	$0	$0	$0	$0	$0
Personnel	$0	$0	$0	$0	$0	$0
Other Operating	$0	$0	$0	$0	$0	$0
Supplies	$0	$0	$0	$0	$0	$0
Capital Outlay	$0	$0	$0	$0	$0	$0
TOTAL	**$0**	**$0**	**$0**	**$0**	**$0**	**$0**

Submitted by: Kevin Ramsey **March 28, 2025**

Dept. Director: Craig Clark **March 28, 2025**

Capital Improvement Program
Project Information & Financial Plan Form

Project Title:	Arts & Cultural Center - Auditorium (Construction)		**Location:**	Rec & Parks	
Project #:			**Project Type:**	Improv/Renovation	
		Amount			
Project G/L #:	302-4415-572.62-01	1,367,099	**Project Manager:**	Anderson Slocomb	Design
				Jose Murry	Construction
			Project Duration	240 days Constr.	

PROJECT DESCRIPTION

This project would entail the actual building and installation of all sound,light, electronic,curtains,control booth,sound abatement,etc to have a fully operational and properly functioning auditorium that would be able to have a wide range of abilities from simple Meetings to a production such as a dance,play, or concert.

BUSINESS CASE

provide the Arts & Cultural Center a fully functioning and operating Auditorium that will enhance the lives of the Citizens, bring community together, and provide a venue to create revenue.

PROJECT PICTURE (Copy and Paste or Insert)



DISTRICT 3

PROJECT SCHEDULE	Start		Completion	
	Estimated	Actual	Estimated	Actual
Planning / Study				
Design				
Contract Advertise/Award	Apr-2025		Apr-2025	
Construction	Apr-2025		Dec-2025	
Project In Service Date				

PROJECT PRIORITY		
High	✓	Critical - tied to mandates or safety
Medium		Maintain level of service, operational savings
Low		Moderate benefit

PROJECT CRITERIA	
Replacement of Facilities/Equipment (New)	
Expansion of Facilities (Modification)	✓
Enhance Service to Public	✓
Regulatory or Commission Mandate	
Reduce Costs	
Generate Revenue	✓
Health & Safety	
Security / Fire Control	
ADA Complaince	

RISKS/CHALENGES

SOURCE OF FUNDS	**Prior Years**	**FY 23/24**	**FY 24/25**	**FY 25/26**	**FY 26/27**	**FY 27/28**	**Project Total**
General Gov't CIP Fund (302)				$ 1,367,099.00			$ 1,367,099.00
Local Gov't Surtax Cap Fund (303)							$ 0.00
Local Option Gas Tax (104)							$ 0.00
Parks & Rec Trust Fund (141)							$ 0.00
Rec Program Revenue Fund (172)							$ 0.00
Public Service-Debt Fund (207)							$ 0.00
Utility Cap Improv Fund (403)							$ 0.00
Utility Cap-Fees (404)							$ 0.00
Golf Fund (411)							$ 0.00
Debt							$ 0.00
Grant(s)							$ 0.00
Grant Name(s):	(1) _____ and _____ % share)				(2) _____ and _____ % share)		
TOTAL	$ 0.00	$ 0.00	$ 0.00	$ 1,367,099.00	$ 0.00	$ 0.00	$ 1,367,099.00

USE OF FUNDS	**Prior Years**	**FY 23/24**	**FY 24/25**	**FY 25/26**	**FY 26/27**	**FY 27/28**	**Project Total**
Planning/Design							$ 0.00
Construction				$ 1,367,099.00			$ 1,367,099.00
Furniture & Equipment							$ 0.00
Technology Software/Hardware							$ 0.00
Art (1% of Construction)							$ 0.00
Contingency							$ 0.00
Program Management							$ 0.00
TOTAL	$ 0.00	$ 0.00	$ 0.00	$ 1,367,099.00	$ 0.00	$ 0.00	$ 1,367,099.00

Impact on Operating Budget	**Prior Years**	**FY 23/24**	**FY 24/25**	**FY 25/26**	**FY 26/27**	**FY 27/28**	**Project Total**
Revenues (List:_____)							$ 0.00
Personnel							$ 0.00
Other Operating							$ 0.00
Supplies							$ 0.00
Capital Outlay							$ 0.00
TOTAL	$ 0.00	$ 0.00	$ 0.00	$ 0.00	$ 0.00	$ 0.00	$ 0.00

	Date		**Date**
Submitted by: Jose Murry	03/27/25	**Dept. Director:** Rick Hoffer	03/27/25

City of Boynton Beach
Agenda Item Request Form

Meeting Date: 04/15/2025

Proposed Resolution No. R25-099- Award Invitation to Bid No. PWE25-027B for the Boynton Beach Children's Museum Structural Repair Project to Homrich Corporation and approve an Agreement with Homrich Corporation in an amount of $213,425, plus a 10% contingency of $21,343, for a total not to exceed $234,768. Proposed Resolution No. R25-100- Approve a Budget Amendment amending CIP 303 Fund project number GG2405, increasing the budget from $29,800 to $264,468, utilizing $234,768 of the fund.

Requested Action: Staff recommends approval of Proposed Resolution No. R25-099 and Proposed Resolution No. R25-100.

Explanation of Request: In FY 2024, the Public Works Department initiated the design phase for structural repairs to the Boynton Beach Children's Museum. On January 22, 2025, the City issued Invitation to Bid #25-021B – Arts and Cultural Center Auditorium Improvements for this project. By the bid submission deadline of March 3, 2025, the City had received four submittals in response to the solicitation. The Procurement Division reviewed the submissions and issued a user concurrence memorandum to the Public Works Department, requesting confirmation that Homrich Corporation was the lowest responsive and responsible bidder. Accordingly, the item before the Mayor and Commission is to authorize the City to enter into an agreement with Homrich Corporation in the amount of $213,425, plus a 10% contingency of $21,343, for a total not-to-exceed amount of $234,768.

The Department is requesting authorization to award City Bid No. PWE25-027B to Homrich Corporation and to amend the CIP 303 Fund project number GG2405, increasing the budget from $29,800 to $264,468, with $234,768 allocated from the fund.

This project will involve construction activities to provide additional support to the existing structure, reinforce joists, and level the flooring to ensure a stable and secure foundation.

How will this affect city programs or services? The improved infrastructure will enhance the safety and longevity of the structure, enabling it to continue functioning as a vital cultural and educational hub for the community.

Account Line Item and Description: 303-4107-573.62-01 Children's Museum-Repairs GG2405

Fiscal Impact: A budget amendment to fund the project is attached utilizing fund balance of the Surtax Fund 303.

Attachments:
R25-099 Agenda_Item_2957-2025_Resolution_for_ITB_PWE25-027B_Award.docx
Exhibit A to Resolution - PWE25-027B - Vendor Signed Agreement.pdf
R25-100 Agenda_Item_2957-2025_CIP_Budget_Amendment.docx
Exhibit A to Resolution - Fund 303 Budget Amendment
PWE25-027B Homrich Corp. - Complete
25-027B - Children's Museum Structural Repairs - Evaluation
25-027B - Children's Museum Structural Repairs - Tabulation
FY2024 - CIP 303 - SON Children's Museum Repairs - Design
FY2025 - CIP 303 - SON Children's Museum Repairs - Construction

RESOLUTION NO. R25-099

A RESOLUTION OF THE CITY COMMISSION OF THE CITY OF BOYNTON BEACH, FLORIDA, AWARDING INVITATION TO BID NO. PWE25-027B FOR THE BOYNTON BEACH CHILDREN'S MUSEUM STRUCTURAL REPAIR PROJECT TO HOMRICH CORPORATION AND APPROVING AN AGREEMENT WITH HOMRICH CORPORATION IN AN AMOUNT OF $213,425, PLUS A 10% CONTINGENCY OF $21,343, FOR A TOTAL NOT TO EXCEED $234,768; AND FOR ALL OTHER PURPOSES.

WHEREAS, on January 30, 2025, the Purchasing Division issued Invitation to Bid (ITB) No. PWE25-027B for the Boynton Beach Children's Schoolhouse Museum Structural Repairs Project (the "Project"); and

WHEREAS, a pre-bid meeting was held on February 10, 2025, accompanied by a site visit, which several interested bidders attended; and

WHEREAS, the ITB closed on March 10, 2025, with two bid submissions; and

WHEREAS, after reviewing the submissions, the Purchasing Division determined that Homrich Corporation ("Contractor") was the lowest responsive and responsible bidder; and

WHEREAS, the City has selected the Contractor to perform construction services related to the Project; and

WHEREAS, the City Commission, upon the recommendation of staff, has deemed it in the best interests of the city's citizens and residents to award Invitation to Bid No. PWE25-027B for the Boynton Beach Children's Museum Structural Repair Project to Homrich Corporation and approve an Agreement with Homrich Corporation in an amount of $213,425, plus a 10% contingency of $21,343, for a total not to exceed $234,768.

NOW, THEREFORE, BE IT RESOLVED BY THE CITY COMMISSION OF THE CITY OF BOYNTON BEACH, FLORIDA, THAT:

SECTION 1. The foregoing "Whereas" clauses are hereby ratified and confirmed as being true and correct and are hereby made a specific part of this Resolution upon adoption.

SECTION 2. The City Commission of the City of Boynton Beach, Florida, does hereby award Invitation to Bid No. PWE25-027B for the Boynton Beach Children's Museum Structural Repair Project to Homrich Corporation.

SECTION 3. The City Commission of the City of Boynton Beach, Florida, does hereby approve an Agreement between the City and Homrich Corporation for the Boynton Beach Children's Museum Structural Repair Project in an amount of $213,425, plus a 10% contingency of $21,343, for a total not to exceed $234,768 (the "Agreement"), in form and substance similar to that attached as Exhibit A.

SECTION 4. The City Commission of the City of Boynton Beach, Florida, hereby authorizes the Mayor to execute the Agreement. The Mayor is further authorized to execute any ancillary documents required under the Agreement or necessary to accomplish the purposes of the Agreement and this Resolution.

SECTION 5. The City Clerk shall retain the fully executed Agreement as a public record of the City. A copy of the fully executed Agreement shall be provided to Ydelsi Rodriguez to forward to the Contractor.

SECTION 6. This Resolution shall take effect in accordance with law.

[SIGNATURES ON THE FOLLOWING PAGE]

PASSED AND ADOPTED this _____ day of _____ 2025.

CITY OF BOYNTON BEACH, FLORIDA

	YES	NO
Mayor – Rebecca Shelton	____	____
Vice Mayor – Woodrow L. Hay	____	____
Commissioner – Angela Cruz	____	____
Commissioner – Thomas Turkin	____	____
Commissioner – Aimee Kelley	____	____
VOTE	_____	

ATTEST:

_____
Maylee De Jesús, MPA, MMC
City Clerk

(Corporate Seal)

_____
Rebecca Shelton
Mayor

APPROVED AS TO FORM:

_____
Shawna G. Lamb
City Attorney

AGREEMENT BETWEEN THE CITY OF BOYNTON BEACH
AND
HOMRICH CORPORATION

BOYNTON BEACH CHILDREN'S SCHOOLHOUSE MUSEUM STRUCTURAL REPAIRS PROJECT

THIS AGREEMENT is entered into by and between the CITY OF BOYNTON BEACH, a municipal corporation organized and existing under the laws of Florida, with a business address of 100 East Ocean Ave., Boynton Beach, FL 33435, hereinafter referred to as "CITY", and HOMRICH CORPORATION, a Florida Profit Corporation, with a business address of 16717 106th Terrace North, Jupiter, Florida 33478, hereinafter referred to as the "CONTRACTOR," each a "Party" and collectively the "Parties."

WHEREAS, the City of Boynton Beach Public Works Engineering Department requires structural repairs to the Children's Schoolhouse Museum; and

WHEREAS, the Public Works Department identified necessary structural repair work on the Children's Schoolhouse Museum to maintain public safety; and

WHEREAS, the City's Public Works Department developed specifications to seek a qualified contractor to perform the necessary repairs; and

WHEREAS, on January 30, 2025, the Purchasing Division issued Invitation to Bid (ITB) No. PWE25-027B for the Boynton Beach Children's Schoolhouse Museum Structural Repairs Project (the "Project"); and

WHEREAS, a pre-bid meeting was held on February 10, 2025, accompanied by a site visit, which was attended by several interested bidders; and

WHEREAS, the ITB closed on March 10, 2025, with two bid submissions; and

WHEREAS, after reviewing the submissions, the Purchasing Division determined that Homrich Corporation was the lowest responsive and responsible bidder; and

WHEREAS, the CITY has selected the CONTRACTOR to perform construction services related to the Project; and,

WHEREAS, at its meeting of _____, by Resolution No. _____, the CITY Commission approved this award to CONTRACTOR and authorized the proper CITY officials to execute this Agreement hereinafter referred to as Contract No.: _____ and used interchangeably with "contract".

NOW, THEREFORE, CITY and CONTRACTOR, in consideration of the mutual covenants hereinafter set forth, agree as follows:

Article 1. SCOPE OF WORK AND CONTRACTOR.
CONTRACTOR shall furnish all labor, materials, equipment, services, and incidents necessary to perform all "WORK" described in the Contract Documents (as defined in Article 7 below) and related thereto for the Project. The terms and conditions of Bid No. PWE25-027B and

CONTRACTOR's bid are expressly incorporated into this Agreement by reference. Any conflict or discrepancy between the terms of this Agreement, Bid No. 25-027B, and CONTRACTOR's bid, shall be resolved pursuant to the following order of precedence (1) this Agreement, (2) Bid No. PWE25-027B; and 3. CONTRACTOR's bid.

Article 2. **CONSULTANT.**

Shall mean the City of Boynton Beach, which has designed the Project and will assume all duties and responsibilities and will have the rights and authority assigned to CONSULTANT in connection with the completion of the WORK in accordance with the Contract Documents.

Article 3. **CONTRACT TIME; TERMINATION; LIQUIDATED DAMAGES.**

3.1 **Contract Time**. Upon receipt of materials including the generator, the WORK will be substantially completed within Ninety (90) calendar days from the Notice to Proceed, when the Contract Time commences to run as provided in paragraph 2.3 of the General Conditions and completed and ready for final inspection and payment in accordance with paragraph 14.9 of the General Conditions within Thirty (30) calendar days from the date of Substantial Completion.

3.2 **Termination for Convenience**. This Agreement may be terminated by CITY for convenience, upon providing fourteen (14) business days of written notice to CONTRACTOR for such termination. In the event of termination, CONTRACTOR shall be paid its compensation for services performed until the termination date, including services reasonably related to termination. In the event that CONTRACTOR abandons this Agreement or causes it to be terminated, CONTRACTOR shall indemnify CITY against loss pertaining to this termination.

3.3 **Termination for Cause**. In addition to all other remedies available to CITY, this Agreement shall be subject to cancellation by CITY for cause, should CONTRACTOR neglect or fail to perform or observe any of the terms, provisions, conditions, or requirements herein contained, if such neglect or failure shall continue for a period of thirty (30) days after receipt by CONTRACTOR of written notice of such neglect or failure.

3.4 **Liquidated Damages**. The CITY and CONTRACTOR recognize and acknowledge that time is of the essence of this Contract and that the CITY will suffer financial loss if the WORK is not completed within the times specified in paragraph **3.1** above, plus any extensions thereof allowed in accordance with **Article 12** of the General Conditions. Each of the parties acknowledges that it has attempted to quantify the damages, which would be suffered by the CITY in the event of the failure of CONTRACTOR to perform in a timely manner, but neither one has been capable of ascertaining such damages with certainty. CITY and CONTRACTOR also recognize and acknowledge the delays, expense, and difficulties involved in proving in a legal preceding the actual loss suffered by the CITY if the WORK is not completed on time. Accordingly, instead of requiring any such proof, the CITY and CONTRACTOR agree that as liquidated damages for delay (but not as a penalty) CONTRACTOR shall pay the CITY, Five Hundred Dollars ($500.00) for each day that expires after the time specified in paragraphs 3.1 for substantial completion until the WORK is substantially complete. After Substantial Completion, if CONTRACTOR shall neglect, refuse or fail to complete the remaining WORK within the Contract Time or any proper extension thereof granted by the CITY, CONTRACTOR shall pay CITY Two

Hundred Fifty ($250.00) for each day that expires after the time specified in paragraph **3.1** for completion and readiness for final payment.

Article 4. CONTRACT PRICE.

CITY shall pay CONTRACTOR, for the faithful performance of the Contract, in lawful money of the United States of America, and subject to the additions and deductions as provided in the Contract Documents, a total sum as follows:

Based on the Contract prices shown in the Bid Form submitted to the CITY as subsequently revised and as stated herein, a copy of such Bid Form being a part of the Contract Documents, the aggregate amount of this Contract (obtained from either the lump sum price, the application of unit prices to the quantities shown in the Bid Form or the combination of both) not to exceed: Two Hundred Thirteen Thousand, Four Hundred Twenty Five Dollars and no cents ($213,425.00).

Contingency Funds - ALL CONTINGENCY SUMS ARE CITY'S CONTINGENCY AND REMAIN THE CITY'S PROPERTY UNTIL EXPENSE IS APPROVED. The contract price shall not include any contingency amounts. If the Contract or schedule of bid prices includes an agreed sum as a contingency, such amount is identified solely for budget purposes and remains the city's funds. The city may approve the use of contingency funds only for the purpose of defraying the expenses due to unforeseen conditions, extra work, and circumstances relating to construction unless otherwise agreed. Such contingency funds are not for use by the Contractor to cover shortfalls in the Contractor's bid amount and not for use by the City to increase the scope of work.

Contractor shall obtain prior written approval from City prior to the expenditure of contingency funds, and Contractor will be required to furnish documentation evidencing expenditures charged to contingency and/or allowances prior to the release of such funds by City. All uncommitted contingency funds remain the funds of City.

Contingency. City and Contractor agree the Project budget shall include City's contingency, which shall be utilized as outlined above, **The Contingency shall be Ten percent or $21,342.50 to account for any unforeseen conditions only approved by the City Manager.**

Article 5. PAYMENT PROCEDURES.

CONTRACTOR shall submit Applications for Payment in accordance with **Article 14** of the General Conditions. CITY will process Applications for Payment as provided in the General Conditions.

5.1 Progress Payments. CONTRACT may submit an Application for Payment as recommended by CONSULTANT, for WORK completed during the Project at intervals of not more than once a month. All progress payments will be on the basis of the progress of WORK measured by the schedule of values established in Paragraph **2.9.1** of the General Conditions and in the case of Unit Price Work based on the number of units completed or, in the event there is no schedule of values, as provided in the General Requirements.

5.2 Prior to Substantial Completion progress payments will be made in an amount equal to 90% of WORK completed, but, in each case, less the aggregate of payments previously made and less such amounts as CONSULTANT shall determine, or CITY may withhold, in accordance with paragraph **14.5** of the General Conditions.

5.3 CONTRACTOR shall submit with each Application for Payment, an updated progress schedule acceptable to the CITY and a Warranty of Title/Release of Liens relative to the Work that is the subject of the Application. Each Application for Payment shall be submitted to the CITY for approval. The CITY shall make payment to the CONTRACTOR within thirty (30) calendar days after approval by the CITY of CONTRACTOR'S Application for Payment and submission of an acceptable updated progress schedule.

5.4 Five percent (5) of all monies earned by the CONTRACTOR shall be retained by the CITY until Final Completion of the construction services purchased (defined as that point at which one hundred (100) percent of the construction of the work as defined in the Contract Schedule of Values has been performed under the contract by the CONTRACTOR) has been reached and acceptance by CITY.

5.5 The CITY may withhold, in whole or in part, payment to such extent as may be necessary to protect itself from loss on account of:

a. Defective Work not remedied.
b. Claims filed or reasonable evidence indicating probable filing of claims by other parties against CONTRACTOR.
c. Failure of CONTRACTOR to make payments properly to SUBCONTRACTORS or for material or labor.
d. Damage to another CONTRACTOR not remedied.
e. Liquidated damages and costs incurred by the CITY for extended construction administration.
f. Failure of CONTRACTOR to provide any document(s) required by the Contract Documents.

5.6 When the above grounds are removed or resolved, or CONTRACTOR provides a surety bond or consent of Surety, satisfactory to the CITY, which will protect the CITY in the amount withheld, payment may be made in whole or in part.

5.7 Final Payment. Upon final completion and acceptance of the WORK in accordance with paragraph **14.10** of the General Conditions, CITY shall pay the remainder of the Contract Price as recommended by CONSULTANT as provided in paragraph **14.10**. CONTRACTOR acknowledges that if final payment shall not be made until consent of surety is received by CITY.

5.8 All payments shall be governed by the Local Government Prompt Payment Act, as set forth in Part VII, Chapter 218, Florida Statutes.

Article 6. RETAINAGE.

Within 30 calendar days after reaching the earlier of substantial completion or beneficial occupancy, the City/Owner and the CONTRACTOR will inspect the work and develop a punch list covering those items required to render complete, satisfactory, and acceptable construction services purchased by the City/Owner. The punch list will include a schedule of values that provides the estimated cost to complete each item on the punch list. If the City/Owner and CONTRACTOR are unable to agree on an item or value, the City/Owner has final discretion on whether to include an item and the amount for valuation of the cost to complete each item on the punch list.

Within 20 business days after the creation of the punch list, the remaining contract balance, including retainage, will be paid to the CONTRACTOR in less than 150 percent of the cost to complete the items on the punch list. Upon reaching final acceptance for an item or all items, the 150 percent withheld for each item will be released with final payment. For projects valued at $10 million or more, the 30-calendar day period may be extended to 45 calendar days.

Article 7. CONTRACTOR GUARANTEE.

CONTRACTOR warrants all work, materials, and equipment shall be free from damages and/or defects owing to faulty materials or workmanship for a period of one (1) year after completion of the WORK covered by this Contract. The CONTRACTOR, free of all costs to the CITY, shall replace any part of the equipment, materials, or work included in this Contract, which proves to be defective by reason of faulty materials, damages, and/or workmanship within twelve (12) month period.

Article 8. CONTRACT DOCUMENTS.

The Documents hereinafter listed shall form the Contract, and they are as fully a part of the Contract as if attached hereto:

8.1 Request for Bid
8.2 Instructions to Proposers / Bidders
8.3 Proposal Forms (including the Proposal, Schedule(s), Submission Requirements of Proposer / Bidder, and all required certificates, affidavits, and other documentation)
8.4 Contract
8.5 CONTRACTOR's Bid Bond, Performance, and Payment Bond
8.6 General Conditions for Construction
8.7 Special Terms and Conditions
8.8 City Construction Standards and Details (available online at: https://www.boynton-beach.org/engineering/new-construction-department- public-works-engineering-division)
8.9 Attachment "A" – Special Provisions
8.10 Attachment "B" – Final Set

Article 9. NOTICE.

All notices required in this Contract shall be sent by certified mail, return receipt requested, and if sent to CITY shall be mailed to:

Daniel Dugger, City Manager
City of Boynton Beach
100 East Ocean Ave
Boynton Beach, FL 33435
Telephone No. (561) 742-6000

Copy:

Shawna G. Lamb, City Attorney
City of Boynton Beach
P.O. Box 310
Boynton Beach, Florida 33425
Telephone: (561) 742-6010 / Facsimile: (561) 742-6090

And if sent to the CONTRACTOR shall be mailed to:

George Homrich, President
16717 106th Terrace North
Jupiter, Florida 33478

561-254-8322

Article 10. INDEMNITY.

10.1 The CONTRACTOR shall indemnify and hold harmless the CITY and its officers, employees, agents, and instrumentalities from liability, losses or damages, including attorneys' fees and costs of defense through the conclusion of any appeals, which the CITY or its officers, employees, agents or instrumentalities may incur as a result of claims, demands, suits, causes of actions or proceedings of any kind or nature arising out of or resulting from the negligence, recklessness, or intentional wrongful misconduct of CONTRACTOR, its employees, agents, partners, principals or subcontractors during the term of this Agreement or resulting thereafter. The CONTRACTOR shall pay all claims and losses in connection therewith and shall investigate and defend all claims, suits or actions of any kind or nature in the name of the CITY, where applicable, including appellate proceedings, and shall pay all costs, judgments, and attorneys' fees which may issue thereon. The CONTRACTOR expressly understands and agrees that any insurance protection required by this Agreement or otherwise provided by the CONTRACTOR shall in no way limit the responsibility to indemnify, keep, and save harmless and defend the CITY or its officers, employees, agents, and instrumentalities as herein provided.

10.2 CONTRACTOR's aggregate liability pursuant to this indemnification provision shall not exceed one and one-half (1 1/2) times the contract price or One Million Dollars ($1,000,000) per occurrence, whichever is greater.

10.3 Upon completion of all services, obligations, and duties provided for in this Agreement, or in the event of termination of this Agreement for any reason, the terms and conditions of this Article shall survive indefinitely.

10.4 CITY reserves the right to select its own legal counsel to conduct any defense in any such proceeding and all costs and fees associated therewith shall be the responsibility of CONTRACTOR.

10.5 Nothing contained herein is intended nor shall be construed as a contractual waiver of the CITY's rights, limits, and immunities under the common law or Section 768.28, Florida Statutes, as may be amended from time to time, nor a waiver of any defense the CITY may have and shall not be construed as consent to be sued by third parties based on any claims arising under this Contract. CONTRACTOR and CITY agree that any liability of the CITY under this Contract shall be limited to the amounts set forth in Sec. 728.68, Florida Statutes.

Article 11. REIMBURSEMENT OF CONSULTANT EXPENSES.

Should the completion of this Contract be delayed beyond the specified or adjusted time limit, CONTRACTOR shall reimburse the CITY for all expenses of consulting and inspection incurred by the CITY during the period between said specified or adjusted time and the actual date of final completion. All such expenses for consulting and inspection incurred by the CITY will be charged to the CONTRACTOR and be deducted from payments due CONTRACTOR as provided by this Contract. Said expenses shall be further

defined as CONSULTANT charges associated with the construction contract administration, including resident project representative costs.

Article 12. FLORIDA'S PUBLIC RECORDS LAW.

The CITY is a public agency subject to Chapter 119, Florida Statutes. The CONTRACTOR shall comply with Florida's Public Records Law. Specifically, the CONTRACTOR shall:

12.1 Keep and maintain public records required by the CITY to perform the service;

12.2 Upon request from the CITY's custodian of public records, provide the CITY with a copy of the requested records or allow the records to be inspected or copied within a reasonable time at a cost that does not exceed the cost provided in Chapter 119, Florida Statue or as otherwise provided by law;

12.3 Ensure that public records that are exempt or that are confidential and exempt from public record disclosure requirements are not disclosed except as authorized by law for the duration of the contract term and, following completion of the contract, CONTRACTOR shall destroy all copies of such confidential and exempt records remaining in its possession once the CONTRACTOR transfers the records in its possession to the CITY; and,

12.4 Upon completion of the contract, CONTRACTOR shall transfer to the CITY, at no cost to the CITY, all public records in CONTRACTOR's possession. All records stored electronically by CONTRACTOR must be provided to the CITY, upon request from the CITY's custodian of public records, in a format that is compatible with the information technology systems of the CITY.

12.5 **IF THE CONTRACTOR HAS QUESTIONS REGARDING THE APPLICATION OF CHAPTER 119, FLORIDA STATUTES, TO THE CONTRACTOR'S DUTY TO PROVIDE PUBLIC RECORDS RELATING TO THIS CONTRACT, CONTACT THE CUSTODIAN OF PUBLIC RECORDS:**

CITY CLERK'S OFFICE
100 E. OCEAN AVENUE
BOYNTON BEACH, FLORIDA 33435
561-742-606
CityClerk@bbfl.US

Article 13. E-VERIFY.

13.1 CONTRACTOR certifies that it is aware of and complies with the requirements of Section 448.095, Florida Statutes, as may be amended from time to time and briefly described herein below.

13.1.1 Definitions for this Section:

A. "Contractor" means a person or entity that has entered or is attempting to enter into a contract with a public employer to provide labor, supplies, or services to such employer in exchange for a salary, wages, or other remuneration. "Contractor" includes, but is not limited to, a vendor or consultant.

B. "Subcontractor" means a person or entity that provides labor, supplies, or services to or for a contractor or another subcontractor in

exchange for a salary, wages, or other remuneration.

C. "E-Verify system" means an Internet-based system operated by the United States Department of Homeland Security that allows participating employers to electronically verify the employment eligibility of newly hired employees.

13.1.2 Registration Requirement; Termination: Pursuant to Section 448.095, Florida Statutes, effective January 1, 2021, Contractors, shall register with and use the E-Verify system in order to verify the work authorization status of all newly hired employees. Contractor shall register for and utilize the U.S. Department of Homeland Security's E- Verify System to verify the employment eligibility of:

A. All persons employed by a Contractor to perform employment duties within Florida during the term of the contract; and

B. All persons (including sub-vendors/sub-consultants/sub-contractors) assigned by Contractor to perform work pursuant to the contract with the City of Boynton Beach. The Contractor acknowledges and agrees that registration and use of the U.S. Department of Homeland Security's E-Verify System during the term of the contract is a condition of the contract with the City of Boynton Beach; and

C. The Contractor shall comply with the provisions of Section 448.095, Fla. Stat., "Employment Eligibility," as amended from time to time. This includes but is not limited to registration and utilization of the E-Verify System to verify the work authorization status of all newly hired employees. Contractor shall also require all subcontractors to provide an affidavit attesting that the subcontractor does not employ, contract with, or subcontract with, an unauthorized alien. The Contractor shall maintain a copy of such affidavit for the duration of the contract. Failure to comply will lead to termination of this Contract, or if a subcontractor knowingly violates the statute, the subcontract must be terminated immediately. Any challenge to termination under this provision must be filed in the Circuit Court no later than twenty (20) calendar days after the date of termination. Termination of this Contract under this Section is not a breach of contract and may not be considered as such. If this contract is terminated for a violation of the statute by the Contractor, the Contractor may not be awarded a public contract for a period of one (1) year after the date of termination.

Article 14. PROHIBITION AGAINST CONSIDERING SOCIAL, POLITICAL, OR IDEOLOGICAL INTERESTS IN GOVERNMENT CONTRACTING -- F.S. 287.05701.

CONTRACTOR is hereby notified of the provisions of section 287.05701, Florida Statutes, as amended, that the CITY will not request documentation of or consider CONTRACTOR's social, political, or ideological interests when determining if the CONTRACTOR is a responsible CONTRACTOR. CONTRACTOR is further notified that the CITY's governing

body may not give preference to a CONTRACTOR based on the CONTRACTOR's social, political, or ideological interests.

Article 15. SCRUTINIZED COMPANIES.

By execution of this Agreement, CONTRACTOR certifies that CONTRACTOR is not participating in a boycott of Israel. CONTRACTOR further certifies that CONTRACTOR is not on the Scrutinized Companies that Boycott Israel list, not on the Scrutinized Companies with Activities in Sudan List, and not on the Scrutinized Companies with Activities in the Iran Petroleum Energy Sector List, or has CONTRACTOR been engaged in business operations in Syria. Subject to limited exceptions provided in state law, the CITY will not contract for the provision of goods or services with any scrutinized company referred to above. Submitting a false certification shall be deemed a material breach of contract. The CITY shall provide notice, in writing, to the CONTRACTOR of the CITY's determination concerning the false certification. CONTRACTOR shall have five (5) calendar days from receipt of notice to refute the false certification allegation. If such false certification is discovered during the active contract term, the CONTRACTOR shall have ninety (90) calendar days following receipt of the notice to respond in writing and demonstrate that the determination of false certification was made in error. If the CONTRACTOR does not demonstrate that the CITY's determination of false certification was made in error then the CITY shall have the right to terminate the contract and seek civil remedies pursuant to Section 287.135, Florida Statutes, as amended from time to time.

Article 16. COVENANT AGAINST CONTINGENT FEES.

The CONTRACTOR warrants that it has not employed or retained any company or person, other than a bona fide employee working solely for the CONTRACTOR, to solicit or secure this Agreement, and that CONTRACTOR has not paid or agreed to pay any company or person, other than a bona fide employee working solely for the CONTRACTOR any fee, commission, percentage, brokerage fee, gifts, or any other consideration contingent upon or resulting from the award or making of this Agreement. For breach or violation of this warranty, the CITY shall have the right to annul this Agreement without liability or, in its discretion to deduct from the contract price or consideration, or otherwise recover, the full amount of such fee, commission, percentage, brokerage fee, gift, or contingent fee.

Article 17. MISCELLANEOUS.

17.1 Any and all legal action necessary to enforce the terms of this Agreement shall be governed by the laws of the State of Florida. Any legal action arising from the terms of this Agreement shall be submitted to a court of competent jurisdiction located exclusively in Palm Beach County.

17.2 No assignment by a party hereto of any rights under or interests in the Contract Documents will be binding on another party hereto without the written consent of the party sought to be bound; and specifically but without limitation, moneys that may become due and moneys that are due may not be assigned without such consent (except to the extent that the effect of this restriction may be limited by law), and unless specifically stated to the contrary in any written consent to an assignment no assignment will release or discharge the assignor from any duty or responsibility under the Contract Documents.

17.3 City and CONTRACTOR each binds itself, their partners, successors, assigns and legal representatives to the other party hereto, their partners, successors, assigns and legal representatives in respect of all covenants, agreements and obligations contained in the Contract Documents.

17.4 In the event that either party brings suit for enforcement of this Agreement, each party shall bear its own attorney's fees and court costs, except as otherwise provided under the indemnification provisions set forth herein above.

17.5 Prior to final payment of the amount due under the terms of this Agreement, to the extent permitted by law, a final waiver of lien shall be required to be submitted by the CONTRACTOR, as well as all suppliers and subcontractors whom worked on the project that is the subject of this Agreement. Payment of the invoice and acceptance of such payment by CONTRACTOR shall release City from all claims of liability by CONTRACTOR in connection with this Agreement.

17.6 At all times during the performance of this Agreement, CONTRACTOR shall protect CITY's property from all damage whatsoever on account of the work being carried on under this Agreement.

17.7 It shall be the CONTRACTOR's responsibility to be aware of and comply with all statutes, ordinances, rules, orders, regulations and requirements of all local, city, state, and federal agencies as applicable.

17.8 This Agreement represents the entire and integrated agreement between City and CONTRACTOR and supersedes all prior negotiations, representations or agreements, either written or oral. This Agreement is intended by the parties hereto to be final expression of this Agreement, and it constitutes the full and entire understanding between the parties with respect to the subject hereof, notwithstanding any representations, statements, or agreements to the contrary heretofore made. In the event of a conflict between this Agreement, the solicitation and the CONTRACTOR's bid proposal, this Agreement shall govern then the solicitation, and then the bid proposal.

17.9 This Agreement will take effect once signed by both parties. This Agreement may be executed by hand or electronically in multiple originals or counterparts, each of which shall be deemed to be an original and together shall constitute one and the same agreement. Execution and delivery of this Agreement by the Parties shall be legally binding, valid and effective upon delivery of the executed documents to the other party through facsimile transmission, email, or other electronic delivery.

Article 18. DEFAULT OF CONTRACT & REMEDIES.

18.1 **Correction of Work**. If, in the judgment of CITY, work provided by CONTRACTOR does not conform to the requirements of this Agreement, or if the work exhibits poor workmanship, CITY reserves the right to require that CONTRACTOR correct all deficiencies in the work to bring the work into conformance without additional cost to CITY, and/or replace any personnel who fail to perform in accordance with the requirements of this Agreement. CITY shall be the sole judge of non-conformance and the quality of workmanship.

18.2 **Default of Contract**. The occurrence of any one or more of the following events shall constitute a default and breach of this Agreement by CONTRACTOR:

18.2.1 The abandonment of the project by CONTRACTOR for a period of more than seven (7) business days.

18.2.2 The abandonment, unnecessary delay, refusal of, or failure to comply with any of the terms of this Agreement or neglect, or refusal to comply with the instructions of the CITY's designee.

18.2.3 The failure by CONTRACTOR to observe or perform any of the terms, covenants, or conditions of this Agreement to be observed or performed by

CONTRACTOR, where such failure shall continue for a period of seven (7) calendar days after written notice thereof by CITY to CONTRACTOR; provided, however, that if the nature of CONTRACTOR's default is such that more than seven (7) calendar days are reasonably required for its cure, then CONTRACTOR shall not be deemed to be in default if CONTRACTOR commences such cure within said seven (7) calendar day period and thereafter diligently prosecutes such cure to completion.

18.2.4 The assignment and/or transfer of this Agreement or execution or attachment thereon by CONTRACTOR or any other party in a manner not expressly permitted hereunder.

18.2.5 The making by CONTRACTOR of any general assignment or general arrangement for the benefit of creditors, or the filing by or against CONTRACTOR of a petition to have CONTRACTOR adjudged a bankruptcy, or a petition for reorganization or arrangement under any law relating to bankruptcy (unless, in the case of a petition filed against CONTRACTOR, the same is dismissed within sixty (60) days); or the appointment of a trustee or a receiver to take possession of substantially all of CONTRACTOR's assets, or for CONTRACTOR's interest in this Agreement, where possession is not restored to CONTRACTOR within thirty (30) days; for attachment, execution or other judicial seizure of substantially all of CONTRACTOR's assets, or for CONTRACTOR's interest in this Agreement, where such seizure is not discharged within thirty (30) days.

18.3 **Remedies in Default**. In case of default by CONTRACTOR, CITY shall notify CONTRACTOR, in writing, of such abandonment, delay, refusal, failure, neglect, or default and direct CONTRACTOR to comply with all provisions of the Agreement. A copy of such written notice shall be mailed to the Surety on the Performance Bond. If the abandonment, delay, refusal, failure, neglect or default is not cured within seven (7) days of when notice was sent by CITY, CITY may declare a default of the Agreement and notify CONTRACTOR of such declaration of default and terminate the Agreement. The Surety on the Performance Bond shall within ten (10) days of such declaration of default, rectify or cause to be rectified any mismanagement or breach of service in the Agreement and assume the work of CONTRACTOR and proceed to perform services under the Agreement, at its own cost and expense.

18.3.1 Upon such declaration of default, all payments remaining due CONTRACTOR at the time of default, less all sums due CITY for damages suffered, or expenses incurred by reason of default, shall be due and payable to Surety. Thereafter the Surety shall receive monthly payments equal to those that would have been paid by the CONTRACTOR had the CONTRACTOR continued to perform the services under the Agreement.

18.3.2 CITY may complete the Agreement, or any part thereof, either by day labor, use of a subcontractor, or by re-letting a contract for the same, and procure the equipment and the facilities necessary for the completion of the Agreement, and charge the cost of same to CONTRACTOR and/or the Surety together with the costs incident thereto to such default.

18.3.3 In the event CITY completes the Agreement at a lesser cost than would have been payable to CONTRACTOR under this Agreement, if the same had been fulfilled by CONTRACTOR, CITY shall retain such differences.

Should such cost to CITY be greater, CONTRACTOR shall pay the amount of such excess to the CITY.

18.3.4 Notwithstanding the other provisions in this Article, CITY reserves the right to terminate the Agreement at any time, whenever the service provided by CONTRACTOR fails to meet reasonable standards of the trade after CITY gives written notice to the CONTRACTOR of the deficiencies as set forth in the written notice within fourteen calendar (14) days of the receipt by CONTRACTOR of such notice from CITY.

Article 19. SOVEREIGN IMMUNITY.

Nothing contained herein is intended to serve as a waiver of sovereign immunity by the CITY or as a waiver of limits of liability or rights the CITY may have under the doctrine of sovereign immunity or under Section 768.28, Florida Statutes.

Article 20. UNCONTROLLABLE FORCES.

Neither the CITY nor CONTRACTOR shall be considered to be in default of this Agreement if delays in or failure of performance shall be due to Uncontrollable Forces, the effect of which, by the exercise of reasonable diligence, the non-performing party could not avoid. The term "Uncontrollable Forces" shall mean any event which results in the prevention or delay of performance by a party of its obligations under this Agreement and which is beyond the reasonable control of the non-performing party. It includes, but is not limited to fire, flood, earthquakes, storms, lightning, epidemic, war, riot, civil disturbance, sabotage, and governmental actions.

Neither party shall, however, be excused from performance if non-performance is due to forces which are preventable, removable, or remediable, and which the non-performing party could have, with the exercise of reasonable diligence, prevented, removed, or remedied with reasonable dispatch. The non-performing party shall, within a reasonable time of being prevented or delayed from performance by an uncontrollable force, give written notice to the other party describing the circumstances and uncontrollable forces preventing continued performance of the obligations of this Agreement.

Article 21. NON-WAIVER.

Waiver by the CITY of any provision of this Agreement or any time limitation provided for in this Agreement shall not constitute a waiver of any other provision.

Article 22. INDEPENDENT CONTRACTOR.

The CONTRACTOR and the CITY agree that the CONTRACTOR is an independent contractor with respect to the Work provided pursuant to this Agreement. Nothing in this Agreement shall be considered to create the relationship of employer and employee between the parties hereto. Neither CONTRACTOR nor any employee of CONTRACTOR shall be entitled to any benefits accorded CITY employees by virtue of the services provided under this Agreement. The CITY shall not be responsible for withholding or otherwise deducting federal income tax or Social Security or for contributing to the state industrial insurance program, otherwise assuming the duties of an employer with respect to CONTRACTOR, or any employee of CONTRACTOR.

Article 23. INSURANCE.

During the performance of the Work under this Agreement, CONTRACTOR shall maintain the insurance policies required by the Insurance Advisory in the Contract Documents, and provide originals or certified copies of all policies to CITY's Risk Management. All policies shall be written by an insurance company authorized to do business in Florida. CONTRACTOR shall be required to obtain all applicable insurance coverage prior to commencing any Work pursuant to this Agreement.

Article 24. OWNERSHIP AND USE OF DOCUMENTS.

All documents, drawings, specifications and other materials produced by the CONTRACTOR in connection with the services rendered under this Agreement shall be the property of the CITY whether the project for which they are made is executed or not. The CONTRACTOR shall be permitted to retain copies, including reproducible copies, of drawings and specifications for information, reference and use in connection with CONTRACTOR's endeavors.

Article 25. ATTORNEY'S FEES.

If either Party brings suit to enforce the Agreement, each Party shall bear its own attorney's fees and court costs.

Article 26. COMPLIANCE WITH LAWS.

CONTRACTOR shall, in performing the Work contemplated by this Agreement, faithfully observe and comply with all federal, State of Florida, and City of Boynton Beach ordinances and regulations that are applicable to the Work rendered under this Agreement.

This Agreement will take effect once signed by both parties. This Agreement may be signed by the parties in counterparts, whether signed physically or electronically, which together shall constitute one and the same agreement among the parties. A facsimile signature shall constitute an original signature for all purposes.

IN WITNESS WHEREOF, the parties have hereunto set their hands and seals on the day and year set forth below their respective signatures.

CITY OF BOYNTON BEACH

Rebecca Shelton, Mayor

Date

Approved as to Form:

Office of the City Attorney

(CONTRACTOR)

(Signature) Company

George Homrich

Print Name of Authorized Official

President

Title

4/4/25

Date

(Corporate Seal)

HOMRICH CORPORATION CORPORATE SEAL FL ESTABLISHED IN 2000

Attest/Authenticated:

Witness

Cecilia Homrich

Print Name

Attested/Authenticated:

Maylee De Jesus, City Clerk

Date

RESOLUTION NO. R25-100

A RESOLUTION OF THE CITY COMMISSION OF THE CITY OF BOYNTON BEACH, FLORIDA, APPROVING A BUDGET AMENDMENT FOR FISCAL YEAR 2024-2025 CAPITAL IMPROVEMENT FUND, FOR PROJECT NO. GG2405 FOR CHILDREN'S MUSEUM REPAIRS; AND FOR ALL OTHER PURPOSES.

WHEREAS, the Fiscal Year 2024-2025 Budget was adopted on September 23, 2024; and

WHEREAS, staff is requesting Commission approval to amend the Fiscal Year 2024-2025 budget as noted specifically on Exhibit A; and

WHEREAS, the City Commission, upon the recommendation of staff, has deemed it in the best interests of the city's citizens and residents to approve a Budget Amendment for Fiscal Year 2024-2025 Capital Improvement Fund, Project No. GG2405 for Children's Museum Repairs.

NOW, THEREFORE, BE IT RESOLVED BY THE CITY COMMISSION OF THE CITY OF BOYNTON BEACH, FLORIDA, THAT:

SECTION 1. The foregoing "Whereas" clauses are hereby ratified and confirmed as being true and correct and are hereby made a specific part of this Resolution upon adoption.

SECTION 2. The City Commission of the City of Boynton Beach, Florida, does hereby approve a Budget Amendment for Fiscal Year 2024-2025 Capital Improvement Fund, Project No. GG2405 for Children's Museum Repairs, as further detailed in Exhibit A, attached hereto.

SECTION 3. This Resolution shall take effect in accordance with law.

[SIGNATURES ON THE FOLLOWING PAGE]

PASSED AND ADOPTED this _____ day of _____ 2025.

CITY OF BOYNTON BEACH, FLORIDA

	YES	NO
Mayor – Rebecca Shelton	____	____
Vice Mayor – Woodrow L. Hay	____	____
Commissioner – Angela Cruz	____	____
Commissioner – Thomas Turkin	____	____
Commissioner – Aimee Kelley	____	____
VOTE	_____	

ATTEST:

_____
Maylee De Jesús, MPA, MMC
City Clerk

_____
Rebecca Shelton
Mayor

APPROVED AS TO FORM:

(Corporate Seal)

_____
Shawna G. Lamb
City Attorney

CITY OF BOYNTON BEACH **Exhibit A**

BUDGET AMENDMENTS

BUDGET YEAR 2024-25, Commission Meeting 04/15/2025

		2024/25 ADOPTED	Amendment		2024/25 AMENDED	AMENDMENT related to	
		BUDGET	Revenue	Budget	BUDGET	PROJECT NUMBER	Project Name / Comments/ Vendor
CAPITAL IMPROVEMENT FUND							
303-0000-389.91-00	FUND BALANCE APPROPRIATED	2,091,240	234,468		2,325,708		
	Adopted Fund Total Revenues	**8,904,883**	**249,468**		**9,154,351**		
303-4107-573.62-01	BUILDING IMPROVEMENTS	23,840		234,468	258,308	GG2405	Children's Museum-Repairs
	Adopted Fund Total Expenses	**8,904,883**		**249,468**	**9,154,351**		

PWE25-027B - BOYNTON BEACH CHILDREN'S SCHOOLHOUSE MUSEUM STRUCTURAL REPAIRS PROJECT

Opening Date: January 30, 2025 2:35 PM

Closing Date: March 10, 2025 3:00 PM

Vendor Details

Company Name:	Homrich Corp
Does your company conduct business under any other name? If yes, please state:	Florida
Address:	16717 106th Ter N Jupiter, FL 33478
Contact:	George Homrich
Email:	Gchomrich@gmail.com
Phone:	561-254-8322
HST#:	59-3402223

Submission Details

Created On:	Monday March 03, 2025 14:27:52
Submitted On:	Monday March 10, 2025 10:11:37
Submitted By:	George Homrich
Email:	Gchomrich@gmail.com
Transaction #:	e48832c5-4214-4127-ae9d-882b7d8269d8
Submitter's IP Address:	147.243.183.48

Schedule of Prices

The Bidder hereby Bids and offers to enter into the Contract referred to and to supply and do all or any part of the Work which is set out or called for in this Bid, at the unit prices, and/or lump sums, hereinafter stated.

*Denotes a "**MANDATORY"** field

Do not enter $0.00 dollars unless you are providing the line item at zero dollars to the Owner (unless otherwise specified).

If the line item and/or table is "**NON-MANDATORY**" and you are not bidding on it, leave the table and/or line item blank.Do not enter a $0.00 dollar value.

INDEMNIFICATION

Make sure your Bid is submitted PRIOR to the deadline. Late Bids will not be accepted.
Bidder shall be responsible for inspecting, examining and verifying existing conditions.
Bidder is responsible for familiarizing themselves with the nature and extent of the contract documents, the work, the locality, and with all local conditions and regulatory requirements that may, in any manner affect costs, progress or performance of work.
Bidder agrees to furnish all labor, material, tools, qualified supervision, equipment, accessory material, required bonds, insurance, and permits necessary to complete the proper performance of the work described herein. It is the intent of the City to award this to the lowest responsive/responsible Bidder based on the Grand Total Bid Amount.
The undersigned Bidder proposes and agrees, if this bid is accepted, to enter into a contract with the City to perform and furnish all Work as specified herein for the Contract Price and within the Contract Period indicated in this bid.
This bid will remain subject to acceptance for One Hundred Twenty (120) calendar days after the day of bid opening. Bidder will sign and submit the necessary documents required by the City within fifteen (15) calendar days prior to the date of the City's Award.
Bidder has familiarized itself with the nature and extent of the contract documents, locality, and all local conditions and laws and regulations that in any manner may affect cost, progress, performance or furnishing of the Work.
Bidder has given the City written notice of all conflicts, errors or discrepancies that it has discovered in the contract documents and the written resolution thereof by the City is acceptable to Bidder.
This Bid is genuine and not made in the interest of or on behalf of any undisclosed person, firm or corporation and is not submitted in conformity with any agreement or rules of any group, association, organization or corporation; Bidder has not directly or indirectly induced or solicited any other Bidder to submit a false or sham Bid; Bidder has not solicited or induced any person, firm or corporation to refrain from bidding; and Bidder has not sought by collusion to obtain for itself any advantage over any other Bidder or over the City.
Bidder will complete the Work for the prices shown in the "Bid Form".
Bidder agrees that the Work will be substantially performed and complete in accordance with the schedules established herein.

Line Item	Description	Quantity	Unit	Unit Price	Total
1	Indemnification	1	Lump Sum	$25.0000	$ 25.00
				Subtotal:	$ 25.00

GENERAL CONDITIONS 01

Please Note: It is the intent of the City to award this bid based on the Total Base Bid for all bid items; however, the City reserves the right to award this bid by lowest total per location or by lowest total per groups of locations, whichever is in the best interest of the City.

Line Item	Description	Quantity	Unit	Unit Price *	Total
1	Mobilization/Demobilization, Bonds, Insurance and General Requirements, and As-Built Record Drawings. Contractor shall be limited to a maximum of six percent (6%) of the total bid price.	1	Lump Sum	$12,400.0000	$ 12,400.00
				Subtotal:	$ 12,400.00

SELECTIVE DEMOLITION

Please Note: It is the intent of the City to award this bid based on the Total Base Bid for all bid items; however, the City reserves the right to award this bid by lowest total per location or by lowest total per groups of locations, whichever is in the best interest of the City.

Line Item	Description	Quantity	Unit	Unit Price *	Total
1	Selective Interior Demolition, see plans.	1	Lump Sum	$21,000.0000	$ 21,000.00
				Subtotal:	$ 21,000.00

CONCRETE

Please Note: It is the intent of the City to award this bid based on the Total Base Bid for all bid items; however, the City reserves the right to award this bid by lowest total per location or by lowest total per groups of locations, whichever is in the best interest of the City.

Line Item	Description	Quantity	Unit	Unit Price *	Total
1	Foundation Piles - See plans	1	Lump Sum	$52,000.0000	$ 52,000.00
2	Foundation Slab and Footers	1	Lump Sum	$19,000.0000	$ 19,000.00
				Subtotal:	$ 71,000.00

MASONRY

Please Note: It is the intent of the City to award this bid based on the Total Base Bid for all bid items; however, the City reserves the right to award this bid by lowest total per location or by lowest total per groups of locations, whichever is in the best interest of the City.

Line Item	Description	Quantity	Unit	Unit Price *	Total
1	CMU Walls, see plans.	1	Lump Sum	$12,000.0000	$ 12,000.00
				Subtotal:	$ 12,000.00

WOOD AND PLASTICS

Please Note: It is the intent of the City to award this bid based on the Total Base Bid for all bid items; however, the City reserves the right to award this bid by lowest total per location or by lowest total per groups of locations, whichever is in the best interest of the City.

Line Item	Description	Quantity	Unit	Unit Price *	Total
1	Wood joist, blocking, etc.	1	Lump Sum	$35,000.0000	$ 35,000.00
				Subtotal:	$ 35,000.00

FINISHES

Please Note: It is the intent of the City to award this bid based on the Total Base Bid for all bid items; however, the City reserves the right to award this bid by lowest total per location or by lowest total per groups of locations, whichever is in the best interest of the City.

Line Item	Description	Quantity	Unit	Unit Price *	Total
1	Misc. Patching - Ceilings, walls, wood flooring, etc. to match existing.	1	Lump Sum	$27,000.0000	$ 27,000.00
2	Misc. Painting - ceilings, wall, etc. - match existing.	1	Lump Sum	$20,000.0000	$ 20,000.00
				Subtotal:	$ 47,000.00

ALLOWANCES

Make sure your Bid is submitted PRIOR to the deadline. Late Bids will not be accepted.
Bidder shall be responsible for inspecting, examining and verifying existing conditions.
Bidder is responsible for familiarizing themselves with the nature and extent of the contract documents, the work, the locality, and with all local conditions and regulatory requirements that may, in any manner affect costs, progress or performance of work.
Bidder agrees to furnish all labor, material, tools, qualified supervision, equipment, accessory material, required bonds, insurance, and permits necessary to complete the proper performance of the work described herein. It is the intent of the City to award this to the lowest responsive/responsible Bidder based on the Grand Total Bid Amount.
The undersigned Bidder proposes and agrees, if this bid is accepted, to enter into a contract with the City to perform and furnish all Work as specified herein for the Contract Price and within the Contract Period indicated in this bid.
This bid will remain subject to acceptance for One Hundred Twenty (120) calendar days after the day of bid opening. Bidder will sign and submit the necessary documents required by the City within fifteen (15) calendar days prior to the date of the City's Award.
Bidder has familiarized itself with the nature and extent of the contract documents, locality, and all local conditions and laws and regulations that in any manner may affect cost, progress, performance or furnishing of the Work.
Bidder has given the City written notice of all conflicts, errors or discrepancies that it has discovered in the contract documents and the written resolution thereof by the City is acceptable to Bidder.
This Bid is genuine and not made in the interest of or on behalf of any undisclosed person, firm or corporation and is not submitted in conformity with any agreement or rules of any group, association, organization or corporation; Bidder has not directly or indirectly induced or solicited any other Bidder to submit a false or sham Bid; Bidder has not solicited or induced any person, firm or corporation to refrain from bidding; and Bidder has not sought by collusion to obtain for itself any advantage over any other Bidder or over the City.
Bidder will complete the Work for the prices shown in the "Bid Form".
Bidder agrees that the Work will be substantially performed and complete in accordance with the schedules established herein.

Line Item	Description	Quantity	Unit	Unit Price	Total
1	No. 1 - No.2 - Permit Fee reimbursement	1	Lump Sum	$15,000.0000	$ 15,000.00
				Subtotal:	$ 15,000.00

Summary Table

Bid Form	Amount
GENERAL CONDITIONS 01	$ 12,400.00
SELECTIVE DEMOLITION	$ 21,000.00
CONCRETE	$ 71,000.00
MASONRY	$ 12,000.00
WOOD AND PLASTICS	$ 35,000.00
FINISHES	$ 47,000.00
Subtotal Contract Amount:	$ 198,400.00

CERTIFICATION

We (I), the undersigned, hereby agree to furnish the item(s)/service(s) described in the Invitation to Bid. We (I) certify that we (I) have read the entire document, including the Specifications, Additional Requirements, Supplemental Attachments, Instructions to Bidders, Terms and Conditions, and any addenda issued. We agree to comply with all of the requirements of the entire Invitation to Bid.

Line Item	Description	Response *	Choose Best Answer
1	Company Name	Homrich Corporation	
2	Address	16717 106th Ter N	
3	Telephone	561-254-8322	
4	City	Jupiter	
5	State	FL	
6	Zip Code	33478	
7	Contractor's License Number	CGC 016488	
8	Federal Tax ID Number	59-3402223	
9	Email address for above signer	gchomrich@gmail.com	
10	Indicate which type of organization from the list in the Options Column	S-Corporation	

VENDOR DRUG FREE WORKPLACE

Preference may be given to vendors submitting a certification with their bid/proposal certifying they have a drug-free workplace in accordance with Section 287.087, Florida Statutes. This requirement affects all public entities of the State and becomes effective January 1, 1991. The special condition is as follows:
IDENTICAL TIE BIDS - Preference may be given to businesses with drug-free workplace programs. Whenever two or more bids that are equal with respect to price, quality, and service are received by the State or by any political subdivision for the procurement of commodities or contractual services, a bid received from a business that certifies that it has implemented a drug-free workplace program shall be given preference in the award process. Established procedures for processing tie bids will be followed if none of the tied vendors have a drug-free workplace program. In order to have a drug-free workplace program, a business shall:
Publish a statement notifying employees that the unlawful manufacture, distribution, dispensing, possession, or use of a controlled substance is prohibited in the workplace and specifying the actions that will be taken against employees for violations of such prohibition.
1. Inform employees about the dangers of drug abuse in the workplace, the business's policy of maintaining a drug-free workplace, any available drug counseling, rehabilitation, and employee assistance programs, and the penalties that may be imposed upon employees for drug abuse violations.
2. Give each employee engaged in providing the commodities or contractual services that are under bid a copy of the statement specified in subsection (1).
3. In the statement specified in subsection (1), notify the employees that, as a condition of working on the commodities or contractual services that are under bid, the employee will abide by the terms of the statement and will notify the employer of any conviction of, or plea of guilty or nolo contendere to, any violation of chapter 893 or of any controlled substance law of the United States or any state, for a violation occurring in the workplace no later than five (5) days after each conviction.
4. Impose a section on, or require the satisfactory participation in a drug abuse assistance or rehabilitation program if such is available in the employee's community, by any employee who is so convicted.
5. Make a good faith effort to continue to maintain a drug-free workplace through implementation of this section. As the person authorized to sign the statement, I certify that this form complies fully with the above requirements.

Line Item	Description	Response *
1	I Hereby Acknowledge the Drug Free Information Above and Will Abide by Everything in this Section.	Yes

E-VERIFY

As a condition precedent to entering into this Agreement, and in compliance with Section 448.095, Fla. Stat., Contractor and its subcontractors shall register with and use the E-Verify system to verify work authorization status of all employees hired after January 1, 2021. Contractor shall require each of its subcontractors to provide Contractor with an affidavit stating that the subcontractor does not employ, contract with, or subcontract with an unauthorized alien. Contractor shall maintain a copy of the subcontractor's affidavit as part of and pursuant to the records retention requirements of this Agreement. City, Contractor, or any subcontractor/subconsultant who has a good faith belief that a person or entity with which it is contracting has knowingly violated Section 448.09(1), Fla. Stat. or the provisions of this section shall terminate the contract with the person or entity. City, upon good faith belief that a subcontractor knowingly violated the provisions of this section; but Contractor otherwise complied, shall promptly notify Contractor and Contractor shall immediately terminate the contract with the subcontractor. An agreement or contract terminated under the provisions of this section is not a breach of contract and may not be considered such. Any agreement or contract termination under the provisions of this section may be challenged pursuant to Section 448.095(2)(d), Fla. Stat. Contractor acknowledges that upon termination of this Agreement by the City for a violation of this section by Contractor, Contractor may not be awarded a public contract for at least one (1) year. Contractor further acknowledges that Contractor is liable for any additional costs incurred by the City as a result of termination of any contract for a violation of this section. Contractor or subcontractor shall insert in any subcontracts the clauses set forth in this section; requiring the subcontractors to include these clauses in any lower tier subcontracts.
Contractor shall be responsible for compliance by any subcontractor or lower tier subcontractor with the clauses set forth in this section.

Line Item	Description	Response *
1	I Hereby Acknowledge the E-VERIFY Information Above and Will Abide By Everything in this Section.	(•) Yes ( ) No

BIDDER'S QUALIFICATION STATEMENT

Line Item	Description	Response *
1	How many years has your organization been in business under its present name?	24 years
2	If Vendor is operating under Fictitious Name, submit evidence of compliance with Florida Fictitious Name Statute.	n/a
3	Under what former name (s) had your business operated? Also list former address(es) of that business, if any.	6654 43rd Ave S, Lake Worth, FL 33463
4	Have you ever been disbarred or suspended from doing business with any governmental entity? If Yes, explain.	No
5	Are you licensed? If Yes, attach copy of license to submission package.	Yes
6	Has your company ever declared bankruptcy? If Yes, explain.	No

SCRUTINIZED COMPANIES DETERMINATION

By execution of this Agreement, in accordance with the requirements of F.S. 287.135 and F.S. 215.473, CONTRACTOR certifies that CONTRACTOR is not participating in a boycott of Israel. CONTRACTOR further certifies that CONTRACTOR is not on the Scrutinized Companies that Boycott Israel list, not on the Scrutinized Companies with Activities in Sudan List, and not on the Scrutinized Companies with Activities in the Iran Petroleum Energy Sector List, nor has CONTRACTOR been engaged in business operations in Syria. Subject to limited exceptions provided in state law, the CITY will not contract for the provision of goods or services with any scrutinized company referred to above. Submitting a false certification shall be deemed a material breach of contract. The CITY shall provide notice, in writing, to CONTRACTOR of the CITY's determination concerning the false certification. CONTRACTOR shall have five (5) days from receipt of notice to refute the false certification allegation. If such false certification is discovered during the active contract term, CONTRACTOR shall have ninety (90) days following receipt of the notice to respond in writing and demonstrate that the determination of false certification was made in error. If CONTRACTOR does not demonstrate that the City's determination of false certification was made in error then the City shall have the right toterminate the contract and seek civil remedies pursuant to Section 287.135, Florida Statutes, as amended from time to time.

Line Item	Description	Response *
1	I Hereby Acknowledge the Scrutinized Companies - Florida Statute 287.135 and 215.473 Information Above and Will Abide by Everything Outlined in this Section.	(•) Yes ( ) No

FIRM'S PRIMARY OWNERSHIP

Line Item	Description	Response *	If Other Please Enter Information Here: If NONE Enter the Word NONE.
1	Does your firm employ more than 50 persons (including full-time and part-time employees)	No	
2	Is your firm a construction firm	Yes	
3	If you are a construction firm, is the average annual gross revenue for your firm for the past three years greater than $9 million?	No	
4	Which of the following best describes the gender of your firm's primary owner (at least 51% ownership)	Male	
5	Which of the following best describes the ethnicity of your firm's primary owner (at least 51%)	Caucasian	
6	Please select the current certification your firm holds: (Note: Proof of Certification must be included in Document Upload Section)	SBE	
7	Indicate the agency or agencies that have granted the certification to your firm.	Palm Beach County	

PALM BEACH COUNTY INSPECTOR GENERAL

The Bidder if awarded Contractor, is aware that the Inspector General of Palm Beach County has the authority to investigate and audit matters relating to the negotiation and performance of any Agreement resulting from this solicitation and, in furtherance thereof, may demand and obtain records and testimony from the Contractor and its sub-contractor and lower-tier sub-contractors.

The Contractor understands and agrees that in addition to all other remedies and consequences provided by law, the failure of the Contractors or its sub-contractors or lower-tier sub-contractors to fully cooperate with the Inspector General when requested may be deemed by the municipality to be a material breach of this Agreement justifying its termination.

Line Item	Description	Response *
1	I Hereby Acknowledge the Palm Beach County Inspector General Information Above and Will Abide by Everything in this Section.	Yes

REFERENCES

Please list government agencies and/or private firms with whom you have done business during the last five years:

Line Item	Company Name *	Legal Address *	Contact Name *	Phone Number *	Email Address *
1	City of Boynton Beach	100 E Ocean Avenue Boynton Beach, FL 33435	Jose Murray	561-466-1305	MurrayJ@bbfl.us
2	City of Boynton Beach	124 E Woolbright Rd Boynton Beach, FL	Howard Kerr	561-313-2910	KerrH@bbfl.us
3	SRD Building Corp	3601 NE 5th Ave Boca Raton, FL 33431	Mark Wheeler	562-441-8712	mark@srdbuildingcorp.com
4	Marcinkoski GradeAll	9268 Rodeo Dr Lake Worth, FL 33467	Bridgette Marcinkoski	561-719-7210	bbmarcin@yahoo.com
5	Jackson Group	5851 Bay Hill Circle Lake Worth, FL 33463	Steve Jackson	561-602-1258	4325202@gmail.com

Subcontractors

The Bidder shall state all Subcontractor(s) and type of Work proposed to be used for this project. Bidders shall not indicate "TBD" (To Be Determined) or "TBA" (To Be Announced) or similar wording and shall not indicate multiple choices of Subcontractor names for any Subcontractor category in their list of Subcontractors.

SUBCONTRACTORS

The Bidder shall state all Subcontractor(s) and type of Work proposed to be used for this project. Bidders shall not indicate "TBD" (To Be Determined) or "TBA" (To Be Announced) or similar wording and shall not indicate multiple choices of Subcontractor names for any Subcontractor category in their list of Subcontractors.

☐

By clicking here I confirm that there are no Subcontractor(s)/Subconsultant(s) and the Bidder shall perform the project with their "**OWN FORCES**".

Line Item	Work to be Performed *	% Total Contract *	Contractor License No. *	Subcontractor Name / Address *	Subcontractor Phone/Email *
1	Katanic Technical LLC	20	833424226	Andrew Katanic 1011 SW 24th Ave Boynton Beach, FL 33426	561-503-3370 andrewkatanic@gmail.com
2	Justin Cox and Associates	35	594926117	Justin Cox 155 NW 14th Ave Boynton Beach, FL 33435	561-577-1919 26stapleto@gmail.com
3	Demolition Discount Inc	15	SCC131153515 Cert Specialty	Marcos Acosta 5661 W Broward Blvd Plantation, FL 33317	954-868-6089 marcos@demolitiondiscountinc.com
4	A Beautiful Ceiling Inc.	10	90-5712-A-X U-18223	3333 S Dixie Hwy Delray Beach, FL 33483	561-391-1649 abeautifulceiling@hotmail.com

Documents

Ensure your submission document(s) conforms to the following:

Documents should NOT have a security password, as City of Boynton Beach may not be able to open the file. It is your sole

responsibility to ensure that the uploaded document(s) are not either defective, corrupted or blank and that the documents can be opened and viewed by City of Boynton Beach.

If you need to upload more than one (1) document for a single item, you should combine the documents into one zipped file. If the zipped file contains more than one (1) document, ensure each document is named, in relation to the submission format item responding to. For example, if responding to the Marketing Plan category save the document as “Marketing Plan.”

If the attached file(s) cannot be opened or viewed, your Bid Call Document may be rejected.

- Non Collusive Affidavit & Acknowledgement - Non-Collusion Affadavit- Signed-Notarized.pdf - Monday March 03, 2025 14:58:04
- Scrutinized Companies and E-Verify Affidavits - Affidavits of Compliance - F.S. 287.135 and E-Verify-Signed-Notarized.pdf - Monday March 03, 2025 14:58:29
- Bid Bond and Bid Bond Acknowledgement - Bid Bond - signed.pdf - Friday March 07, 2025 12:57:43
- Foreign Entity Ownership Affidavit - Affadavit of Compliance with Foreign Entity Laws-Signed-Notarized.pdf - Monday March 03, 2025 14:59:07
- Anti Human Trafficking Affidavit - Affadavit of Compliance -AntiHuman Traffic- SIgned_Notarized.pdf - Monday March 03, 2025 14:59:29
- Anti Kick Back Affidavit - Anti- Kickback Affadavit-Signed-Notarized.pdf - Monday March 03, 2025 15:00:28
- Certificate of Insurance - COI Homrich Corp 2025.pdf - Monday March 03, 2025 15:02:04
- IRS Form W-9 - Form W-9 Signed.pdf - Monday March 03, 2025 15:00:42
- Proof of State Certified or County Competency Licenses - GC License 24-26.pdf - Monday March 03, 2025 15:02:56
- Optional - WC exempt 24-26 - George.pdf - Monday March 03, 2025 15:03:15
- Additional Document (optional)

Addenda, Terms and Conditions

Unless otherwise agreed to by the City of Boynton Beach ("City"), the following Standard Terms and Conditions are applicable to this solicitation and the resulting Agreement. The term "vendor," as used below, may collectively apply to vendors, bidders, proposers, consultants, contractors, subcontractors, and subconsultants.
Any and all special conditions in this ITB or any sample agreement document that may be in variance or conflict with these General Terms and Conditions shall have precedence over these General Terms and Conditions. If no changes or deletions to General Conditions are made in the Special Conditions, then the General Terms and Conditions shall prevail in their entirety.

3.1 FAMILIARITY AND COMPLIANCE WITH LAWS, LEGAL CONDITIONS CODES AND REGULATIONS:

Before submitting a bid for this ITB, bidders shall familiarize themselves and comply with all federal, state, and local laws, including the hours of labor on municipal work in the State of Florida, the Charter of the City of Boynton, all ordinances, and regulations applicable to the services and project contemplated herein, including those applicable to conflict of interest and collusion.

Bidders must familiarize themselves with all federal, state, and local laws, ordinances, codes, and regulations that may in any way affect the goods/services offered and any other applicable federal requirements now in effect or imposed in the future. Lack of knowledge by the Bidder shall not be a cause for relief from responsibility.

3.2 CONFLICT OF INTEREST

The award is subject to all conflict-of-interest provisions of the City of Boynton Beach, Palm Beach County, of the State of Florida.

3.3 DISPUTES

In case of any doubt or difference of opinion as to the items to be furnished hereunder, the decision of the City Manager shall be final and binding on both parties.

3.4 FEDERAL AND STATE TAX:

The City of Boynton Beach is exempt from Federal and state taxes.

3.5 PURCHASE ORDER REQUIRED:

The City will not accept any goods delivered or services performed unless a duly authorized purchase order has been issued for said goods and/or services. The purchase order number must appear on all invoices, packing slips, and all correspondence concerning the order.

3.6 COMPLIANCE WITH OCCUPATIONAL SAFETY AND HEALTH:

The Proposer certifies that all material, equipment, etc., contained in this bid submission meets all O.S.H.A. requirements. Proposer further certifies that if awarded as the Consultant, and the material equipment, etc. delivered is subsequently found to be deficient in any O.S.H.A. requirement in effect on the date of delivery, all costs necessary to bring the materials, equipment, etc., into compliance with the aforementioned requirements shall be borne by the Proposer.

Proposer certifies that all employees, subcontractors, agents, etc. shall comply with all O.S.H.A. and State safety regulations and requirements.

3.7 PALM BEACH COUNTY INSPECTOR GENERAL:

The Bidder and, if awarded Contractor, is aware that the Inspector General of Palm Beach County has the authority to investigate and audit matters relating to the negotiation and performance of any Agreement resulting from this solicitation and, in furtherance thereof, may demand and obtain records and testimony from the Contractor and its sub-contractor and lower-tier sub-contractors.

The Contractor understands and agrees that in addition to all other remedies and consequences provided by law, the failure of the Contractors or its sub-contractors or lower-tier sub-contractors to fully cooperate with the Inspector General when requested may be deemed by the municipality to be a material breach of this Agreement justifying its termination.

3.8 OTHER AGENCIES

Any Agreement(s) resulting from this ITB and from this submitted bid may, upon mutual agreement, permit any municipality or other governmental agency to participate in the Agreement under the same prices, terms, and conditions if agreed to by both parties.

It is understood that at no time will any city, county, municipality, or other agency be obligated to place an order for any other city, county, municipality, or agency, nor will any city, county municipality, or agency be obligated for any bills incurred by any other city, county, municipality, or agency.

Further, it is understood that each agency will issue its own purchase order or contract to the awarded Bidder(s).

3.9 VENUE AND GOVERNING LAW:
Any and all legal actions arising from or necessary to enforce this solicitation and resulting Agreement will be held exclusively in Palm Beach County and shall be interpreted according to the laws of Florida.

3.10 NON-DISCRIMINATION & EQUAL OPPORTUNITY EMPLOYMENT
3.10.1 The City is committed to assuring equal opportunity in awarding orders/contracts and complies with all laws prohibiting discrimination.
3.10.2 During the performance of the Agreement, the Consultant and its sub-consultants shall not discriminate against any employee or applicant for employment because of race, color, sex, including pregnancy, religion, age, national origin, ancestry, marital status, political affiliation, familial status, sexual orientation, gender identity, expression, or disability if qualified.
3.10.3 The Consultant will take affirmative action to ensure that employees and those of its sub-consultants are treated during employment, without regard to their race, color, sex, including pregnancy, religion, age, national origin, ancestry, marital status, political affiliation, familial status, sexual orientation, gender identity, expression, or disability if qualified.
3.10.4 Such actions must include, but not be limited to, the following: employment, promotion; demotion or transfer; recruitment or recruitment advertising, layoff or termination; rates of pay or other forms of compensation; and selection for training, including apprenticeship.
3.10.5 The Consultant and its sub-consultants shall agree to post in conspicuous places, available to its employees and applicants for employment, notices to be provided by the contracting officer setting forth the provisions of this nondiscrimination clause.
3.10.6 The Consultant further agrees that they will ensure that all sub-consultants, if any, will be made aware of and will comply with this nondiscrimination clause.
3.10.7 The Consultant understands and agrees that a material violation of this section shall be considered a material breach of this solicitation and the resulting agreement/contract and may result in termination of the agreement/contract, disqualification, or debarment of the company from participating in City contracts, or other sanctions.

3.11 INDEPENDENT CONTRACTOR RELATIONSHIP:
The Bidder and, if awarded Contractor, is, and shall be, in the performance of all work, services, and activities under this solicitation and the resulting Agreement, an independent Contractor and not an employee or agent of the City. All persons engaged in any of the work or services performed pursuant to the Agreement shall, at all times and in all places, be subject to the Contractor's sole direction, supervision, and control. The Contractor shall exercise control over the means and manner in which it and its employees perform the work, and in all respects, the Contractor's relationship, and the relationship of its employees, to the City shall be that of an independent contractor and not as employees or agents of the City.

3.12 OMISSION OF DETAILS
Omission of any essential details from the terms or specifications contained herein will not relieve the responding Contractor of supplying such product(s) or service as specified.

3.13 LEGAL EXPENSES:
The City shall not be liable to a Bidder for any legal fees, court costs, or other legal expenses arising from the interpretation or enforcement of the Agreement, or any other matter generated by or relating to the Agreement.

3.14 NO THIRD-PARTY BENEFICIARIES:
No provision of this ITB or agreement/contract to follow with a contractor is intended to, or shall be construed to, create any third-party beneficiary or to provide any rights to any person or entity not a party to the agreement/contract, including but not limited to any citizen or employees of the City and/or Bidder.

3.15 SCRUTINIZED COMPANIES:
By submission of a bid submission for this solicitation, Consultant, its principals, or owners, certify that they are not listed on the Scrutinized Companies that Boycott Israel List, Scrutinized Companies with Activities in Sudan List, Scrutinized Companies with Activities in the Iran Terrorism Energy Sector List, or is engaged in business operations with Syria. In accordance with Section 287.135, Florida Statutes, as amended, a company is ineligible to, and may not, bid on, submit a bid for, or enter into or renew a contract with any agency or local governmental entity for goods or services of:
Any amount of, at the time bidding on, submitting a bid for, or entering into or renewing such Agreement, the company is on the Scrutinized Companies that Boycott Israel List, created pursuant to Section 215.4725, Florida Statutes, or is engaged in a boycott of Israel; or
One million dollars or more if, at the time of bidding on, submitting a bid for, or entering into or renewing such Contract, the company:
Is on the Scrutinized Companies with Activities in Sudan List or the Scrutinized Companies with Activities in the Iran Terrorism Energy Sector List, created pursuant to Section 215.473, Florida Statutes, or is engaged in business operations in Syria.

3.16 NON-EXCLUSIVE

As may be applicable, the City reserves the right to acquire some or all of these goods and services through a State of Florida contract pursuant to the City's Procurement Policy, provided the State of Florida contract offers a lower price for the same goods and services. This reservation applies both to the initial award of this solicitation and to acquisition after an agreement/contract may be awarded.
Additionally, the City reserves the right to award other agreements for goods and services falling within the scope of this solicitation and resultant Agreement when the specifications differ from this solicitation or resultant Agreement, or for goods and services specified in this solicitation when the scope substantially differs from this solicitation or resultant Agreement.

3.17 ENDORSEMENTS
No endorsements by the City of the goods and/or services will be used by the Proposer in any way, manner, or form. This includes the City logo on websites or other advertising materials.

3.18 DRUG-FREE WORKPLACE
The Contractor shall implement and maintain a drug-free workplace program of at least the following items:
3.18.1 Publish a statement notifying employees that unlawful manufacture, distribution, dispensing, possession, or use of a controlled substance is prohibited in the workplace and specifying the actions that will be taken against employees for violations of such prohibition.
3.18.2 Inform employees about the dangers of drug abuse in the workplace, the Bidder's policy of maintaining a drug-free workplace, any available drug counseling, rehabilitation, and employee assistance programs, and the penalties that may be imposed upon employees for drug abuse violations.
3.18.3 Give each employee engaged in providing the services that are under contract a copy of the statement specified in Item A above.
3.18.4 In the statement specified in Item A above, notify the employees that, as a condition of providing the services that are under contract, the employee will abide by the terms of the statement and will notify the Proposer of any conviction of, or plea of guilty or nolo contendere to, any violation of Chapter 893, Florida Statutes, or of any controlled substance law of the United States or any state, for a violation occurring in the workplace no later than five (5) calendar days after such conviction or plea.
3.18.5 Impose a sanction on or require satisfactory participation in a drug abuse assistance or rehabilitation program, if such is available in the employee's community, for any employee who is so convicted or so pleads.
3.18.6 Make a good faith effort to continue to maintain a drug-free workplace through the implementation of Section 287.087, Florida Statutes.

3.19 PROHIBITED TELECOMMUNICATIONS EQUIPMENT
Bidder represents and certifies that Bidder and all Sub-contractors do not use any equipment, system, or service that uses covered telecommunications equipment or services as a substantial or essential component of any system or as critical technology as part of any system, as such terms are used in 48 CFR §§ 52.204-24 through 52.204-26. Proposer represents and certifies that Proposer and all Sub-consultants shall not provide or use such covered telecommunications equipment, system, or services during the Term.

3.20 RIGHTS IN DATA
Except if otherwise agreed to in writing, the City shall have exclusive ownership of, all proprietary interest in, and the right to full and exclusive possession of all information, materials, and documents discovered or produced by Proposer pursuant to the terms of this solicitation, including but not limited to reports, memoranda or letters concerning the research and reporting tasks required.
3.21 DOCUMENTATION OF COSTS
All costs submitted shall be supported by properly executed payrolls, time records, invoices, vouchers, or other official documentation evidencing in proper detail the nature and propriety of the charges. All checks, payrolls, invoices, contracts, vouchers, orders, or other accounting documents pertaining in whole or in part to the resulting contract/agreement shall be clearly identified and regularly accessible and provided to the City upon request.

3.22 PUBLIC RECORDS
Sealed documents received by the City in response to an Invitation to Bid are exempt from public records disclosure unless they are subject to Florida Statute 255.0518 until thirty (30) calendar days after the opening of the ITB unless the City announces intent to award sooner, in accordance with Florida Statutes 119.071.

The Consultant agrees that copies of any and all property, work product, documentation, reports, computer systems and software, schedules, graphs, outlines, books, manuals, logs, files, deliverables, photographs, videos, tape recordings, or data relating to the Agreement which have been created as a part of the vendor's services or authorized by the City as a reimbursable expense, whether generated directly by the Consultant, or by or in conjunction or consultation with any other party whether or not a party to the Agreement, whether or not in privity of contract with the City or the Consultant, and wherever located shall be the property of the City.
Any material submitted in response to this solicitation is considered a public document in accordance with Section 119.07, F.S. All

submitted information that the responding Proposer believes to be confidential and exempt from disclosure (i.e., a trade secret or as provided for in Section 119.07, Chapter 688, and Section 812.081, F.S.) must be specifically identified as such. Upon receipt of a public records request for such information, a determination will be made as to whether the identified information is, in fact, confidential.

The City is a public agency subject to Chapter 119, Florida Statutes. The Consultant shall comply with Florida's Public Records Law. Specifically, the Consultant shall:

A. Keep and maintain public records required by the City to perform the service.
B. Upon request from the City's custodian of public records, provide the City with a copy of the requested records or allow the records to be inspected or copied within a reasonable time at a cost that does not exceed the cost provided in Chapter 119, Fla. Stat. or as otherwise provided by law.
C. Ensure that public records that are exempt or that are confidential and exempt from public record disclosure requirements are not disclosed except as authorized by law for the duration of the contract term and, following completion of the Agreement, Contractor shall destroy all copies of such confidential and exempt records remaining in its possession once the Consultant transfers the records in its possession to the City; and
D. Upon completion of the Agreement, the Contractor shall transfer to the City, at no cost to the City, all public records in the Contractor's possession. All records stored electronically by the Contractor must be provided to the City, upon request from the City's custodian of public records, in a format that is compatible with the information technology systems of the City.
E. Failure of the Contractor to comply with the requirements of this Section and other applicable requirements of state or federal law shall be a material breach of the resulting Agreement. The City shall have the right to exercise all remedies available to it for breach of agreement/contract, including but not limited to the right to terminate for cause.

IF THE CONTRACTOR HAS QUESTIONS REGARDING THE APPLICATION OF CHAPTER 119, FLORIDA STATUTES, TO THE CONTRACTOR'S DUTY TO PROVIDE PUBLIC RECORDS RELATING TO THIS AGREEMENT, CONTACT THE CUSTODIAN OF PUBLIC RECORDS:
CITY CLERK'S OFFICE
100 EAST OCEAN AVENUE
BOYNTON BEACH, FLORIDA, 33435
561-742-6060
CityClerk@bbfl.us

3.23 SOVEREIGN IMMUNITY
Nothing contained herein is intended to serve as a waiver of sovereign immunity by the City or as a waiver of limits of liability or rights the City may have under the doctrine of sovereign immunity or under Section 768.28, Florida Statutes.

☑ I/We have the authority to bind the Company and submit this Bid on behalf of the Bidder. - George Homrich, Owner/President, Homrich Corporation
The bidder shall declare any potential or actual conflict of interest that could arise from Bidding on this Bid. Do you have a conflict of interest?

○ **Yes** ◉ **No**

The Bidder acknowledges and agrees that the addendum/addenda below form part of the Bid Document

Please check the box in the column "**I have reviewed this addendum"** below to acknowledge each of the addenda.

File Name	I have reviewed the below addendum and attachments (if applicable)	Pages
PWE25-027 Boynton Beach Children's Schoolhouse Museum Structural Repairs Project - Addendum No. 2 Thu February 27 2025 12:09 PM	☑	3
PWE 25-027 Boynton Beach Children's Schoolhouse Museum Structural Repairs Project - Addendum No. 1 Fri February 14 2025 03:28 PM	☑	2

NON-COLLUSION AFFIDAVIT AND CERTIFICATION OF PROPOSER

THIS PAGE IS TO BE COMPLETED AND UPLOADED ONLINE

State of Florida)

:

County of Palm Beach)

George Homrich, being first duly sworn, deposes and says that:

1) He/She is Owner/President (Title) of Homric Corporation (Name of Corporation or Integrator), the proposer that has submitted the attached BID:

2) He/She is fully informed respecting the preparation and contents of the attached submittal and of all pertinent circumstances respecting such submittal;

3) By signing and submitting this bid, the BIDDER certifies that this bid is made independently and free from collusion;

4) Further, the said bidder nor any of its officers, partners, owners, agents, representatives, employees or parties in interest, including this affiant, has in any way colluded, conspired, connived, or agreed, directly or indirectly with any other Bidder, integrator or person to submit a collusive or sham BID in connection with the Contract for which the attached BID has been submitted or to refrain from bidding in connection with such Contract, or has in any manner, directly or indirectly, sought by agreement or collusion or communications or conference with any other bidder, integrator or person to fix the price or prices in the attached BID or of any other bidder, or to fix any overhead, profit or cost element of the BID price or the BID price of other proposer or to secure through any collusion, conspiracy, connivance or unlawful agreement any advantage against the **City of Boynton Beach** or any person interested in the proposed Contract; and

5) The price or prices quoted in the attached bid are fair and proper and are not tainted by any collusion, conspiracy, connivance, or unlawful agreement on the part of the bidder or any of its agents, representatives, owners, employees, or parties in interest, including this affiant.

6) BIDDER shall disclose below, to their best knowledge, any City of Boynton Beach officer or employee, or any relative of any such officer or employee as defined in Section 112.3135(1) (c), Florida Statutes (2022), who is an officer of director or, or has a material interest in, the BIDDER's business, who is in a position to influence this procurement. Any City of Boynton Beach officer or employee who has any input into the writing of specifications or requirements, solicitation of offers, decision to award, evaluation of offers, or any other activity pertinent to this procurement is presumed, for purposes hereof, to be in a position to indirectly own any of the total assets or capital stock of any business entity owned or operated by the BIDDER, or if they otherwise stand to personally gain if the contract is awarded to this BIDDER.

7) Failure to submit this executed statement as part of the bid shall make the bid non-responsive and not eligible for award consideration. In the event the BIDDER does not indicate any names, the CITY shall interpret this to mean that the BIDDER has indicated that no such relationships exist. Failure of a BIDDER to disclose any

relationship described herein shall be reason for termination of bid or award, whichever is applicable, with no time to cure.

NAME	RELATIONSHIP
n/a	

Witnesses:

Typed name: Pamela Brufau

Typed name:

BIDDER:

Signed:

Name: George Homrich

Title: Owner/President

STATE OF Florida)
COUNTY OF Palm Beach)

The foregoing instrument was acknowledged before me, by means of ☒ physical presence or ☐ online notarization, this 26 day of February, 2025 by George Homrich, who is personally known to me or who has produced Florida License as identification.

Subscribed and sworn to before me
This 26 day of February, 20 25

ALEJANDRA VILLEGAS
Notary Public - State of Florida
Commission # HH 230200
My Comm. Expires Feb 17, 2026

Notary Public (Signature)

My Commission Expires: Feb 17, 2026

THIS PAGE IS TO BE SUBMITTED ALONG WITH THE BID FOR THE BID PACKAGE TO BE CONSIDERED COMPLETE AND ACCEPTABLE

AFFIDAVIT OF COMPLIANCE WITH ANTI-HUMAN TRAFFICKING LAWS

TO BE COMPLETED AND UPLOADED ONLINE

In accordance with section 787.06 (13), Florida Statutes, the undersigned, on behalf of the entity listed below ("Entity"), hereby attests under penalty of perjury that:

Entity does not use coercion for labor or services as defined in Section 787.06, Florida Statutes, entitled "Human Trafficking."

Date: Feb 26, 2025

Entity: Homrich Corp

Signed: [signature]

Name: George Homrich

Title: President

STATE OF Florida
COUNTY OF Palm Beach

The foregoing instrument was acknowledged before me, by means of ☒ physical presence or ☐ online notarization, this 26 day of February, 2025, by George Homrich, as President for [blank], who is personally known to me or who has produced Florida License as identification.

Notary Public Signature: [signature]

Print Name: Alejandra Villegas

State of Florida at Large (Seal)

My commission expires: Feb 17, 2026

ALEJANDRA VILLEGAS
Notary Public - State of Florida
Commission # HH 230200
My Comm. Expires Feb 17, 2026

AFFIDAVIT OF COMPLIANCE WITH ANTI-HUMAN TRAFFICKING LAWS

TO BE COMPLETED AND UPLOADED ONLINE

In accordance with section 787.06 (13), Florida Statutes, the undersigned, on behalf of the entity listed below ("Entity"), hereby attests under penalty of perjury that:

Entity does not use coercion for labor or services as defined in Section 787.06, Florida Statutes, entitled "Human Trafficking."

Date: Feb 26, 2025

Entity: Homrich Corp

Signed: [signature]

Name: George Homrich

Title: President

STATE OF Florida
COUNTY OF Palm Beach

The foregoing instrument was acknowledged before me, by means of ☒ physical presence or ☐ online notarization, this 26 day of February, 2025, by George Homrich, as President for [blank], who is personally known to me or who has produced Florida License as identification.

Notary Public Signature: [signature]

Print Name: Alejandra Villegas

State of Florida at Large (Seal)

My commission expires: Feb 17, 2026

ALEJANDRA VILLEGAS
Notary Public - State of Florida
Commission # HH 230200
My Comm. Expires Feb 17, 2026

BID BOND

Boynton Beach Children's Schoolhouse Museum Structural Repairs

Project, 129 East Ocean Avenue, Boynton Beach, FL 33435

BID No.: PWE25-027B

STATE OF FLORIDA)

COUNTY OF PALM BEACH)

KNOW ALL MEN BY THESE PRESENTS, that Homrich Corporation

as Principal, and United States Fire Insurance Company, as Surety, authorized to do business in the State of Florida are held and firmly bound unto the Owner, City of Boynton Beach in the penal sum of Five Percent of Amount Bid Dollars ($ 5%) lawful money of the United States, for the payment of which sum will and truly to be made, we bond ourselves, our heirs, executors, administrators, and successors, jointly and severally, firmly by these presents.

THE CONDITION OF THIS OBLIGATION IS SUCH, that whereas the Principal has submitted the accompanying bid, dated March 10, 20 25, for:

Boynton Beach Children's Schoolhouse Museum Structural Repairs Project, 129 East Ocean Avenue, Boynton Beach, FL 33435

NOW THEREFORE,

A. If the principal shall not withdraw such Bid within ninety (90) days after the date of opening of the same, and shall within ten (10) days after the prescribed forms are presented to the principal for signature, enter into a written Contract with the Owner in accordance with the Bid as accepted, and give bonds with goods and sufficient surety or sureties, as may be required, for the faithful performance and proper fulfillment of such Contract, then the above obligations shall be void and of no effect, otherwise to remain in full force and effect.

B. In the event of the withdrawal of such Bid within the period specified, or the failure to enter into such Contract and give such bonds within the time specified, if the principal shall pay the Owner the difference between the amount specified in such Bid and the amount for which the Owner may procure the required work and supplies if the latter amount is in excess of the former then the above obligations shall be void and of no effect, otherwise to remain in full force and effect.

IN WITNESS WHEREOF, the above bounded parties have executed this instrument under their several seals, this 10th day of March, 20 25, being hereto affixed and these presents duly signed by its undersigned representative, pursuant to authority of is governing body.

WITNESS: (If Sole Ownership or Partnership, two (2) Witnesses required).

(If Corporation, Secretary only will attest and affix seal).

PRINCIPAL:

Homrich Corporation
Name of Firm

WITNESS:

Cecilia Homrich

Ray Homrich

By:: _____
Signature of Authorized Officer (affixed seal)

President
Title

16717 106th Ter N
Business Address

Jupiter, FL 33478-6259
City and State

SURETY:

United States Fire Insurance Company
Corporate Surety

WITNESS:

Elizabeth Womack

Elizabeth Womack

By:: Jeffrey W. Reich
Attorney-in-Fact (affix seal)
Jeffrey W. Reich, Attorney-In-Fact and Florida Licensed Resident Agent

305 Madison Avenue Inquiries: (407) 786-7770
Business Address

Morristown, NJ 07960
City and State

Florida Surety Bonds, Inc.
Name of Local Insurance Agency

CERTIFICATE AS TO CORPORATE PRINCIPAL

I, Raymond Homrich, certify that I am the Secretary of the Corporation named as Principal in the within bond; that George Homrich who signed the such Bid Bond on behalf of the Principal, was then President of such Corporation; that I know his signature, and his signature hereto is genuine; and that such bond was duly signed, sealed, and attested for and in behalf of such Corporation by authority of its governing body.

Ray Homrich
Secretary (corporate seal)

STATE OF FLORIDA)

COUNTY OF ~~PALM BEACH~~ Orange)

Before me, a Notary Public duly commissioned, qualified, and acting, personally appeared by means of ☒ physical presence or ☐ online notarization Jeffrey W. Reich to me well known, who being by me first duly sworn upon oath, says that he is the Attorney-in-Fact, for the United States Fire Insurance Company and that he has been authorized by United States Fire Insurance Company to execute the foregoing bond on behalf of the Contractor named therein in favor of the Owner, the City of Boynton Beach.

Notary Public - State of Florida

Elizabeth Luu Karoly
Commission No. HH 283384
Commission Expires: 7/9/2026

Notary Public State of Florida
Elizabeth Luu Karoly
My Commission HH 283384
Expires 7/9/2026

CERTIFICATE AND AFFIDAVIT FOR BONDS

TO: CITY OF BOYNTON BEACH COMMISSIONERS

RE: Bid Number: PWE25-027B

Bidder: Homrich Corporation

Name: _____

Address: 16717 106th Ter N

City/ State: Jupiter, FL ZIP: 33478-6259

Phone: (561) 254-8322

Bond Amount: 5%

SURETY BOND COMPANY:

Name: United States Fire Insurance Company

Address: 305 Madison Avenue

City/ State: Morristown, NJ ZIP: 07960

Phone: 973-490-6600

This is to certify that in accordance with Chapter 287.0935, Florida Statutes, the insurer named above:

1. Holds is licensed to do business in Florida, holds a certificate of authority authorizing it to write surety bonds in the state of Florida, and is otherwise in compliance with the provisions of the Florida Insurance Code;
2. Has twice the minimum surplus and capital required by the Florida Insurance Code; and
3. Holds a current valid certificate of authority issued by the United States Department of Treasury under Sections 9304 to 9308 of Title 31 of the United States Code.

March 10, 2025
Date

Jeffrey W. Reich
Agent and Attorney-in-Fact
Jeffrey W. Reich, Attorney-In-Fact and Florida Licensed Resident Agent

POWER OF ATTORNEY
UNITED STATES FIRE INSURANCE COMPANY
PRINCIPAL OFFICE - MORRISTOWN, NEW JERSEY

00965

KNOW ALL MEN BY THESE PRESENTS: That United States Fire Insurance Company, a corporation duly organized and existing under the laws of the state of Delaware, has made, constituted and appointed, and does hereby make, constitute and appoint:

Lisa A. Roseland, Susan L. Reich, Emily J. Golecki, Jeffrey W. Reich, Robert P. O'Linn, Teresa L. Durham, Sarah K. O'Linn, Kim E. Niv, Cheryl A. Foley, Olga L. Iglesias

each, its true and lawful Attorney(s)-In-Fact, with full power and authority hereby conferred in its name, place and stead, to execute, acknowledge and deliver: Any and all bonds and undertakings of surety and other documents that the ordinary course of surety business may require, and to bind United States Fire Insurance Company thereby as fully and to the same extent as if such bonds or undertakings had been duly executed and acknowledged by the regularly elected officers of United States Fire Insurance Company at its principal office, in amounts or penalties: **Unlimited**

This Power of Attorney limits the act of those named therein to the bonds and undertakings specifically named therein, and they have no authority to bind United States Fire Insurance Company except in the manner and to the extent therein stated.

This Power of Attorney is granted pursuant to Article IV of the By-Laws of United States Fire Insurance Company as now in full force and effect, and consistent with Article III thereof, which Articles provide, in pertinent part:

Article IV, Execution of Instruments - Except as the Board of Directors may authorize by resolution, the Chairman of the Board, President, any Vice-President, any Assistant Vice President, the Secretary, or any Assistant Secretary shall have power on behalf of the Corporation:

(a) to execute, affix the corporate seal manually or by facsimile to, acknowledge, verify and deliver any contracts, obligations, instruments and documents whatsoever in connection with its business including, without limiting the foregoing, any bonds, guarantees, undertakings, recognizances, powers of attorney or revocations of any powers of attorney, stipulations, policies of insurance, deeds, leases, mortgages, releases, satisfactions and agency agreements;
(b) to appoint, in writing, one or more persons for any or all of the purposes mentioned in the preceding paragraph (a), including affixing the seal of the Corporation.

Article III, Officers, Section 3.11, Facsimile Signatures. The signature of any officer authorized by the Corporation to sign any bonds, guarantees, undertakings, recognizances, stipulations, powers of attorney or revocations of any powers of attorney and policies of insurance issued by the Corporation may be printed, facsimile, lithographed or otherwise produced. In addition, if and as authorized by the Board of Directors, dividend warrants or checks, or other numerous instruments similar to one another in form, may be signed by the facsimile signature or signatures, lithographed or otherwise produced, of such officer or officers of the Corporation as from time to time may be authorized to sign such instruments on behalf of the Corporation. The Corporation may continue to use for the purposes herein stated the facsimile signature of any person or persons who shall have been such officer or officers of the Corporation, notwithstanding the fact that he may have ceased to be such at the time when such instruments shall be issued.

IN WITNESS WHEREOF, United States Fire Insurance Company has caused these presents to be signed and attested by its appropriate officer and its corporate seal hereunto affixed this 10th day of February, 2025.

UNITED STATES FIRE INSURANCE COMPANY

Matthew E. Lubin, President

State of New Jersey }
County of Morris }

On this 10th day of February, 2025, before me, a Notary public of the State of New Jersey, came the above named officer of United States Fire Insurance Company, to me personally known to be the individual and officer described herein, and acknowledged that he executed the foregoing instrument and affixed the seal of United States Fire Insurance Company thereto by the authority of his office.

ETHAN SCHWARTZ
NOTARY PUBLIC
STATE OF NEW JERSEY
MY COMMISSION EXPIRES 6/25/2029
COMMISSION: #50223171

Ethan Schwartz (Notary Public)

I, the undersigned officer of United States Fire Insurance Company, a Delaware corporation, do hereby certify that the original Power of Attorney of which the foregoing is a full, true and correct copy is still in force and effect and has not been revoked.

IN WITNESS WHEREOF, I have hereunto set my hand and affixed the corporate seal of United States Fire Insurance Company on the 10th day of March 2025

UNITED STATES FIRE INSURANCE COMPANY

Michael C. Fay, Senior Vice President

CONTACT INFORMATION: Bond Verifications: surety@cfins.com / Claims: SuretyClaimsSupport@cfins.com

Form **W-9**
(Rev. March 2024)
Department of the Treasury
Internal Revenue Service

Request for Taxpayer Identification Number and Certification

Go to *www.irs.gov/FormW9* for instructions and the latest information.

Give form to the requester. Do not send to the IRS.

Before you begin. For guidance related to the purpose of Form W-9, see *Purpose of Form*, below.

Print or type. See ***Specific Instructions*** on page 3.

1 Name of entity/individual. An entry is required. (For a sole proprietor or disregarded entity, enter the owner's name on line 1, and enter the business/disregarded entity's name on line 2.)

George Homrich

2 Business name/disregarded entity name, if different from above.

Homrich Corporation

3a Check the appropriate box for federal tax classification of the entity/individual whose name is entered on line 1. Check only **one** of the following seven boxes.

☐ Individual/sole proprietor ☐ C corporation ☑ S corporation ☐ Partnership ☐ Trust/estate

☐ LLC. Enter the tax classification (C = C corporation, S = S corporation, P = Partnership) . . . . .

Note: Check the "LLC" box above and, in the entry space, enter the appropriate code (C, S, or P) for the tax classification of the LLC, unless it is a disregarded entity. A disregarded entity should instead check the appropriate box for the tax classification of its owner.

☐ Other (see instructions)

4 Exemptions (codes apply only to certain entities, not individuals; see instructions on page 3):

Exempt payee code (if any)

Exemption from Foreign Account Tax Compliance Act (FATCA) reporting code (if any)

(Applies to accounts maintained outside the United States.)

3b If on line 3a you checked "Partnership" or "Trust/estate," or checked "LLC" and entered "P" as its tax classification, and you are providing this form to a partnership, trust, or estate in which you have an ownership interest, check this box if you have any foreign partners, owners, or beneficiaries. See instructions . . . . . ☐

5 Address (number, street, and apt. or suite no.). See instructions.

16717 106th Ter N

Requester's name and address (optional)

6 City, state, and ZIP code

Jupiter, FL 33478

7 List account number(s) here (optional)

Part I Taxpayer Identification Number (TIN)

Enter your TIN in the appropriate box. The TIN provided must match the name given on line 1 to avoid backup withholding. For individuals, this is generally your social security number (SSN). However, for a resident alien, sole proprietor, or disregarded entity, see the instructions for Part I, later. For other entities, it is your employer identification number (EIN). If you do not have a number, see *How to get a TIN*, later.

Note: If the account is in more than one name, see the instructions for line 1. See also *What Name and Number To Give the Requester* for guidelines on whose number to enter.

Social security number

			–			–				

or

Employer identification number


5	9	–	3	4	0	2	2	2	3

Part II Certification

Under penalties of perjury, I certify that:

1. The number shown on this form is my correct taxpayer identification number (or I am waiting for a number to be issued to me); and
2. I am not subject to backup withholding because (a) I am exempt from backup withholding, or (b) I have not been notified by the Internal Revenue Service (IRS) that I am subject to backup withholding as a result of a failure to report all interest or dividends, or (c) the IRS has notified me that I am no longer subject to backup withholding; and
3. I am a U.S. citizen or other U.S. person (defined below); and
4. The FATCA code(s) entered on this form (if any) indicating that I am exempt from FATCA reporting is correct.

Certification instructions. You must cross out item 2 above if you have been notified by the IRS that you are currently subject to backup withholding because you have failed to report all interest and dividends on your tax return. For real estate transactions, item 2 does not apply. For mortgage interest paid, acquisition or abandonment of secured property, cancellation of debt, contributions to an individual retirement arrangement (IRA), and, generally, payments other than interest and dividends, you are not required to sign the certification, but you must provide your correct TIN. See the instructions for Part II, later.

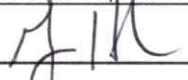Sign Here **Signature of U.S. person**  **Date** 2-26-25

General Instructions

Section references are to the Internal Revenue Code unless otherwise noted.

Future developments. For the latest information about developments related to Form W-9 and its instructions, such as legislation enacted after they were published, go to *www.irs.gov/FormW9*.

What's New

Line 3a has been modified to clarify how a disregarded entity completes this line. An LLC that is a disregarded entity should check the appropriate box for the tax classification of its owner. Otherwise, it should check the "LLC" box and enter its appropriate tax classification.

New line 3b has been added to this form. A flow-through entity is required to complete this line to indicate that it has direct or indirect foreign partners, owners, or beneficiaries when it provides the Form W-9 to another flow-through entity in which it has an ownership interest. This change is intended to provide a flow-through entity with information regarding the status of its indirect foreign partners, owners, or beneficiaries, so that it can satisfy any applicable reporting requirements. For example, a partnership that has any indirect foreign partners may be required to complete Schedules K-2 and K-3. See the Partnership Instructions for Schedules K-2 and K-3 (Form 1065).

Purpose of Form

An individual or entity (Form W-9 requester) who is required to file an information return with the IRS is giving you this form because they

Ron DeSantis, Governor

Melanie S. Griffin, Secretary

STATE OF FLORIDA
DEPARTMENT OF BUSINESS AND PROFESSIONAL REGULATION

CONSTRUCTION INDUSTRY LICENSING BOARD

THE GENERAL CONTRACTOR HEREIN IS CERTIFIED UNDER THE
PROVISIONS OF CHAPTER 489, FLORIDA STATUTES

HOMRICH, GEORGE ADAM

HOMRICH CORPORATION
16717 106TH TER N
JUPITER FL 33478

LICENSE NUMBER: CGC061488

EXPIRATION DATE: AUGUST 31, 2026

Always verify licenses online at MyFloridaLicense.com

ISSUED: 07/29/2024

Do not alter this document in any form.

This is your license. It is unlawful for anyone other than the licensee to use this document.

JIMMY PATRONIS
CHIEF FINANCIAL OFFICER

STATE OF FLORIDA
DEPARTMENT OF FINANCIAL SERVICES
DIVISION OF WORKERS' COMPENSATION

*** * CERTIFICATE OF ELECTION TO BE EXEMPT FROM FLORIDA WORKERS' COMPENSATION LAW * ***

CONSTRUCTION INDUSTRY EXEMPTION

This certifies that the individual listed below has elected to be exempt from Florida Workers' Compensation law.

EFFECTIVE DATE: 1/12/2024 **EXPIRATION DATE:** 1/11/2026

PERSON: GEORGE A HOMRICH **EMAIL:** GCHOMRICH@GMAIL.COM

FEIN: 593402223

BUSINESS NAME AND ADDRESS:

HOMRICH CORPORATION

6654 43RD AVE S

LAKE WORTH, FL 33463

This certificate of election to be exempt is NOT a license issued by the Department of Business and Professional Regulation. To determine if the certificate holder is required to have a license to perform work or to verify the license of the certificate holder, go to www.myfloridalicense.com.

IMPORTANT: Pursuant to subsection 440.05(13), F.S., an officer of a corporation who elects exemption from this chapter by filing a certificate of election under this section may not recover benefits or compensation under this chapter. Pursuant to subsection 440.05(11), F.S., Certificates of election to be exempt issued under subsection (3) apply only to the corporate officer named on the notice of election to be exempt. Pursuant to subsection 440.05(12), F.S., notices of election to be exempt and certificates of election to be exempt shall be subject to revocation if, at any time after the filing of the notice or the issuance of the certificate, the person named on the notice or certificate no longer meets the requirements of this section for issuance of a certificate. The department shall revoke a certificate at any time for failure of the person named on the certificate to meet the requirements of this section.

25-027B CHILDRENS MUSEUM STRUCTURAL REPAIR PROJECT

Bid Due Date: March 10, 2025 @ 3:00 PM	HOMRICH CORP.	SMG CONTRACTORS
Bid Pricing Form	X	X
Licenses, Business Permits	CGC061488	CGC1518941
Bidder's Qualification Statement	X	X
W-9	X	X
COI	X	X
Scrutinized Companies Form FS 287.135	X	X
E-Verify Form Pursuant / F.S. 448.095	X	X
Affidavit of Compliance / Foreign Entity Laws	X	X
Affidavit of Compliance /Anti-Human Trafficking	X	X
Affidavit of Anti-Kickback	X	X
Affidavit of Non Collusion	X	X
Vendor Drug Free Workplace	X	X
Confirmation of Minority Owned Business	N/A	X
Firm's Primary Ownership	X	X
References	X	X
Bid Bonds	X	X
Subcontractors	X	X
Certification	X	X
Palm Beach County Inspector General Acknowledgement	X	X
Conflict of Interest	X	X
Addenda Acknowledgement (1 - 2)	X	X
Subtotal Contract Amount:	$ 198,400.00	$ 235,475.00

25-027B Boynton Beach Children's Museum Structural Repair Project

				HOMRICH CORP.		SMG CONTRACTORS	
Line Item	Description	QTY.	Unit of Measure	Unit Price	Total	Unit Price	Total
1	Indemnification	1	Lump Sum	$ 25.00	$ 25.00	$ 25.00	$ 25.00
2	Mobilization/Demobilization Bonds, Insurance and General Requirements, and As-Built Record Drawings. Contractor shall be limited to a max of six percent (6%) of the total bid price.	1	Lump Sum	$ 12,400.00	$ 12,400.00	$ 14,475.00	$ 14,475.00
	Total General Conditions				$ 12,400.00		$ 14,475.00
	SELECTIVE DEMOLITION						
1	Selective Interior Demolition, see plans.	1	Lump Sum	$ 21,000.00	$ 21,000.00	$ 30,000.00	$ 30,000.00
	Total Selective Demolition				$ 21,000.00		$ 30,000.00
	CONCRETE						
1	Foundation Piles - See Plans	1	Lump Sum	$ 52,000.00	$ 52,000.00	$ 24,000.00	$ 24,000.00
2	Foundation Slab and Footers	1	Lump Sum	$ 19,000.00	$ 19,000.00	$ 42,000.00	$ 42,000.00
	Total Concrete				$ 71,000.00		$ 66,000.00
	MASONRY						
1	CMU Walls, see plans.	1	Lump Sum	$ 12,000.00	$ 12,000.00	$ 5,000.00	$ 5,000.00
	Total Masonry				$ 12,000.00		$ 5,000.00
	WOODS AND PLASTICS						
1	Wood joist, blocking, etc.	1	Lump Sum	$ 35,000.00	$ 35,000.00	$ 30,000.00	$ 30,000.00
	TOTAL Wood and Plastics				$ 35,000.00		$ 30,000.00
	FINISHES						
1	Misc. patching -Ceilings, walls, wood flooring, etc. to	1	Lump Sum	$ 27,000.00	$ 27,000.00	$ 15,000.00	$ 15,000.00
2	Misc. Painting - ceilings, wall, etc. - match existing	1	Lump Sum	$ 20,000.00	$ 20,000.00	$ 75,000.00	$ 75,000.00
	Total Finishes				$ 47,000.00		$ 90,000.00
	SUBTOTAL OF ITEMS				$ 198,400.00		$ 235,475.00
	ALLOWANCES						
1	Permit Fee reimbursement	1	Lump Sum	$ 15,000.00	$ 15,000.00	$ 15,000.00	$ 15,000.00
	TOTAL ALLOWANCES				$ 15,000.00		$ 15,000.00
	TOAL INCLUDING INDEMNIFICATION AND ALLOWANCE				$ 213,425.00		$ 250,500.00

Capital Improvement Program
Project Information & Financial Plan Form

Project Name:	Children's School House Museum - Structural Repairs		**Dept./Location:**	Public Works	
Project #:			**Project Type:**	Improv/Renovation	
		Amount			
Project G/L #:	303-4107-573.62-01	$ 29,800	**Project Manager:**	Jose Murray	Design
	xxx-xxxx-xxx-xx.xx				Construction
	xxx-xxxx-xxx-xx.xx		**Project Duration:**	3 months	

PROJECT DESCRIPTION

Phase 2- Structural Design to address structural diefiencies found during te structural evaluation during phase one of scope.

BUSINESS CASE

This project is necessary in order to keep the School house mususeum operational. To prevent the building from any urther structural damage.

PROJECT PICTURE (Copy and Paste or Insert)



DISTRICT 3

PROJECT SCHEDULE

	Start		Completion	
	Estimated	Actual	Estimated	Actual
Planning / Study				
Design	May-24		July, 20 24	
Contract Advertise/Award	August, 24		September	
Construction	November, 24		April, 2025	
Project In Service Date				

PROJECT CRITERIA

Replacement of Facilities/Equipment (New)	
Expansion of Facilities (Modification)	
Enhance Service to Public	X
Regulatory or Commission Mandate	
Reduce Costs	
Generate Revenue	
Health & Safety	X
Security / Fire Control	
ADA Complaince	

PROJECT PRIORITY

High	x	Critical - tied to mandates or safety
Medium		Maintain level of service, operational savings
Low		Moderate benefit

RISK / CHALLENGES

SOURCE OF FUNDS	**Prior Years**	**FY 22/23**	**FY 23/24**	**FY 24/25**	**FY 25/26**	**FY 26/27**	**Project Total**
General Gov't CIP Fund (302)	$0	$0	$0	$0	$0	$0	$0
Local Gov't Surtax Cap Fund (303)	$0	$0	$0	$29,800	$0	$0	$29,800
Local Option Gas Tax (104)	$0	$0	$0	$0	$0	$0	$0
Parks & Rec Trust Fund (141)	$0	$0	$0	$0	$0	$0	$0
Rec Program Revenue Fund (172)	$0	$0	$0	$0	$0	$0	$0
Public Service Debt Fund (207)	$0	$0	$0	$0	$0	$0	$0
Utility Cap Improv Fund (403)	$0	$0	$0	$0	$0	$0	$0
Utility Cap Fees (404)	$0	$0	$0	$0	$0	$0	$0
Golf Fund (411)	$0	$0	$0	$0	$0	$0	$0
Debt	$0	$0	$0	$0	$0	$0	$0
Grants / Donations	$0	$0	$0	$0	$0	$0	$0
TOTAL	$0	$0	$0	$29,800	$0	$0	**$29,800**

USE OF FUNDS	**Prior Years**	**FY 22/23**	**FY 23/24**	**FY 24/25**	**FY 25/26**	**FY 26/27**	**Project Total**
Planning/Design	$0	$0	$0	$29,800	$0	$0	$29,800
Construction	$0	$0	$0	$0	$0	$0	$0
Furniture & Equipment	$0	$0	$0	$0	$0	$0	$0
Technology Software/Hardware	$0	$0	$0	$0	$0	$0	$0
Art (1% of Construction)	$0	$0	$0	$0	$0	$0	$0
Contingency	$0	$0	$0	$0	$0	$0	$0
Program Management	$0	$0	$0	$0	$0	$0	$0
TOTAL	**$0**	**$0**	**$0**	**$29,800**	**$0**	**$0**	**$29,800**

Impact on Operating Budget	**Prior Years**	**FY 22/23**	**FY 23/24**	**FY 24/25**	**FY 25/26**	**FY 26/27**
Revenues (List:_____)	$0	$0	$0	$0	$0	$0
Personnel	$0	$0	$0	$0	$0	$0
Other Operating	$0	$0	$0	$0	$0	$0
Supplies	$0	$0	$0	$0	$0	$0
Capital Outlay	$0	$0	$0	$0	$0	$0
TOTAL	**$0**	**$0**	**$0**	**$0**	**$0**	**$0**

Submitted by: XXXX **September 30, 2022**

Dept. Director: Department Director **October 1, 2022**

Capital Improvement Program
Project Information & Financial Plan Form

Project Title:	Children's Museum Repairs Construction		**Location:**	Rec & Parks	
Project #:			**Project Type:**	Improv/Renovation	
		Amount			
Project G/L #:	303-4107-573.62-01	$234,768	**Project Manager:**	Anderson Slocomb	Design
				Jose Murry	Construction
			Project Duration	240 days Constr.	

PROJECT DESCRIPTION

Construction of needed structural repairs to the facility.

BUSINESS CASE

Maintain structural integrity of facility for proper maintaining of the facility.

PROJECT PICTURE (Copy and Paste or Insert)



DISTRICT	3

PROJECT SCHEDULE	**Start**		**Completion**	
	Estimated	Actual	Estimated	Actual
Planning / Study				
Design				
Contract Advertise/Award	Jan-2025		Apr-2025	
Construction	Apr-2025		Aug-2025	
Project In Service Date				

PROJECT PRIORITY			
	High	✓	Critical - tied to mandates or safety
	Medium		Maintain level of service, operational savings
	Low		Moderate benefit

PROJECT CRITERIA	
Replacement of Facilities/Equipment (New)	
Expansion of Facilities (Modification)	✓
Enhance Service to Public	✓
Regulatory or Commission Mandate	
Reduce Costs	
Generate Revenue	✓
Health & Safety	
Security / Fire Control	
ADA Complaince	

RISKS/CHALENGES

SOURCE OF FUNDS	**Prior Years**	**FY 23/24**	**FY 24/25**	**FY 25/26**	**FY 26/27**	**FY 27/28**	**Project Total**
General Gov't CIP Fund (302)							$ 0.00
Local Gov't Surtax Cap Fund (303)				$ 234,768.00			$ 234,768.00
Local Option Gas Tax (104)							$ 0.00
Parks & Rec Trust Fund (141)							$ 0.00
Rec Program Revenue Fund (172)							$ 0.00
Public Service-Debt Fund (207)							$ 0.00
Utility Cap Improv Fund (403)							$ 0.00
Utility Cap-Fees (404)							$ 0.00
Golf Fund (411)							$ 0.00
Debt							$ 0.00
Grant(s)							$ 0.00
Grant Name(s):	(1) _____ and _____ % share)				(2) _____ and _____ % share)		
TOTAL	$ 0.00	$ 0.00	$ 0.00	$ 234,768.00	$ 0.00	$ 0.00	$ 234,768.00

USE OF FUNDS	**Prior Years**	**FY 23/24**	**FY 24/25**	**FY 25/26**	**FY 26/27**	**FY 27/28**	**Project Total**
Planning/Design							$ 0.00
Construction				$ 234,768.00			$ 234,768.00
Furniture & Equipment							$ 0.00
Technology Software/Hardware							$ 0.00
Art (1% of Construction)							$ 0.00
Contingency							$ 0.00
Program Management							$ 0.00
TOTAL	$ 0.00	$ 0.00	$ 0.00	$ 234,768.00	$ 0.00	$ 0.00	$ 234,768.00

Impact on Operating Budget	**Prior Years**	**FY 23/24**	**FY 24/25**	**FY 25/26**	**FY 26/27**	**FY 27/28**	**Project Total**
Revenues (List:_____)							$ 0.00
Personnel							$ 0.00
Other Operating							$ 0.00
Supplies							$ 0.00
Capital Outlay							$ 0.00
TOTAL	$ 0.00	$ 0.00	$ 0.00	$ 0.00	$ 0.00	$ 0.00	$ 0.00

	Date		**Date**
Submitted by: Jose Murry	03/27/25	**Dept. Director:** Rick Hoffer	03/27/25

City of Boynton Beach
Agenda Item Request Form

Meeting Date: 04/15/2025

Proposed Resolution No. R25-101- Approve the purchase of ten (10) units through a purchase order, utilizing the Florida Sheriff's Association Contracts FSA24-VEL32.0 and FSA23-EQU21.0, and the City of Tallahassee Contract 5179-2025, for an estimated amount of $512,890, plus a 22% contingency of $112,836, for total amount not to exceed $625,726, and authorize the Mayor to execute all necessary documents to effectuate the purchases.

Requested Action: Staff recommends approval of Proposed Resolution No. R25-101.

Explanation of Request: The Fleet Management & Mobility Division recommends awarding the following vendors for the purchases outlined below:

- **Duval Ford:** One (1) 2025 - Ford Bronco Sport SUV, for Public Works - Administration, by utilizing the Florida Sheriff's Association Contract FSA24-VEL32.0, for a total amount of $30,435.

- **Alan Jay:** Two (2) 2025 - Toyota RAV4 FWD LE SUV, two (2) 2025 - Chevy Equinox EV FWD SUV, for Public Works – Fleet Management Vehicle Pool and one (1) 2025 - Chevy Silverado 1500 Pick Up, for Utilities – Engineering, by utilizing the City of Tallahassee Contract 5179, for an estimated total amount of $182,455.

- **Thompson Pump:** Four (4) Thompson Pump Model 6JSCE-DCUST-2.8T-MC Trash Pump, for Utilities – Pumping, by utilizing the Florida Sheriff's Association Contract FSA23-EQU21.0, for an estimated total amount of $300,000.

Piggyback contracts significantly benefit the City of Boynton Beach by providing a cost-effective and efficient way to procure goods and services. By leveraging agreements already in place with other governmental entities, the City can avoid the time-consuming and expensive process of issuing its own competitive bids. This allows quicker access to needed resources while often securing more favorable pricing due to the economies of scale achieved through larger contracts. Additionally, piggybacking ensures the City can tap into pre-vetted vendors who have already been thoroughly evaluated, reducing administrative burdens and risks associated with vendor selection. Ultimately, piggyback contracts streamline procurement, save taxpayer money, and improve the efficiency of City operations.

The City reserves the right to refuse delivery of any vehicles upon inspection.

How will this affect city programs or services? These vehicles/equipment will be deployed throughout the City to support various services provided to residents, customers, and visitors.

Budgeted Item: Yes

Account Line Item and Description: Vehicle Purchases - Fleet Department : 501-2516-519.64-33
Vehicle Purchases - Utilities Department : 401-2823-536.64-33
R&R – Sewer - Utilities Department : 403-5000-535.65-04

Fiscal Impact: This is a budgeted item.

Attachments:
R25-101 Agenda_Item_2958-2025_Resolution_for_Vehicle___Equipment_purchase.docx
Exhibit A to Resolution - Vehicle & Equipment Purchase List
Contract 5179- City of Tallahassee- Alan Jay Auto.pdf
Quote - Duval Ford
Quote 61957 - Alan Jay
Quote 62254 - Alan Jay
Quote 62341 - Alan Jay
FSA24-VEL32.0 - Contract Packet
FSA24-VEL32.0 - Award Report
FSA23-EQU21.0 - Contract Packet
FSA23-EQU21.0 - Award Report
Item_244_Bronco_Sport_R9B_Duval_Ford_OPTIONS - PB Verified.pdf
FSA23-EQU21.0-_Thompson_Pump_6JSC_Add-Deduct_Options - PB Verified.pdf
6JSCE FSA Price Quote Thompson Pump (3-27-2025)Revised - Updated.pdf
CITY OF TALLAHASSEE 5179-MY25 FLORIDA PRICE SCHEDULE - PB Verified.pdf

RESOLUTION NO. R25-101

A RESOLUTION OF THE CITY COMMISSION OF THE CITY OF BOYNTON BEACH, FLORIDA, APPROVING THE PURCHASE OF TEN (10) UNITS BY UTILIZING THE RATES OF THE FLORIDA SHERIFF'S ASSOCIATION CONTRACTS FSA24-VEL32.0 AND FSA23-EQU21.0 AND THE CITY OF TALLAHASSEE CONTRACT 5179-2025, FOR AN ESTIMATED AMOUNT OF $512,890, PLUS A 22% CONTINGENCY OF $112,836 FOR TOTAL AMOUNT NOT TO EXCEED $625,726, AND AUTHORIZE THE MAYOR TO EXECUTE ALL NECESSARY DOCUMENTS TO EFFECTUATE THE PURCHASES; AND FOR ALL OTHER PURPOSES.

WHEREAS, the Fleet Management & Mobility Division, in coordination with the Procurement Division, recommends approval to utilize the rates of the following contracts for the purchase of the vehicles and equipment approved and scheduled in the FY2024/2025 replacement budget, as follows:

- Duval Ford: One (1) 2025 - Ford Bronco Sport SUV, for Public Works - Administration, by utilizing the Florida Sheriff's Association Contract FSA24-VEL32.0, for a total amount of $30,435.
- Alan Jay: Two (2) 2025 - Toyota RAV4 FWD LE SUV, two (2) 2025 - Chevy Equinox EV FWD SUV, for Public Works – Fleet Management Vehicle Pool, and one (1) 2025 - Chevy Silverado 1500 Pick Up, for Utilities – Engineering, by utilizing the City of Tallahassee Contract 5179, for an estimated total amount of $185,455.
- Thompson Pump: Four (4) Thompson Pump Model 6JSCE-DCUST-2.8T-MC Trash Pump, for Utilities – Pumping, by utilizing the Florida Sheriff's Association Contract FSA23-EQU21.0, for an estimated total amount of $300,000; and

WHEREAS, the City Commission, upon the recommendation of staff, has deemed it in the best interests of the city's citizens and residents to approve the purchase of ten (10) units by utilizing the rates of the Florida Sheriff's Association Contracts FSA24-VEL32.0 and FSA23-EQU21.0 and the City of Tallahassee Contract 5179-2025, for an estimated amount of $512,890, plus a 22% contingency of $112,836, for total amount not to exceed $625,726, and authorize the Mayor to execute all necessary documents to effectuate the purchases.

NOW, THEREFORE, BE IT RESOLVED BY THE CITY COMMISSION OF THE CITY OF BOYNTON BEACH, FLORIDA, THAT:

SECTION 1. The foregoing "Whereas" clauses are hereby ratified and confirmed as being true and correct and are hereby made a specific part of this Resolution upon adoption.

SECTION 2. The City Commission of the City of Boynton Beach, Florida, does hereby approve the purchase of ten (10) units by utilizing the rates of the Florida Sheriff's Association Contracts FSA24-VEL32.0 and FSA23-EQU21.0 and the City of Tallahassee Contract 5179-2025, for an estimated amount of $512,890, plus a 22% contingency of $112,836 for total amount not to exceed $625,726, as further detailed in Exhibit A, attached hereto.

SECTION 3. The City Commission of the City of Boynton Beach, Florida, hereby authorizes the Mayor to execute any ancillary documents necessary to accomplish the purposes of this Resolution.

SECTION 4. This Resolution shall take effect in accordance with law.

[SIGNATURES ON THE FOLLOWING PAGE]

PASSED AND ADOPTED this _____ day of _____ 2025.

CITY OF BOYNTON BEACH, FLORIDA

	YES	NO
Mayor – Rebecca Shelton	____	____
Vice Mayor – Woodrow L. Hay	____	____
Commissioner – Angela Cruz	____	____
Commissioner – Thomas Turkin	____	____
Commissioner – Aimee Kelley	____	____
VOTE	_____	

ATTEST:

_____
Maylee De Jesús, MPA, MMC
City Clerk

(Corporate Seal)

_____
Rebecca Shelton
Mayor

APPROVED AS TO FORM:

_____
Shawna G. Lamb
City Attorney

Public Works Department

Fleet Management Division **FY2025 Vehicle/Equipment Purchases - April 2025**

DEPARTMENT	VENDOR	DESCRIPTION OF EQUIPMENT	PRICE
Public Works - Administration	Duval Ford	2025 - Ford Bronco Sport SUV	$ 30,435
Public Works - Fleet Management	Alan Jay	2025 - Toyota RAV4 FWD LE SUV	$ 31,371
Public Works - Fleet Management	Alan Jay	2025 - Toyota RAV4 FWD LE SUV	$ 31,371
Public Works - Fleet Management	Alan Jay	2025 - Chevy Equinox EV FWD SUV	$ 33,888
Public Works - Fleet Management	Alan Jay	2025 - Chevy Equinox EV FWD SUV	$ 33,888
Utilities - Engineering	Alan Jay	2025 - Chevy Silverado 1500 Pick Up	$ 51,937
Utilities - Pumping	Thompson Pump	Thompson Pump 6JSCE-DCUST-2.8T-MC	$ 75,000
Utilities - Pumping	Thompson Pump	Thompson Pump 6JSCE-DCUST-2.8T-MC	$ 75,000
Utilities - Pumping	Thompson Pump	Thompson Pump 6JSCE-DCUST-2.8T-MC	$ 75,000
Utilities - Pumping	Thompson Pump	Thompson Pump 6JSCE-DCUST-2.8T-MC	$ 75,000
		TOTAL	**$ 512,890**

AGREEMENT FOR NEW MUNICIPAL VEHICLES, CARS, VANS, SPORT UTILITY VEHICLES, AND LIGHT TRUCKS
Agreement No. 5179

This Agreement for New Municipal Vehicles, Cars, Vans, Sport Utility Vehicles, and Light Trucks (the "Agreement") is entered into and effective this 13 day of 01 2022, (the "Effective Date") by and between the **City of Tallahassee**, a Florida municipal corporation (the "City"), whose principal place of business is 300 South Adams Street, Tallahassee, FL 32301, and **Alan Jay Automotive Management, Inc., d/b/a Alan Jay Fleet Sales** (the "Vendor"), whose principal place of business is 5330 US Hwy 27 South, Sebring, FL 33870. The City and the Vendor may be referred to individually as a "Party" and together as the "Parties."

1. DEFINITIONS. Certain capitalized terms in the Agreement have the meanings set forth below. Other terms used in this Agreement, but not defined in this Section, are defined elsewhere within the Agreement.

A. "*Vehicles and Services*" means the complete product line of new municipal vehicles, cars, vans, sport utility vehicles, light trucks with related equipment as sought in City Solicitation RFP No. 096-21-KM and more fully described in its Section 3, Scope of Work/Specifications.

B. *"Purchase Order"* means the purchase order commitment for Vehicles and Services made by the City through a Purchase Order and subject to the terms of this Agreement. It is anticipated that this Agreement will be executed prior to the issuance of any Purchase Order or associated quote and build sheets.

C. "*Agreement Documents*" are the City Solicitation RFP No.096-21-KM, its associated Scope of Work/Specifications and any associated addenda; the Vendor's Solicitation Response dated September 22, 2021, including any associated addenda and pricing sheets; and the Purchase Orders arising from this Agreement, including any associated quote and build sheets. These documents are incorporated by reference and made a part of this Agreement and given the same force and effect as if they were incorporated in full text.

2. ORDERS.

A. City Solicitation RFP No. 096-21-KM sought multiple vendors for Vehicles and Services. Although the City plans to order needed Vehicles and Services under this Agreement, the City makes no commitment to order any minimum or maximum quantities from any Vendor or to place orders at all. This Agreement is non-inclusive. The City reserves the right to order or purchase from other vendors, manufacturers, dealers, and other local, state, or national government agencies and/or associations when deemed in the best interest of the City. Orders under this Agreement will be initiated, at the sole discretion of the City, by submitting a request for quote and build sheet (if applicable) to the Vendor.

B. Upon receipt of the completed quote and build sheet, the City and the Vendor agree to discuss production schedules, product availability, and due dates prior to ordering Vehicles and Services through a City Purchase Order. The Vendor's quote **MUST** be dated and reference the Agreement Number.

C. Any future Vehicles or Services not currently available or offered can be added as they become available.

3. PURCHASES MADE BY OTHER PUBLIC AGENCIES.

A. With the consent and agreement of the Vendor and the City, purchases may be made by other local, state, or national governmental agencies, political subdivisions, or other public entities under this Agreement. Purchaser(s) **MUST** contact the City's procurement office to request utilization prior to purchasing under this Agreement. Such purchases shall be governed by the same terms and conditions stated herein.

(1) The City charges an administrative fee of $100.00 per vehicle sold. The Vendor shall be responsible for the reporting, collection, and remittance of the administrative fee(s) paid by other local, state, or national governmental agencies, political subdivisions, or other public entities to the City. Should any such purchases by other local, state, or national governmental agencies or political subdivisions be made, the Vendor shall submit a report of such purchase(s) within thirty (30) calendar days of receiving payment via email to kathy.crum@talgov.com. The subject line of the email should ***reference*** **Reporting Administrative Fee - Agreement No. 5179** with a copy of the purchase order attached to the email.

(2) The Vendor shall remit all administrative fees received by Vendor prior to the end of the any fiscal quarter no later than ten (10) calendar days after the end of the fiscal quarter in which the payment was received to the following address:

Fleet Management Admin
Attn: Kathy Crum
400 Dupree Street
Tallahassee, Florida 32304

Payments should be made by check with **Payment Administrative Fee – Agreement No. 5179** ***referenced*** on the check.

For questions, please contact:

Kathy Crum - Fleet Management Contract Manager
(850) 891-5229

B. This Agreement in no way restricts or interferes with the right of any local, state, or national government agency or political subdivision or other public entity to respond to any or all of these terms independently if required by law or to supplement the Agreement if a specific term is not addressed herein.

4. PRICES AND PAYMENT.

A. Prices. The City agrees to pay the Vendor for Vehicles and Services ordered under this Agreement as set forth in the Vendor's price lists submitted as part of its Solicitation Response. The Vendor's pricing shall be updated accordingly based on pricing for the current year. Any and all future pricing **MUST** be approved by the Fleet Management Director.

B. Payment. All fees are due and payable in U.S. dollars. Payment for orders for Vehicles and Services will be made in accordance with the Local Government Prompt Payment Act (Section 218.70, et. seq., Florida Statutes), unless the Parties make other arrangements as documented either by addendum to this Agreement or through a Purchase Order. Under the terms of the Prompt Payment Act, the payment due date for a local government entity for the purchase of goods or services is 45 days after the date on which a proper invoice is received by the City or, if no proper invoice is received, the due date is calculated based on other trigger dates identified in Section 218.73, Florida Statutes. No C.O.D shipments will be accepted. If the City fails to make payment within the statutory time frame, the unpaid

amount shall bear interest from thirty (30) days after the due date at the rate of 1% per month on the unpaid balance.

(1) Disputes. In the event a dispute occurs between the Vendor and the City, the Parties shall attempt to settle the dispute informally and in good faith prior to instituting formal legal action. If the dispute is resolved in favor of the Vendor, interest shall begin to accrue as of the original date the payment became due.

(2) Proper Invoice. Invoices may be submitted via E-mail to:

invoices@talgov.com with a copy to fleetadmin@talgov.com or by mail to:

City of Tallahassee - Accounts Payable – City Hall

300 S. Adams Street, Box A-28

Tallahassee, Florida 32301-1731

with a copy of the original invoice identified as a "copy" submitted to:

City of Tallahassee - Fleet Management Administration

400 Dupree Street

Tallahassee, Florida 32304

Any invoice or payment request which is received by the City must conform to the following requirements and contain the information listed below:

a. The invoice must be in compliance with the terms of this Agreement;
b. The invoice must be an original invoice;
c. The invoice must not be under dispute;
d. The invoice must include the authorizing City Purchase Order and/or Agreement number;
e. The invoice must be dated;
f. The invoice must include the number of the invoice to facilitate identification;
g. The invoice must include the name and address of the Vendor; and provide the remittance address for payment, if different;
h. The invoice must include the Purchase Order or Schedule line item number, including a description, quantity, unit of measure, until price, and extended price of the item;
i. The invoice must include the terms of any prompt payment discount offered; and
j. The invoice must include Vendor' Federal Identification Number (if applicable).

C. Payment Methods. The City may pay invoices via wire transfer, check, or ACH transfer. Subscription Services may also be paid by credit card.

D. Taxes. Amounts quoted by the Vendor do not include any applicable taxes or similar fees now in force or enacted in the future resulting from any transaction under the Agreement unless otherwise expressly stated. The Vendor understands that the City is entitled to an exemption from any applicable taxes and shall provide the Vendor with a valid exemption certificate upon request.

5. DELIVERY, INSPECTION, AND ACCEPTANCE.

A. Delivery does not constitute acceptance for the purpose of payment or warranty start time. The City shall inspect all Vehicles or Services to determine whether such Vehicles or Services meet all specifications and requirements set forth in the Agreement Documents. The City agrees to notify the Vendor within three (3) days of delivery or completion of Services if the Vehicles or Services do not meet all specifications and requirements for acceptance.

B. The Vendor shall deliver the Vehicles or Services in accordance with the terms and time frame listed on the quote. Should there be an issue with delivering the Vehicles or Services in the time frame listed on the quote, the Vendor and City agree to discuss, and confirm in writing, a mutually acceptable time frame. In the event delivery of the Vehicles or Services is delayed past the agreed upon time frame, the Vendor agrees the City has the right to cancel the order and obtain the Vehicles or Services elsewhere without penalty to the City.

C. The Vendor shall deliver all Vehicles or Services FOB to:

City of Tallahassee- Fleet Management
400 Dupree Street
Tallahassee, Florida 32304

Equipment shall be delivered with the following documents completed or included:

a. Any and all applicable documentation required by the Florida Department of Highway Safety and Motor Vehicles;
b. Temporary registration and tag (when applicable);
c. All manuals (electronic & paper Copy);
d. All warranty certifications;
e. Original Invoice;
f. A copy of pre-delivery service report;

g. A copy of applicable equipment specifications; and
h. A copy of build sheet or documentation that verifies what components are included on the equipment being delivered.

6. WARRANTY.

The warranty becomes effective when the Vehicles or Services are put into use by the City or at a maximum of thirty (30) days after delivery, whichever occurs first.

7. TERM.

A. Initial Term. The initial term of this Agreement shall commence on the Effective Date and shall continue for a period of three (3) years (the "Initial Term").

B. Extension Term. Upon written, mutual agreement by the Vendor and the City, this Agreement may be extended at the conclusion of the Initial Term for an additional two (2) years (the "Extension"). The Vendor and the City must agree to extend the Agreement no later than thirty (30) days prior to the expiration of the Initial Term of the Agreement.

8. TERMINATION.

A. Termination for Cause. If the Vendor fails to fulfill any of its obligations under this Agreement and does not cure such default within thirty (30) days after receipt of written notice from the City, such failure shall be considered a default and shall entitle, but not obligate, the City to suspend performance under this Agreement or to terminate this Agreement, in whole or in part, wholly at the City's discretion.

B. Termination for Convenience. Additionally, the City shall have the right to terminate this Agreement for convenience, in whole or in part, upon 90-day notice, without the Vendor being in default thereunder. In the event of termination for convenience, the City shall pay the Vendor (i) the full amount due for services satisfactorily rendered, (ii) approved costs and expenses incurred which remain unpaid at the time of such termination, and (iii) such other costs of termination, if any, as may be mutually agreed by the parties.

C. Termination Process. Termination shall be effected by (i) delivery of written notice to the Vendor from the City specifying whether termination is for default or convenience, (ii) providing detail as to the extent to which services under this Agreement are to be terminated, and (iii) specifying the date

upon which such termination becomes effective. After receipt of the written termination notice, and except as otherwise directed in writing by the City, the Vendor shall promptly stop work under this Agreement on the date and to the extent specified in the termination notice, terminate all subcontracts that relate to the performance of the services terminated by the termination notice, and complete performance of any services which have not been terminated. In the event the Agreement is canceled for default under the Agreement, the City may withhold funds owed to the Vendor in an amount sufficient to compensate for actual damages suffered from the default resulting in termination of the Agreement.

9. FINANCIAL CONSEQUENCES OF NON-PERFORMANCE.

A. The City may apply financial consequences if the Vendor fails to perform in accordance with the terms of the Agreement. If the Vendor fails to remedy performance deficiencies within thirty (30) days of being provided notice of such deficiency by the City, the Vendor may be assessed a non-performance retainage equivalent to 10% or $1,000.00, whichever is less, of the total invoice amount for the task or project. The retainage will be applied to the invoice for the then-current billing period. The retainage will be withheld until the Vendor resolves the deficiency. If the deficiency is subsequently resolved, the Vendor may invoice the City for the retained amount during the next billing period. If the Vendor is unable to resolve the deficiency, the retained funds will be forfeited.

B. The Vendor shall not be charged retained funds when the non-performance is a result of delay in delivery or performance arising out causes beyond the control and without vault or negligence of the Vendor due to manufacturer delays. To substantiate a delay in manufacturer product delivery, the Vendor is required to submit written proof of delay to the City in the form of a letter or email sent from the manufacturer to the Vendor. The City agrees that no retained funds will be withheld from the Vendor after written proof of the manufacturer's product delivery delay is provided to the City and, if necessary, regularly updated if the delay continues past any date which may be included in the written communication from the manufacturer.

10. LIQUIDATED DAMAGES.

A. If the Vendor fails to provide the Vehicles or Services within the time specified in this Agreement, any applicable Purchase Order, or any negotiated extension, the Vendor shall pay the minimum sum of $100.00 for each calendar day of delay, not to exceed $1,500.00 per month, to the City

as fixed and liquidated damages. In the event the City is penalized monetarily by federal, state, or local entities as a result of the Vendor delay, error, and/or poor performance issues, the Vendor may be required to reimburse the City the full amount of the assessed penalty.

B. Alternatively, if delivery or performance is delayed, the City may terminate this Agreement in whole or in part, under the Termination provision in this Agreement. In the event of termination for delivery or performance delay, the Vendor may be liable for (i) reimbursement to the City for costs spent to procure the Vehicles or Services from another vendor or (ii) for payment of liquidated damages as provided in above until such time as the City may reasonably obtain delivery or performance of similar Vehicles or Services.

C. The Vendor shall not be charged with liquidated damages, including if the City is penalized by federal, state or local entities, when the delay in delivery or performance arises out of causes beyond the control and without the fault or negligence of the Vendor caused by delay in manufacturer product delivery.

11. INDEMNIFICATON. The Vendor shall hold harmless and indemnify the City and its officials, officers, and employees from all claims, damages, losses, expenses, suits or actions against all third-party claims, losses, expenses, suits, or actions against the City, including, without limitation, costs of defending the action and attorney's fees, to the extent the claims arise out of or result from the performance and furnishing of the work, services, materials, goods, or equipment under the Agreement (including, but not limited to, claims regarding defects in materials, goods, equipment, and patent infringement) and such claim is caused in whole, or in part, by any breach of contract, act, or omission of the Vendor, its subcontractors, anyone directly or indirectly employed by any of them, or anyone whose acts any of them may be liable. In any and all claims against the City, or any of its agents or employees by any employee of the Vendor, its subcontractors, anyone directly or indirectly employed by any of them of anyone for whose acts any of them may be liable, the indemnification obligation under this clause shall not be limited in any way by limitation on the amount or type of damages, compensation or benefits payable by or for the Vendor or its subcontractors under any Workers' Compensation Act, Disability Act, or other Employee Benefit Act.

12. AVAILABILTY OF FUNDS. City funds may not be available for performance under this Agreement beyond September 30 of each year of this Agreement. The City's obligation for performance of this Agreement beyond that date is contingent upon the availability of appropriated funds from which payment for contract purposes can be made. No legal liability on the part of the City for any payment may arise for performance under this Agreement beyond the referenced date until funds are made available.

13. NOTIFICATION OF INSOLVENCY. In the event the Vendor enters into a proceeding relating to bankruptcy or an assignment for the benefit of creditors, whether voluntary or involuntary, the Vendor agrees to furnish, by certified mail or other method authorized by the Agreement, written notification of the proceeding to the City. This notification shall be furnished within five (5) days of the initiation of the proceedings relating to bankruptcy filing or transfer of legal and equitable title of assets to a third party under an assignment for the benefit of creditors. This notification shall include the date on which the bankruptcy petition was filed or the transfer consummated, the identity of the court in which the bankruptcy petition was filed or the name of the entity holding Vendor's assets, and a listing of City contract or purchase order numbers for all City contracts against which final payment has not been made. This obligation remains in effect until final payment of net receipts under this Agreement has been made to the Vendor.

14. CHOICE OF LAW AND VENUE. All questions concerning the construction, validity, and interpretation of this Agreement shall be governed by the law of the State of Florida. Any dispute arising out of, concerning, or relating to this Agreement between the Parties shall be resolved exclusively in a federal or state court of competent jurisdiction located in Tallahassee, Leon County, Florida. To the extent necessary, the Parties hereby submit to, and agree not to contest, the jurisdiction of such courts. The Parties also agree to waive any right to trial by jury in any dispute or litigation arising from, concerning, or relating to this Agreement.

15. REMEDIES. No remedy herein conferred upon any Party is intended to be exclusive of any other remedy. Each and every remedy shall be cumulative and shall be in addition to every other remedy given hereunder or now or hereafter existing at law or at equity by statute or otherwise. No single or partial exercise by any party of any right, power, or remedy hereunder shall preclude any other or further

exercise thereof.

16. NO WAIVER; SEVERABILITY; SECTION HEADINGS. No failure of either Party to exercise or enforce any of its rights under this Agreement shall act as a waiver of such rights. If any provision of this Agreement is determined in any proceeding binding upon the Parties to be invalid or unenforceable, that provision will be deemed severed from the remainder of the Agreement and the remaining provisions shall continue in full force and effect; provided however, that if a court by limiting such provision determines that the provision would become valid and enforceable, then such provision will be deemed to be written, construed, and enforced as so limited so long as the result is consistent with the Parties' expressed intentions herein. The section headings in this Agreement are solely for the convenience of the Parties and have no legal or contractual effect. This Agreement is entered into by sophisticated entities with access to counsel and shall not be construed against either Party as the "drafting" party.

17. RELATIONSHIP BETWEEN THE PARTIES. The Vendor and the City acknowledge and agree that this Agreement is not and shall not be construed as an agreement of joint venture, partnership, agency, franchise, or employment between the Parties or their respective employees. For all purposes under this Agreement, each Party shall be and act as an independent contractor to the other and shall not be authorized to, and shall not, bind or attempt to bind the other to any contract or agreement.

18. NOTICES. All notices required to be given under this Agreement shall be given in writing and sent to the following:

For the City:

Attn: Fleet Management Director
400 Dupree Street
Tallahassee, FL 32304
with a copy via email to:
Jeffery.Shepard@talgov.com

For the Vendor:

Attn: Chris Wilson
3003 US Hwy 27 South
Sebring, FL 33870
with a copy via to:
Chris.Wilson@AlanJay.com

All notices shall be given by certified or registered mail, overnight carrier, or personal delivery. Such notices shall be deemed given on the date of receipt of delivery of (or refusal to accept) said notice. Notwithstanding the foregoing, any day-to-day operational correspondence may be made by phone, email, or other mutually agreeable mechanism.

19. ASSIGNMENT. Neither Party may sell, assign, or transfer this Agreement without the prior written consent of the other Party; provided, however, that either Party may (with notice but without the prior consent of the other Party) assign this Agreement by operation of law, pursuant to a merger or acquisition of all or substantially all of its stock or assets, or to its affiliate. This Agreement shall be binding upon and inure to the benefit of the Parties and their respective successors and permitted assigns. The Vendor shall notify the City, in writing, thirty (30) calendar days prior to any assignment or transfer as allowed by this paragraph.

20. PUBLIC RECORDS. The Parties acknowledge that the City is a governmental entity and is subject to Florida's Public Records Law, Chapter 119, Florida Statutes. The Parties further acknowledge that some, or all, of the information, materials, documents provided to the City by the Vendor may be public records and, as such, may be subject to disclosure to, and copying by, the public unless otherwise exempted by statute. This provision shall constitute the City's sole obligation relating to maintaining confidentiality of any information or proprietary material of any kind submitted by the Vendor.

The Vendor also recognizes that by doing business with the City, its records relating to the Agreement may also be subject to the Public Records Act. **If the Vendor has questions regarding the application of Chapter 119, Florida Statutes, to the Vendor's duty to provide public records relating to this Agreement, the Vendor may contact the City's Custodian of Public Records at**:

City Treasurer-Clerk
(850) 891-8130
records@talgov.com

Mailing Address:
City Hall
300 S. Adams Street
c/o Records Division, Box A-31
Tallahassee, Florida 32301

21. SUBCONTRACTORS. Subcontractors are not allowed under this Agreement.

22. FORCE MAJEURE. Neither Party shall be liable for non-performance or delay, other than the payment of fees due hereunder, due in whole or in part to any Force Majeure Event. Force Majeure Event shall be defined as occurrence of an event which is outside the reasonable control of a party and

which prevents that party from performing its obligations under a contract. In the event a Party is hindered or prevented from performing hereunder due to a Force Majeure Event, such Party shall notify the other Party of the Force Majeure Event and the extent of its suspension as soon as reasonably practicable. Failure to give notice as timely as practicable under the circumstances shall result in the forfeiture of a Party's right to suspend its obligations hereunder. If a Force Majeure Event prevents, hinders, or delays performance of a Party's obligations hereunder for more than thirty (30) days, the Party not prevented from performing may, at its sole option, terminate this Agreement upon notice to the other Party.

23. INSURANCE COVERAGE. Prior to commencing work, the Vendor shall procure and maintain, at the Vendor's own cost and expense, throughout the Term of the Agreement, the following types and limits of insurance coverage in relation to the performance of work or provision of services hereunder by the Vendor, its agents, representatives, employees or subcontractors.

A. Commercial General/Umbrella Liability Insurance. $1,000,000 limit per occurrence for property damage and bodily injury. The Vendor should indicate whether the coverage is provided on a claims-made or, preferably, on an occurrence basis. The insurance shall include coverage for the following:

* Premise/Operations;
* Explosion Collapse and Underground Property Damage Hazard (only where applicable to the project);
* Products/Completed Operations;
* Contractual;
* Independent Contractors;
* Broad Form Property Damage; and
* Personal Injury.

B. Business Automobile/Umbrella Liability Insurance. $1,000,000 limit per accident for property damage and personal injury, including coverage for:

* Owned/Leased Autos;
* Non-owned Autos; and
* Hired Autos.

C. Workers' Compensation and Employers'/Umbrella Liability Insurance. Workers' Compensation coverage with benefits and monetary limits as set forth in Chapter 440, Florida Statutes. This policy shall include Employers'/Umbrella Liability coverage for $1,000,000 per accident. Workers' Compensation coverage is required as a condition of performing work or services for the City whether the Vendor is otherwise required by law to provide such coverage.

D. Commercial General Liability and Automobile Liability Coverage.

* The City, members of its City Commission, boards, commissions and committees, officers, agents, employees and volunteers (together, "City Insureds") are to be covered as additional insured as respects: liability arising out of activities performed by or on behalf of the Vendor; products and completed operations of the Vendor; premises owned, leased, or used by the Vendor; or premises on which the Vendor is performing services on behalf of the City. The coverage shall not contain special limitations on the scope of protection afforded the City Insureds.
* The Vendor's insurance coverage shall be primary insurance for the City Insureds. Any other insurance or self-insurance maintained by or on behalf of the City Insureds shall be excess of the Vendor's insurance and shall not contribute to it.
* Any failure to comply with reporting provisions of the policies shall not affect coverage provided to the City Insureds.
* Coverage shall state that the Vendor's insurance shall apply separately to each insured against whom a claim is made, or suit is brought, except with respect to the limits of the insurer's liability.

E. Worker's Compensation and Employers' Liability and Property Coverage. The insurer shall agree to waive all rights of subrogation against the City Insureds for losses arising from activities and operations of the Vendor in the performance of services under this Agreement.

F. Garage Liability Coverage. A minimum of $1,000,000.00 limit per occurrence.

G. Garage Keepers Coverage. A minimum of $500,000 per accident.

H. All Coverage.

* Each insurance policy shall name the City as an additional insured.
* Each insurance policy required by this clause shall be endorsed to state that coverage shall not be suspended, voided, canceled, reduced in coverage or in limits except after thirty (30) days prior written notice has been given to the City Contract Administrator.
* If the Vendor, for any reason, fails to maintain insurance coverage which is required pursuant to this Agreement, it shall be deemed a material breach of the Agreement. The City, at its sole option, may terminate this Agreement and obtain damages from the Vendor resulting from said breach.
* Alternatively, the City may purchase such required insurance coverage (but has no special obligation to do so) and, without further notice to the Vendor, the City may deduct any premium costs advanced by the City for such insurance from sums due to the Vendor.

I. Deductibles and Self-Insured Retentions. Any deductibles or self-insured retentions must be declared to and approved by the City. At the option of the City, the insurer shall reduce or eliminate such deductibles or self-insured retentions as respects the City Insureds; or the Vendor shall procure a bond guaranteeing payment of losses, related investigation, claim administration, and defense expenses.

J. Acceptability of Insurers. Insurance is to be placed with Florida insurers rated B+X or better by A.M. Best's rating service.

K. Verification of Coverage. The Vendor shall furnish the City with certificates of insurance and with original endorsements providing evidence of required coverage. The certificates and endorsements for each policy must be signed by a person authorized by that insurer to bind coverage on the Vendor's behalf. The certificates and endorsements must be received and approved by the City before work commences. Certificates of Insurance must be annotated with the applicable contract number.

24. SOVEREIGN IMMUNITY. Nothing contained herein shall constitute a waiver by the City of any applicable sovereign immunity as described under the provisions of Section 768.28, Florida Statutes.

25. COUNTERPARTS. This Agreement may be executed in two or more counterparts, each of which shall be deemed to be an original, but all of which together shall constitute one and the same instrument. The Parties agree that electronic signatures of the Parties, whether digital or encrypted, have the same force and effect as manual signatures. Delivery of a copy of this Agreement or any other document contemplated hereby bearing an original or electronic signature by facsimile transmission, by electronic mail in portable document format (.pdf) form, or by any other electronic means intended to preserve the original textual, graphic and pictorial appearance of a document, have the same effect as physical delivery of the paper document bearing an original or electronic signature.

26. ORDER OF PRECEDENCE. In the event of any inconsistency between any provisions of this Agreement and the Agreement Documents, and unless specifically stated otherwise, the inconsistency shall be resolved by giving precedence in the following order:

A. This Agreement, and any written attachments and future written Amendments or Purchase Orders.

B. Purchase Orders arising from this Agreement, including any associated quote and build sheets.

C. City Solicitation RFP No.069-21-KM, including all addenda.

D. Vendor's Response to the City's Solicitation.

27. E-VERIFY. The Contractor, and its subcontractors, must register with and utilize, the U.S. Department of Homeland Security's E-Verify system to verify the work authorization status of all newly hired employees, pursuant to Section 448.095, Florida Statutes. Registration must take place prior to execution of this contract. If the Contractor enters into any agreement with a subcontractor for performance of services under this contract, the subcontractor must provide an affidavit to the Contractor which states that the subcontractor does not employ, contract with, or subcontract with any unauthorized aliens. The Contractor is required to maintain a copy of such affidavit throughout the term of this contract.

The Contractor agrees to adhere to the requirements of Section 448.095, Florida Statutes, and understands that failure to comply with the statute will result in termination of this contract. If such termination occurs, the Contractor will not be awarded another City contract for at least one (1) year from the termination date and will be liable for any additional costs incurred by the City as a result of the termination.

28. ENTIRE AGREEMENT. This Agreement, including its attachments and associated documents, constitutes the entire Agreement between the Parties pertaining to the subject matter hereof, and supersedes in their entirety all written or oral agreements previously existing between the Parties with respect to such subject matter. No supplement, modification, addendum, or amendment of this Agreement shall be binding unless executed in writing by both Parties. In the event of any conflict between any terms of this Agreement and any terms of any attachment, the terms of this Agreement shall supersede, govern, and control to the extent of the inconsistency.

IN WITNESS WHEREOF, the Parties hereto have executed this Agreement by their duly authorized representatives.

CITY OF TALLAHASSEE

By: _____
Reese Goad, City Manager

Approved by the Department

By: _____
Jeff Shepard, Fleet Management Director

Attest:

By: _____
James O. Cooke, IV, City Treasurer-Clerk

Approved as to form:

By: _____
Cassandra K. Jackson, City Attorney

ALAN JAY AUTOMOTIVE MANAGEMENT, INC.

By: _____
Print Name: Chris Wilson
Title: Fleet Sales Manager

SEAL OF THE CITY OF TALLAHASSEE INCORPORATED A.D. 1840

CITY OF TALLAHASSEE

Legal Routing Memo

Date: 1/4/2022

To: City Attorney's Office

From: Administration & Professional

Subject: Legal Review of

☒CONTRACT NO. 5179
☐AMENDMENT NO.
☐MEMORANDUM OF UNDERSTANDING OR AGREEMENT
☐OTHER

This document relates to Agreement for New Municipal Vehicles, Cars, Vans, Sport Utility Vehicles, and Light Trucks.

Document has been reviewed and considered ready for execution by either or both:

Procurement Signature: *Antwan Pennywell*

Department Signature: *Kathy Crum, Contract Manager – Fleet Management*

TO BE COMPLETED BY LEGAL

Legal review completed on: 1/4/2022

Legal review performed by: Kellie Scott

Approved for execution: ☒yes ☐no

DUVAL | Ford
• Since 1916 •

BOYNTON BEACH

Prepared for:		Contract Holder	3/3/25
BOYNTON BEACH DAVE PERSAD 561-742-6215 PersadD@bbfl.us		DUVAL FORD Bambi Darr (Work) 904-388-2144 (Fax) 904-387-6816 bambi.darr@duvalmotor.com 405 Lane Avenue North Jacksonville, FL 32258	

PLEASE CONFIRM RECEIPT OF QUOTE VIA EMAIL

We appreciate your interest and the opportunity to quote. Pricing references the FLORIDA SHERIFFS ASSOCIATION LIGHT VEHICLE CONTRACT FSA 24-VEL-32. If you have any questions regarding this quote please call! Note, Vehicle will be ordered white exterior unless specified on purchase order. Shipping and Invoicing instructions are required on agency purchase order.

Labor: Rate / Hr $100	Parts QTY	Code	Equipment	UNIT PRICE	EXTENDED
	1	R9B SOUTH	Item 244: Ford Bronco Sport (Big Bend 200a) Southern Zone	$ 27,989.00	$ 27,989.00
	1	99N.448	1.5L Ecoboost Engine	$ -	$ -
	1	200A	Equipment Group: Big Bend	$ -	$ -
	1	WT 1	Weather Tech Laser Cut Floor Mats- 4 Piece BRONCO SPORT(4416531V, 4416422)	$ 335.00	$ 335.00
	2	RKE	Programmed Integrated Key Transmitter Fob	$ 326.00	$ 652.00
	1	NOTE	(4) TOTAL KEY/ FOBS	$ -	$ -
	1	TINTA	Window tint, Llumar film. Includes windshield strip	$ 421.00	$ 421.00
	1	SO LED 10	Bronco Sport CORNER LED PACKAGE: A: (2) SOUNDOFF: 4" fascia Location: Grille B: (2) SOUNDOFF: XF flush mount EXFS10002-** (SINGLE OR DUAL COLOR) Location: Bumper	$ 845.00	$ 845.00
	1	NOTE	COLOR: WHITE LIGHTS	$ -	$ -
	1	TAG	New Tag Charge (Florida only) Requires (TTO) Tag/Title option. Specify City, State, or Sheriffs Tag. Includes (TMP). Transfer Tag Charge: (Florida only: $90) Please send scan of agency registration with tag ID clearly indicated. Requires (TTO) Tag/Title Option, includes (TMP)	$ 125.00	$ 125.00
	1	TTO	Tag and Title processing and handling fee. Tags are processed at the local tag office and affixed to vehicle prior to delivery. Cost includes electronic administrative fee, manual processing courier, and Fedex related expense.	$ 68.00	$ 68.00
0	1	M7	Carbonized Gray	No Charge	$ -
0	1	QW	Roast Cloth Easy Clean Seats	$ -	$ -
0	1			$ -	$ -
0		TOTAL LABOR HOURS			
		Additional Notes	2025 MODEL		
UNIT COST					$ 30,435.00
TOTAL QUANTITY		1		TOTAL PURCHASE	$ 30,435.00

ALAN JAY FLEET SALES

City of Tallahassee

Call Us first, for all of your Fleet Automotive, & Light Truck needs.

Quote

PHONE (800) ALANJAY (252-6529)		DIRECT 863-385-9610		WWW.ALANJAY.COM	61957-1
Corporate Office	2003 U.S. 27 South Sebring, FL 33870	MOBILE 904-838-4999 FAX 863-402-4221		Mailing Address	P.O. BOX 9200 Sebring, FL 33871-9200

ORIGINAL QUOTE DATE
2/27/2025

QUICK QUOTE SHEET

REVISED QUOTE DATE
2/27/2025

REQUESTING AGENCY **BOYNTON BEACH, CITY OF**

CONTACT PERSON **DAVE PERSAD** EMAIL PERSADD@BBFL.US

PHONE **561-742-6215** MOBILE FAX

CONTRACT NUMBER 5179 - 2025 CITY OF TALLAHASSEE

MODEL 4430 **MSRP** $30,245.00

2025 TOYOTA RAV4 FWD LE

CUSTOMER ID on order units subject to availability **GOVERNMENT PRICE** $28,816.00

BED LENGTH

*** All vehicles will be ordered white w/ darkest interior unless clearly stated otherwise on purchase order.*

FACTORY OPTIONS	DESCRIPTION	
040	OPTIONS Ice Cap	$0.00
FB20	Black, Fabric Seat Trim	$0.00
2.5L	Engine: 2.5L DOHC 16-Valve 4-Cylinder	$0.00
FE	50 State Emissions	$0.00
	FACTORY OPTIONS	**$0.00**

AFTERMARKET OPTIONS	DESCRIPTION	
NEW-TAG-CITY	New CITY tag Includes temp tag & two way overnight shipping for signature.	$245.00
4K SMART	3rd & 4th keys and remotes for vehicles with proximity access.	$625.00
DTF SUV	Deep tint film on SUV with full side and rear glass coverage.	$410.00
WTF SUV 3	Weather Tech floor liner system (1st & 2nd rows plus cargo area).	$505.00
W TLI-4 CC	(4) Whelen ION T-Series DUAL color ultra thin light heads with (2) mounted in grille and (2) mounted to rear of vehicle (CLEAR).	$770.00
	AFTERMARKET OPTIONS	**$2,555.00**

TRADE IN **TOTAL COST** **$31,371.00**

YES WE TAKE TRADE INS ~~~ ASK ABOUT MUNICIPAL FINANCING ~~~

TOTAL COST LESS TRADE IN(S) **QTY** **2** **$62,742.00**

Estimated Annual payments for 60 months paid in advance: $7,212.84 Extended: $14,425.68

Municipal finance for any essential use vehicle, requires lender approval, WAC.

Comments **ORDERED UNIT VIN: [VIN NA]**

VEHICLE QUOTED BY **CHRISTY SELF** **GOVERNMENT ACCOUNT MANAGER** Christy.Self@AlanJay.com

"I Want to be Your Fleet Provider"

I appreciate the opportunity to submit this quotation. Please review it carefully. If there are any errors or changes, please feel free to contact me at any time. I am always happy to be of assistance.

ALAN JAY FLEET

SCOTT WILSON | 863-402-4234 | SCOTT.WILSON@ALANJAY.COM

Vehicle: [Fleet] 2025 Toyota RAV4 (4430) LE FWD (SE) (Complete)

Window Sticker

SUMMARY

[Fleet] 2025 Toyota RAV4 (4430) LE FWD (SE) MSRP:$28,850.00

Interior:Black, Fabric Seat Trim

Exterior 1:Ice Cap

Exterior 2:No color has been selected.

OPTIONS

CODE	MODEL	MSRP
4430	[Fleet] 2025 Toyota RAV4 (4430) LE FWD (SE)	$28,850.00
	OPTIONS	
040	Ice Cap	$0.00
FB20	Black, Fabric Seat Trim	$0.00
FE	50 State Emissions	$0.00
	SUBTOTAL	**$28,850.00**
	Adjustments Total	$0.00
	Destination Charge	$1,395.00
	TOTAL PRICE	**$30,245.00**

FUEL ECONOMY

Est City:27 (2024) MPG

Est Highway:35 (2024) MPG

Est Highway Cruising Range:507.50 mi

At the user's request, prices for this vehicle have been formulated on the basis of Initial Pricing for the vehicle, however GM cannot guarantee that Initial Pricing is available. This document contains information considered Confidential between GM and its Clients uniquely. The information provided is not intended for public disclosure. Prices, specifications, and availability are subject to change without notice, and do not include certain fees, taxes and charges that may be required by law or vary by manufacturer or region. Performance figures are guidelines only, and actual performance may vary. Photos may not represent actual vehicles or exact configurations. Content based on report preparer's input is subject to the accuracy of the input provided.
Data Version: 24569. Data Updated: Jan 27, 2025 6:43:00 PM PST.

ALAN JAY FLEET

SCOTT WILSON | 863-402-4234 | SCOTT.WILSON@ALANJAY.COM

Vehicle: [Fleet] 2025 Toyota RAV4 (4430) LE FWD (SE) (Complete)

Standard Equipment

Mechanical	
	Engine: 2.5L DOHC 4-Cylinder w/Dual VVT-i
	Engine Auto Stop-Start Feature
	Transmission w/Driver Selectable Mode, Sequential Shift Control and Oil Cooler
	Transmission: 8-Speed Automatic
	Front-Wheel Drive
	3.18 Axle Ratio
	550CCA Maintenance-Free Battery w/Run Down Protection
	Towing Equipment -inc: Trailer Sway Control
	4610# Gvwr 1240# Maximum Payload
	Gas-Pressurized Shock Absorbers
	Front And Rear Anti-Roll Bars
	Electric Power-Assist Speed-Sensing Steering
	14.5 Gal. Fuel Tank
	Quasi-Dual Stainless Steel Exhaust w/Chrome Tailpipe Finisher
	Strut Front Suspension w/Coil Springs
	Multi-Link Rear Suspension w/Coil Springs
	4-Wheel Disc Brakes w/4-Wheel ABS, Front Vented Discs, Brake Assist, Hill Hold Control and Electric Parking Brake
	Brake Actuated Limited Slip Differential
Exterior	
	Wheels: 17" Steel
	Tires: 225/65R17 AS
	Steel Spare Wheel
	Compact Spare Tire Mounted Inside Under Cargo
	Clearcoat Paint
	Body-Colored Front Bumper w/Black Rub Strip/Fascia Accent
	Black Rear Bumper w/Black Rub Strip/Fascia Accent
	Black Bodyside Cladding and Black Wheel Well Trim

At the user's request, prices for this vehicle have been formulated on the basis of Initial Pricing for the vehicle, however GM cannot guarantee that Initial Pricing is available. This document contains information considered Confidential between GM and its Clients uniquely. The information provided is not intended for public disclosure. Prices, specifications, and availability are subject to change without notice, and do not include certain fees, taxes and charges that may be required by law or vary by manufacturer or region. Performance figures are guidelines only, and actual performance may vary. Photos may not represent actual vehicles or exact configurations. Content based on report preparer's input is subject to the accuracy of the input provided.
Data Version: 24569. Data Updated: Jan 27, 2025 6:43:00 PM PST.

ALAN JAY FLEET

SCOTT WILSON | 863-402-4234 | SCOTT.WILSON@ALANJAY.COM

Vehicle: [Fleet] 2025 Toyota RAV4 (4430) LE FWD (SE) (Complete)

Exterior	
	Chrome Side Windows Trim and Black Front Windshield Trim
	Body-Colored Door Handles
	Black Power Side Mirrors w/Manual Folding
	Fixed Rear Window w/Fixed Interval Wiper and Defroster
	Deep Tinted Glass
	Fixed Interval Wipers
	Galvanized Steel/Aluminum Panels
	Lip Spoiler
	Black Grille w/Body-Color Surround
	Liftgate Rear Cargo Access
	Tailgate/Rear Door Lock Included w/Power Door Locks
	Projector Beam Led Low/High Beam Daytime Running Auto High-Beam Headlamps
	LED Brakelights
	Headlights-Automatic Highbeams
	Laminated Glass
Entertainment	
	Radio w/Seek-Scan, Clock, Speed Compensated Volume Control, Aux Audio Input Jack, Steering Wheel Controls, Voice Activation, Radio Data System and External Memory Control
	Radio: AM/FM/XM Audio System -inc: 8" touchscreen and 6 speakers
	Streaming Audio
	Integrated Roof Antenna
	Bluetooth Wireless Phone Connectivity
	2 LCD Monitors In The Front
Interior	
	Driver Seat
	Passenger Seat
	60-40 Folding Split-Bench Front Facing Manual Reclining Fold Forward Seatback Rear Seat
	Manual Tilt/Telescoping Steering Column
	Gauges -inc: Speedometer, Odometer, Engine Coolant Temp, Tachometer, Trip Odometer and Trip Computer
	Power Rear Windows and Fixed 3rd Row Windows

At the user's request, prices for this vehicle have been formulated on the basis of Initial Pricing for the vehicle, however GM cannot guarantee that Initial Pricing is available. This document contains information considered Confidential between GM and its Clients uniquely. The information provided is not intended for public disclosure. Prices, specifications, and availability are subject to change without notice, and do not include certain fees, taxes and charges that may be required by law or vary by manufacturer or region. Performance figures are guidelines only, and actual performance may vary. Photos may not represent actual vehicles or exact configurations. Content based on report preparer's input is subject to the accuracy of the input provided.
Data Version: 24569. Data Updated: Jan 27, 2025 6:43:00 PM PST.

ALAN JAY FLEET

SCOTT WILSON | 863-402-4234 | SCOTT.WILSON@ALANJAY.COM

Vehicle: [Fleet] 2025 Toyota RAV4 (4430) LE FWD (SE) (Complete)

Interior	
	Wi-Fi Connect with up to 3GB within 1-month trial Mobile Hotspot Internet Access
	Front Bucket Seats -inc: 6-way adjustable driver's seat and 4-way adjustable front passenger seat
	Front Cupholder
	Rear Cupholder
	Remote Keyless Entry w/Integrated Key Transmitter, Illuminated Entry, Illuminated Ignition Switch and Panic Button
	Remote Releases -Inc: Mechanical Fuel
	Cruise Control w/Steering Wheel Controls
	Adaptive w/Traffic Stop-Go
	Manual Air Conditioning
	HVAC -inc: Underseat Ducts
	Glove Box
	Driver Foot Rest
	Interior Trim -inc: Metal-Look Interior Accents
	Full Cloth Headliner
	Cloth Door Trim Insert
	Urethane Gear Shifter Material
	Fabric Seat Trim
	Day-Night Rearview Mirror
	Driver And Passenger Visor Vanity Mirrors
	Full Floor Console w/Covered Storage, Mini Overhead Console w/Storage and 2 12V DC Power Outlets
	Front Map Lights
	Fade-To-Off Interior Lighting
	Full Carpet Floor Covering
	Carpet Floor Trim
	Cargo Area Concealed Storage
	Cargo Space Lights
	Tracker System
	Smart Device Integration
	Instrument Panel Bin, Driver And Passenger Door Bins

At the user's request, prices for this vehicle have been formulated on the basis of Initial Pricing for the vehicle, however GM cannot guarantee that Initial Pricing is available. This document contains information considered Confidential between GM and its Clients uniquely. The information provided is not intended for public disclosure. Prices, specifications, and availability are subject to change without notice, and do not include certain fees, taxes and charges that may be required by law or vary by manufacturer or region. Performance figures are guidelines only, and actual performance may vary. Photos may not represent actual vehicles or exact configurations. Content based on report preparer's input is subject to the accuracy of the input provided.
Data Version: 24569. Data Updated: Jan 27, 2025 6:43:00 PM PST.

ALAN JAY FLEET

SCOTT WILSON | 863-402-4234 | SCOTT.WILSON@ALANJAY.COM

Vehicle: [Fleet] 2025 Toyota RAV4 (4430) LE FWD (SE) (Complete)

Interior	
	Power 1st Row Windows w/Front And Rear 1-Touch Up/Down
	Delayed Accessory Power
	Power Door Locks w/Autolock Feature
	Driver Information Center
	Trip Computer
	Outside Temp Gauge
	Digital/Analog Appearance
	Seats w/Cloth Back Material
	Manual Adjustable Front Head Restraints and Manual Adjustable Rear Head Restraints
	Front Center Armrest and Rear Center Armrest
	1 Seatback Storage Pocket
	Immobilizer
	2 12V DC Power Outlets
	Air Filtration
Safety-Mechanical	
	Cruise Control-Steering Assist
	Electronic Stability Control (ESC)
	ABS And Driveline Traction Control
Safety-Exterior	
	Side Impact Beams
Safety-Interior	
	Dual Stage Driver And Passenger Seat-Mounted Side Airbags
	Safety Connect (10-year trial) Emergency Sos
	Pre-Collision System (PCS) w/Intersection Support
	Lane Departure Alert (LDA) w/Steering Assist Lane Keeping Assist
	Lane Departure Alert (LDA) w/Steering Assist Lane Departure Warning
	Collision Mitigation-Front
	Evasion Assist
	Low Tire Pressure Warning

At the user's request, prices for this vehicle have been formulated on the basis of Initial Pricing for the vehicle, however GM cannot guarantee that Initial Pricing is available. This document contains information considered Confidential between GM and its Clients uniquely. The information provided is not intended for public disclosure. Prices, specifications, and availability are subject to change without notice, and do not include certain fees, taxes and charges that may be required by law or vary by manufacturer or region. Performance figures are guidelines only, and actual performance may vary. Photos may not represent actual vehicles or exact configurations. Content based on report preparer's input is subject to the accuracy of the input provided.
Data Version: 24569. Data Updated: Jan 27, 2025 6:43:00 PM PST.

ALAN JAY FLEET

SCOTT WILSON | 863-402-4234 | SCOTT.WILSON@ALANJAY.COM

Vehicle: [Fleet] 2025 Toyota RAV4 (4430) LE FWD (SE) (Complete)

Safety-Interior	
	Dual Stage Driver And Passenger Front Airbags
	Curtain 1st And 2nd Row Airbags
	Airbag Occupancy Sensor
	Driver Knee Airbag and Passenger Cushion Front Airbag
	Rear Child Safety Locks
	Outboard Front Lap And Shoulder Safety Belts -inc: Rear Center 3 Point, Height Adjusters and Pretensioners
	Back-Up Camera
WARRANTY	
	Basic Years: 3 Basic Miles/km: 36,000 Drivetrain Years: 5 Drivetrain Miles/km: 60,000 Corrosion Years: 5 Corrosion Miles/km: Unlimited Roadside Assistance Years: 2 Roadside Assistance Miles/km: Unlimited Maintenance Years: 2 Maintenance Miles/km: 25,000

At the user's request, prices for this vehicle have been formulated on the basis of Initial Pricing for the vehicle, however GM cannot guarantee that Initial Pricing is available. This document contains information considered Confidential between GM and its Clients uniquely. The information provided is not intended for public disclosure. Prices, specifications, and availability are subject to change without notice, and do not include certain fees, taxes and charges that may be required by law or vary by manufacturer or region. Performance figures are guidelines only, and actual performance may vary. Photos may not represent actual vehicles or exact configurations. Content based on report preparer's input is subject to the accuracy of the input provided.
Data Version: 24569. Data Updated: Jan 27, 2025 6:43:00 PM PST.

ALAN JAY FLEET SALES

City of Tallahassee

Call Us first, for all of your Fleet Automotive, & Light Truck needs.

Quote

PHONE (800) ALANJAY (252-6529)		DIRECT 863-385-9610		WWW.ALANJAY.COM	62254-2
Corporate Office	2003 U.S. 27 South	MOBILE 904-838-4999		Mailing Address	P.O. BOX 9200
	Sebring, FL 33870	FAX 863-402-4221			Sebring, FL 33871-9200

ORIGINAL QUOTE DATE
3/12/2025

QUICK QUOTE SHEET

REVISED QUOTE DATE
3/13/2025

REQUESTING AGENCY **BOYNTON BEACH, CITY OF**
CONTACT PERSON **DAVE PERSAD** EMAIL PERSADD@BBFL.US
PHONE **561-742-6215** MOBILE FAX

CONTRACT NUMBER 5179 - 2025 CITY OF TALLAHASSEE

MODEL CK10543 1WT **MSRP** $47,995.00

2025 CHEVY SILVERADO 1500 CREW CAB PICKUP 4WD WT 5.5' BED

CUSTOMER ID Utilities Engineering - New **GOVERNMENT PRICE** $43,347.00

BED LENGTH 5.5' Bed

*** All vehicles will be ordered white w/ darkest interior unless clearly stated otherwise on purchase order.*

FACTORY OPTIONS	DESCRIPTION	
GAZ	Summit White	$0.00
H2G	INTERIOR Jet Black, Vinyl seat trim	$0.00
L3B	Engine, TurboMax	$0.00
MFC	Transmission, 8-speed automatic, electronically controlled	$0.00
1WT	OPTIONS Work Truck Preferred Equipment Group	$0.00
5H1	Key equipment, two additional key fobs.	$40.00
AKO	Glass, deep-tinted	$0.00
AZ3	Seats, front 40/20/40 split-bench	$0.00
C49	Defogger, rear-window electric	$0.00
C5W	GVWR, 7000 lbs. (3175 kg)	$0.00
CGN	Chevytec spray-on bedliner, Black	$540.00
CTT	Hitch Guidance	$0.00
DLF	Mirrors, outside heated power-adjustable	$0.00
FE9	Emissions, Federal requirements	$0.00
G80	Auto-locking rear differential	$390.00
GU6	Rear axle, 3.42 ratio	$0.00
IOR	Audio system, Chevrolet Infotainment 3 system	$0.00
JL1	Trailer brake controller, integrated	$270.00
NZZ	Skid Plates	$145.00
PCV	WT Convenience Package	$0.00
PEB	WT Value Package	$955.00
QDV	Tires, 265/70R17 all-terrain, blackwall	$195.00
RD6	Wheels, 17" x 8" (43.2 cm x 20.3 cm) Ultra Silver painted steel	$0.00
VQ2	Fleet Processing Option	$0.00
VQO	LPO, Black work step	$570.00
XCQ	Tire, spare 265/70R17SL all-season, blackwall	$0.00
Z82	Trailering Package	$0.00
	FACTORY OPTIONS	**$3,105.00**

CONTRACT NUMBER 5179 - 2025 CITY OF TALLAHASSEE

AFTERMARKET OPTIONS	DESCRIPTION	
NEW-TAG-CITY	New CITY tag Includes temp tag & two way overnight shipping for signature.	$245.00
DTF 4 TRK	Deep tint film installed on four doors and back glass for extended/crew cab pickups.	$245.00
WTF CRW	Weather Tech floor liner system for crew cab pick-up trucks.	$315.00
W LEGACY54-AW	Whelen 54'' Legacy DUO light bar, **Alternating** Amber/White, with adjustable feet & Strap kit.	$2,675.00
W TLI-4 RW	(4) Whelen ION ''T'' series ultra thin light heads surface mounted with (2) in grille and (2) to rear of vehicle/body. (RED/WHITE)	$770.00
BR 15### LB	Back Rack cab guard for pickup trucks without a cross body tool box, includes light bar mounting feet.	$715.00
BUS-TRK	BACK UP SENSORS Rear Bumper Parking Assistance System for Trucks Introducing BackZone Truck (250-1903-BZTRK), Rostra's latest innovation in vehicle parking assistance systems.	$520.00
	AFTERMARKET OPTIONS	**$5,485.00**

TRADE IN

TOTAL COST **$51,937.00**

YES WE TAKE TRADE INS ~~~ ASK ABOUT MUNICIPAL FINANCING ~~~

TOTAL COST LESS TRADE IN(S) **QTY** **1** **$51,937.00**

Estimated Annual payments for 60 months paid in advance: $11,941.39
Municipal finance for any essential use vehicle, requires lender approval, WAC.

Comments **ORDERED UNIT VIN: [VIN NA]**

VEHICLE QUOTED BY **CHRISTY SELF** **GOVERNMENT ACCOUNT MANAGER** Christy.Self@AlanJay.com

"I Want to be Your Fleet Provider"

I appreciate the opportunity to submit this quotation. Please review it carefully. If there are any errors or changes, please feel free to contact me at any time. I am always happy to be of assistance.

ALAN JAY FLEET

SCOTT WILSON | 863-402-4234 | SCOTT.WILSON@ALANJAY.COM

Vehicle: [Fleet] 2025 Chevrolet Silverado 1500 (CK10543) 4WD Crew Cab 147" Work Truck (✓ Complete)

Window Sticker

SUMMARY

[Fleet] 2025 Chevrolet Silverado 1500 (CK10543) 4WD Crew Cab 147" Work Truck — MSRP:$46,000.00

Interior:Jet Black, Vinyl seat trim

Exterior 1:Summit White

Exterior 2:No color has been selected.

Engine, TurboMax

Transmission, 8-speed automatic, electronically controlled

OPTIONS

CODE	MODEL		MSRP
CK10543	[Fleet] 2025 Chevrolet Silverado 1500 (CK10543) 4WD Crew Cab 147" Work Truck		$46,000.00
	OPTIONS		
1WT	Work Truck Preferred Equipment Group		$0.00
5H1	Key equipment, two additional key fobs.		$45.00
AZ3	Seats, front 40/20/40 split-bench		$0.00
C5W	GVWR, 7000 lbs. (3175 kg)		$0.00
CGN	Chevytec spray-on bedliner, Black		$545.00
CTT	Hitch Guidance	Inc.	
FE9	Emissions, Federal requirements		$0.00
G80	Auto-locking rear differential		$395.00
GAZ	Summit White		$0.00
GU6	Rear axle, 3.42 ratio		$0.00
H2G	Jet Black, Vinyl seat trim		$0.00
IOR	Audio system, Chevrolet Infotainment 3 system		$0.00
JL1	Trailer brake controller, integrated		$275.00
L3B	Engine, TurboMax		$0.00
MFC	Transmission, 8-speed automatic, electronically controlled		$0.00
NZZ	Skid Plates		$150.00
QDV	Tires, 265/70R17 all-terrain, blackwall		$200.00

At the user's request, prices for this vehicle have been formulated on the basis of Initial Pricing for the vehicle, however GM cannot guarantee that Initial Pricing is available. This document contains information considered Confidential between GM and its Clients uniquely. The information provided is not intended for public disclosure. Prices, specifications, and availability are subject to change without notice, and do not include certain fees, taxes and charges that may be required by law or vary by manufacturer or region. Performance figures are guidelines only, and actual performance may vary. Photos may not represent actual vehicles or exact configurations. Content based on report preparer's input is subject to the accuracy of the input provided.
Data Version: 24569. Data Updated: Jan 27, 2025 6:43:00 PM PST.

ALAN JAY FLEET

SCOTT WILSON | 863-402-4234 | SCOTT.WILSON@ALANJAY.COM

Vehicle: [Fleet] 2025 Chevrolet Silverado 1500 (CK10543) 4WD Crew Cab 147" Work Truck (Complete)

RD6	Wheels, 17" x 8" (43.2 cm x 20.3 cm) Ultra Silver painted steel		$0.00
VQ2	Fleet Processing Option		$0.00
VQO	LPO, Black work step		$575.00
XCQ	Tire, spare 265/70R17SL all-season, blackwall	Inc.	
Z82	Trailering Package		$425.00
___	Option/package discount		($1,350.00)
	SUBTOTAL		**$47,260.00**
	Adjustments Total		$0.00
	Destination Charge		$1,995.00
	TOTAL PRICE		**$49,255.00**

FUEL ECONOMY

Est City:17 MPG

Est Highway:20 MPG

Est Highway Cruising Range:480.00 mi

At the user's request, prices for this vehicle have been formulated on the basis of Initial Pricing for the vehicle, however GM cannot guarantee that Initial Pricing is available. This document contains information considered Confidential between GM and its Clients uniquely. The information provided is not intended for public disclosure. Prices, specifications, and availability are subject to change without notice, and do not include certain fees, taxes and charges that may be required by law or vary by manufacturer or region. Performance figures are guidelines only, and actual performance may vary. Photos may not represent actual vehicles or exact configurations. Content based on report preparer's input is subject to the accuracy of the input provided.
Data Version: 24569. Data Updated: Jan 27, 2025 6:43:00 PM PST.

ALAN JAY FLEET

SCOTT WILSON | 863-402-4234 | SCOTT.WILSON@ALANJAY.COM

Vehicle: [Fleet] 2025 Chevrolet Silverado 1500 (CK10543) 4WD Crew Cab 147" Work Truck (✔ Complete)

Standard Equipment

Package	
	Chevy Safety Assist includes (UHY) Automatic Emergency Braking, (UKJ) Front Pedestrian Braking, (UHX) Lane Keep Assist with Lane Departure Warning, (UE4) Following Distance Indicator, (UEU) Forward Collision Alert and (TQ5) IntelliBeam
Mechanical	
	Durabed, pickup bed
	Engine, TurboMax (310 hp [231 kW] @ 5600 rpm, 430 lb-ft of torque [583 Nm] @ 3000 rpm) (STD) (Not available with (Z71) Z71 Off-Road Package, (VYU) Snow Plow Prep Package or (ZW9) pickup bed delete.)
	Transmission, 8-speed automatic, electronically controlled with overdrive and tow/haul mode. Includes Cruise Grade Braking and Powertrain Grade Braking (STD) (Included and only available with (L3B) TurboMax engine. Requires (AZ3) front 40/20/40 split-bench seats.)
	Rear axle, 3.42 ratio
	GVWR, 7000 lbs. (3175 kg) (STD) (Requires Crew Cab or Double Cab 4WD model and (L3B) TurboMax engine.)
	Push Button Start
	Automatic Stop/Start (Not available with (5W4) Special Services Package, (9C1) Police Pursuit Package or (FHS) E85 FlexFuel capability.)
	Transfer case, single speed electronic Autotrac with push button control (4WD models only)
	Four wheel drive
	Battery, heavy-duty 730 cold-cranking amps/80 Amp-hr, maintenance-free with rundown protection and retained accessory power
	Alternator, 220 amps (Included with (L3B) TurboMax engine, (VYU) Snow Plow Prep Package, (5W4) Special Service Package or (9C1) Police Pursuit Package.)
	Recovery hooks, front, frame-mounted, Black
	Frame, fully-boxed, hydroformed front section
	Suspension Package, Standard
	Steering, Electric Power Steering (EPS) assist, rack-and-pinion
	Brakes, 4-wheel antilock, 4-wheel disc with DURALIFE rotors
	Brake lining wear indicator
	Capless Fuel Fill
	Exhaust, single outlet
Exterior	
	Wheels, 17" x 8" (43.2 cm x 20.3 cm) Ultra Silver painted steel (STD)

At the user's request, prices for this vehicle have been formulated on the basis of Initial Pricing for the vehicle, however GM cannot guarantee that Initial Pricing is available. This document contains information considered Confidential between GM and its Clients uniquely. The information provided is not intended for public disclosure. Prices, specifications, and availability are subject to change without notice, and do not include certain fees, taxes and charges that may be required by law or vary by manufacturer or region. Performance figures are guidelines only, and actual performance may vary. Photos may not represent actual vehicles or exact configurations. Content based on report preparer's input is subject to the accuracy of the input provided.
Data Version: 24569. Data Updated: Jan 27, 2025 6:43:00 PM PST.

ALAN JAY FLEET

SCOTT WILSON | 863-402-4234 | SCOTT.WILSON@ALANJAY.COM

Vehicle: [Fleet] 2025 Chevrolet Silverado 1500 (CK10543) 4WD Crew Cab 147" Work Truck (✔ Complete)

Exterior	
	Tires, 255/70R17 all-season, blackwall (STD)
	Tire, spare 255/70R17 all-season, blackwall (STD) (Included with (QBN) 255/70R17 all-season, blackwall tires.)
	Wheel, 17" x 8" (43.2 cm x 20.3 cm) full-size, steel spare
	Tire carrier lock, keyed cylinder lock that utilizes same key as ignition and door
	Bumpers, front, Black (semi-gloss)
	Bumpers, rear, Black (semi-gloss)
	CornerStep, rear bumper
	Cargo tie downs (12), fixed rated at 500 lbs per corner
	Headlamps, halogen reflector with halogen Daytime Running Lamps
	IntelliBeam, automatic high beam on/off
	Lamps, cargo area, cab mounted integrated with center high mount stop lamp, with switch in bank on left side of steering wheel (incandescent on Regular Cab models, LED on Crew Cab and Double Cab models)
	Taillamps with incandescent tail, stop and reverse lights
	Mirrors, outside manual, Black (Standard on Crew Cab and Double Cab models only. Not available on Regular Cab models.)
	Glass, solar absorbing, tinted
	Door handles, Black
	Tailgate and bed rail protection cap, top
	Tailgate, standard
	Tailgate, locking utilizes same key as ignition and door (Removed when (QT5) EZ Lift power lock and release tailgate is ordered.)
	Tailgate, gate function manual, no EZ Lift
Entertainment	
	Audio system, Chevrolet Infotainment 3 system 7" diagonal HD color touchscreen, AM/FM stereo, Bluetooth audio streaming for 2 active devices, voice command pass-through to phone, Wireless Apple CarPlay and Wireless Android Auto compatibility (STD)
	Sirius XM, delete (Can be upgraded to (U2K) SiriusXM.)
	Audio system feature, 6-speaker system (Requires Crew Cab or Double Cab model.)
	Wireless phone projection for Apple CarPlay and Android Auto
	Bluetooth for phone, connectivity to vehicle infotainment system
	Wi-Fi Hotspot capable (Terms and limitations apply. See onstar.com or dealer for details.)

At the user's request, prices for this vehicle have been formulated on the basis of Initial Pricing for the vehicle, however GM cannot guarantee that Initial Pricing is available. This document contains information considered Confidential between GM and its Clients uniquely. The information provided is not intended for public disclosure. Prices, specifications, and availability are subject to change without notice, and do not include certain fees, taxes and charges that may be required by law or vary by manufacturer or region. Performance figures are guidelines only, and actual performance may vary. Photos may not represent actual vehicles or exact configurations. Content based on report preparer's input is subject to the accuracy of the input provided.
Data Version: 24569. Data Updated: Jan 27, 2025 6:43:00 PM PST.

ALAN JAY FLEET

SCOTT WILSON | 863-402-4234 | SCOTT.WILSON@ALANJAY.COM

Vehicle: [Fleet] 2025 Chevrolet Silverado 1500 (CK10543) 4WD Crew Cab 147" Work Truck (✔ Complete)

Interior	
	Seats, front 40/20/40 split-bench with covered armrest storage and under-seat storage (lockable) (STD)
	Seat trim, Vinyl
	Seat adjuster, driver 4-way manual
	Seat adjuster, passenger 4-way manual
	Seat, rear 60/40 folding bench (folds up), 3-passenger (includes child seat top tether anchor) (Requires Crew Cab or Double Cab model.)
	Floor covering, rubberized-vinyl (Not available with LPO floor liners.)
	Steering wheel, urethane
	Steering column, Tilt-Wheel, manual with wheel locking security feature
	Steering column lock, electrical
	Instrument cluster, 6-gauge cluster featuring speedometer, fuel level, engine temperature, tachometer, voltage and oil pressure
	Driver Information Center, 3.5" diagonal monochromatic display
	Exterior Temperature Display located in radio display
	Compass located in instrument cluster
	Window, power front, drivers express up/down
	Window, power front, passenger express down
	Windows, power rear, express down (Not available with Regular Cab models.)
	Door locks, power
	Remote Keyless Entry, with 2 transmitters
	Cruise control, electronic with set and resume speed, steering wheel-mounted
	Power outlet, front auxiliary, 12-volt
	USB Ports, 2, Charge/Data ports located on instrument panel
	Air conditioning, single-zone manual
	Air vents, rear, heating/cooling (Not available on Regular Cab models.)
	Mirror, inside rearview, manual tilt
	Assist handles front A-pillar mounted for driver and passenger, rear B-pillar mounted
Safety-Mechanical	
	Automatic Emergency Braking
	Front Pedestrian Braking

At the user's request, prices for this vehicle have been formulated on the basis of Initial Pricing for the vehicle, however GM cannot guarantee that Initial Pricing is available. This document contains information considered Confidential between GM and its Clients uniquely. The information provided is not intended for public disclosure. Prices, specifications, and availability are subject to change without notice, and do not include certain fees, taxes and charges that may be required by law or vary by manufacturer or region. Performance figures are guidelines only, and actual performance may vary. Photos may not represent actual vehicles or exact configurations. Content based on report preparer's input is subject to the accuracy of the input provided.

Data Version: 24569. Data Updated: Jan 27, 2025 6:43:00 PM PST.

ALAN JAY FLEET

SCOTT WILSON | 863-402-4234 | SCOTT.WILSON@ALANJAY.COM

Vehicle: [Fleet] 2025 Chevrolet Silverado 1500 (CK10543) 4WD Crew Cab 147" Work Truck (✔ Complete)

Safety-Mechanical	
	StabiliTrak, stability control system with Proactive Roll Avoidance and traction control, includes electronic trailer sway control and hill start assist
Safety-Exterior	
	Daytime Running Lamps with automatic exterior lamp control
Safety-Interior	
	Airbags, Dual-stage frontal airbags for driver and front outboard passenger; Seat-mounted side-impact airbags for driver and front outboard passenger; Head-curtain airbags for front and rear outboard seating positions; Includes front outboard Passenger Sensing System for frontal outboard passenger airbag (Always use seat belts and child restraints. Children are safer when properly secured in a rear seat in the appropriate child restraint. See the Owner's Manual for more information.)
	OnStar Services capable (See onstar.com for details and limitations. Services vary by model. Service plan required.)
	OnStar Basics (OnStar Fleet Basics for Fleet) Drive confidently with core OnStar services including remote commands, built-in voice assistance, real-time traffic and navigation, and Automatic Crash Response to help if you're in need. (OnStar Basics includes remote commands, Navigation, Voice Assistance, and Automatic Crash Response, for eligible vehicles with compatible software. For MY25 vehicles, OnStar Basics is standard for 8 years; OnStar plan, working electrical system, cell reception and GPS signal required. OnStar links to emergency services. Service coverage varies with conditions and location. Service availability, features and functionality vary by device and software version. See onstar.com for details and limitations.)
	HD Rear Vision Camera
	Lane Keep Assist with Lane Departure Warning
	Following Distance Indicator
	Forward Collision Alert
	Rear Seat Reminder (Requires Crew Cab or Double Cab model.)
	Rear Seat Belt Indicator (Requires Crew Cab or Double Cab model.)
	Teen Driver a configurable feature that lets you activate customizable vehicle settings associated with a key fob, to help encourage safe driving behavior. It can limit certain available vehicle features, and it prevents certain safety systems from being turned off. An in-vehicle report card gives you information on driving habits and helps you to continue to coach your new driver
	Buckle to Drive prevents vehicle from being shifted out of Park until driver seat belt is fastened; times out after 20 seconds and encourages seat belt use, can be turned on and off in Settings menu
	Tire Pressure Monitoring System, auto learn includes Tire Fill Alert (does not apply to spare tire)

At the user's request, prices for this vehicle have been formulated on the basis of Initial Pricing for the vehicle, however GM cannot guarantee that Initial Pricing is available. This document contains information considered Confidential between GM and its Clients uniquely. The information provided is not intended for public disclosure. Prices, specifications, and availability are subject to change without notice, and do not include certain fees, taxes and charges that may be required by law or vary by manufacturer or region. Performance figures are guidelines only, and actual performance may vary. Photos may not represent actual vehicles or exact configurations. Content based on report preparer's input is subject to the accuracy of the input provided.
Data Version: 24569. Data Updated: Jan 27, 2025 6:43:00 PM PST.

ALAN JAY FLEET

SCOTT WILSON | 863-402-4234 | SCOTT.WILSON@ALANJAY.COM

Vehicle: [Fleet] 2025 Chevrolet Silverado 1500 (CK10543) 4WD Crew Cab 147" Work Truck (Complete)

WARRANTY

Warranty Note: <<< Preliminary 2025 Warranty >>>
Basic Years: 3
Basic Miles/km: 36,000
Drivetrain Years: 5
Drivetrain Miles/km: 60,000
Drivetrain Note: Silverado TurboMax^{TM} engines, 3.0L & 6.0L Duramax® Turbo-Diesel engines, and certain commercial, government, and qualified fleet vehicles: 5 years/100,000 miles
Corrosion Years (Rust-Through): 6
Corrosion Years: 3
Corrosion Miles/km (Rust-Through): 100,000
Corrosion Miles/km: 36,000
Roadside Assistance Years: 5
Roadside Assistance Miles/km: 60,000
Roadside Assistance Note: Silverado TurboMax^{TM} engines, 3.0L & 6.0L Duramax® Turbo-Diesel engines, and certain commercial, government, and qualified fleet vehicles: 5 years/100,000 miles
Maintenance Note: First Visit: 12 Months/12,000 Miles

At the user's request, prices for this vehicle have been formulated on the basis of Initial Pricing for the vehicle, however GM cannot guarantee that Initial Pricing is available. This document contains information considered Confidential between GM and its Clients uniquely. The information provided is not intended for public disclosure. Prices, specifications, and availability are subject to change without notice, and do not include certain fees, taxes and charges that may be required by law or vary by manufacturer or region. Performance figures are guidelines only, and actual performance may vary. Photos may not represent actual vehicles or exact configurations. Content based on report preparer's input is subject to the accuracy of the input provided.

Data Version: 24569. Data Updated: Jan 27, 2025 6:43:00 PM PST.

ALAN JAY FLEET SALES

City of Tallahassee

Call Us first, for all of your Fleet Automotive, & Light Truck needs.

Quote

PHONE (800) ALANJAY (252-6529)		DIRECT 863-385-9610		WWW.ALANJAY.COM	62341-1
Corporate Office	2003 U.S. 27 South Sebring, FL 33870	MOBILE 904-838-4999 FAX 863-402-4221		Mailing Address	P.O. BOX 9200 Sebring, FL 33871-9200

ORIGINAL QUOTE DATE
3/14/2025

QUICK QUOTE SHEET

REVISED QUOTE DATE
3/14/2025

REQUESTING AGENCY **BOYNTON BEACH, CITY OF**

CONTACT PERSON **DAVE PERSAD** EMAIL PERSADD@BBFL.US

PHONE **561-742-6215** MOBILE FAX

CONTRACT NUMBER 5179 - 2025 CITY OF TALLAHASSEE

MODEL 1MB48 2LT — **MSRP** $34,995.00

2025 CHEVY Equinox EV FWD LT

CUSTOMER ID

GOVERNMENT PRICE $33,043.00

BED LENGTH

*** All vehicles will be ordered white w/ darkest interior unless clearly stated otherwise on purchase order.*

FACTORY OPTIONS	DESCRIPTION	
GAZ	Summit White	$0.00
EKV	Black, Cloth seat trim	$0.00
EN0	Engine, none	$0.00
MF1	Transmission, none (electric drive unit)	$0.00
2LT	OPTIONS LT Preferred Equipment Group	$0.00
AR9	Seats, front bucket	$0.00
FE9	Emissions, Federal requirements	$0.00
FWD	Propulsion, front wheel drive	$0.00
QLU	Tires, 245/55R19 all-season blackwall	$0.00
REH	Wheels, 19" (48.3cm)	$0.00
	FACTORY OPTIONS	**$0.00**

AFTERMARKET OPTIONS	DESCRIPTION	
NEW-TAG-CITY	New CITY tag Includes temp tag & two way overnight shipping for signature.	$245.00
3K SMART	3rd key and remote for vehicles with proximity access.	$375.00
DT2 SUV	Deep tint film installed on front two door glass only.	$165.00
WSTP	Windshield strip	$60.00
	AFTERMARKET OPTIONS	**$845.00**

TRADE IN

TOTAL COST $33,888.00

YES WE TAKE TRADE INS ~~~ ASK ABOUT MUNICIPAL FINANCING ~~~

TOTAL COST LESS TRADE IN(S) **QTY** 2 $67,776.00

Estimated Annual payments for 60 months paid in advance: $7,791.55 Extended: $15,583.10
Municipal finance for any essential use vehicle, requires lender approval, WAC.

Comments **QUOTE SUBJECT TO FACTORY ORDER ACCEPTANCE or 30 DAYS**

VEHICLE QUOTED BY **CHRISTY SELF** **GOVERNMENT ACCOUNT MANAGER** Christy.Self@AlanJay.com

"I Want to be Your Fleet Provider"

I appreciate the opportunity to submit this quotation. Please review it carefully. If there are any errors or changes, please feel free to contact me at any time. I am always happy to be of assistance.

ALAN JAY FLEET

CHRISTY SELF | 863-385-9610 | CHRISTY.SELF@ALANJAY.COM

Vehicle: [Fleet] 2025 Chevrolet Equinox EV (1MB48) 4dr LT NA *Ltd Avail* (✔ Complete)



Note:Photo may not represent exact vehicle or selected equipment.

Window Sticker

SUMMARY

[Fleet] 2025 Chevrolet Equinox EV (1MB48) 4dr LT NA *Ltd Avail* MSRP:$33,600.00

Interior:Black, Cloth seat trim

Exterior 1:Summit White

Exterior 2:No color has been selected.

Engine, none

Transmission, none (electric drive unit)

OPTIONS

CODE	MODEL	MSRP
1MB48	[Fleet] 2025 Chevrolet Equinox EV (1MB48) 4dr LT NA *Ltd Avail*	$33,600.00
	OPTIONS	
2LT	LT Preferred Equipment Group	$0.00
AR9	Seats, front bucket	$0.00
EKV	Black, Cloth seat trim	$0.00
EN0	Engine, none	$0.00
FE9	Emissions, Federal requirements	$0.00
FWD	Propulsion, front wheel drive	$0.00

This document contains information considered Confidential between GM and its Clients uniquely. The information provided is not intended for public disclosure. Prices, specifications, and availability are subject to change without notice, and do not include certain fees, taxes and charges that may be required by law or vary by manufacturer or region. Performance figures are guidelines only, and actual performance may vary. Photos may not represent actual vehicles or exact configurations. Content based on report preparer's input is subject to the accuracy of the input provided.
Data Version: 24949. Data Updated: Mar 13, 2025 6:45:00 PM PDT.

ALAN JAY FLEET

CHRISTY SELF | 863-385-9610 | CHRISTY.SELF@ALANJAY.COM

Vehicle: [Fleet] 2025 Chevrolet Equinox EV (1MB48) 4dr LT NA *Ltd Avail* (Complete)

GAZ	Summit White	$0.00
MF1	Transmission, none (electric drive unit)	$0.00
QLU	Tires, 245/55R19 all-season blackwall	$0.00
REH	Wheels, 19" (48.3cm)	$0.00
___	(DISCONTINUED) PCY/PDE Packages Not Desired.	$0.00
	SUBTOTAL	**$33,600.00**
	Adjustments Total	$0.00
	Destination Charge	$1,395.00
	TOTAL PRICE	**$34,995.00**

FUEL ECONOMY

Est City:N/A

Est Highway:N/A

Est Highway Cruising Range:N/A

This document contains information considered Confidential between GM and its Clients uniquely. The information provided is not intended for public disclosure. Prices, specifications, and availability are subject to change without notice, and do not include certain fees, taxes and charges that may be required by law or vary by manufacturer or region. Performance figures are guidelines only, and actual performance may vary. Photos may not represent actual vehicles or exact configurations. Content based on report preparer's input is subject to the accuracy of the input provided.
Data Version: 24949. Data Updated: Mar 13, 2025 6:45:00 PM PDT.

ALAN JAY FLEET

CHRISTY SELF | 863-385-9610 | CHRISTY.SELF@ALANJAY.COM

Vehicle: [Fleet] 2025 Chevrolet Equinox EV (1MB48) 4dr LT NA *Ltd Avail* (✔ Complete)

Standard Equipment

Package	
	Chevy Safety Assist includes Automatic Emergency Braking, Front Pedestrian Braking, Lane Keep Assist with Lane Departure Warning, (UE4) Following Distance Indicator, (UEU) Forward Collision Alert and (TQ5) IntelliBeam (Automatic Emergency Braking replaced by (UGN) Enhanced Automatic Emergency Braking. Lane Keep Assist with Lane Departure Warning replaced by (UKM) Enhanced Lane Keep Assist with Lane Departure Warning. Front Pedestrian Braking replaced by standard (UKT) Front Pedestrian and Bicyclist Braking.)
Mechanical	
	Engine, none (STD)
	Propulsion, front wheel drive (STD)
	Transmission, none (electric drive unit) (STD)
	Electric drive unit, primary, 1 motor, integrated inverter, park system, magnets, 76F
	Battery Pack, Propulsion
	Fuel, none
	Emission system zero emission vehicle (ZEV)
	Electronic Precision Shift
	Propulsion, electric, FWD
	AC Charging, 11.5 kW capable
	Brakes, 17" front and rear sliding caliper disc with DURALIFE rotors with regenerative capability. 4 wheel disc and 4-wheel antilock braking.
	Battery, 12V/60AH, 680 ENCCA
	Suspension, Ride and Handling
Exterior	
	Wheels, 19" (48.3cm) (STD)
	Tires, 245/55R19 all-season blackwall (STD)
	Wheel, spare, none
	Tire, spare, none
	Tire Inflator Kit (Included with 19" (48.3 cm) wheel.)
	Lamp, front marker, LED
	Headlamps, LED, with LED Daytime Running Lamps
	Tail lamps, LED
	IntelliBeam, automatic high beam on/off
	Glass, side front tempered, solar glazing

This document contains information considered Confidential between GM and its Clients uniquely. The information provided is not intended for public disclosure. Prices, specifications, and availability are subject to change without notice, and do not include certain fees, taxes and charges that may be required by law or vary by manufacturer or region. Performance figures are guidelines only, and actual performance may vary. Photos may not represent actual vehicles or exact configurations. Content based on report preparer's input is subject to the accuracy of the input provided.

Data Version: 24949. Data Updated: Mar 13, 2025 6:45:00 PM PDT.

ALAN JAY FLEET

CHRISTY SELF | 863-385-9610 | CHRISTY.SELF@ALANJAY.COM

Vehicle: [Fleet] 2025 Chevrolet Equinox EV (1MB48) 4dr LT NA *Ltd Avail* (✔ Complete)

Exterior	
	Glass, privacy
	Glass, rear, deep tint
	Mirrors, outside power-adjustable, manual-folding
	Mirror caps, painted
	Wipers, front intermittent
	License plate front mounting package
	Door handles, body-color
	Liftgate, manual
	Recovery hook, front
	Recovery hook, rear
Entertainment	
	Audio system, 17.7" diagonal advanced color LCD display with Google built-in compatibility (select service plan required, terms and limitations apply), including navigation capability, connected apps, personalized profiles for each driver's settings, and Natural Voice Recognition
	Audio system feature, 6-speaker system
	SiriusXM with 360L Trial Subscription. SiriusXM with 360L transforms your customers' ride with our most extensive and personalized radio experience on the road. (IMPORTANT: The SiriusXM trial subscription is not provided on vehicles that are ordered for Fleet Daily Rental ("FDR") use. Trial subscription is subject to the SiriusXM Customer Agreement and privacy policy, visit www.siriusxm.com which includes full terms and how to cancel. All fees, content, features, and availability are subject to change. Some features require GM connected vehicle services.)
	5G Wi-Fi Hotspot capable (Terms and limitations apply. See onstar.com or dealer for details.)
Interior	
	Seats, front bucket (STD)
	Seat trim, Cloth
	Seat adjuster, driver 6-way manual
	Seat adjuster, front passenger 4-way manual
	Seat, rear 60/40-split folding
	Headrest, rear center
	Console, floor, with armrest
	Armrest, rear center, with cup holders
	Floor mats, front, carpeted
	Floor mats, rear, carpeted

This document contains information considered Confidential between GM and its Clients uniquely. The information provided is not intended for public disclosure. Prices, specifications, and availability are subject to change without notice, and do not include certain fees, taxes and charges that may be required by law or vary by manufacturer or region. Performance figures are guidelines only, and actual performance may vary. Photos may not represent actual vehicles or exact configurations. Content based on report preparer's input is subject to the accuracy of the input provided.
Data Version: 24949. Data Updated: Mar 13, 2025 6:45:00 PM PDT.

ALAN JAY FLEET

CHRISTY SELF | 863-385-9610 | CHRISTY.SELF@ALANJAY.COM

Vehicle: [Fleet] 2025 Chevrolet Equinox EV (1MB48) 4dr LT NA *Ltd Avail* (✓ Complete)

Interior	
	Steering wheel, urethane
	Steering column, tilt and telescopic
	Speedometer, miles/kilometers, miles odometer
	Display, automatic occupant sensing
	Driver Information Center, 11" diagonal display
	Windows, remote Express-Down, all windows
	Remote Start, smartphone app
	Adaptive Cruise Control
	Theft-deterrent system, unauthorized entry
	Power outlets, (2), 12-volt, lower instrument panel and cargo area, auxiliary
	USB ports, 2 type-C, Charge/Data ports located on floor console
	USB ports, 2 type-C, located on back of center console, charge-only
	Google Automotive Services capable
	Navigation System through Google built-in compatibility (select service plan required, terms and limitations apply)
	Infotainment, High
	Air conditioning, single-zone automatic climate control
	Air filter, pollutant
	Glovebox
	Mirror, inside rearview, tilting
	Visors, driver and front passenger, sliding
Safety-Mechanical	
	Enhanced Automatic Emergency Braking
	Rear Park Assist
	Intersection Automatic Emergency Braking
	Rear Cross Traffic Braking
	Reverse Automatic Braking
	Front Pedestrian and Bicyclist Braking

This document contains information considered Confidential between GM and its Clients uniquely. The information provided is not intended for public disclosure. Prices, specifications, and availability are subject to change without notice, and do not include certain fees, taxes and charges that may be required by law or vary by manufacturer or region. Performance figures are guidelines only, and actual performance may vary. Photos may not represent actual vehicles or exact configurations. Content based on report preparer's input is subject to the accuracy of the input provided.
Data Version: 24949. Data Updated: Mar 13, 2025 6:45:00 PM PDT.

ALAN JAY FLEET

CHRISTY SELF | 863-385-9610 | CHRISTY.SELF@ALANJAY.COM

Vehicle: [Fleet] 2025 Chevrolet Equinox EV (1MB48) 4dr LT NA *Ltd Avail* (✓ Complete)

Safety-Interior	
	Airbags, frontal, knee and seat-mounted side-impact for driver and front passenger and roof-rail mounted head-curtain for outboard seating positions. Includes Passenger Sensing System for front passenger (Always use seat belts and child restraints. Children are safer when properly secured in a rear seat in the appropriate child restraint. See the Owner's Manual for more information.)
	Airbag, Passenger Sensing System, sensor indicator inflatable restraint front passenger/child presence detector (Always use seat belts and child restraints. Children are safer when properly secured in a rear seat in the appropriate child restraint. See the Owner's Manual for more information.)
	OnStar Services capable (See onstar.com for details and limitations. Services vary by model. Service plan required.)
	Forward Collision Alert
	Following Distance Indicator
	Lane Keep Assist with Lane Departure Warning, enhanced
	Blind Zone Steering Assist
	HD Rear Vision Camera
	LED Reflective Windshield Collision Alert
	Safety Alert Seat
	Seat belt, front passenger presence detector
	Seat belt restraint pretensioner, rear
	Restraint provision-retractor, automatic locking
	Buckle to Drive prevents vehicle from being shifted out of Park until driver seat belt is fastened; times out after 20 seconds and encourages seat belt use
	Teen Driver a configurable feature that lets you activate customizable vehicle settings associated with a key fob, to help encourage safe driving behavior. It can limit certain available vehicle features, and it prevents certain safety systems from being turned off. It includes the Buckle-to-Drive feature which prevents the driver from shifting from Park for up to 20 seconds if the driver's seat belt is not buckled. An in-vehicle report card gives you information on driving habits and helps you to continue to coach your new driver
	Restraint provisions, child, Isofix 2 point only, point/latch includes 2 top tether points
	Rear Seat Reminder
	Rear Seat Belt Indicator
	Lock control system, passive entry, extended range
	Door locks, rear child security
	Side Bicyclist Alert
	Horn, dual-note

This document contains information considered Confidential between GM and its Clients uniquely. The information provided is not intended for public disclosure. Prices, specifications, and availability are subject to change without notice, and do not include certain fees, taxes and charges that may be required by law or vary by manufacturer or region. Performance figures are guidelines only, and actual performance may vary. Photos may not represent actual vehicles or exact configurations. Content based on report preparer's input is subject to the accuracy of the input provided.
Data Version: 24949. Data Updated: Mar 13, 2025 6:45:00 PM PDT.

ALAN JAY FLEET

CHRISTY SELF | 863-385-9610 | CHRISTY.SELF@ALANJAY.COM

Vehicle: [Fleet] 2025 Chevrolet Equinox EV (1MB48) 4dr LT NA *Ltd Avail* (✓ Complete)

Safety-Interior

OnStar Basics (OnStar Fleet Basics for Fleet) Drive confidently with core OnStar services including remote commands, built-in voice assistance, real-time traffic and navigation, and Automatic Crash Response to help if you're in need. (OnStar Basics includes remote commands, Navigation, Voice Assistance, and Automatic Crash Response, for eligible vehicles with compatible software. For MY25 vehicles, OnStar Basics is standard for 8 years; OnStar plan, working electrical system, cell reception and GPS signal required. OnStar links to emergency services. Service coverage varies with conditions and location. Service availability, features and functionality vary by device and software version. See onstar.com for details and limitations.)

Processing-Other

PCY/PDE Packages Not Desired. (Required on LT NA trim. Includes standard equipment.)

WARRANTY

Warranty Note: <<< Preliminary 2025 Warranty >>>
Basic Years: 3
Basic Miles/km: 36,000
Corrosion Years (Rust-Through): 6
Corrosion Years: 3
Corrosion Miles/km (Rust-Through): 100,000
Corrosion Miles/km: 36,000
Hybrid/Electric Components Years: 8
Hybrid/Electric Components Miles/km: 100,000
Roadside Assistance Years: 5
Roadside Assistance Miles/km: 60,000
Roadside Assistance Note: Towing: 8 Years/100,000 Miles
Maintenance Note: First Visit: 12 Months/12,000 Miles

This document contains information considered Confidential between GM and its Clients uniquely. The information provided is not intended for public disclosure. Prices, specifications, and availability are subject to change without notice, and do not include certain fees, taxes and charges that may be required by law or vary by manufacturer or region. Performance figures are guidelines only, and actual performance may vary. Photos may not represent actual vehicles or exact configurations. Content based on report preparer's input is subject to the accuracy of the input provided.
Data Version: 24949. Data Updated: Mar 13, 2025 6:45:00 PM PDT.

FSA Cooperative Purchasing Program



FSA24-VEL32.0: Pursuit, Administrative, & Other Vehicles Contract Packet

Protecting, Leading & Uniting...since 1893
FLORIDA SHERIFFS ASSOCIATION
2617 Mahan Drive, Tallahassee, Florida 32308
P.O. Box 12519 • Tallahassee, Florida 32317-2519
p: (850) 877-2165
f: (850) 878-8665
www.flsheriffs.org

NOTICE OF FINAL AWARD
CONTRACT FSA24-VEL32.0 Pursuit, Administrative, and Other Vehicles

Date: October 1, 2024

To: All Prospective Bidders and Purchasers

From: Steve Casey, Executive Director
Sarrah Glassner, Deputy Executive Director of Administration
Hugh Oliver, Director of the Cooperative Purchasing Program

Re: Contract Number FSA24-VEL32.0 Pursuit, Administrative, and Other Vehicles: Contract Awards

We are pleased to announce that the Florida Sheriffs Association (FSA) has successfully completed its latest nationwide cooperative bid for Pursuit, Administrative, and Other Vehicles. This contract is in effect beginning October 1, 2024, through September 30, 2025.

This notification is for the Florida Sheriffs Association (FSA), Cooperative Purchasing Program (CPP) Intent to Award for contract FSA24-VEL32.0 Pursuit, Administrative, and Other Vehicles. All bids were received in a timely manner, reviewed, and evaluated by the FSA and its Fleet Advisory Committee.

The contract specifications include:

- Administrative Sedans
- Cab and Chassis Trucks: 1 Ton (DRW) 4x2
- Cab and Chassis Trucks: 1 Ton (DRW) 4x4
- Cab and Chassis Trucks: 15,000 lbs. GVWR (DRW) 4x2
- Cab and Chassis Trucks: 15,000 lbs. GVWR (DRW) 4x4
- Cargo & Passenger Vans Medium/High Roof
- Cargo & Passenger Vans Standard/Low Roof
- Electric & Plug-In Hybrid Electric Vehicles: Administrative Sedans & Vans
- Electric & Plug-In Hybrid Electric Vehicles: Pickup Trucks & Utility Vehicles
- Electric Bikes & Transporters
- Pickup Trucks – 4x2

- Pickup Trucks – 4x4
- Pursuit Rated & Pursuit Hybrid Vehicles
- Special Service Vehicles
- Utility & Hybrid Utility Vehicles – 4x2
- Utility & Hybrid Utility Vehicles – 4x4 and AWD

The competitive process for this award began in January 2024, when the FSA Fleet Advisory Committee, bidders, and stakeholders provided input regarding automotive and equipment procurement needs. Specifications were developed based on prior years activity, and new additions were included based on feedback from the FSA Committee, bidders, and stakeholders.

Advertisements of the Invitation to Bid (ITB) were placed on the FSA website on April 1, 2024, and within the Florida Administrative Register on April 1, 2024, and May 1, 2024.

From the ITB, thirty-two bidders completed the pre-bid process. Of these respondents, twenty-six submitted bids. Nineteen responsive bidders were awarded after bids were evaluated by the FSA Fleet Advisory Committee and FSA staff.

The Florida Sheriffs Association Cooperative Purchasing Program has followed the Contract Terms and Conditions to procure this contract.

Contract prices are extended and guaranteed to any local government or political subdivision of the state, public educational institutions, other public agencies or authorities with the State of Florida, and other entities approved by the manufacturer to participate in this contract.

Out-of-state sales are permitted under this contract. All purchasers are bound by their local governing purchasing ordinances, rules, and regulations.

All awarded vendors are governed by their manufacturer agreements and the Contract Terms and Conditions.

List of Intended Awards in Alphabetical Order:

1. Bachrodt FT, LLC. DBA Palmetto Ford of Miami
2. Bozard Ford
3. Carl Black of Orlando, LLC.
4. Duval Ford, LLC.
5. ETR, LLC.
6. Florida Transportation Systems, Inc.
7. Garber Ford, Inc.
8. Garber Chevrolet Buick GMC, Inc.
9. Garber Chrysler Dodge Truck, Inc.
10. Matheny Fire & Emergency
11. Recon Power Bikes
12. SAG Cocoa, LLC.
13. Seminole Toyota

14. Step One Automotive DBA Kia Ft. Walton Beach
15. Tampa Truck Center
16. Terry Taylor's DeLand Nissan, Inc.
17. Tesla
18. Treaty Oak Outdoors, LLC.
19. Woody Folsom of Douglas, Inc.

The final award page document for all awarded bid items is attached.

FSA Cooperative Purchasing Program



FSA24-VEL32.0: Pursuit, Administrative, & Other Vehicles
Final Award Report

Intent to Award

Contract: FSA24-VEL32.0, Pursuit, Administrative, and Other Vehicles

Group: Administrative Sedans

Item: 1, Ford, Mustang Ecoboost, P8T

Zone	Rank	Vendor	Price	Build File	Options File
Western	Primary	Duval Ford LLC	$30,524.00	Build	Options
	Alternate	BOZARD FORD	$30,599.00	Build	Options
	Alternate	Garber Ford Inc	$30,835.00	Build	Options
Northern	Primary	Duval Ford LLC	$30,304.00	Build	Options
	Alternate	BOZARD FORD	$30,552.00	Build	Options
	Alternate	Garber Ford Inc	$30,635.00	Build	Options
Central	Primary	Duval Ford LLC	$30,404.00	Build	Options
	Alternate	BOZARD FORD	$30,582.00	Build	Options
	Alternate	Garber Ford Inc	$30,735.00	Build	Options
Southern	Primary	Duval Ford LLC	$30,504.00	Build	Options
	Alternate	BOZARD FORD	$30,611.00	Build	Options
	Alternate	Garber Ford Inc	$30,835.00	Build	Options

Intent to Award

Contract: FSA24-VEL32.0, Pursuit, Administrative, and Other Vehicles

Group: Administrative Sedans

Item: 2, Kia, Soul, B2522

Zone	Rank	Vendor	Price	Build File	Options File
Western	Primary	Step One Automotive DBA Kia Ft Walton Beach	$22,660.00	Build	Options
Northern	Primary	Step One Automotive DBA Kia Ft Walton Beach	$22,660.00	Build	Options
Central	Primary	Step One Automotive DBA Kia Ft Walton Beach	$22,660.00	Build	Options
Southern	Primary	Step One Automotive DBA Kia Ft Walton Beach	$22,660.00	Build	Options

Intent to Award

Contract: FSA24-VEL32.0, Pursuit, Administrative, and Other Vehicles

Group: Administrative Sedans

Item: 3, Kia, K5, L42232

Zone	Rank	Vendor	Price	Build File	Options File
Western	Primary	Step One Automotive DBA Kia Ft Walton Beach	$28,995.00	Build	Options
Northern	Primary	Step One Automotive DBA Kia Ft Walton Beach	$29,445.00	Build	Options
Central	Primary	Step One Automotive DBA Kia Ft Walton Beach	$29,750.00	Build	Options
Southern	Primary	Step One Automotive DBA Kia Ft Walton Beach	$30,750.00	Build	Options

Intent to Award

Contract: FSA24-VEL32.0, Pursuit, Administrative, and Other Vehicles

Group: Administrative Sedans

Item: 4, Nissan, Versa S CVT, 10115

Zone	Rank	Vendor	Price	Build File	Options File
Western	Primary	Terry Taylor's DeLand Nissan, Inc.	$19,150.00	Build	Options
Northern	Primary	Terry Taylor's DeLand Nissan, Inc.	$19,110.00	Build	Options
Central	Primary	Terry Taylor's DeLand Nissan, Inc.	$19,110.00	Build	Options
Southern	Primary	Terry Taylor's DeLand Nissan, Inc.	$19,190.00	Build	Options

Intent to Award

Contract: FSA24-VEL32.0, Pursuit, Administrative, and Other Vehicles

Group: Administrative Sedans

Item: 5, Nissan, Sentra S, 12015

Zone	Rank	Vendor	Price	Build File	Options File
Western	Primary	Terry Taylor's DeLand Nissan, Inc.	$20,631.00	Build	Options
Northern	Primary	Terry Taylor's DeLand Nissan, Inc.	$20,602.00	Build	Options
Central	Primary	Terry Taylor's DeLand Nissan, Inc.	$20,607.00	Build	Options
Southern	Primary	Terry Taylor's DeLand Nissan, Inc.	$20,697.00	Build	Options

Intent to Award

Contract: FSA24-VEL32.0, Pursuit, Administrative, and Other Vehicles

Group: Administrative Sedans

Item: 6, Nissan, Altima 2.5 S FWD, 13115

Zone	Rank	Vendor	Price	Build File	Options File
Western	Primary	Terry Taylor's DeLand Nissan, Inc.	$25,440.00	Build	Options
Northern	Primary	Terry Taylor's DeLand Nissan, Inc.	$25,390.00	Build	Options
Central	Primary	Terry Taylor's DeLand Nissan, Inc.	$25,390.00	Build	Options
Southern	Primary	Terry Taylor's DeLand Nissan, Inc.	$25,493.00	Build	Options

Intent to Award

Contract: FSA24-VEL32.0, Pursuit, Administrative, and Other Vehicles

Group: Administrative Sedans

Item: 7, Nissan, Murano SV FWD, 23115

Zone	Rank	Vendor	Price	Build File	Options File
Western	Primary	Terry Taylor's DeLand Nissan, Inc.	$36,490.00	Build	Options
Northern	Primary	Terry Taylor's DeLand Nissan, Inc.	$36,410.00	Build	Options
Central	Primary	Terry Taylor's DeLand Nissan, Inc.	$36,415.00	Build	Options
Southern	Primary	Terry Taylor's DeLand Nissan, Inc.	$36,490.00	Build	Options

Intent to Award

Contract: FSA24-VEL32.0, Pursuit, Administrative, and Other Vehicles

Group: Administrative Sedans

Item: 8, Nissan, Murano SV AWD, 23015

Zone	Rank	Vendor	Price	Build File	Options File
Western	Primary	Terry Taylor's DeLand Nissan, Inc.	$37,390.00	Build	Options
Northern	Primary	Terry Taylor's DeLand Nissan, Inc.	$37,310.00	Build	Options
Central	Primary	Terry Taylor's DeLand Nissan, Inc.	$37,315.00	Build	Options
Southern	Primary	Terry Taylor's DeLand Nissan, Inc.	$37,390.00	Build	Options

Intent to Award

Contract: FSA24-VEL32.0, Pursuit, Administrative, and Other Vehicles

Group: Administrative Sedans

Item: 9, Toyota, Camry LE Hybrid, 2559

Zone	Rank	Vendor	Price	Build File	Options File
Western	Primary	Seminole Toyota	$27,956.00	Build	Options
Northern	Primary	Seminole Toyota	$27,956.00	Build	Options
Central	Primary	Seminole Toyota	$27,956.00	Build	Options
Southern	Primary	Seminole Toyota	$27,956.00	Build	Options

Intent to Award

Contract: FSA24-VEL32.0, Pursuit, Administrative, and Other Vehicles

Group: Administrative Sedans

Item: 10, Toyota, Prius LE Hybrid, 1223

Zone	Rank	Vendor	Price	Build File	Options File
Western	Primary	Seminole Toyota	$27,994.00	Build	Options
Northern	Primary	Seminole Toyota	$27,994.00	Build	Options
Central	Primary	Seminole Toyota	$27,994.00	Build	Options
Southern	Primary	Seminole Toyota	$27,994.00	Build	Options

Intent to Award

Contract: FSA24-VEL32.0, Pursuit, Administrative, and Other Vehicles

Group: Administrative Sedans

Item: 11, Toyota, Corolla LE, 1852

Zone	Rank	Vendor	Price	Build File	Options File
Western	Primary	Seminole Toyota	$22,352.00	Build	Options
Northern	Primary	Seminole Toyota	$22,352.00	Build	Options
Central	Primary	Seminole Toyota	$22,352.00	Build	Options
Southern	Primary	Seminole Toyota	$22,352.00	Build	Options

Intent to Award

Contract: FSA24-VEL32.0, Pursuit, Administrative, and Other Vehicles

Group: Administrative Sedans

Item: 12, Toyota, Corolla LE Hybrid, 1882

Zone	Rank	Vendor	Price	Build File	Options File
Western	Primary	Seminole Toyota	$23,732.00	Build	Options
Northern	Primary	Seminole Toyota	$23,732.00	Build	Options
Central	Primary	Seminole Toyota	$23,732.00	Build	Options
Southern	Primary	Seminole Toyota	$23,732.00	Build	Options

Intent to Award

Contract: FSA24-VEL32.0, Pursuit, Administrative, and Other Vehicles

Group: Administrative Sedans

Item: 13, Toyota, Corolla Hatchback SE CVT A/T, 6272

Zone	Rank	Vendor	Price	Build File	Options File
Western	Primary	Seminole Toyota	$23,447.00	Build	Options
Northern	Primary	Seminole Toyota	$23,447.00	Build	Options
Central	Primary	Seminole Toyota	$23,447.00	Build	Options
Southern	Primary	Seminole Toyota	$23,447.00	Build	Options

Intent to Award

Contract: FSA24-VEL32.0, Pursuit, Administrative, and Other Vehicles

Group: Cab and Chassis Trucks: 1 Ton (DRW) 4x2

Item: 14, Chevrolet, Silverado 3500HD Regular Cab, CC31003

Zone	Rank	Vendor	Price	Build File	Options File
Western	Primary	Garber Chevrolet Buick GMC, Inc.	$43,067.00	Build	Options
	Alternate	CARL BLACK OF ORLANDO LLC	$43,259.00	Build	Options
Northern	Primary	Garber Chevrolet Buick GMC, Inc.	$42,867.00	Build	Options
	Alternate	CARL BLACK OF ORLANDO LLC	$43,109.00	Build	Options
Central	Primary	Garber Chevrolet Buick GMC, Inc.	$42,967.00	Build	Options
	Alternate	CARL BLACK OF ORLANDO LLC	$43,007.00	Build	Options
Southern	Primary	Garber Chevrolet Buick GMC, Inc.	$43,067.00	Build	Options
	Alternate	CARL BLACK OF ORLANDO LLC	$43,108.00	Build	Options

Intent to Award

Contract: FSA24-VEL32.0, Pursuit, Administrative, and Other Vehicles

Group: Cab and Chassis Trucks: 1 Ton (DRW) 4x2

Item: 15, Chevrolet, Silverado 3500HD Crew Cab, CC31043

Zone	Rank	Vendor	Price	Build File	Options File
Western	Primary	Garber Chevrolet Buick GMC, Inc.	$46,036.00	Build	Options
	Alternate	CARL BLACK OF ORLANDO LLC	$46,058.00	Build	Options
Northern	Primary	Garber Chevrolet Buick GMC, Inc.	$45,836.00	Build	Options
	Alternate	CARL BLACK OF ORLANDO LLC	$45,907.00	Build	Options
Central	Primary	CARL BLACK OF ORLANDO LLC	$45,806.00	Build	Options
	Alternate	Garber Chevrolet Buick GMC, Inc.	$45,936.00	Build	Options
Southern	Primary	CARL BLACK OF ORLANDO LLC	$45,907.00	Build	Options
	Alternate	Garber Chevrolet Buick GMC, Inc.	$46,036.00	Build	Options

Intent to Award

Contract: FSA24-VEL32.0, Pursuit, Administrative, and Other Vehicles

Group: Cab and Chassis Trucks: 1 Ton (DRW) 4x2

Item: 16, Ford, F-350 Regular Cab, F3G

Zone	Rank	Vendor	Price	Build File	Options File
Western	Primary	Duval Ford LLC	$47,433.00	Build	Options
	Alternate	BOZARD FORD	$47,620.00	Build	Options
	Alternate	Bachrodt FT, LLC dba Palmetto Ford of Miami	$47,667.00	Build	Options
Northern	Primary	Duval Ford LLC	$47,213.00	Build	Options
	Alternate	Bachrodt FT, LLC dba Palmetto Ford of Miami	$47,367.00	Build	Options
	Alternate	BOZARD FORD	$47,521.00	Build	Options
Central	Primary	Bachrodt FT, LLC dba Palmetto Ford of Miami	$47,167.00	Build	Options
	Alternate	Duval Ford LLC	$47,313.00	Build	Options
	Alternate	BOZARD FORD	$47,592.00	Build	Options
Southern	Primary	Bachrodt FT, LLC dba Palmetto Ford of Miami	$47,167.00	Build	Options
	Alternate	Duval Ford LLC	$47,413.00	Build	Options
	Alternate	Garber Ford Inc	$47,754.00	Build	Options

Intent to Award

Contract: FSA24-VEL32.0, Pursuit, Administrative, and Other Vehicles

Group: Cab and Chassis Trucks: 1 Ton (DRW) 4x2

Item: 17, Ford, F-350 Crew Cab, W3G

Zone	Rank	Vendor	Price	Build File	Options File
Western	Primary	Duval Ford LLC	$50,025.00	Build	Options
	Alternate	BOZARD FORD	$50,237.00	Build	Options
	Alternate	Bachrodt FT, LLC dba Palmetto Ford of Miami	$50,260.00	Build	Options
Northern	Primary	Duval Ford LLC	$49,805.00	Build	Options
	Alternate	Bachrodt FT, LLC dba Palmetto Ford of Miami	$49,960.00	Build	Options
	Alternate	BOZARD FORD	$50,133.00	Build	Options
Central	Primary	Bachrodt FT, LLC dba Palmetto Ford of Miami	$49,760.00	Build	Options
	Alternate	Duval Ford LLC	$49,905.00	Build	Options
	Alternate	BOZARD FORD	$50,208.00	Build	Options
Southern	Primary	Bachrodt FT, LLC dba Palmetto Ford of Miami	$49,760.00	Build	Options
	Alternate	Duval Ford LLC	$50,005.00	Build	Options
	Alternate	Garber Ford Inc	$50,359.00	Build	Options

Intent to Award

Contract: FSA24-VEL32.0, Pursuit, Administrative, and Other Vehicles

Group: Cab and Chassis Trucks: 1 Ton (DRW) 4x2

Item: 18, Ford, F-350 Super Cab, X3G

Zone	Rank	Vendor	Price	Build File	Options File
Western	Primary	Duval Ford LLC	$49,052.00	Build	Options
	Alternate	BOZARD FORD	$49,255.00	Build	Options
	Alternate	Bachrodt FT, LLC dba Palmetto Ford of Miami	$49,286.00	Build	Options
Northern	Primary	Duval Ford LLC	$48,832.00	Build	Options
	Alternate	Bachrodt FT, LLC dba Palmetto Ford of Miami	$48,986.00	Build	Options
	Alternate	BOZARD FORD	$49,152.00	Build	Options
Central	Primary	Bachrodt FT, LLC dba Palmetto Ford of Miami	$48,786.00	Build	Options
	Alternate	Duval Ford LLC	$48,932.00	Build	Options
	Alternate	BOZARD FORD	$49,226.00	Build	Options
Southern	Primary	Bachrodt FT, LLC dba Palmetto Ford of Miami	$48,786.00	Build	Options
	Alternate	Duval Ford LLC	$49,032.00	Build	Options
	Alternate	BOZARD FORD	$49,274.00	Build	Options

Intent to Award

Contract: FSA24-VEL32.0, Pursuit, Administrative, and Other Vehicles

Group: Cab and Chassis Trucks: 1 Ton (DRW) 4x4

Item: 19, Chevrolet, Silverado 3500HD Regular Cab, CK31003

Zone	Rank	Vendor	Price	Build File	Options File
Western	Primary	Garber Chevrolet Buick GMC, Inc.	$44,986.00	Build	Options
	Alternate	CARL BLACK OF ORLANDO LLC	$45,154.00	Build	Options
Northern	Primary	Garber Chevrolet Buick GMC, Inc.	$44,786.00	Build	Options
	Alternate	CARL BLACK OF ORLANDO LLC	$45,003.00	Build	Options
Central	Primary	Garber Chevrolet Buick GMC, Inc.	$44,886.00	Build	Options
	Alternate	CARL BLACK OF ORLANDO LLC	$44,902.00	Build	Options
Southern	Primary	Garber Chevrolet Buick GMC, Inc.	$44,986.00	Build	Options
	Alternate	CARL BLACK OF ORLANDO LLC	$45,003.00	Build	Options

Intent to Award

Contract: FSA24-VEL32.0, Pursuit, Administrative, and Other Vehicles

Group: Cab and Chassis Trucks: 1 Ton (DRW) 4x4

Item: 20, Chevrolet, Silverado 3500HD Crew Cab, CK31043

Zone	Rank	Vendor	Price	Build File	Options File
Western	Primary	Garber Chevrolet Buick GMC, Inc.	$47,954.00	Build	Options
	Alternate	CARL BLACK OF ORLANDO LLC	$48,054.00	Build	Options
Northern	Primary	Garber Chevrolet Buick GMC, Inc.	$47,754.00	Build	Options
	Alternate	CARL BLACK OF ORLANDO LLC	$47,903.00	Build	Options
Central	Primary	CARL BLACK OF ORLANDO LLC	$47,802.00	Build	Options
	Alternate	Garber Chevrolet Buick GMC, Inc.	$47,854.00	Build	Options
Southern	Primary	CARL BLACK OF ORLANDO LLC	$47,903.00	Build	Options
	Alternate	Garber Chevrolet Buick GMC, Inc.	$47,954.00	Build	Options

Intent to Award

Contract: FSA24-VEL32.0, Pursuit, Administrative, and Other Vehicles

Group: Cab and Chassis Trucks: 1 Ton (DRW) 4x4

Item: 21, Ford, F-350 Regular Cab, F3H

Zone	Rank	Vendor	Price	Build File	Options File
Western	Primary	Duval Ford LLC	$50,593.00	Build	Options
	Alternate	BOZARD FORD	$50,811.00	Build	Options
	Alternate	Bachrodt FT, LLC dba Palmetto Ford of Miami	$50,828.00	Build	Options
Northern	Primary	Duval Ford LLC	$50,373.00	Build	Options
	Alternate	Bachrodt FT, LLC dba Palmetto Ford of Miami	$50,528.00	Build	Options
	Alternate	BOZARD FORD	$50,705.00	Build	Options
Central	Primary	Bachrodt FT, LLC dba Palmetto Ford of Miami	$50,328.00	Build	Options
	Alternate	Duval Ford LLC	$50,493.00	Build	Options
	Alternate	BOZARD FORD	$50,781.00	Build	Options
Southern	Primary	Bachrodt FT, LLC dba Palmetto Ford of Miami	$50,328.00	Build	Options
	Alternate	Duval Ford LLC	$50,573.00	Build	Options
	Alternate	Garber Ford Inc	$50,930.00	Build	Options

Intent to Award

Contract: FSA24-VEL32.0, Pursuit, Administrative, and Other Vehicles

Group: Cab and Chassis Trucks: 1 Ton (DRW) 4x4

Item: 22, Ford, F-350 Crew Cab, W3H

Zone	Rank	Vendor	Price	Build File	Options File
Western	Primary	Duval Ford LLC	$53,208.00	Build	Options
	Alternate	Bachrodt FT, LLC dba Palmetto Ford of Miami	$53,442.00	Build	Options
	Alternate	BOZARD FORD	$53,451.00	Build	Options
Northern	Primary	Duval Ford LLC	$52,988.00	Build	Options
	Alternate	Bachrodt FT, LLC dba Palmetto Ford of Miami	$53,142.00	Build	Options
	Alternate	BOZARD FORD	$53,340.00	Build	Options
Central	Primary	Bachrodt FT, LLC dba Palmetto Ford of Miami	$52,942.00	Build	Options
	Alternate	Duval Ford LLC	$53,088.00	Build	Options
	Alternate	BOZARD FORD	$53,419.00	Build	Options
Southern	Primary	Bachrodt FT, LLC dba Palmetto Ford of Miami	$52,942.00	Build	Options
	Alternate	Duval Ford LLC	$53,188.00	Build	Options
	Alternate	Garber Ford Inc	$53,558.00	Build	Options

Intent to Award

Contract: FSA24-VEL32.0, Pursuit, Administrative, and Other Vehicles

Group: Cab and Chassis Trucks: 1 Ton (DRW) 4x4

Item: 23, Ford, F-350 Super Cab, X3H

Zone	Rank	Vendor	Price	Build File	Options File
Western	Primary	Duval Ford LLC	$52,239.00	Build	Options
	Alternate	BOZARD FORD	$52,472.00	Build	Options
	Alternate	Bachrodt FT, LLC dba Palmetto Ford of Miami	$52,473.00	Build	Options
Northern	Primary	Duval Ford LLC	$52,019.00	Build	Options
	Alternate	Bachrodt FT, LLC dba Palmetto Ford of Miami	$52,173.00	Build	Options
	Alternate	BOZARD FORD	$52,363.00	Build	Options
Central	Primary	Bachrodt FT, LLC dba Palmetto Ford of Miami	$51,973.00	Build	Options
	Alternate	Duval Ford LLC	$52,119.00	Build	Options
	Alternate	BOZARD FORD	$52,441.00	Build	Options
Southern	Primary	Bachrodt FT, LLC dba Palmetto Ford of Miami	$51,973.00	Build	Options
	Alternate	Duval Ford LLC	$52,219.00	Build	Options
	Alternate	Garber Ford Inc	$53,197.00	Build	Options

Intent to Award

Contract: FSA24-VEL32.0, Pursuit, Administrative, and Other Vehicles

Group: Cab and Chassis Trucks: 15,000 lbs. GVWR (DRW) 4x2

Item: 24, Chevrolet, Silverado 4500HD Regular Cab, CC56403

Zone	Rank	Vendor	Price	Build File	Options File
Western	Primary	CARL BLACK OF ORLANDO LLC	$51,610.00	Build	Options
Northern	Primary	CARL BLACK OF ORLANDO LLC	$51,459.00	Build	Options
Central	Primary	CARL BLACK OF ORLANDO LLC	$51,358.00	Build	Options
Southern	Primary	CARL BLACK OF ORLANDO LLC	$51,459.00	Build	Options

Intent to Award

Contract: FSA24-VEL32.0, Pursuit, Administrative, and Other Vehicles

Group: Cab and Chassis Trucks: 15,000 lbs. GVWR (DRW) 4x2

Item: 25, Ford, F-450 Regular Cab, F4G

Zone	Rank	Vendor	Price	Build File	Options File
Western	Primary	Duval Ford LLC	$50,957.00	Build	Options
	Alternate	BOZARD FORD	$51,178.00	Build	Options
	Alternate	Bachrodt FT, LLC dba Palmetto Ford of Miami	$51,192.00	Build	Options
Northern	Primary	Duval Ford LLC	$50,737.00	Build	Options
	Alternate	Bachrodt FT, LLC dba Palmetto Ford of Miami	$50,892.00	Build	Options
	Alternate	BOZARD FORD	$51,072.00	Build	Options
Central	Primary	Bachrodt FT, LLC dba Palmetto Ford of Miami	$50,692.00	Build	Options
	Alternate	Duval Ford LLC	$50,837.00	Build	Options
	Alternate	BOZARD FORD	$51,148.00	Build	Options
Southern	Primary	Bachrodt FT, LLC dba Palmetto Ford of Miami	$50,692.00	Build	Options
	Alternate	Duval Ford LLC	$50,937.00	Build	Options
	Alternate	BOZARD FORD	$51,199.00	Build	Options

Intent to Award

Contract: FSA24-VEL32.0, Pursuit, Administrative, and Other Vehicles

Group: Cab and Chassis Trucks: 15,000 lbs. GVWR (DRW) 4x2

Item: 26, Ford, F-450 Crew Cab, W4G

Zone	Rank	Vendor	Price	Build File	Options File
Western	Primary	Duval Ford LLC	$53,089.00	Build	Options
	Alternate	Bachrodt FT, LLC dba Palmetto Ford of Miami	$53,324.00	Build	Options
	Alternate	BOZARD FORD	$53,331.00	Build	Options
Northern	Primary	Duval Ford LLC	$52,869.00	Build	Options
	Alternate	Bachrodt FT, LLC dba Palmetto Ford of Miami	$53,024.00	Build	Options
	Alternate	BOZARD FORD	$53,220.00	Build	Options
Central	Primary	Bachrodt FT, LLC dba Palmetto Ford of Miami	$52,824.00	Build	Options
	Alternate	Duval Ford LLC	$52,969.00	Build	Options
	Alternate	BOZARD FORD	$53,299.00	Build	Options
Southern	Primary	Bachrodt FT, LLC dba Palmetto Ford of Miami	$52,824.00	Build	Options
	Alternate	Duval Ford LLC	$53,069.00	Build	Options
	Alternate	BOZARD FORD	$53,352.00	Build	Options

Intent to Award

Contract: FSA24-VEL32.0, Pursuit, Administrative, and Other Vehicles

Group: Cab and Chassis Trucks: 15,000 lbs. GVWR (DRW) 4x2

Item: 27, Ford, F-450 Super Cab, X4G

Zone	Rank	Vendor	Price	Build File	Options File
Western	Primary	Duval Ford LLC	$52,130.00	Build	Options
	Alternate	BOZARD FORD	$52,362.00	Build	Options
	Alternate	Bachrodt FT, LLC dba Palmetto Ford of Miami	$52,364.00	Build	Options
Northern	Primary	Duval Ford LLC	$51,910.00	Build	Options
	Alternate	Bachrodt FT, LLC dba Palmetto Ford of Miami	$52,064.00	Build	Options
	Alternate	BOZARD FORD	$52,253.00	Build	Options
Central	Primary	Bachrodt FT, LLC dba Palmetto Ford of Miami	$51,864.00	Build	Options
	Alternate	Duval Ford LLC	$52,010.00	Build	Options
	Alternate	BOZARD FORD	$52,331.00	Build	Options
Southern	Primary	Bachrodt FT, LLC dba Palmetto Ford of Miami	$51,864.00	Build	Options
	Alternate	Duval Ford LLC	$52,110.00	Build	Options
	Alternate	BOZARD FORD	$52,383.00	Build	Options

Intent to Award

Contract: FSA24-VEL32.0, Pursuit, Administrative, and Other Vehicles

Group: Cab and Chassis Trucks: 15,000 lbs. GVWR (DRW) 4x4

Item: 28, Ford, F-450 Regular Cab, F4H

Zone	Rank	Vendor	Price	Build File	Options File
Western	Primary	Duval Ford LLC	$53,594.00	Build	Options
	Alternate	Bachrodt FT, LLC dba Palmetto Ford of Miami	$53,828.00	Build	Options
	Alternate	BOZARD FORD	$53,840.00	Build	Options
Northern	Primary	Duval Ford LLC	$53,374.00	Build	Options
	Alternate	Bachrodt FT, LLC dba Palmetto Ford of Miami	$53,528.00	Build	Options
	Alternate	BOZARD FORD	$53,728.00	Build	Options
Central	Primary	Bachrodt FT, LLC dba Palmetto Ford of Miami	$53,328.00	Build	Options
	Alternate	Duval Ford LLC	$53,474.00	Build	Options
	Alternate	BOZARD FORD	$53,808.00	Build	Options
Southern	Primary	Bachrodt FT, LLC dba Palmetto Ford of Miami	$53,328.00	Build	Options
	Alternate	Duval Ford LLC	$53,574.00	Build	Options
	Alternate	BOZARD FORD	$53,862.00	Build	Options

Intent to Award

Contract: FSA24-VEL32.0, Pursuit, Administrative, and Other Vehicles

Group: Cab and Chassis Trucks: 15,000 lbs. GVWR (DRW) 4x4

Item: 29, Ford, F-450 Crew Cab, W4H

Zone	Rank	Vendor	Price	Build File	Options File
Western	Primary	Duval Ford LLC	$56,276.00	Build	Options
	Alternate	Bachrodt FT, LLC dba Palmetto Ford of Miami	$56,510.00	Build	Options
	Alternate	BOZARD FORD	$56,548.00	Build	Options
Northern	Primary	Duval Ford LLC	$56,056.00	Build	Options
	Alternate	Bachrodt FT, LLC dba Palmetto Ford of Miami	$56,210.00	Build	Options
	Alternate	BOZARD FORD	$56,430.00	Build	Options
Central	Primary	Bachrodt FT, LLC dba Palmetto Ford of Miami	$56,010.00	Build	Options
	Alternate	Duval Ford LLC	$56,156.00	Build	Options
	Alternate	BOZARD FORD	$56,514.00	Build	Options
Southern	Primary	Bachrodt FT, LLC dba Palmetto Ford of Miami	$56,010.00	Build	Options
	Alternate	Duval Ford LLC	$56,256.00	Build	Options
	Alternate	BOZARD FORD	$56,570.00	Build	Options

Intent to Award

Contract: FSA24-VEL32.0, Pursuit, Administrative, and Other Vehicles

Group: Cab and Chassis Trucks: 15,000 lbs. GVWR (DRW) 4x4

Item: 30, Ford, F-450 Super Cab, X4H

Zone	Rank	Vendor	Price	Build File	Options File
Western	Primary	Duval Ford LLC	$55,312.00	Build	Options
	Alternate	Bachrodt FT, LLC dba Palmetto Ford of Miami	$55,547.00	Build	Options
	Alternate	BOZARD FORD	$55,576.00	Build	Options
Northern	Primary	Duval Ford LLC	$55,092.00	Build	Options
	Alternate	Bachrodt FT, LLC dba Palmetto Ford of Miami	$55,247.00	Build	Options
	Alternate	BOZARD FORD	$55,460.00	Build	Options
Central	Primary	Bachrodt FT, LLC dba Palmetto Ford of Miami	$55,047.00	Build	Options
	Alternate	Duval Ford LLC	$55,192.00	Build	Options
	Alternate	BOZARD FORD	$55,543.00	Build	Options
Southern	Primary	Bachrodt FT, LLC dba Palmetto Ford of Miami	$55,047.00	Build	Options
	Alternate	Duval Ford LLC	$55,292.00	Build	Options
	Alternate	BOZARD FORD	$55,598.00	Build	Options

Intent to Award

Contract: FSA24-VEL32.0, Pursuit, Administrative, and Other Vehicles

Group: Cargo & Passenger Vans Medium/High Roof

Item: 31, Ford, Transit T-150 Medium Roof Cargo Van RWD, E1C

Zone	Rank	Vendor	Price	Build File	Options File
Western	Primary	Duval Ford LLC	$45,514.00	Build	Options
	Alternate	Garber Ford Inc	$46,097.00	Build	Options
	Alternate	BOZARD FORD	$46,380.00	Build	Options
Northern	Primary	Duval Ford LLC	$45,294.00	Build	Options
	Alternate	Garber Ford Inc	$45,897.00	Build	Options
	Alternate	BOZARD FORD	$46,114.00	Build	Options
Central	Primary	Duval Ford LLC	$45,394.00	Build	Options
	Alternate	Garber Ford Inc	$45,997.00	Build	Options
	Alternate	BOZARD FORD	$46,209.00	Build	Options
Southern	Primary	Duval Ford LLC	$45,494.00	Build	Options
	Alternate	Garber Ford Inc	$46,097.00	Build	Options
	Alternate	BOZARD FORD	$46,403.00	Build	Options

Intent to Award

Contract: FSA24-VEL32.0, Pursuit, Administrative, and Other Vehicles

Group: Cargo & Passenger Vans Medium/High Roof

Item: 32, Ford, Transit T-250 Medium Roof Cargo Van RWD, R1C

Zone	Rank	Vendor	Price	Build File	Options File
Western	Primary	Duval Ford LLC	$46,377.00	Build	Options
	Alternate	Garber Ford Inc	$46,969.00	Build	Options
	Alternate	BOZARD FORD	$47,270.00	Build	Options
Northern	Primary	Duval Ford LLC	$46,157.00	Build	Options
	Alternate	Garber Ford Inc	$46,769.00	Build	Options
	Alternate	BOZARD FORD	$46,999.00	Build	Options
Central	Primary	Duval Ford LLC	$46,257.00	Build	Options
	Alternate	Garber Ford Inc	$46,869.00	Build	Options
	Alternate	BOZARD FORD	$47,095.00	Build	Options
Southern	Primary	Duval Ford LLC	$46,357.00	Build	Options
	Alternate	Garber Ford Inc	$46,969.00	Build	Options
	Alternate	BOZARD FORD	$47,293.00	Build	Options

Intent to Award

Contract: FSA24-VEL32.0, Pursuit, Administrative, and Other Vehicles

Group: Cargo & Passenger Vans Medium/High Roof

Item: 33, Ford, Transit T-250 High Roof Cargo Van RWD, R1X

Zone	Rank	Vendor	Price	Build File	Options File
Western	Primary	Duval Ford LLC	$47,287.00	Build	Options
	Alternate	Garber Ford Inc	$47,379.00	Build	Options
	Alternate	BOZARD FORD	$48,207.00	Build	Options
Northern	Primary	Duval Ford LLC	$47,067.00	Build	Options
	Alternate	Garber Ford Inc	$47,179.00	Build	Options
	Alternate	BOZARD FORD	$47,930.00	Build	Options
Central	Primary	Duval Ford LLC	$47,167.00	Build	Options
	Alternate	Garber Ford Inc	$47,279.00	Build	Options
	Alternate	BOZARD FORD	$48,028.00	Build	Options
Southern	Primary	Duval Ford LLC	$47,267.00	Build	Options
	Alternate	Garber Ford Inc	$47,379.00	Build	Options
	Alternate	BOZARD FORD	$48,230.00	Build	Options

Intent to Award

Contract: FSA24-VEL32.0, Pursuit, Administrative, and Other Vehicles

Group: Cargo & Passenger Vans Medium/High Roof

Item: 34, Ford, Transit T-350 High Roof Cargo Van RWD, W1X

Zone	Rank	Vendor	Price	Build File	Options File
Western	Primary	Duval Ford LLC	$48,423.00	Build	Options
	Alternate	Garber Ford Inc	$49,035.00	Build	Options
	Alternate	BOZARD FORD	$49,376.00	Build	Options
Northern	Primary	Duval Ford LLC	$48,203.00	Build	Options
	Alternate	Garber Ford Inc	$48,835.00	Build	Options
	Alternate	BOZARD FORD	$49,092.00	Build	Options
Central	Primary	Duval Ford LLC	$48,303.00	Build	Options
	Alternate	Garber Ford Inc	$48,935.00	Build	Options
	Alternate	BOZARD FORD	$49,193.00	Build	Options
Southern	Primary	Duval Ford LLC	$48,403.00	Build	Options
	Alternate	Garber Ford Inc	$49,035.00	Build	Options
	Alternate	BOZARD FORD	$49,399.00	Build	Options

Intent to Award

Contract: FSA24-VEL32.0, Pursuit, Administrative, and Other Vehicles

Group: Cargo & Passenger Vans Medium/High Roof

Item: 35, Ford, Transit T-350 Medium Roof Cargo Van RWD, W9C

Zone	Rank	Vendor	Price	Build File	Options File
Western	Primary	Duval Ford LLC	$47,514.00	Build	Options
	Alternate	Garber Ford Inc	$48,117.00	Build	Options
	Alternate	BOZARD FORD	$48,440.00	Build	Options
Northern	Primary	Duval Ford LLC	$47,294.00	Build	Options
	Alternate	Garber Ford Inc	$47,917.00	Build	Options
	Alternate	BOZARD FORD	$48,162.00	Build	Options
Central	Primary	Duval Ford LLC	$47,394.00	Build	Options
	Alternate	Garber Ford Inc	$48,017.00	Build	Options
	Alternate	BOZARD FORD	$48,261.00	Build	Options
Southern	Primary	Duval Ford LLC	$47,494.00	Build	Options
	Alternate	Garber Ford Inc	$48,117.00	Build	Options
	Alternate	BOZARD FORD	$48,463.00	Build	Options

Intent to Award

Contract: FSA24-VEL32.0, Pursuit, Administrative, and Other Vehicles

Group: Cargo & Passenger Vans Medium/High Roof

Item: 36, Ford, Transit T-350 Medium Roof Passenger Van (Wagon) RWD, X2C

Zone	Rank	Vendor	Price	Build File	Options File
Western	Primary	Garber Ford Inc	$51,259.00	Build	Options
	Alternate	BOZARD FORD	$52,555.00	Build	Options
	Alternate	SAG COCOA LLC	$53,918.00	Build	Options
Northern	Primary	Garber Ford Inc	$51,059.00	Build	Options
	Alternate	BOZARD FORD	$52,253.00	Build	Options
	Alternate	SAG COCOA LLC	$53,558.00	Build	Options
Central	Primary	Garber Ford Inc	$51,159.00	Build	Options
	Alternate	BOZARD FORD	$52,360.00	Build	Options
	Alternate	SAG COCOA LLC	$53,506.00	Build	Options
Southern	Primary	Garber Ford Inc	$51,259.00	Build	Options
	Alternate	BOZARD FORD	$52,580.00	Build	Options
	Alternate	SAG COCOA LLC	$53,609.00	Build	Options

Intent to Award

Contract: FSA24-VEL32.0, Pursuit, Administrative, and Other Vehicles

Group: Cargo & Passenger Vans Medium/High Roof

Item: 37, Ford, Transit T-350 High Roof Passenger Van (Wagon) RWD, X2X

Zone	Rank	Vendor	Price	Build File	Options File
Western	Primary	Garber Ford Inc	$51,920.00	Build	Options
	Alternate	BOZARD FORD	$53,229.00	Build	Options
	Alternate	SAG COCOA LLC	$57,954.00	Build	Options
Northern	Primary	Garber Ford Inc	$51,720.00	Build	Options
	Alternate	BOZARD FORD	$52,924.00	Build	Options
	Alternate	SAG COCOA LLC	$57,593.00	Build	Options
Central	Primary	Garber Ford Inc	$51,820.00	Build	Options
	Alternate	BOZARD FORD	$53,032.00	Build	Options
	Alternate	SAG COCOA LLC	$57,541.00	Build	Options
Southern	Primary	Garber Ford Inc	$51,920.00	Build	Options
	Alternate	BOZARD FORD	$53,255.00	Build	Options
	Alternate	SAG COCOA LLC	$57,644.00	Build	Options

Intent to Award

Contract: FSA24-VEL32.0, Pursuit, Administrative, and Other Vehicles

Group: Cargo & Passenger Vans Medium/High Roof

Item: 38, Mercedes-Benz, Sprinter 2500 170 WB 4 cyl. Diesel High Output AWD High Roof Cargo Van, M2CA7H

Zone	Rank	Vendor	Price	Build File	Options File
Western	Primary	Tampa Truck Center	$58,007.00	Build	Options
Northern	Primary	Tampa Truck Center	$58,007.00	Build	Options
Central	Primary	Tampa Truck Center	$58,007.00	Build	Options
Southern	Primary	Tampa Truck Center	$58,007.00	Build	Options

Intent to Award

Contract: FSA24-VEL32.0, Pursuit, Administrative, and Other Vehicles

Group: Cargo & Passenger Vans Medium/High Roof

Item: 39, Mercedes-Benz, Sprinter 2500 170 WB 4 cyl. Diesel High Roof Cargo Van, M2CA7S

Zone	Rank	Vendor	Price	Build File	Options File
Western	Primary	Tampa Truck Center	$55,094.00	Build	Options
Northern	Primary	Tampa Truck Center	$55,094.00	Build	Options
Central	Primary	Tampa Truck Center	$55,094.00	Build	Options
Southern	Primary	Tampa Truck Center	$55,094.00	Build	Options

Intent to Award

Contract: FSA24-VEL32.0, Pursuit, Administrative, and Other Vehicles

Group: Cargo & Passenger Vans Standard/Low Roof

Item: 40, Chevrolet, Express 2500 1WT 135 Cargo Van, CG23405

Zone	Rank	Vendor	Price	Build File	Options File
Western	Primary	Garber Chevrolet Buick GMC, Inc.	$38,060.00	Build	Options
Northern	Primary	Garber Chevrolet Buick GMC, Inc.	$37,860.00	Build	Options
Central	Primary	Garber Chevrolet Buick GMC, Inc.	$37,960.00	Build	Options
Southern	Primary	Garber Chevrolet Buick GMC, Inc.	$38,060.00	Build	Options

Intent to Award

Contract: FSA24-VEL32.0, Pursuit, Administrative, and Other Vehicles

Group: Cargo & Passenger Vans Standard/Low Roof

Item: 41, Chevrolet, Express 2500 LS 135 Passenger Van, CG23406

Zone	Rank	Vendor	Price	Build File	Options File
Western	Primary	Garber Chevrolet Buick GMC, Inc.	$41,793.00	Build	Options
Northern	Primary	Garber Chevrolet Buick GMC, Inc.	$41,593.00	Build	Options
Central	Primary	Garber Chevrolet Buick GMC, Inc.	$41,693.00	Build	Options
Southern	Primary	Garber Chevrolet Buick GMC, Inc.	$41,793.00	Build	Options

Intent to Award

Contract: FSA24-VEL32.0, Pursuit, Administrative, and Other Vehicles

Group: Cargo & Passenger Vans Standard/Low Roof

Item: 42, Chevrolet, Express 2500 1WT 155 Cargo Van, CG23705

Zone	Rank	Vendor	Price	Build File	Options File
Western	Primary	Garber Chevrolet Buick GMC, Inc.	$39,843.00	Build	Options
Northern	Primary	Garber Chevrolet Buick GMC, Inc.	$39,643.00	Build	Options
Central	Primary	Garber Chevrolet Buick GMC, Inc.	$39,743.00	Build	Options
Southern	Primary	Garber Chevrolet Buick GMC, Inc.	$39,843.00	Build	Options

Intent to Award

Contract: FSA24-VEL32.0, Pursuit, Administrative, and Other Vehicles

Group: Cargo & Passenger Vans Standard/Low Roof

Item: 43, Chevrolet, Express 3500 1WT 135 Cargo Van, CG33405

Zone	Rank	Vendor	Price	Build File	Options File
Western	Primary	Garber Chevrolet Buick GMC, Inc.	$40,554.00	Build	Options
Northern	Primary	Garber Chevrolet Buick GMC, Inc.	$40,354.00	Build	Options
Central	Primary	Garber Chevrolet Buick GMC, Inc.	$40,454.00	Build	Options
Southern	Primary	Garber Chevrolet Buick GMC, Inc.	$40,554.00	Build	Options

Intent to Award

Contract: FSA24-VEL32.0, Pursuit, Administrative, and Other Vehicles

Group: Cargo & Passenger Vans Standard/Low Roof

Item: 44, Chevrolet, Express 3500 LS 135 Passenger Van, CG33406

Zone	Rank	Vendor	Price	Build File	Options File
Western	Primary	Garber Chevrolet Buick GMC, Inc.	$42,504.00	Build	Options
Northern	Primary	Garber Chevrolet Buick GMC, Inc.	$42,304.00	Build	Options
Central	Primary	Garber Chevrolet Buick GMC, Inc.	$42,404.00	Build	Options
Southern	Primary	Garber Chevrolet Buick GMC, Inc.	$42,504.00	Build	Options

Intent to Award

Contract: FSA24-VEL32.0, Pursuit, Administrative, and Other Vehicles

Group: Cargo & Passenger Vans Standard/Low Roof

Item: 45, Chevrolet, Express 3500 1WT 155 Cargo Van, CG33705

Zone	Rank	Vendor	Price	Build File	Options File
Western	Primary	Garber Chevrolet Buick GMC, Inc.	$41,304.00	Build	Options
Northern	Primary	Garber Chevrolet Buick GMC, Inc.	$41,104.00	Build	Options
Central	Primary	Garber Chevrolet Buick GMC, Inc.	$41,204.00	Build	Options
Southern	Primary	Garber Chevrolet Buick GMC, Inc.	$41,304.00	Build	Options

Intent to Award

Contract: FSA24-VEL32.0, Pursuit, Administrative, and Other Vehicles

Group: Cargo & Passenger Vans Standard/Low Roof

Item: 46, Chevrolet, Express 3500 LS 155 Passenger Van, CG33706

Zone	Rank	Vendor	Price	Build File	Options File
Western	Primary	Garber Chevrolet Buick GMC, Inc.	$43,669.00	Build	Options
Northern	Primary	Garber Chevrolet Buick GMC, Inc.	$43,469.00	Build	Options
Central	Primary	Garber Chevrolet Buick GMC, Inc.	$43,569.00	Build	Options
Southern	Primary	Garber Chevrolet Buick GMC, Inc.	$43,669.00	Build	Options

Intent to Award

Contract: FSA24-VEL32.0, Pursuit, Administrative, and Other Vehicles

Group: Cargo & Passenger Vans Standard/Low Roof

Item: 47, Chrysler, Pacifica Select, RUCH53

Zone	Rank	Vendor	Price	Build File	Options File
Western	Primary	Garber Chrysler Dodge Truck, Inc.	$42,434.00	Build	Options
Northern	Primary	Garber Chrysler Dodge Truck, Inc.	$42,234.00	Build	Options
Central	Primary	Garber Chrysler Dodge Truck, Inc.	$42,334.00	Build	Options
Southern	Primary	Garber Chrysler Dodge Truck, Inc.	$42,434.00	Build	Options

Intent to Award

Contract: FSA24-VEL32.0, Pursuit, Administrative, and Other Vehicles

Group: Cargo & Passenger Vans Standard/Low Roof

Item: 48, Ford, Transit T-150 Low Roof Cargo Van RWD, E1Y

Zone	Rank	Vendor	Price	Build File	Options File
Western	Primary	Duval Ford LLC	$43,382.00	Build	Options
	Alternate	Garber Ford Inc	$43,943.00	Build	Options
	Alternate	BOZARD FORD	$44,185.00	Build	Options
Northern	Primary	Duval Ford LLC	$43,162.00	Build	Options
	Alternate	Garber Ford Inc	$43,743.00	Build	Options
	Alternate	BOZARD FORD	$43,932.00	Build	Options
Central	Primary	Duval Ford LLC	$43,262.00	Build	Options
	Alternate	Garber Ford Inc	$43,843.00	Build	Options
	Alternate	BOZARD FORD	$44,022.00	Build	Options
Southern	Primary	Duval Ford LLC	$43,362.00	Build	Options
	Alternate	Garber Ford Inc	$43,943.00	Build	Options
	Alternate	BOZARD FORD	$44,207.00	Build	Options

Intent to Award

Contract: FSA24-VEL32.0, Pursuit, Administrative, and Other Vehicles

Group: Cargo & Passenger Vans Standard/Low Roof

Item: 49, Ford, E-350 Cutaway Van, E3F

Zone	Rank	Vendor	Price	Build File	Options File
Western	Primary	Duval Ford LLC	$36,500.00	Build	Options
	Alternate	BOZARD FORD	$37,348.00	Build	Options
	Alternate	SAG COCOA LLC	$37,975.00	Build	Options
Northern	Primary	Duval Ford LLC	$36,280.00	Build	Options
	Alternate	BOZARD FORD	$37,305.00	Build	Options
	Alternate	SAG COCOA LLC	$37,613.00	Build	Options
Central	Primary	Duval Ford LLC	$36,380.00	Build	Options
	Alternate	BOZARD FORD	$37,323.00	Build	Options
	Alternate	SAG COCOA LLC	$37,561.00	Build	Options
Southern	Primary	BOZARD FORD	$37,395.00	Build	Options
	Alternate	SAG COCOA LLC	$37,665.00	Build	Options
	Alternate	Duval Ford LLC	$39,480.00	Build	Options

Intent to Award

Contract: FSA24-VEL32.0, Pursuit, Administrative, and Other Vehicles

Group: Cargo & Passenger Vans Standard/Low Roof

Item: 50, Ford, E-450 Cutaway Van, E4F

Zone	Rank	Vendor	Price	Build File	Options File
Western	Primary	Duval Ford LLC	$38,766.00	Build	Options
	Alternate	BOZARD FORD	$39,669.00	Build	Options
	Alternate	SAG COCOA LLC	$40,354.00	Build	Options
Northern	Primary	Duval Ford LLC	$38,546.00	Build	Options
	Alternate	BOZARD FORD	$39,622.00	Build	Options
	Alternate	SAG COCOA LLC	$39,991.00	Build	Options
Central	Primary	Duval Ford LLC	$38,646.00	Build	Options
	Alternate	BOZARD FORD	$39,642.00	Build	Options
	Alternate	SAG COCOA LLC	$39,940.00	Build	Options
Southern	Primary	Duval Ford LLC	$38,746.00	Build	Options
	Alternate	BOZARD FORD	$39,719.00	Build	Options
	Alternate	SAG COCOA LLC	$40,043.00	Build	Options

Intent to Award

Contract: FSA24-VEL32.0, Pursuit, Administrative, and Other Vehicles

Group: Cargo & Passenger Vans Standard/Low Roof

Item: 51, Ford, Transit T-250 Low Roof Cargo Van RWD, R1Y

Zone	Rank	Vendor	Price	Build File	Options File
Western	Primary	Duval Ford LLC	$44,241.00	Build	Options
	Alternate	Garber Ford Inc	$44,811.00	Build	Options
	Alternate	BOZARD FORD	$45,070.00	Build	Options
Northern	Primary	Duval Ford LLC	$44,021.00	Build	Options
	Alternate	Garber Ford Inc	$44,611.00	Build	Options
	Alternate	BOZARD FORD	$44,812.00	Build	Options
Central	Primary	Duval Ford LLC	$44,121.00	Build	Options
	Alternate	Garber Ford Inc	$44,711.00	Build	Options
	Alternate	BOZARD FORD	$44,903.00	Build	Options
Southern	Primary	Duval Ford LLC	$44,221.00	Build	Options
	Alternate	Garber Ford Inc	$44,811.00	Build	Options
	Alternate	BOZARD FORD	$45,092.00	Build	Options

Intent to Award

Contract: FSA24-VEL32.0, Pursuit, Administrative, and Other Vehicles

Group: Cargo & Passenger Vans Standard/Low Roof

Item: 52, Ford, Transit T-350 Low Roof Cargo Van RWD, W1Y

Zone	Rank	Vendor	Price	Build File	Options File
Western	Primary	Duval Ford LLC	$45,382.00	Build	Options
	Alternate	BOZARD FORD	$45,804.00	Build	Options
	Alternate	Garber Ford Inc	$45,963.00	Build	Options
Northern	Primary	Duval Ford LLC	$45,162.00	Build	Options
	Alternate	BOZARD FORD	$45,530.00	Build	Options
	Alternate	Garber Ford Inc	$45,763.00	Build	Options
Central	Primary	Duval Ford LLC	$45,262.00	Build	Options
	Alternate	BOZARD FORD	$45,687.00	Build	Options
	Alternate	Garber Ford Inc	$45,863.00	Build	Options
Southern	Primary	Duval Ford LLC	$45,362.00	Build	Options
	Alternate	BOZARD FORD	$45,844.00	Build	Options
	Alternate	Garber Ford Inc	$45,963.00	Build	Options

Intent to Award

Contract: FSA24-VEL32.0, Pursuit, Administrative, and Other Vehicles

Group: Cargo & Passenger Vans Standard/Low Roof

Item: 53, Ford, Transit T-350 Low Roof Passenger Van (Wagon) RWD, X2Y

Zone	Rank	Vendor	Price	Build File	Options File
Western	Primary	Garber Ford Inc	$50,012.00	Build	Options
	Alternate	BOZARD FORD	$51,284.00	Build	Options
	Alternate	SAG COCOA LLC	$53,204.00	Build	Options
Northern	Primary	Garber Ford Inc	$49,812.00	Build	Options
	Alternate	BOZARD FORD	$50,990.00	Build	Options
	Alternate	SAG COCOA LLC	$52,843.00	Build	Options
Central	Primary	Garber Ford Inc	$49,912.00	Build	Options
	Alternate	BOZARD FORD	$51,095.00	Build	Options
	Alternate	SAG COCOA LLC	$52,791.00	Build	Options
Southern	Primary	Garber Ford Inc	$50,012.00	Build	Options
	Alternate	BOZARD FORD	$51,309.00	Build	Options
	Alternate	SAG COCOA LLC	$52,895.00	Build	Options

Intent to Award

Contract: FSA24-VEL32.0, Pursuit, Administrative, and Other Vehicles

Group: Cargo & Passenger Vans Standard/Low Roof

Item: 54, Kia, Kia Carnival, M4222

Zone	Rank	Vendor	Price	Build File	Options File
Western	Primary	Step One Automotive DBA Kia Ft Walton Beach	$38,500.00	Build	Options
Northern	Primary	Step One Automotive DBA Kia Ft Walton Beach	$37,750.00	Build	Options
Central	Primary	Step One Automotive DBA Kia Ft Walton Beach	$37,750.00	Build	Options
Southern	Primary	Step One Automotive DBA Kia Ft Walton Beach	$38,500.00	Build	Options

Intent to Award

Contract: FSA24-VEL32.0, Pursuit, Administrative, and Other Vehicles

Group: Cargo & Passenger Vans Standard/Low Roof

Item: 55, Mercedes-Benz, Sprinter 3500XD 170" WB 6 cyl. Diesel Cab & Chassis/Cutaway, MXCC7H

Zone	Rank	Vendor	Price	Build File	Options File
Western	Primary	Tampa Truck Center	$52,524.00	Build	Options
Northern	Primary	Tampa Truck Center	$52,524.00	Build	Options
Central	Primary	Tampa Truck Center	$52,524.00	Build	Options
Southern	Primary	Tampa Truck Center	$52,524.00	Build	Options

Intent to Award

Contract: FSA24-VEL32.0, Pursuit, Administrative, and Other Vehicles

Group: Cargo & Passenger Vans Standard/Low Roof

Item: 56, Toyota, Sienna LE Hybrid, 5402

Zone	Rank	Vendor	Price	Build File	Options File
Western	Primary	Seminole Toyota	$37,895.00	Build	Options
Northern	Primary	Seminole Toyota	$37,895.00	Build	Options
Central	Primary	Seminole Toyota	$37,895.00	Build	Options
Southern	Primary	Seminole Toyota	$37,895.00	Build	Options

Intent to Award

Contract: FSA24-VEL32.0, Pursuit, Administrative, and Other Vehicles

Group: Cargo & Passenger Vans Standard/Low Roof

Item: 57, Toyota, Sienna AWD LE, 5403

Zone	Rank	Vendor	Price	Build File	Options File
Western	Primary	Seminole Toyota	$39,871.00	Build	Options
Northern	Primary	Seminole Toyota	$39,871.00	Build	Options
Central	Primary	Seminole Toyota	$39,871.00	Build	Options
Southern	Primary	Seminole Toyota	$39,871.00	Build	Options

Intent to Award

Contract: FSA24-VEL32.0, Pursuit, Administrative, and Other Vehicles

Group: Electric & Plug-In Hybrid Electric Vehicles: Administrative Sedans & Vans

Item: 58, BrightDrop/General Motors, Zevo 400 FWD, 5J32705

Zone	Rank	Vendor	Price	Build File	Options File
Western	Primary	CARL BLACK OF ORLANDO LLC	$78,413.00	Build	Options
Northern	Primary	CARL BLACK OF ORLANDO LLC	$78,262.00	Build	Options
Central	Primary	CARL BLACK OF ORLANDO LLC	$78,161.00	Build	Options
Southern	Primary	CARL BLACK OF ORLANDO LLC	$78,262.00	Build	Options

Intent to Award

Contract: FSA24-VEL32.0, Pursuit, Administrative, and Other Vehicles

Group: Electric & Plug-In Hybrid Electric Vehicles: Administrative Sedans & Vans

Item: 59, BrightDrop/General Motors, Zevo 600 FWD, 5J32905

Zone	Rank	Vendor	Price	Build File	Options File
Western	Primary	CARL BLACK OF ORLANDO LLC	$79,924.00	Build	Options
Northern	Primary	CARL BLACK OF ORLANDO LLC	$79,773.00	Build	Options
Central	Primary	CARL BLACK OF ORLANDO LLC	$79,673.00	Build	Options
Southern	Primary	CARL BLACK OF ORLANDO LLC	$79,773.00	Build	Options

Intent to Award

Contract: FSA24-VEL32.0, Pursuit, Administrative, and Other Vehicles

Group: Electric & Plug-In Hybrid Electric Vehicles: Administrative Sedans & Vans

Item: 60, BrightDrop/General Motors, Zevo 400 AWD, 5M32705

Zone	Rank	Vendor	Price	Build File	Options File
Western	Primary	CARL BLACK OF ORLANDO LLC	$81,033.00	Build	Options
Northern	Primary	CARL BLACK OF ORLANDO LLC	$80,882.00	Build	Options
Central	Primary	CARL BLACK OF ORLANDO LLC	$80,781.00	Build	Options
Southern	Primary	CARL BLACK OF ORLANDO LLC	$80,882.00	Build	Options

Intent to Award

Contract: FSA24-VEL32.0, Pursuit, Administrative, and Other Vehicles

Group: Electric & Plug-In Hybrid Electric Vehicles: Administrative Sedans & Vans

Item: 61, BrightDrop/General Motors, Zevo 600 AWD, 5M32905

Zone	Rank	Vendor	Price	Build File	Options File
Western	Primary	CARL BLACK OF ORLANDO LLC	$82,544.00	Build	Options
Northern	Primary	CARL BLACK OF ORLANDO LLC	$82,393.00	Build	Options
Central	Primary	CARL BLACK OF ORLANDO LLC	$82,292.00	Build	Options
Southern	Primary	CARL BLACK OF ORLANDO LLC	$82,393.00	Build	Options

Intent to Award

Contract: FSA24-VEL32.0, Pursuit, Administrative, and Other Vehicles

Group: Electric & Plug-In Hybrid Electric Vehicles: Administrative Sedans & Vans

Item: 62, Chrysler, Pacifica Select PHEV, RUET53

Zone	Rank	Vendor	Price	Build File	Options File
Western	Primary	Garber Chrysler Dodge Truck, Inc.	$52,734.00	Build	Options
Northern	Primary	Garber Chrysler Dodge Truck, Inc.	$52,534.00	Build	Options
Central	Primary	Garber Chrysler Dodge Truck, Inc.	$52,634.00	Build	Options
Southern	Primary	Garber Chrysler Dodge Truck, Inc.	$52,734.00	Build	Options

Intent to Award

Contract: FSA24-VEL32.0, Pursuit, Administrative, and Other Vehicles

Group: Electric & Plug-In Hybrid Electric Vehicles: Administrative Sedans & Vans

Item: 63, Ford, E-Transit T-350 Low Roof Cargo Van Regular Wheelbase, W1Y/99K

Zone	Rank	Vendor	Price	Build File	Options File
Western	Primary	Duval Ford LLC	$48,454.00	Build	Options
	Alternate	Garber Ford Inc	$48,783.00	Build	Options
	Alternate	BOZARD FORD	$49,645.00	Build	Options
Northern	Primary	Duval Ford LLC	$48,234.00	Build	Options
	Alternate	Garber Ford Inc	$48,583.00	Build	Options
	Alternate	BOZARD FORD	$49,143.00	Build	Options
Central	Primary	Duval Ford LLC	$48,334.00	Build	Options
	Alternate	Garber Ford Inc	$48,683.00	Build	Options
	Alternate	BOZARD FORD	$49,505.00	Build	Options
Southern	Primary	Duval Ford LLC	$48,434.00	Build	Options
	Alternate	Garber Ford Inc	$48,783.00	Build	Options
	Alternate	BOZARD FORD	$49,650.00	Build	Options

Intent to Award

Contract: FSA24-VEL32.0, Pursuit, Administrative, and Other Vehicles

Group: Electric & Plug-In Hybrid Electric Vehicles: Administrative Sedans & Vans

Item: 64, Nissan, Leaf S 40kW, 17015

Zone	Rank	Vendor	Price	Build File	Options File
Western	Primary	Terry Taylor's DeLand Nissan, Inc.	$21,680.00	Build	Options
Northern	Primary	Terry Taylor's DeLand Nissan, Inc.	$21,652.00	Build	Options
Central	Primary	Terry Taylor's DeLand Nissan, Inc.	$21,652.00	Build	Options
Southern	Primary	Terry Taylor's DeLand Nissan, Inc.	$21,698.00	Build	Options

Intent to Award

Contract: FSA24-VEL32.0, Pursuit, Administrative, and Other Vehicles

Group: Electric & Plug-In Hybrid Electric Vehicles: Administrative Sedans & Vans

Item: 65, Nissan, Leaf SV Plus 60kW, 17115

Zone	Rank	Vendor	Price	Build File	Options File
Western	Primary	Terry Taylor's DeLand Nissan, Inc.	$28,930.00	Build	Options
Northern	Primary	Terry Taylor's DeLand Nissan, Inc.	$28,885.00	Build	Options
Central	Primary	Terry Taylor's DeLand Nissan, Inc.	$28,885.00	Build	Options
Southern	Primary	Terry Taylor's DeLand Nissan, Inc.	$28,935.00	Build	Options

Intent to Award

Contract: FSA24-VEL32.0, Pursuit, Administrative, and Other Vehicles

Group: Electric & Plug-In Hybrid Electric Vehicles: Administrative Sedans & Vans

Item: 66, Tesla, Model 3, Model 3 Long Range AWD

Zone	Rank	Vendor	Price	Build File	Options File
Western	Primary	Tesla, Inc.	$49,498.00	Build	Options
Northern	Primary	Tesla, Inc.	$49,498.00	Build	Options
Central	Primary	Tesla, Inc.	$49,498.00	Build	Options
Southern	Primary	Tesla, Inc.	$49,498.00	Build	Options

Intent to Award

Contract: FSA24-VEL32.0, Pursuit, Administrative, and Other Vehicles

Group: Electric & Plug-In Hybrid Electric Vehicles: Administrative Sedans & Vans

Item: 67, Tesla, Model 3, Model 3 RWD

Zone	Rank	Vendor	Price	Build File	Options File
Western	Primary	Tesla, Inc.	$40,935.00	Build	Options
Northern	Primary	Tesla, Inc.	$40,935.00	Build	Options
Central	Primary	Tesla, Inc.	$40,935.00	Build	Options
Southern	Primary	Tesla, Inc.	$40,935.00	Build	Options

Intent to Award

Contract: FSA24-VEL32.0, Pursuit, Administrative, and Other Vehicles

Group: Electric & Plug-In Hybrid Electric Vehicles: Administrative Sedans & Vans

Item: 68, Tesla, Model Y, Model Y AWD

Zone	Rank	Vendor	Price	Build File	Options File
Western	Primary	Tesla, Inc.	$51,010.00	Build	Options
Northern	Primary	Tesla, Inc.	$51,010.00	Build	Options
Central	Primary	Tesla, Inc.	$51,010.00	Build	Options
Southern	Primary	Tesla, Inc.	$51,010.00	Build	Options

Intent to Award

Contract: FSA24-VEL32.0, Pursuit, Administrative, and Other Vehicles

Group: Electric & Plug-In Hybrid Electric Vehicles: Administrative Sedans & Vans

Item: 69, Tesla, Model Y, Model Y RWD

Zone	Rank	Vendor	Price	Build File	Options File
Western	Primary	Tesla, Inc.	$47,988.00	Build	Options
Northern	Primary	Tesla, Inc.	$47,988.00	Build	Options
Central	Primary	Tesla, Inc.	$47,988.00	Build	Options
Southern	Primary	Tesla, Inc.	$47,988.00	Build	Options

Intent to Award

Contract: FSA24-VEL32.0, Pursuit, Administrative, and Other Vehicles

Group: Electric & Plug-In Hybrid Electric Vehicles: Pickup Trucks & Utility Vehicles

Item: 70, Chevrolet, Equinox EV FWD, 1MB48

Zone	Rank	Vendor	Price	Build File	Options File
Western	Primary	Garber Chevrolet Buick GMC, Inc.	$34,196.00	Build	Options
	Alternate	CARL BLACK OF ORLANDO LLC	$34,797.00	Build	Options
Northern	Primary	Garber Chevrolet Buick GMC, Inc.	$33,996.00	Build	Options
	Alternate	CARL BLACK OF ORLANDO LLC	$34,646.00	Build	Options
Central	Primary	Garber Chevrolet Buick GMC, Inc.	$34,096.00	Build	Options
	Alternate	CARL BLACK OF ORLANDO LLC	$34,546.00	Build	Options
Southern	Primary	Garber Chevrolet Buick GMC, Inc.	$34,196.00	Build	Options
	Alternate	CARL BLACK OF ORLANDO LLC	$34,646.00	Build	Options

Intent to Award

Contract: FSA24-VEL32.0, Pursuit, Administrative, and Other Vehicles

Group: Electric & Plug-In Hybrid Electric Vehicles: Pickup Trucks & Utility Vehicles

Item: 71, Chevrolet, Equinox EV AWD, 1MC48

Zone	Rank	Vendor	Price	Build File	Options File
Western	Primary	Garber Chevrolet Buick GMC, Inc.	$38,983.00	Build	Options
Northern	Primary	Garber Chevrolet Buick GMC, Inc.	$38,783.00	Build	Options
Central	Primary	Garber Chevrolet Buick GMC, Inc.	$38,883.00	Build	Options
Southern	Primary	Garber Chevrolet Buick GMC, Inc.	$38,983.00	Build	Options

Intent to Award

Contract: FSA24-VEL32.0, Pursuit, Administrative, and Other Vehicles

Group: Electric & Plug-In Hybrid Electric Vehicles: Pickup Trucks & Utility Vehicles

Item: 73, Chevrolet, Blazer EV AWD, 1MC26

Zone	Rank	Vendor	Price	Build File	Options File
Western	Primary	Garber Chevrolet Buick GMC, Inc.	$47,996.00	Build	Options
	Alternate	CARL BLACK OF ORLANDO LLC	$48,480.00	Build	Options
Northern	Primary	Garber Chevrolet Buick GMC, Inc.	$47,796.00	Build	Options
	Alternate	CARL BLACK OF ORLANDO LLC	$48,329.00	Build	Options
Central	Primary	Garber Chevrolet Buick GMC, Inc.	$47,896.00	Build	Options
	Alternate	CARL BLACK OF ORLANDO LLC	$48,228.00	Build	Options
Southern	Primary	Garber Chevrolet Buick GMC, Inc.	$47,996.00	Build	Options
	Alternate	CARL BLACK OF ORLANDO LLC	$48,329.00	Build	Options

Intent to Award

Contract: FSA24-VEL32.0, Pursuit, Administrative, and Other Vehicles

Group: Electric & Plug-In Hybrid Electric Vehicles: Pickup Trucks & Utility Vehicles

Item: 74, Chevrolet, Silverado EV Crew Cab 4x4, CT35843

Zone	Rank	Vendor	Price	Build File	Options File
Western	Primary	Garber Chevrolet Buick GMC, Inc.	$57,676.00	Build	Options
	Alternate	CARL BLACK OF ORLANDO LLC	$58,272.00	Build	Options
Northern	Primary	Garber Chevrolet Buick GMC, Inc.	$57,476.00	Build	Options
	Alternate	CARL BLACK OF ORLANDO LLC	$58,120.00	Build	Options
Central	Primary	Garber Chevrolet Buick GMC, Inc.	$57,576.00	Build	Options
	Alternate	CARL BLACK OF ORLANDO LLC	$58,020.00	Build	Options
Southern	Primary	Garber Chevrolet Buick GMC, Inc.	$57,676.00	Build	Options
	Alternate	CARL BLACK OF ORLANDO LLC	$58,120.00	Build	Options

Intent to Award

Contract: FSA24-VEL32.0, Pursuit, Administrative, and Other Vehicles

Group: Electric & Plug-In Hybrid Electric Vehicles: Pickup Trucks & Utility Vehicles

Item: 75, Ford, Mustang Mach-E (BEV) Electric, K1R Select

Zone	Rank	Vendor	Price	Build File	Options File
Western	Primary	BOZARD FORD	$35,895.00	Build	Options
	Alternate	SAG COCOA LLC	$36,833.00	Build	Options
	Alternate	Garber Ford Inc	$37,146.00	Build	Options
Northern	Primary	BOZARD FORD	$35,769.00	Build	Options
	Alternate	SAG COCOA LLC	$36,473.00	Build	Options
	Alternate	Garber Ford Inc	$36,946.00	Build	Options
Central	Primary	BOZARD FORD	$35,769.00	Build	Options
	Alternate	SAG COCOA LLC	$36,421.00	Build	Options
	Alternate	Garber Ford Inc	$37,046.00	Build	Options
Southern	Primary	BOZARD FORD	$35,927.00	Build	Options
	Alternate	SAG COCOA LLC	$36,524.00	Build	Options
	Alternate	Garber Ford Inc	$37,146.00	Build	Options

Intent to Award

Contract: FSA24-VEL32.0, Pursuit, Administrative, and Other Vehicles

Group: Electric & Plug-In Hybrid Electric Vehicles: Pickup Trucks & Utility Vehicles

Item: 76, Ford, Escape Plug-in Hybrid FWD, U0E

Zone	Rank	Vendor	Price	Build File	Options File
Western	Primary	Duval Ford LLC	$36,662.00	Build	Options
	Alternate	BOZARD FORD	$36,970.00	Build	Options
	Alternate	Garber Ford Inc	$37,591.00	Build	Options
Northern	Primary	Duval Ford LLC	$36,442.00	Build	Options
	Alternate	BOZARD FORD	$36,873.00	Build	Options
	Alternate	Garber Ford Inc	$37,391.00	Build	Options
Central	Primary	Duval Ford LLC	$36,542.00	Build	Options
	Alternate	BOZARD FORD	$36,912.00	Build	Options
	Alternate	Garber Ford Inc	$37,491.00	Build	Options
Southern	Primary	Duval Ford LLC	$36,642.00	Build	Options
	Alternate	BOZARD FORD	$37,035.00	Build	Options
	Alternate	Garber Ford Inc	$37,591.00	Build	Options

Intent to Award

Contract: FSA24-VEL32.0, Pursuit, Administrative, and Other Vehicles

Group: Electric & Plug-In Hybrid Electric Vehicles: Pickup Trucks & Utility Vehicles

Item: 77, Jeep, Wrangler Sport 4-Door 4xE Hybrid, JLXL74

Zone	Rank	Vendor	Price	Build File	Options File
Western	Primary	Garber Chrysler Dodge Truck, Inc.	$51,081.00	Build	Options
Northern	Primary	Garber Chrysler Dodge Truck, Inc.	$50,881.00	Build	Options
Central	Primary	Garber Chrysler Dodge Truck, Inc.	$50,981.00	Build	Options
Southern	Primary	Garber Chrysler Dodge Truck, Inc.	$51,081.00	Build	Options

Intent to Award

Contract: FSA24-VEL32.0, Pursuit, Administrative, and Other Vehicles

Group: Electric & Plug-In Hybrid Electric Vehicles: Pickup Trucks & Utility Vehicles

Item: 78, Jeep, Grand Cherokee 4xE Hybrid, WLXP74

Zone	Rank	Vendor	Price	Build File	Options File
Western	Primary	Garber Chrysler Dodge Truck, Inc.	$62,275.00	Build	Options
Northern	Primary	Garber Chrysler Dodge Truck, Inc.	$62,275.00	Build	Options
Central	Primary	Garber Chrysler Dodge Truck, Inc.	$62,275.00	Build	Options
Southern	Primary	Garber Chrysler Dodge Truck, Inc.	$62,275.00	Build	Options

Intent to Award

Contract: FSA24-VEL32.0, Pursuit, Administrative, and Other Vehicles

Group: Electric & Plug-In Hybrid Electric Vehicles: Pickup Trucks & Utility Vehicles

Item: 79, Nissan, Ariya Engage AWD, 24015

Zone	Rank	Vendor	Price	Build File	Options File
Western	Primary	Terry Taylor's DeLand Nissan, Inc.	$34,892.00	Build	Options
Northern	Primary	Terry Taylor's DeLand Nissan, Inc.	$34,840.00	Build	Options
Central	Primary	Terry Taylor's DeLand Nissan, Inc.	$34,840.00	Build	Options
Southern	Primary	Terry Taylor's DeLand Nissan, Inc.	$34,892.00	Build	Options

Intent to Award

Contract: FSA24-VEL32.0, Pursuit, Administrative, and Other Vehicles

Group: Electric & Plug-In Hybrid Electric Vehicles: Pickup Trucks & Utility Vehicles

Item: 80, Nissan, Ariya Engage FWD, 24415

Zone	Rank	Vendor	Price	Build File	Options File
Western	Primary	Terry Taylor's DeLand Nissan, Inc.	$30,812.00	Build	Options
Northern	Primary	Terry Taylor's DeLand Nissan, Inc.	$30,755.00	Build	Options
Central	Primary	Terry Taylor's DeLand Nissan, Inc.	$30,755.00	Build	Options
Southern	Primary	Terry Taylor's DeLand Nissan, Inc.	$30,840.00	Build	Options

Intent to Award

Contract: FSA24-VEL32.0, Pursuit, Administrative, and Other Vehicles

Group: Electric & Plug-In Hybrid Electric Vehicles: Pickup Trucks & Utility Vehicles

Item: 82, Workhorse, All-Electric Workhorse Class 4 Cab Chassis, W4 CC

Zone	Rank	Vendor	Price	Build File	Options File
Western	Primary	Florida Transportation Systems, Inc.	$165,190.00	Build	Options
Northern	Primary	Florida Transportation Systems, Inc.	$165,190.00	Build	Options
Central	Primary	Florida Transportation Systems, Inc.	$165,190.00	Build	Options
Southern	Primary	Florida Transportation Systems, Inc.	$165,190.00	Build	Options

Intent to Award

Contract: FSA24-VEL32.0, Pursuit, Administrative, and Other Vehicles

Group: Electric Bikes & Transporters: All-Terrain

Item: 84, Recon, Hummer EV AWD Power Bike, Hummer EV AWD

Zone	Rank	Vendor	Price	Build File	Options File
Western	Primary	Recon Power Bikes	$4,179.00	Build	Options
Northern	Primary	Recon Power Bikes	$4,179.00	Build	Options
Central	Primary	Recon Power Bikes	$4,179.00	Build	Options
Southern	Primary	Recon Power Bikes	$4,179.00	Build	Options

Intent to Award

Contract: FSA24-VEL32.0, Pursuit, Administrative, and Other Vehicles

Group: Electric Bikes & Transporters: All-Terrain

Item: 85, Specialized, Levo Comp Alloy, Levo Comp Alloy

Zone	Rank	Vendor	Price	Build File	Options File
Western	Primary	TREATY OAK OUTDOORS LLC	$5,984.00	Build	Options
Northern	Primary	TREATY OAK OUTDOORS LLC	$5,784.00	Build	Options
Central	Primary	TREATY OAK OUTDOORS LLC	$5,784.00	Build	Options
Southern	Primary	TREATY OAK OUTDOORS LLC	$6,134.00	Build	Options

Intent to Award

Contract: FSA24-VEL32.0, Pursuit, Administrative, and Other Vehicles

Group: Electric Bikes & Transporters: All-Terrain

Item: 86, Trek, Marlin+, Marlin+ 6

Zone	Rank	Vendor	Price	Build File	Options File
Western	Primary	TREATY OAK OUTDOORS LLC	$2,655.00	Build	Options
Northern	Primary	TREATY OAK OUTDOORS LLC	$2,595.00	Build	Options
Central	Primary	TREATY OAK OUTDOORS LLC	$2,595.00	Build	Options
Southern	Primary	TREATY OAK OUTDOORS LLC	$2,655.00	Build	Options

Intent to Award

Contract: FSA24-VEL32.0, Pursuit, Administrative, and Other Vehicles

Group: Electric Bikes & Transporters: Cargo

Item: 87, Specialized, Globe ST, Globe ST

Zone	Rank	Vendor	Price	Build File	Options File
Western	Primary	TREATY OAK OUTDOORS LLC	$2,750.00	Build	Options
Northern	Primary	TREATY OAK OUTDOORS LLC	$2,550.00	Build	Options
Central	Primary	TREATY OAK OUTDOORS LLC	$2,550.00	Build	Options
Southern	Primary	TREATY OAK OUTDOORS LLC	$2,750.00	Build	Options

Intent to Award

Contract: FSA24-VEL32.0, Pursuit, Administrative, and Other Vehicles

Group: Electric Bikes & Transporters: Cargo

Item: 88, Trek, Fetch - Cargo E-Bike, Fetch - Cargo E-Bike

Zone	Rank	Vendor	Price	Build File	Options File
Western	Primary	TREATY OAK OUTDOORS LLC	$4,680.00	Build	Options
Northern	Primary	TREATY OAK OUTDOORS LLC	$4,480.00	Build	Options
Central	Primary	TREATY OAK OUTDOORS LLC	$4,480.00	Build	Options
Southern	Primary	TREATY OAK OUTDOORS LLC	$4,695.00	Build	Options

Intent to Award

Contract: FSA24-VEL32.0, Pursuit, Administrative, and Other Vehicles

Group: Electric Bikes & Transporters: Commuter

Item: 90, Specialized, Vado 3.0, Vado 3.0

Zone	Rank	Vendor	Price	Build File	Options File
Western	Primary	TREATY OAK OUTDOORS LLC	$2,920.00	Build	Options
Northern	Primary	TREATY OAK OUTDOORS LLC	$2,820.00	Build	Options
Central	Primary	TREATY OAK OUTDOORS LLC	$2,820.00	Build	Options
Southern	Primary	TREATY OAK OUTDOORS LLC	$2,950.00	Build	Options

Intent to Award

Contract: FSA24-VEL32.0, Pursuit, Administrative, and Other Vehicles

Group: Electric Bikes & Transporters: Commuter

Item: 91, Trek, Dual Sport - Commuter E-Bike, Dual Sport - Commuter E-Bike

Zone	Rank	Vendor	Price	Build File	Options File
Western	Primary	TREATY OAK OUTDOORS LLC	$2,345.00	Build	Options
Northern	Primary	TREATY OAK OUTDOORS LLC	$2,145.00	Build	Options
Central	Primary	TREATY OAK OUTDOORS LLC	$2,145.00	Build	Options
Southern	Primary	TREATY OAK OUTDOORS LLC	$2,345.00	Build	Options

Intent to Award

Contract: FSA24-VEL32.0, Pursuit, Administrative, and Other Vehicles

Group: Electric Bikes & Transporters: Patrol

Item: 96, Recon, Commando Police Power Bike, Commando

Zone	Rank	Vendor	Price	Build File	Options File
Western	Primary	Recon Power Bikes	$2,979.00	Build	Options
Northern	Primary	Recon Power Bikes	$2,979.00	Build	Options
Central	Primary	Recon Power Bikes	$2,979.00	Build	Options
Southern	Primary	Recon Power Bikes	$2,979.00	Build	Options

Intent to Award

Contract: FSA24-VEL32.0, Pursuit, Administrative, and Other Vehicles

Group: Electric Bikes & Transporters: Patrol

Item: 97, Recon, Interceptor Police Power Bike, Interceptor

Zone	Rank	Vendor	Price	Build File	Options File
Western	Primary	Matheny Fire & Emergency	$4,075.00	Build	Options
	Primary	Recon Power Bikes	$4,075.00	Build	Options
Northern	Primary	Matheny Fire & Emergency	$4,075.00	Build	Options
	Primary	Recon Power Bikes	$4,075.00	Build	Options
Central	Primary	Matheny Fire & Emergency	$4,075.00	Build	Options
	Primary	Recon Power Bikes	$4,075.00	Build	Options
Southern	Primary	Matheny Fire & Emergency	$4,075.00	Build	Options
	Primary	Recon Power Bikes	$4,075.00	Build	Options

Intent to Award

Contract: FSA24-VEL32.0, Pursuit, Administrative, and Other Vehicles

Group: Electric Bikes & Transporters: Patrol

Item: 98, Specialized, Tero 3.0, Tero 3.0

Zone	Rank	Vendor	Price	Build File	Options File
Western	Primary	TREATY OAK OUTDOORS LLC	$2,670.00	Build	Options
Northern	Primary	TREATY OAK OUTDOORS LLC	$2,520.00	Build	Options
Central	Primary	TREATY OAK OUTDOORS LLC	$2,520.00	Build	Options
Southern	Primary	TREATY OAK OUTDOORS LLC	$2,680.00	Build	Options

Intent to Award

Contract: FSA24-VEL32.0, Pursuit, Administrative, and Other Vehicles

Group: Electric Bikes & Transporters: Patrol

Item: 99, Specialized, Turbo TeroX 4.0, Turbo TeroX 4.0

Zone	Rank	Vendor	Price	Build File	Options File
Western	Primary	TREATY OAK OUTDOORS LLC	$4,320.00	Build	Options
Northern	Primary	TREATY OAK OUTDOORS LLC	$4,225.00	Build	Options
Central	Primary	TREATY OAK OUTDOORS LLC	$4,225.00	Build	Options
Southern	Primary	TREATY OAK OUTDOORS LLC	$4,360.00	Build	Options

Intent to Award

Contract: FSA24-VEL32.0, Pursuit, Administrative, and Other Vehicles

Group: Electric Bikes & Transporters: Patrol

Item: 100, Trek, Service - Patrol Front Suspension, Service - Patrol Front Suspension

Zone	Rank	Vendor	Price	Build File	Options File
Western	Primary	TREATY OAK OUTDOORS LLC	$4,725.00	Build	Options
Northern	Primary	TREATY OAK OUTDOORS LLC	$4,680.00	Build	Options
Central	Primary	TREATY OAK OUTDOORS LLC	$4,680.00	Build	Options
Southern	Primary	TREATY OAK OUTDOORS LLC	$4,725.00	Build	Options

Intent to Award

Contract: FSA24-VEL32.0, Pursuit, Administrative, and Other Vehicles

Group: Pickup Trucks – 4x2

Item: 103, Chevrolet, Silverado 1500 Crew Cab (Short Bed 147.4) 1WT, CC10543

Zone	Rank	Vendor	Price	Build File	Options File
Western	Primary	Garber Chevrolet Buick GMC, Inc.	$39,796.00	Build	Options
	Alternate	CARL BLACK OF ORLANDO LLC	$40,111.00	Build	Options
Northern	Primary	Garber Chevrolet Buick GMC, Inc.	$39,596.00	Build	Options
	Alternate	CARL BLACK OF ORLANDO LLC	$39,960.00	Build	Options
Central	Primary	Garber Chevrolet Buick GMC, Inc.	$39,696.00	Build	Options
	Alternate	CARL BLACK OF ORLANDO LLC	$39,859.00	Build	Options
Southern	Primary	Garber Chevrolet Buick GMC, Inc.	$39,796.00	Build	Options
	Alternate	CARL BLACK OF ORLANDO LLC	$39,960.00	Build	Options

Intent to Award

Contract: FSA24-VEL32.0, Pursuit, Administrative, and Other Vehicles

Group: Pickup Trucks – 4x2

Item: 104, Chevrolet, Silverado 1500 Crew Cab (Standard Bed 156.9) 1WT, CC10743

Zone	Rank	Vendor	Price	Build File	Options File
Western	Primary	Garber Chevrolet Buick GMC, Inc.	$39,996.00	Build	Options
	Alternate	CARL BLACK OF ORLANDO LLC	$40,795.00	Build	Options
Northern	Primary	Garber Chevrolet Buick GMC, Inc.	$39,796.00	Build	Options
	Alternate	CARL BLACK OF ORLANDO LLC	$40,644.00	Build	Options
Central	Primary	Garber Chevrolet Buick GMC, Inc.	$39,896.00	Build	Options
	Alternate	CARL BLACK OF ORLANDO LLC	$40,544.00	Build	Options
Southern	Primary	Garber Chevrolet Buick GMC, Inc.	$39,996.00	Build	Options
	Alternate	CARL BLACK OF ORLANDO LLC	$40,644.00	Build	Options

Intent to Award

Contract: FSA24-VEL32.0, Pursuit, Administrative, and Other Vehicles

Group: Pickup Trucks – 4x2

Item: 105, Chevrolet, Silverado 1500 Double Cab 1WT, CC10753

Zone	Rank	Vendor	Price	Build File	Options File
Western	Primary	Garber Chevrolet Buick GMC, Inc.	$37,616.00	Build	Options
	Alternate	CARL BLACK OF ORLANDO LLC	$38,464.00	Build	Options
Northern	Primary	Garber Chevrolet Buick GMC, Inc.	$37,416.00	Build	Options
	Alternate	CARL BLACK OF ORLANDO LLC	$38,314.00	Build	Options
Central	Primary	Garber Chevrolet Buick GMC, Inc.	$37,516.00	Build	Options
	Alternate	CARL BLACK OF ORLANDO LLC	$38,213.00	Build	Options
Southern	Primary	Garber Chevrolet Buick GMC, Inc.	$37,616.00	Build	Options
	Alternate	CARL BLACK OF ORLANDO LLC	$38,314.00	Build	Options

Intent to Award

Contract: FSA24-VEL32.0, Pursuit, Administrative, and Other Vehicles

Group: Pickup Trucks – 4x2

Item: 106, Chevrolet, Silverado 1500 Regular Cab 1WT, CC10903

Zone	Rank	Vendor	Price	Build File	Options File
Western	Primary	Garber Chevrolet Buick GMC, Inc.	$36,496.00	Build	Options
	Alternate	CARL BLACK OF ORLANDO LLC	$37,370.00	Build	Options
Northern	Primary	Garber Chevrolet Buick GMC, Inc.	$36,296.00	Build	Options
	Alternate	CARL BLACK OF ORLANDO LLC	$37,219.00	Build	Options
Central	Primary	Garber Chevrolet Buick GMC, Inc.	$36,396.00	Build	Options
	Alternate	CARL BLACK OF ORLANDO LLC	$37,119.00	Build	Options
Southern	Primary	Garber Chevrolet Buick GMC, Inc.	$36,496.00	Build	Options
	Alternate	CARL BLACK OF ORLANDO LLC	$37,219.00	Build	Options

Intent to Award

Contract: FSA24-VEL32.0, Pursuit, Administrative, and Other Vehicles

Group: Pickup Trucks – 4x2

Item: 107, Chevrolet, Silverado 2500HD Regular Cab 1WT, CC20903

Zone	Rank	Vendor	Price	Build File	Options File
Western	Primary	Garber Chevrolet Buick GMC, Inc.	$42,793.00	Build	Options
	Alternate	CARL BLACK OF ORLANDO LLC	$43,869.00	Build	Options
Northern	Primary	Garber Chevrolet Buick GMC, Inc.	$42,593.00	Build	Options
	Alternate	CARL BLACK OF ORLANDO LLC	$43,718.00	Build	Options
Central	Primary	Garber Chevrolet Buick GMC, Inc.	$42,693.00	Build	Options
	Alternate	CARL BLACK OF ORLANDO LLC	$43,617.00	Build	Options
Southern	Primary	Garber Chevrolet Buick GMC, Inc.	$42,793.00	Build	Options
	Alternate	CARL BLACK OF ORLANDO LLC	$43,718.00	Build	Options

Intent to Award

Contract: FSA24-VEL32.0, Pursuit, Administrative, and Other Vehicles

Group: Pickup Trucks – 4x2

Item: 108, Chevrolet, Silverado 2500HD Crew Cab (Long Bed 172) 1WT, CC20943

Zone	Rank	Vendor	Price	Build File	Options File
Western	Primary	Garber Chevrolet Buick GMC, Inc.	$45,196.00	Build	Options
	Alternate	CARL BLACK OF ORLANDO LLC	$46,881.00	Build	Options
Northern	Primary	Garber Chevrolet Buick GMC, Inc.	$44,996.00	Build	Options
	Alternate	CARL BLACK OF ORLANDO LLC	$46,729.00	Build	Options
Central	Primary	Garber Chevrolet Buick GMC, Inc.	$45,096.00	Build	Options
	Alternate	CARL BLACK OF ORLANDO LLC	$46,629.00	Build	Options
Southern	Primary	Garber Chevrolet Buick GMC, Inc.	$45,196.00	Build	Options
	Alternate	CARL BLACK OF ORLANDO LLC	$46,729.00	Build	Options

Intent to Award

Contract: FSA24-VEL32.0, Pursuit, Administrative, and Other Vehicles

Group: Pickup Trucks – 4x2

Item: 109, Chevrolet, Silverado 2500HD Double Cab (Long Bed 162.4) 1WT, CC20953

Zone	Rank	Vendor	Price	Build File	Options File
Western	Primary	Garber Chevrolet Buick GMC, Inc.	$43,451.00	Build	Options
	Alternate	CARL BLACK OF ORLANDO LLC	$45,018.00	Build	Options
Northern	Primary	Garber Chevrolet Buick GMC, Inc.	$43,251.00	Build	Options
	Alternate	CARL BLACK OF ORLANDO LLC	$44,867.00	Build	Options
Central	Primary	Garber Chevrolet Buick GMC, Inc.	$43,351.00	Build	Options
	Alternate	CARL BLACK OF ORLANDO LLC	$44,766.00	Build	Options
Southern	Primary	Garber Chevrolet Buick GMC, Inc.	$43,451.00	Build	Options
	Alternate	CARL BLACK OF ORLANDO LLC	$44,867.00	Build	Options

Intent to Award

Contract: FSA24-VEL32.0, Pursuit, Administrative, and Other Vehicles

Group: Pickup Trucks – 4x2

Item: 110, Chevrolet, Silverado 3500HD Regular 1WT DRW, CC30903

Zone	Rank	Vendor	Price	Build File	Options File
Western	Primary	Garber Chevrolet Buick GMC, Inc.	$44,942.00	Build	Options
	Alternate	CARL BLACK OF ORLANDO LLC	$46,688.00	Build	Options
Northern	Primary	Garber Chevrolet Buick GMC, Inc.	$44,742.00	Build	Options
	Alternate	CARL BLACK OF ORLANDO LLC	$46,537.00	Build	Options
Central	Primary	Garber Chevrolet Buick GMC, Inc.	$44,842.00	Build	Options
	Alternate	CARL BLACK OF ORLANDO LLC	$46,436.00	Build	Options
Southern	Primary	Garber Chevrolet Buick GMC, Inc.	$44,942.00	Build	Options
	Alternate	CARL BLACK OF ORLANDO LLC	$46,537.00	Build	Options

Intent to Award

Contract: FSA24-VEL32.0, Pursuit, Administrative, and Other Vehicles

Group: Pickup Trucks – 4x2

Item: 111, Chevrolet, Silverado 3500HD Crew Cab 1WT DRW, CC30943

Zone	Rank	Vendor	Price	Build File	Options File
Western	Primary	Garber Chevrolet Buick GMC, Inc.	$47,596.00	Build	Options
	Alternate	CARL BLACK OF ORLANDO LLC	$49,297.00	Build	Options
Northern	Primary	Garber Chevrolet Buick GMC, Inc.	$47,396.00	Build	Options
	Alternate	CARL BLACK OF ORLANDO LLC	$49,146.00	Build	Options
Central	Primary	Garber Chevrolet Buick GMC, Inc.	$47,496.00	Build	Options
	Alternate	CARL BLACK OF ORLANDO LLC	$49,045.00	Build	Options
Southern	Primary	Garber Chevrolet Buick GMC, Inc.	$47,596.00	Build	Options
	Alternate	CARL BLACK OF ORLANDO LLC	$49,146.00	Build	Options

Intent to Award

Contract: FSA24-VEL32.0, Pursuit, Administrative, and Other Vehicles

Group: Pickup Trucks – 4x2

Item: 112, Chevrolet, Silverado 3500HD Double Cab 1WT DRW, CC30953

Zone	Rank	Vendor	Price	Build File	Options File
Western	Primary	Garber Chevrolet Buick GMC, Inc.	$45,696.00	Build	Options
	Alternate	CARL BLACK OF ORLANDO LLC	$47,334.00	Build	Options
Northern	Primary	Garber Chevrolet Buick GMC, Inc.	$45,496.00	Build	Options
	Alternate	CARL BLACK OF ORLANDO LLC	$47,182.00	Build	Options
Central	Primary	Garber Chevrolet Buick GMC, Inc.	$45,596.00	Build	Options
	Alternate	CARL BLACK OF ORLANDO LLC	$47,082.00	Build	Options
Southern	Primary	Garber Chevrolet Buick GMC, Inc.	$45,696.00	Build	Options
	Alternate	CARL BLACK OF ORLANDO LLC	$47,182.00	Build	Options

Intent to Award

Contract: FSA24-VEL32.0, Pursuit, Administrative, and Other Vehicles

Group: Pickup Trucks – 4x2

Item: 113, ETR/Chevrolet, HD 2500 w/ Flex Special Response Module, SRM8-6RU-1CA; SRM8-7RU

Zone	Rank	Vendor	Price	Build File	Options File
Western	Primary	ETR, L.L.C.	$122,259.00	Build	Options
Northern	Primary	ETR, L.L.C.	$121,539.00	Build	Options
Central	Primary	ETR, L.L.C.	$121,539.00	Build	Options
Southern	Primary	ETR, L.L.C.	$122,259.00	Build	Options

Intent to Award

Contract: FSA24-VEL32.0, Pursuit, Administrative, and Other Vehicles

Group: Pickup Trucks – 4x2

Item: 114, ETR/Chevrolet, HD 3500 w/ Flex Special Response Module, SRM8-6RU-1CA; SRM8-7RU

Zone	Rank	Vendor	Price	Build File	Options File
Western	Primary	ETR, L.L.C.	$123,699.00	Build	Options
Northern	Primary	ETR, L.L.C.	$122,979.00	Build	Options
Central	Primary	ETR, L.L.C.	$122,979.00	Build	Options
Southern	Primary	ETR, L.L.C.	$123,699.00	Build	Options

Intent to Award

Contract: FSA24-VEL32.0, Pursuit, Administrative, and Other Vehicles

Group: Pickup Trucks – 4x2

Item: 115, ETR/Ford, F-250 w/ Flex Special Response Module, SRM8-6RU-1CA; SRM8-7RU

Zone	Rank	Vendor	Price	Build File	Options File
Western	Primary	ETR, L.L.C.	$122,943.00	Build	Options
Northern	Primary	ETR, L.L.C.	$122,223.00	Build	Options
Central	Primary	ETR, L.L.C.	$122,223.00	Build	Options
Southern	Primary	ETR, L.L.C.	$122,943.00	Build	Options

Intent to Award

Contract: FSA24-VEL32.0, Pursuit, Administrative, and Other Vehicles

Group: Pickup Trucks – 4x2

Item: 116, ETR/Ford, F-350 w/ Flex Special Response Module, SRM8-6RU-1CA; SRM8-7RU

Zone	Rank	Vendor	Price	Build File	Options File
Western	Primary	ETR, L.L.C.	$124,198.00	Build	Options
Northern	Primary	ETR, L.L.C.	$123,448.00	Build	Options
Central	Primary	ETR, L.L.C.	$123,448.00	Build	Options
Southern	Primary	ETR, L.L.C.	$124,198.00	Build	Options

Intent to Award

Contract: FSA24-VEL32.0, Pursuit, Administrative, and Other Vehicles

Group: Pickup Trucks – 4x2

Item: 117, ETR/Ram, 2500 w/ Flex Special Response Module, SRM8-6RU-1CA; SRM8-7RU

Zone	Rank	Vendor	Price	Build File	Options File
Western	Primary	ETR, L.L.C.	$126,525.00	Build	Options
Northern	Primary	ETR, L.L.C.	$125,805.00	Build	Options
Central	Primary	ETR, L.L.C.	$125,805.00	Build	Options
Southern	Primary	ETR, L.L.C.	$126,525.00	Build	Options

Intent to Award

Contract: FSA24-VEL32.0, Pursuit, Administrative, and Other Vehicles

Group: Pickup Trucks – 4x2

Item: 118, ETR/Ram, 3500 w/ Flex Special Response Module, SRM8-6RU-1CA; SRM8-7RU

Zone	Rank	Vendor	Price	Build File	Options File
Western	Primary	ETR, L.L.C.	$126,795.00	Build	Options
Northern	Primary	ETR, L.L.C.	$126,075.00	Build	Options
Central	Primary	ETR, L.L.C.	$126,075.00	Build	Options
Southern	Primary	ETR, L.L.C.	$126,795.00	Build	Options

Intent to Award

Contract: FSA24-VEL32.0, Pursuit, Administrative, and Other Vehicles

Group: Pickup Trucks – 4x2

Item: 119, Ford, F-150 XL Regular Cab, F1K

Zone	Rank	Vendor	Price	Build File	Options File
Western	Primary	Duval Ford LLC	$35,261.00	Build	Options
	Alternate	SAG COCOA LLC	$35,700.00	Build	Options
	Alternate	BOZARD FORD	$35,742.00	Build	Options
Northern	Primary	Duval Ford LLC	$35,041.00	Build	Options
	Alternate	SAG COCOA LLC	$35,340.00	Build	Options
	Alternate	BOZARD FORD	$35,581.00	Build	Options
Central	Primary	Duval Ford LLC	$35,141.00	Build	Options
	Alternate	SAG COCOA LLC	$35,288.00	Build	Options
	Alternate	BOZARD FORD	$35,668.00	Build	Options
Southern	Primary	Duval Ford LLC	$35,241.00	Build	Options
	Alternate	SAG COCOA LLC	$35,391.00	Build	Options
	Alternate	BOZARD FORD	$35,777.00	Build	Options

Intent to Award

Contract: FSA24-VEL32.0, Pursuit, Administrative, and Other Vehicles

Group: Pickup Trucks – 4x2

Item: 120, Ford, F-250 XL Super Duty Regular Cab SRW, F2A

Zone	Rank	Vendor	Price	Build File	Options File
Western	Primary	Duval Ford LLC	$41,611.00	Build	Options
	Alternate	Garber Ford Inc	$42,169.00	Build	Options
	Alternate	BOZARD FORD	$42,182.00	Build	Options
Northern	Primary	Duval Ford LLC	$41,391.00	Build	Options
	Alternate	BOZARD FORD	$41,807.00	Build	Options
	Alternate	Garber Ford Inc	$41,969.00	Build	Options
Central	Primary	Duval Ford LLC	$41,491.00	Build	Options
	Alternate	BOZARD FORD	$41,963.00	Build	Options
	Alternate	Garber Ford Inc	$42,069.00	Build	Options
Southern	Primary	Duval Ford LLC	$41,591.00	Build	Options
	Alternate	Garber Ford Inc	$42,169.00	Build	Options
	Alternate	BOZARD FORD	$42,306.00	Build	Options

Intent to Award

Contract: FSA24-VEL32.0, Pursuit, Administrative, and Other Vehicles

Group: Pickup Trucks – 4x2

Item: 121, Ford, F-350 XL Super Duty Regular Cab DRW, F3C

Zone	Rank	Vendor	Price	Build File	Options File
Western	Primary	Duval Ford LLC	$43,917.00	Build	Options
	Alternate	Garber Ford Inc	$44,498.00	Build	Options
	Alternate	BOZARD FORD	$44,532.00	Build	Options
Northern	Primary	Duval Ford LLC	$43,697.00	Build	Options
	Alternate	BOZARD FORD	$44,136.00	Build	Options
	Alternate	Garber Ford Inc	$44,298.00	Build	Options
Central	Primary	Duval Ford LLC	$43,797.00	Build	Options
	Alternate	BOZARD FORD	$44,300.00	Build	Options
	Alternate	Garber Ford Inc	$44,398.00	Build	Options
Southern	Primary	Duval Ford LLC	$43,897.00	Build	Options
	Alternate	Garber Ford Inc	$44,498.00	Build	Options
	Alternate	BOZARD FORD	$44,663.00	Build	Options

Intent to Award

Contract: FSA24-VEL32.0, Pursuit, Administrative, and Other Vehicles

Group: Pickup Trucks – 4x2

Item: 122, Ford, Ranger 4x2, R4B

Zone	Rank	Vendor	Price	Build File	Options File
Western	Primary	Duval Ford LLC	$30,338.00	Build	Options
	Alternate	Garber Ford Inc	$30,442.00	Build	Options
	Alternate	BOZARD FORD	$30,501.00	Build	Options
Northern	Primary	Duval Ford LLC	$30,118.00	Build	Options
	Alternate	Garber Ford Inc	$30,242.00	Build	Options
	Alternate	BOZARD FORD	$30,382.00	Build	Options
Central	Primary	Duval Ford LLC	$30,218.00	Build	Options
	Alternate	Garber Ford Inc	$30,342.00	Build	Options
	Alternate	BOZARD FORD	$30,442.00	Build	Options
Southern	Primary	Duval Ford LLC	$30,318.00	Build	Options
	Alternate	Garber Ford Inc	$30,442.00	Build	Options
	Alternate	BOZARD FORD	$30,603.00	Build	Options

Intent to Award

Contract: FSA24-VEL32.0, Pursuit, Administrative, and Other Vehicles

Group: Pickup Trucks – 4x2

Item: 123, Ford, F-150 XL Super Crew Cab, W1K

Zone	Rank	Vendor	Price	Build File	Options File
Western	Primary	Duval Ford LLC	$37,952.00	Build	Options
	Alternate	Garber Ford Inc	$38,461.00	Build	Options
	Alternate	BOZARD FORD	$38,711.00	Build	Options
Northern	Primary	Duval Ford LLC	$37,732.00	Build	Options
	Alternate	BOZARD FORD	$38,202.00	Build	Options
	Alternate	Garber Ford Inc	$38,261.00	Build	Options
Central	Primary	Duval Ford LLC	$37,832.00	Build	Options
	Alternate	Garber Ford Inc	$38,361.00	Build	Options
	Alternate	BOZARD FORD	$38,540.00	Build	Options
Southern	Primary	Duval Ford LLC	$37,932.00	Build	Options
	Alternate	Garber Ford Inc	$38,461.00	Build	Options
	Alternate	BOZARD FORD	$38,796.00	Build	Options

Intent to Award

Contract: FSA24-VEL32.0, Pursuit, Administrative, and Other Vehicles

Group: Pickup Trucks – 4x2

Item: 124, Ford, F-250 Super Duty XL Crew Cab, W2A

Zone	Rank	Vendor	Price	Build File	Options File
Western	Primary	Duval Ford LLC	$45,080.00	Build	Options
	Alternate	Garber Ford Inc	$45,650.00	Build	Options
	Alternate	BOZARD FORD	$45,694.00	Build	Options
Northern	Primary	Duval Ford LLC	$44,860.00	Build	Options
	Alternate	BOZARD FORD	$45,288.00	Build	Options
	Alternate	Garber Ford Inc	$45,450.00	Build	Options
Central	Primary	Duval Ford LLC	$44,960.00	Build	Options
	Alternate	BOZARD FORD	$45,456.00	Build	Options
	Alternate	Garber Ford Inc	$45,550.00	Build	Options
Southern	Primary	Duval Ford LLC	$45,060.00	Build	Options
	Alternate	Garber Ford Inc	$45,650.00	Build	Options
	Alternate	BOZARD FORD	$45,828.00	Build	Options

Intent to Award

Contract: FSA24-VEL32.0, Pursuit, Administrative, and Other Vehicles

Group: Pickup Trucks – 4x2

Item: 125, Ford, F-350 XL Super Duty Crew Cab DRW, W3C

Zone	Rank	Vendor	Price	Build File	Options File
Western	Primary	Duval Ford LLC	$56,649.00	Build	Options
	Alternate	Garber Ford Inc	$57,357.00	Build	Options
	Alternate	BOZARD FORD	$57,503.00	Build	Options
Northern	Primary	Duval Ford LLC	$56,429.00	Build	Options
	Alternate	BOZARD FORD	$56,992.00	Build	Options
	Alternate	Garber Ford Inc	$57,157.00	Build	Options
Central	Primary	Duval Ford LLC	$56,529.00	Build	Options
	Alternate	Garber Ford Inc	$57,257.00	Build	Options
	Alternate	SAG COCOA LLC	$58,928.00	Build	Options
Southern	Primary	Duval Ford LLC	$56,629.00	Build	Options
	Alternate	Garber Ford Inc	$57,357.00	Build	Options
	Alternate	BOZARD FORD	$57,672.00	Build	Options

Intent to Award

Contract: FSA24-VEL32.0, Pursuit, Administrative, and Other Vehicles

Group: Pickup Trucks – 4x2

Item: 126, Ford, Maverick 4x2, W8A

Zone	Rank	Vendor	Price	Build File	Options File
Western	Primary	Duval Ford LLC	$26,173.00	Build	Options
	Alternate	BOZARD FORD	$26,256.00	Build	Options
	Alternate	Garber Ford Inc	$26,304.00	Build	Options
Northern	Primary	Duval Ford LLC	$25,953.00	Build	Options
	Alternate	Garber Ford Inc	$26,104.00	Build	Options
	Alternate	BOZARD FORD	$26,171.00	Build	Options
Central	Primary	Duval Ford LLC	$26,053.00	Build	Options
	Alternate	BOZARD FORD	$26,199.00	Build	Options
	Alternate	Garber Ford Inc	$26,204.00	Build	Options
Southern	Primary	Duval Ford LLC	$26,153.00	Build	Options
	Alternate	BOZARD FORD	$26,302.00	Build	Options
	Alternate	Garber Ford Inc	$26,304.00	Build	Options

Intent to Award

Contract: FSA24-VEL32.0, Pursuit, Administrative, and Other Vehicles

Group: Pickup Trucks – 4x2

Item: 127, Ford, F-150 XL Super Cab, X1K

Zone	Rank	Vendor	Price	Build File	Options File
Western	Primary	Duval Ford LLC	$36,825.00	Build	Options
	Alternate	Garber Ford Inc	$37,322.00	Build	Options
	Alternate	BOZARD FORD	$37,472.00	Build	Options
Northern	Primary	Duval Ford LLC	$36,605.00	Build	Options
	Alternate	Garber Ford Inc	$37,122.00	Build	Options
	Alternate	BOZARD FORD	$37,304.00	Build	Options
Central	Primary	Duval Ford LLC	$36,705.00	Build	Options
	Alternate	Garber Ford Inc	$37,222.00	Build	Options
	Alternate	BOZARD FORD	$37,395.00	Build	Options
Southern	Primary	Duval Ford LLC	$36,805.00	Build	Options
	Alternate	Garber Ford Inc	$37,322.00	Build	Options
	Alternate	BOZARD FORD	$37,509.00	Build	Options

Intent to Award

Contract: FSA24-VEL32.0, Pursuit, Administrative, and Other Vehicles

Group: Pickup Trucks – 4x2

Item: 128, Ford, F-250 XL Super Duty Super Cab, X2A

Zone	Rank	Vendor	Price	Build File	Options File
Western	Primary	Duval Ford LLC	$43,917.00	Build	Options
	Alternate	Garber Ford Inc	$44,498.00	Build	Options
	Alternate	BOZARD FORD	$44,555.00	Build	Options
Northern	Primary	Duval Ford LLC	$43,697.00	Build	Options
	Alternate	BOZARD FORD	$43,952.00	Build	Options
	Alternate	Garber Ford Inc	$44,298.00	Build	Options
Central	Primary	Duval Ford LLC	$43,797.00	Build	Options
	Alternate	BOZARD FORD	$44,337.00	Build	Options
	Alternate	Garber Ford Inc	$44,398.00	Build	Options
Southern	Primary	Duval Ford LLC	$43,897.00	Build	Options
	Alternate	Garber Ford Inc	$44,498.00	Build	Options
	Alternate	BOZARD FORD	$44,703.00	Build	Options

Intent to Award

Contract: FSA24-VEL32.0, Pursuit, Administrative, and Other Vehicles

Group: Pickup Trucks – 4x2

Item: 129, Ford, F-350 XL Super Duty Super Cab DRW, X3C

Zone	Rank	Vendor	Price	Build File	Options File
Western	Primary	Garber Ford Inc	$56,021.00	Build	Options
	Alternate	BOZARD FORD	$56,420.00	Build	Options
	Alternate	SAG COCOA LLC	$57,968.00	Build	Options
Northern	Primary	BOZARD FORD	$55,656.00	Build	Options
	Alternate	Garber Ford Inc	$55,821.00	Build	Options
	Alternate	SAG COCOA LLC	$57,607.00	Build	Options
Central	Primary	Garber Ford Inc	$55,921.00	Build	Options
	Alternate	BOZARD FORD	$56,144.00	Build	Options
	Alternate	SAG COCOA LLC	$57,555.00	Build	Options
Southern	Primary	Garber Ford Inc	$56,021.00	Build	Options
	Alternate	BOZARD FORD	$56,607.00	Build	Options
	Alternate	SAG COCOA LLC	$57,659.00	Build	Options

Intent to Award

Contract: FSA24-VEL32.0, Pursuit, Administrative, and Other Vehicles

Group: Pickup Trucks – 4x2

Item: 130, GMC, Sierra 1500 Crew Cab 1 SA 4x2, TC10543

Zone	Rank	Vendor	Price	Build File	Options File
Western	Primary	Garber Chevrolet Buick GMC, Inc.	$40,742.00	Build	Options
	Alternate	CARL BLACK OF ORLANDO LLC	$41,331.00	Build	Options
Northern	Primary	Garber Chevrolet Buick GMC, Inc.	$40,542.00	Build	Options
	Alternate	CARL BLACK OF ORLANDO LLC	$41,180.00	Build	Options
Central	Primary	Garber Chevrolet Buick GMC, Inc.	$40,642.00	Build	Options
	Alternate	CARL BLACK OF ORLANDO LLC	$41,079.00	Build	Options
Southern	Primary	Garber Chevrolet Buick GMC, Inc.	$40,742.00	Build	Options
	Alternate	CARL BLACK OF ORLANDO LLC	$41,180.00	Build	Options

Intent to Award

Contract: FSA24-VEL32.0, Pursuit, Administrative, and Other Vehicles

Group: Pickup Trucks – 4x2

Item: 131, Nissan, Frontier S V6 4x2 CC A/T, 32115

Zone	Rank	Vendor	Price	Build File	Options File
Western	Primary	Terry Taylor's DeLand Nissan, Inc.	$30,970.00	Build	Options
Northern	Primary	Terry Taylor's DeLand Nissan, Inc.	$30,925.00	Build	Options
Central	Primary	Terry Taylor's DeLand Nissan, Inc.	$30,925.00	Build	Options
Southern	Primary	Terry Taylor's DeLand Nissan, Inc.	$30,985.00	Build	Options

Intent to Award

Contract: FSA24-VEL32.0, Pursuit, Administrative, and Other Vehicles

Group: Pickup Trucks – 4x2

Item: 132, Nissan, Frontier SV SWB 4x2 CC A/T, 32315

Zone	Rank	Vendor	Price	Build File	Options File
Western	Primary	Terry Taylor's DeLand Nissan, Inc.	$32,662.00	Build	Options
Northern	Primary	Terry Taylor's DeLand Nissan, Inc.	$32,612.00	Build	Options
Central	Primary	Terry Taylor's DeLand Nissan, Inc.	$32,612.00	Build	Options
Southern	Primary	Terry Taylor's DeLand Nissan, Inc.	$32,597.00	Build	Options

Intent to Award

Contract: FSA24-VEL32.0, Pursuit, Administrative, and Other Vehicles

Group: Pickup Trucks – 4x2

Item: 133, Nissan, Frontier SV LWB 4x2 CC A/T, 33115

Zone	Rank	Vendor	Price	Build File	Options File
Western	Primary	Terry Taylor's DeLand Nissan, Inc.	$33,172.00	Build	Options
Northern	Primary	Terry Taylor's DeLand Nissan, Inc.	$33,132.00	Build	Options
Central	Primary	Terry Taylor's DeLand Nissan, Inc.	$33,112.00	Build	Options
Southern	Primary	Terry Taylor's DeLand Nissan, Inc.	$33,197.00	Build	Options

Intent to Award

Contract: FSA24-VEL32.0, Pursuit, Administrative, and Other Vehicles

Group: Pickup Trucks – 4x2

Item: 134, Ram, 3500 Tradesman Regular Cab DRW, D23L62

Zone	Rank	Vendor	Price	Build File	Options File
Western	Primary	Garber Chrysler Dodge Truck, Inc.	$44,196.00	Build	Options
	Alternate	Woody Folsom of Douglas, Inc.	$44,428.00	Build	Options
Northern	Primary	Garber Chrysler Dodge Truck, Inc.	$43,996.00	Build	Options
	Alternate	Woody Folsom of Douglas, Inc.	$44,428.00	Build	Options
Central	Primary	Garber Chrysler Dodge Truck, Inc.	$44,096.00	Build	Options
	Alternate	Woody Folsom of Douglas, Inc.	$44,428.00	Build	Options
Southern	Primary	Garber Chrysler Dodge Truck, Inc.	$44,196.00	Build	Options
	Alternate	Woody Folsom of Douglas, Inc.	$44,428.00	Build	Options

Intent to Award

Contract: FSA24-VEL32.0, Pursuit, Administrative, and Other Vehicles

Group: Pickup Trucks – 4x2

Item: 135, Ram, 3500 Tradesman Crew Cab DRW, D23L92

Zone	Rank	Vendor	Price	Build File	Options File
Western	Primary	Garber Chrysler Dodge Truck, Inc.	$46,196.00	Build	Options
	Alternate	Woody Folsom of Douglas, Inc.	$46,326.00	Build	Options
Northern	Primary	Garber Chrysler Dodge Truck, Inc.	$45,996.00	Build	Options
	Alternate	Woody Folsom of Douglas, Inc.	$46,326.00	Build	Options
Central	Primary	Garber Chrysler Dodge Truck, Inc.	$46,096.00	Build	Options
	Alternate	Woody Folsom of Douglas, Inc.	$46,326.00	Build	Options
Southern	Primary	Garber Chrysler Dodge Truck, Inc.	$46,196.00	Build	Options
	Alternate	Woody Folsom of Douglas, Inc.	$46,326.00	Build	Options

Intent to Award

Contract: FSA24-VEL32.0, Pursuit, Administrative, and Other Vehicles

Group: Pickup Trucks – 4x2

Item: 136, Ram, 2500 Tradesman Regular Cab, DJ2L62

Zone	Rank	Vendor	Price	Build File	Options File
Western	Primary	Garber Chrysler Dodge Truck, Inc.	$40,846.00	Build	Options
	Alternate	Woody Folsom of Douglas, Inc.	$41,170.00	Build	Options
Northern	Primary	Garber Chrysler Dodge Truck, Inc.	$40,646.00	Build	Options
	Alternate	Woody Folsom of Douglas, Inc.	$41,170.00	Build	Options
Central	Primary	Garber Chrysler Dodge Truck, Inc.	$40,746.00	Build	Options
	Alternate	Woody Folsom of Douglas, Inc.	$41,170.00	Build	Options
Southern	Primary	Garber Chrysler Dodge Truck, Inc.	$40,846.00	Build	Options
	Alternate	Woody Folsom of Douglas, Inc.	$41,170.00	Build	Options

Intent to Award

Contract: FSA24-VEL32.0, Pursuit, Administrative, and Other Vehicles

Group: Pickup Trucks – 4x2

Item: 137, Ram, 2500 Tradesman Crew Cab, DJ2L92

Zone	Rank	Vendor	Price	Build File	Options File
Western	Primary	Garber Chrysler Dodge Truck, Inc.	$42,894.00	Build	Options
	Alternate	Woody Folsom of Douglas, Inc.	$43,140.00	Build	Options
Northern	Primary	Garber Chrysler Dodge Truck, Inc.	$42,694.00	Build	Options
	Alternate	Woody Folsom of Douglas, Inc.	$43,140.00	Build	Options
Central	Primary	Garber Chrysler Dodge Truck, Inc.	$42,794.00	Build	Options
	Alternate	Woody Folsom of Douglas, Inc.	$43,140.00	Build	Options
Southern	Primary	Garber Chrysler Dodge Truck, Inc.	$42,894.00	Build	Options
	Alternate	Woody Folsom of Douglas, Inc.	$43,140.00	Build	Options

Intent to Award

Contract: FSA24-VEL32.0, Pursuit, Administrative, and Other Vehicles

Group: Pickup Trucks – 4x2

Item: 138, Ram, 1500 Big Horn Quad Cab 4x2 6.4 Bed, DT1H41

Zone	Rank	Vendor	Price	Build File	Options File
Western	Primary	Garber Chrysler Dodge Truck, Inc.	$39,196.00	Build	Options
	Alternate	Woody Folsom of Douglas, Inc.	$40,932.00	Build	Options
Northern	Primary	Garber Chrysler Dodge Truck, Inc.	$38,996.00	Build	Options
	Alternate	Woody Folsom of Douglas, Inc.	$40,932.00	Build	Options
Central	Primary	Garber Chrysler Dodge Truck, Inc.	$39,096.00	Build	Options
	Alternate	Woody Folsom of Douglas, Inc.	$40,932.00	Build	Options
Southern	Primary	Garber Chrysler Dodge Truck, Inc.	$39,196.00	Build	Options
	Alternate	Woody Folsom of Douglas, Inc.	$40,932.00	Build	Options

Intent to Award

Contract: FSA24-VEL32.0, Pursuit, Administrative, and Other Vehicles

Group: Pickup Trucks – 4x2

Item: 139, Ram, 1500 Big Horn Crew Cab 4x2 6.4 Bed, DT1H91

Zone	Rank	Vendor	Price	Build File	Options File
Western	Primary	Garber Chrysler Dodge Truck, Inc.	$46,196.00	Build	Options
	Alternate	Woody Folsom of Douglas, Inc.	$46,365.00	Build	Options
Northern	Primary	Garber Chrysler Dodge Truck, Inc.	$45,996.00	Build	Options
	Alternate	Woody Folsom of Douglas, Inc.	$46,365.00	Build	Options
Central	Primary	Garber Chrysler Dodge Truck, Inc.	$46,096.00	Build	Options
	Alternate	Woody Folsom of Douglas, Inc.	$46,365.00	Build	Options
Southern	Primary	Garber Chrysler Dodge Truck, Inc.	$46,196.00	Build	Options
	Alternate	Woody Folsom of Douglas, Inc.	$46,365.00	Build	Options

Intent to Award

Contract: FSA24-VEL32.0, Pursuit, Administrative, and Other Vehicles

Group: Pickup Trucks – 4x2

Item: 140, Ram, 1500 Big Horn Crew Cab 4x2 5.7 Bed, DT1H98

Zone	Rank	Vendor	Price	Build File	Options File
Western	Primary	Garber Chrysler Dodge Truck, Inc.	$41,826.00	Build	Options
	Alternate	Woody Folsom of Douglas, Inc.	$43,494.00	Build	Options
Northern	Primary	Garber Chrysler Dodge Truck, Inc.	$41,626.00	Build	Options
	Alternate	Woody Folsom of Douglas, Inc.	$43,494.00	Build	Options
Central	Primary	Garber Chrysler Dodge Truck, Inc.	$41,726.00	Build	Options
	Alternate	Woody Folsom of Douglas, Inc.	$43,494.00	Build	Options
Southern	Primary	Garber Chrysler Dodge Truck, Inc.	$41,826.00	Build	Options
	Alternate	Woody Folsom of Douglas, Inc.	$43,494.00	Build	Options

Intent to Award

Contract: FSA24-VEL32.0, Pursuit, Administrative, and Other Vehicles

Group: Pickup Trucks – 4x2

Item: 141, Ram, 1500 Tradesman Quad Cab, DT1L41

Zone	Rank	Vendor	Price	Build File	Options File
Western	Primary	Garber Chrysler Dodge Truck, Inc.	$37,526.00	Build	Options
	Alternate	Woody Folsom of Douglas, Inc.	$39,368.00	Build	Options
Northern	Primary	Garber Chrysler Dodge Truck, Inc.	$37,326.00	Build	Options
	Alternate	Woody Folsom of Douglas, Inc.	$39,368.00	Build	Options
Central	Primary	Garber Chrysler Dodge Truck, Inc.	$37,426.00	Build	Options
	Alternate	Woody Folsom of Douglas, Inc.	$39,368.00	Build	Options
Southern	Primary	Garber Chrysler Dodge Truck, Inc.	$37,526.00	Build	Options
	Alternate	Woody Folsom of Douglas, Inc.	$39,368.00	Build	Options

Intent to Award

Contract: FSA24-VEL32.0, Pursuit, Administrative, and Other Vehicles

Group: Pickup Trucks – 4x2

Item: 142, Ram, 1500 Tradesman Crew Cab, DT1L98

Zone	Rank	Vendor	Price	Build File	Options File
Western	Primary	Garber Chrysler Dodge Truck, Inc.	$38,594.00	Build	Options
	Alternate	Woody Folsom of Douglas, Inc.	$40,560.00	Build	Options
Northern	Primary	Garber Chrysler Dodge Truck, Inc.	$38,394.00	Build	Options
	Alternate	Woody Folsom of Douglas, Inc.	$40,560.00	Build	Options
Central	Primary	Garber Chrysler Dodge Truck, Inc.	$38,494.00	Build	Options
	Alternate	Woody Folsom of Douglas, Inc.	$40,560.00	Build	Options
Southern	Primary	Garber Chrysler Dodge Truck, Inc.	$38,594.00	Build	Options
	Alternate	Woody Folsom of Douglas, Inc.	$40,560.00	Build	Options

Intent to Award

Contract: FSA24-VEL32.0, Pursuit, Administrative, and Other Vehicles

Group: Pickup Trucks – 4x2

Item: 143, Toyota, Tacoma SR Xtra cab 4X2, 7162

Zone	Rank	Vendor	Price	Build File	Options File
Western	Primary	Seminole Toyota	$31,720.00	Build	Options
Northern	Primary	Seminole Toyota	$31,720.00	Build	Options
Central	Primary	Seminole Toyota	$31,720.00	Build	Options
Southern	Primary	Seminole Toyota	$31,720.00	Build	Options

Intent to Award

Contract: FSA24-VEL32.0, Pursuit, Administrative, and Other Vehicles

Group: Pickup Trucks – 4x2

Item: 144, Toyota, Tacoma SR Double Cab 4x2, 7186

Zone	Rank	Vendor	Price	Build File	Options File
Western	Primary	Seminole Toyota	$33,717.00	Build	Options
Northern	Primary	Seminole Toyota	$33,717.00	Build	Options
Central	Primary	Seminole Toyota	$33,717.00	Build	Options
Southern	Primary	Seminole Toyota	$33,717.00	Build	Options

Intent to Award

Contract: FSA24-VEL32.0, Pursuit, Administrative, and Other Vehicles

Group: Pickup Trucks – 4x2

Item: 145, Toyota, Tundra CrewMax SR 4x2, 8248

Zone	Rank	Vendor	Price	Build File	Options File
Western	Primary	Seminole Toyota	$41,138.00	Build	Options
Northern	Primary	Seminole Toyota	$41,138.00	Build	Options
Central	Primary	Seminole Toyota	$41,138.00	Build	Options
Southern	Primary	Seminole Toyota	$41,138.00	Build	Options

Intent to Award

Contract: FSA24-VEL32.0, Pursuit, Administrative, and Other Vehicles

Group: Pickup Trucks – 4x2

Item: 146, Toyota, Tundra SR Double Cab, 8242

Zone	Rank	Vendor	Price	Build File	Options File
Western	Primary	Seminole Toyota	$39,714.00	Build	Options
Northern	Primary	Seminole Toyota	$39,714.00	Build	Options
Central	Primary	Seminole Toyota	$39,714.00	Build	Options
Southern	Primary	Seminole Toyota	$39,714.00	Build	Options

Intent to Award

Contract: FSA24-VEL32.0, Pursuit, Administrative, and Other Vehicles

Group: Pickup Trucks – 4x2

Item: 147, Toyota, Tundra SR5 CrewMax, 8261

Zone	Rank	Vendor	Price	Build File	Options File
Western	Primary	Seminole Toyota	$46,530.00	Build	Options
Northern	Primary	Seminole Toyota	$46,530.00	Build	Options
Central	Primary	Seminole Toyota	$46,530.00	Build	Options
Southern	Primary	Seminole Toyota	$46,530.00	Build	Options

Intent to Award

Contract: FSA24-VEL32.0, Pursuit, Administrative, and Other Vehicles

Group: Pickup Trucks – 4x4

Item: 148, Chevrolet, Silverado 1500 Crew Cab (Short Bed 147.4) 1LT 4x4, CK10543

Zone	Rank	Vendor	Price	Build File	Options File
Western	Primary	Garber Chevrolet Buick GMC, Inc.	$48,696.00	Build	Options
	Alternate	CARL BLACK OF ORLANDO LLC	$48,835.00	Build	Options
Northern	Primary	Garber Chevrolet Buick GMC, Inc.	$48,496.00	Build	Options
	Alternate	CARL BLACK OF ORLANDO LLC	$48,684.00	Build	Options
Central	Primary	CARL BLACK OF ORLANDO LLC	$48,583.00	Build	Options
	Alternate	Garber Chevrolet Buick GMC, Inc.	$48,596.00	Build	Options
Southern	Primary	CARL BLACK OF ORLANDO LLC	$48,684.00	Build	Options
	Alternate	Garber Chevrolet Buick GMC, Inc.	$48,696.00	Build	Options

Intent to Award

Contract: FSA24-VEL32.0, Pursuit, Administrative, and Other Vehicles

Group: Pickup Trucks – 4x4

Item: 149, Chevrolet, Silverado 1500 Crew Cab (Short Bed 147.4) 1WT 4x4, CK10543

Zone	Rank	Vendor	Price	Build File	Options File
Western	Primary	Garber Chevrolet Buick GMC, Inc.	$42,356.00	Build	Options
	Alternate	CARL BLACK OF ORLANDO LLC	$42,603.00	Build	Options
Northern	Primary	Garber Chevrolet Buick GMC, Inc.	$42,156.00	Build	Options
	Alternate	CARL BLACK OF ORLANDO LLC	$42,451.00	Build	Options
Central	Primary	Garber Chevrolet Buick GMC, Inc.	$42,256.00	Build	Options
	Alternate	CARL BLACK OF ORLANDO LLC	$42,351.00	Build	Options
Southern	Primary	Garber Chevrolet Buick GMC, Inc.	$42,356.00	Build	Options
	Alternate	CARL BLACK OF ORLANDO LLC	$42,451.00	Build	Options

Intent to Award

Contract: FSA24-VEL32.0, Pursuit, Administrative, and Other Vehicles

Group: Pickup Trucks – 4x4

Item: 150, Chevrolet, Silverado 1500 Crew Cab (Standard Bed 156.9) 1LT 4x4, CK10743

Zone	Rank	Vendor	Price	Build File	Options File
Western	Primary	CARL BLACK OF ORLANDO LLC	$49,110.00	Build	Options
Northern	Primary	CARL BLACK OF ORLANDO LLC	$48,959.00	Build	Options
Central	Primary	CARL BLACK OF ORLANDO LLC	$48,859.00	Build	Options
Southern	Primary	CARL BLACK OF ORLANDO LLC	$48,959.00	Build	Options

Intent to Award

Contract: FSA24-VEL32.0, Pursuit, Administrative, and Other Vehicles

Group: Pickup Trucks – 4x4

Item: 151, Chevrolet, Silverado 1500 Crew Cab (Standard Bed 156.9) 1WT 4x4, CK10743

Zone	Rank	Vendor	Price	Build File	Options File
Western	Primary	Garber Chevrolet Buick GMC, Inc.	$42,642.00	Build	Options
	Alternate	CARL BLACK OF ORLANDO LLC	$42,884.00	Build	Options
Northern	Primary	Garber Chevrolet Buick GMC, Inc.	$42,442.00	Build	Options
	Alternate	CARL BLACK OF ORLANDO LLC	$42,733.00	Build	Options
Central	Primary	Garber Chevrolet Buick GMC, Inc.	$42,542.00	Build	Options
	Alternate	CARL BLACK OF ORLANDO LLC	$42,632.00	Build	Options
Southern	Primary	Garber Chevrolet Buick GMC, Inc.	$42,642.00	Build	Options
	Alternate	CARL BLACK OF ORLANDO LLC	$42,733.00	Build	Options

Intent to Award

Contract: FSA24-VEL32.0, Pursuit, Administrative, and Other Vehicles

Group: Pickup Trucks – 4x4

Item: 152, Chevrolet, Silverado 1500 Double Cab 1WT 4x4, CK10753

Zone	Rank	Vendor	Price	Build File	Options File
Western	Primary	Garber Chevrolet Buick GMC, Inc.	$40,166.00	Build	Options
	Alternate	CARL BLACK OF ORLANDO LLC	$40,452.00	Build	Options
Northern	Primary	Garber Chevrolet Buick GMC, Inc.	$39,966.00	Build	Options
	Alternate	CARL BLACK OF ORLANDO LLC	$40,301.00	Build	Options
Central	Primary	Garber Chevrolet Buick GMC, Inc.	$40,066.00	Build	Options
	Alternate	CARL BLACK OF ORLANDO LLC	$40,200.00	Build	Options
Southern	Primary	Garber Chevrolet Buick GMC, Inc.	$40,166.00	Build	Options
	Alternate	CARL BLACK OF ORLANDO LLC	$40,301.00	Build	Options

Intent to Award

Contract: FSA24-VEL32.0, Pursuit, Administrative, and Other Vehicles

Group: Pickup Trucks – 4x4

Item: 153, Chevrolet, Silverado 1500 Regular Cab 1WT 4x4, CK10903

Zone	Rank	Vendor	Price	Build File	Options File
Western	Primary	Garber Chevrolet Buick GMC, Inc.	$40,196.00	Build	Options
	Alternate	CARL BLACK OF ORLANDO LLC	$40,577.00	Build	Options
Northern	Primary	Garber Chevrolet Buick GMC, Inc.	$39,996.00	Build	Options
	Alternate	CARL BLACK OF ORLANDO LLC	$40,426.00	Build	Options
Central	Primary	Garber Chevrolet Buick GMC, Inc.	$40,096.00	Build	Options
	Alternate	CARL BLACK OF ORLANDO LLC	$40,325.00	Build	Options
Southern	Primary	Garber Chevrolet Buick GMC, Inc.	$40,196.00	Build	Options
	Alternate	CARL BLACK OF ORLANDO LLC	$40,426.00	Build	Options

Intent to Award

Contract: FSA24-VEL32.0, Pursuit, Administrative, and Other Vehicles

Group: Pickup Trucks – 4x4

Item: 154, Chevrolet, Silverado 2500HD Crew Cab (Standard Bed 158.9) 1WT 4x4, CK20743

Zone	Rank	Vendor	Price	Build File	Options File
Western	Primary	Garber Chevrolet Buick GMC, Inc.	$47,182.00	Build	Options
	Alternate	CARL BLACK OF ORLANDO LLC	$48,676.00	Build	Options
Northern	Primary	Garber Chevrolet Buick GMC, Inc.	$46,982.00	Build	Options
	Alternate	CARL BLACK OF ORLANDO LLC	$48,525.00	Build	Options
Central	Primary	Garber Chevrolet Buick GMC, Inc.	$47,082.00	Build	Options
	Alternate	CARL BLACK OF ORLANDO LLC	$48,424.00	Build	Options
Southern	Primary	Garber Chevrolet Buick GMC, Inc.	$47,182.00	Build	Options
	Alternate	CARL BLACK OF ORLANDO LLC	$48,525.00	Build	Options

Intent to Award

Contract: FSA24-VEL32.0, Pursuit, Administrative, and Other Vehicles

Group: Pickup Trucks – 4x4

Item: 155, Chevrolet, Silverado 2500HD Double Cab (Standard Bed 149.4) 1WT 4x4, CK20753

Zone	Rank	Vendor	Price	Build File	Options File
Western	Primary	Garber Chevrolet Buick GMC, Inc.	$45,196.00	Build	Options
	Alternate	CARL BLACK OF ORLANDO LLC	$46,813.00	Build	Options
Northern	Primary	Garber Chevrolet Buick GMC, Inc.	$44,996.00	Build	Options
	Alternate	CARL BLACK OF ORLANDO LLC	$46,662.00	Build	Options
Central	Primary	Garber Chevrolet Buick GMC, Inc.	$45,096.00	Build	Options
	Alternate	CARL BLACK OF ORLANDO LLC	$46,561.00	Build	Options
Southern	Primary	Garber Chevrolet Buick GMC, Inc.	$45,196.00	Build	Options
	Alternate	CARL BLACK OF ORLANDO LLC	$46,662.00	Build	Options

Intent to Award

Contract: FSA24-VEL32.0, Pursuit, Administrative, and Other Vehicles

Group: Pickup Trucks – 4x4

Item: 156, Chevrolet, Silverado 2500HD Regular Cab 1WT 4x4, CK20903

Zone	Rank	Vendor	Price	Build File	Options File
Western	Primary	Garber Chevrolet Buick GMC, Inc.	$44,812.00	Build	Options
	Alternate	CARL BLACK OF ORLANDO LLC	$46,352.00	Build	Options
Northern	Primary	Garber Chevrolet Buick GMC, Inc.	$44,612.00	Build	Options
	Alternate	CARL BLACK OF ORLANDO LLC	$46,201.00	Build	Options
Central	Primary	Garber Chevrolet Buick GMC, Inc.	$44,712.00	Build	Options
	Alternate	CARL BLACK OF ORLANDO LLC	$46,100.00	Build	Options
Southern	Primary	Garber Chevrolet Buick GMC, Inc.	$44,812.00	Build	Options
	Alternate	CARL BLACK OF ORLANDO LLC	$46,201.00	Build	Options

Intent to Award

Contract: FSA24-VEL32.0, Pursuit, Administrative, and Other Vehicles

Group: Pickup Trucks – 4x4

Item: 157, Chevrolet, Silverado 2500HD Crew Cab (Long Bed 172) 1WT 4x4, CK20943

Zone	Rank	Vendor	Price	Build File	Options File
Western	Primary	Garber Chevrolet Buick GMC, Inc.	$47,366.00	Build	Options
	Alternate	CARL BLACK OF ORLANDO LLC	$48,860.00	Build	Options
Northern	Primary	Garber Chevrolet Buick GMC, Inc.	$47,166.00	Build	Options
	Alternate	CARL BLACK OF ORLANDO LLC	$48,709.00	Build	Options
Central	Primary	Garber Chevrolet Buick GMC, Inc.	$47,266.00	Build	Options
	Alternate	CARL BLACK OF ORLANDO LLC	$48,608.00	Build	Options
Southern	Primary	Garber Chevrolet Buick GMC, Inc.	$47,366.00	Build	Options
	Alternate	CARL BLACK OF ORLANDO LLC	$48,709.00	Build	Options

Intent to Award

Contract: FSA24-VEL32.0, Pursuit, Administrative, and Other Vehicles

Group: Pickup Trucks – 4x4

Item: 158, Chevrolet, Silverado 2500HD Double Cab (Long Bed 162.4) 1WT 4x4, CK20953

Zone	Rank	Vendor	Price	Build File	Options File
Western	Primary	Garber Chevrolet Buick GMC, Inc.	$45,466.00	Build	Options
	Alternate	CARL BLACK OF ORLANDO LLC	$46,997.00	Build	Options
Northern	Primary	Garber Chevrolet Buick GMC, Inc.	$45,266.00	Build	Options
	Alternate	CARL BLACK OF ORLANDO LLC	$46,846.00	Build	Options
Central	Primary	Garber Chevrolet Buick GMC, Inc.	$45,366.00	Build	Options
	Alternate	CARL BLACK OF ORLANDO LLC	$46,746.00	Build	Options
Southern	Primary	Garber Chevrolet Buick GMC, Inc.	$45,466.00	Build	Options
	Alternate	CARL BLACK OF ORLANDO LLC	$46,846.00	Build	Options

Intent to Award

Contract: FSA24-VEL32.0, Pursuit, Administrative, and Other Vehicles

Group: Pickup Trucks – 4x4

Item: 159, Chevrolet, Silverado 3500HD Regular Cab 1WT DRW 4x4, CK30903

Zone	Rank	Vendor	Price	Build File	Options File
Western	Primary	Garber Chevrolet Buick GMC, Inc.	$47,068.00	Build	Options
	Alternate	CARL BLACK OF ORLANDO LLC	$48,567.00	Build	Options
Northern	Primary	Garber Chevrolet Buick GMC, Inc.	$46,868.00	Build	Options
	Alternate	CARL BLACK OF ORLANDO LLC	$48,416.00	Build	Options
Central	Primary	Garber Chevrolet Buick GMC, Inc.	$46,968.00	Build	Options
	Alternate	CARL BLACK OF ORLANDO LLC	$48,315.00	Build	Options
Southern	Primary	Garber Chevrolet Buick GMC, Inc.	$47,068.00	Build	Options
	Alternate	CARL BLACK OF ORLANDO LLC	$48,416.00	Build	Options

Intent to Award

Contract: FSA24-VEL32.0, Pursuit, Administrative, and Other Vehicles

Group: Pickup Trucks – 4x4

Item: 160, Chevrolet, Silverado 3500HD Crew Cab 1WT DRW 4x4, CK30943

Zone	Rank	Vendor	Price	Build File	Options File
Western	Primary	Garber Chevrolet Buick GMC, Inc.	$49,629.00	Build	Options
	Alternate	CARL BLACK OF ORLANDO LLC	$51,075.00	Build	Options
Northern	Primary	Garber Chevrolet Buick GMC, Inc.	$49,429.00	Build	Options
	Alternate	CARL BLACK OF ORLANDO LLC	$50,924.00	Build	Options
Central	Primary	Garber Chevrolet Buick GMC, Inc.	$49,529.00	Build	Options
	Alternate	CARL BLACK OF ORLANDO LLC	$50,823.00	Build	Options
Southern	Primary	Garber Chevrolet Buick GMC, Inc.	$49,629.00	Build	Options
	Alternate	CARL BLACK OF ORLANDO LLC	$50,924.00	Build	Options

Intent to Award

Contract: FSA24-VEL32.0, Pursuit, Administrative, and Other Vehicles

Group: Pickup Trucks – 4x4

Item: 161, Chevrolet, Silverado 3500HD Double Cab 1WT SRW 4x4, CK30953

Zone	Rank	Vendor	Price	Build File	Options File
Western	Primary	Garber Chevrolet Buick GMC, Inc.	$46,596.00	Build	Options
	Alternate	CARL BLACK OF ORLANDO LLC	$48,105.00	Build	Options
Northern	Primary	Garber Chevrolet Buick GMC, Inc.	$46,396.00	Build	Options
	Alternate	CARL BLACK OF ORLANDO LLC	$47,954.00	Build	Options
Central	Primary	Garber Chevrolet Buick GMC, Inc.	$46,496.00	Build	Options
	Alternate	CARL BLACK OF ORLANDO LLC	$47,853.00	Build	Options
Southern	Primary	Garber Chevrolet Buick GMC, Inc.	$46,596.00	Build	Options
	Alternate	CARL BLACK OF ORLANDO LLC	$47,954.00	Build	Options

Intent to Award

Contract: FSA24-VEL32.0, Pursuit, Administrative, and Other Vehicles

Group: Pickup Trucks – 4x4

Item: 162, Ford, F-150 XL Regular Cab 4x4, F1L

Zone	Rank	Vendor	Price	Build File	Options File
Western	Primary	Duval Ford LLC	$39,720.00	Build	Options
	Alternate	SAG COCOA LLC	$40,386.00	Build	Options
	Alternate	BOZARD FORD	$40,436.00	Build	Options
Northern	Primary	Duval Ford LLC	$39,500.00	Build	Options
	Alternate	SAG COCOA LLC	$40,024.00	Build	Options
	Alternate	Garber Ford Inc	$40,244.00	Build	Options
Central	Primary	Duval Ford LLC	$39,600.00	Build	Options
	Alternate	SAG COCOA LLC	$39,972.00	Build	Options
	Alternate	Garber Ford Inc	$40,344.00	Build	Options
Southern	Primary	Duval Ford LLC	$39,700.00	Build	Options
	Alternate	SAG COCOA LLC	$40,076.00	Build	Options
	Alternate	Garber Ford Inc	$40,444.00	Build	Options

Intent to Award

Contract: FSA24-VEL32.0, Pursuit, Administrative, and Other Vehicles

Group: Pickup Trucks – 4x4

Item: 163, Ford, F-250 XL Super Duty Regular Cab 4x4, F2B

Zone	Rank	Vendor	Price	Build File	Options File
Western	Primary	Duval Ford LLC	$44,149.00	Build	Options
	Alternate	Garber Ford Inc	$44,732.00	Build	Options
	Alternate	BOZARD FORD	$44,768.00	Build	Options
Northern	Primary	Duval Ford LLC	$43,929.00	Build	Options
	Alternate	BOZARD FORD	$44,370.00	Build	Options
	Alternate	Garber Ford Inc	$44,532.00	Build	Options
Central	Primary	Duval Ford LLC	$44,029.00	Build	Options
	Alternate	BOZARD FORD	$44,535.00	Build	Options
	Alternate	Garber Ford Inc	$44,632.00	Build	Options
Southern	Primary	Duval Ford LLC	$44,129.00	Build	Options
	Alternate	Garber Ford Inc	$44,732.00	Build	Options
	Alternate	BOZARD FORD	$44,900.00	Build	Options

Intent to Award

Contract: FSA24-VEL32.0, Pursuit, Administrative, and Other Vehicles

Group: Pickup Trucks – 4x4

Item: 164, Ford, F-350 XL Super Duty Regular Cab DRW 4x4, F3D

Zone	Rank	Vendor	Price	Build File	Options File
Western	Primary	Duval Ford LLC	$46,463.00	Build	Options
	Alternate	SAG COCOA LLC	$46,729.00	Build	Options
	Alternate	Garber Ford Inc	$47,069.00	Build	Options
Northern	Primary	Duval Ford LLC	$46,243.00	Build	Options
	Alternate	BOZARD FORD	$46,707.00	Build	Options
	Alternate	Garber Ford Inc	$46,869.00	Build	Options
Central	Primary	Duval Ford LLC	$46,343.00	Build	Options
	Alternate	Garber Ford Inc	$46,969.00	Build	Options
	Alternate	SAG COCOA LLC	$47,256.00	Build	Options
Southern	Primary	Duval Ford LLC	$46,443.00	Build	Options
	Alternate	Garber Ford Inc	$47,069.00	Build	Options
	Alternate	BOZARD FORD	$47,264.00	Build	Options

Intent to Award

Contract: FSA24-VEL32.0, Pursuit, Administrative, and Other Vehicles

Group: Pickup Trucks – 4x4

Item: 165, Ford, Ranger 4x4, R4P

Zone	Rank	Vendor	Price	Build File	Options File
Western	Primary	Duval Ford LLC	$33,710.00	Build	Options
	Alternate	Garber Ford Inc	$33,863.00	Build	Options
	Alternate	BOZARD FORD	$33,970.00	Build	Options
Northern	Primary	Duval Ford LLC	$33,490.00	Build	Options
	Alternate	Garber Ford Inc	$33,663.00	Build	Options
	Alternate	BOZARD FORD	$33,837.00	Build	Options
Central	Primary	Duval Ford LLC	$33,590.00	Build	Options
	Alternate	Garber Ford Inc	$33,763.00	Build	Options
	Alternate	BOZARD FORD	$33,904.00	Build	Options
Southern	Primary	Duval Ford LLC	$33,690.00	Build	Options
	Alternate	Garber Ford Inc	$33,863.00	Build	Options
	Alternate	BOZARD FORD	$34,083.00	Build	Options

Intent to Award

Contract: FSA24-VEL32.0, Pursuit, Administrative, and Other Vehicles

Group: Pickup Trucks – 4x4

Item: 166, Ford, F-150 Super Crew Hybrid, W1F

Zone	Rank	Vendor	Price	Build File	Options File
Western	Primary	Duval Ford LLC	$45,639.00	Build	Options
	Alternate	Garber Ford Inc	$46,224.00	Build	Options
	Alternate	BOZARD FORD	$46,495.00	Build	Options
Northern	Primary	Duval Ford LLC	$45,419.00	Build	Options
	Alternate	Garber Ford Inc	$46,024.00	Build	Options
	Alternate	BOZARD FORD	$46,286.00	Build	Options
Central	Primary	Duval Ford LLC	$45,519.00	Build	Options
	Alternate	Garber Ford Inc	$46,124.00	Build	Options
	Alternate	BOZARD FORD	$46,400.00	Build	Options
Southern	Primary	Duval Ford LLC	$45,619.00	Build	Options
	Alternate	Garber Ford Inc	$46,224.00	Build	Options
	Alternate	BOZARD FORD	$46,541.00	Build	Options

Intent to Award

Contract: FSA24-VEL32.0, Pursuit, Administrative, and Other Vehicles

Group: Pickup Trucks – 4x4

Item: 167, Ford, F-150 XL Crew Cab 4x4, W1L

Zone	Rank	Vendor	Price	Build File	Options File
Western	Primary	Duval Ford LLC	$41,504.00	Build	Options
	Alternate	Garber Ford Inc	$42,048.00	Build	Options
	Alternate	BOZARD FORD	$42,262.00	Build	Options
Northern	Primary	Duval Ford LLC	$41,284.00	Build	Options
	Alternate	Garber Ford Inc	$41,848.00	Build	Options
	Alternate	BOZARD FORD	$41,995.00	Build	Options
Central	Primary	Duval Ford LLC	$41,384.00	Build	Options
	Alternate	Garber Ford Inc	$41,948.00	Build	Options
	Alternate	BOZARD FORD	$42,146.00	Build	Options
Southern	Primary	Duval Ford LLC	$41,484.00	Build	Options
	Alternate	Garber Ford Inc	$42,048.00	Build	Options
	Alternate	BOZARD FORD	$42,303.00	Build	Options

Intent to Award

Contract: FSA24-VEL32.0, Pursuit, Administrative, and Other Vehicles

Group: Pickup Trucks – 4x4

Item: 168, Ford, F-250 XL Super Duty Crew Cab 4x4, W2B

Zone	Rank	Vendor	Price	Build File	Options File
Western	Primary	Duval Ford LLC	$47,603.00	Build	Options
	Alternate	Garber Ford Inc	$48,221.00	Build	Options
	Alternate	BOZARD FORD	$48,240.00	Build	Options
Northern	Primary	Duval Ford LLC	$47,383.00	Build	Options
	Alternate	BOZARD FORD	$47,816.00	Build	Options
	Alternate	Garber Ford Inc	$48,021.00	Build	Options
Central	Primary	Duval Ford LLC	$47,483.00	Build	Options
	Alternate	BOZARD FORD	$47,989.00	Build	Options
	Alternate	Garber Ford Inc	$48,121.00	Build	Options
Southern	Primary	Duval Ford LLC	$47,583.00	Build	Options
	Alternate	Garber Ford Inc	$48,221.00	Build	Options
	Alternate	BOZARD FORD	$48,287.00	Build	Options

Intent to Award

Contract: FSA24-VEL32.0, Pursuit, Administrative, and Other Vehicles

Group: Pickup Trucks – 4x4

Item: 169, Ford, F-350 XL Super Duty Crew Cab DRW 4x4, W3D

Zone	Rank	Vendor	Price	Build File	Options File
Western	Primary	Duval Ford LLC	$50,095.00	Build	Options
	Alternate	Garber Ford Inc	$50,738.00	Build	Options
	Alternate	BOZARD FORD	$50,826.00	Build	Options
Northern	Primary	Duval Ford LLC	$49,875.00	Build	Options
	Alternate	BOZARD FORD	$50,374.00	Build	Options
	Alternate	Garber Ford Inc	$50,538.00	Build	Options
Central	Primary	Duval Ford LLC	$49,975.00	Build	Options
	Alternate	BOZARD FORD	$50,561.00	Build	Options
	Alternate	Garber Ford Inc	$50,638.00	Build	Options
Southern	Primary	Duval Ford LLC	$50,075.00	Build	Options
	Alternate	Garber Ford Inc	$50,738.00	Build	Options
	Alternate	BOZARD FORD	$50,975.00	Build	Options

Intent to Award

Contract: FSA24-VEL32.0, Pursuit, Administrative, and Other Vehicles

Group: Pickup Trucks – 4x4

Item: 170, Ford, F-150 XLT Crew Cab 4x4, W3L

Zone	Rank	Vendor	Price	Build File	Options File
Western	Primary	Duval Ford LLC	$44,038.00	Build	Options
	Alternate	Garber Ford Inc	$44,849.00	Build	Options
	Alternate	BOZARD FORD	$44,879.00	Build	Options
Northern	Primary	Duval Ford LLC	$43,818.00	Build	Options
	Alternate	Garber Ford Inc	$44,649.00	Build	Options
	Alternate	BOZARD FORD	$44,721.00	Build	Options
Central	Primary	Duval Ford LLC	$43,918.00	Build	Options
	Alternate	Garber Ford Inc	$44,749.00	Build	Options
	Alternate	BOZARD FORD	$44,787.00	Build	Options
Southern	Primary	Duval Ford LLC	$44,018.00	Build	Options
	Alternate	Garber Ford Inc	$44,849.00	Build	Options
	Alternate	BOZARD FORD	$44,923.00	Build	Options

Intent to Award

Contract: FSA24-VEL32.0, Pursuit, Administrative, and Other Vehicles

Group: Pickup Trucks – 4x4

Item: 171, Ford, Maverick 4x4, W8B

Zone	Rank	Vendor	Price	Build File	Options File
Western	Primary	Duval Ford LLC	$26,579.00	Build	Options
	Alternate	BOZARD FORD	$26,667.00	Build	Options
	Alternate	SAG COCOA LLC	$28,717.00	Build	Options
Northern	Primary	Duval Ford LLC	$26,359.00	Build	Options
	Alternate	BOZARD FORD	$26,581.00	Build	Options
	Alternate	SAG COCOA LLC	$28,356.00	Build	Options
Central	Primary	Duval Ford LLC	$26,459.00	Build	Options
	Alternate	BOZARD FORD	$26,610.00	Build	Options
	Alternate	SAG COCOA LLC	$28,307.00	Build	Options
Southern	Primary	Duval Ford LLC	$26,559.00	Build	Options
	Alternate	BOZARD FORD	$26,714.00	Build	Options
	Alternate	SAG COCOA LLC	$28,409.00	Build	Options

Intent to Award

Contract: FSA24-VEL32.0, Pursuit, Administrative, and Other Vehicles

Group: Pickup Trucks – 4x4

Item: 172, Ford, F-150 XL Super Cab 4x4, X1L

Zone	Rank	Vendor	Price	Build File	Options File
Western	Primary	Duval Ford LLC	$40,300.00	Build	Options
	Alternate	Garber Ford Inc	$40,832.00	Build	Options
	Alternate	BOZARD FORD	$41,030.00	Build	Options
Northern	Primary	Duval Ford LLC	$40,080.00	Build	Options
	Alternate	Garber Ford Inc	$40,632.00	Build	Options
	Alternate	BOZARD FORD	$40,845.00	Build	Options
Central	Primary	Duval Ford LLC	$40,180.00	Build	Options
	Alternate	Garber Ford Inc	$40,732.00	Build	Options
	Alternate	BOZARD FORD	$40,945.00	Build	Options
Southern	Primary	Duval Ford LLC	$40,280.00	Build	Options
	Alternate	Garber Ford Inc	$40,832.00	Build	Options
	Alternate	BOZARD FORD	$41,070.00	Build	Options

Intent to Award

Contract: FSA24-VEL32.0, Pursuit, Administrative, and Other Vehicles

Group: Pickup Trucks – 4x4

Item: 173, Ford, F-250 XL Super Duty Super Cab 4x4, X2B

Zone	Rank	Vendor	Price	Build File	Options File
Western	Primary	Duval Ford LLC	$46,463.00	Build	Options
	Alternate	BOZARD FORD	$46,883.00	Build	Options
	Alternate	Garber Ford Inc	$47,069.00	Build	Options
Northern	Primary	Duval Ford LLC	$46,243.00	Build	Options
	Alternate	Garber Ford Inc	$46,869.00	Build	Options
	Alternate	BOZARD FORD	$47,471.00	Build	Options
Central	Primary	Duval Ford LLC	$46,343.00	Build	Options
	Alternate	BOZARD FORD	$46,641.00	Build	Options
	Alternate	Garber Ford Inc	$46,969.00	Build	Options
Southern	Primary	Duval Ford LLC	$46,443.00	Build	Options
	Alternate	BOZARD FORD	$46,929.00	Build	Options
	Alternate	Garber Ford Inc	$47,069.00	Build	Options

Intent to Award

Contract: FSA24-VEL32.0, Pursuit, Administrative, and Other Vehicles

Group: Pickup Trucks – 4x4

Item: 174, Ford, F-350 XL Super Duty Super Cab DRW 4x4, X3D

Zone	Rank	Vendor	Price	Build File	Options File
Western	Primary	Garber Ford Inc	$49,387.00	Build	Options
	Alternate	BOZARD FORD	$49,464.00	Build	Options
	Alternate	SAG COCOA LLC	$50,656.00	Build	Options
Northern	Primary	BOZARD FORD	$49,024.00	Build	Options
	Alternate	Garber Ford Inc	$49,187.00	Build	Options
	Alternate	SAG COCOA LLC	$50,299.00	Build	Options
Central	Primary	BOZARD FORD	$49,206.00	Build	Options
	Alternate	Garber Ford Inc	$49,287.00	Build	Options
	Alternate	SAG COCOA LLC	$50,248.00	Build	Options
Southern	Primary	Garber Ford Inc	$49,387.00	Build	Options
	Alternate	BOZARD FORD	$49,609.00	Build	Options
	Alternate	SAG COCOA LLC	$50,350.00	Build	Options

Intent to Award

Contract: FSA24-VEL32.0, Pursuit, Administrative, and Other Vehicles

Group: Pickup Trucks – 4x4

Item: 175, Ford, F-150 XLT Super Cab 4x4, X3L

Zone	Rank	Vendor	Price	Build File	Options File
Western	Primary	Duval Ford LLC	$42,903.00	Build	Options
	Alternate	BOZARD FORD	$43,695.00	Build	Options
	Alternate	Garber Ford Inc	$43,827.00	Build	Options
Northern	Primary	Duval Ford LLC	$42,683.00	Build	Options
	Alternate	BOZARD FORD	$43,541.00	Build	Options
	Alternate	Garber Ford Inc	$43,627.00	Build	Options
Central	Primary	Duval Ford LLC	$42,783.00	Build	Options
	Alternate	BOZARD FORD	$43,605.00	Build	Options
	Alternate	Garber Ford Inc	$43,727.00	Build	Options
Southern	Primary	Duval Ford LLC	$42,883.00	Build	Options
	Alternate	BOZARD FORD	$43,737.00	Build	Options
	Alternate	Garber Ford Inc	$43,827.00	Build	Options

Intent to Award

Contract: FSA24-VEL32.0, Pursuit, Administrative, and Other Vehicles

Group: Pickup Trucks – 4x4

Item: 176, GMC, Sierra 1500 Crew Cab 1 SA 4x4, TK10543

Zone	Rank	Vendor	Price	Build File	Options File
Western	Primary	Garber Chevrolet Buick GMC, Inc.	$43,196.00	Build	Options
	Alternate	CARL BLACK OF ORLANDO LLC	$43,318.00	Build	Options
Northern	Primary	Garber Chevrolet Buick GMC, Inc.	$42,996.00	Build	Options
	Alternate	CARL BLACK OF ORLANDO LLC	$43,167.00	Build	Options
Central	Primary	CARL BLACK OF ORLANDO LLC	$43,066.00	Build	Options
	Alternate	Garber Chevrolet Buick GMC, Inc.	$43,096.00	Build	Options
Southern	Primary	CARL BLACK OF ORLANDO LLC	$43,167.00	Build	Options
	Alternate	Garber Chevrolet Buick GMC, Inc.	$43,196.00	Build	Options

Intent to Award

Contract: FSA24-VEL32.0, Pursuit, Administrative, and Other Vehicles

Group: Pickup Trucks – 4x4

Item: 177, GMC, Sierra 2500HD Crew Cab (Standard Bed 158.9) 1SA 4x4, TK20743

Zone	Rank	Vendor	Price	Build File	Options File
Western	Primary	Garber Chevrolet Buick GMC, Inc.	$47,996.00	Build	Options
	Alternate	CARL BLACK OF ORLANDO LLC	$49,279.00	Build	Options
Northern	Primary	Garber Chevrolet Buick GMC, Inc.	$47,826.00	Build	Options
	Alternate	CARL BLACK OF ORLANDO LLC	$49,128.00	Build	Options
Central	Primary	Garber Chevrolet Buick GMC, Inc.	$47,926.00	Build	Options
	Alternate	CARL BLACK OF ORLANDO LLC	$49,028.00	Build	Options
Southern	Primary	Garber Chevrolet Buick GMC, Inc.	$47,996.00	Build	Options
	Alternate	CARL BLACK OF ORLANDO LLC	$49,128.00	Build	Options

Intent to Award

Contract: FSA24-VEL32.0, Pursuit, Administrative, and Other Vehicles

Group: Pickup Trucks – 4x4

Item: 178, Jeep, Gladiator Sport 4x4, JTJL98

Zone	Rank	Vendor	Price	Build File	Options File
Western	Primary	Woody Folsom of Douglas, Inc.	$37,295.00	Build	Options
	Alternate	Garber Chrysler Dodge Truck, Inc.	$37,848.00	Build	Options
Northern	Primary	Woody Folsom of Douglas, Inc.	$37,295.00	Build	Options
	Alternate	Garber Chrysler Dodge Truck, Inc.	$37,648.00	Build	Options
Central	Primary	Woody Folsom of Douglas, Inc.	$37,295.00	Build	Options
	Alternate	Garber Chrysler Dodge Truck, Inc.	$37,748.00	Build	Options
Southern	Primary	Woody Folsom of Douglas, Inc.	$37,295.00	Build	Options
	Alternate	Garber Chrysler Dodge Truck, Inc.	$37,848.00	Build	Options

Intent to Award

Contract: FSA24-VEL32.0, Pursuit, Administrative, and Other Vehicles

Group: Pickup Trucks – 4x4

Item: 179, Nissan, Frontier S V6 4x4 CC A/T, 32015

Zone	Rank	Vendor	Price	Build File	Options File
Western	Primary	Terry Taylor's DeLand Nissan, Inc.	$33,827.00	Build	Options
Northern	Primary	Terry Taylor's DeLand Nissan, Inc.	$33,773.00	Build	Options
Central	Primary	Terry Taylor's DeLand Nissan, Inc.	$33,773.00	Build	Options
Southern	Primary	Terry Taylor's DeLand Nissan, Inc.	$33,817.00	Build	Options

Intent to Award

Contract: FSA24-VEL32.0, Pursuit, Administrative, and Other Vehicles

Group: Pickup Trucks – 4x4

Item: 180, Nissan, Frontier SV SWB 4x4 CC A/T, 32215

Zone	Rank	Vendor	Price	Build File	Options File
Western	Primary	Terry Taylor's DeLand Nissan, Inc.	$35,820.00	Build	Options
Northern	Primary	Terry Taylor's DeLand Nissan, Inc.	$35,764.00	Build	Options
Central	Primary	Terry Taylor's DeLand Nissan, Inc.	$35,752.00	Build	Options
Southern	Primary	Terry Taylor's DeLand Nissan, Inc.	$35,812.00	Build	Options

Intent to Award

Contract: FSA24-VEL32.0, Pursuit, Administrative, and Other Vehicles

Group: Pickup Trucks – 4x4

Item: 181, Nissan, Frontier SV LWB 4x4 CC A/T, 33215

Zone	Rank	Vendor	Price	Build File	Options File
Western	Primary	Terry Taylor's DeLand Nissan, Inc.	$36,220.00	Build	Options
Northern	Primary	Terry Taylor's DeLand Nissan, Inc.	$36,264.00	Build	Options
Central	Primary	Terry Taylor's DeLand Nissan, Inc.	$36,252.00	Build	Options
Southern	Primary	Terry Taylor's DeLand Nissan, Inc.	$36,221.00	Build	Options

Intent to Award

Contract: FSA24-VEL32.0, Pursuit, Administrative, and Other Vehicles

Group: Pickup Trucks – 4x4

Item: 182, Ram, 3500 Tradesman Regular Cab DRW 4x4, D28L62

Zone	Rank	Vendor	Price	Build File	Options File
Western	Primary	Garber Chrysler Dodge Truck, Inc.	$46,913.00	Build	Options
Northern	Primary	Garber Chrysler Dodge Truck, Inc.	$46,713.00	Build	Options
Central	Primary	Garber Chrysler Dodge Truck, Inc.	$46,813.00	Build	Options
Southern	Primary	Garber Chrysler Dodge Truck, Inc.	$46,913.00	Build	Options

Intent to Award

Contract: FSA24-VEL32.0, Pursuit, Administrative, and Other Vehicles

Group: Pickup Trucks – 4x4

Item: 183, Ram, 3500 Tradesman Crew Cab DRW 4x4, D28L92

Zone	Rank	Vendor	Price	Build File	Options File
Western	Primary	Garber Chrysler Dodge Truck, Inc.	$48,986.00	Build	Options
Northern	Primary	Garber Chrysler Dodge Truck, Inc.	$48,786.00	Build	Options
Central	Primary	Garber Chrysler Dodge Truck, Inc.	$48,886.00	Build	Options
Southern	Primary	Garber Chrysler Dodge Truck, Inc.	$48,986.00	Build	Options

Intent to Award

Contract: FSA24-VEL32.0, Pursuit, Administrative, and Other Vehicles

Group: Pickup Trucks – 4x4

Item: 184, Ram, 2500 Tradesman Regular Cab 4x4, DJ7L62

Zone	Rank	Vendor	Price	Build File	Options File
Western	Primary	Garber Chrysler Dodge Truck, Inc.	$43,621.00	Build	Options
Northern	Primary	Garber Chrysler Dodge Truck, Inc.	$43,421.00	Build	Options
Central	Primary	Garber Chrysler Dodge Truck, Inc.	$43,521.00	Build	Options
Southern	Primary	Garber Chrysler Dodge Truck, Inc.	$43,621.00	Build	Options

Intent to Award

Contract: FSA24-VEL32.0, Pursuit, Administrative, and Other Vehicles

Group: Pickup Trucks – 4x4

Item: 185, Ram, 2500 Tradesman Crew Cab 4x4, DJ7L92

Zone	Rank	Vendor	Price	Build File	Options File
Western	Primary	Garber Chrysler Dodge Truck, Inc.	$45,672.00	Build	Options
Northern	Primary	Garber Chrysler Dodge Truck, Inc.	$45,472.00	Build	Options
Central	Primary	Garber Chrysler Dodge Truck, Inc.	$45,572.00	Build	Options
Southern	Primary	Garber Chrysler Dodge Truck, Inc.	$45,672.00	Build	Options

Intent to Award

Contract: FSA24-VEL32.0, Pursuit, Administrative, and Other Vehicles

Group: Pickup Trucks – 4x4

Item: 186, Ram, 1500 Big Horn Quad Cab 4x4 6.4 Bed, DT6H41

Zone	Rank	Vendor	Price	Build File	Options File
Western	Primary	Garber Chrysler Dodge Truck, Inc.	$42,807.00	Build	Options
	Alternate	Woody Folsom of Douglas, Inc.	$44,451.00	Build	Options
Northern	Primary	Garber Chrysler Dodge Truck, Inc.	$42,607.00	Build	Options
	Alternate	Woody Folsom of Douglas, Inc.	$44,451.00	Build	Options
Central	Primary	Garber Chrysler Dodge Truck, Inc.	$42,707.00	Build	Options
	Alternate	Woody Folsom of Douglas, Inc.	$44,451.00	Build	Options
Southern	Primary	Garber Chrysler Dodge Truck, Inc.	$42,807.00	Build	Options
	Alternate	Woody Folsom of Douglas, Inc.	$44,451.00	Build	Options

Intent to Award

Contract: FSA24-VEL32.0, Pursuit, Administrative, and Other Vehicles

Group: Pickup Trucks – 4x4

Item: 187, Ram, 1500 Big Horn Crew Cab 4x4 6.4 Bed, DT6H91

Zone	Rank	Vendor	Price	Build File	Options File
Western	Primary	Garber Chrysler Dodge Truck, Inc.	$48,196.00	Build	Options
	Alternate	Woody Folsom of Douglas, Inc.	$49,944.00	Build	Options
Northern	Primary	Garber Chrysler Dodge Truck, Inc.	$47,996.00	Build	Options
	Alternate	Woody Folsom of Douglas, Inc.	$49,944.00	Build	Options
Central	Primary	Garber Chrysler Dodge Truck, Inc.	$48,096.00	Build	Options
	Alternate	Woody Folsom of Douglas, Inc.	$49,944.00	Build	Options
Southern	Primary	Garber Chrysler Dodge Truck, Inc.	$48,196.00	Build	Options
	Alternate	Woody Folsom of Douglas, Inc.	$49,944.00	Build	Options

Intent to Award

Contract: FSA24-VEL32.0, Pursuit, Administrative, and Other Vehicles

Group: Pickup Trucks – 4x4

Item: 188, Ram, 1500 Big Horn Crew Cab 4x4 5.7 Bed, DT6H98

Zone	Rank	Vendor	Price	Build File	Options File
Western	Primary	Garber Chrysler Dodge Truck, Inc.	$44,455.00	Build	Options
	Alternate	Woody Folsom of Douglas, Inc.	$47,066.00	Build	Options
Northern	Primary	Garber Chrysler Dodge Truck, Inc.	$44,255.00	Build	Options
	Alternate	Woody Folsom of Douglas, Inc.	$47,066.00	Build	Options
Central	Primary	Garber Chrysler Dodge Truck, Inc.	$44,355.00	Build	Options
	Alternate	Woody Folsom of Douglas, Inc.	$47,066.00	Build	Options
Southern	Primary	Garber Chrysler Dodge Truck, Inc.	$44,455.00	Build	Options
	Alternate	Woody Folsom of Douglas, Inc.	$47,066.00	Build	Options

Intent to Award

Contract: FSA24-VEL32.0, Pursuit, Administrative, and Other Vehicles

Group: Pickup Trucks – 4x4

Item: 189, Toyota, Tacoma SR Xtra cab 4x4, 7514

Zone	Rank	Vendor	Price	Build File	Options File
Western	Primary	Seminole Toyota	$34,750.00	Build	Options
Northern	Primary	Seminole Toyota	$34,750.00	Build	Options
Central	Primary	Seminole Toyota	$34,750.00	Build	Options
Southern	Primary	Seminole Toyota	$34,750.00	Build	Options

Intent to Award

Contract: FSA24-VEL32.0, Pursuit, Administrative, and Other Vehicles

Group: Pickup Trucks – 4x4

Item: 190, Toyota, Tacoma SR Double Cab 4x4, 7594

Zone	Rank	Vendor	Price	Build File	Options File
Western	Primary	Seminole Toyota	$36,805.00	Build	Options
Northern	Primary	Seminole Toyota	$36,805.00	Build	Options
Central	Primary	Seminole Toyota	$36,805.00	Build	Options
Southern	Primary	Seminole Toyota	$36,805.00	Build	Options

Intent to Award

Contract: FSA24-VEL32.0, Pursuit, Administrative, and Other Vehicles

Group: Pickup Trucks – 4x4

Item: 191, Toyota, Tundra CrewMax SR 4x4, 8348

Zone	Rank	Vendor	Price	Build File	Options File
Western	Primary	Seminole Toyota	$43,929.00	Build	Options
Northern	Primary	Seminole Toyota	$43,929.00	Build	Options
Central	Primary	Seminole Toyota	$43,929.00	Build	Options
Southern	Primary	Seminole Toyota	$43,929.00	Build	Options

Intent to Award

Contract: FSA24-VEL32.0, Pursuit, Administrative, and Other Vehicles

Group: Pickup Trucks – 4x4

Item: 192, Toyota, Tundra SR Double Cab 4x4, 8342

Zone	Rank	Vendor	Price	Build File	Options File
Western	Primary	Seminole Toyota	$42,668.00	Build	Options
Northern	Primary	Seminole Toyota	$42,668.00	Build	Options
Central	Primary	Seminole Toyota	$42,668.00	Build	Options
Southern	Primary	Seminole Toyota	$42,668.00	Build	Options

Intent to Award

Contract: FSA24-VEL32.0, Pursuit, Administrative, and Other Vehicles

Group: Pickup Trucks – 4x4

Item: 193, Toyota, Tundra SR5 CrewMax 4x4, 8361

Zone	Rank	Vendor	Price	Build File	Options File
Western	Primary	Seminole Toyota	$49,207.00	Build	Options
Northern	Primary	Seminole Toyota	$49,207.00	Build	Options
Central	Primary	Seminole Toyota	$49,207.00	Build	Options
Southern	Primary	Seminole Toyota	$49,207.00	Build	Options

Intent to Award

Contract: FSA24-VEL32.0, Pursuit, Administrative, and Other Vehicles

Group: Pursuit Rated Vehicles

Item: 198, Chevrolet, Blazer EV PPV, 1MF26

Zone	Rank	Vendor	Price	Build File	Options File
Western	Primary	Garber Chevrolet Buick GMC, Inc.	$55,963.00	Build	Options
	Alternate	CARL BLACK OF ORLANDO LLC	$56,495.00	Build	Options
Northern	Primary	Garber Chevrolet Buick GMC, Inc.	$55,763.00	Build	Options
	Alternate	CARL BLACK OF ORLANDO LLC	$56,344.00	Build	Options
Central	Primary	Garber Chevrolet Buick GMC, Inc.	$55,863.00	Build	Options
	Alternate	CARL BLACK OF ORLANDO LLC	$56,243.00	Build	Options
Southern	Primary	Garber Chevrolet Buick GMC, Inc.	$55,963.00	Build	Options
	Alternate	CARL BLACK OF ORLANDO LLC	$56,344.00	Build	Options

Intent to Award

Contract: FSA24-VEL32.0, Pursuit, Administrative, and Other Vehicles

Group: Pursuit Rated Vehicles

Item: 199, Chevrolet, Tahoe 4x2 PPV, CC10706/9C1

Zone	Rank	Vendor	Price	Build File	Options File
Western	Primary	Garber Chevrolet Buick GMC, Inc.	$50,976.00	Build	Options
Northern	Primary	Garber Chevrolet Buick GMC, Inc.	$50,776.00	Build	Options
Central	Primary	Garber Chevrolet Buick GMC, Inc.	$50,876.00	Build	Options
Southern	Primary	Garber Chevrolet Buick GMC, Inc.	$50,976.00	Build	Options

Intent to Award

Contract: FSA24-VEL32.0, Pursuit, Administrative, and Other Vehicles

Group: Pursuit Rated Vehicles

Item: 200, Chevrolet, Silverado 4x4 PPV, CK10543/9C1

Zone	Rank	Vendor	Price	Build File	Options File
Western	Primary	Garber Chevrolet Buick GMC, Inc.	$49,696.00	Build	Options
	Alternate	CARL BLACK OF ORLANDO LLC	$51,478.00	Build	Options
Northern	Primary	Garber Chevrolet Buick GMC, Inc.	$49,496.00	Build	Options
	Alternate	CARL BLACK OF ORLANDO LLC	$51,327.00	Build	Options
Central	Primary	Garber Chevrolet Buick GMC, Inc.	$49,596.00	Build	Options
	Alternate	CARL BLACK OF ORLANDO LLC	$51,226.00	Build	Options
Southern	Primary	Garber Chevrolet Buick GMC, Inc.	$49,696.00	Build	Options
	Alternate	CARL BLACK OF ORLANDO LLC	$51,327.00	Build	Options

Intent to Award

Contract: FSA24-VEL32.0, Pursuit, Administrative, and Other Vehicles

Group: Pursuit Rated Vehicles

Item: 201, Chevrolet, Tahoe 4x4 PPV, CK10706/9C1

Zone	Rank	Vendor	Price	Build File	Options File
Western	Primary	Garber Chevrolet Buick GMC, Inc.	$53,986.00	Build	Options
	Alternate	CARL BLACK OF ORLANDO LLC	$55,376.00	Build	Options
Northern	Primary	Garber Chevrolet Buick GMC, Inc.	$53,786.00	Build	Options
	Alternate	CARL BLACK OF ORLANDO LLC	$55,225.00	Build	Options
Central	Primary	Garber Chevrolet Buick GMC, Inc.	$53,886.00	Build	Options
	Alternate	CARL BLACK OF ORLANDO LLC	$55,124.00	Build	Options
Southern	Primary	Garber Chevrolet Buick GMC, Inc.	$53,986.00	Build	Options
	Alternate	CARL BLACK OF ORLANDO LLC	$55,225.00	Build	Options

Intent to Award

Contract: FSA24-VEL32.0, Pursuit, Administrative, and Other Vehicles

Group: Pursuit Rated Vehicles

Item: 202, Dodge, Durango Pursuit V6 AWD, WDEE75

Zone	Rank	Vendor	Price	Build File	Options File
Western	Primary	Woody Folsom of Douglas, Inc.	$41,626.00	Build	Options
	Alternate	Garber Chrysler Dodge Truck, Inc.	$42,196.00	Build	Options
Northern	Primary	Woody Folsom of Douglas, Inc.	$41,626.00	Build	Options
	Alternate	Garber Chrysler Dodge Truck, Inc.	$41,996.00	Build	Options
Central	Primary	Woody Folsom of Douglas, Inc.	$41,626.00	Build	Options
	Alternate	Garber Chrysler Dodge Truck, Inc.	$42,096.00	Build	Options
Southern	Primary	Woody Folsom of Douglas, Inc.	$41,626.00	Build	Options
	Alternate	Garber Chrysler Dodge Truck, Inc.	$42,196.00	Build	Options

Intent to Award

Contract: FSA24-VEL32.0, Pursuit, Administrative, and Other Vehicles

Group: Pursuit Rated Vehicles

Item: 203, Dodge, Durango Pursuit V8 AWD, WDEE75

Zone	Rank	Vendor	Price	Build File	Options File
Western	Primary	Woody Folsom of Douglas, Inc.	$45,086.00	Build	Options
	Alternate	Garber Chrysler Dodge Truck, Inc.	$45,122.00	Build	Options
Northern	Primary	Garber Chrysler Dodge Truck, Inc.	$44,922.00	Build	Options
	Alternate	Woody Folsom of Douglas, Inc.	$45,086.00	Build	Options
Central	Primary	Garber Chrysler Dodge Truck, Inc.	$45,022.00	Build	Options
	Alternate	Woody Folsom of Douglas, Inc.	$45,086.00	Build	Options
Southern	Primary	Woody Folsom of Douglas, Inc.	$45,086.00	Build	Options
	Alternate	Garber Chrysler Dodge Truck, Inc.	$45,122.00	Build	Options

Intent to Award

Contract: FSA24-VEL32.0, Pursuit, Administrative, and Other Vehicles

Group: Pursuit Rated Vehicles

Item: 204, Ford, Interceptor Utility AWD 3.0L EcoBoost, K8A

Zone	Rank	Vendor	Price	Build File	Options File
Western	Primary	Garber Ford Inc	$46,923.00	Build	Options
	Alternate	Duval Ford LLC	$47,040.00	Build	Options
	Alternate	BOZARD FORD	$47,259.00	Build	Options
Northern	Primary	Garber Ford Inc	$46,723.00	Build	Options
	Alternate	Duval Ford LLC	$46,820.00	Build	Options
	Alternate	BOZARD FORD	$47,110.00	Build	Options
Central	Primary	Garber Ford Inc	$46,823.00	Build	Options
	Alternate	Duval Ford LLC	$46,920.00	Build	Options
	Alternate	BOZARD FORD	$47,161.00	Build	Options
Southern	Primary	Garber Ford Inc	$46,923.00	Build	Options
	Alternate	Duval Ford LLC	$47,020.00	Build	Options
	Alternate	BOZARD FORD	$47,296.00	Build	Options

Intent to Award

Contract: FSA24-VEL32.0, Pursuit, Administrative, and Other Vehicles

Group: Pursuit Rated Vehicles

Item: 205, Ford, Interceptor Utility AWD 3.3L Gas, K8A

Zone	Rank	Vendor	Price	Build File	Options File
Western	Primary	Garber Ford Inc	$43,959.00	Build	Options
	Alternate	Duval Ford LLC	$44,069.00	Build	Options
	Alternate	BOZARD FORD	$44,320.00	Build	Options
Northern	Primary	Garber Ford Inc	$43,759.00	Build	Options
	Alternate	Duval Ford LLC	$43,849.00	Build	Options
	Alternate	BOZARD FORD	$43,981.00	Build	Options
Central	Primary	Garber Ford Inc	$43,859.00	Build	Options
	Alternate	Duval Ford LLC	$43,949.00	Build	Options
	Alternate	BOZARD FORD	$44,133.00	Build	Options
Southern	Primary	Garber Ford Inc	$43,959.00	Build	Options
	Alternate	Duval Ford LLC	$44,049.00	Build	Options
	Alternate	BOZARD FORD	$44,337.00	Build	Options

Intent to Award

Contract: FSA24-VEL32.0, Pursuit, Administrative, and Other Vehicles

Group: Pursuit Rated Vehicles

Item: 206, Ford, Interceptor Utility AWD Hybrid 3.3L, K8A

Zone	Rank	Vendor	Price	Build File	Options File
Western	Primary	Garber Ford Inc	$46,072.00	Build	Options
	Alternate	Duval Ford LLC	$46,186.00	Build	Options
	Alternate	BOZARD FORD	$46,395.00	Build	Options
Northern	Primary	Garber Ford Inc	$45,872.00	Build	Options
	Alternate	Duval Ford LLC	$45,966.00	Build	Options
	Alternate	BOZARD FORD	$46,249.00	Build	Options
Central	Primary	Garber Ford Inc	$45,972.00	Build	Options
	Alternate	Duval Ford LLC	$46,066.00	Build	Options
	Alternate	BOZARD FORD	$46,299.00	Build	Options
Southern	Primary	Garber Ford Inc	$46,072.00	Build	Options
	Alternate	Duval Ford LLC	$46,166.00	Build	Options
	Alternate	BOZARD FORD	$46,431.00	Build	Options

Intent to Award

Contract: FSA24-VEL32.0, Pursuit, Administrative, and Other Vehicles

Group: Pursuit Rated Vehicles

Item: 207, Ford, Police Responder F-150 Crew Cab 4x4, W1P

Zone	Rank	Vendor	Price	Build File	Options File
Western	Primary	BOZARD FORD	$46,215.00	Build	Options
	Alternate	Garber Ford Inc	$46,391.00	Build	Options
	Alternate	Duval Ford LLC	$46,399.00	Build	Options
Northern	Primary	BOZARD FORD	$46,011.00	Build	Options
	Alternate	Duval Ford LLC	$46,179.00	Build	Options
	Alternate	Garber Ford Inc	$46,191.00	Build	Options
Central	Primary	BOZARD FORD	$46,079.00	Build	Options
	Alternate	Duval Ford LLC	$46,279.00	Build	Options
	Alternate	Garber Ford Inc	$46,291.00	Build	Options
Southern	Primary	BOZARD FORD	$46,301.00	Build	Options
	Alternate	Duval Ford LLC	$46,379.00	Build	Options
	Alternate	Garber Ford Inc	$46,391.00	Build	Options

Intent to Award

Contract: FSA24-VEL32.0, Pursuit, Administrative, and Other Vehicles

Group: Special Service Vehicles

Item: 209, Chevrolet, Silverado 1500 Special Service Vehicle 4x4, CK10543/5W4

Zone	Rank	Vendor	Price	Build File	Options File
Western	Primary	Garber Chevrolet Buick GMC, Inc.	$45,863.00	Build	Options
	Alternate	CARL BLACK OF ORLANDO LLC	$47,470.00	Build	Options
Northern	Primary	Garber Chevrolet Buick GMC, Inc.	$45,663.00	Build	Options
	Alternate	CARL BLACK OF ORLANDO LLC	$47,319.00	Build	Options
Central	Primary	Garber Chevrolet Buick GMC, Inc.	$45,763.00	Build	Options
	Alternate	CARL BLACK OF ORLANDO LLC	$47,218.00	Build	Options
Southern	Primary	Garber Chevrolet Buick GMC, Inc.	$45,863.00	Build	Options
	Alternate	CARL BLACK OF ORLANDO LLC	$47,319.00	Build	Options

Intent to Award

Contract: FSA24-VEL32.0, Pursuit, Administrative, and Other Vehicles

Group: Special Service Vehicles

Item: 210, Chevrolet, Tahoe 4x4 SSV, CK10706/5W4

Zone	Rank	Vendor	Price	Build File	Options File
Western	Primary	Garber Chevrolet Buick GMC, Inc.	$53,336.00	Build	Options
	Alternate	CARL BLACK OF ORLANDO LLC	$54,735.00	Build	Options
Northern	Primary	Garber Chevrolet Buick GMC, Inc.	$53,136.00	Build	Options
	Alternate	CARL BLACK OF ORLANDO LLC	$54,584.00	Build	Options
Central	Primary	Garber Chevrolet Buick GMC, Inc.	$53,236.00	Build	Options
	Alternate	CARL BLACK OF ORLANDO LLC	$54,483.00	Build	Options
Southern	Primary	Garber Chevrolet Buick GMC, Inc.	$53,336.00	Build	Options
	Alternate	CARL BLACK OF ORLANDO LLC	$54,584.00	Build	Options

Intent to Award

Contract: FSA24-VEL32.0, Pursuit, Administrative, and Other Vehicles

Group: Special Service Vehicles

Item: 211, Ford, Expedition SSV, U1G.102A

Zone	Rank	Vendor	Price	Build File	Options File
Western	Primary	Duval Ford LLC	$50,113.00	Build	Options
	Alternate	Garber Ford Inc	$50,795.00	Build	Options
	Alternate	SAG COCOA LLC	$52,284.00	Build	Options
Northern	Primary	Duval Ford LLC	$49,893.00	Build	Options
	Alternate	Garber Ford Inc	$50,595.00	Build	Options
	Alternate	SAG COCOA LLC	$51,925.00	Build	Options
Central	Primary	Duval Ford LLC	$49,993.00	Build	Options
	Alternate	Garber Ford Inc	$50,695.00	Build	Options
	Alternate	SAG COCOA LLC	$51,874.00	Build	Options
Southern	Primary	Duval Ford LLC	$50,093.00	Build	Options
	Alternate	Garber Ford Inc	$50,795.00	Build	Options
	Alternate	SAG COCOA LLC	$52,052.00	Build	Options

Intent to Award

Contract: FSA24-VEL32.0, Pursuit, Administrative, and Other Vehicles

Group: Utility & Hybrid Utility Vehicles – 4x2

Item: 212, Chevrolet, Traverse LS FWD, 1LE56

Zone	Rank	Vendor	Price	Build File	Options File
Western	Primary	Garber Chevrolet Buick GMC, Inc.	$37,796.00	Build	Options
Northern	Primary	Garber Chevrolet Buick GMC, Inc.	$37,596.00	Build	Options
Central	Primary	Garber Chevrolet Buick GMC, Inc.	$37,696.00	Build	Options
Southern	Primary	Garber Chevrolet Buick GMC, Inc.	$37,796.00	Build	Options

Intent to Award

Contract: FSA24-VEL32.0, Pursuit, Administrative, and Other Vehicles

Group: Utility & Hybrid Utility Vehicles – 4x2

Item: 213, Chevrolet, Blazer FWD, 1NK26

Zone	Rank	Vendor	Price	Build File	Options File
Western	Primary	Garber Chevrolet Buick GMC, Inc.	$33,646.00	Build	Options
	Alternate	CARL BLACK OF ORLANDO LLC	$34,816.00	Build	Options
Northern	Primary	Garber Chevrolet Buick GMC, Inc.	$33,446.00	Build	Options
	Alternate	CARL BLACK OF ORLANDO LLC	$34,665.00	Build	Options
Central	Primary	Garber Chevrolet Buick GMC, Inc.	$33,546.00	Build	Options
	Alternate	CARL BLACK OF ORLANDO LLC	$34,564.00	Build	Options
Southern	Primary	Garber Chevrolet Buick GMC, Inc.	$33,646.00	Build	Options
	Alternate	CARL BLACK OF ORLANDO LLC	$34,665.00	Build	Options

Intent to Award

Contract: FSA24-VEL32.0, Pursuit, Administrative, and Other Vehicles

Group: Utility & Hybrid Utility Vehicles – 4x2

Item: 214, Chevrolet, Trailblazer FWD, 1TR56

Zone	Rank	Vendor	Price	Build File	Options File
Western	Primary	Garber Chevrolet Buick GMC, Inc.	$23,096.00	Build	Options
	Alternate	CARL BLACK OF ORLANDO LLC	$24,202.00	Build	Options
Northern	Primary	Garber Chevrolet Buick GMC, Inc.	$22,896.00	Build	Options
	Alternate	CARL BLACK OF ORLANDO LLC	$24,051.00	Build	Options
Central	Primary	Garber Chevrolet Buick GMC, Inc.	$22,996.00	Build	Options
	Alternate	CARL BLACK OF ORLANDO LLC	$23,950.00	Build	Options
Southern	Primary	Garber Chevrolet Buick GMC, Inc.	$23,096.00	Build	Options
	Alternate	CARL BLACK OF ORLANDO LLC	$24,051.00	Build	Options

Intent to Award

Contract: FSA24-VEL32.0, Pursuit, Administrative, and Other Vehicles

Group: Utility & Hybrid Utility Vehicles – 4x2

Item: 215, Chevrolet, Trax FWD, 1TR58

Zone	Rank	Vendor	Price	Build File	Options File
Western	Primary	Garber Chevrolet Buick GMC, Inc.	$21,128.00	Build	Options
	Alternate	CARL BLACK OF ORLANDO LLC	$22,165.00	Build	Options
Northern	Primary	Garber Chevrolet Buick GMC, Inc.	$20,928.00	Build	Options
	Alternate	CARL BLACK OF ORLANDO LLC	$22,014.00	Build	Options
Central	Primary	Garber Chevrolet Buick GMC, Inc.	$21,028.00	Build	Options
	Alternate	CARL BLACK OF ORLANDO LLC	$21,913.00	Build	Options
Southern	Primary	Garber Chevrolet Buick GMC, Inc.	$21,128.00	Build	Options
	Alternate	CARL BLACK OF ORLANDO LLC	$22,014.00	Build	Options

Intent to Award

Contract: FSA24-VEL32.0, Pursuit, Administrative, and Other Vehicles

Group: Utility & Hybrid Utility Vehicles – 4x2

Item: 216, Chevrolet, Equinox AWD, 1PT26

Zone	Rank	Vendor	Price	Build File	Options File
Western	Primary	Garber Chevrolet Buick GMC, Inc.	$30,196.00	Build	Options
	Alternate	CARL BLACK OF ORLANDO LLC	$31,410.00	Build	Options
Northern	Primary	Garber Chevrolet Buick GMC, Inc.	$29,996.00	Build	Options
	Alternate	CARL BLACK OF ORLANDO LLC	$31,259.00	Build	Options
Central	Primary	Garber Chevrolet Buick GMC, Inc.	$30,096.00	Build	Options
	Alternate	CARL BLACK OF ORLANDO LLC	$31,158.00	Build	Options
Southern	Primary	Garber Chevrolet Buick GMC, Inc.	$30,196.00	Build	Options
	Alternate	CARL BLACK OF ORLANDO LLC	$31,259.00	Build	Options

Intent to Award

Contract: FSA24-VEL32.0, Pursuit, Administrative, and Other Vehicles

Group: Utility & Hybrid Utility Vehicles – 4x2

Item: 217, Chevrolet, Equinox FWD, 1PT26

Zone	Rank	Vendor	Price	Build File	Options File
Western	Primary	Garber Chevrolet Buick GMC, Inc.	$28,357.00	Build	Options
	Alternate	CARL BLACK OF ORLANDO LLC	$29,548.00	Build	Options
Northern	Primary	Garber Chevrolet Buick GMC, Inc.	$28,157.00	Build	Options
	Alternate	CARL BLACK OF ORLANDO LLC	$29,397.00	Build	Options
Central	Primary	Garber Chevrolet Buick GMC, Inc.	$28,257.00	Build	Options
	Alternate	CARL BLACK OF ORLANDO LLC	$29,296.00	Build	Options
Southern	Primary	Garber Chevrolet Buick GMC, Inc.	$28,357.00	Build	Options
	Alternate	CARL BLACK OF ORLANDO LLC	$29,397.00	Build	Options

Intent to Award

Contract: FSA24-VEL32.0, Pursuit, Administrative, and Other Vehicles

Group: Utility & Hybrid Utility Vehicles – 4x2

Item: 218, Chevrolet, Tahoe 4x2 1FL, CC10706

Zone	Rank	Vendor	Price	Build File	Options File
Western	Primary	Garber Chevrolet Buick GMC, Inc.	$55,822.00	Build	Options
Northern	Primary	Garber Chevrolet Buick GMC, Inc.	$55,622.00	Build	Options
Central	Primary	Garber Chevrolet Buick GMC, Inc.	$55,722.00	Build	Options
Southern	Primary	Garber Chevrolet Buick GMC, Inc.	$55,822.00	Build	Options

Intent to Award

Contract: FSA24-VEL32.0, Pursuit, Administrative, and Other Vehicles

Group: Utility & Hybrid Utility Vehicles – 4x2

Item: 219, Chevrolet, Suburban 4x2 1FL, CC10906

Zone	Rank	Vendor	Price	Build File	Options File
Western	Primary	Garber Chevrolet Buick GMC, Inc.	$58,149.00	Build	Options
Northern	Primary	Garber Chevrolet Buick GMC, Inc.	$57,949.00	Build	Options
Central	Primary	Garber Chevrolet Buick GMC, Inc.	$58,049.00	Build	Options
Southern	Primary	Garber Chevrolet Buick GMC, Inc.	$58,149.00	Build	Options

Intent to Award

Contract: FSA24-VEL32.0, Pursuit, Administrative, and Other Vehicles

Group: Utility & Hybrid Utility Vehicles – 4x2

Item: 220, Ford, Expedition MAX Active 4x2, K1H

Zone	Rank	Vendor	Price	Build File	Options File
Western	Primary	Duval Ford LLC	$56,659.00	Build	Options
	Alternate	Garber Ford Inc	$57,156.00	Build	Options
	Alternate	BOZARD FORD	$57,428.00	Build	Options
Northern	Primary	Duval Ford LLC	$56,439.00	Build	Options
	Alternate	Garber Ford Inc	$56,956.00	Build	Options
	Alternate	BOZARD FORD	$57,147.00	Build	Options
Central	Primary	Duval Ford LLC	$56,539.00	Build	Options
	Alternate	Garber Ford Inc	$57,056.00	Build	Options
	Alternate	BOZARD FORD	$57,215.00	Build	Options
Southern	Primary	Duval Ford LLC	$56,639.00	Build	Options
	Alternate	Garber Ford Inc	$57,156.00	Build	Options
	Alternate	BOZARD FORD	$57,473.00	Build	Options

Intent to Award

Contract: FSA24-VEL32.0, Pursuit, Administrative, and Other Vehicles

Group: Utility & Hybrid Utility Vehicles – 4x2

Item: 221, Ford, Explorer Active RWD, K7D

Zone	Rank	Vendor	Price	Build File	Options File
Western	Primary	Duval Ford LLC	$36,447.00	Build	Options
	Alternate	BOZARD FORD	$36,604.00	Build	Options
	Alternate	Garber Ford Inc	$37,737.00	Build	Options
Northern	Primary	Duval Ford LLC	$36,227.00	Build	Options
	Alternate	BOZARD FORD	$36,522.00	Build	Options
	Alternate	SAG COCOA LLC	$37,418.00	Build	Options
Central	Primary	Duval Ford LLC	$36,327.00	Build	Options
	Alternate	BOZARD FORD	$36,561.00	Build	Options
	Alternate	SAG COCOA LLC	$37,366.00	Build	Options
Southern	Primary	Duval Ford LLC	$36,427.00	Build	Options
	Alternate	BOZARD FORD	$36,629.00	Build	Options
	Alternate	SAG COCOA LLC	$37,469.00	Build	Options

Intent to Award

Contract: FSA24-VEL32.0, Pursuit, Administrative, and Other Vehicles

Group: Utility & Hybrid Utility Vehicles – 4x2

Item: 222, Ford, Escape ST-Line Hybrid FWD, U0M/99Z

Zone	Rank	Vendor	Price	Build File	Options File
Western	Primary	Duval Ford LLC	$30,802.00	Build	Options
	Alternate	BOZARD FORD	$30,882.00	Build	Options
	Alternate	Garber Ford Inc	$31,566.00	Build	Options
Northern	Primary	Duval Ford LLC	$30,582.00	Build	Options
	Alternate	BOZARD FORD	$30,830.00	Build	Options
	Alternate	Garber Ford Inc	$31,366.00	Build	Options
Central	Primary	Duval Ford LLC	$30,682.00	Build	Options
	Alternate	BOZARD FORD	$30,845.00	Build	Options
	Alternate	Garber Ford Inc	$31,466.00	Build	Options
Southern	Primary	Duval Ford LLC	$30,782.00	Build	Options
	Alternate	BOZARD FORD	$30,903.00	Build	Options
	Alternate	Garber Ford Inc	$31,566.00	Build	Options

Intent to Award

Contract: FSA24-VEL32.0, Pursuit, Administrative, and Other Vehicles

Group: Utility & Hybrid Utility Vehicles – 4x2

Item: 223, Ford, Expedition Active 4x2, U1H

Zone	Rank	Vendor	Price	Build File	Options File
Western	Primary	Duval Ford LLC	$53,881.00	Build	Options
	Alternate	BOZARD FORD	$54,604.00	Build	Options
	Alternate	Garber Ford Inc	$54,848.00	Build	Options
Northern	Primary	Duval Ford LLC	$53,661.00	Build	Options
	Alternate	BOZARD FORD	$54,337.00	Build	Options
	Alternate	Garber Ford Inc	$54,648.00	Build	Options
Central	Primary	Duval Ford LLC	$53,761.00	Build	Options
	Alternate	BOZARD FORD	$54,401.00	Build	Options
	Alternate	Garber Ford Inc	$54,748.00	Build	Options
Southern	Primary	Duval Ford LLC	$53,861.00	Build	Options
	Alternate	BOZARD FORD	$54,646.00	Build	Options
	Alternate	Garber Ford Inc	$54,848.00	Build	Options

Intent to Award

Contract: FSA24-VEL32.0, Pursuit, Administrative, and Other Vehicles

Group: Utility & Hybrid Utility Vehicles – 4x2

Item: 224, GMC, Terrain SLE FWD, TXL26

Zone	Rank	Vendor	Price	Build File	Options File
Western	Primary	Garber Chevrolet Buick GMC, Inc.	$26,934.00	Build	Options
Northern	Primary	Garber Chevrolet Buick GMC, Inc.	$26,734.00	Build	Options
Central	Primary	Garber Chevrolet Buick GMC, Inc.	$26,834.00	Build	Options
Southern	Primary	Garber Chevrolet Buick GMC, Inc.	$26,934.00	Build	Options

Intent to Award

Contract: FSA24-VEL32.0, Pursuit, Administrative, and Other Vehicles

Group: Utility & Hybrid Utility Vehicles – 4x2

Item: 225, Jeep, Grand Cherokee Laredo 4x2 2-Row, WLTH74

Zone	Rank	Vendor	Price	Build File	Options File
Western	Primary	Garber Chrysler Dodge Truck, Inc.	$38,820.00	Build	Options
Northern	Primary	Garber Chrysler Dodge Truck, Inc.	$38,820.00	Build	Options
Central	Primary	Garber Chrysler Dodge Truck, Inc.	$38,820.00	Build	Options
Southern	Primary	Garber Chrysler Dodge Truck, Inc.	$38,820.00	Build	Options

Intent to Award

Contract: FSA24-VEL32.0, Pursuit, Administrative, and Other Vehicles

Group: Utility & Hybrid Utility Vehicles – 4x2

Item: 226, Jeep, Wagoneer 4x2 Series I, WSTM75

Zone	Rank	Vendor	Price	Build File	Options File
Western	Primary	Woody Folsom of Douglas, Inc.	$61,272.00	Build	Options
	Alternate	Garber Chrysler Dodge Truck, Inc.	$62,196.00	Build	Options
Northern	Primary	Woody Folsom of Douglas, Inc.	$61,272.00	Build	Options
	Alternate	Garber Chrysler Dodge Truck, Inc.	$61,996.00	Build	Options
Central	Primary	Woody Folsom of Douglas, Inc.	$61,272.00	Build	Options
	Alternate	Garber Chrysler Dodge Truck, Inc.	$62,096.00	Build	Options
Southern	Primary	Woody Folsom of Douglas, Inc.	$61,272.00	Build	Options
	Alternate	Garber Chrysler Dodge Truck, Inc.	$62,196.00	Build	Options

Intent to Award

Contract: FSA24-VEL32.0, Pursuit, Administrative, and Other Vehicles

Group: Utility & Hybrid Utility Vehicles – 4x2

Item: 227, Kia, Sportage, 42222

Zone	Rank	Vendor	Price	Build File	Options File
Western	Primary	Step One Automotive DBA Kia Ft Walton Beach	$29,300.00	Build	Options
Northern	Primary	Step One Automotive DBA Kia Ft Walton Beach	$29,750.00	Build	Options
Central	Primary	Step One Automotive DBA Kia Ft Walton Beach	$29,995.00	Build	Options
Southern	Primary	Step One Automotive DBA Kia Ft Walton Beach	$30,995.00	Build	Options

Intent to Award

Contract: FSA24-VEL32.0, Pursuit, Administrative, and Other Vehicles

Group: Utility & Hybrid Utility Vehicles – 4x2

Item: 228, Kia, Kia Sorento, 73222

Zone	Rank	Vendor	Price	Build File	Options File
Western	Primary	Step One Automotive DBA Kia Ft Walton Beach	$33,750.00	Build	Options
Northern	Primary	Step One Automotive DBA Kia Ft Walton Beach	$33,950.00	Build	Options
Central	Primary	Step One Automotive DBA Kia Ft Walton Beach	$33,995.00	Build	Options
Southern	Primary	Step One Automotive DBA Kia Ft Walton Beach	$34,750.00	Build	Options

Intent to Award

Contract: FSA24-VEL32.0, Pursuit, Administrative, and Other Vehicles

Group: Utility & Hybrid Utility Vehicles – 4x2

Item: 229, Kia, Tellluride, J42222

Zone	Rank	Vendor	Price	Build File	Options File
Western	Primary	Step One Automotive DBA Kia Ft Walton Beach	$40,250.00	Build	Options
Northern	Primary	Step One Automotive DBA Kia Ft Walton Beach	$40,500.00	Build	Options
Central	Primary	Step One Automotive DBA Kia Ft Walton Beach	$40,995.00	Build	Options
Southern	Primary	Step One Automotive DBA Kia Ft Walton Beach	$40,995.00	Build	Options

Intent to Award

Contract: FSA24-VEL32.0, Pursuit, Administrative, and Other Vehicles

Group: Utility & Hybrid Utility Vehicles – 4x2

Item: 230, Nissan, Armada SV 4x2, 26115

Zone	Rank	Vendor	Price	Build File	Options File
Western	Primary	Terry Taylor's DeLand Nissan, Inc.	$52,390.00	Build	Options
Northern	Primary	Terry Taylor's DeLand Nissan, Inc.	$52,362.00	Build	Options
Central	Primary	Terry Taylor's DeLand Nissan, Inc.	$52,312.00	Build	Options
Southern	Primary	Terry Taylor's DeLand Nissan, Inc.	$52,390.00	Build	Options

Intent to Award

Contract: FSA24-VEL32.0, Pursuit, Administrative, and Other Vehicles

Group: Utility & Hybrid Utility Vehicles – 4x2

Item: 231, Toyota, Corolla Cross L FWD, 6301

Zone	Rank	Vendor	Price	Build File	Options File
Western	Primary	Seminole Toyota	$24,927.00	Build	Options
Northern	Primary	Seminole Toyota	$24,927.00	Build	Options
Central	Primary	Seminole Toyota	$24,927.00	Build	Options
Southern	Primary	Seminole Toyota	$24,927.00	Build	Options

Intent to Award

Contract: FSA24-VEL32.0, Pursuit, Administrative, and Other Vehicles

Group: Utility & Hybrid Utility Vehicles – 4x2

Item: 232, Toyota, Grand Highlander LE FWD, 6700

Zone	Rank	Vendor	Price	Build File	Options File
Western	Primary	Seminole Toyota	$42,438.00	Build	Options
Northern	Primary	Seminole Toyota	$42,438.00	Build	Options
Central	Primary	Seminole Toyota	$42,438.00	Build	Options
Southern	Primary	Seminole Toyota	$42,438.00	Build	Options

Intent to Award

Contract: FSA24-VEL32.0, Pursuit, Administrative, and Other Vehicles

Group: Utility & Hybrid Utility Vehicles – 4x2

Item: 233, Toyota, Highlander LE FWD, 6946

Zone	Rank	Vendor	Price	Build File	Options File
Western	Primary	Seminole Toyota	$37,811.00	Build	Options
Northern	Primary	Seminole Toyota	$37,811.00	Build	Options
Central	Primary	Seminole Toyota	$37,811.00	Build	Options
Southern	Primary	Seminole Toyota	$37,811.00	Build	Options

Intent to Award

Contract: FSA24-VEL32.0, Pursuit, Administrative, and Other Vehicles

Group: Utility & Hybrid Utility Vehicles – 4x2

Item: 234, Toyota, Rav4 LE, 4430

Zone	Rank	Vendor	Price	Build File	Options File
Western	Primary	Seminole Toyota	$28,989.00	Build	Options
Northern	Primary	Seminole Toyota	$28,989.00	Build	Options
Central	Primary	Seminole Toyota	$28,989.00	Build	Options
Southern	Primary	Seminole Toyota	$28,989.00	Build	Options

Intent to Award

Contract: FSA24-VEL32.0, Pursuit, Administrative, and Other Vehicles

Group: Utility & Hybrid Utility Vehicles – 4x2

Item: 235, Nissan, Rogue S FWD, 22115

Zone	Rank	Vendor	Price	Build File	Options File
Western	Primary	Terry Taylor's DeLand Nissan, Inc.	$26,021.00	Build	Options
Northern	Primary	Terry Taylor's DeLand Nissan, Inc.	$25,936.00	Build	Options
Central	Primary	Terry Taylor's DeLand Nissan, Inc.	$25,936.00	Build	Options
Southern	Primary	Terry Taylor's DeLand Nissan, Inc.	$25,992.00	Build	Options

Intent to Award

Contract: FSA24-VEL32.0, Pursuit, Administrative, and Other Vehicles

Group: Utility & Hybrid Utility Vehicles – 4x2

Item: 236, Nissan, Pathfinder S FWD, 25115

Zone	Rank	Vendor	Price	Build File	Options File
Western	Primary	Terry Taylor's DeLand Nissan, Inc.	$31,820.00	Build	Options
Northern	Primary	Terry Taylor's DeLand Nissan, Inc.	$31,771.00	Build	Options
Central	Primary	Terry Taylor's DeLand Nissan, Inc.	$31,771.00	Build	Options
Southern	Primary	Terry Taylor's DeLand Nissan, Inc.	$31,804.00	Build	Options

Intent to Award

Contract: FSA24-VEL32.0, Pursuit, Administrative, and Other Vehicles

Group: Utility & Hybrid Utility Vehicles – 4x4 and AWD

Item: 237, Chevrolet, Blazer AWD, 1NR26

Zone	Rank	Vendor	Price	Build File	Options File
Western	Primary	Garber Chevrolet Buick GMC, Inc.	$36,196.00	Build	Options
	Alternate	CARL BLACK OF ORLANDO LLC	$37,329.00	Build	Options
Northern	Primary	Garber Chevrolet Buick GMC, Inc.	$35,996.00	Build	Options
	Alternate	CARL BLACK OF ORLANDO LLC	$37,178.00	Build	Options
Central	Primary	Garber Chevrolet Buick GMC, Inc.	$36,096.00	Build	Options
	Alternate	CARL BLACK OF ORLANDO LLC	$37,077.00	Build	Options
Southern	Primary	Garber Chevrolet Buick GMC, Inc.	$36,196.00	Build	Options
	Alternate	CARL BLACK OF ORLANDO LLC	$37,178.00	Build	Options

Intent to Award

Contract: FSA24-VEL32.0, Pursuit, Administrative, and Other Vehicles

Group: Utility & Hybrid Utility Vehicles – 4x4 and AWD

Item: 238, Chevrolet, Traverse LS AWD, 1NV56

Zone	Rank	Vendor	Price	Build File	Options File
Western	Primary	Garber Chevrolet Buick GMC, Inc.	$39,696.00	Build	Options
Northern	Primary	Garber Chevrolet Buick GMC, Inc.	$39,496.00	Build	Options
Central	Primary	Garber Chevrolet Buick GMC, Inc.	$39,596.00	Build	Options
Southern	Primary	Garber Chevrolet Buick GMC, Inc.	$39,696.00	Build	Options

Intent to Award

Contract: FSA24-VEL32.0, Pursuit, Administrative, and Other Vehicles

Group: Utility & Hybrid Utility Vehicles – 4x4 and AWD

Item: 239, Chevrolet, Trailblazer AWD LS, 1TV56

Zone	Rank	Vendor	Price	Build File	Options File
Western	Primary	Garber Chevrolet Buick GMC, Inc.	$24,942.00	Build	Options
	Alternate	CARL BLACK OF ORLANDO LLC	$26,084.00	Build	Options
Northern	Primary	Garber Chevrolet Buick GMC, Inc.	$24,742.00	Build	Options
	Alternate	CARL BLACK OF ORLANDO LLC	$25,933.00	Build	Options
Central	Primary	Garber Chevrolet Buick GMC, Inc.	$24,842.00	Build	Options
	Alternate	CARL BLACK OF ORLANDO LLC	$25,832.00	Build	Options
Southern	Primary	Garber Chevrolet Buick GMC, Inc.	$24,942.00	Build	Options
	Alternate	CARL BLACK OF ORLANDO LLC	$25,933.00	Build	Options

Intent to Award

Contract: FSA24-VEL32.0, Pursuit, Administrative, and Other Vehicles

Group: Utility & Hybrid Utility Vehicles – 4x4 and AWD

Item: 240, Chevrolet, Tahoe 4x4 1FL 21, CK10706

Zone	Rank	Vendor	Price	Build File	Options File
Western	Primary	Garber Chevrolet Buick GMC, Inc.	$56,665.00	Build	Options
	Alternate	CARL BLACK OF ORLANDO LLC	$58,393.00	Build	Options
Northern	Primary	Garber Chevrolet Buick GMC, Inc.	$56,465.00	Build	Options
	Alternate	CARL BLACK OF ORLANDO LLC	$58,242.00	Build	Options
Central	Primary	Garber Chevrolet Buick GMC, Inc.	$56,565.00	Build	Options
	Alternate	CARL BLACK OF ORLANDO LLC	$58,141.00	Build	Options
Southern	Primary	Garber Chevrolet Buick GMC, Inc.	$56,665.00	Build	Options
	Alternate	CARL BLACK OF ORLANDO LLC	$58,242.00	Build	Options

Intent to Award

Contract: FSA24-VEL32.0, Pursuit, Administrative, and Other Vehicles

Group: Utility & Hybrid Utility Vehicles – 4x4 and AWD

Item: 241, Chevrolet, Suburban 4x4 1FL, CK10906

Zone	Rank	Vendor	Price	Build File	Options File
Western	Primary	Garber Chevrolet Buick GMC, Inc.	$60,959.00	Build	Options
Northern	Primary	Garber Chevrolet Buick GMC, Inc.	$60,759.00	Build	Options
Central	Primary	Garber Chevrolet Buick GMC, Inc.	$60,859.00	Build	Options
Southern	Primary	Garber Chevrolet Buick GMC, Inc.	$60,959.00	Build	Options

Intent to Award

Contract: FSA24-VEL32.0, Pursuit, Administrative, and Other Vehicles

Group: Utility & Hybrid Utility Vehicles – 4x4 and AWD

Item: 242, Ford, Expedition MAX SSV 4x4, K1G.102A

Zone	Rank	Vendor	Price	Build File	Options File
Western	Primary	Duval Ford LLC	$52,766.00	Build	Options
	Alternate	Garber Ford Inc	$53,092.00	Build	Options
	Alternate	SAG COCOA LLC	$55,013.00	Build	Options
Northern	Primary	Duval Ford LLC	$52,546.00	Build	Options
	Alternate	Garber Ford Inc	$52,892.00	Build	Options
	Alternate	SAG COCOA LLC	$54,654.00	Build	Options
Central	Primary	Duval Ford LLC	$52,646.00	Build	Options
	Alternate	Garber Ford Inc	$52,992.00	Build	Options
	Alternate	SAG COCOA LLC	$54,603.00	Build	Options
Southern	Primary	Duval Ford LLC	$52,746.00	Build	Options
	Alternate	Garber Ford Inc	$53,092.00	Build	Options
	Alternate	SAG COCOA LLC	$54,705.00	Build	Options

Intent to Award

Contract: FSA24-VEL32.0, Pursuit, Administrative, and Other Vehicles

Group: Utility & Hybrid Utility Vehicles – 4x4 and AWD

Item: 243, Ford, Explorer Active AWD, K8D

Zone	Rank	Vendor	Price	Build File	Options File
Western	Primary	Duval Ford LLC	$38,299.00	Build	Options
	Alternate	BOZARD FORD	$38,481.00	Build	Options
	Alternate	Garber Ford Inc	$38,577.00	Build	Options
Northern	Primary	Duval Ford LLC	$38,079.00	Build	Options
	Alternate	Garber Ford Inc	$38,377.00	Build	Options
	Alternate	BOZARD FORD	$38,394.00	Build	Options
Central	Primary	Duval Ford LLC	$38,179.00	Build	Options
	Alternate	BOZARD FORD	$38,436.00	Build	Options
	Alternate	Garber Ford Inc	$38,477.00	Build	Options
Southern	Primary	Duval Ford LLC	$38,279.00	Build	Options
	Alternate	BOZARD FORD	$38,507.00	Build	Options
	Alternate	Garber Ford Inc	$38,577.00	Build	Options

Intent to Award

Contract: FSA24-VEL32.0, Pursuit, Administrative, and Other Vehicles

Group: Utility & Hybrid Utility Vehicles – 4x4 and AWD

Item: 244, Ford, Bronco Sport, R9B

Zone	Rank	Vendor	Price	Build File	Options File
Western	Primary	Duval Ford LLC	$28,009.00	Build	Options
	Alternate	BOZARD FORD	$28,127.00	Build	Options
	Alternate	Garber Ford Inc	$28,164.00	Build	Options
Northern	Primary	Duval Ford LLC	$27,789.00	Build	Options
	Alternate	Garber Ford Inc	$27,964.00	Build	Options
	Alternate	BOZARD FORD	$28,105.00	Build	Options
Central	Primary	Duval Ford LLC	$27,889.00	Build	Options
	Alternate	Garber Ford Inc	$28,064.00	Build	Options
	Alternate	BOZARD FORD	$28,119.00	Build	Options
Southern	Primary	Duval Ford LLC	$27,989.00	Build	Options
	Alternate	BOZARD FORD	$28,152.00	Build	Options
	Alternate	Garber Ford Inc	$28,164.00	Build	Options

Intent to Award

Contract: FSA24-VEL32.0, Pursuit, Administrative, and Other Vehicles

Group: Utility & Hybrid Utility Vehicles – 4x4 and AWD

Item: 245, Ford, Expedition Active 4x4, U1J

Zone	Rank	Vendor	Price	Build File	Options File
Western	Primary	Duval Ford LLC	$56,637.00	Build	Options
	Alternate	Garber Ford Inc	$57,156.00	Build	Options
	Alternate	BOZARD FORD	$57,428.00	Build	Options
Northern	Primary	Duval Ford LLC	$56,417.00	Build	Options
	Alternate	Garber Ford Inc	$56,956.00	Build	Options
	Alternate	BOZARD FORD	$57,147.00	Build	Options
Central	Primary	Duval Ford LLC	$56,517.00	Build	Options
	Alternate	Garber Ford Inc	$57,056.00	Build	Options
	Alternate	BOZARD FORD	$57,215.00	Build	Options
Southern	Primary	Duval Ford LLC	$56,617.00	Build	Options
	Alternate	Garber Ford Inc	$57,156.00	Build	Options
	Alternate	BOZARD FORD	$57,473.00	Build	Options

Intent to Award

Contract: FSA24-VEL32.0, Pursuit, Administrative, and Other Vehicles

Group: Utility & Hybrid Utility Vehicles – 4x4 and AWD

Item: 246, Ford, Escape ST-Line Select Hybrid AWD, U9N/99Z

Zone	Rank	Vendor	Price	Build File	Options File
Western	Primary	Duval Ford LLC	$32,376.00	Build	Options
	Alternate	BOZARD FORD	$32,477.00	Build	Options
	Alternate	Garber Ford Inc	$32,989.00	Build	Options
Northern	Primary	Duval Ford LLC	$32,156.00	Build	Options
	Alternate	BOZARD FORD	$32,423.00	Build	Options
	Alternate	Garber Ford Inc	$32,789.00	Build	Options
Central	Primary	Duval Ford LLC	$32,256.00	Build	Options
	Alternate	BOZARD FORD	$32,439.00	Build	Options
	Alternate	Garber Ford Inc	$32,889.00	Build	Options
Southern	Primary	Duval Ford LLC	$32,356.00	Build	Options
	Alternate	BOZARD FORD	$32,499.00	Build	Options
	Alternate	Garber Ford Inc	$32,989.00	Build	Options

Intent to Award

Contract: FSA24-VEL32.0, Pursuit, Administrative, and Other Vehicles

Group: Utility & Hybrid Utility Vehicles – 4x4 and AWD

Item: 248, Jeep, Wrangler Sport 2 Door 4x4 A/T, JLJL72 (24S)

Zone	Rank	Vendor	Price	Build File	Options File
Western	Primary	Woody Folsom of Douglas, Inc.	$37,803.00	Build	Options
	Alternate	Garber Chrysler Dodge Truck, Inc.	$41,194.00	Build	Options
Northern	Primary	Woody Folsom of Douglas, Inc.	$37,803.00	Build	Options
	Alternate	Garber Chrysler Dodge Truck, Inc.	$40,994.00	Build	Options
Central	Primary	Woody Folsom of Douglas, Inc.	$37,803.00	Build	Options
	Alternate	Garber Chrysler Dodge Truck, Inc.	$41,094.00	Build	Options
Southern	Primary	Woody Folsom of Douglas, Inc.	$37,803.00	Build	Options
	Alternate	Garber Chrysler Dodge Truck, Inc.	$41,194.00	Build	Options

Intent to Award

Contract: FSA24-VEL32.0, Pursuit, Administrative, and Other Vehicles

Group: Utility & Hybrid Utility Vehicles – 4x4 and AWD

Item: 250, Jeep, Wrangler Unlimited Sport 4 Door 4x4 A/T, JLJL74 (24S)

Zone	Rank	Vendor	Price	Build File	Options File
Western	Primary	Woody Folsom of Douglas, Inc.	$41,586.00	Build	Options
	Alternate	Garber Chrysler Dodge Truck, Inc.	$45,121.00	Build	Options
Northern	Primary	Woody Folsom of Douglas, Inc.	$41,586.00	Build	Options
	Alternate	Garber Chrysler Dodge Truck, Inc.	$44,921.00	Build	Options
Central	Primary	Woody Folsom of Douglas, Inc.	$41,586.00	Build	Options
	Alternate	Garber Chrysler Dodge Truck, Inc.	$45,021.00	Build	Options
Southern	Primary	Woody Folsom of Douglas, Inc.	$41,586.00	Build	Options
	Alternate	Garber Chrysler Dodge Truck, Inc.	$45,121.00	Build	Options

Intent to Award

Contract: FSA24-VEL32.0, Pursuit, Administrative, and Other Vehicles

Group: Utility & Hybrid Utility Vehicles – 4x4 and AWD

Item: 251, Jeep, Grand Cherokee Laredo 4x4 3 Row, WLJH74

Zone	Rank	Vendor	Price	Build File	Options File
Western	Primary	Garber Chrysler Dodge Truck, Inc.	$40,820.00	Build	Options
Northern	Primary	Garber Chrysler Dodge Truck, Inc.	$40,820.00	Build	Options
Central	Primary	Garber Chrysler Dodge Truck, Inc.	$40,820.00	Build	Options
Southern	Primary	Garber Chrysler Dodge Truck, Inc.	$40,820.00	Build	Options

Intent to Award

Contract: FSA24-VEL32.0, Pursuit, Administrative, and Other Vehicles

Group: Utility & Hybrid Utility Vehicles – 4x4 and AWD

Item: 252, Jeep, Wagoneer 4x4 Series I, WSJM75

Zone	Rank	Vendor	Price	Build File	Options File
Western	Primary	Woody Folsom of Douglas, Inc.	$64,139.00	Build	Options
	Alternate	Garber Chrysler Dodge Truck, Inc.	$65,182.00	Build	Options
Northern	Primary	Garber Chrysler Dodge Truck, Inc.	$64,982.00	Build	Options
Central	Primary	Woody Folsom of Douglas, Inc.	$64,139.00	Build	Options
	Alternate	Garber Chrysler Dodge Truck, Inc.	$65,082.00	Build	Options
Southern	Primary	Woody Folsom of Douglas, Inc.	$64,139.00	Build	Options
	Alternate	Garber Chrysler Dodge Truck, Inc.	$65,182.00	Build	Options

Intent to Award

Contract: FSA24-VEL32.0, Pursuit, Administrative, and Other Vehicles

Group: Utility & Hybrid Utility Vehicles – 4x4 and AWD

Item: 253, Nissan, Rogue S AWD, 22015

Zone	Rank	Vendor	Price	Build File	Options File
Western	Primary	Terry Taylor's DeLand Nissan, Inc.	$27,422.00	Build	Options
Northern	Primary	Terry Taylor's DeLand Nissan, Inc.	$27,371.00	Build	Options
Central	Primary	Terry Taylor's DeLand Nissan, Inc.	$27,371.00	Build	Options
Southern	Primary	Terry Taylor's DeLand Nissan, Inc.	$27,420.00	Build	Options

Intent to Award

Contract: FSA24-VEL32.0, Pursuit, Administrative, and Other Vehicles

Group: Utility & Hybrid Utility Vehicles – 4x4 and AWD

Item: 254, Nissan, Pathfinder S 4x4, 25015

Zone	Rank	Vendor	Price	Build File	Options File
Western	Primary	Terry Taylor's DeLand Nissan, Inc.	$33,560.00	Build	Options
Northern	Primary	Terry Taylor's DeLand Nissan, Inc.	$33,511.00	Build	Options
Central	Primary	Terry Taylor's DeLand Nissan, Inc.	$33,511.00	Build	Options
Southern	Primary	Terry Taylor's DeLand Nissan, Inc.	$33,544.00	Build	Options

Intent to Award

Contract: FSA24-VEL32.0, Pursuit, Administrative, and Other Vehicles

Group: Utility & Hybrid Utility Vehicles – 4x4 and AWD

Item: 255, Nissan, Armada SV 4x4, 26215

Zone	Rank	Vendor	Price	Build File	Options File
Western	Primary	Terry Taylor's DeLand Nissan, Inc.	$55,050.00	Build	Options
Northern	Primary	Terry Taylor's DeLand Nissan, Inc.	$55,010.00	Build	Options
Central	Primary	Terry Taylor's DeLand Nissan, Inc.	$54,990.00	Build	Options
Southern	Primary	Terry Taylor's DeLand Nissan, Inc.	$55,145.00	Build	Options

Intent to Award

Contract: FSA24-VEL32.0, Pursuit, Administrative, and Other Vehicles

Group: Utility & Hybrid Utility Vehicles – 4x4 and AWD

Item: 256, Toyota, Corolla Cross S hybrid AWD, 6312

Zone	Rank	Vendor	Price	Build File	Options File
Western	Primary	Seminole Toyota	$29,058.00	Build	Options
Northern	Primary	Seminole Toyota	$29,058.00	Build	Options
Central	Primary	Seminole Toyota	$29,058.00	Build	Options
Southern	Primary	Seminole Toyota	$29,058.00	Build	Options

Intent to Award

Contract: FSA24-VEL32.0, Pursuit, Administrative, and Other Vehicles

Group: Utility & Hybrid Utility Vehicles – 4x4 and AWD

Item: 257, Toyota, Grand Highlander LE AWD, 6706

Zone	Rank	Vendor	Price	Build File	Options File
Western	Primary	Seminole Toyota	$43,928.00	Build	Options
Northern	Primary	Seminole Toyota	$43,928.00	Build	Options
Central	Primary	Seminole Toyota	$43,928.00	Build	Options
Southern	Primary	Seminole Toyota	$43,928.00	Build	Options

Intent to Award

Contract: FSA24-VEL32.0, Pursuit, Administrative, and Other Vehicles

Group: Utility & Hybrid Utility Vehicles – 4x4 and AWD

Item: 258, Toyota, Grand Highlander LE hybrid AWD, 6720

Zone	Rank	Vendor	Price	Build File	Options File
Western	Primary	Seminole Toyota	$45,618.00	Build	Options
Northern	Primary	Seminole Toyota	$45,618.00	Build	Options
Central	Primary	Seminole Toyota	$45,618.00	Build	Options
Southern	Primary	Seminole Toyota	$45,618.00	Build	Options

Intent to Award

Contract: FSA24-VEL32.0, Pursuit, Administrative, and Other Vehicles

Group: Utility & Hybrid Utility Vehicles – 4x4 and AWD

Item: 259, Toyota, Rav4 LE AWD, 4432

Zone	Rank	Vendor	Price	Build File	Options File
Western	Primary	Seminole Toyota	$30,339.00	Build	Options
Northern	Primary	Seminole Toyota	$30,339.00	Build	Options
Central	Primary	Seminole Toyota	$30,339.00	Build	Options
Southern	Primary	Seminole Toyota	$30,339.00	Build	Options

Intent to Award

Contract: FSA24-VEL32.0, Pursuit, Administrative, and Other Vehicles

Group: Utility & Hybrid Utility Vehicles – 4x4 and AWD

Item: 260, Toyota, Rav4 LE Hybrid AWD, 4435

Zone	Rank	Vendor	Price	Build File	Options File
Western	Primary	Seminole Toyota	$31,939.00	Build	Options
Northern	Primary	Seminole Toyota	$31,939.00	Build	Options
Central	Primary	Seminole Toyota	$31,939.00	Build	Options
Southern	Primary	Seminole Toyota	$31,939.00	Build	Options

Intent to Award

Contract: FSA24-VEL32.0, Pursuit, Administrative, and Other Vehicles

Group: Utility & Hybrid Utility Vehicles – 4x4 and AWD

Item: 261, Toyota, Sequoia SR5 4x4 Hybrid, 7947

Zone	Rank	Vendor	Price	Build File	Options File
Western	Primary	Seminole Toyota	$60,883.00	Build	Options
Northern	Primary	Seminole Toyota	$60,883.00	Build	Options
Central	Primary	Seminole Toyota	$60,883.00	Build	Options
Southern	Primary	Seminole Toyota	$60,883.00	Build	Options

FSA Cooperative Purchasing Program



FSA24-VEL32.0: Pursuit, Administrative, & Other Vehicles
How to Order

How to Purchase



FSA Cooperative Purchasing Program



FSA24-VEL32.0: Pursuit, Administrative, & Other Vehicles
Awarded Vendor Contract Signature Pages

Docusign Envelope ID: 357631E7-C235-4554-911F-40A9D5927A2B

CONTRACT SIGNATURE FORM

By submitting a response to this Invitation to Bid and signing this form, the Bidder declares that he or she has read, and the company understands, accepts and will comply with the terms, conditions and specifications of this bid and any addenda issued. The failure or omission to review this document shall in no way relieve the authorized agent of obligations with respect to this bid. The submission of a bid and signature below shall be taken as evidence of acceptance of the terms and conditions of this bid.

The Bidder further declares that no other persons other than the authorized agent herein named has any interest in this bid or in the contract to be taken, and that it is made without any connection with any other person or persons making proposal for the same article, and is in all respects fair and without collusion or fraud.

The Bidder further declares that they have carefully examined the specifications and is thoroughly familiar with its provisions and with the quality, type and grade of materials required.

The Bidder further declares that they have provided a discount on all factory options included in this bid, and such discount will be included in all purchase orders.

The Bidder further declares that the company understands the financial responsibility associated with this bid as stated and further declares that it has the ability to meet the financial responsibility associated with this bid.

The Bidder further declares that the company will furnish the items awarded for the price bid.

FSA Contract Number FSA24-VEL32.0: Pursuit, Administrative, and Other Ve

Bidder Company Name Bachrodt, FT, LLC dba Palmetto Ford of Miami

Business Address 7245 NW 36th Street, Miami, FL. 33166

Name of Authorized Agent Charlie Rodgers

Email address of authorized agent crodgers@palmettofordtrucks.com

Signature Signed by: Charlie Rodgers CA3CBB3546C746D...

Date 9/19/2024

CONTRACT SIGNATURE FORM

By submitting a response to this Invitation to Bid and signing this form, the Bidder declares that he or she has read, and the company understands, accepts and will comply with the terms, conditions and specifications of this bid and any addenda issued. The failure or omission to review this document shall in no way relieve the authorized agent of obligations with respect to this bid. The submission of a bid and signature below shall be taken as evidence of acceptance of the terms and conditions of this bid.

The Bidder further declares that no other persons other than the authorized agent herein named has any interest in this bid or in the contract to be taken, and that it is made without any connection with any other person or persons making proposal for the same article, and is in all respects fair and without collusion or fraud.

The Bidder further declares that they have carefully examined the specifications and is thoroughly familiar with its provisions and with the quality, type and grade of materials required.

The Bidder further declares that they have provided a discount on all factory options included in this bid, and such discount will be included in all purchase orders.

The Bidder further declares that the company understands the financial responsibility associated with this bid as stated and further declares that it has the ability to meet the financial responsibility associated with this bid.

The Bidder further declares that the company will furnish the items awarded for the price bid.

FSA Contract Number FSA24-VEL32.0: Pursuit, Administrative, and Other Ve

Bidder Company Name Bozard Ford Co

Business Address 540 Outlet Mall Blvd
St. Augustine FL 32086

Name of Authorized Agent Jeff Young

Email address of authorized agent jyoung@bozard.com

Signature Signed by: Jeff Young 95278DB5FBF54E7...

Date 9/19/2024

Docusign Envelope ID: 9F7B8211-3003-4D11-A5B7-156C4A9D7F87

CONTRACT SIGNATURE FORM

By submitting a response to this Invitation to Bid and signing this form, the Bidder declares that he or she has read, and the company understands, accepts and will comply with the terms, conditions and specifications of this bid and any addenda issued. The failure or omission to review this document shall in no way relieve the authorized agent of obligations with respect to this bid. The submission of a bid and signature below shall be taken as evidence of acceptance of the terms and conditions of this bid.

The Bidder further declares that no other persons other than the authorized agent herein named has any interest in this bid or in the contract to be taken, and that it is made without any connection with any other person or persons making proposal for the same article, and is in all respects fair and without collusion or fraud.

The Bidder further declares that they have carefully examined the specifications and is thoroughly familiar with its provisions and with the quality, type and grade of materials required.

The Bidder further declares that they have provided a discount on all factory options included in this bid, and such discount will be included in all purchase orders.

The Bidder further declares that the company understands the financial responsibility associated with this bid as stated and further declares that it has the ability to meet the financial responsibility associated with this bid.

The Bidder further declares that the company will furnish the items awarded for the price bid.

FSA Contract Number FSA24-VEL32.0: Pursuit, Administrative, and Other Ve

Bidder Company Name CARL BLACK OF ORLANDO, LLC

Business Address 11500 E Colonial Dr, Orlando, FL 32817

Name of Authorized Agent Edgar Massoni

Email address of authorized agent emassoni@carlblack.com

Signature Signed by: Edgar Massoni 2D19705D7A6F4BE...

Date 9/18/2024

Docusign Envelope ID: FF726FC8-A599-4986-956D-78025E843C91

CONTRACT SIGNATURE FORM

By submitting a response to this Invitation to Bid and signing this form, the Bidder declares that he or she has read, and the company understands, accepts and will comply with the terms, conditions and specifications of this bid and any addenda issued. The failure or omission to review this document shall in no way relieve the authorized agent of obligations with respect to this bid. The submission of a bid and signature below shall be taken as evidence of acceptance of the terms and conditions of this bid.

The Bidder further declares that no other persons other than the authorized agent herein named has any interest in this bid or in the contract to be taken, and that it is made without any connection with any other person or persons making proposal for the same article, and is in all respects fair and without collusion or fraud.

The Bidder further declares that they have carefully examined the specifications and is thoroughly familiar with its provisions and with the quality, type and grade of materials required.

The Bidder further declares that they have provided a discount on all factory options included in this bid, and such discount will be included in all purchase orders.

The Bidder further declares that the company understands the financial responsibility associated with this bid as stated and further declares that it has the ability to meet the financial responsibility associated with this bid.

The Bidder further declares that the company will furnish the items awarded for the price bid.

FSA Contract Number FSA24-VEL32.0: Pursuit, Administrative, and Other Ve

Bidder Company Name Duval Ford llc

Business Address 1616 cassat ave jacksonville fl 32210

Name of Authorized Agent Richard Tackett

Email address of authorized agent RICHARD.TACKETT@DUVALFORD.COM

Signature DocuSigned by: Richard Tackett F167A39DD605483...

Date 9/19/2024

Docusign Envelope ID: 8E97A5C9-70D4-4620-8898-8D3E24821076

CONTRACT SIGNATURE FORM

By submitting a response to this Invitation to Bid and signing this form, the Bidder declares that he or she has read, and the company understands, accepts and will comply with the terms, conditions and specifications of this bid and any addenda issued. The failure or omission to review this document shall in no way relieve the authorized agent of obligations with respect to this bid. The submission of a bid and signature below shall be taken as evidence of acceptance of the terms and conditions of this bid.

The Bidder further declares that no other persons other than the authorized agent herein named has any interest in this bid or in the contract to be taken, and that it is made without any connection with any other person or persons making proposal for the same article, and is in all respects fair and without collusion or fraud.

The Bidder further declares that they have carefully examined the specifications and is thoroughly familiar with its provisions and with the quality, type and grade of materials required.

The Bidder further declares that they have provided a discount on all factory options included in this bid, and such discount will be included in all purchase orders.

The Bidder further declares that the company understands the financial responsibility associated with this bid as stated and further declares that it has the ability to meet the financial responsibility associated with this bid.

The Bidder further declares that the company will furnish the items awarded for the price bid.

FSA Contract Number FSA24-VEL32.0: Pursuit, Administrative, and Other Ve

Bidder Company Name ETR, L.L.C.

Business Address 700 South French Ave., Sanford Fl 32771

Name of Authorized Agent Jerry Michaluk

Email address of authorized agent JERRY@ETRLLC.ORG

Signature DocuSigned by: Jerry Michaluk C925ABB2A8D0411...

Date 9/23/2024

Docusign Envelope ID: 94B20809-0749-4E7A-A9EF-EB77A26DDC8B

CONTRACT SIGNATURE FORM

By submitting a response to this Invitation to Bid and signing this form, the Bidder declares that he or she has read, and the company understands, accepts and will comply with the terms, conditions and specifications of this bid and any addenda issued. The failure or omission to review this document shall in no way relieve the authorized agent of obligations with respect to this bid. The submission of a bid and signature below shall be taken as evidence of acceptance of the terms and conditions of this bid.

The Bidder further declares that no other persons other than the authorized agent herein named has any interest in this bid or in the contract to be taken, and that it is made without any connection with any other person or persons making proposal for the same article, and is in all respects fair and without collusion or fraud.

The Bidder further declares that they have carefully examined the specifications and is thoroughly familiar with its provisions and with the quality, type and grade of materials required.

The Bidder further declares that they have provided a discount on all factory options included in this bid, and such discount will be included in all purchase orders.

The Bidder further declares that the company understands the financial responsibility associated with this bid as stated and further declares that it has the ability to meet the financial responsibility associated with this bid.

The Bidder further declares that the company will furnish the items awarded for the price bid.

FSA Contract Number FSA24-VEL32.0: Pursuit, Administrative, and Other Ve

Bidder Company Name Florida Transportation Systems

Business Address 6041 Orient Road Tampa, FL 33610

Name of Authorized Agent Robert Frick

Email address of authorized agent rfrick@fts4buses.com

Signature DocuSigned by: Robert Frick 027BAE08445744C...

Date 9/23/2024

Docusign Envelope ID: E350C9D6-C83F-46C6-87C4-DE290FA6481A

CONTRACT SIGNATURE FORM

By submitting a response to this Invitation to Bid and signing this form, the Bidder declares that he or she has read, and the company understands, accepts and will comply with the terms, conditions and specifications of this bid and any addenda issued. The failure or omission to review this document shall in no way relieve the authorized agent of obligations with respect to this bid. The submission of a bid and signature below shall be taken as evidence of acceptance of the terms and conditions of this bid.

The Bidder further declares that no other persons other than the authorized agent herein named has any interest in this bid or in the contract to be taken, and that it is made without any connection with any other person or persons making proposal for the same article, and is in all respects fair and without collusion or fraud.

The Bidder further declares that they have carefully examined the specifications and is thoroughly familiar with its provisions and with the quality, type and grade of materials required.

The Bidder further declares that they have provided a discount on all factory options included in this bid, and such discount will be included in all purchase orders.

The Bidder further declares that the company understands the financial responsibility associated with this bid as stated and further declares that it has the ability to meet the financial responsibility associated with this bid.

The Bidder further declares that the company will furnish the items awarded for the price bid.

FSA Contract Number FSA24-VEL32.0: Pursuit, Administrative, and Other Ve

Bidder Company Name Garber Chevrolet Buick GMC, Inc.

Business Address 3340 Hwy 17 (Mailing PO Box 1600)
Green Cove Springs, FL 32043

Name of Authorized Agent Daniel Drake

Email address of authorized agent ddrake@garberautomall.com

Signature Signed by: Daniel Drake 94424341E6DF40A...

Date 9/17/2024

Docusign Envelope ID: D87570C4-8E31-4C89-A24B-6DF7C522A03C

CONTRACT SIGNATURE FORM

By submitting a response to this Invitation to Bid and signing this form, the Bidder declares that he or she has read, and the company understands, accepts and will comply with the terms, conditions and specifications of this bid and any addenda issued. The failure or omission to review this document shall in no way relieve the authorized agent of obligations with respect to this bid. The submission of a bid and signature below shall be taken as evidence of acceptance of the terms and conditions of this bid.

The Bidder further declares that no other persons other than the authorized agent herein named has any interest in this bid or in the contract to be taken, and that it is made without any connection with any other person or persons making proposal for the same article, and is in all respects fair and without collusion or fraud.

The Bidder further declares that they have carefully examined the specifications and is thoroughly familiar with its provisions and with the quality, type and grade of materials required.

The Bidder further declares that they have provided a discount on all factory options included in this bid, and such discount will be included in all purchase orders.

The Bidder further declares that the company understands the financial responsibility associated with this bid as stated and further declares that it has the ability to meet the financial responsibility associated with this bid.

The Bidder further declares that the company will furnish the items awarded for the price bid.

FSA Contract Number FSA24-VEL32.0: Pursuit, Administrative, and Other Ve

Bidder Company Name Garber Chrysler Dodge Truck, Inc.

Business Address 3408 Hwy 17 (Mailing PO Box 1600)
Green Cove Springs, FL 32043

Name of Authorized Agent Ryan Davis

Email address of authorized agent rdavis@garberautomall.com

Signature Signed by: Ryan Davis 3389670B0DD644A...

Date 9/17/2024

Docusign Envelope ID: DF5823C2-4B43-4BEF-BD76-D8DC49F37B4F

CONTRACT SIGNATURE FORM

By submitting a response to this Invitation to Bid and signing this form, the Bidder declares that he or she has read, and the company understands, accepts and will comply with the terms, conditions and specifications of this bid and any addenda issued. The failure or omission to review this document shall in no way relieve the authorized agent of obligations with respect to this bid. The submission of a bid and signature below shall be taken as evidence of acceptance of the terms and conditions of this bid.

The Bidder further declares that no other persons other than the authorized agent herein named has any interest in this bid or in the contract to be taken, and that it is made without any connection with any other person or persons making proposal for the same article, and is in all respects fair and without collusion or fraud.

The Bidder further declares that they have carefully examined the specifications and is thoroughly familiar with its provisions and with the quality, type and grade of materials required.

The Bidder further declares that they have provided a discount on all factory options included in this bid, and such discount will be included in all purchase orders.

The Bidder further declares that the company understands the financial responsibility associated with this bid as stated and further declares that it has the ability to meet the financial responsibility associated with this bid.

The Bidder further declares that the company will furnish the items awarded for the price bid.

FSA Contract Number FSA24-VEL32.0: Pursuit, Administrative, and Other Ve

Bidder Company Name Garber Ford, Inc.

Business Address 3380 Hwy 17 (Mailing PO Box 1600)
Green Cove Springs, FL 32043

Name of Authorized Agent Todd Brandt

Email address of authorized agent TBRANDT@GARBERAUTOMALL.COM

Signature Signed by: Todd Brandt A8B5E3D164AC435...

Date 9/17/2024

Docusign Envelope ID: C21E7697-0AA6-4C8B-8BA6-BB46B494E8C6

CONTRACT SIGNATURE FORM

By submitting a response to this Invitation to Bid and signing this form, the Bidder declares that he or she has read, and the company understands, accepts and will comply with the terms, conditions and specifications of this bid and any addenda issued. The failure or omission to review this document shall in no way relieve the authorized agent of obligations with respect to this bid. The submission of a bid and signature below shall be taken as evidence of acceptance of the terms and conditions of this bid.

The Bidder further declares that no other persons other than the authorized agent herein named has any interest in this bid or in the contract to be taken, and that it is made without any connection with any other person or persons making proposal for the same article, and is in all respects fair and without collusion or fraud.

The Bidder further declares that they have carefully examined the specifications and is thoroughly familiar with its provisions and with the quality, type and grade of materials required.

The Bidder further declares that they have provided a discount on all factory options included in this bid, and such discount will be included in all purchase orders.

The Bidder further declares that the company understands the financial responsibility associated with this bid as stated and further declares that it has the ability to meet the financial responsibility associated with this bid.

The Bidder further declares that the company will furnish the items awarded for the price bid.

FSA Contract Number FSA24-VEL32.0: Pursuit, Administrative, and Other Ve

Bidder Company Name Matheny Fire & Emergency

Business Address 725 SW 46th Ave, Ocala, FL 34474

Name of Authorized Agent Dee Daniels

Email address of authorized agent DDaniels@mathenyfire.com

Signature Signed by: Dee Daniels 3DE53B22D95E4BE...

Date 9/17/2024

Docusign Envelope ID: 70FB2C82-B62E-4101-ABE2-05988B3EF173

CONTRACT SIGNATURE FORM

By submitting a response to this Invitation to Bid and signing this form, the Bidder declares that he or she has read, and the company understands, accepts and will comply with the terms, conditions and specifications of this bid and any addenda issued. The failure or omission to review this document shall in no way relieve the authorized agent of obligations with respect to this bid. The submission of a bid and signature below shall be taken as evidence of acceptance of the terms and conditions of this bid.

The Bidder further declares that no other persons other than the authorized agent herein named has any interest in this bid or in the contract to be taken, and that it is made without any connection with any other person or persons making proposal for the same article, and is in all respects fair and without collusion or fraud.

The Bidder further declares that they have carefully examined the specifications and is thoroughly familiar with its provisions and with the quality, type and grade of materials required.

The Bidder further declares that they have provided a discount on all factory options included in this bid, and such discount will be included in all purchase orders.

The Bidder further declares that the company understands the financial responsibility associated with this bid as stated and further declares that it has the ability to meet the financial responsibility associated with this bid.

The Bidder further declares that the company will furnish the items awarded for the price bid.

FSA Contract Number FSA24-VEL32.0: Pursuit, Administrative, and Other Ve

Bidder Company Name Recon Power Bikes

Business Address 327 Ley Road, Fort Wayne, IN 46825

Name of Authorized Agent Chris Warren

Email address of authorized agent chris@reconpowerbikes.com

Signature Signed by: Chris Warren 3F4A7F85246340A...

Date 9/18/2024

Docusign Envelope ID: D03405F0-87AF-4926-BE7B-BBF413C32A13

CONTRACT SIGNATURE FORM

By submitting a response to this Invitation to Bid and signing this form, the Bidder declares that he or she has read, and the company understands, accepts and will comply with the terms, conditions and specifications of this bid and any addenda issued. The failure or omission to review this document shall in no way relieve the authorized agent of obligations with respect to this bid. The submission of a bid and signature below shall be taken as evidence of acceptance of the terms and conditions of this bid.

The Bidder further declares that no other persons other than the authorized agent herein named has any interest in this bid or in the contract to be taken, and that it is made without any connection with any other person or persons making proposal for the same article, and is in all respects fair and without collusion or fraud.

The Bidder further declares that they have carefully examined the specifications and is thoroughly familiar with its provisions and with the quality, type and grade of materials required.

The Bidder further declares that they have provided a discount on all factory options included in this bid, and such discount will be included in all purchase orders.

The Bidder further declares that the company understands the financial responsibility associated with this bid as stated and further declares that it has the ability to meet the financial responsibility associated with this bid.

The Bidder further declares that the company will furnish the items awarded for the price bid.

FSA Contract Number FSA24-VEL32.0: Pursuit, Administrative, and Other Ve

Bidder Company Name SAG COCOA LLC DBA COCOA FORD

Business Address 1360 W KING STEET COCOA FL 32922

Name of Authorized Agent Alex Kadish

Email address of authorized agent AKADISH@SUTTONAUTOTEAM.COM

Signature Signed by: 97F87374E5C942F...

Date 9/17/2024

Docusign Envelope ID: 8A485132-0701-4B0E-8374-187ECF729792

CONTRACT SIGNATURE FORM

By submitting a response to this Invitation to Bid and signing this form, the Bidder declares that he or she has read, and the company understands, accepts and will comply with the terms, conditions and specifications of this bid and any addenda issued. The failure or omission to review this document shall in no way relieve the authorized agent of obligations with respect to this bid. The submission of a bid and signature below shall be taken as evidence of acceptance of the terms and conditions of this bid.

The Bidder further declares that no other persons other than the authorized agent herein named has any interest in this bid or in the contract to be taken, and that it is made without any connection with any other person or persons making proposal for the same article, and is in all respects fair and without collusion or fraud.

The Bidder further declares that they have carefully examined the specifications and is thoroughly familiar with its provisions and with the quality, type and grade of materials required.

The Bidder further declares that they have provided a discount on all factory options included in this bid, and such discount will be included in all purchase orders.

The Bidder further declares that the company understands the financial responsibility associated with this bid as stated and further declares that it has the ability to meet the financial responsibility associated with this bid.

The Bidder further declares that the company will furnish the items awarded for the price bid.

FSA Contract Number FSA24-VEL32.0: Pursuit, Administrative, and Other Ve

Bidder Company Name Seminole Toyota

Business Address 1160 Rinehart Rd
Sanford, FL 32771

Name of Authorized Agent Sam Bunte

Email address of authorized agent sbunte@vtaig.com

Signature Signed by: Sam Bunte D4CE7D38DA7B43A...

Date 9/20/2024

Docusign Envelope ID: ACC656BE-F359-47CB-A6CE-F3FC5DEA5240

CONTRACT SIGNATURE FORM

By submitting a response to this Invitation to Bid and signing this form, the Bidder declares that he or she has read, and the company understands, accepts and will comply with the terms, conditions and specifications of this bid and any addenda issued. The failure or omission to review this document shall in no way relieve the authorized agent of obligations with respect to this bid. The submission of a bid and signature below shall be taken as evidence of acceptance of the terms and conditions of this bid.

The Bidder further declares that no other persons other than the authorized agent herein named has any interest in this bid or in the contract to be taken, and that it is made without any connection with any other person or persons making proposal for the same article, and is in all respects fair and without collusion or fraud.

The Bidder further declares that they have carefully examined the specifications and is thoroughly familiar with its provisions and with the quality, type and grade of materials required.

The Bidder further declares that they have provided a discount on all factory options included in this bid, and such discount will be included in all purchase orders.

The Bidder further declares that the company understands the financial responsibility associated with this bid as stated and further declares that it has the ability to meet the financial responsibility associated with this bid.

The Bidder further declares that the company will furnish the items awarded for the price bid.

FSA Contract Number FSA24-VEL32.0: Pursuit, Administrative, and Other Ve

Bidder Company Name KIA Ft Walton Beach

Business Address 343 Miracle Strip Parkway Ft Walton Beach Fl 32548

Name of Authorized Agent Eric Jore

Email address of authorized agent ejore@aol.com

Signature DocuSigned by: BD40210D401946D...

Date 9/23/2024

Docusign Envelope ID: 39C99646-E9B6-495E-9007-36A4D64D95C0

CONTRACT SIGNATURE FORM

By submitting a response to this Invitation to Bid and signing this form, the Bidder declares that he or she has read, and the company understands, accepts and will comply with the terms, conditions and specifications of this bid and any addenda issued. The failure or omission to review this document shall in no way relieve the authorized agent of obligations with respect to this bid. The submission of a bid and signature below shall be taken as evidence of acceptance of the terms and conditions of this bid.

The Bidder further declares that no other persons other than the authorized agent herein named has any interest in this bid or in the contract to be taken, and that it is made without any connection with any other person or persons making proposal for the same article, and is in all respects fair and without collusion or fraud.

The Bidder further declares that they have carefully examined the specifications and is thoroughly familiar with its provisions and with the quality, type and grade of materials required.

The Bidder further declares that they have provided a discount on all factory options included in this bid, and such discount will be included in all purchase orders.

The Bidder further declares that the company understands the financial responsibility associated with this bid as stated and further declares that it has the ability to meet the financial responsibility associated with this bid.

The Bidder further declares that the company will furnish the items awarded for the price bid.

FSA Contract Number FSA24-VEL32.0: Pursuit, Administrative, and Other Ve

Bidder Company Name Tampa Truck Center LLC

Business Address 7528 US HWY 301 N
Tampa, FL 33637

Name of Authorized Agent Scott Endris

Email address of authorized agent sendris@southporttruck.com

Signature DocuSigned by: Scott Endris B3E8BDDFD011418...

Date 9/20/2024

Docusign Envelope ID: 224270ED-5A41-474F-979A-C260BD8BF75B

CONTRACT SIGNATURE FORM

By submitting a response to this Invitation to Bid and signing this form, the Bidder declares that he or she has read, and the company understands, accepts and will comply with the terms, conditions and specifications of this bid and any addenda issued. The failure or omission to review this document shall in no way relieve the authorized agent of obligations with respect to this bid. The submission of a bid and signature below shall be taken as evidence of acceptance of the terms and conditions of this bid.

The Bidder further declares that no other persons other than the authorized agent herein named has any interest in this bid or in the contract to be taken, and that it is made without any connection with any other person or persons making proposal for the same article, and is in all respects fair and without collusion or fraud.

The Bidder further declares that they have carefully examined the specifications and is thoroughly familiar with its provisions and with the quality, type and grade of materials required.

The Bidder further declares that they have provided a discount on all factory options included in this bid, and such discount will be included in all purchase orders.

The Bidder further declares that the company understands the financial responsibility associated with this bid as stated and further declares that it has the ability to meet the financial responsibility associated with this bid.

The Bidder further declares that the company will furnish the items awarded for the price bid.

FSA Contract Number FSA24-VEL32.0: Pursuit, Administrative, and Other Ve

Bidder Company Name Terry Taylor's DeLand Nissan

Business Address 2600 South Woodland Blvd
DeLand Florida 32720

Name of Authorized Agent Howard Williams

Email address of authorized agent howardwilliams@cfl.rr.com

Signature Signed by: Howard Williams A538AF2AA03F479...

Date 9/18/2024

Docusign Envelope ID: B314A8F6-FDB4-4F22-BA3A-E3230A0F5DA7

CONTRACT SIGNATURE FORM

By submitting a response to this Invitation to Bid and signing this form, the Bidder declares that he or she has read, and the company understands, accepts and will comply with the terms, conditions and specifications of this bid and any addenda issued. The failure or omission to review this document shall in no way relieve the authorized agent of obligations with respect to this bid. The submission of a bid and signature below shall be taken as evidence of acceptance of the terms and conditions of this bid.

The Bidder further declares that no other persons other than the authorized agent herein named has any interest in this bid or in the contract to be taken, and that it is made without any connection with any other person or persons making proposal for the same article, and is in all respects fair and without collusion or fraud.

The Bidder further declares that they have carefully examined the specifications and is thoroughly familiar with its provisions and with the quality, type and grade of materials required.

The Bidder further declares that they have provided a discount on all factory options included in this bid, and such discount will be included in all purchase orders.

The Bidder further declares that the company understands the financial responsibility associated with this bid as stated and further declares that it has the ability to meet the financial responsibility associated with this bid.

The Bidder further declares that the company will furnish the items awarded for the price bid.

FSA Contract Number FSA24-VEL32.0: Pursuit, Administrative, and Other Ve

Bidder Company Name Tesla, Inc

Business Address 1 Tesla Road
Austin, TX 78725

Name of Authorized Agent McLean Dunmire

Email address of authorized agent mdunmire@tesla.com

Signature Signed by: McLean Dunmire 542F27E3E33E453...

Date 9/23/2024

Docusign Envelope ID: 00F29956-C779-4747-9540-1764794C01D0

CONTRACT SIGNATURE FORM

By submitting a response to this Invitation to Bid and signing this form, the Bidder declares that he or she has read, and the company understands, accepts and will comply with the terms, conditions and specifications of this bid and any addenda issued. The failure or omission to review this document shall in no way relieve the authorized agent of obligations with respect to this bid. The submission of a bid and signature below shall be taken as evidence of acceptance of the terms and conditions of this bid.

The Bidder further declares that no other persons other than the authorized agent herein named has any interest in this bid or in the contract to be taken, and that it is made without any connection with any other person or persons making proposal for the same article, and is in all respects fair and without collusion or fraud.

The Bidder further declares that they have carefully examined the specifications and is thoroughly familiar with its provisions and with the quality, type and grade of materials required.

The Bidder further declares that they have provided a discount on all factory options included in this bid, and such discount will be included in all purchase orders.

The Bidder further declares that the company understands the financial responsibility associated with this bid as stated and further declares that it has the ability to meet the financial responsibility associated with this bid.

The Bidder further declares that the company will furnish the items awarded for the price bid.

FSA Contract Number FSA24-VEL32.0: Pursuit, Administrative, and Other Ve

Bidder Company Name Treaty Oak Outdoors LLC

Business Address 2677 Fairway Farms Ct
Jacksonville, FL 32223

Name of Authorized Agent Jared Davis

Email address of authorized agent JARED.DAVIS@TREATYOAKCYCLE.COM

Signature Signed by: 03233B8536DA4B9...

Date 9/19/2024

Docusign Envelope ID: 88D8DAF1-AF79-4639-B37D-B780515B5BC4

CONTRACT SIGNATURE FORM

By submitting a response to this Invitation to Bid and signing this form, the Bidder declares that he or she has read, and the company understands, accepts and will comply with the terms, conditions and specifications of this bid and any addenda issued. The failure or omission to review this document shall in no way relieve the authorized agent of obligations with respect to this bid. The submission of a bid and signature below shall be taken as evidence of acceptance of the terms and conditions of this bid.

The Bidder further declares that no other persons other than the authorized agent herein named has any interest in this bid or in the contract to be taken, and that it is made without any connection with any other person or persons making proposal for the same article, and is in all respects fair and without collusion or fraud.

The Bidder further declares that they have carefully examined the specifications and is thoroughly familiar with its provisions and with the quality, type and grade of materials required.

The Bidder further declares that they have provided a discount on all factory options included in this bid, and such discount will be included in all purchase orders.

The Bidder further declares that the company understands the financial responsibility associated with this bid as stated and further declares that it has the ability to meet the financial responsibility associated with this bid.

The Bidder further declares that the company will furnish the items awarded for the price bid.

FSA Contract Number FSA24-VEL32.0: Pursuit, Administrative, and Other Ve

Bidder Company Name Woody Folsom of DOuglas, Inc.

Business Address 1280 SE Bowens Mill Rd
Douglas, GA 31533

Name of Authorized Agent Marty Stafford

Email address of authorized agent martys@woodyfolsom.com

Signature Signed by: Marty Stafford 670B276A97BB4FE...

Date 9/18/2024

FSA Cooperative Purchasing Program



FSA24-VEL32.0: Pursuit, Administrative, & Other Vehicles
Base Specifications

FSA24-VEL32.0: Pursuit, Administrative, and Other Vehicles
FSA Base Specifications

Bid Item Groups

All bid items shall be built to manufacturer base specifications for the item or model number indicated and shall include all standard manufacturer equipment unless otherwise specified. If not already included in manufacturer standard equipment and base specifications, all vehicles shall include manufacturer standard automatic transmission and power locks and windows. When requested by the purchaser, vendors must submit detailed specifications for the item and options offered.

- Administrative Sedans
- Cab and Chassis Trucks: 1 Ton (DRW) 4x2
- Cab and Chassis Trucks: 1 Ton (DRW) 4x4
- Cab and Chassis Trucks: 15,000 lbs. GVWR (DRW) 4x2
- Cab and Chassis Trucks: 15,000 lbs. GVWR (DRW) 4x4
- Cargo & Passenger Vans Medium/High Roof
- Cargo & Passenger Vans Standard/Low Roof
- Electric & Plug-In Hybrid Electric Vehicles: Administrative Sedans & Vans
- Electric & Plug-In Hybrid Electric Vehicles: Pickup Trucks & Utility Vehicles
- Electric Bikes & Transporters: All-Terrain
- Electric Bikes & Transporters: Cargo
- Electric Bikes & Transporters: Commuter
- Electric Bikes & Transporters: Patrol
- Electric Bikes & Transporters: Transporters
- Pickup Trucks – 4x2
- Pickup Trucks – 4x4
- Pursuit Rated Vehicles*
- Pursuit Rated Motorcycles
- Special Service Vehicles*
- Utility & Hybrid Utility Vehicles – 4x2
- Utility & Hybrid Utility Vehicles – 4x4 and AWD

** Indicates additional FSA base specification requirements*

FSA24-VEL32.0: Pursuit, Administrative, and Other Vehicles
FSA Base Specifications

Pursuit Rated Vehicles

In addition to the manufacturer base specification for the item or model number indicated, items in this group must meet the following FSA base specification:

FSA Item Group Description

- Standard two (2) keys and/or fobs with one (1) additional key/fob
- Heavy duty rubber floor covering instead of carpet
- Manufacturer's standard production seats with power adjustable driver's seat
- Vinyl rear seat
- Driver-side LED spotlight

Special Service Vehicles

In addition to the manufacturer base specification for the item or model number indicated, items in this group must meet the following FSA base specification:

FSA Item Group Description

- Standard two (2) keys and/or fobs with one (1) additional key/fob
- Heavy duty rubber floor covering instead of carpet
- Manufacturer's standard production seats with power adjustable driver's seat

FSA Cooperative Purchasing Program

FSA24-VEL32.0: Pursuit, Administrative, & Other Vehicles
Terms and Conditions

Florida Sheriffs Association

Cooperative Purchasing Program

Contract Terms and Conditions

Table of Contents

1.0 GENERAL CONDITIONS 5

1.01 BID CORRESPONDENCE 5

1.02 PURPOSE 5

1.03 TERM OF CONTRACT 5

1.04 JURISDICTION 5

1.05 SHERIFF AS COUNTY CONSTITUTIONAL OFFICER 5

1.06 FUNDING 6

1.07 CURRENCY 6

1.08 GENERAL DEFINITIONS 6

1.09 ELIGIBLE PURCHASERS OF CONTRACT 8

1.10 LEGAL REQUIREMENTS 8

1.11 PATENTS & ROYALTIES 9

1.12 FEDERAL AND STATE STANDARDS 9

1.13 UNDERWRITERS' LABORATORIES 9

1.14 AMERICANS WITH DISABILITIES ACT 9

1.15 REASONABLE ACCOMMODATION 9

1.16 DISADVANTAGED BUSINESSES 9

1.17 ANTI-DISCRIMINATION 10

1.18 BEST COMMERCIAL PRACTICES 10

1.19 PUBLIC ENTITY CRIMES (PEC) 10

1.20 TAX EXEMPTION 10

1.21 ORDER OF PRECEDENCE IN THE EVENT OF CONFLICT 10

1.22 COMMUNICATIONS 11

1.23 CLARIFICATION AND ADDENDA 11

1.24 SIGNED BID CONSIDERED AN OFFER 11

1.25 ASSIGNMENT OF CONTRACT 12

1.26 TERMINATION OF PRODUCT LINE 12

1.27 DEMONSTRATION OF COMPETENCY 12

1.28 VENDOR ABILITY TO PERFORM 13

1.29 FINANCIAL RESPONSIBILITY 13
1.30 QUALITY AND SAFETY 13
1.31 NONCONFORMANCE 14
1.32 GRATUITIES 14
1.33 TIE BIDS 14
1.34 RIGHT TO AUDIT 14
1.35 LICENSES AND PERMITS 15
1.36 PERFORMANCE BONDS 15
1.37 ELIMINATION FROM CONSIDERATION 15
1.38 INDEPENDENT PREPARATION 15
1.39 DEFAULT 16
1.40 PROTESTS AND ARBITRATION 16
1.41 NONPERFORMANCE 17
1.42 SEVERABILITY 18
1.43 TERMINATION FOR CAUSE 18
1.44 TERMINATION WITHOUT CAUSE 18
1.45 CONTRACT ADVERTISEMENT AND USE OF FSA LOGO 19
2.0 BIDDER INSTRUCTIONS 20
2.01 QUALIFICATION 20
2.02 LICENSING AND FACILITIES 20
2.03 INSURANCE AND INDEMNIFICATION 21
2.04 SPECIFICATIONS 23
2.05 SEALED BIDS 23
2.06 MISTAKES 23
2.07 EXCEPTIONS 23
2.08 EQUIVALENTS 24
2.09 MANDATORY PRE-BID MEETING 24
2.10 PRICES QUOTED 24
2.11 COST-PLUS-PERCENT PRICING 25
2.12 OPTION PRICING 25
2.13 EMERGENCY LIGHTS AND SIRENS 26

2.14 BID SUBMISSION 27
2.15 ZONE BIDDING 28
2.16 EXECUTION OF BID 28
2.17 MODIFICATION OR WITHDRAWALS OF BIDS 28
2.18 LATE BIDS 28
2.19 BID OPENING 28
2.20 DETERMINATION OF RESPONSIVENESS 29
2.21 RESPONSIBLE BIDDER CRITERIA 29
2.22 BASIS FOR AWARD 29
2.23 BID TABULATIONS 30
2.24 MINOR IRREGULARITIES/RIGHT TO REJECT 30
2.25 CONE OF SILENCE 30
3.0 CONTRACT CONDITIONS 31
3.01 GENERAL REQUIREMENTS 31
3.02 STATEMENT OF AUTHORITY 31
3.03 VENDOR CONTACT INFORMATION 31
3.04 ADDITIONS OR DELETIONS 31
3.05 CONTRACT EXTENSION 31
3.06 PRICE ADJUSTMENT 32
3.07 CONDITIONS 32
3.08 PRODUCTION CUTOFF 33
3.09 FACILITIES 33
3.10 PURSUIT RATED VEHICLES & MOTORCYCLES 33
3.11 SPECIAL SERVICE VEHICLES 33
3.12 CAB AND CHASSIS PURCHASES 33
3.13 FACTORY-INSTALLED OPTIONS 33
3.14 VENDOR-INSTALLED OPTIONS 34
3.15 NON-SCHEDULED OPTIONS 34
3.16 FORCE MAJEURE 34
3.17 PURCHASE ORDERS 34
3.18 REGISTRATION, TAG, AND TITLE 35

3.19 DELIVERY 35
3.20 INSPECTION AND ACCEPTANCE 36
3.21 INVOICING AND PAYMENTS 37
3.22 WARRANTY 37
3.23 QUARTERLY REPORTS 37
3.24 ADMINISTRATIVE FEE 37
3.25 LIQUIDATED DAMAGES 38
Appendix A: Zone Map 40
Appendix B. Bid Calendar 41
Appendix C: ACH Payments 42
Appendix D: Federal Clauses 43

1.0 GENERAL CONDITIONS

1.01 BID CORRESPONDENCE

All correspondence regarding this bid should be directed to the Florida Sheriffs Association, "FSA". Please be sure to reference the bid number and title and provide your contact information. Communication for this Invitation to Bid should be identified by contract number and title and directed to:

Florida Sheriffs Association
Attn: Cooperative Purchasing Program Coordinator
2617 Mahan Drive
Tallahassee, FL 32308
E-mail: CPP@flsheriffs.org

1.02 PURPOSE

The Florida Sheriffs Association invites interested Bidders, including manufacturers and dealers or authorized representatives to submit responses in accordance with these solicitation documents. The FSA Cooperative Purchasing Program will conduct the solicitation process and administer the resulting contract. The purpose of this bid is to establish contracts with manufacturers and manufacturers' authorized dealers for contract terms specified under Section 1.03 for the purchase of items on a "no trade-in basis."

1.03 TERM OF CONTRACT

The term for Contracts FSA24-VEL32.0 Pursuit, Administrative and Other Vehicles shall remain in effect for one year from date of contract execution by the FSA, and may be extended by mutual agreement, at the sole option and discretion of the FSA. The initial term of these contracts begins October 1, 2024, and ends September 30, 2025.

Contract extensions will only be executed when the FSA determines, based on then-existing conditions, that it is in the best interest of the FSA and the purchasers to do so.

1.04 JURISDICTION

This Agreement shall be governed by and construed in accordance with the laws of the State of Florida. Venue shall lie in the appropriate court in and for Leon County, Florida.

1.05 SHERIFF AS COUNTY CONSTITUTIONAL OFFICER

The Offices of the Sheriff in the State of Florida are constitutional offices of the State of Florida. Each has the authority either individually or collectively to execute contracts for all goods and services for the proper conduct of that office. Section 30.53, Florida Statutes, exempts the sheriffs' offices from the provisions of the Florida Statute that would otherwise require sealed and competitive bidding procedures.

The Office of the Sheriff is not required by law to accept the lowest priced proposal and may reject any or all of the proposals without recourse. Bidders are solely responsible for their own bid preparation costs and nothing in this

solicitation in any way obligates the participating sheriffs' offices for any payment for any activity or costs incurred by any Bidder in responding to this solicitation.

1.06 FUNDING

In the case of certain purchasers, including state agencies, funds expended for the purposes of the contract must be appropriated by the Florida Legislature, the individual participating agency or the agency's appropriating authority for each fiscal year included within the contract period. For such agencies, their performances and obligations to pay for products or services under any resulting contract, or purchase order, are contingent upon such an annual appropriation by the Legislature, individual agency or by the appropriating authority. Therefore, any contract or purchase order with such an agency shall automatically terminate without penalty or termination costs in the event of non-appropriation.

1.07 CURRENCY

All transaction amounts, bids, quotes, provisions, payments or any part of this contract relating to currency are to be made in United States Dollars.

1.08 GENERAL DEFINITIONS

The terms used in this contract are defined as the following:

A. Bidder: A business or enterprise that submits a formal bid to the Florida Sheriffs Association Cooperative Purchasing Program in accordance with the Florida Sheriffs Association Cooperative Purchasing Program Terms and Conditions. A bidder, that is not the manufacturer, must be authorized by the manufacturer to market and sell an item for which they are bidding.

B. Bid System: The online forum used for the submission of bids and review of bid results for the specifications connected to this Invitation to Bid. VendorLink is the software used for this bid.

C. Build Sheet: A document from the Bidder that confirms that the item submitted meets or exceeds the FSA Base Specifications. Build sheets include, but are not limited to, the factory options list and door data plate information for vehicles that include details such as engine size and transmission, paint codes, production date, axle code, etc.

D. Dealer: An enterprise authorized by the manufacturer to market, sell, provide, and service the items for the Florida Sheriffs Association Cooperative Purchasing Program. Dealers may be Vendor-owned and controlled, in whole or in part, or independently owned and controlled.

E. End User: A term used to distinguish the person who ultimately uses or is intended to use a product or for whom a product is designed for use.

F. Factory: Refers to the manufacturer produced products.

G. Fleet Advisory Committee (committee): An employee of a sheriff's office or other local governmental agency, or person who FSA CPP identifies as a subject matter expert who assists with the development of bid specifications and evaluation of bid responses. The committee makes recommendations to the FSA CPP and is not responsible for final awards.

H. Florida Sheriffs Association Cooperative Purchasing Program (FSA CPP): The entity that administers the Invitation to Bid and contract administration functions for the resulting contract(s).

I. FSA Base Specifications: Written descriptions of the minimum requirements for each item or item group developed by the FSA CPP for Bidders to bid on. These item requirements may be unique to FSA CPP and require additional components to the manufacturer's standard item.

J. Invitation to Bid: A competitive solicitation and award process established through the issuance of an invitation to Bidders, vendors, dealers and manufacturers to submit a price offer on a specific product to be provided. This term shall include the FSA Base Specifications available to Bidders on the Bid System and references to solicitation documents. The term shall not include requests for proposals, requests for quotes, requests for letters of interest, or the solicitation of purchase orders based on oral or written quotations.

K. Manufacturer: The original producer or provider of items offered on this contract.

L. Manufacturer's Suggested Retail Price (MSRP): The Manufacturer's recommended retail selling price, list price, published list price, or other usual and customary price that would be paid by the purchaser. The following are acceptable sources of current MSRPs and MSRP Lists for use in submission of the bid solicitation and the resulting contract:
    a. Manufacturer's Computer Printouts
    b. Chrome Systems, Inc.'s PC Carbook Plus and PC Carbook Fleet Edition
    c. Manufacturer's Annual U.S. Price Book
    d. Manufacturer's official website

M. Non-Scheduled Option: Any optional new or unused component, feature or configuration that is not included or listed in the FSA Base Specifications or options provided by the Vendor.

N. Production Cutoff: A date used by manufacturers to notify vendors and dealers that the manufacturer has reached maximum capacity for orders or are discontinuing the production of an item. Vehicle manufacturers use this term when referring to any given model year for production.

O. Published List Price: A standard "quantity of one" price currently available to government and educational purchasers, excluding cooperative or volume discounts.

P. Purchase Order: An official request for order from a purchaser to an awarded Vendor for an item that has been awarded on this contract. Purchase Orders placed using this contract formalize the terms and conditions of this contract under which a Vendor furnishes items to a purchaser.

Q. Purchaser: A purchaser is an entity that seeks to obtain items awarded on this contract by meeting the eligible user criteria.

R. Qualifications Packet: This document contains the required forms, attestations, authorizations, and organizational information needed by Bidders to submit a successful and complete bid.

S. Terms & Conditions: This document, which serves as the governing Invitation to Bid and contract for the identified FSA CPP Invitation to Bid and resulting contract(s). Standard regulations, processes, procedures, and compliance requirements are identified herein. Bidders complete a Qualifications Packet during the

bid process indicating they agree to comply with the Terms & Conditions, and that this will serve as a contract for both parties, should the Bidder(s) receive award.

T. Third Party Supplier: Businesses external to a Bidder or Vendor that provide products and services which contribute to the overall finished item in this contract. Third Party Suppliers are contractors under the direction and responsibility of the Bidder or Vendor.

U. Vendor: The Bidder(s) that receive award, who agree to provide the contract items that meet the requirements and FSA Base Specifications of the contract. The Vendor must agree to the Terms & Conditions, which will serve as the governing contract. If the Vendor is not the manufacturer, the Vendor must be authorized by the manufacturer to market, sell, provide, and service all awarded items.

V. Vendor Installed: A product or service provided by the Vendor or other third party; not the factory.

1.09 ELIGIBLE PURCHASERS OF CONTRACT

Awarded bid contract pricing will be extended and guaranteed to the Florida Sheriffs Association, any unit of local government, political subdivision or agency of the State of Florida. This includes, but is not limited to counties, municipalities, sheriffs' offices, clerks, property appraisers, tax collectors, supervisors of elections, school boards or districts, water management districts, other special districts, police and fire departments, emergency response units, state universities and colleges, or other state, local or regional government entities within the State of Florida. Eligible purchaser also includes all Eligible Users as defined in F.A.C. 60A-1.001(2).

All purchasers are bound by applicable Federal and State law, local ordinances, rules and regulations for purchases made under this contract. Participating agencies cannot guarantee any order other than those ordered by the individual agency.

In addition, awarded bids can be extended and guaranteed to other entities, which can include out-of-state sales, in accordance with Vendors' individual manufacturers' agreements. Vendors that wish to extend contract pricing to entities other than those defined here are governed by their manufacturers' agreements and must agree to the Terms & Conditions.

1.10 LEGAL REQUIREMENTS

Federal, State, and local laws, ordinances, rules and regulations, including any applicable motor vehicle dealer laws, that in any manner affect the items covered herein apply. Lack of knowledge by the Bidder of applicable legal requirements will in no way be a cause for relief from responsibility.

Bidders have the option to certify that they are willing to accept purchase orders funded in whole or in part with federal funds. By opting in, Bidders certify that they are willing to comply with the requirements outlined in Appendix D upon receipt of a federally funded purchase order. This is not a requirement of the Invitation to Bid or contract. Bidders are not required to opt-in; however, they are required to indicate whether they will opt-in or opt-out of receiving federally funded purchase orders. FSA CPP has taken actions to provide and develop information, materials, and resources for Bidders, Vendors and purchasers that will assist in the use of federal funding with this contract. It is the responsibility of the purchaser to determine compliance for each Vendor, if they wish to use federal funds for purchase or intend to request reimbursements using federal funds.

1.11 PATENTS & ROYALTIES

The Bidder/Vendor, without exception, shall indemnify and hold harmless the Florida Sheriffs Association (FSA) and its employees from liability of any nature or kind, including costs and expenses for, or on account of, any copyrighted, patented, or unpatented invention, process, or article manufactured or used in the performance of the contract, including its use by the FSA or a purchaser.

If the Bidder/Vendor uses any design, device or materials covered by letters, patent, or copyright, it is mutually understood and agreed, without exception, that the bid prices shall include all royalties or costs in any way arising, directly or indirectly, from the use of such design, device, or materials in any way involved in the work.

1.12 FEDERAL AND STATE STANDARDS

It is the intent of FSA CPP that all specifications herein are in full and complete compliance with all Federal and State of Florida laws, requirements, and regulations applicable to the type and class of commodities and contractual services being provided.

In addition, any applicable Federal or State legal or regulatory requirements that become effective during the term of the Terms & Conditions, regarding the items and services specifications, safety, and environmental requirements shall immediately become a part of the Terms & Conditions. The Vendor shall meet or exceed any such requirements of the laws and regulations. If an apparent conflict exists, the Vendor shall contact the FSA CPP immediately.

1.13 UNDERWRITERS' LABORATORIES

Unless otherwise stipulated in the bid, all manufactured items and fabricated assemblies shall be Underwriters' Laboratories, or U.L., listed or re-examination listing where such has been established by U.L. for the item(s) offered and furnished.

1.14 AMERICANS WITH DISABILITIES ACT

To request this material in accessible format, sign language interpreters, information on access for persons with disabilities, or any accommodation to review any document or participate in any FSA sponsored proceeding, please contact FSA Human Resources at (850) 877-2165 five business days in advance to initiate your request. TTY users may also call the Florida Relay Service at 711.

1.15 REASONABLE ACCOMMODATION

In accordance with the Title II of the Americans with Disabilities Act, any person requiring an accommodation because of a disability at the bid opening must contact the FSA Human Resources at (850) 877-2165.

1.16 DISADVANTAGED BUSINESSES

As part of the solicitation process FSA CPP makes information publicly available to potentially qualified entities, and conducts additional outreach to qualified:

- Small businesses,
- Minority-owned small businesses,
- Women-owned small business enterprises, and

- Disadvantaged business enterprises.

FSA CPP takes necessary affirmative steps to ensure that minority businesses, women's business enterprises, and labor surplus area firms are used, when possible, as recommended by 2 C.F.R. § 200.321. FSA CPP will:

- Evaluate whether small, minority, and women's businesses are potential sources,
- Place those qualified small and minority businesses and women's business enterprises on solicitation lists, and
- Search the Small Business Administration, Minority Business Development Agency, and Labor Surplus Area reports for additional potential sources.

Bidders self-certify in the Qualifications Packet whether they meet the state and federal definitions of a small business, minority-owned small business, women-owned small business enterprise, and disadvantaged business.

1.17 ANTI-DISCRIMINATION

The Bidder certifies that they are in compliance as applicable by federal or state law with the non-discrimination clause contained in Section 202, Executive Order 11246, as amended by Executive Order 11375, relative to equal employment opportunity for all persons without regard to race, color, religion, sex or national origin.

1.18 BEST COMMERCIAL PRACTICES

The apparent silence or omission of any description from the specifications shall be regarded as meaning that only the best commercial practices, size, and design are to be used. All workmanship is to be first quality. All interpretations of FSA Base Specifications shall be upon the basis of this statement.

1.19 PUBLIC ENTITY CRIMES (PEC)

In accordance with the Public Entity Crimes Act, Section 287.133, Florida Statutes, a person or affiliate who has been placed on the convicted vendor list, maintained by the State of Florida Department of Management Services following a conviction for public entity crimes, may not submit a bid on a contract to provide any goods or services to a public entity, may not submit a bid on a contract with a public entity for the construction or repair of a public building or public work, may not submit bids on leases of real property to a public entity, may not be awarded or perform work as a vendor, supplier, sub-vendor, or consultant under a contract with a public entity, and may not transact business with any public entity in excess of the threshold amount provided in Section 287.017, Florida Statutes, for CATEGORY TWO for a period of 36 months from the date of being placed on the convicted vendor list.

1.20 TAX EXEMPTION

Purchasers making a purchase pursuant to the awarded bid are generally exempt from Federal Excise and State Sales Tax. It is the responsibility of the Vendor to verify that the purchaser is exempt by obtaining the purchaser's Federal Excise and State Taxes and Use Certificate Number.

The Florida Sheriffs Association is a 501(c)3 organization and is exempt from all Federal Excise and State Taxes. The FSA State Sales Tax and Use Certificate Number is 85-8012646919C-3.

1.21 ORDER OF PRECEDENCE IN THE EVENT OF CONFLICT

In the event of conflict, the conflict may be resolved in the following order of priority (highest to lowest):

- Addenda to Contract Terms & Conditions, if issued
- Contract Conditions
- General Conditions
- Addenda to FSA Base Specifications, if issued
- FSA Base Specifications
- Bidder Instructions

1.22 COMMUNICATIONS

Communications between a Bidder, lobbyist or consultant and FSA are limited to matters of process or procedure and shall be made in writing to the FSA CPP Staff.

Bidders should not rely on representations, statements, or explanations other than those made in this Invitation to Bid or in any written addendum to this Invitation to Bid, and no oral representations, statements, or explanations shall be deemed to bind the FSA or eligible users.

1.23 CLARIFICATION AND ADDENDA

Any questions or clarifications concerning the Invitation to Bid shall be submitted to FSA CPP by e-mail to CPP@flsheriffs.org with the bid title and number referenced on all correspondence. Final questions must be received by the date for Request for Clarification stated on the Bid Calendar. Questions and answers will be posted to the FSA CPP website on the date indicated on the Bid Calendar. Questions received during the cone of silence date listed on the bid calendar will not be addressed, except as provided herein.

Interpretation of the specifications or any solicitation documents will **not** be made to the Bidder verbally, and if any verbal clarifications are provided, they are without legal effect. FSA CPP will make every attempt to e-mail updates to registered Bidders. However, posting to the FSA CPP website or the Bid System constitutes proper notice of addenda.

The FSA CPP shall issue a Formal Addendum if substantial changes that impact the submission of bids are required. Any such addenda shall be binding on the Bidder and shall become a part of the solicitation document. In the event of conflict with the original specifications, addenda shall govern to the extent specified. Subsequent Formal Addenda shall govern over prior Formal Addenda only to the extent specified. The FSA will not be responsible for any explanation or interpretation made verbally or in writing except those made through the posting of a Formal Addendum.

The bid submission constitutes acknowledgment of addenda to the FSA Base Specifications. Bids that fail to account for the specification addenda shall be determined to be nonresponsive; however, the FSA CPP may waive this requirement when in its best interest.

After the start of the contract term, FSA CPP will notify all Vendors of any addenda and will require acknowledgement of the new terms and conditions. If the Vendor does not agree to the new terms and conditions, the Vendor's award can be removed or replaced by another Vendor or qualified responsive bidder.

1.24 SIGNED BID CONSIDERED AN OFFER

The signed bid shall be considered an offer on the part of the Bidder, which offer shall be deemed accepted upon approval by the FSA CPP. The bid submission must be signed by an authorized representative. Submission of a bid

in the FSA CPP Bid System constitutes a signed bid for purposes of bid evaluation. An electronic signature may be used and shall have the same force and effect as a written signature.

1.25 ASSIGNMENT OF CONTRACT

No right or interest in this contract may be assigned, transferred, conveyed, sublet or otherwise disposed of, without prior written consent of the FSA CPP.

If the original Vendor sells or transfers all assets or the entire portion of the assets used to perform this contract, a successor-in-interest must perform all obligations under this contract. FSA CPP reserves the right to reject the acquiring entity as Vendor. A change of name agreement will not change the contractual obligations of the Vendor.

In the event a manufacturer reassigns the product line to an alternate company, the Vendor is required to notify the FSA CPP in writing of the change within 10 business days of the reassignment. If the Vendor is not already an approved FSA CPP Vendor, the alternate company is required to submit a Qualifications Packet to the FSA CPP to become an approved Vendor *prior to* conducting any qualified sales. FSA CPP may approve such assignments of existing or new vendors at its discretion. The Vendor is required to honor the contract pricing and all of the applicable Terms & Conditions throughout the remaining term of the contract.

1.26 TERMINATION OF PRODUCT LINE

If a Vendor terminates a product line (manufacturer or brand), the Vendor is required to notify the FSA CPP within 10 business days of the decision not to retain the product line. FSA CPP may remove the terminated products from the contract.

1.27 DEMONSTRATION OF COMPETENCY

Bidders must be able to demonstrate a good record of performance for a reasonable period of time, and have sufficient financial support, equipment and organization to ensure they can satisfactorily execute the services if awarded a contract under the terms and conditions herein stated.

The terms "equipment" and "organization" as used herein shall be construed to mean a fully equipped and well-established company in line with the best business practices in the industry and as determined by the FSA CPP.

The FSA CPP may consider any evidence available and may require submission of supporting documentation regarding the financial, technical and other qualifications and abilities of a Bidder, including past performance with the FSA CPP, in making the award.

FSA CPP may inspect the Bidder's facility prior to the award of contract. Bids will only be considered from firms which are regularly engaged in the business of providing the goods or services described in this Invitation to Bid.

Information submitted in the bid may not be plagiarized and, except in the case of materials quoted from this solicitation or developed by the manufacturer, must be the original work of the individual or company that submits the bid for evaluation.

1.28 VENDOR ABILITY TO PERFORM

The FSA CPP may require Bidders to show proof that they have been designated as authorized representatives of a manufacturer or supplier, which is the actual source of supply. In these instances, the FSA CPP may also require information from the source of supply regarding the quality, packaging and characteristics of the products. Any conflicts between this material information provided by the source of supply and the information contained in the bid submission may render the bid nonresponsive.

During the contract period, FSA CPP may review the Vendor's record of performance and may require submission of supporting documentation to ensure that the Vendor is providing sufficient financial support, equipment and organization.

If the FSA CPP determines that the Vendor no longer possesses the financial support, equipment and organization in order to comply with this section, FSA has the authority to immediately terminate the contract.

By responding to this Invitation to Bid, the Vendor warrants that, to the best of his or her knowledge, there is no pending or threatened action, proceeding, or investigation, or any other legal or financial condition, that would in any way prohibit, restrain, or diminish the Vendor's ability to satisfy the obligations of a resulting contract. The Vendor warrants that neither it nor any affiliate is currently on the convicted vendor list maintained pursuant to Section 287.133 of the Florida Statues, or on any similar list maintained by any other state or the federal government. The Vendor shall immediately notify the FSA CPP and purchaser in writing if its ability to perform is compromised in any manner during the term of the contract.

1.29 FINANCIAL RESPONSIBILITY

Bidder affirms by the submission of the bid and by signature on the contract signature form that the Bidder:

- Has fully read and understands the scope, nature, and quality of work to be performed or the services to be rendered under this bid and has adequate facilities and personnel to fulfill such requirements.
- Accepts the financial responsibility associated with this bid and declares that they have the access to capital (in the form of liquidity or credit lines) in order to meet the financial demands of such award.
- Has assessed the financial responsibility required to serve the contract as bid, including such details as the obligations to perform all items bid, zones bid, and quantities that could be ordered, as well as timing of payment from purchasers, which can be 45 calendar days from receipt of invoice.

1.30 QUALITY AND SAFETY

All materials used for the manufacture or construction of any supplies, materials or equipment covered by this bid shall be new. The items bid must be new, the latest model, of the best quality, and highest-grade workmanship that meet or exceed federal safety standards.

Items requiring certification should require certification of options in cases where non-certified options could result in the decertification of the original product or warranty. In all cases where options are not certified, the Vendor must disclose to the end user that the non-certified options are not required to be certified. All options must meet or exceed federal safety standards.

1.31 NONCONFORMANCE

Items may be tested for conformance with specifications. Items delivered that do not conform to specifications may be rejected and returned at the Vendor's expense.

Any violation of these stipulations may also result in:

- Vendor's name being removed from the awarded vendor list.
- FSA and purchasers being advised not to do business with Vendor.

1.32 GRATUITIES

Bidders shall not offer any gratuities, favors, or anything of monetary value to any official, employee, or agent of the FSA, for the purpose of influencing consideration of this bid. Bidders shall disclose in writing any conflicts of interest to FSA prior to any award, or as soon as practicable after learning of any such conflict, including any contractual or employment relationships with FSA or potential purchasers of Bidders' products or services.

1.33 TIE BIDS

FSA CPP has the right to award multiple Bidders the primary or alternate award in the event of a tie. In the event the FSA CPP desires to break tie bids, and businesses have qualifying drug-free work programs, the award will be made using the following criteria, in order:

- Bidder within the State of Florida
- Vendors' performance record with purchasers
- Coin Toss

1.34 RIGHT TO AUDIT

Vendor shall establish and maintain a reasonable accounting system that enables FSA CPP to readily identify Vendor's sales. FSA CPP and its authorized representatives shall have the right to audit and to make copies of all related records pertaining to this contract, including all government sales and eligible user information, whether kept by or under the control of the Vendor, including, but not limited to those kept by its employees, agents, assignees, successors, sub-vendors, or third-party suppliers in whatever form they may be kept – written or electronic. Such records shall include, but not be limited to:

- Accounting records, including but not limited to purchase orders, confirmation of orders or invoices, paid vouchers, cancelled checks, deposit slips, ledgers, and bank statements;
- Written policies and procedures;
- Subcontract files (including proposals of successful and unsuccessful Bidders, bid recaps, etc.);
- Original estimates, quotes, or work sheets;
- Contract amendments and change order files;
- Insurance documents; or
- Memoranda or correspondence.

Vendor shall maintain such records during the term of this contract and for a period of three (3) years after the completion of this contract. At the Vendor's expense and upon written notice from FSA CPP, the Vendor shall provide such records for inspection and audit by FSA CPP or its authorized representatives. Such records shall be made available to FSA CPP during normal business hours within three business days of receipt of the written notice. FSA CPP may select the Vendor's place of business or offsite location for the audit. The FSA CPP may also request the Vendor provide requested records via e-mail.

Vendor shall ensure FSA has these rights with Vendor's employees, agents, assignees, successors, and third-party suppliers, and the obligations of these rights shall be explicitly included in any subcontracts or agreements formed between the Vendor and any sub-vendors to the extent that those subcontracts or agreements relate to fulfillment of the Vendor's obligations to FSA.

Professional fees, personnel costs and travel costs incurred by FSA under its authority to audit and not addressed elsewhere will be the responsibility of the FSA. However, if the audit identifies underreporting, overpricing or overcharges (of any nature) by the Vendor to FSA or a purchaser in excess of three percent (3%) of the total contract billings, the Vendor shall reimburse FSA for the total costs of the audit not to exceed $5,000. If the audit discovers substantive findings related to fraud, misrepresentation, or non-performance, FSA may recoup all the costs of the audit work from the Vendor.

Any adjustments or payments that must be made as a result of any such audit or inspection of the Vendor's invoices or records shall be made within a reasonable amount of time (not to exceed 60 calendar days) from presentation of FSA's findings to Vendor.

FSA has the right to assess damages or seek reimbursements or refunds based on audit results.

1.35 LICENSES AND PERMITS

The Bidder shall obtain and pay for all licenses, permits and inspection fees for this bid submission and any resulting contract. Where Vendors are required to enter or go onto FSA or purchaser property to deliver materials or perform work or services as a result of a bid award, the Vendor will assume the full duty, obligation and expense of obtaining all necessary licenses, permits and insurance.

The Bidder must, by the time of award, be registered to do business in the State of Florida on SunBiz.gov.

1.36 PERFORMANCE BONDS

Purchasers may request a performance bond from a Vendor. Performance bonds are recommended with pre-payment and will be at the expense of the requesting agency. Purchasers should determine the best practice in comparing performance bond expense against any prior discounts that may be available.

1.37 ELIMINATION FROM CONSIDERATION

This Invitation to Bid shall not be awarded to any person or Bidder who has outstanding debts to the FSA, whether in relation to current or previous bid awards or for other business purposes.

1.38 INDEPENDENT PREPARATION

A Bidder shall not, directly or indirectly, collude, consult, communicate or agree with any other Bidder as to any matter related to the bid each is submitting. Additionally, a Bidder shall not induce any other Bidder to modify, withdraw, submit, or not submit a bid.

Bidders or Vendors who are found to have engaged in these acts will be considered nonresponsive and will be suspended or barred from bid participation. Any contract award resulting from these acts may be terminated for

default. Further, any such acts detected by the FSA may be reported to relevant law enforcement and/or prosecutorial agencies.

Bidders may submit multiple bids without violating this provision if the bid submitted is not from the same manufacturer and product line. Dealers that share the same ownership may submit multiple bids without violating this provision if the Bidders are not in the same region featuring the same manufacturer and product line.

1.39 DEFAULT

In case of default on the part of Vendor, the FSA CPP may take necessary steps to otherwise procure the products sought, including but not limited to procuring the products or services from the next highest ranked Bidder or from other sources. A defaulting Vendor may be held liable for costs incurred by the FSA in procuring replacement products.

1.40 PROTESTS AND ARBITRATION

Any person who is adversely affected by the decision or intended decision to award shall file a "Notice of Protest" in writing to the FSA CPP within three (3) business days after the posting of the Intent to Award and shall file a formal written protest within five (5) business days after filing the Notice of Protest. Failure to file both a notice of protest and a formal written protest within the above referenced timelines shall constitute a waiver of proceedings.

The burden is on the party protesting the award of the bid to establish grounds for invalidating the award(s). The formal written protest must state with particularity the facts and law upon which the protest is based. Options are for informational purposes only and will not serve as a basis for protest. Failure to do so will result in a denial of protest. Formal written protest which states with particularity the facts and law upon which the protest is based will be reviewed by FSA legal counsel for legal soundness and validity, and corrective action will be taken as needed contingent upon the validity of such claims. However, any additional time required and cost incurred by the FSA to substantiate a protesting party's claim(s) beyond the normal scope of its legal review due to the vague or inconclusive nature of the protesting party's filing will be reimbursable to the FSA and deducted from the protesting party's bond or security which must accompany their filing.

Any Bidder who files an action protesting a decision or intended decision pertaining to this contract shall post a bond, cashier's check or money order payable to the Florida Sheriffs Association in the amount equal to ten percent of the item being protested. The bond, cashier's check or money order must be filed at the time of filing the formal written protest or within the five (5) business day period allowed for filing the formal written protest. FSA CPP will provide the amount required within two (2) business days of the notice of protest received. This bond or security will be conditioned upon the payment of all costs which may be adjudged against the protesting party in a court of law and/or to reimburse the FSA for additional legal expenses incurred and required to substantiate the protesting party's claim(s). Failure to post the bond or security requirement within the time allowed for filing will result in a denial of protest. The filing of the protest shall not stay the implementation of the bid award by the Florida Sheriffs Association.

Should the unsuccessful Bidder(s) decide to appeal the decision of the FSA, they shall file a notice to FSA CPP within three (3) business days of the FSA bid protest decision regarding their intent to request arbitration. A demand for arbitration with the American Arbitration Association's (AAA) commercial panel under its rules and regulations must be made within ten (10) business days of the FSA bid protest decision. Any person who files for an arbitration with the AAA shall post with the Florida Sheriffs Association at the time of filing the formal written arbitration request, a bond, cashier's check or money order payable to the Florida Sheriffs Association in the

amount equal to ten percent of the product line being protested. This amount will be the same amount as the FSA CPP provided at the time of filing the initial protest. Failure to provide written notice to FSA CPP, file a demand for arbitration with the AAA, or failure to post the required bond and security requirement within the specified timelines shall constitute a waiver of arbitration proceedings. By responding to this procurement, the Bidder expressly agrees to the use of mandatory binding arbitration to resolve any appeals of the decision of the FSA, and any claims arising from or in any way relating to the procurement process, and expressly waives any and all rights that it may otherwise have to pursue such claims in any other forum, judicial or otherwise.

If the party filing for arbitration does not prevail, it shall pay all costs, legal expenses and attorney fees of the prevailing party incurred in connection with the arbitration. However, if the filing party prevails, the parties shall share equally the fees and expenses of the arbitration and AAA and each shall bear the cost of their own attorney fees. The filing for arbitration shall not stay the implementation of the bid award by the Florida Sheriffs Association.

1.41 NONPERFORMANCE

By virtue of the bid submission, Bidder acknowledges its obligation to sell items in all zones for which it is awarded. Upon award, failure of the Vendor to comply with these requirements may result in the imposition of liquidated damages of up to $1,000 per item, which amount the Vendor agrees is reasonable, or probation, suspension, termination or a combination thereof from current and future bids at the FSA CPP's discretion.

The Vendor shall at all times during the contract term remain responsive and responsible. In determining Vendor's responsibility, the FSA CPP shall consider all information or evidence that demonstrates the Vendor's ability or willingness to fully satisfy the requirements of the Terms & Conditions.

Vendors that are not in compliance with any of the provisions of this contract can be assessed liquidated damages, suspended or terminated from the contract. The FSA CPP at its sole discretion may remove a noncompliant Vendor from future competitive bid solicitations; or take other actions including suspension from the contract until compliance issues are resolved, limit current or future vendor participation by items or zones, or other actions as determined by FSA CPP at its sole discretion.

At FSA CPP's discretion, Vendors may be required to develop corrective action plans to address contract compliance. Failure to abide by corrective action plans will result in termination from the existing contract and future competitive bid solicitations at the discretion of the FSA CPP.

In situations where there is evidence that the Vendor has engaged in egregious breaches of the contract with respect to either the FSA CPP and/or the purchaser, the contract can be terminated and the Vendor will be removed from future solicitations for a period of up to three (3) years, or a permanent ban from the bid process at the sole discretion of FSA CPP.

Specific conditions for termination include, but are not limited to; failure to perform, refusal to accept orders during the contract period while manufacturer orders are still being accepted for current model year or the new year if the vehicle is price protected by the factory, charging amounts exceeding MSRP on factory or Vendor installed items and packages, requiring the purchase of additional options over and above the base vehicle as a condition of acceptance of order, providing aftermarket options where factory options are available without the consent of the purchaser, any misrepresentation of optional equipment or service as being factory that fails to meet the definition as described in this document, and any other practice deemed to be inconsistent with the intent of the contract.

Any Vendor presented with a valid Purchase Order consistent with Vendor bid quotes or other agreed upon terms and pricing is required by this contract to accept such purchase order and deliver the product. Purchase Orders must be fulfilled whether or not the Purchase Order includes options. The Vendor must deliver this product in accordance with the Terms & Conditions – regardless of whether doing so will provide the Vendor with a profit or loss.

Failure to deliver the item may result in the purchaser seeking damages for the difference of cost to issue a new Purchase Order with another Vendor plus any legal fees and damages that may be incurred in the process to facilitate a completed order. Additionally, FSA CPP may seek damages for nonpayment of administrative fees, to which FSA CPP is entitled, according to Section 3.25, and any attorney's fees incurred in the recovery of these damages.

1.42 SEVERABILITY

In the event any provision of this contract is held to be unenforceable for any reason, the unenforceability thereof shall not affect the remainder of the contract, which shall remain in full force and effect and enforceable in accordance with its terms.

1.43 TERMINATION FOR CAUSE

If through any cause within the reasonable control of the Vendor, it shall fail to fulfill in a timely manner, or otherwise violate any of the terms of this contract, the FSA CPP shall have the right to terminate the services remaining to be performed. Written notice of the deficiencies shall be given to the Vendor and unless the deficiencies are corrected within ten (10) business days, the contract may be terminated for cause immediately. The right to exercise the option to terminate for cause shall be in the sole discretion of the FSA CPP, and the failure to exercise such right shall not be deemed to constitute a waiver of this right.

In the event of a termination for cause, the purchaser shall compensate the successful Bidder in accordance with the contract for all services performed by the successful Bidder prior to termination, net of any costs incurred by the purchaser and FSA as a consequence of the default.

Notwithstanding the above, the Vendor shall not be relieved of liability to the FSA for damages sustained by the FSA by virtue of any breach of the contract by the Vendor, and the FSA CPP may reasonably withhold payments to the Vendor for the purposes of offset until such time as the exact amount of damages due the FSA from the Vendor is determined.

1.44 TERMINATION WITHOUT CAUSE

The FSA CPP can terminate the contract in whole or part without cause by giving written notice to the Vendor of such termination, which shall become effective thirty (30) calendar days following receipt by Vendor of such notice.

In the event of ~~a~~ termination without cause, all finished or unfinished documents and other materials shall be properly delivered to the FSA CPP.

The Vendor shall not furnish any product after it receives the notice of termination, except as necessary to complete the continued portion of the contract, if any. The Vendor shall not be entitled to recover any lost profits that the Vendor expected to earn on the balance of the contract or cancellation charges.

Any payments to the Vendor shall be only to the total extent of the purchaser liability for goods or services delivered prior to the date of notice to terminate the contract.

1.45 CONTRACT ADVERTISEMENT AND USE OF FSA LOGO

The FSA logo is an official logo of the Florida Sheriffs Association designed to promote the program. The logo may be used by Vendors in accordance with this policy. Use of the logo is limited to the original version received from the FSA. Modifications are not permitted.

Methods of use include, but are not limited to:

- Electronic mediums such as websites, digital marketing campaigns, social media and e-mail; or
- Print media such as forms, marketing campaigns, business cards, posters, banners, brochures, flyers and postcards.

Vendors may request use of the logo by contacting cpp@flsheriffs.org, and should include a brief description of how the Vendor intends to use the logo. The official FSA sheriff's star and wreath logo may not be used without prior written permission.

2.0 BIDDER INSTRUCTIONS

2.01 QUALIFICATION

Bidders are required to complete the Qualifications Packet as part of the bid submission. A Bidder becomes a qualified bidder if they comply with this section and Section 2.09, Mandatory Pre-Bid Meeting.

Qualifications Packet information required for bid qualification include:

- Qualification form
  - Contact Information
  - Business Profile
  - References
  - Disqualifications & Defaults
  - Warranty Service Plan Attestation
  - Emergency Technician Attestation
- Compliance Attestations
  - E-Verify
  - Sunbiz
  - Drug-Free Workplace
  - Workers Compensation
  - Compliance with Applicable Federal, State, and Local Laws and Ordinances
- Federal Compliance
- If willing to comply with the requirements applicable to federally funded purchase orders, Federal Compliance Certifications:
  - Certification Regarding Debarment and Suspension
  - Certification Regarding Lobbying
- Contract Signature Form
- Insurance Checklist
  - Certificates of Insurance due five days prior to award
- W-9 Form

The Qualifications Packet is located on the Bid System.

2.02 LICENSING AND FACILITIES

Bidders are required to obtain all required licenses, including any applicable motor vehicle dealer licenses, and registrations, and comply with all applicable Federal, State, and local laws and ordinances, including any applicable motor vehicle dealer laws, in order to bid on any motor vehicle.

Bidders must maintain a repair facility within the State of Florida to provide warranty service for the items bid. If Bidders do not have a facility, the Bidder must be able to assist purchasers in obtaining warranty work as authorized by the manufacturer.

If a Bidder does not maintain a facility within the State of Florida, the Bidder must have a plan as to how the Bidder would service Florida purchasers if awarded the contract. This warranty service plan must demonstrate that the warranty work will be timely and satisfactorily performed and should include:

- Whether the warranty service provider is approved by the manufacturer;

- If the Bidder plans to contract out for service, a copy of the service agreement; and
- Zone specific service plans to include:
    - Response time to initial call from purchaser,
    - Number of personnel available to service the contract,
    - Qualifications of personnel providing warranty work, and
    - Any additional information that would detail how warranty service would be provided.

The sufficiency of the Warranty Service Plan may be evaluated by the FSA CPP. The FSA CPP reserves the right to request additional information from a Bidder regarding the facility during the solicitation and the term of the contract, if awarded. The FSA CPP may also exercise discretion in examining such facility as deemed necessary.

2.03 INSURANCE AND INDEMNIFICATION

Bidder/Vendor shall be fully liable for the actions of its agents, employees, partners, or third party suppliers and shall fully indemnify, defend, and hold harmless the Florida Sheriffs Association, the participating agencies, and their officers, agents, and employees from suits, actions, damages, and costs of every name and description, including legal counsels' fees, arising from or relating to personal injury and damage to real or personal tangible property alleged to be caused in whole or in part by Bidder/Vendor, its agents, employees, partners, or third party suppliers; provided, however, that the Bidder/Vendor shall not indemnify for that portion of any loss or damages resulting directly from the negligent acts or omissions of the Florida Sheriffs Association and participating agencies or proximately caused by intentional wrongful acts or omissions of the Florida Sheriffs Association and participating agencies.

The Florida Sheriffs Association and/or participating agencies shall give the Bidder/Vendor (2) the opportunity to take over and settle or defend any such action at Bidder's/Vendor's sole expense. When reasonable, the Florida Sheriffs Association will give the Bidder/Vendor written notice of an action or threatened action. Bidder/Vendor shall not be liable for any unreasonable cost, expense or compromise incurred by the Florida Sheriffs Association, or participating agencies, in any legal action without Bidder's prior written consent, which consent shall not be unreasonably withheld, conditioned, or delayed.

The Insurance Checklist summarizes the Bidder's/Vendor's insurance coverage obligations, if awarded. Certificates of Insurance, evidencing such coverages and endorsements as required herein, shall be provided no later than five (5) business days prior to the contract award date. The Vendor may not begin performance under the contract until such Certificates have been approved by the FSA CPP.

The certificate must state Bid Number and Title. FSA must be named as an additional insured for the duration of the contract.

The Vendor shall maintain comprehensive general liability insurance and general aggregate insurance in the amount and coverage levels specified on the Insurance Checklist.

The Vendor shall specifically and distinctly assume, and does so assume, all risks of damage or injury to property or persons used or employed on or in connection with the work and of all damage or injury to any person or property wherever located, resulting from any action or operation under the contract or in connection with the work. It is understood and agreed that at all times the Vendor is acting as an independent contractor. The Vendor shall be responsible for the work and every part thereof, and for all materials, tools, appliances and property of every description, used in connection with this particular contract. The Vendor at all times during the full duration of work under this contract, including extra work in connection with this contract, shall meet the requirements of this section.

The Vendor shall maintain automobile liability insurance including property damage covering all owned, non-owned, hired and scheduled automobiles, when used in connection with the delivery or service of this contract.

The Vendor shall maintain insurance to cover garage operations in the amount specified on the Insurance Checklist when the garage is used to complete work on this contract.

All insurance policies shall be issued by companies authorized to do business under the laws of the State of Florida and these companies must have a rating of B+ or better per the AM Best Rating.

FSA CPP required insurance coverages must be maintained through the duration of the contract. Upon expiration of the required insurance, the Vendor must email updated certificates of insurance for as long a period as any work is still in progress. No change or cancellation in insurance shall be made without thirty (30) calendar days' written notice to the FSA CPP.

It is understood and agreed that all policies of insurance provided by the Vendor are primary coverage to any insurance or self-insurance the FSA possesses that may apply to a loss resulting from the work performed in this contract. All policies issued to cover the insurance requirements herein shall provide full coverage from the first dollar of exposure.

The liability insurance coverage shall extend to and include the following contractual indemnity and hold harmless agreement:

> *The Vendor hereby agrees to indemnify and hold harmless the FSA, a 501(c)3, its officers, agents, and employees from all claims for bodily injuries to the public and for all damages to the property per the insurance requirement under the specifications including costs of investigation, all expenses of litigation, including reasonable legal counsel fees and the cost of appeals arising out of any such claims or suits because of any and all acts of omission or commission of any by the Vendor, his agents, servants, or employees, or through the mere existence of the project under contract.*

The foregoing indemnity agreement shall apply to any and all claims and suits other than claims and suits arising out of the sole and exclusive negligence of the FSA, its officers, agents, and employees, as determined by a court of competent jurisdiction.

The Vendor will notify the insurance agent without delay of the existence of the Hold Harmless Agreement contained within this contract and furnish a copy of the Hold Harmless Agreement to the insurance agent and carrier.

The Vendor will obtain and maintain contractual liability insurance in adequate limits for the sole purpose of protecting the FSA under the Hold Harmless Agreement from any and all claims arising out of this contractual operation.

The Vendor will secure and maintain policies of third-party suppliers. All policies shall be made available to the FSA upon demand. Compliance by the Vendor and all third-party suppliers with the foregoing requirements as to carrying insurance and furnishing copies of the insurance policies shall not relieve the Vendor and all third-party suppliers of their liabilities and obligations under any section or provisions of this contract. Vendor shall be as fully responsible to the FSA for the acts and omissions of the third-party suppliers and of persons employed by them as they are for acts and omissions of persons directly employed by the Vendor.

The FSA can request, and the Vendor shall furnish proof of insurance within seven (7) calendar days of receipt of the written request from FSA. Should the Vendor fail to provide acceptable evidence of current insurance during the contract term, the FSA CPP shall have the right to consider the contract breached and justifying the termination thereof. If Bidder does not meet the insurance requirements, the FSA may consider alternate insurance coverage.

2.04 SPECIFICATIONS

All items covered by this Invitation to Bid and any resulting contract, and the specifications shall be the manufacturer's current basic production model, and shall, as a minimum, be equipped with all standard factory equipment in accordance with the manufacturer's latest literature unless otherwise noted in the Bid System or FSA Base Specifications.

The FSA Base Specifications are contained in the FSA CPP Bid System, may be requested from FSA CPP, and are retained within FSA CPP's archive. As part of the bid submission, Bidders will be required to provide confirmation that the item bid meets the FSA Base Specifications. FSA CPP may reject bids that fail to provide confirmation that the item(s) bid meet the FSA Base Specifications.

FSA CPP develops the specifications with subject matter experts and publicly available information. However, FSA CPP does not have access to full details from the manufacturer and relies on Bidders to assist in this process. Bidders should immediately notify the FSA CPP of any inaccuracies in the specifications. All notifications of inaccuracies must be in writing.

If awarded a contract, Vendor(s) must offer and supply an item that either meets or exceeds all the requirements included in the applicable FSA Base Specifications, unless a purchaser specifically issues a Purchase Order for a base item and Option that differs from the FSA Base Specifications. Failure of a Bidder to comply with these provisions will result in Bidders being held responsible for all costs required to bring the item into compliance with the contract specifications.

2.05 SEALED BIDS

For purposes of this solicitation, a sealed bid is considered a bid submitted using the FSA CPP Bid System.

2.06 MISTAKES

Bidders are expected to examine the FSA Base Specifications, delivery schedules, bid prices and all information pertaining to servicing this contract before submitting a bid. Failure to do so will be at the Bidder's risk.

2.07 EXCEPTIONS

Any requested exceptions, deviations, or contingencies a Bidder may have to the Terms & Conditions must be documented in Bidder's submission. Exceptions to the FSA Base Specifications at the time of the bid submission shall reference the item number, make and model. FSA CPP has the discretion to grant or deny, in whole or in part, the Bidder's requested exception, deviation or contingency to the specifications or Terms & Conditions. Bidder acknowledges that the bid may be disqualified if FSA CPP rejects the proposed exceptions.

2.08 EQUIVALENTS

Prior to the opening of the Bid System, Bidders may request item equivalents. The Bidder must submit the manufacturer name and model number (or product identifier) of each equivalent requested to FSA CPP. Complete, descriptive, technical literature should demonstrate that the equivalent conforms with FSA Base Specifications. If a bid uses equivalents without prior approval, the bid may be disqualified.

2.09 MANDATORY PRE-BID MEETING

Prospective Bidders are required to attend or participate in the **mandatory** Pre-Bid Meeting. The Pre-Bid Meeting is designed for vendors, the Fleet Advisory Committee and the FSA CPP to clarify questions on the Terms & Conditions and to confirm all FSA Base Specifications. Questions relating to the items, specifications, the bid process, or award can be asked at the Pre-Bid Meeting. Bidders have the opportunity to suggest technical modifications or corrections before the FSA Base Specifications are finalized.

FSA CPP reserves the right to grant attendance exceptions to the mandatory meeting if the Bidder has requested authorization, agrees in writing to meet all the Terms & Conditions without exception and further waives their right to protest the bid process in its entirety or any portion thereof.

2.10 PRICES QUOTED

Due to the changing market conditions, the FSA CPP has temporarily moved to a percent above cost, or "cost-plus", model for the Pursuit, Administrative and Other Vehicles Contract. The cost-plus model allows for Vendors to sell items immediately when order windows open for the next model year, when the manufacturer changes price during the contract term, or when new items come to market.

Bidders shall provide a Bid Price and a Percent for each item bid. The Bid Price will be used to evaluate the lowest, responsive and responsible Bidder for each item and zone. The Percent will be used under an awarded contract to determine the cost-plus pricing for the next model year, when the manufacturer changes price during the contract term, or when new items come to market. The FSA CPP will use the percent feature of the Bid System as the field to capture the percent above cost that the Vendor can expect to receive from the purchaser for the purchase of an awarded item.

The FSA CPP has the discretion to disqualify Bidders if the proposed Percent is excessive. In order to determine if Percent is excessive, FSA will compare the Percents proposed by Bidders for each item in each zone.

Prices and Percents bid for items and options should reflect the most complete item price, be below MSRP, and at a minimum should at least cover the cost of the item or option bid.

Prices and Percents bid must be at least Item Cost, be Free on Board (FOB) destination, and must include delivery to the purchaser.

As used in this provision, "Item Cost" is defined as the factory invoice price for the item, the Original Equipment Manufacturer (OEM) destination and delivery to dealer, and the FSA Administrative fee, minus the OEM government pricing concessions specific to this bid, all manufacturer incentives, discounts, rebates, concessions and holdbacks.

As used in this provision, "Total Cost" is defined as the Item Cost, plus costs of dealer's floorplan estimated operational expense, and costs of dealer for preparation, cleaning, assembling, gas, and delivery to zone.

As used in this provision, "Bid Price" is defined as the Total Cost and profit.

As used in this provision, "Percent" is defined as the markup over Item Cost.

Bid Prices will be used as the initial published pricing for awarded items. As windows open for the next model year, the manufacturer changes price during the contract term, or as new items come to market, FSA CPP will work with Vendors to update the published pricing for such items based on the awarded Percent, within a reasonable period of time. Vendors may accept Purchase Orders for such items in accordance with these Terms & Conditions before submitting updated published pricing to FSA CPP.

2.11 COST-PLUS-PERCENT PRICING

Due to the changing market conditions, the FSA CPP has temporarily moved to a percent above cost, or "cost-plus", model for the Pursuit, Administrative and Other Vehicles Contract. The cost-plus model allows for Vendors to sell items immediately when order windows open for the next model year, when the manufacturer changes price during the contract term, or when new items come to market.

The Bid System provides each Vendors' percent above cost at which the Vendor will sell such items. The Percent provided in the Bid System does not provide a percent discount for items bid.

If a Vendor fulfills a Purchase Order at other than published pricing, at purchasers' request, the Vendor must provide documentation substantiating the Item Cost, as defined in Section 2.10.

2.12 OPTION PRICING

FSA CPP requests Bidders include most frequently purchased options in the Bid System. Option pricing must include the administrative fee. Bidders must provide a price for each option in addition to a percent below MSRP for factory-installed options or a percent above cost for other options.

The FSA CPP has the discretion to disqualify Bidders if the option pricing is excessive. In order to determine if pricing is excessive, Bidders agree to provide documentation to FSA CPP to verify cost at any time during the solicitation process or during the contract term. This information is for comparison purposes and will not be published.

Options are intended to add or delete equipment or features from the FSA Base Specifications. Options can provide an upgrade or downgrade to a manufacturer's model, such as a slightly different engine size or horsepower, and should not be made available for purchase separate from the base vehicle or equipment. Options may only provide a downgrade to a manufacturer's model when specifically requested in a Purchase Order issued in accordance with the Terms & Conditions by a purchaser. Bidders shall NOT use options to create an item that is available as another item bid on this Invitation to Bid.

The use of options to facilitate the sale of an alternate manufacturer's product which is outside the scope of the FSA Base Specifications will be determined nonresponsive and the bid will be rejected in whole or part by the FSA CPP. Bidders must disclose which options require the purchase of other options or are dependent on another option in their bid submission. Option pricing will include all costs of labor associated with the option and cost of labor should not be listed separately.

Bidder must use proper manufacturer codes for factory options. Options available through the factory should be bid and supplied to purchaser as factory options, unless otherwise requested in writing by the purchaser. Factory package options are permitted under this contract. Factory package options included in the bid submission must detail what components the package includes.

When calculating the price for a manufacturer's option requested in this bid that is not listed as an option in the manufacturer's order guide (i.e., model or engine upgrade), the Bidder must calculate the option price as the net difference between vendor cost on the representative base vehicle and the total MSRP of the requested option modifying the vehicle. A Bidder may bid less than this price, but at no time charge more than the calculation provided here.

If a Bidder will offer registration and title services as a fee for service, government-imposed fees should be listed at the exact cost and shall not include the FSA administrative fee.

If the Bidder wishes to offer credit to the purchaser for an option that is standard on the FSA Base Specifications, the Bidder should include the word "Credit" at the beginning of the description field and continue to describe the option being credited. For example, "Credit: one key fob" and enter the price the Bidder will credit the purchaser.

For purposes of this bid, Emergency Lights and Sirens will require a separate pricing sheet and option upload in the Bid System. Section 2.13 contains specific instructions and exceptions for Emergency Lights and Sirens.

2.13 EMERGENCY LIGHTS AND SIRENS

Under Florida Statute 316.003(1), authorized emergency vehicles are defined as:

> Vehicles of the fire department (fire patrol), police vehicles, and such ambulances and emergency vehicles of municipal departments, public service corporations operated by private corporations, the Fish and Wildlife Conservation Commission, the Department of Environmental Protection, the Department of Health, the Department of Transportation, and the Department of Corrections as are designated or authorized by their respective departments or the chief of police of an incorporated city or any sheriff of any of the various counties.

Bidders that will provide or contract to provide emergency light and siren installation must only use installers that possess a current Emergency Vehicle Technician Certification, or an approved equivalent. FSA CPP may request certificates for a Vendor's installers at any time during the contract term. Labor may be charged for the installation of emergency lights and sirens. Labor rates must be disclosed as part of the bid submission. Bidders may not charge for labor for vehicles that are manufactured with emergency lights and sirens, including motorcycles. Prices submitted for emergency lights and sirens shall include all applicable government-imposed fees.

Bidders that install emergency lights and sirens are required to provide and install products that are Society of Automotive Engineers (SAE) certified. SAE Certifications must include Class 1, Class 2 and Class 3 in order to be eligible for participation in the contract. If a lighting or siren product installed on an emergency vehicle is not SAE Certified, the Vendor can be found in default of the contract.

<u>Bid Submission of Emergency Lights and Sirens</u>
If offering emergency lights and sirens, Bidders will be asked to provide pricing by submitting a pricing sheet. An emergency vehicle light and siren option pricing template is offered in the Bid System. Bidders are encouraged, but

not required to use the template. If item or specification group is helpful to display light and siren options, Bidders may categorize the pricing sheet by item group.

Items listed below are required for the submission of the pricing sheet:

- Order code
- Description
- Price (part only)
- Estimated labor hours
- Labor cost per hour

2.14 BID SUBMISSION

Bidders must submit a bid electronically using the Bid System. Bid submissions include a price for each item and option bid in accordance with Sections 2.10, 2.11, 2.12, 2.13, 2.14, and 2.15. Each Bidder must submit a Qualifications Packet for each bid. The bid must be received by the date and time specified on the Bid Calendar in Appendix B. Failure to meet all submission requirements by the date indicated on the Bid Calendar will result in rejection of the bid.

Bid System: VendorLink
The Bid System is located at https://www.myvendorlink.com. Bidders are encouraged to participate in training provided. Usernames and passwords will be issued to Bidders after registering in the Bid System. Contact VendorLink at support@evendorlink.com if technical issues arise during bid submission.

Prices are to be rounded to the nearest whole dollar. If a Bidder submits bid pricing using cents, the following formula will be applied to round the bid pricing to the nearest whole dollar: $.01-.49 will be rounded down to the dollar bid (e.g., $50.49 = $50) and $.50-.99 will be rounded to the next dollar (e.g., $50.50 =$51).

Bid Submission
To ensure correct bid submittal and formatting, Bidders shall:

  - Bid Price for each item bid by zone, as defined in Section 2.10
  - Percent for each item bid by zone, as defined in Section 2.11
- Upload files as instructed in the Bid System; files requested will be in Excel or .pdf.
- Follow all instructions outlined in this Invitation to Bid and provide all requested information.

The bid shall include the following documents:

- Executed Qualifications Packet.
- Build sheet for each item bid as a single .pdf
- Pricing Sheet for Emergency Vehicle Lights and Sirens, if applicable.
- Any requested exceptions or equivalents.

Option Upload
An option sheet should be submitted for each item bid. The Bid System will accept option information for each item through a .pdf file upload. Each option sheet should include a header to identify the FSA CPP contract title and number, the Bidder name, item number, make and model. Each option sheet should include:

- Option
- Description
- Manufacturer order code or identifying code
- Price

- Cost plus percent for all items not installed at the factory
- Percent below MSRP for factory installed options

FSA CPP may ask awarded Bidders to supply one hard copy set with digital signatures and original compliance forms, prior to the contract execution. Hard copy bids should not be submitted unless specifically requested by FSA CPP. FSA is not responsible for Bidder's improper use of the Bid System. Exceptions will be granted to this section should any Bid System malfunctions occur.

2.15 ZONE BIDDING

Bidders may bid in one or more geographic zones. Bidders must submit pricing for each zone they wish to be evaluated. The zone map is included in Appendix A. The geographic zones are in place to assist Bidders in estimating costs of delivery, which must be included in the price bid and quoted to the purchaser. For the Pursuit, Administrative and Other Vehicles Contract, the cost of delivery must be included in the Percent.

2.16 EXECUTION OF BID

By submitting a response to this Invitation to Bid, the Bidder agrees to the Terms & Conditions and to be bound by such Terms & Conditions if selected for award. The Bidder must submit the Contract Signature Form with the signature of an authorized representative no later than the bid submittal due date. All Terms & Conditions are applicable throughout the term of the awarded contract and are not specific to any given year, make or model.

2.17 MODIFICATION OR WITHDRAWALS OF BIDS

A Bidder may submit a modified bid to replace all or any portion of a previously submitted bid until the due date and time of the bid submission listed in the Bid Calendar. Modifications received after the bid due date and time will not be considered.

Bids can be withdrawn in writing prior to the contract award. If a Bidder must withdraw the bid, the Bidder must contact FSA CPP immediately. Bid withdrawals are handled on a case-by-case basis and can result in a limitation of participation in future bids.

2.18 LATE BIDS

The responsibility for submitting a bid before the due date and time on the bid calendar is solely and strictly the responsibility of the Bidder. The FSA is not responsible for delays caused by technical problems, any internet outages or delays incurred by electronic delivery, or any other occurrence. Any reference to time will be based on Eastern Time.

2.19 BID OPENING

Bids shall be opened on the date and time specified on the Bid Calendar. The bid opening may occur at the Florida Sheriffs Association, 2617 Mahan Drive, Tallahassee, Florida, or may be offered online.

FSA CPP will provide a bid inspection period for Bidders following the bid opening. The date, time and duration will be announced prior to the bid opening.

2.20 DETERMINATION OF RESPONSIVENESS

Determination of responsiveness will take place at the time of bid opening and evaluation. In order to be deemed a responsive bidder, the bid must conform in all material respects to the requirements stated in the Invitation to Bid. As set forth in Section 2.24, FSA CPP reserves the right to waive or allow a Bidder to correct minor irregularities.

2.21 RESPONSIBLE BIDDER CRITERIA

Bids will be evaluated to determine if qualifications and contract requirements are met. Responses that do not meet all requirements of this Invitation to Bid or fail to provide all required information, documents or materials may be rejected as nonresponsive. The FSA CPP will not request documentation or consider a Bidder's social, political or ideological interests in determining if the Bidder is a responsible bidder. FSA CPP will not give preference to a Bidder based on the Bidder's social, political, or ideological interests.

Bidders whose responses, past performance, or current status do not reflect the capability, integrity, or reliability to fully and in good faith perform the requirements of the contract may be rejected as non-responsible. In determining a responsible Bidder, the following factors may be considered:

- Adequacy of facilities, staffing, and financial resources;
- Previous experience with FSA contract or other similar government contracts;
- Ability to provide excellent customer service, including on previous FSA contracts; and
- Any other information relevant to the responsibility of a Bidder of which FSA CPP is aware.

In addition to the requirements set forth by these Terms & Conditions, FSA CPP reserves the right to request staffing, performance and financial information from any Bidder during the evaluation process.

FSA CPP reserves the right to determine which responses meet the requirements, specifications, Terms & Conditions of the solicitation, and which Bidders are responsive and responsible.

FSA CPP further reserves the right to limit participation of Bidders who, in FSA CPP's sole discretion, are determined to present responsibility concerns that call into question the Bidder's ability to perform but that do not rise to the level of requiring rejection of the Bidder as non-responsible.

2.22 BASIS FOR AWARD

The FSA CPP shall make award to the qualified, responsive and responsible Bidder(s) who submitted the lowest Bid Price by item, manufacturer, and zone. Awards may also be made to subsequent lowest responsive and responsible Bidders by item, manufacturer, and zone, when determined to be in the best interest of the FSA and the purchaser(s). FSA CPP has the discretion to consider Percent and option pricing in making the award and to disqualify bidders for proposing excessive Percent(s) or option pricing.

Awards will not be given to any parties listed on the government wide exclusion in the System for Award Management.

FSA CPP reserves the right to accept or reject any and all bids, and to waive any minor irregularity, technicality or omission if it determines that doing so will serve the purchaser's best interest. FSA CPP reserves the right to make multiple awards for each item, if determined to be in the best interest of the FSA and the purchasers.

Awards will be posted on the FSA CPP website according to the date posted in the bid calendar.

2.23 BID TABULATIONS

The bid tabulation report will be posted on the FSA CPP website after the bid submission closes.

If there is a delay in posting the bid tabulation results, FSA CPP will post a notice of the delay and a revised date for posting of results.

2.24 MINOR IRREGULARITIES/RIGHT TO REJECT

The FSA CPP has the right to accept or reject any and all bids, or separate portions thereof, and to waive any minor irregularity, technicality or omission if the FSA CPP determines that doing so will serve its best interest or the best interest of the purchasers. A minor irregularity is a variation from the Terms & Conditions of this procurement that does not affect the price of the bid or give the Bidder a substantial advantage over other Bidders and thereby restrict or stifle competition and does not adversely impact the interests of the FSA or the purchasers. At its option, the FSA CPP may allow a Bidder to correct minor irregularities but is under no obligation to do so. In doing so, the FSA CPP may request a Bidder to provide clarifying information or additional materials to correct the irregularity. However, the FSA CPP will not request, and a Bidder may not provide the FSA CPP with additional materials that affect the price of the bid or give the Bidder an advantage or benefit not enjoyed by other Bidders.

The FSA CPP may also reject any bids not submitted in the manner specified in this document.

2.25 CONE OF SILENCE

This Invitation to Bid is subject to the Cone of Silence that begins the date the bid submission opens through the intent to award date as indicated in the Bid Calendar. During this period, all communications regarding this solicitation between FSA and Bidder will cease, except for procedural questions, questions regarding problems incurred in the use of the Bid System, or communications initiated by the FSA CPP. All permitted communications during this period shall be made in writing to the contact identified in Section 1.01 of this Invitation to Bid.

3.0 CONTRACT CONDITIONS

3.01 GENERAL REQUIREMENTS

Once the bid has been awarded, the terms and conditions of this document become the contract between the FSA CPP and the awarded Vendor. The Terms & Conditions apply to all items purchased from this contract.

3.02 STATEMENT OF AUTHORITY

Each person signing the contract warrants that they are duly authorized to do so and binds the respective party to the contract.

3.03 VENDOR CONTACT INFORMATION

The Vendor shall maintain current contact information with FSA CPP at all times for sales and submission of purchase orders, quarterly reports and administrative fee payments. If a change occurs during the contract, the Vendor must notify FSA CPP immediately.

3.04 ADDITIONS OR DELETIONS

FSA CPP reserves the right to add or delete any items from this bid or resulting contract when deemed to be in the best interest of FSA and purchasers, at its discretion. This decision to take action may be based upon and not limited to few or no sales, product recalls and other safety issues, Vendor or manufacturer performance, or the product's lack of relevance.

For items that come to market during the contract term, FSA CPP may authorize qualified and awarded Vendors to offer the new item under the existing contract terms and conditions, if the manufacturer authorizes a Vendor to sell the item. FSA CPP will request awarded Vendors submit pricing and will evaluate the responses prior to authorizing awarded Vendors to offer the new item.

3.05 CONTRACT EXTENSION

Contract Extension
The contract may be extended by mutual agreement for up to two (2) additional years, on a year-to-year basis. FSA CPP reserves the right to execute a contract extension or to allow the contract to fully or partially terminate and readvertise for bids, whichever is in the best interest of FSA.

The Vendor may request price adjustments for contract extensions as provided for herein. If no request is received from the Vendor, the FSA CPP will assume that the Vendor has agreed that the optional term may be exercised without a price adjustment. Any adjustment request received after the execution of an extension may not be considered unless otherwise provided for in this contract.

Month-to-Month Continuation
In the event a new contract is not active at the time of this contract's expiration, this contract's terms and conditions shall extend on a month-to-month basis and shall not constitute an implied extension of the contract. Such a month-to-month continuation shall be upon the compensation and payment provided herein.

3.06 PRICE ADJUSTMENT

In addition to the cost-plus-percent pricing adjustments available, the Terms & Conditions provide the following methods of price adjustments:

- Annual Price Adjustments
- Changes to Manufacturer Production or Design
- Manufacturer Certified Adjustments
- Equitable Adjustments

Price adjustment requests must clearly substantiate a need to increase or decrease the price. Price adjustments will not be considered if Vendors are delinquent on administrative fee payments or have outstanding quarterly reports.

Annual Price Adjustment

The FSA CPP may consider annual price adjustments due to:

- Changes in the Producer Price Index (PPI) as published by the U.S. Department of Labor, Bureau of Labor Statistics (BLS); or
- As a result of changes to national or state standards that require substantial price adjustments.

FSA CPP may consider other documentation related to the change to national or state standards but is not obligated to grant price changes without literature from the manufacturer. The FSA CPP will consider the request and will make a final determination on the change in price.

Changes to Manufacturer Production or Design

Significant changes by the manufacturer to the production of and specification design may initiate a price adjustment request. FSA CPP will consider order dates, production factors, model year, or other conditions, as well as the replacement or complete redesign of items. Vendors must provide documentation from the manufacturer.

Manufacturer Certified Adjustments

Vendors must provide documentation from the manufacturer to FSA CPP that shows the additional costs or price adjustments imposed by the manufacturer and substantiate the need for a related price adjustment for this contract.

Equitable Adjustments

The FSA CPP may make an equitable adjustment to the contract terms or pricing at its discretion.

3.07 CONDITIONS

It is understood and agreed that any item offered or shipped as a result of this contract shall be the most current model offered.

3.08 PRODUCTION CUTOFF

Vendors shall notify the FSA CPP in writing no less than sixty (60) calendar days prior to the close of final order date by the manufacturer when the final order date is during the term of the contract. Purchase Orders received by the Vendor ten (10) business days prior to the final order date must be accepted and entered into the order system with the manufacturer. Purchase Orders issued and received after the production cutoff date will be subject to availability. In this case, the Vendor and manufacturer have the discretion whether to choose to provide next year's model at current year's prices until the end of the contract term. If the manufacturer cutoff date is during the term of the contract and will affect the purchaser's ability to obtain the items, FSA CPP may consider substitutions from the same manufacturer.

3.09 FACILITIES

The FSA CPP reserves the right to inspect the Vendor's facilities at any time with prior notice.

3.10 PURSUIT RATED VEHICLES & MOTORCYCLES

Vehicles in this category have been reviewed by one or more of the nationally recognized authorities on Police Vehicle Testing Program/Evaluation. These evaluations are not designed to recommend a particular product, but to serve as a resource for vehicles which are currently being offered for law enforcement service. To see the full detailed report, click or copy the links below. At the time of the bid there were two nationally recognized authorities:

State of Michigan, Vehicle Test Team of the Michigan State Police (MSP) Precision Driving Unit

Los Angeles County Sheriff's Department Law Enforcement Vehicle Test and Evaluation Program
Vehicles:

3.11 SPECIAL SERVICE VEHICLES

Vehicles in this category have been reviewed by one or more of the nationally recognized authorities on pursuit vehicle testing program/evaluation. These vehicles are labeled as Special Service Vehicle (SSV) and often used in public safety applications and other areas of government. Refer to manufacturers published information for detailed information regarding these vehicles.

3.12 CAB AND CHASSIS PURCHASES

Vendors performing upfitting of cab and chassis should be licensed and certified to perform such work. Vendors are responsible for tag and title work if the chassis is completed by the Vendor or the Vendor's contracted third-party supplier. The requirements of Florida Statute 319.21 related to the manufacturer statement of origin apply to cab and chassis purchases.

Cab and chassis may be purchased from the Vendor without any required additional upfitting by the Vendor. Vendors are not responsible for tag and title if an incomplete chassis is requested and sold to the purchaser.

3.13 FACTORY-INSTALLED OPTIONS

All options specified as factory-installed are to be installed on the item at the primary site of assembly and are to

be the manufacturer's standard assembly-line product. Aftermarket and vendor-installed equipment will not be accepted as factory-installed. Vendors found supplying aftermarket or vendor-installed equipment where factory-installed are specified shall be required to retrieve all delivered items and supply new items meeting the specifications.

All factory-ordered options are to be original equipment manufacturer (OEM) and installed at the primary site of assembly unless otherwise noted by the Vendor and acknowledged in writing by the purchaser. Verbal agreements will not be recognized.

3.14 VENDOR-INSTALLED OPTIONS

All vendor-installed accessories, equipment, or options shall be installed according to the manufacturer's specifications. All vendor-installed options must be manufactured by an established manufacturer of the product provided. Vendors are required to disclose make and model of product being offered, the design and model must be approved by the purchaser prior to installation. Prior to any purchase, the Vendor must also disclose the warranty of any accessory, equipment or option that is less than or exceeds the factory or equipment warranty coverage. Any Vendor that violates this provision will be considered in default of the contract. FSA CPP may terminate the contract in accordance with these Terms & Conditions.

3.15 NON-SCHEDULED OPTIONS

A non-scheduled option is an option not listed on the FSA CPP published award. Vendors may provide non-scheduled options at less than MSRP or the Published List Price. Non-scheduled options should be identified and listed as a separate line item with the price and discount on the purchase order. Non-scheduled options are covered under these Terms and Conditions.

3.16 FORCE MAJEURE

A Vendor shall not be penalized for a delay resulting from the Vendor's failure to comply with delivery requirements if neither the fault nor the negligence of the Vendor or its employees contributed to the delay and the delay is due directly to acts of God, wars, acts of public enemies, strikes, fires, floods, or other similar cause wholly beyond the Vendor's control, or for any of the foregoing that third party suppliers if no alternate source of supply is available to the Vendor.

3.17 PURCHASE ORDERS

To initiate a purchase, a purchase order must be issued to the Vendor, which includes:

- FSA CPP contract title and number;
- FSA CPP item number;
- Make and model or item description; and
- Purchaser name, phone number and email address.

The Vendor's acceptance of a purchaser's order will indicate that the Vendor agrees to deliver an awarded item that will be fully compatible with all of its options. Production schedules and delivery dates should be discussed at the time the quote is provided to the purchaser, or if no quote is provided, when the purchase order is delivered to the Vendor. Vendor shall place the order with the manufacturer within ten (10) business days of receipt of the purchase order. The Vendor shall assure that all orders are placed in full compliance with the specifications and the

terms and conditions of the contract and the purchase order. Any changes that are required to bring an item into compliance with the various options due to an incorrect order will be accomplished at the Vendor's expense.

A Confirmation of Order form shall be completed by the Vendor and provided to the purchaser and FSA CPP fifteen (15) calendar days from receipt of purchase order without request by the purchaser. Any additional information needed to complete this form should be obtained by the Vendor from the purchaser.

While it is recommended that an agency purchase from the zone which is closest to their location, it is not mandatory to do so. If the purchaser determines that a Vendor in another zone can better serve their needs, the purchaser may order from a Vendor in another zone. Vendors that provide awarded items outside of an awarded zone may upon mutual agreement between the Vendor and the purchaser charge a delivery fee.

If a Vendor receives a purchase order for an item for which they were not awarded, the Vendor must notify the purchaser and return the purchase order to the purchaser within three (3) business days.

The Vendor must submit electronic copies of Purchase Orders within fifteen (15) calendar days of the Purchase Order issue date. Emails shall be sent to coop@flsheriffs.org. Purchase orders received by the Vendor after this deadline must be submitted to FSA CPP as soon as possible with the date received by the Vendor and cause for the delay. Purchase Orders should contain the following required information:

- Purchaser name,
- Purchase order number,
- Purchase order issue date,
- FSA CPP contract title and number,
- Item number,
- Item make and model, or item description,
- Item price,
- Options by item, and
- Estimated delivery date.

Purchase orders vary in format and information provided. If a purchase order does not include the required information, the Vendor must submit supplemental documentation to FSA CPP at the same time the purchase order is due. Such information may be in bid quotes, equipment proposals, confirmation of orders, or other documents. If a purchaser does not use purchase orders, written communication from the purchaser to the Vendor will be provided to FSA CPP.

3.18 REGISTRATION, TAG, AND TITLE

Title items shall be the responsibility of the Vendor. If the purchaser is a government agency, the purchaser has the right to choose to register and title the item. Costs of registration, tag and title shall not exceed the statutory rates. FSA administrative fee does not apply to the cost of registration, tag and title.

3.19 DELIVERY

Vendors are to inspect the item to confirm the item meets or exceeds the FSA Base Specifications, manufacturer specification, and purchase order. Deliveries not complying with these requirements may be rejected and will have to be redelivered at Vendor's expense.

Delivery shall be within the normal working hours of the user, Monday through Friday, excluding holidays. Delivery schedules shall be agreed to by the purchaser and the Vendor. Vendor shall notify the purchaser no less than twenty-four (24) hours prior to delivery of the time and location, which shall reflect the mutually agreed upon delivery details. The Vendor shall be responsible for delivering items that are properly serviced, clean and in first class operating condition. Items shall be delivered with each of the following documents completed or included:

1. Copy of the Purchase Order.
2. Copy of the FSA Base Specifications.
3. Copy of manufacturer's Invoice, price sheet, build sheet or other documentation that verifies what components are included on the item being delivered
4. Copy of the pre-delivery service report
5. Registration warranty certification
6. Owner's manual
7. Registration, tag and title or an application for the registration, as applicable

All items with fuel tanks of thirty-five (35) gallons or less must contain no less than one quarter (1/4) tank of fuel as indicated by the fuel gauge at the time of delivery. For items that have more than thirty-five (35) gallons, a minimum of one eighth (1/8) of a tank of fuel must be provided. All electric vehicles must be delivered with a minimum charge level of 10 percent. The purchaser has the option to reject a vehicle with more than 350 odometer miles or may deduct $0.51 cents per mile in excess of 350 miles from the invoice, unless distance above 350 miles was previously approved by the purchaser. Deliveries of less than 350 miles may be accomplished by driving the vehicle. Any delivery accomplished by driving the vehicle must be supervised and the driver must comply with manufacturer's break-in requirements and all applicable traffic laws. Any delivery accomplished by driving a pursuit-rated vehicle must use an "OUT OF SERVICE" cover on light bars. Deliveries in excess of 350 miles shall be made by transport, or otherwise approved by the purchaser, however, this requirement shall not apply to incomplete chassis.

Items with hour meters must be delivered with fewer than five (5) hours on the hour meter or may be rejected by the purchaser. The purchaser may choose to negotiate a lower purchase price when the item exceeds five (5) hours.

When items require service or adjustments upon delivery, the Vendor shall either remedy the defect, or be responsible for reimbursing the manufacturer's local authorized representative or other service provider to remedy the defect. Such service or adjustments shall be initiated by the Vendor within 48 hours after notification by a purchaser, not to include weekends and holidays. Delivery will not be considered complete until all services or adjustments are satisfactory, and the item is redelivered or repaired. The cost of any transportation required to address the defect shall be the responsibility of the Vendor until the items are satisfactory and accepted by the purchaser.

3.20 INSPECTION AND ACCEPTANCE

Final acceptance shall be given only after the purchaser inspects or confirms the item meets contract specifications. Delivery of an item to a purchaser does not constitute acceptance for the purpose of payment. Inspection and acceptance will be at the purchaser's destination unless otherwise previously agreed upon location was provided in the purchase order. Should the delivered items differ in any respect from the FSA Base Specifications, payment can be withheld until such time as the Vendor completes the necessary corrective action.

3.21 INVOICING AND PAYMENTS

Invoicing and payments shall be the responsibility of the Vendor and purchaser placing orders using this contract. Vendors must invoice each purchaser independently. The Vendor shall be paid upon submission of invoices to the purchaser after satisfactory delivery and acceptance of the items. While the Local Government Prompt Payment Act applies to ensure timely payment of Vendor invoices, the FSA CPP encourages purchasers to make payment within thirty (30) days of acceptance of the item. The Local Government Prompt Payment Act is defined in Sections 218.70–218.79 of Florida Statutes.

3.22 WARRANTY

All warranties shall begin at the time of delivery and final acceptance by the purchaser. The purchaser's warranty should not be active for incomplete items and items delivered to a third-party supplier before final delivery.

3.23 QUARTERLY REPORTS

Quarterly reports are the contractual responsibility of each Vendor. Quarterly reports must be completed and submitted electronically. All quarterly reports shall be sent to reports@flsheriffs.org. The quarterly report template shall be submitted using an Excel workbook provided by FSA CPP. Quarterly reports which do not adhere to the required format or are not complete of all purchase orders received and/or deliveries made during the quarter will be returned to the reporting Vendor for correction.

Quarterly reports are due no later than the 15th day of the month following the end of the quarter. Quarterly reports shall follow the schedule below for the duration of the contract. If a contract extension is executed, the quarterly reports will maintain the same schedule for future reporting periods.

Contract Year: October 1, 2024 – September 30, 2025

Year 1 Quarter 1:	October 1 – December 31	Q1 Report Due:	January 15
Year 1 Quarter 2:	January 1 – March 31	Q2 Report Due:	April 15
Year 1 Quarter 3:	April 1 – June 30	Q3 Report Due:	July 15
Year 1 Quarter 4:	July 1 – September 30	Q4 Report Due:	October 15

Quarterly reports must be submitted even if there are no sales or no deliveries in a quarter. If a Vendor has no sales within a quarter, the Vendor shall indicate "No sales this quarter" on the top row of the sales worksheet. If the Vendor has no deliveries in a given quarter, the Vendor shall indicate "No deliveries this quarter" on the top row of the delivery worksheet.

FSA CPP reserves the right to modify the procedure for submitting quarterly reports during the term of the contract. Such a change shall not materially modify the substance of the information to be reported but may change the method by which future quarterly reports are to be submitted. In the event of such a change, FSA CPP will provide written notice to all Vendors of the method by which future quarterly reports are to be submitted.

3.24 ADMINISTRATIVE FEE

The FSA CPP charges three quarters of one percent (.0075) to procure, process and administer the contract. The administrative fees are the contractual responsibility of each awarded Vendor.

After receipt of payment from contract purchases, the Vendor shall remit all administrative fees to the FSA CPP no later than fifteen (15) calendar days after the end of each quarter. All fees payable to the FSA CPP during any given quarter will be accompanied and supported by a quarterly report.

The administrative fee will remain payable to FSA CPP and no relief from payment of the administrative fee, nor any additional charge to recoup the administrative fee, will be permitted if a Vendor fails to incorporate the administrative fee in its bid pricing. The administrative fee should never be listed as a separate line item on any purchase order or invoice.

The administrative fee is based on the total purchase order amount of new items. This fee excludes any value given to purchasers for trade-ins. Trade-ins, extended warranties and other exchanges will not reduce or impact the fee calculation.

The ACH form for electronic payment or wiring of funds is included in Appendix C. It is the preference of FSA CPP that all payments be electronically paid and submitted. If ACH is not available, checks for the administrative fee can be sent to:

Florida Sheriffs Association
Cooperative Purchasing Program
2617 Mahan Drive
Tallahassee, FL 32308

3.25 LIQUIDATED DAMAGES

The Vendor warrants that the item supplied to the purchaser shall conform in all respects to the standards set forth and the failure to comply with this condition will be considered as a breach of contract. Any liquidated damages levied because of inadequacies or failures to comply with these requirements shall be borne solely by the Vendor responsible for same.

Failure to submit the administrative fee with accompanying quarterly reports to FSA CPP within fifteen (15) calendar days following the end of each quarter may result in the imposition of liquidated damages. Vendors failing to submit administrative fees and/or quarterly reports will incur liquidated damages in the amount of $25 for each calendar day that fees and reports are past due, beginning on the 16th day following the end of the quarter.

If a civil action is initiated by the FSA to recover administrative fees or liquidated damages as set forth in this section, the prevailing party shall be entitled to its reasonable attorneys' fees and costs incurred in the litigation. The venue shall lie in the Circuit Court for the Second Judicial Circuit in and for Leon County, Florida.

When quarterly reports are late, liquidated damages are to be included in Vendor's Quarterly Report and administrative fee submission. Liquidated damages that remain unpaid beyond forty-five (45) calendar days can result in FSA CPP, at its sole discretion, implementing contract compliance actions, including but not limited to, suspension, limited participation by specifications or zones, disqualification from future solicitations, or termination for cause pursuant to the Terms & Conditions.


Schedule of Liquidated Damages

Failure to submit quarterly report on time	$25 per calendar day
Failure to submit administrative fee on time	$25 per calendar day
Failure to report a Purchase Order to FSA CPP within 15 calendar days of the purchase order issue date	$100 per Purchase Order
Failure to Report Sales	.0075 of the sales price plus 1.5% each month following the delivery date.

Vendor agrees and acknowledges that its failure to take any of the actions specified in the above schedule will result in liquidated damages to this contract. Vendor agrees and acknowledges that these liquidated damages are not intended to be and do not constitute a penalty and that these amounts are reasonably calculated to compensate the FSA for the damages that it will incur as a result of the Vendor's failure to take the specified actions.

Appendix A: Zone Map

FSA CONTRACT ZONE MAP

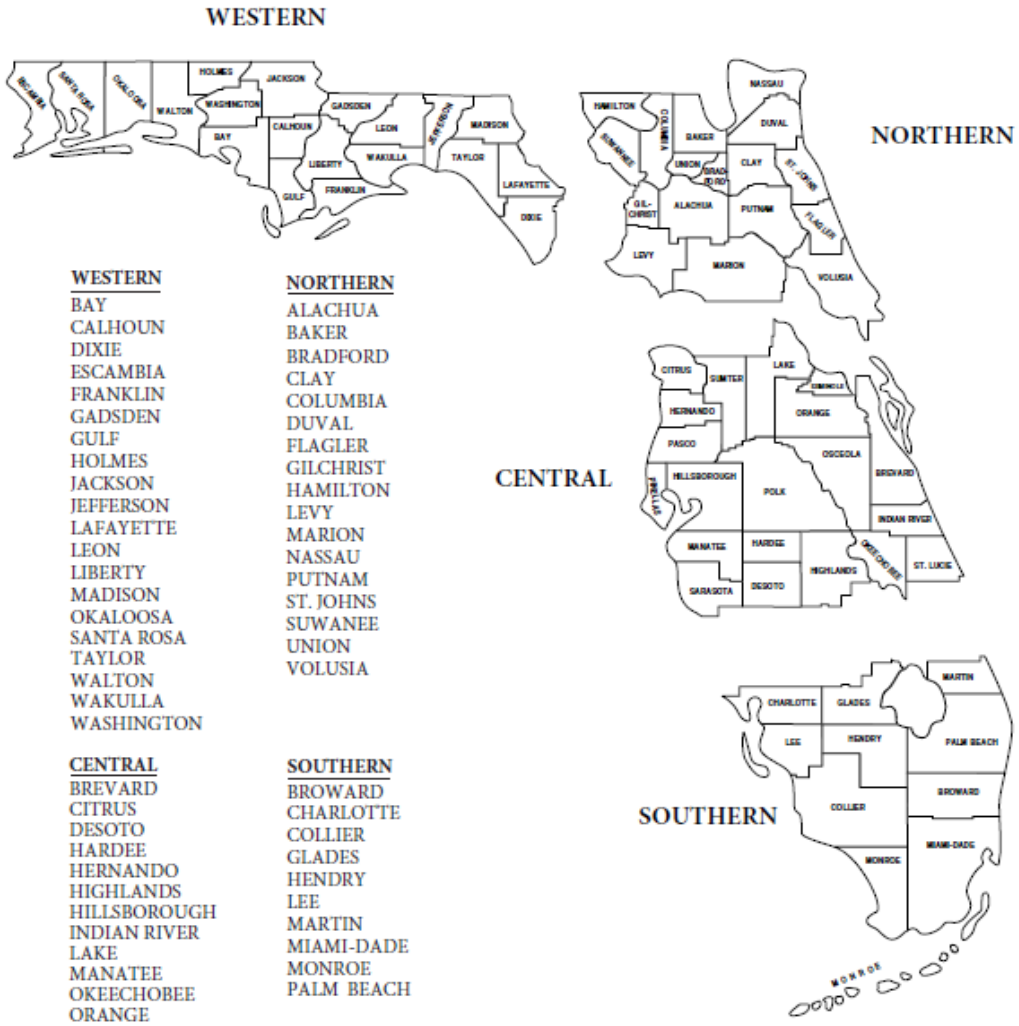

WESTERN
BAY
CALHOUN
DIXIE
ESCAMBIA
FRANKLIN
GADSDEN
GULF
HOLMES
JACKSON
JEFFERSON
LAFAYETTE
LEON
LIBERTY
MADISON
OKALOOSA
SANTA ROSA
TAYLOR
WALTON
WAKULLA
WASHINGTON

NORTHERN
ALACHUA
BAKER
BRADFORD
CLAY
COLUMBIA
DUVAL
FLAGLER
GILCHRIST
HAMILTON
LEVY
MARION
NASSAU
PUTNAM
ST. JOHNS
SUWANEE
UNION
VOLUSIA

CENTRAL
BREVARD
CITRUS
DESOTO
HARDEE
HERNANDO
HIGHLANDS
HILLSBOROUGH
INDIAN RIVER
LAKE
MANATEE
OKEECHOBEE
ORANGE
OSCEOLA
PASCO
PINELLAS
POLK
ST. LUCIE
SARASOTA
SEMINOLE
SUMTER

SOUTHERN
BROWARD
CHARLOTTE
COLLIER
GLADES
HENDRY
LEE
MARTIN
MIAMI-DADE
MONROE
PALM BEACH

v.10_2015

Appendix B. Bid Calendar

FSA24-VEL32.0 Bid Calendar	Date
Bid Announcement	4/1/2024
Voluntary Interested Bidder Workshop FSA24-VEL32.0	6/12/2024
New Items & Specifications Submissions Due	6/20/2024
Mandatory Pre-Bid FSA24-VEL32.0	7/10/2024
Requests for Clarifications Due to FSA	7/17/2024
FSA Response to Requests for Clarifications	7/24/2024
VendorLink Bidder Training Session	7/18/2024
Bid System Opens	7/29/2024
Cone of Silence	7/29/2024 - 9/3/2024
Bid Submissions Due	8/31/2024 (11:59:59 pm)
Bid Tabulations Posted	9/3/2024
Public Bid Opening	9/3/2024
Bid Evaluations	9/9/24 - 9/13/24
Intent To Award	9/16/2024
Final Award	10/1/2024

Appendix C: ACH Payments

PROTECTING, LEADING & UNITING SINCE 1893
FLORIDA SHERIFFS ASSOCIATION
2617 Mahan Drive
Tallahassee, Florida 32308
p: (850) 877-2165 f: (850) 878-8665
flsheriffs.org

TO: All Customers of the Florida Sheriffs Association

SUBJECT: Florida Sheriffs Association is going paperless!

Our association is pleased to announce the implementation of accepting electronic payments from customers. If your agency or company is able to pay via ACH, please consider adding the Florida Sheriffs Association to your list of vendors paid via electronic payment.

Florida Sheriffs Association's Banking Information is as follows:

Checking Account
Capital City Bank
Routing Number: 063100688
Account Number: 0010867001

Please email any payment remittance information to accounting@flsheriffs.org.

If you choose to make ACH payments to the association, there is no additional charge. However, the information above can be used to pay with a wire transfer. If you choose to pay via wire, there is a charge of $25 per wire that you will need to add to your payment.

If you have any questions at all, please contact Trish Eldridge at teldridge@flsheriffs.org. or call (850) 559-5668.

Sincerely,

Trish Eldridge

Director of Accounting and Finance
Florida Sheriffs Association

Appendix D: Federal Clauses

Applicability of Third-Party Contract Provisions*
(Excluding micro-purchases, except Davis-Bacon requirements apply to construction contracts exceeding $2,000.)
In addition to other provisions negotiated with purchasers placing federally funded purchase orders, Vendors must comply with the following provisions upon award of a federally funded purchase order:

PROVISION	Professional Services/A&E	Operations/ Management	Construction	Materials & Supplies
Equal Employment Opportunity			All	
Davis-Bacon Act			>$2,000	
Copeland "Anti-Kickback" Act			>$2,000	
Contract Work Hours and Safety Standards Act	>$100,000	>$100,000	>$100,000	>$100,000
Rights to Inventions Made Under a Contract or Agreement	If the purchase order involves performance of experimental, developmental or research work	If the purchase order involves performance of experimental, developmental or research work	If the purchase order involves performance of experimental, developmental or research work	If the purchase order involves performance of experimental, developmental or research work
Clean Air Act	>$150,000	>$150,000	>$150,000	>$150,000
Federal Water Pollution Control Act	>$150,000	>$150,000	>$150,000	>$150,000
Debarment and Suspension	All	All	All	All
Byrd Anti-Lobbying Amendment	>$100,000	>$100,000	>$100,000	>$100,000
Procurement of Recovered Materials	All	All	All	All
Prohibition on Certain Telecommunications and Video Surveillance Services or Equipment	All	All	All	All
Domestic Preferences for Procurements	All	All	All	All

*References to the code of regulations (CFR) or United States Code (USC) were accurate at the time of publication. It is the responsibility of the Bidder to ensure compliance is met of the referenced state and federal laws within the published rules.

EQUAL EMPLOYMENT OPPORTUNITY: Except as otherwise provided under 41 CFR Part 60, all contracts that meet the definition of "federally assisted construction contract" in 41 CFR Part 60-1.3 must include the equal opportunity clause provided under 41 CFR 60-1.4(b), in accordance with Executive Order 11246, "Equal Employment Opportunity" (30 FR 12319, 12935, 3 CFR Part, 1964-1965 Comp., p. 339), as amended by Executive Order 11375, "Amending Executive Order 11246 Relating to Equal Employment Opportunity," and implementing regulations at 41 CFR part 60, "Office of Federal Contract Compliance Programs, Equal Employment Opportunity, Department of Labor." The clause set forth in 41 CFR 60-1.4(b) is incorporated herein by reference. Vendor must comply with this clause and include this clause in all lower-tier federal assisted construction contracts.

DAVIS-BACON ACT, as amended (40 U.S.C. 3141-3148): When required by Federal program legislation, all prime construction contracts in excess of $2,000 awarded by non-Federal entities must include a provision for compliance with the Davis-Bacon Act (40 U.S.C. 3141-3144, and 3146-3148) as supplemented by Department of Labor regulations (29 CFR Part 5, "Labor Standards Provisions Applicable to Contracts Covering Federally Financed and Assisted Construction"). In accordance with the statute, contractors must be required to pay wages to laborers and mechanics at a rate not less than the prevailing wages specified in a wage determination made by the Secretary of Labor. In addition, contractors must be required to pay wages not less than once a week. The non-Federal entity must place a copy of the current prevailing wage determination issued by the Department of Labor in each solicitation. The decision to award a contract or subcontract must be conditioned upon the acceptance of the wage determination. The non-Federal entity must report all suspected or reported violations to the Federal awarding agency. The contracts must also include a provision for compliance with the Copeland "Anti-Kickback" Act (40 U.S.C. 3145), as supplemented by Department of Labor regulations (29 CFR Part 3, "Contractors and Subcontractors on Public Building or Public Work Financed in Whole or in Part by Loans or Grants from the United States"). The Act provides that each contractor or subrecipient must be prohibited from inducing, by any means, any person employed in the construction, completion, or repair of public work, to give up any part of the compensation to which he or she is otherwise entitled. The non-Federal entity must report all suspected or reported violations to the Federal awarding agency. Vendors performing construction must comply with all applicable provisions of the Davis-Bacon Act and include this clause in all lower-tier subcontracts for construction.

CONTRACT WORK HOURS AND SAFETY STANDARDS ACT (40 U.S.C., chapter 37): Vendor shall comply with Sections 102 and 107 of the Contract Work Hours and Safety Standards Act (40 U.S.C., chapter 37), as supplemented by Department of Labor regulations (29 CFR part 5).
(a) Overtime requirements. Neither Vendor nor any contractor or subcontractor contracting for any part of the purchase order work which may require or involve the employment of laborers or mechanics shall require or permit any such laborer or mechanic in any workweek in which he or she is employed on such work to work in excess of forty hours in such workweek unless such laborer or mechanic receives compensation at a rate not less than one and one-half times the basic rate of pay for all hours worked in excess of forty hours in such workweek.
(b) Violation; liability for unpaid wages; liquidated damages. In the event of any violation of the clause set forth in Paragraph 15(a), Vendor and any subcontractor responsible therefor shall be liable for the unpaid wages. In addition, Vendor or such subcontractor shall be liable to the United States (in the case of work done under the Contract for the District of Columbia or a territory, to such District or to such territory), for liquidated damages. Such liquidated damages shall be computed with respect to each individual laborer or mechanic, including watchmen and guards, employed in violation of the clause set forth in Paragraph 15(a), in the sum of $29 for each calendar day on which such individual was required or permitted to work in excess of the standard workweek of forty hours without payment of the overtime wages required by the clause set forth in Paragraph 15(a) of this section.
(c) Withholding for unpaid wages and liquidated damages. Purchaser shall upon its own action or upon written request of an authorized representative of the Department of Labor withhold or cause to be withheld, from any moneys payable on account of work performed by Vendor or a subcontractor under the purchase order or any other Federal contract with Purchaser, or any other federally-assisted contract subject to the Contract Work Hours and Safety Standards Act, which is held by Purchaser, such sums as may be determined to be necessary to satisfy any liabilities of Vendor or its subcontractor for unpaid wages and liquidated damages as provided in the clause set forth in Paragraph (a).
(d) Subcontracts. Vendor shall insert in any subcontracts over $100,000 for construction and other purposes that involve the employment of mechanics or laborers, the clauses set forth in Paragraphs (a) through (d) and also a clause requiring the subcontractors to include these clauses in any lower-tier subcontracts.

RIGHTS TO INVENTIONS MADE UNDER A CONTRACT OR AGREEMENT: If the Federal award meets the definition of "funding agreement" under 37 CFR § 401.2 (a) and the recipient or subrecipient wishes to enter into a contract with

a small business firm or nonprofit organization regarding the substitution of parties, assignment or performance of experimental, developmental, or research work under that "funding agreement," the recipient or subrecipient must comply with the requirements of 37 CFR Part 401, "Rights to Inventions Made by Nonprofit Organizations and Small Business Firms Under Government Grants, Contracts and Cooperative Agreements," and any implementing regulations issued by the awarding agency. Vendor shall comply with these requirements when performing a purchase order involving experimental, developmental or research work and flowdown this clause to lower-tier subcontractors performing such work.

CLEAN AIR ACT (42 U.S.C. 7401 *et seq.*) and the FEDERAL WATER POLLUTION CONTROL ACT (33 U.S.C. 1251 *et seq.*), as amended: Vendor agrees to comply with all applicable standards, orders or regulations issued pursuant to the Clean Air Act (42 U.S.C. 7401 *et seq.*) and the Federal Water Pollution Control Act as amended (33 U.S.C. 1251 *et seq.*). Violations shall be reported to the Federal awarding agency and the Regional Office of the Environmental Protection Agency (EPA). Vendor shall comply with the requirements of Clean Air Act and the Federal Water Pollution Control Act and include this clause in all lower-tier subcontracts with a value over $150,000.

DEBARMENT AND SUSPENSION (E.O.s 12549 and 12689): By accepting or performing this purchase order, Vendor certifies that it is not identified in the Exclusions area of the System for Award Management as being currently debarred, suspended, proposed for debarment, or otherwise excluded ("SAM Exclusion"). Vendor shall obtain similar certifications from its lower-tier subcontractors for each subcontract in excess of $25,000 and Vendor shall not award lower-tier subcontracts in excess of $25,000 to an entity subject to a SAM Exclusion.

LOBBYING RESTRICTIONS (31 U.S.C. 1352): By accepting or performing this purchase order, Vendor certifies that it will not and has not used Federal appropriated funds to pay any person or organization for influencing or attempting to influence an officer or employee of any agency, a member of Congress, officer or employee of Congress, or an employee of a member of Congress in connection with obtaining any Federal contract, grant or any other award covered by 31 U.S.C. 1352. Vendor shall also disclose to Purchaser any lobbying with non-Federal funds that takes place in connection with obtaining any Federal award or contract. Vendor shall flow down this clause and require this certification for lower-tier subcontractors with a subcontract of $100,000 or more. Vendor shall provide its disclosure and all disclosures received from lower-tier subcontractors to Purchaser.

PROCUREMENT OF RECOVERED MATERIALS: A non-Federal entity that is a state agency or agency of a political subdivision of a state and its contractors must comply with section 6002 of the Solid Waste Disposal Act, as amended by the Resource Conservation and Recovery Act. The requirements of Section 6002 include procuring only items designated in guidelines of the Environmental Protection Agency (EPA) at 40 CFR part 247 that contain the highest percentage of recovered materials practicable, consistent with maintaining a satisfactory level of competition, where the purchase price of the item exceeds $10,000 or the value of the quantity acquired during the preceding fiscal year exceeded $10,000; procuring solid waste management services in a manner that maximizes energy and resource recovery; and establishing an affirmative procurement program for procurement of recovered materials identified in the EPA guidelines. Vendor shall comply with this clause and include this clause in all lower-tier subcontracts.

PROHIBITION ON CERTAIN TELECOMMUNICATIONS AND VIDEO SURVEILLANCE SERVICES OR EQUIPMENT:
(a) Recipients and subrecipients are prohibited from obligating or expending loan or grant funds to:

(1) Procure or obtain;

(2) Extend or renew a contract to procure or obtain; or

(3) Enter into a contract (or extend or renew a contract) to procure or obtain equipment, services, or systems that uses covered telecommunications equipment or services as a substantial or essential component of any system, or as critical technology as part of any system. As described in Public Law 115-232, section 889, covered telecommunications equipment is telecommunications equipment produced by Huawei Technologies Company or ZTE Corporation (or any subsidiary or affiliate of such entities).

(i) For the purpose of public safety, security of government facilities, physical security surveillance of critical infrastructure, and other national security purposes, video surveillance and telecommunications equipment produced by Hytera Communications Corporation, Hangzhou Hikvision Digital Technology Company, or Dahua Technology Company (or any subsidiary or affiliate of such entities).
(ii) Telecommunications or video surveillance services provided by such entities or using such equipment.
(iii) Telecommunications or video surveillance equipment or services produced or provided by an entity that the Secretary of Defense, in consultation with the Director of the National Intelligence or the Director of the Federal Bureau of Investigation, reasonably believes to be an entity owned or controlled by, or otherwise connected to, the government of a covered foreign country.

(b) In implementing the prohibition under Public Law 115-232, section 889, subsection (f), paragraph (1), heads of executive agencies administering loan, grant, or subsidy programs shall prioritize available funding and technical support to assist affected businesses, institutions and organizations as is reasonably necessary for those affected entities to transition from covered communications equipment and services, to procure replacement equipment and services, and to ensure that communications service to users and customers is sustained.
(c) See Public Law 115-232, section 889 for additional information.

DOMESTIC PREFERENCES FOR PROCUREMENTS:
(a) As appropriate and to the extent consistent with law, the non-Federal entity should, to the greatest extent practicable under a Federal award, provide a preference for the purchase, acquisition, or use of goods, products, or materials produced in the United States (including but not limited to iron, aluminum, steel, cement, and other manufactured products). Vendor agrees to comply with the requirements of this clause and include the requirements of this clause in all subawards including all contracts and purchase orders for work or products under this award.
(b) For purposes of this section:

(1) “Produced in the United States” means, for iron and steel products, that all manufacturing processes, from the initial melting stage through the application of coatings, occurred in the United States.
(2) “Manufactured products” means items and construction materials composed in whole or in part of non-ferrous metals such as aluminum; plastics and polymer-based products such as polyvinyl chloride pipe; aggregates such as concrete; glass, including optical fiber; and lumber.

Bid Award

Contract: FSA24-VEL32.0, Pursuit, Administrative, and Other Vehicles

Group: Utility & Hybrid Utility Vehicles – 4x4 and AWD

Item: 244, Ford, Bronco Sport, R9B

Zone	Rank	Vendor	Price	Build File	Options File
Western	Primary	Duval Ford LLC	$28,009.00	Build	Options
	Alternate	BOZARD FORD	$28,127.00	Build	Options
	Alternate	Garber Ford Inc	$28,164.00	Build	Options
Northern	Primary	Duval Ford LLC	$27,789.00	Build	Options
	Alternate	Garber Ford Inc	$27,964.00	Build	Options
	Alternate	BOZARD FORD	$28,105.00	Build	Options
Central	Primary	Duval Ford LLC	$27,889.00	Build	Options
	Alternate	Garber Ford Inc	$28,064.00	Build	Options
	Alternate	BOZARD FORD	$28,119.00	Build	Options
Southern	Primary	Duval Ford LLC	$27,989.00	Build	Options
	Alternate	BOZARD FORD	$28,152.00	Build	Options
	Alternate	Garber Ford Inc	$28,164.00	Build	Options

FSA Cooperative Purchasing Program



Contract Terms and Conditions

FSA23-VEH21.0 – Heavy Trucks and Buses
FSA23-VEL31.0 – Pursuit, Administrative and Other Vehicles
FSA23-EQU21.0 – Equipment

FLORIDA SHERIFFS ASSOCIATION

Cooperative Purchasing Program

Contract Terms and Conditions

Table of Contents

1.0 GENERAL CONDITIONS 5

1.01 BID CORRESPONDENCE 5

1.02 PURPOSE 5

1.03 TERM OF CONTRACT 5

1.04 JURISDICTION 5

1.05 SHERIFF AS COUNTY CONSTITUTIONAL OFFICER 5

1.06 FUNDING 6

1.07 CURRENCY 6

1.08 GENERAL DEFINITIONS 6

1.09 ELIGIBLE PURCHASERS OF CONTRACT 8

1.10 LEGAL REQUIREMENTS 8

1.11 PATENTS & ROYALTIES 9

1.12 FEDERAL AND STATE STANDARDS 9

1.13 UNDERWRITERS' LABORATORIES 9

1.14 AMERICANS WITH DISABILITIES ACT 9

1.15 REASONABLE ACCOMMODATION 9

1.16 DISADVANTAGED BUSINESSES 9

1.17 ANTI-DISCRIMINATION 10

1.18 BEST COMMERCIAL PRACTICES 10

1.19 PUBLIC ENTITY CRIMES (PEC) 10

1.20 TAX EXEMPTION 10

1.21 ORDER OF PRECEDENCE IN THE EVENT OF CONFLICT 11

1.22 COMMUNICATIONS 11

1.23 CLARIFICATION AND ADDENDA 11

1.24 SIGNED BID CONSIDERED AN OFFER 12

1.25 ASSIGNMENT OF CONTRACT 12

1.26 TERMINATION OF PRODUCT LINE 12

1.27 DEMONSTRATION OF COMPETENCY 12

1.28 VENDOR ABILITY TO PERFORM 13

1.29 FINANCIAL RESPONSIBILITY 13
1.30 QUALITY AND SAFETY 13
1.31 NONCONFORMANCE 14
1.32 GRATUITIES 14
1.33 TIE BIDS 14
1.34 RIGHT TO AUDIT 14
1.35 LICENSES AND PERMITS 15
1.36 PERFORMANCE BONDS 15
1.37 ELIMINATION FROM CONSIDERATION 15
1.38 INDEPENDENT PREPARATION 15
1.39 DEFAULT 16
1.40 PROTESTS AND ARBITRATION 16
1.41 NONPERFORMANCE 17
1.42 SEVERABILITY 18
1.43 TERMINATION FOR CAUSE 18
1.44 TERMINATION WITHOUT CAUSE 18
1.45 CONTRACT ADVERTISEMENT AND USE OF FSA LOGO 19
2.0 BIDDER INSTRUCTIONS 20
2.01 QUALIFICATION 20
2.02 LICENSING AND FACILITIES 20
2.03 INSURANCE AND INDEMNIFICATION 21
2.04 SPECIFICATIONS 23
2.05 SEALED BIDS 23
2.06 MISTAKES 23
2.07 EXCEPTIONS 23
2.08 EQUIVALENTS 23
2.09 MANDATORY PRE-BID MEETING 24
2.10 PRICES QUOTED – HEAVY TRUCKS AND BUSES AND EQUIPMENT INVITATIONS TO BID 24
2.11 PRICES QUOTED – PURSUIT, ADMINISTRATIVE AND OTHER VEHICLES INVITATION TO BID 24

2.12 PURSUIT, ADMINISTRATIVE, AND OTHER VEHICLES CONTRACT COST-PLUS-PERCENT PRICING 25
2.13 OPTION PRICING – EQUIPMENT INVITATION TO BID 26
2.14 OPTION PRICING – HEAVY TRUCKS AND BUSES AND PURSUIT, ADMINISTRATIVE AND OTHER VEHICLES INVITATIONS TO BID 27
2.15 EMERGENCY LIGHTS AND SIRENS 28
2.16 BID SUBMISSION 29
2.17 ZONE BIDDING 30
2.18 EXECUTION OF BID 30
2.19 MODIFICATION OR WITHDRAWALS OF BIDS 30
2.20 LATE BIDS 30
2.21 BID OPENING 30
2.22 DETERMINATION OF RESPONSIVENESS 31
2.23 RESPONSIBLE BIDDER CRITERIA 31
2.24 BASIS FOR AWARD 31
2.25 BID TABULATIONS 32
2.26 MINOR IRREGULARITIES/RIGHT TO REJECT 32
2.27 CONE OF SILENCE 32
3.0 CONTRACT CONDITIONS 33
3.01 GENERAL REQUIREMENTS 33
3.02 STATEMENT OF AUTHORITY 33
3.03 VENDOR CONTACT INFORMATION 33
3.04 ADDITIONS OR DELETIONS 33
3.05 CONTRACT EXTENSION 33
3.06 PRICE ADJUSTMENT 34
3.07 CONDITIONS 34
3.08 PRODUCTION CUTOFF 35
3.09 FACILITIES 35
3.10 PURSUIT RATED VEHICLES & MOTORCYCLES 35
3.11 SPECIAL SERVICE VEHICLES 35
3.12 CAB AND CHASSIS PURCHASES 35

3.13 FACTORY-INSTALLED OPTIONS 35
3.14 VENDOR-INSTALLED OPTIONS 36
3.15 NON-SCHEDULED OPTIONS 36
3.16 FORCE MAJEURE 36
3.17 PURCHASE ORDERS 36
3.18 REGISTRATION, TAG, AND TITLE 37
3.19 DELIVERY 37
3.20 INSPECTION AND ACCEPTANCE 38
3.21 INVOICING AND PAYMENTS 38
3.22 WARRANTY 39
3.23 QUARTERLY REPORTS 39
3.24 ADMINISTRATIVE FEE 39
3.25 LIQUIDATED DAMAGES 40
Appendix A: Zone Map 42
Appendix B. Bid Calendar 43
Appendix C: ACH Payments 45
Appendix D: Federal Clauses 46

1.0 GENERAL CONDITIONS

1.01 BID CORRESPONDENCE

All correspondence regarding this bid should be directed to the Florida Sheriffs Association, "FSA". Please be sure to reference the bid number and title and provide your contact information. Communication for this Invitation to Bid should be identified by contract number and title and directed to:

Florida Sheriffs Association
Attn: Cooperative Purchasing Program Coordinator
2617 Mahan Drive
Tallahassee, FL 32308
E-mail: CPP@flsheriffs.org

1.02 PURPOSE

The Florida Sheriffs Association invites interested Bidders, including manufacturers and dealers or authorized representatives to submit responses in accordance with these solicitation documents. The FSA Cooperative Purchasing Program will conduct the solicitation process and administer the resulting contract. The purpose of this bid is to establish contracts with manufacturers and manufacturer's authorized dealers for contract terms specified under Section 1.03 for the purchase of items on a "no trade-in basis."

1.03 TERM OF CONTRACT

The term for Contracts FSA23-VEL31.0 Pursuit, Administrative and Other Vehicles and FSA23-VEH21.0 Heavy Trucks and Buses shall remain in effect for one year from date of contract execution by the FSA, and may be extended by mutual agreement, at the sole option and discretion of the FSA. The initial term of these contracts begins October 1, 2023, and ends September 30, 2024.

The term for Contract FSA23-EQU21.0 Equipment shall remain in effect for two years from date of contract execution by the FSA, and may be extended by mutual agreement, at the sole option and discretion of the FSA. The initial term of this contract begins October 1, 2023, and ends September 30, 2025.

Contract extensions will only be executed when the FSA determines, based on then-existing conditions, that it is in the best interest of the FSA and the purchasers to do so.

1.04 JURISDICTION

This Agreement shall be governed by and construed in accordance with the laws of the State of Florida. Venue shall lie in the appropriate court in and for Leon County, Florida.

1.05 SHERIFF AS COUNTY CONSTITUTIONAL OFFICER

The Offices of the Sheriff in the State of Florida are constitutional offices of the State of Florida. Each has the authority either individually or collectively to execute contracts for all goods and services for the proper conduct of that office. Section 30.53, Florida Statutes, exempts the sheriffs' offices from the provisions of the Florida Statute that would otherwise require sealed and competitive bidding procedures.

The Office of the Sheriff is not required by law to accept the lowest priced proposal and may reject any or all of the proposals without recourse. Bidders are solely responsible for their own bid preparation costs and nothing in this solicitation in any way obligates the participating sheriffs' offices for any payment for any activity or costs incurred by any Bidder in responding to this solicitation.

1.06 FUNDING

In the case of certain purchasers, including state agencies, funds expended for the purposes of the contract must be appropriated by the Florida Legislature, the individual participating agency or the agency's appropriating authority for each fiscal year included within the contract period. For such agencies, their performances and obligations to pay for products or services under any resulting contract, or purchase order, are contingent upon such an annual appropriation by the Legislature, individual agency or by the appropriating authority. Therefore, any contract or purchase order with such an agency shall automatically terminate without penalty or termination costs in the event of non-appropriation.

1.07 CURRENCY

All transaction amounts, bids, quotes, provisions, payments or any part of this contract relating to currency are to be made in United States Dollars.

1.08 GENERAL DEFINITIONS

The terms used in this contract are defined as the following:

A. Base Specification: Written descriptions of the minimum requirements for each item or item group developed by the FSA CPP for Bidders to bid on. These item requirements may be unique to FSA CPP and require additional components to the manufacturer's standard item.

B. Bid System: The online forum used for the submission of bids and review of bid results for the specifications connected to this Invitation to Bid. VendorLink is the software used for this bid.

C. Bidder: A bidder or enterprise that submits a formal bid to the Florida Sheriffs Association Cooperative Purchasing Program in accordance with the Florida Sheriffs Association Cooperative Purchasing Program Terms and Conditions. A bidder, that is not the manufacturer, must be authorized by the manufacturer to market and sell an item for which they are bidding.

D. Build sheet: A document from the Bidder that confirms that the item submitted by Bidders meets or exceeds the FSA CPP Base Specification. Build sheets include, but are not limited to, the factory options list and door data plate information for vehicles that include details such as engine size and transmission, paint codes, production date, axle code, etc.

E. Dealer: An enterprise authorized by the manufacturer to market, sell, provide, and service the items for the Florida Sheriffs Association Cooperative Purchasing Program. Dealers may be Vendor-owned and controlled, in whole or in part, or independently owned and controlled.

F. End User: A term used to distinguish the person who ultimately uses or is intended to use a product or for whom a product is designed for use.

G. Factory: Refers to the manufacturer produced products.

H. Fleet Advisory Committee (committee): An employee of a sheriff's office or other local governmental agency, or person who FSA CPP identifies as a subject matter expert who assists with the development of bid specifications and evaluation of bid responses. The committee makes recommendations to the FSA CPP and is not responsible for final awards.

I. Florida Sheriffs Association Cooperative Purchasing Program (FSA CPP): The entity that administers the Invitation to Bid and contract administration functions for the resulting contract(s).

J. Invitation to Bid: A competitive solicitation and award process established through the issuance of an invitation to Bidders, vendors, dealers and manufacturers to submit a price offer on a specific product to be provided. This term shall include the Bid Specifications available to Bidders on the Bid System and references to solicitation documents. The term shall not include requests for proposals, requests for quotes, requests for letters of interest, or the solicitation of purchase orders based on oral or written quotations.

K. Manufacturer: The original producer or provider of items offered on this contract.

L. Manufacturer's Suggested Retail Price (MSRP): Manufacturer's Suggested Retail Price (MSRP) represents the Manufacturer's recommended retail selling price, list price, published list price, or other usual and customary price that would be paid by the purchaser. The following are acceptable sources of current MSRPs and MSRP Lists for use in submission of the bid solicitation and the resulting contract:
    a. Manufacturer's Computer Printouts
    b. Chrome Systems, Inc.'s PC Carbook Plus and PC Carbook Fleet Edition
    c. Manufacturer's Annual U.S. Price Book
    d. Manufacturer's official website

M. Non-Scheduled Option: Any optional new or unused component, feature or configuration that is not included or listed in the Base Specifications or options provided by the Vendor.

N. Production Cutoff: A date used by manufacturers to notify vendors and dealers that the manufacturer has reached maximum capacity for orders or are discontinuing the production of an item. Vehicle manufacturers use this term when referring to any given model year for production.

O. Published List Price: A standard "quantity of one" price currently available to government and educational purchasers, excluding cooperative or volume discounts.

P. Purchase Order: A request for order from a purchaser to an awarded Vendor for an item that has been awarded on this contract. Purchase Orders placed using this contract formalize the terms and conditions of this contract under which a Vendor furnishes items to a purchaser.

Q. Purchaser: A purchaser is an entity that seeks to obtain items awarded on this contract by meeting the eligible user criteria.

R. Qualification Packet: This document contains the required forms, attestations, authorizations, and organizational information needed by Bidders to submit a successful and complete bid.

S. Terms & Conditions: This document, which serves as the governing Invitation to Bid and contract for the identified FSA CPP Invitation to Bid and resulting contract(s). Standard regulations, processes, procedures, and compliance requirements are identified herein. Bidders complete a qualification packet during the bid process indicating they agree to comply with the Terms & Conditions, and that this will serve as a contract for both parties, should the Bidder(s) receive award.

T. Third Party Supplier: Businesses external to a Bidder or Vendor that provide products and services which contribute to the overall finished item in this contract. Third Party Suppliers are contractors under the direction and responsibility of the Bidder or Vendor.

U. Vendor: The Bidder(s) that receive award, who agree to provide the contract items that meet the requirements and Base Specifications of the contract. The Vendor must agree to the Terms & Conditions, which will serve as the governing contract. If the Vendor is not the manufacturer, the Vendor must be authorized by the manufacturer to market, sell, provide, and service all awarded items.

V. Vendor Installed: A product or service provided by the Vendor or other third party; not the factory.

1.09 ELIGIBLE PURCHASERS OF CONTRACT

Awarded bid contract prices, will be extended and guaranteed to the Florida Sheriffs Association, any unit of local government, political subdivision or agency of the State of Florida. This includes, but is not limited to counties, municipalities, sheriffs' offices, clerks, property appraisers, tax collectors, supervisors of elections, school boards or districts, water management districts, other special districts, police and fire departments, emergency response units, state universities and colleges, or other state, local or regional government entities within the State of Florida. Eligible purchaser also includes all Eligible Users as defined in F.A.C. 60A-1.001(2).

All purchasers are bound by applicable Federal and State law, local ordinances, rules and regulations for purchases made under this contract. Participating agencies cannot guarantee any order other than those ordered by the individual agency.

In addition, awarded bids can be extended and guaranteed to other entities, which can include out-of-state sales, in accordance with Vendors' individual manufacturers' agreements. Vendors that wish to extend contract pricing to entities other than those defined here are governed by their manufacturers' agreements and must agree to the Terms & Conditions.

1.10 LEGAL REQUIREMENTS

Federal, State, and local laws, ordinances, rules and regulations, including any applicable motor vehicle dealer laws, that in any manner affect the items covered herein apply. Lack of knowledge by the Bidder of applicable legal requirements will in no way be a cause for relief from responsibility.

Bidders have the option to certify that they are willing to accept purchase orders funded in whole or in part with federal funds. By opting in, Bidders certify that they are willing to comply with the requirements outlined in Appendix D upon receipt of a federally funded purchase order. This is not a requirement of the Invitation to Bid or contract. Bidders are not required to opt-in; however, they are required to indicate whether they will opt-in or opt-out of receiving federally funded purchase orders. FSA CPP has taken actions to provide and develop information, materials, and resources for Bidders, Vendors and purchasers that will assist in the use of federal funding with this

contract. It is the responsibility of the purchaser to determine compliance for each Vendor, if they wish to use federal funds for purchase or intend to request reimbursements using federal funds.

1.11 PATENTS & ROYALTIES

The Bidder/Vendor, without exception, shall indemnify and hold harmless the Florida Sheriffs Association (FSA) and its employees from liability of any nature or kind, including costs and expenses for, or on account of, any copyrighted, patented, or unpatented invention, process, or article manufactured or used in the performance of the contract, including its use by the FSA or a purchaser.

If the Bidder/Vendor uses any design, device or materials covered by letters, patent, or copyright, it is mutually understood and agreed, without exception, that the bid prices shall include all royalties or costs in any way arising, directly or indirectly, from the use of such design, device, or materials in any way involved in the work.

1.12 FEDERAL AND STATE STANDARDS

It is the intent of FSA CPP that all specifications herein are in full and complete compliance with all Federal and State of Florida laws, requirements, and regulations applicable to the type and class of commodities and contractual services being provided.

In addition, any applicable Federal or State legal or regulatory requirements that become effective during the term of the Terms & Conditions, regarding the items and services specifications, safety, and environmental requirements shall immediately become a part of the Terms & Conditions. The Vendor shall meet or exceed any such requirements of the laws and regulations. If an apparent conflict exists, the Vendor shall contact the FSA CPP immediately.

1.13 UNDERWRITERS' LABORATORIES

Unless otherwise stipulated in the bid, all manufactured items and fabricated assemblies shall be Underwriters' Laboratories, or U.L., listed or re-examination listing where such has been established by U.L. for the item(s) offered and furnished.

1.14 AMERICANS WITH DISABILITIES ACT

To request this material in accessible format, sign language interpreters, information on access for persons with disabilities, or any accommodation to review any document or participate in any FSA sponsored proceeding, please contact FSA Human Resources at (850) 877-2165 five business days in advance to initiate your request. TTY users may also call the Florida Relay Service at 711.

1.15 REASONABLE ACCOMMODATION

In accordance with the Title II of the Americans with Disabilities Act, any person requiring an accommodation because of a disability at the bid opening must contact the FSA Human Resources at (850) 877-2165.

1.16 DISADVANTAGED BUSINESSES

As part of the solicitation process FSA CPP makes information publicly available to potentially qualified entities, and conducts additional outreach to qualified:

- Small businesses,
- Minority-owned small businesses,
- Women-owned small business enterprises, and
- Disadvantaged business enterprises.

FSA CPP takes necessary affirmative steps to ensure that minority businesses, women's business enterprises, and labor surplus area firms are used, when possible, as recommended by 2 C.F.R. § 200.321. FSA CPP will:

- Evaluate whether small, minority, and women's businesses are potential sources,
- Place those qualified small and minority businesses and women's business enterprises on solicitation lists, and
- Search the Small Business Administration, Minority Business Development Agency, and Labor Surplus Area reports for additional potential sources.

Bidders self-certify in the qualification packet whether they meet the state and federal definitions of a small business, minority-owned small business, women-owned small business enterprise, and disadvantaged business.

1.17 ANTI-DISCRIMINATION

The Bidder certifies that they are in compliance as applicable by federal or state law with the non-discrimination clause contained in Section 202, Executive Order 11246, as amended by Executive Order 11375, relative to equal employment opportunity for all persons without regard to race, color, religion, sex or national origin.

1.18 BEST COMMERCIAL PRACTICES

The apparent silence or omission of any description from the specifications shall be regarded as meaning that only the best commercial practices, size, and design are to be used. All workmanship is to be first quality. All interpretations of this specification shall be upon the basis of this statement.

1.19 PUBLIC ENTITY CRIMES (PEC)

In accordance with the Public Entity Crimes Act, Section 287.133, Florida Statutes, a person or affiliate who has been placed on the convicted vendor list maintained by the State of Florida Department of Management Services following a conviction for public entity crimes may not submit a bid on a contract to provide any goods or services to a public entity, may not submit a bid on a contract with a public entity for the construction or repair of a public building or public work, may not submit bids on leases of real property to a public entity, may not be awarded or perform work as a vendor, supplier, sub-vendor, or consultant under a contract with a public entity, and may not transact business with any public entity in excess of the threshold amount provided in Section 287.017, Florida Statutes, for CATEGORY TWO for a period of 36 months from the date of being placed on the convicted vendor list.

1.20 TAX EXEMPTION

Purchasers making a purchase pursuant to the awarded bid are generally exempt from Federal Excise and State Sales Tax. It is the responsibility of the Vendor to verify that the purchaser is exempt by obtaining the purchaser's Federal Excise and State Taxes and Use Certificate Number.

The Florida Sheriffs Association is a 501(c)3 organization and is exempt from all Federal Excise and State Taxes. The FSA State Sales Tax and Use Certificate Number is 85-8012646919C-3.

1.21 ORDER OF PRECEDENCE IN THE EVENT OF CONFLICT

In the event of conflict, the conflict may be resolved in the following order of priority (highest to lowest):

- Addenda to Contract Terms & Conditions, if issued
- Contract Conditions
- General Conditions
- Addenda to Bid Specifications, if issued
- Bid Specifications
- Bidder Instructions

1.22 COMMUNICATIONS

Communications between a Bidder, lobbyist or consultant and FSA are limited to matters of process or procedure and shall be made in writing to the FSA CPP Staff.

Bidders should not rely on representations, statements, or explanations other than those made in this Invitation to Bid or in any written addendum to this Invitation to Bid, and no oral representations, statements, or explanations shall be deemed to bind the FSA or eligible users.

1.23 CLARIFICATION AND ADDENDA

Any questions or clarifications concerning the Invitation to Bid shall be submitted to FSA CPP by e-mail to CPP@flsheriffs.org with the bid title and number referenced on all correspondence. Final questions must be received by the date for Request for Clarification stated on the Bid Calendar. Questions and answers will be posted to the FSA CPP website on the date indicated on the Bid Calendar. Questions received during the cone of silence date listed on the bid calendar will not be addressed, except as provided herein.

Interpretation of the specifications or any solicitation documents will **not** be made to the Bidder verbally, and if any verbal clarifications are provided, they are without legal effect. FSA CPP will make every attempt to e-mail updates to registered Bidders. However, posting to the FSA CPP website or the Bid System constitutes proper notice of addenda.

The FSA CPP shall issue a Formal Addendum if substantial changes that impact the submission of bids are required. Any such addenda shall be binding on the Bidder and shall become a part of the solicitation document. In the event of conflict with the original specifications, addenda shall govern to the extent specified. Subsequent Formal Addenda shall govern over prior Formal Addenda only to the extent specified. The FSA will not be responsible for any explanation or interpretation made verbally or in writing except those made through the posting of a Formal Addendum.

The bid submission constitutes acknowledgment of addenda to the Bid Specifications. Bids that fail to account for the specification addenda shall be determined to be nonresponsive; however, the FSA CPP may waive this requirement when in its best interest.

After the start of the contract term, FSA CPP will notify all Vendors of any addenda and will require acknowledgement of the new terms and conditions. If the Vendor does not agree to the new terms and conditions, the Vendor's award can be removed or replaced by another Vendor or qualified responsive bidder.

1.24 SIGNED BID CONSIDERED AN OFFER

The signed bid shall be considered an offer on the part of the Bidder, which offer shall be deemed accepted upon approval by the FSA CPP. The bid submission must be signed by an authorized representative. Submission of a bid in the FSA CPP Bid System constitutes a signed bid for purposes of bid evaluation. An electronic signature may be used and shall have the same force and effect as a written signature.

1.25 ASSIGNMENT OF CONTRACT

No right or interest in this contract may be assigned, transferred, conveyed, sublet or otherwise disposed of, without prior written consent of the FSA CPP.

If the original Vendor sells or transfers all assets or the entire portion of the assets used to perform this contract, a successor-in-interest must perform all obligations under this contract. FSA CPP reserves the right to reject the acquiring entity as Vendor. A change of name agreement will not change the contractual obligations of the Vendor.

In the event a manufacturer reassigns the product line to an alternate company, the Vendor is required to notify the FSA CPP in writing of the change within 10 business days of the reassignment. If the Vendor is not already an approved FSA CPP Vendor, the alternate company is required to submit a Qualifications Packet to the FSA CPP to become an approved Vendor *prior to* conducting any qualified sales. FSA CPP may approve such assignments of existing or new vendors at its discretion. The Vendor is required to honor the contract pricing and all of the applicable Terms & Conditions throughout the remaining term of the contract.

1.26 TERMINATION OF PRODUCT LINE

If a Vendor terminates a product line (manufacturer or brand), the Vendor is required to notify the FSA CPP within 10 business days of the decision not to retain the product line. FSA CPP may remove the terminated products from the contract.

1.27 DEMONSTRATION OF COMPETENCY

Bidders must be able to demonstrate a good record of performance for a reasonable period of time, and have sufficient financial support, equipment and organization to ensure they can satisfactorily execute the services if awarded a contract under the terms and conditions herein stated.

The terms "equipment" and "organization" as used herein shall be construed to mean a fully equipped and well-established company in line with the best business practices in the industry and as determined by the FSA CPP.

The FSA CPP may consider any evidence available and may require submission of supporting documentation regarding the financial, technical and other qualifications and abilities of a Bidder, including past performance with the FSA CPP in making the award.

FSA CPP may inspect the Bidder's facility prior to the award of contract. Bids will only be considered from firms which are regularly engaged in the business of providing the goods or services described in this Invitation to Bid.

Information submitted in the bid may not be plagiarized and, except in the case of materials quoted from this solicitation or developed by the manufacturer, must be the original work of the individual or company that submits the bid for evaluation.

1.28 VENDOR ABILITY TO PERFORM

The FSA CPP may require Bidders to show proof that they have been designated as authorized representatives of a manufacturer or supplier, which is the actual source of supply. In these instances, the FSA CPP may also require information from the source of supply regarding the quality, packaging and characteristics of the products. Any conflicts between this material information provided by the source of supply and the information contained in the bid submission may render the bid nonresponsive.

During the contract period, FSA CPP may review the Vendor's record of performance and may require submission of supporting documentation to ensure that the Vendor is providing sufficient financial support, equipment and organization.

If the FSA CPP determines that the Vendor no longer possesses the financial support, equipment and organization in order to comply with this section, FSA has the authority to immediately terminate the contract.

By responding to this Invitation to Bid, the Vendor warrants that, to the best of his or her knowledge, there is no pending or threatened action, proceeding, or investigation, or any other legal or financial condition, that would in any way prohibit, restrain, or diminish the Vendor's ability to satisfy the obligations of a resulting contract. The Vendor warrants that neither it nor any affiliate is currently on the convicted vendor list maintained pursuant to section 287.133 of the Florida Statues, or on any similar list maintained by any other state or the federal government. The Vendor shall immediately notify the FSA CPP and purchaser in writing if its ability to perform is compromised in any manner during the term of the contract.

1.29 FINANCIAL RESPONSIBILITY

Bidder affirms by the submission of the bid and by signature on the contract signature form that the Bidder:

- Has fully read and understands the scope, nature, and quality of work to be performed or the services to be rendered under this bid and has adequate facilities and personnel to fulfill such requirements.
- Accepts the financial responsibility associated with this bid and declares that they have the access to capital (in the form of liquidity or credit lines) in order to meet the financial demands of such award.
- Has assessed the financial responsibility required to serve the contract as bid, including such details as the obligations to perform all items bid, zones bid, and quantities that could be ordered, as well as timing of payment from purchasers, which can be 45 calendar days from receipt of invoice.

1.30 QUALITY AND SAFETY

All materials used for the manufacture or construction of any supplies, materials or equipment covered by this bid shall be new. The items bid must be new, the latest model, of the best quality, and highest-grade workmanship that meet or exceed federal safety standards.

Items requiring certification should require certification of options in cases where non-certified options could result in the decertification of the original product or warranty. In all cases where options are not certified, the Vendor must disclose to the end user that the non-certified options are not required to be certified. All options must meet or exceed federal safety standards.

1.31 NONCONFORMANCE

Items may be tested for conformance with specifications. Items delivered that do not conform to specifications may be rejected and returned at the Vendor's expense.

Any violation of these stipulations may also result in:

- Vendor's name being removed from the awarded vendor list.
- FSA and purchasers being advised not to do business with Vendor.

1.32 GRATUITIES

Bidders shall not offer any gratuities, favors, or anything of monetary value to any official, employee, or agent of the FSA, for the purpose of influencing consideration of this bid. Bidders shall disclose in writing any conflicts of interest to FSA prior to any award, or as soon as practicable after learning of any such conflict, including any contractual or employment relationships with FSA or potential purchasers of Bidders' products or services.

1.33 TIE BIDS

FSA CPP has the right to award multiple Bidders the primary or alternate award in the event of a tie. In the event the FSA CPP desires to break tie bids, and businesses have qualifying drug-free work programs, the award will be made using the following criteria:

- Bidder within the State of Florida
- Vendors' performance record with purchasers
- Coin Toss

1.34 RIGHT TO AUDIT

Vendor shall establish and maintain a reasonable accounting system that enables FSA CPP to readily identify Vendor's sales. FSA CPP and its authorized representatives shall have the right to audit and to make copies of all related records pertaining to this contract, including all government sales and eligible user information, whether kept by or under the control of the Vendor, including, but not limited to those kept by its employees, agents, assigns, successors, sub-vendors, or third-party suppliers in whatever form they may be kept – written or electronic. Such records shall include, but not be limited to:

- Accounting records, including but not limited to purchase orders, confirmation of orders or invoices, paid vouchers, cancelled checks, deposit slips, ledgers, and bank statements;
- Written policies and procedures;
- Subcontract files (including proposals of successful and unsuccessful Bidders, bid recaps, etc.);
- Original estimates, quotes, or work sheets;
- Contract amendments and change order files;
- Insurance documents; or
- Memoranda or correspondence.

Vendor shall maintain such records during the term of this contract and for a period of three (3) years after the completion of this contract. At the Vendor's expense and upon written notice from FSA CPP, the Vendor shall provide such records for inspection and audit by FSA CPP or its authorized representatives. Such records shall be made available to FSA CPP during normal business hours within three business days of receipt of the written notice. FSA CPP may select the Vendor's place of business or offsite location for the audit. The FSA CPP may also request the Vendor provide requested records via e-mail.

Vendor shall ensure FSA has these rights with Vendor's employees, agents, assigns, successors, and third-party suppliers, and the obligations of these rights shall be explicitly included in any subcontracts or agreements formed between the Vendor and any sub-vendors to the extent that those subcontracts or agreements relate to fulfillment of the Vendor's obligations to FSA.

Professional fees, personnel costs and travel costs incurred by FSA under its authority to audit and not addressed elsewhere will be the responsibility of the FSA. However, if the audit identifies underreporting, overpricing or overcharges (of any nature) by the Vendor to FSA or a purchaser in excess of three percent (3%) of the total contract billings, the Vendor shall reimburse FSA for the total costs of the audit not to exceed $5,000. If the audit discovers substantive findings related to fraud, misrepresentation, or non-performance, FSA may recoup all the costs of the audit work from the Vendor.

Any adjustments or payments that must be made as a result of any such audit or inspection of the Vendor's invoices or records shall be made within a reasonable amount of time (not to exceed 60 calendar days) from presentation of FSA's findings to Vendor.

FSA has the right to assess damages or seek reimbursements or refunds based on audit results.

1.35 LICENSES AND PERMITS

The Bidder shall obtain and pay for all licenses, permits and inspection fees for this bid submission and any resulting contract. Where Vendors are required to enter or go onto FSA or purchaser property to deliver materials or perform work or services as a result of a bid award, the Vendor will assume the full duty, obligation and expense of obtaining all necessary licenses, permits and insurance.

The Bidder must, by the time of award, be registered to do business in the State of Florida on SunBiz.gov.

1.36 PERFORMANCE BONDS

Purchasers may request a performance bond from a Vendor. Performance bonds are recommended with pre-payment and will be at the expense of the requesting agency. Purchasers should determine the best practice in comparing performance bond expense against any prior discounts that may be available.

1.37 ELIMINATION FROM CONSIDERATION

This Invitation to Bid shall not be awarded to any person or Bidder who has outstanding debts to the FSA, whether in relation to current or previous bid awards or for other business purposes.

1.38 INDEPENDENT PREPARATION

A Bidder shall not, directly or indirectly, collude, consult, communicate or agree with any other Bidder as to any matter related to the bid each is submitting. Additionally, a Bidder shall not induce any other Bidder to modify, withdraw, submit, or not submit a bid.

Bidders or Vendors who are found to have engaged in these acts will be considered nonresponsive and will be suspended or barred from bid participation. Any contract award resulting from these acts may be terminated for

default. Further, any such acts detected by the FSA may be reported to relevant law enforcement and/or prosecutorial agencies.

Bidders may submit multiple bids without violating this provision if the bid submitted is not from the same manufacturer and product line. Dealers that share the same ownership may submit multiple bids without violating this provision if the Bidders are not in the same region featuring the same manufacturer and product line.

1.39 DEFAULT

In case of default on the part of Vendor, the FSA CPP may take necessary steps to otherwise procure the products sought, including but not limited to procuring the products or services from the next highest ranked Bidder or from other sources. A defaulting Vendor may be held liable for costs incurred by the FSA in procuring replacement products.

1.40 PROTESTS AND ARBITRATION

Any person who is adversely affected by the decision or intended decision to award shall file a "Notice of Protest" in writing to the FSA CPP within three (3) business days after the posting of the Intent to Award and shall file a formal written protest within five (5) business days after filing the Notice of Protest. Failure to file both a notice of protest and a formal written protest within the above referenced timelines shall constitute a waiver of proceedings.

The burden is on the party protesting the award of the bid to establish grounds for invalidating the award(s). The formal written protest must state with particularity the facts and law upon which the protest is based. Options are for informational purposes only and will not serve as a basis for protest. Failure to do so will result in a denial of protest. Formal written protest which states with particularity the facts and law upon which the protest is based will be reviewed by FSA legal counsel for legal soundness and validity, and corrective action will be taken as needed contingent upon the validity of such claims. However, any additional time required and cost incurred by the FSA to substantiate a protesting party's claim(s) beyond the normal scope of its legal review due to the vague or inconclusive nature of the protesting party's filing will be reimbursable to the FSA and deducted from the protesting party's bond or security which must accompany their filing.

Any Bidder who files an action protesting a decision or intended decision pertaining to this contract shall post a bond, cashier's check or money order payable to the Florida Sheriffs Association in the amount equal to ten percent of the item being protested. The bond, cashier's check or money order must be filed at the time of filing the formal written protest or within the five (5) business day period allowed for filing the formal written protest. FSA CPP will provide the amount required within two (2) business days of the notice of protest received. This bond or security will be conditioned upon the payment of all costs which may be adjudged against the protesting party in a court of law and/or to reimburse the FSA for additional legal expenses incurred and required to substantiate the protesting party's claim(s). Failure to post the bond or security requirement within the time allowed for filing will result in a denial of protest. The filing of the protest shall not stay the implementation of the bid award by the Florida Sheriffs Association.

Should the unsuccessful Bidder(s) decide to appeal the decision of the FSA, they shall file a notice to FSA CPP within three (3) business days of the FSA bid protest decision regarding their intent to request arbitration. A demand for arbitration with the American Arbitration Association's (AAA) commercial panel under its rules and regulations must be made within ten (10) business days of the FSA bid protest decision. Any person who files for an arbitration with the AAA shall post with the Florida Sheriffs Association at the time of filing the formal written arbitration request, a bond, cashier's check or money order payable to the Florida Sheriffs Association in the

amount equal to ten percent of the product line being protested. This amount will be the same amount as the FSA CPP provided at the time of filing the initial protest. Failure to provide written notice to FSA CPP, file a demand for arbitration with the AAA, or failure to post the required bond and security requirement within the specified timelines shall constitute a waiver of arbitration proceedings. By responding to this procurement, the Bidder expressly agrees to the use of mandatory binding arbitration to resolve any appeals of the decision of the FSA, and any claims arising from or in any way relating to the procurement process, and expressly waives any and all rights that it may otherwise have to pursue such claims in any other forum, judicial or otherwise.

If the party filing for arbitration does not prevail, it shall pay all costs, legal expenses and attorney fees of the prevailing party incurred in connection with the arbitration. However, if the filing party prevails, the parties shall share equally the fees and expenses of the arbitration and AAA and each shall bear the cost of their own attorney fees. The filing for arbitration shall not stay the implementation of the bid award by the Florida Sheriffs Association.

1.41 NONPERFORMANCE

By virtue of the bid submission, Bidder acknowledges its obligation to sell items in all zones for which it is awarded. Upon award, failure of the Vendor to comply with these requirements may result in the imposition of liquidated damages of up to $1,000 per item, which amount the Vendor agrees is reasonable, or probation, suspension, termination or a combination thereof from current and future bids at the FSA CPP's discretion.

The Vendor shall at all times during the contract term remain responsive and responsible. In determining Vendor's responsibility, the FSA CPP shall consider all information or evidence that demonstrates the Vendor's ability or willingness to fully satisfy the requirements of the Terms & Conditions.

Vendors that are not in compliance with any of the provisions of this contract can be assessed liquidated damages, suspended or terminated from the contract. The FSA CPP at its sole discretion may remove a noncompliant Vendor from future competitive bid solicitations; or take other actions including suspension from the contract until compliance issues are resolved, limit current or future vendor participation by items or zones, or other actions as determined by FSA CPP at its sole discretion.

At FSA CPP's discretion, Vendors may be required to develop corrective action plans to address contract compliance. Failure to abide by corrective action plans will result termination from the existing contract and future competitive bid solicitations at the discretion of the FSA CPP.

In situations where there is evidence that the Vendor has engaged in egregious breaches of the contract with respect to either the FSA CPP and/or the purchaser, the contract can be terminated and the Vendor will be removed from future solicitations for a period of up to three (3) years, or a permanent ban from the bid process at the sole discretion of FSA CPP.

Specific conditions for termination include, but are not limited to; failure to perform, refusal to accept orders during the contract period while manufacturer orders are still being accepted for current model year or the new year if the vehicle is price protected by the factory, charging amounts exceeding MSRP on factory or Vendor installed items and packages, requiring the purchase of additional options over and above the base vehicle as a condition of acceptance of order, providing aftermarket options where factory options are available without the consent of the purchaser, any misrepresentation of optional equipment or service as being factory that fails to meet the definition as described in this document, and any other practice deemed to be inconsistent with the intent of the contract.

Any Vendor presented with a valid Purchase Order consistent with Vendor bid quotes or other agreed upon terms and pricing is required by this contract to accept such purchase order and deliver the product. Purchase Orders must be fulfilled whether or not the Purchase Order includes options. The Vendor must deliver this product in accordance with the Terms & Conditions – regardless of whether doing so will provide the Vendor with a profit or loss.

Failure to deliver the item may result in the purchaser seeking damages for the difference of cost to issue a new Purchase Order with another Vendor plus any legal fees and damages that may be incurred in the process to facilitate a completed order. Additionally, FSA CPP may seek damages for nonpayment of administrative fees, to which FSA CPP is entitled, according to Section 3.28, and any attorney's fees incurred in the recovery of these damages.

1.42 SEVERABILITY

In the event any provision of this contract is held to be unenforceable for any reason, the unenforceability thereof shall not affect the remainder of the contract, which shall remain in full force and effect and enforceable in accordance with its terms.

1.43 TERMINATION FOR CAUSE

If through any cause within the reasonable control of the Vendor, it shall fail to fulfill in a timely manner, or otherwise violate any of the terms of this contract, the FSA CPP shall have the right to terminate the services remaining to be performed. Written notice of the deficiencies shall be given to the Vendor and unless the deficiencies are corrected within 10 business days, the contract may be terminated for cause immediately. The right to exercise the option to terminate for cause shall be in the sole discretion of the FSA CPP, and the failure to exercise such right shall not be deemed to constitute a waiver of this right.

In the event of a termination for cause, the purchaser shall compensate the successful Bidder in accordance with the contract for all services performed by the successful Bidder prior to termination, net of any costs incurred by the purchaser and FSA as a consequence of the default.

Notwithstanding the above, the Vendor shall not be relieved of liability to the FSA for damages sustained by the FSA by virtue of any breach of the contract by the Vendor, and the FSA CPP may reasonably withhold payments to the Vendor for the purposes of offset until such time as the exact amount of damages due the FSA from the Vendor is determined.

1.44 TERMINATION WITHOUT CAUSE

The FSA CPP can terminate the contract in whole or part without cause by giving written notice to the Vendor of such termination, which shall become effective 30 calendar days following receipt by Vendor of such notice.

In the event of a termination without cause, all finished or unfinished documents and other materials shall be properly delivered to the FSA CPP.

The Vendor shall not furnish any product after it receives the notice of termination, except as necessary to complete the continued portion of the contract, if any. The Vendor shall not be entitled to recover any lost profits that the Vendor expected to earn on the balance of the contract or cancellation charges.

Any payments to the Vendor shall be only to the total extent of the purchaser liability for goods or services delivered prior to the date of notice to terminate the contract.

1.45 CONTRACT ADVERTISEMENT AND USE OF FSA LOGO

The FSA logo is an official logo of the Florida Sheriffs Association designed to promote the program. The logo may be used by Vendors in accordance with this policy. Use of the logo is limited to the original version received from the FSA. Modifications are not permitted.

Methods of use include, but are not limited to:

- Electronic mediums such as websites, digital marketing campaigns, social media and e-mail; or
- Print media such as forms, marketing campaigns, business cards, posters, banners, brochures, flyers and postcards.

Vendors may request use of the logo by contacting cpp@flsheriffs.org, and should include a brief description of how the Vendor intends to use the logo. The official FSA sheriff's star and wreath logo may not be used without prior written permission.

2.0 BIDDER INSTRUCTIONS

2.01 QUALIFICATION

Bidders are required to complete the qualification packet as part of the bid submission. A Bidder becomes a qualified bidder if they comply with this section and Section 2.11, Mandatory Pre-Bid Meeting.

Qualification Packet information required for bid qualification include:

- Qualification form
    - Contact Information
    - Business Profile
    - References
    - Disqualifications & Defaults
    - Warranty Service Plan Attestation
    - Emergency Technician Attestation
- Compliance Attestations
    - E-Verify
    - Drug-Free Workplace
    - Workers Compensation
    - Compliance with Applicable Federal, State, and Local Laws and Ordinances
- Federal Compliance
- If willing to comply with the requirements applicable to federally funded purchase orders, Federal Compliance Certifications
    - Certification Regarding Debarment and Suspension
    - Certification Regarding Lobbying
- Contract Signature Form
- Insurance Checklist
    - Certificates of Insurance due five days prior to award

The qualification packet is located on the Bid System.

2.02 LICENSING AND FACILITIES

Bidders are required to obtain all required licenses, including any applicable motor vehicle dealer licenses, and registrations, and comply with all applicable Federal, State, and local laws and ordinances, including any applicable motor vehicle dealer laws, in order to bid on any motor vehicle.

Bidders must maintain a repair facility within the State of Florida to provide warranty service for the items bid. If Bidders do not have a facility, the Bidder must be able to assist purchasers in obtaining warranty work as authorized by the manufacturer.

If a Bidder does not maintain a facility within the State of Florida, the Bidder must have a plan as to how the Bidder would service Florida purchasers if awarded the contract. This warranty service plan must demonstrate that the warranty work will be timely and satisfactorily performed and should include:

- Whether the warranty service provider is approved by the manufacturer;
- If the Bidder plans to contract out for service, a copy of the service agreement; and
- Zone specific service plans to include:
    - Response time to initial call from purchaser,

- Number of personnel available to service the contract,
- Qualifications of personnel providing warranty work, and
- Any additional information that would detail how warranty service would be provided.

The sufficiency of the Warranty Service Plan may be evaluated by the FSA CPP. The FSA CPP reserves the right to request additional information from a Bidder regarding the facility during the solicitation and the term of the contract, if awarded. The FSA CPP may also exercise discretion in examining such facility as deemed necessary.

2.03 INSURANCE AND INDEMNIFICATION

Bidder/Vendor shall be fully liable for the actions of its agents, employees, partners, or third party suppliers and shall fully indemnify, defend, and hold harmless the Florida Sheriffs Association, the participating agencies, and their officers, agents, and employees from suits, actions, damages, and costs of every name and description, including legal counsels' fees, arising from or relating to personal injury and damage to real or personal tangible property alleged to be caused in whole or in part by Bidder/Vendor, its agents, employees, partners, or third party suppliers; provided, however, that the Bidder/Vendor shall not indemnify for that portion of any loss or damages resulting directly from the negligent acts or omissions of the Florida Sheriffs Association and participating agencies or proximately caused by intentional wrongful acts or omissions of the Florida Sheriffs Association and participating agencies.

The Florida Sheriffs Association and/or participating agencies shall give the Bidder/Vendor (2) the opportunity to take over and settle or defend any such action at Bidder's/Vendor's sole expense. When reasonable, the Florida Sheriffs Association will give the Bidder/Vendor written notice of an action or threatened action. Bidder/Vendor shall not be liable for any unreasonable cost, expense or compromise incurred by the Florida Sheriffs Association, or participating agencies, in any legal action without Bidder's prior written consent, which consent shall not be unreasonably withheld, conditioned, or delayed.

The Insurance Checklist summarizes the Bidder's/Vendor's insurance coverage obligations, if awarded. Certificates of Insurance, evidencing such coverages and endorsements as required herein, shall be provided no later than five (5) business days prior to the contract award date. The Vendor may not begin performance under the contract until such Certificates have been approved by the FSA CPP.

The certificate must state Bid Number and Title. FSA must be named as an additional insured for the duration of the contract.

The Vendor shall maintain comprehensive general liability insurance and general aggregate insurance in the amount and coverage levels specified on the Insurance Checklist.

The Vendor shall specifically and distinctly assume, and does so assume, all risks of damage or injury to property or persons used or employed on or in connection with the work and of all damage or injury to any person or property wherever located, resulting from any action or operation under the contract or in connection with the work. It is understood and agreed that at all times the Vendor is acting as an independent contractor. The Vendor shall be responsible for the work and every part thereof, and for all materials, tools, appliances and property of every description, used in connection with this particular contract. The Vendor at all times during the full duration of work under this contract, including extra work in connection with this contract, shall meet the requirements of this section.

The Vendor shall maintain automobile liability insurance including property damage covering all owned, non-owned, hired and scheduled automobiles, when used in connection with the delivery or service of this contract.

The Vendor shall maintain insurance to cover garage operations in the amount specified on the Insurance Checklist when the garage is used to complete work on this contract.

All insurance policies shall be issued by companies authorized to do business under the laws of the State of Florida and these companies must have a rating of B+ or better per the AM Best Rating.

FSA CPP required insurance coverages must be maintained through the duration of the contract. Upon expiration of the required insurance, the Vendor must email updated certificates of insurance for as long a period as any work is still in progress. No change or cancellation in insurance shall be made without 30 calendar days written notice to the FSA CPP.

It is understood and agreed that all policies of insurance provided by the Vendor are primary coverage to any insurance or self-insurance the FSA possesses that may apply to a loss resulting from the work performed in this contract. All policies issued to cover the insurance requirements herein shall provide full coverage from the first dollar of exposure.

The liability insurance coverage shall extend to and include the following contractual indemnity and hold harmless agreement:

> *The Vendor hereby agrees to indemnify and hold harmless the FSA, a 501(c)3, its officers, agents, and employees from all claims for bodily injuries to the public and for all damages to the property per the insurance requirement under the specifications including costs of investigation, all expenses of litigation, including reasonable legal counsel fees and the cost of appeals arising out of any such claims or suits because of any and all acts of omission or commission of any by the Vendor, his agents, servants, or employees, or through the mere existence of the project under contract.*

The foregoing indemnity agreement shall apply to any and all claims and suits other than claims and suits arising out of the sole and exclusive negligence of the FSA, its officers, agents, and employees, as determined by a court of competent jurisdiction.

The Vendor will notify the insurance agent without delay of the existence of the Hold Harmless Agreement contained within this contract and furnish a copy of the Hold Harmless Agreement to the insurance agent and carrier.

The Vendor will obtain and maintain contractual liability insurance in adequate limits for the sole purpose of protecting the FSA under the Hold Harmless Agreement from any and all claims arising out of this contractual operation.

The Vendor will secure and maintain policies of third-party suppliers. All policies shall be made available to the FSA upon demand. Compliance by the Vendor and all third-party suppliers with the foregoing requirements as to carrying insurance and furnishing copies of the insurance policies shall not relieve the Vendor and all third-party suppliers of their liabilities and obligations under any section or provisions of this contract. Vendor shall be as fully responsible to the FSA for the acts and omissions of the third-party suppliers and of persons employed by them as they are for acts and omissions of persons directly employed by the Vendor.

The FSA can request, and the Vendor shall furnish proof of insurance within seven (7) calendar days of receipt of the written request from FSA. Should the Vendor fail to provide acceptable evidence of current insurance during the contract term, the FSA CPP shall have the right to consider the contract breached and justifying the

termination thereof. If Bidder does not meet the insurance requirements; the FSA may consider alternate insurance coverage.

2.04 SPECIFICATIONS

All items covered by this Invitation to Bid and any resulting contract, and the specifications shall be the manufacturer's current basic production model, and shall, as a minimum, be equipped with all standard factory equipment in accordance with the manufacturer's latest literature unless otherwise noted in the Bid System or FSA CPP item group specification.

The Base Item Specifications are contained in the FSA CPP Bid System, may be requested from FSA CPP, and are retained within FSA CPP's archive. As part of the bid submission, Bidders will be required to provide confirmation that the item bid meets the FSA CPP Base Specification. FSA CPP may reject bids that fail to provide confirmation that the item(s) bid meet the FSA CPP Bid Specifications.

FSA CPP develops the specifications with subject matter experts and publicly available information. However, FSA CPP does not have access to full details from the manufacturer and relies on Bidders to assist in this process. Bidders should immediately notify the FSA CPP of any inaccuracies in the specifications. All notifications of inaccuracies must be in writing.

If awarded a contract, Vendor(s) must offer and supply an item that either meets or exceeds all the requirements included in the applicable Bid Specifications, unless a purchaser specifically issues a Purchase Order for a base item and Option that differs from the Base Specifications. Failure of a Bidder to comply with these provisions will result in Bidders being held responsible for all costs required to bring the item into compliance with the contract specifications.

2.05 SEALED BIDS

For purposes of this solicitation, a sealed bid is considered a bid submitted using the FSA CPP Bid System.

2.06 MISTAKES

Bidders are expected to examine the Base Item specifications, delivery schedules, bid prices and all information pertaining to servicing this contract before submitting a bid. Failure to do so will be at the Bidder's risk.

2.07 EXCEPTIONS

Any requested exceptions, deviations, or contingencies a Bidder may have to the Terms & Conditions must be documented in Bidder's submission. Exceptions to the Base Specifications at the time of the bid submission shall reference the item number, make and model. FSA CPP has the discretion to grant or deny, in whole or in part, the Bidder's requested exception, deviation or contingency to the specifications or Terms &Conditions. Bidder acknowledges that the bid may be disqualified if FSA CPP rejects the proposed exceptions.

2.08 EQUIVALENTS

Prior to the opening of the Bid System, Bidders may request item equivalents. The Bidder must submit the manufacturer name and model number (or product identifier) of each equivalent requested to FSA CPP. Complete,

descriptive, technical literature should demonstrate that the equivalent conforms with specification. If a bid uses equivalents without prior approval, the bid may be disqualified.

2.09 MANDATORY PRE-BID MEETING

Prospective Bidders are required to attend or participate in the **mandatory** Pre-Bid Meeting. The Pre-Bid Meeting is designed for vendors, the Fleet Advisory Committee and the FSA CPP to clarify questions on the Terms & Conditions and to confirm all Base Item specifications. Questions relating to the items, specifications, the bid process, or award can be asked at the Pre-Bid Meeting. Bidders have the opportunity to suggest technical modifications or corrections before the Base Item specifications are finalized.

FSA CPP reserves the right to grant attendance exceptions to the mandatory meeting if the Bidder has requested authorization, agrees in writing to meet all the Terms & Conditions without exception and further waives their right to protest the bid process in its entirety or any portion thereof.

2.10 PRICES QUOTED – HEAVY TRUCKS AND BUSES AND EQUIPMENT INVITATIONS TO BID

Items and options should reflect the most complete price and be below MSRP and at a minimum should cover the cost of the item or option bid.

Prices quoted in the bid submission should reflect the final amount the Bidder can expect to receive for payment for the items bid for the duration of the contract, unless otherwise provided in the contract. Prices submitted as indicated in the sealed bid are final. Bidders acknowledge that prices quoted will be valid for a period of sixty (60) calendar days from the date of bid opening.

Each item, make, and model must be priced and bid separately. Prices must be inclusive of all the components included in the Base Specification.

Prices bid must include the administrative fee FSA CPP charges to administer the contract, as outlined in these Terms & Conditions. The administrative fee is three quarters of one percent (.0075).

Prices bid must be at least cost, be Free On Board (FOB) destination, and must include delivery to the purchaser.

Upon award, the Vendor has the authority to offer additional discounts based on prompt payment, quantity, as well as additional manufacturer or vendor discounts.

2.11 PRICES QUOTED – PURSUIT, ADMINISTRATIVE AND OTHER VEHICLES INVITATION TO BID

Due to the changing market conditions, the FSA CPP has temporarily moved to a percent above cost, or "cost-plus", model for the Pursuit, Administrative and Other Vehicles Contract. The cost-plus model allows for Vendors to sell items immediately when order windows open up for next year's model, when the manufacturer changes price during the contract term, or when new items come to market.

Bidders shall provide a Bid Price and a Percent for each item bid. The Bid Price will be used to evaluate the lowest, responsive and responsible Bidder for each item and zone. The Percent will be used under an awarded contract to determine the cost-plus pricing for new year's models, when the manufacturer changes price during the contract

term, or when new items come to market. The FSA CPP will use the percent feature of the Bid System as the field to capture the percent above cost that the Vendor can expect to receive from the purchaser for the purchase of an awarded item.

The FSA CPP has the discretion to disqualify Bidders if the proposed Percent is excessive. In order to determine if Percent is excessive, FSA will compare the Percents proposed by Bidders for each item in each zone.

Prices and Percents bid for items and options should reflect the most complete item price, be below MSRP, and at a minimum should at least cover the cost of the item or option bid.

Prices and Percents bid must be at least cost, be Free On Board (FOB) destination, and must include delivery to the purchaser.

As used in this provision, "Item Cost" is defined as the factory invoice price for the item, the Original Equipment Manufacturer (OEM) destination and delivery to dealer, and the FSA Administrative fee, minus the OEM government pricing concessions specific to this bid, all manufacturer incentives, discounts, rebates, concessions and holdbacks.

As used in this provision, "Total Cost" is defined as the Item Cost, plus costs of dealer's floorplan estimated operational expense, and costs of dealer for preparation, cleaning, and assembling, gas, and delivery to zone.

As used in this provision, "Bid Price" is defined as the Total Cost and profit.

As used in this provision, "Percent" is defined as the markup over Item Cost.

Bid Prices will be used as the initial publish pricing for awarded items. As windows open up for next year's model, the manufacturer changes price during the contract term, or as new items come to market, FSA CPP will work with Vendors to update the published pricing for such items based on the awarded Percent, within a reasonable period of time. Vendors may accept Purchase Orders for such items in accordance with these Terms & Conditions before submitting updated published pricing to FSA CPP.

2.12 PURSUIT, ADMINISTRATIVE, AND OTHER VEHICLES CONTRACT COST-PLUS-PERCENT PRICING

Due to the changing market conditions, the FSA CPP has temporarily moved to a percent above cost, or "cost-plus", model for the Pursuit, Administrative and Other Vehicles Contract. The cost-plus model allows for Vendors to sell items immediately when order windows open up for next year's model, when the manufacturer changes price during the contract term, or when new items come to market.

The Bid System provides each Vendors' percent above cost at which the Vendor will sell such items. The Percent provided in the Bid System does not provide a percent discount for items bid.

If Vendor fulfills a Purchase Order at other than published pricing, at purchasers' request, Vendor must provide documentation substantiating the Item Cost, as defined in section 2.11.

2.13 OPTION PRICING – EQUIPMENT INVITATION TO BID

The Bidder shall offer discount below Manufacturer's Standard Retail Pricing (MSRP) or manufacturers published list price for any factory options included in the bid submission and quotes to purchasers, if awarded. FSA CPP requests Vendors include most frequently purchased scheduled, factory and aftermarket options in the bid.

Options are intended to add or delete equipment or features from the Base Specification. Options can provide an upgrade or downgrade to a manufacturer's model, such as a slightly different engine size or horsepower, and should not be made available for purchase separate from the base vehicle or equipment. Options may only provide a downgrade to a manufacturer's model when specifically requested in a Purchase Order issued in accordance with the Terms & Conditions by a purchaser. Bidders shall NOT use options to create equipment that is entirely different than the FSA CPP Base Specification or are available as another specification bid on this Invitation to Bid.

Bidder must use proper factory codes for all factory options. Options available through the factory may be bid and supplied to purchaser as "factory" options, unless otherwise requested in writing by the purchaser.

The FSA CPP has the discretion to disqualify Bidders if the option pricing is excessive or if options listed are not available for the item bid. In order to determine if pricing is excessive, Bidders agree to provide documentation to FSA CPP to verify cost at any time during the solicitation process or during the contract term. This information is for comparison purposes only when determining if pricing is excessive and will not be published.

Option pricing will include all costs of labor associated with the option and cost of labor should not be listed separately within the bid. For purposes of this bid, Emergency Lights and Sirens will require a separate pricing sheet upload in the Bid System. Section 2.15 contains specific instructions and exceptions for Emergency Lights and Sirens.

If a Bidder will offer registration and title services as a fee for service, the Bidder must include the administrative fee as a separate option (i.e., line item) for each item bid. *See* Section 3.21 for additional details. Government imposed fees should not be included in this option pricing.

No other additional charges or fees are admissible.

If options are not available as a stand-alone option, the Bidder must indicate in their bid submission any option requiring the purchase of other options, and also indicate options that are a part or dependent of another option. Factory package options are allowable under this contract. Factory package options must be included in the options within the bid document and detailed specifically as to what components the package includes.

When calculating the price for a manufacturer's option requested in this bid that is not listed as an option in the manufacturer's order guide (i.e., model or engine upgrade), the Bidder must calculate the option price as the net difference between vendor cost on the representative base vehicle and the total MSRP of the requested option modifying the vehicle. A Bidder may bid less than this price, but at no time charge more than the calculation provided here.

The use of options to facilitate the sale of an alternate manufacturer's product which is outside the scope of the written Base Specification will be determined nonresponsive and the bid will be rejected in whole or part by the FSA CPP.

Example: Bidder CANNOT include option upgrades that result in the selling of a vehicle or truck on one specification that is offered as a separate specification in

the Invitation to Bid. For example, a Vendor who is awarded the bid for 25,500 lb. GVWR Cab & Chassis cannot upgrade this item through an add option to a 30,000 lb. GVWR Cab & Chassis in order to circumvent the bid award winner for the 30,000 lb. GVWR Cab & Chassis.

Purchasers are encouraged to negotiate option pricing with Vendors. Discounts can be provided beyond option prices listed in the contract. The additional discounts for each add option shall be decided by the Vendor.

The options will correspond to the specification or item number. Multiple options may be listed for each specification or item number bid. Therefore, Bidders that do not indicate the correct item number with the option information bid will not have options displayed for the item bid. If option pricing is not uploaded correctly, FSA CPP may require Bidders to correct the formatting of the options, but pricing may not be modified. Failure of the Bidder to make corrections may cause the bid to be rejected.

If the Bidder wishes to offer credit to the purchaser for an option that is standard on the FSA CPP Base Specification, the Bidder should include the word "Credit" at the beginning of the description and continue to describe the option being credited. For example, "Credit: one key fob" that corresponds with the price the Bidder will credit the purchaser.

Loose Equipment can be bid as an option and made available to purchasers for items originally purchased from this contract. For purposes of this provision, "Loose Equipment" is any item of equipment that attaches to the heavy equipment item(s) included in the awarded bid, such as different sized blades. Loose Equipment does not include accessories, such as additional keys.

2.14 OPTION PRICING – HEAVY TRUCKS AND BUSES AND PURSUIT, ADMINISTRATIVE AND OTHER VEHICLES INVITATIONS TO BID

FSA CPP requests Bidders include most frequently purchased options in the Bid System. Option pricing must include the administrative fee. Bidders must provide a price for each option in addition to a percent below MSRP for factory-installed options or a percent above cost for other options.

The FSA CPP has the discretion to disqualify Bidders if the option pricing is excessive. In order to determine if pricing is excessive, Bidders agree to provide documentation to FSA CPP to verify cost at any time during the solicitation process or during the contract term. This information is for comparison purposes and will not be published.

Options are intended to add or delete equipment or features from the Base Specification. Options can provide an upgrade or downgrade to a manufacturer's model, such as a slightly different engine size or horsepower, and should not be made available for purchase separate from the base vehicle or equipment. Options may only provide a downgrade to a manufacturer's model when specifically requested in a Purchase Order issued in accordance with the Terms & Conditions by a purchaser. Bidders shall NOT use options to create an item that is available as another item bid on this Invitation to Bid. The use of options to facilitate the sale of an alternate manufacturer's product which is outside the scope of the Base Specification will be determined nonresponsive and the bid will be rejected in whole or part by the FSA CPP. Bidders must disclose which options require the purchase of other options or are dependent on another option in their bid submission. Option pricing will include all costs of labor associated with the option and cost of labor should not be listed separately.

Bidder must use proper manufacturer codes for factory options. Options available through the factory should be bid and supplied to purchaser as factory options, unless otherwise requested in writing by the purchaser. Factory

package options are permitted under this contract. Factory package options included in the bid submission must detail what components the package includes.

If a Bidder will offer registration and title services as a fee for service, government-imposed fees should be listed at the exact cost and shall not include the FSA administrative fee.

If the Bidder wishes to offer credit to the purchaser for an option that is standard on the FSA CPP Base Specification, the Bidder should include the word "Credit" at the beginning of the description field and continue to describe the option being credited. For example, "Credit: one key fob" and enter the price the Bidder will credit the purchaser.

For purposes of this bid, Emergency Lights and Sirens will require a separate pricing sheet and option upload in the Bid System. Section 2.15 contains specific instructions and exceptions for Emergency Lights and Sirens.

2.15 EMERGENCY LIGHTS AND SIRENS

Under Florida Statute 316.003(1), authorized emergency vehicles are defined as:

> Vehicles of the fire department (fire patrol), police vehicles, and such ambulances and emergency vehicles of municipal departments, public service corporations operated by private corporations, the Fish and Wildlife Conservation Commission, the Department of Environmental Protection, the Department of Health, the Department of Transportation, and the Department of Corrections as are designated or authorized by their respective departments or the chief of police of an incorporated city or any sheriff of any of the various counties.

Bidders that will provide or contract to provide emergency light and siren installation must only use installers that possess a current Emergency Vehicle Technician Certification, or an approved equivalent. FSA CPP may request certificates for a Vendor's installers at any time during the contract term. Labor may be charged for the installation of emergency lights and sirens. Labor rates must be disclosed as part of the bid submission. Bidders may not charge for labor for vehicles that are manufactured with emergency lights and sirens, including motorcycles. Prices submitted for emergency lights and sirens shall include all applicable government-imposed fees.

Bidders that install emergency lights and sirens are required to provide and install products that are Society of Automotive Engineers (SAE) certified. SAE Certifications must include Class 1, Class 2 and Class 3 in order to be eligible for participation in the contract. If a lighting or siren product installed on an emergency vehicle is not SAE Certified, the Vendor can be found in default of the contract.

<u>Bid Submission of Emergency Lights and Sirens</u>
If offering emergency lights and sirens, Bidders will be asked to provide pricing by submitting a pricing sheet. An emergency vehicle lights and siren option pricing template is offered in the Bid System. Bidders are encouraged, but not required to use the template. If item or specification group is helpful to display light and siren options, Bidders may categorize the pricing sheet by item group.

Items listed below are required for the submission of the pricing sheet:

- Order code
- Description
- Price (part only)

- Estimated labor hours
- Labor cost per hour

2.16 BID SUBMISSION

Bidders must submit a bid electronically using the Bid System. Bid submissions include a price for each item and option bid in accordance with Section 2.10, 2.11, 2.13, 2.14, and 2.15. Each Bidder must submit a qualifications package for each bid. The bid must be received by the date and time specified on the Bid Calendar in Appendix B. Failure to meet all submission requirements by the date indicated on the Bid Calendar will result in rejection of the bid.

Bid System: VendorLink
The Bid System is located at https://www.myvendorlink.com. Bidders are encouraged to participate in training provided. Usernames and passwords will be issued to Bidders after registering in the Bid System. Contact VendorLink at support@evendorlink.com if technical issues arise during bid submission.

Prices are to be rounded to the nearest whole dollar. If a Bidder submits bid pricing using cents, the following formula will be applied to round the bid pricing to the nearest whole dollar: $.01-.49 will be rounded down to the dollar bid (e.g., $50.49 = $50) and $.50-.99 will be rounded to the next dollar (e.g., $50.50 =$51).

Bid Submission
To ensure correct bid submittal and formatting, Bidders shall:

- For the Heavy Trucks and Buses Invitation to Bid, insert a:
  - Price for each item bid by zone
- For the Pursuit, Administrative and Other Vehicles Invitation to Bid, insert a:
  - Bid Price for each item bid by zone, as defined in Section 2.11
  - Percent for each item bid by zone, as defined in Section 2.11
- For the Equipment Invitation to Bid, insert a:
  - Price for each item by zone
- Upload files as instructed in the Bid System; files requested will be in Excel or .pdf.
- Follow all instructions outlined in this Invitation to Bid and provide all requested information.

The bid shall include the following documents:

- Executed Qualifications Packet.
- Build sheet for each item bid as a single .pdf
- Pricing Sheet for Emergency Vehicle Lights and Sirens, if applicable.
- Any requested exceptions or equivalents.

Option Upload
An option sheet should be submitted for each item bid. The Bid System will accept option information for each item through a .pdf file upload. Each option sheet should include a header to identify the FSA CPP contract title and number, the Bidder name, item number, make and model. Each option sheet should include:

- Option
- Description
- Manufacturer order code or identifying code
- Price

For the Heavy Trucks and Buses and Pursuit, Administrative, and Other Vehicles Invitations to Bid, the option sheet should also include:

- Cost plus percent for all items not installed at the factory
- Percent below MSRP for factory installed options

FSA CPP may ask awarded Bidders to supply one hard copy set with digital signatures and original compliance forms, prior to the contract execution. Hard copy bids should not be submitted unless specifically requested by FSA CPP. FSA is not responsible for Bidder's improper use of the Bid System. Exceptions will be granted to this section should any Bid System malfunctions occur.

2.17 ZONE BIDDING

Bidders may bid in one or more geographic zones. Bidders must submit pricing for each zone they wish to be evaluated. The zone map is included in Appendix A. The geographic zones are in place to assist Bidders in estimating costs of delivery, which must be included in the price bid and quoted to the purchaser. For the Pursuit, Administrative and Other Vehicles Contract, the cost of delivery must be included in the Percent.

2.18 EXECUTION OF BID

By submitting a response to this Invitation to Bid, the Bidder agrees to the Terms & Conditions and to be bound by such Terms & Conditions if selected for award. The Bidder must submit the Contract Signature Form with the signature of an authorized representative no later than the bid submittal due date. All Terms & Conditions are applicable throughout the term of the awarded contract and are not specific to any given year, make or model.

2.19 MODIFICATION OR WITHDRAWALS OF BIDS

A Bidder may submit a modified bid to replace all or any portion of a previously submitted bid until the due date and time of the bid submission listed in the Bid Calendar. Modifications received after the bid due date and time will not be considered.

Bids can be withdrawn in writing prior to the contract award. If a Bidder must withdraw the bid, the Bidder must contact FSA CPP immediately. Bid withdrawals are handled on a case-by-case basis and can result in a limitation of participation in future bids.

2.20 LATE BIDS

The responsibility for submitting a bid before the due date and time on the bid calendar is solely and strictly the responsibility of the Bidder. The FSA is not responsible for delays caused by technical problems, any internet outages or delays incurred by electronic delivery, or any other occurrence. Any reference to time will be based on Eastern Time.

2.21 BID OPENING

Bids shall be opened on the date and time specified on the Bid Calendar. The bid opening may occur at the Florida Sheriffs Association, 2617 Mahan Drive, Tallahassee, Florida, or may be offered online.

FSA CPP will provide a bid inspection period for Bidders following the bid opening. The date, time and duration will be announced prior to the bid opening.

2.22 DETERMINATION OF RESPONSIVENESS

Determination of responsiveness will take place at the time of bid opening and evaluation. In order to be deemed a responsive bidder, the bid must conform in all material respects to the requirements stated in the Invitation to Bid. As set forth in Section 2.26, FSA CPP reserves the right to waive or allow a Bidder to correct minor irregularities.

2.23 RESPONSIBLE BIDDER CRITERIA

Bids will be evaluated to determine if qualifications and contract requirements are met. Responses that do not meet all requirements of this Invitation to Bid or fail to provide all required information, documents or materials may be rejected as nonresponsive. The FSA CPP will not request documentation or consider a Bidder's social, political or ideological interests in determining if the Bidder is a responsible bidder. FSA CPP will not give preference to a Bidder based on the Bidder's social, political, or ideological interests.

Bidders whose responses, past performance, or current status do not reflect the capability, integrity, or reliability to fully and in good faith perform the requirements of the contract may be rejected as non-responsible. In determining a responsible Bidder, the following factors may be considered:

- Adequacy of facilities, staffing, and financial resources;
- Previous experience with FSA contract or other similar government contracts;
- Ability to provide excellent customer service, including on previous FSA contracts; and
- Any other information relevant to the responsibility of a Bidder of which FSA CPP is aware.

In addition to the requirements set forth by these Terms & Conditions, FSA CPP reserves the right to request staffing, performance and financial information from any Bidder during the evaluation process.

FSA CPP reserves the right to determine which responses meet the requirements, specifications, Terms & Conditions of the solicitation, and which Bidders are responsive and responsible.

FSA CPP further reserves the right to limit participation of Bidders who, in FSA CPP's sole discretion, are determined to present responsibility concerns that call into question the Bidder's ability to perform but that do not rise to the level of requiring rejection of the Bidder as non-responsible.

2.24 BASIS FOR AWARD

For the Heavy Trucks and Buses, and Equipment Invitations to Bid, the FSA CPP shall make awards to the qualified, responsive and responsible Bidder(s) who submitted the lowest priced bid by item, manufacturer, and zone. Awards may also be made to subsequent lowest responsive and responsible Bidders by item, manufacturer, and zone, when determined to be in the best interest of the FSA and the purchaser(s). FSA CPP has the discretion to consider option pricing in making the award and to disqualify Bidders for proposing excessive option pricing.

For the Pursuit, Administrative and Other Vehicles Invitation to Bid, the FSA CPP shall make award to the qualified, responsive and responsible Bidder(s) who submitted the lowest Bid Price by item, manufacturer, and zone. Awards may also be made to subsequent lowest responsive and responsible Bidders by item, manufacturer, and zone, when determined to be in the best interest of the FSA and the purchaser(s). FSA CPP has the discretion to consider Percent and option pricing in making the award and to disqualify bidders for proposing excessive Percent(s) or option pricing.

Awards will not be given to any parties listed on the government wide exclusion in the System for Award Management.

FSA CPP reserves the right to accept or reject any and all bids, and to waive any minor irregularity, technicality or omission if it determines that doing so will serve the purchaser's best interest. FSA CPP reserves the right to make multiple awards for each item, if determined to be in the best interest of the FSA and the purchasers.

Awards will be posted on the FSA CPP website according to the date posted in the bid calendar.

2.25 BID TABULATIONS

The Bid Tabulation report will be posted on the FSA CPP website after the bid submission closes.

If there is a delay in posting the bid tabulation results, FSA CPP will post a notice of the delay and a revised date for posting of results.

2.26 MINOR IRREGULARITIES/RIGHT TO REJECT

The FSA CPP has the right to accept or reject any and all bids, or separate portions thereof, and to waive any minor irregularity, technicality or omission if the FSA CPP determines that doing so will serve its best interest or the best interest of the purchasers. A minor irregularity is a variation from the Terms & Conditions of this procurement that does not affect the price of the bid or give the Bidder a substantial advantage over other Bidders and thereby restrict or stifle competition and does not adversely impact the interests of the FSA or the purchasers. At its option, the FSA CPP may allow a Bidder to correct minor irregularities but is under no obligation to do so. In doing so, the FSA CPP may request a Bidder to provide clarifying information or additional materials to correct the irregularity. However, the FSA CPP will not request, and a Bidder may not provide the FSA CPP with additional materials that affect the price of the bid or give the Bidder an advantage or benefit not enjoyed by other Bidders.

The FSA CPP may also reject any bids not submitted in the manner specified in this document.

2.27 CONE OF SILENCE

This Invitation to Bid is subject to the Cone of Silence that begins the date the bid submission opens through the intent to award date as indicated in the Bid Calendar. During this period, all communications regarding this solicitation between FSA and Bidder will cease, except for procedural questions, questions regarding problems incurred in the use of the Bid System, or communications initiated by the FSA CPP. All permitted communications during this period shall be made in writing to the contacts identified in Section 1.01 of this Invitation to Bid.

3.0 CONTRACT CONDITIONS

3.01 GENERAL REQUIREMENTS

Once the bid has been awarded, the terms and conditions of this document become the contract between the FSA CPP and the awarded Vendor. The Terms & Conditions apply to all items purchased from this contract.

3.02 STATEMENT OF AUTHORITY

Each person signing the contract warrants that they are duly authorized to do so and binds the respective party to the contract.

3.03 VENDOR CONTACT INFORMATION

The Vendor shall maintain current contact information with FSA CPP at all times for sales and submission of purchase orders, quarterly reports and administrative fee payments. If a change occurs during the contract, the Vendor must notify FSA CPP immediately.

3.04 ADDITIONS OR DELETIONS

FSA CPP reserves the right to add or delete any items from this bid or resulting contract when deemed to be in the best interest of FSA and purchasers, at its discretion. This decision to take action may be based upon and not limited to few or no sales, product recalls and other safety issues, Vendor or manufacturer performance, or the product's lack of relevance.

For items that come to market during the contract term, FSA CPP may authorize qualified and awarded Vendors to offer the new item under the existing contract terms and conditions, if the manufacturer authorizes a Vendor to sell the item. FSA CPP will request awarded Vendors submit pricing and will evaluate the responses prior to authorizing awarded Vendors to offer the new item.

3.05 CONTRACT EXTENSION

Contract Extension
The contract may be extended by mutual agreement for up to two (2) additional years, on a year-to-year basis. FSA CPP reserves the right to execute a contract extension or to allow the contract to fully or partially terminate and readvertise for bids, whichever is in the best interest of FSA.

The Vendor may request price adjustments for contract extensions as provided for herein. If no request is received from the Vendor, the FSA CPP will assume that the Vendor has agreed that the optional term may be exercised without a price adjustment. Any adjustment request received after the execution of an extension may not be considered unless otherwise provided for in this contract.

Month-to-Month Continuation
In the event a new contract is not active at the time of this contract's expiration, this contract's terms and conditions shall extend on a month-to-month basis and shall not constitute an implied extension of the contract. Such a month-to-month continuation shall be upon the compensation and payment provided herein.

3.06 PRICE ADJUSTMENT

In addition to the cost-plus-percent pricing adjustments available for the Pursuit, Administrative, and Other Vehicles contract, the Terms & Conditions provide the following options for price adjustments:

- Annual Price Adjustments
- Changes to Manufacturer Production or Design
- Manufacturer Certified Adjustments
- Equitable Adjustments

Price adjustment requests must clearly substantiate a need to increase or decrease the price. Price adjustments will not be considered if Vendors are delinquent on administrative fee payments or have outstanding quarterly reports.

Annual Price Adjustment

The FSA CPP may consider annual price adjustments due to:

- Changes in the Producer Price Index (PPI) as published by the U.S. Department of Labor, Bureau of Labor Statistics (BLS); or
- As a result of changes to national or state standards that require substantial price adjustments.

FSA CPP may consider other documentation related to the change to national or state standards but is not obligated to grant price changes without literature from the manufacturer. The FSA CPP will consider the request and will make a final determination on the change in price.

Changes to Manufacturer Production or Design

Significant changes by the manufacturer to the production of and specification design may initiate a price adjustment request. FSA CPP will consider order dates, production factors, model year, or other conditions, as well as the replacement or complete redesign of items. Vendors must provide documentation from the manufacturer.

Manufacturer Certified Adjustments

Vendors must provide documentation from the manufacturer to FSA CPP that shows the additional costs or price adjustments imposed by the manufacturer and substantiate the need for a related price adjustment for this contract.

Equitable Adjustments

The FSA CPP may make an equitable adjustment to the contract terms or pricing at its discretion.

3.07 CONDITIONS

It is understood and agreed that any item offered or shipped as a result of this contract shall be the most current model offered.

3.08 PRODUCTION CUTOFF

Vendors shall notify the FSA CPP in writing no less than sixty (60) calendar days prior to the close of final order date by the manufacturer when the final order date is during the term of the contract. Purchase Orders received by the Vendor ten (10) business days prior to the final order date must be accepted and entered into the order system with the manufacturer. Purchase Orders issued and received after the production cutoff date will be subject to availability. In this case, the Vendor and manufacturer have the discretion whether to choose to provide next year's model at current year's prices until the end of the contract term. If the manufacturer cutoff date is during the term of the contract and will affect the purchaser's ability to obtain the items, FSA CPP may consider substitutions from the same manufacturer.

3.09 FACILITIES

The FSA CPP reserves the right to inspect the Vendor's facilities at any time with prior notice.

3.10 PURSUIT RATED VEHICLES & MOTORCYCLES

Vehicles in this category have been reviewed by one or more of the nationally recognized authorities on Police Vehicle Testing Program/Evaluation. These evaluations are not designed to recommend a particular product, but to serve as a resource for vehicles which are currently being offered for law enforcement service. To see the full detailed report, click or copy the links below. At the time of the bid there were two nationally recognized authorities:

State of Michigan, Vehicle Test Team of the Michigan State Police (MSP) Precision Driving Unit

Los Angeles County Sheriff's Department Law Enforcement Vehicle Test and Evaluation Program
Vehicles:

3.11 SPECIAL SERVICE VEHICLES

Vehicles in this category have been reviewed by one or more of the nationally recognized authorities on pursuit vehicle testing program/evaluation. These vehicles are labeled as Special Service Vehicle (SSV) and often used in public safety applications and other areas of government. Refer to manufacturers published information for detailed information regarding these vehicles.

3.12 CAB AND CHASSIS PURCHASES

Vendors performing upfitting of cab and chassis should be licensed and certified to perform such work. Vendors are responsible for tag and title work if the chassis is completed by the Vendor or the Vendor's contracted third-party supplier. The requirements of Florida Statute 319.21 related to the manufacturer statement of origin apply to cab and chassis purchases.

Cab and chassis may be purchased from the Vendor without any required additional upfitting by the Vendor. Vendors are not responsible for tag and title if an incomplete chassis is requested and sold to the purchaser.

3.13 FACTORY-INSTALLED OPTIONS

All options specified as factory-installed are to be installed on the item at the primary site of assembly and are to

be the manufacturer's standard assembly-line product. Aftermarket and vendor-installed equipment will not be accepted as factory-installed. Vendors found supplying aftermarket or vendor-installed equipment where factory-installed are specified shall be required to retrieve all delivered items and supply new items meeting the specifications.

All factory-ordered options are to be original equipment manufacturer (OEM) and installed at the primary site of assembly unless otherwise noted by the Vendor and acknowledged in writing by the purchaser. Verbal agreements will not be recognized.

3.14 VENDOR-INSTALLED OPTIONS

All vendor-installed accessories, equipment, or options shall be installed according to the manufacturer's specifications. All vendor-installed options must be manufactured by an established manufacturer of the product provided. Vendors are required to disclose make and model of product being offered, design, and model must be approved by the purchaser prior to installation. Prior to any purchase, the Vendor must also disclose the warranty of any accessory, equipment or option that is less than or exceeds the factory or equipment warranty coverage. Any Vendor that violates this provision will be considered in default of the contract. FSA CPP may terminate the contract in accordance with these terms & conditions.

3.15 NON-SCHEDULED OPTIONS

A non-scheduled option is an option not listed on the FSA CPP published award. Vendors may provide non-scheduled options at less than MSRP or the Published List Price. Non-scheduled options should be identified and listed as a separate line item with the price and discount on the purchase order. Non-scheduled options are covered under these terms and conditions.

3.16 FORCE MAJEURE

A Vendor shall not be penalized for a delay resulting from the Vendor's failure to comply with delivery requirements if neither the fault nor the negligence of the Vendor or its employees contributed to the delay and the delay is due directly to acts of God, wars, acts of public enemies, strikes, fires, floods, or other similar cause wholly beyond the Vendor's control, or for any of the foregoing that third party suppliers if no alternate source of supply is available to the Vendor.

3.17 PURCHASE ORDERS

To initiate a purchase, a purchase order must be issued to the Vendor, which includes:

- FSA CPP contract title and number;
- FSA CPP item number, and the make and model or item description; and
- Purchaser name, phone number and email address.

The Vendor's acceptance of a purchaser's order will indicate that the Vendor agrees to deliver an awarded item that will be fully compatible with all of its options. Production schedules and delivery dates should be discussed at the time the quote is provided to the purchaser, or if no quote is provided, when the purchase order is delivered to the Vendor. Vendor shall place the order with the manufacturer within 10 business days of receipt of the purchase order. The Vendor shall assure that all orders are placed in full compliance with the specifications and the terms and conditions of the contract and the purchase order. Any changes that are required to bring an item into compliance with the various options due to an incorrect order will be accomplished at the Vendor's expense.

A Confirmation of Order form shall be completed by the Vendor and provided to the purchaser and FSA CPP fifteen (15) calendar days from receipt of purchase order without request by the purchaser. Any additional information needed to complete this form should be obtained by the Vendor from the purchaser.

While it is recommended that an agency purchase from the zone which is closest to their location, it is not mandatory to do so. If the purchaser determines that a Vendor in another zone can better serve the purchaser's needs, the purchaser may order from a Vendor in another zone. Vendors that provide awarded items outside of an awarded zone may upon mutual agreement between the Vendor and the purchaser charge a delivery fee.

If a Vendor receives a purchase order for an item for which they were not awarded, the Vendor must notify the purchaser and return the purchase order to the purchaser within three (3) business days.

The Vendor must submit electronic copies of Purchase Orders within fifteen (15) calendar days of the Purchase Order issue date. Emails shall be sent to coop@flsheriffs.org. Purchase orders received by the Vendor after this deadline must be submitted to FSA CPP as soon as possible with the date received by the Vendor and cause for the delay. Purchase Orders should contain the following required information:

- Purchaser name,
- Purchase order number,
- Purchase order issue date,
- FSA CPP contract title and number,
- Item number,
- Item make and model, or item description,
- Item price,
- Options by item, and
- Estimated delivery date.

Purchase orders vary in format and information provided. If a purchase order does not include the required information, the Vendor must submit supplemental documentation to FSA CPP at the same time the purchase order is due. Such information may be in bid quotes, equipment proposals, confirmation of orders, or other documents. If a purchaser does not use purchase orders, written communication from the purchaser to the Vendor will be provided to FSA CPP.

3.18 REGISTRATION, TAG, AND TITLE

Title items shall be the responsibility of the Vendor. If the purchaser is a government agency, the purchaser has the right to choose to register and title the item. Costs of registration, tag and title shall not exceed the statutory rates. FSA administrative fee does not apply to the cost of registration, tag and title.

3.19 DELIVERY

Vendors are to inspect the item to confirm the item meets or exceeds the FSA CPP Base Specification, manufacturer specification, and purchase order. Deliveries not complying with these requirements may be rejected and will have to be redelivered at Vendor's expense.

Delivery shall be within the normal working hours of the user, Monday through Friday, excluding holidays. Delivery schedules shall be agreed to by the purchaser and the Vendor. Vendor shall notify the purchaser no less than twenty-four (24) hours prior to delivery of the time and location, which shall reflect the mutually agreed upon

delivery details. The Vendor shall be responsible for delivering items that are properly serviced, clean and in first class operating condition. Items shall be delivered with each of the following documents completed or included:

1. Copy of the Purchase Order.
2. Copy of the FSA CPP Base Specification.
3. Copy of manufacturer's Invoice, price sheet, build sheet or other documentation that verifies what components are included on the item being delivered
4. Copy of the pre-delivery service report
5. Registration warranty certification
6. Owner's manual
7. Registration, tag and title or an application for the registration, as applicable

All items with fuel tanks of thirty-five (35) gallons or less must contain no less than one quarter (1/4) tank of fuel as indicated by the fuel gauge at the time of delivery. For items that have more than thirty-five (35) gallons, a minimum of one eighth (1/8) of a tank of fuel must be provided. All electric vehicles must be delivered with a minimum charge level of 10 percent. The purchaser has the option to reject a vehicle with more than 350 odometer miles or may deduct $0.51 cents per mile in excess of 350 miles from the invoice, unless distance above 350 miles was previously approved by the purchaser. Deliveries of less than 350 miles may be accomplished by driving the vehicle. Any delivery accomplished by driving the vehicle must be supervised and the driver must comply with manufacturer's break-in requirements and all applicable traffic laws. Any delivery accomplished by driving a pursuit-rated vehicle must use an "OUT OF SERVICE" cover on light bars. Deliveries in excess of 350 miles shall be made by transport, or otherwise approved by the purchaser, however, this requirement shall not apply to incomplete chassis.

Items with hour meters must be delivered with fewer than five (5) hours on the hour meter or may be rejected by the purchaser. The purchaser may choose to negotiate a lower purchase price when the item exceeds five (5) hours.

When items require service or adjustments upon delivery, the Vendor shall either remedy the defect, or be responsible for reimbursing the manufacturer's local authorized representative or other service provider to remedy the defect. Such service or adjustments shall be initiated by the Vendor within 48 hours after notification by a purchaser, not to include weekends and holidays. Delivery will not be considered complete until all services or adjustments are satisfactory, and the item is redelivered or repaired. The cost of any transportation required to address the defect shall be the responsibility of the Vendor until the items are satisfactory and accepted by the purchaser.

3.20 INSPECTION AND ACCEPTANCE

Final acceptance shall be given only after the purchaser inspects or confirms the item meets contract specifications. Delivery of an item to a purchaser does not constitute acceptance for the purpose of payment. Inspection and acceptance will be at the purchaser's destination unless otherwise previously agreed upon location was provided in the purchase order. Should the delivered items differ in any respect from the Base Item specifications, payment can be withheld until such time as the Vendor completes the necessary corrective action.

3.21 INVOICING AND PAYMENTS

Invoicing and payments shall be the responsibility of the Vendor and purchaser placing orders using this contract. Vendors must invoice each purchaser independently. The Vendor shall be paid upon submission of invoices to the purchaser after satisfactory delivery and acceptance of the items. While the Local Government Prompt Payment

Act applies to ensure timely payment of Vendor invoices, the FSA CPP encourages purchasers to make payment within 30 days of acceptance of the item. The Local Government Prompt Payment Act is defined in Sections 218.70–218.79 of Florida Statutes.

3.22 WARRANTY

All warranties shall begin at the time of delivery and final acceptance by the purchaser. The purchaser's warranty should not be active for incomplete items and items delivered to a third-party supplier before final delivery.

3.23 QUARTERLY REPORTS

Quarterly reports are the contractual responsibility of each Vendor. Quarterly reports must be completed and submitted electronically. All quarterly reports shall be sent to reports@flsheriffs.org. The quarterly report template shall be submitted using an Excel workbook provided by FSA CPP. Quarterly reports which do not adhere to the required format or are not complete of all purchase orders received and/or deliveries made during the quarter will be returned to the reporting Vendor for correction.

Quarterly reports are due no later than the 15th day of the month following the end of the quarter. Quarterly reports shall follow the schedule below for the duration of the contract. If a contract extension is executed, the quarterly reports will maintain the same schedule for future reporting periods.

Contract Year: October 1, 2022 – September 30, 2023

Year 1 Quarter 1:	October 1 – December 31	Q1 Report Due:	January 15
Year 1 Quarter 2:	January 1 – March 31	Q2 Report Due:	April 15
Year 1 Quarter 3:	April 1 – June 30	Q3 Report Due:	July 15
Year 1 Quarter 4:	July 1 – September 30	Q4 Report Due:	October 15

Quarterly reports must be submitted even if there are no sales or no deliveries in a quarter. If a Vendor has no sales within a quarter, the Vendor shall indicate "No sales this quarter" on the top row of the sales worksheet. If the Vendor has no deliveries in a given quarter, the Vendor shall indicate "No deliveries this quarter" on the top row of the delivery worksheet.

FSA CPP reserves the right to modify the procedure for submitting quarterly reports during the term of the contract. Such a change shall not materially modify the substance of the information to be reported but may change the method by which future quarterly reports are to be submitted. In the event of such a change, FSA CPP will provide written notice to all Vendors of the method by which future quarterly reports are to be submitted.

3.24 ADMINISTRATIVE FEE

The FSA CPP charges three quarters of one percent (.0075) to procure, process and administer the contract. The administrative fees are the contractual responsibility of each awarded Vendor.

After receipt of payment from contract purchases, the Vendor shall remit all administrative fees to the FSA CPP no later than 15 calendar days after the end of each quarter. All fees payable to the FSA CPP during any given quarter will be accompanied and supported by a quarterly report.

The administrative fee will remain payable to FSA CPP and no relief from payment of the administrative fee, nor any additional charge to recoup the administrative fee, will be permitted if a Vendor fails to incorporate the administrative fee in its bid pricing. The administrative fee should never be listed as a separate line item on any purchase order or invoice.

The administrative fee is based on the total purchase order amount of new items. This fee excludes any value given to purchasers for trade-ins. Trade-ins, extended warranties and other exchanges will not reduce or impact the fee calculation.

The ACH form for electronic payment or wiring of funds is included in Appendix C. It is the preference of FSA CPP that all payments be electronically paid and submitted. If ACH is not available, checks for the administrative fee can be sent to:

Florida Sheriffs Association
Cooperative Purchasing Program
2617 Mahan Drive
Tallahassee, FL 32308

3.25 LIQUIDATED DAMAGES

The Vendor warrants that the item supplied to the purchaser shall conform in all respects to the standards set forth and the failure to comply with this condition will be considered as a breach of contract. Any liquidated damages levied because of inadequacies or failures to comply with these requirements shall be borne solely by the Vendor responsible for same.

Failure to submit the administrative fee with accompanying quarterly reports to FSA CPP within 15 calendar days following the end of each quarter may result in the imposition of liquidated damages. Vendors failing to submit administrative fees and/or quarterly reports will incur liquidated damages in the amount of $25 for each calendar day that fees and reports are past due, beginning on the 16th day following the end of the quarter.

If a civil action is initiated by the FSA to recover administrative fees or liquidated damages as set forth in this section, the prevailing party shall be entitled to its reasonable attorneys' fees and costs incurred in the litigation. The venue shall lie in the Circuit Court for the Second Judicial Circuit in and for Leon County, Florida.

When quarterly reports are late, liquidated damages are to be included in Vendor's Quarterly Report and administrative fee submission. Liquidated damages that remain unpaid beyond 45 calendar days can result in FSA CPP, at its sole discretion, implementing contract compliance actions, including but not limited to, suspension, limited participation by specifications or zones, disqualification from future solicitations, or termination for cause pursuant to the Terms & Conditions.


Schedule of Liquidated Damages

Failure to submit quarterly report on time	$25 per calendar day
Failure to submit administrative fee on time	$25 per calendar day
Failure to report a Purchase Order to FSA CPP within 15 calendar days of the purchase order issue date	$100 per Purchase Order
Failure to Report Sales	.0075 of the sales price plus 1.5% each month following the delivery date.

Vendor agrees and acknowledges that its failure to take any of the actions specified in the above schedule will result in liquidated damages to this contract. Vendor agrees and acknowledges that these liquidated damages are not intended to be and do not constitute a penalty and that these amounts are reasonably calculated to compensate the FSA for the damages that it will incur as a result of the Vendor's failure to take the specified actions.

Appendix A: Zone Map

FSA CONTRACT ZONE MAP

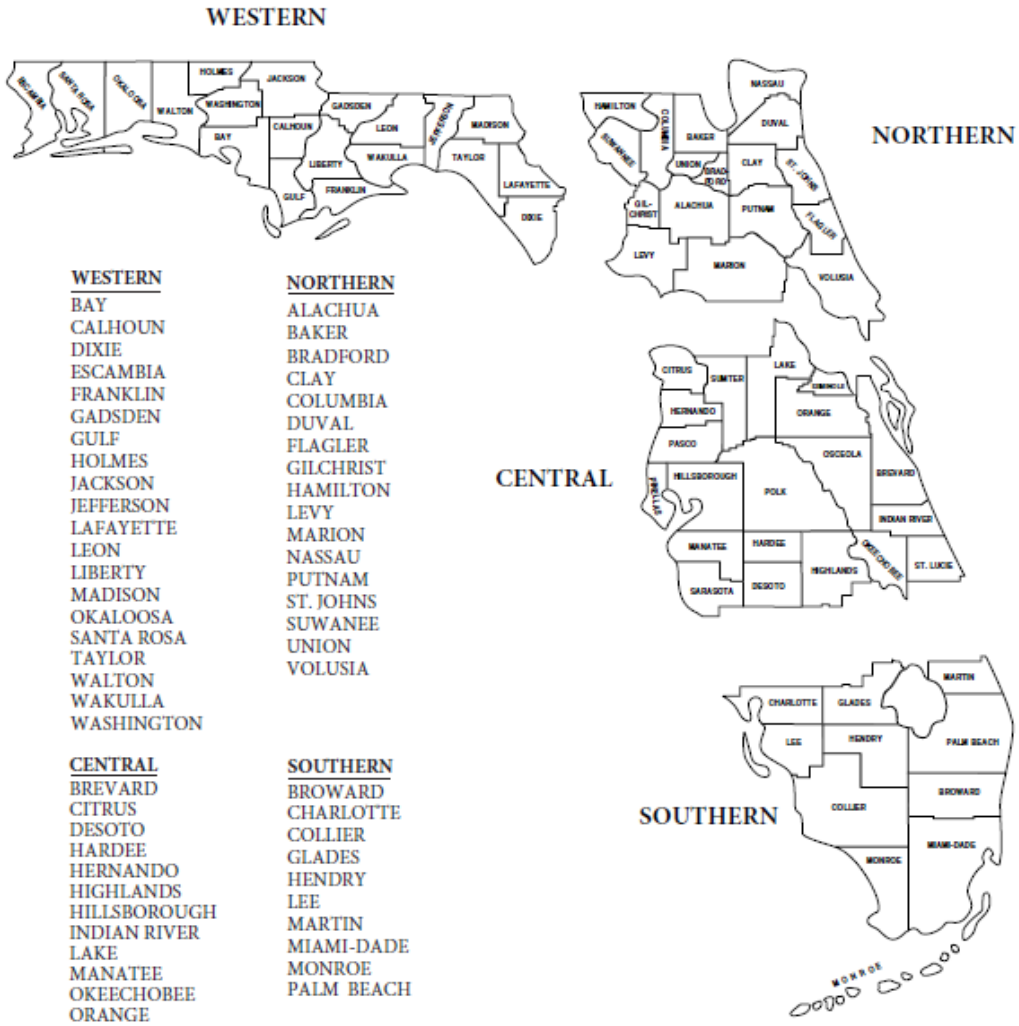

WESTERN
BAY
CALHOUN
DIXIE
ESCAMBIA
FRANKLIN
GADSDEN
GULF
HOLMES
JACKSON
JEFFERSON
LAFAYETTE
LEON
LIBERTY
MADISON
OKALOOSA
SANTA ROSA
TAYLOR
WALTON
WAKULLA
WASHINGTON

NORTHERN
ALACHUA
BAKER
BRADFORD
CLAY
COLUMBIA
DUVAL
FLAGLER
GILCHRIST
HAMILTON
LEVY
MARION
NASSAU
PUTNAM
ST. JOHNS
SUWANEE
UNION
VOLUSIA

CENTRAL
BREVARD
CITRUS
DESOTO
HARDEE
HERNANDO
HIGHLANDS
HILLSBOROUGH
INDIAN RIVER
LAKE
MANATEE
OKEECHOBEE
ORANGE
OSCEOLA
PASCO
PINELLAS
POLK
ST. LUCIE
SARASOTA
SEMINOLE
SUMTER

SOUTHERN
BROWARD
CHARLOTTE
COLLIER
GLADES
HENDRY
LEE
MARTIN
MIAMI-DADE
MONROE
PALM BEACH

v.10_2015

Appendix B. Bid Calendar

FSA23-VEL31.0	
Bid Calendar Task	**Date**
Invitation to Bid Announcement (ITB)	5/1/2023 & 5/15/2023
Voluntary Interested Bidder Workshop	6/13/2023
New Item Specification Requests Due	6/23/2023
Pre Bid Meeting	7/11/2023
Request for Clarifications Due to FSA	7/18/2023
FSA VendorLink Bidder Training	7/24/2023
Bid System Open	7/25/2023
Cone of Silence	7/25/2023 - 9/11/2023
Bid Submissions Due	8/30/2023
Public Bid Opening	9/1/2023
Bid Tabulations Posted	9/1/2023
Bid Evaluation	9/5/2023 - 9/8/2023
Intent To Award	9/11/2023
Final Award & Effective Date of New Contract	**10/1/2023**

FSA23-VEH21.0	
Bid Calendar Task	**Date**
Invitation to Bid Announcement (ITB)	5/1/2023 & 5/15/2023
Voluntary Interested Bidder Workshop	6/14/2023
New Item Specification Requests Due	6/23/2023
Pre Bid Meeting	7/12/2023
Request for Clarifications Due to FSA	7/18/2023
FSA VendorLink Bidder Training	7/24/2023
Bid System Open	7/25/2023
Cone of Silence	7/25/2023 - 9/11/2023
Bid Submissions Due	8/30/2023
Public Bid Opening	9/1/2023
Bid Tabulations Posted	9/1/2023
Bid Evaluation	9/5/2023 - 9/8/2023
Intent To Award	9/11/2023
Final Award & Effective Date of New Contract	**10/1/2023**

FSA23-EQU21.0	
Bid Calendar Task	**Date**
Invitation to Bid Announcement (ITB)	5/1/2023 & 5/15/2023
Voluntary Interested Bidder Workshop	6/7&8/2023
New Item Specification Requests Due	6/23/2023
Pre Bid Meeting	7/13/2023
Request for Clarifications Due to FSA	7/18/2023
FSA VendorLink Bidder Training	7/24/2023
Bid System Open	7/25/2023
Cone of Silence	7/25/2023 - 9/11/2023
Bid Submissions Due	8/30/2023
Public Bid Opening	9/1/2023
Bid Tabulations Posted	9/1/2023
Bid Evaluation	9/5/2023 - 9/8/2023
Intent To Award	9/11/2023
Final Award & Effective Date of New Contract	**10/1/2023**

Appendix C: ACH Payments

Protecting, Leading & Uniting...since 1893
FLORIDA SHERIFFS ASSOCIATION
2617 Mahan Drive, Tallahassee, Florida 32308
P.O. Box 12519 • Tallahassee, Florida 32317-2519
p: (850) 877-2165
f: (850) 878-8665
www.flsheriffs.org

TO: All Customers of the Florida Sheriffs Association

SUBJECT: Florida Sheriffs Association is going paperless!

Our association is pleased to announce the implementation of accepting electronic payments from customers. If your agency or company is able to pay via ACH, please consider adding the Florida Sheriffs Association to your list of vendors paid via electronic payment.

Florida Sheriffs Association's Banking Information is as follows:

Checking Account
Capital City Bank
Routing Number: 063100688
Account Number: 0010867001

Please email any payment remittance information to accounting@flsheriffs.org.

If you choose to make ACH payments to the association, there is no additional charge. However, the information above can be used to pay with a wire transfer. If you choose to pay via wire, there is a charge of $25 per wire that you will need to add to your payment.

If you have any questions at all, please contact Trish Eldridge at teldridge@flsheriffs.org. or call (850) 559-5668.

Sincerely,

Trish Eldridge

Director of Accounting and Finance
Florida Sheriffs Association

Appendix D: Federal Clauses

Applicability of Third-Party Contract Provisions*
(Excluding micro-purchases, except Davis-Bacon requirements apply to construction contracts exceeding $2,000.)
In addition to other provisions negotiated with purchasers placing federally funded purchase orders, Vendors must comply with the following provisions upon award of a federally funded purchase order:

PROVISION	Professional Services/A&E	Operations/ Management	Construction	Materials & Supplies
Equal Employment Opportunity			All	
Davis-Bacon Act			>$2,000	
Copeland "Anti-Kickback" Act			>$2,000	
Contract Work Hours and Safety Standards Act	>$100,000	>$100,000	>$100,000	>$100,000
Rights to Inventions Made Under a Contract or Agreement	If the purchase order involves performance of experimental, developmental or research work	If the purchase order involves performance of experimental, developmental or research work	If the purchase order involves performance of experimental, developmental or research work	If the purchase order involves performance of experimental, developmental or research work
Clean Air Act	>$150,000	>$150,000	>$150,000	>$150,000
Federal Water Pollution Control Act	>$150,000	>$150,000	>$150,000	>$150,000
Debarment and Suspension	All	All	All	All
Byrd Anti-Lobbying Amendment	>$100,000	>$100,000	>$100,000	>$100,000
Procurement of Recovered Materials	All	All	All	All
Prohibition on Certain Telecommunications and Video Surveillance Services or Equipment	All	All	All	All
Domestic Preferences for Procurements	All	All	All	All

*References to the code of regulations (CFR) or United States Code (USC) were accurate at the time of publication. It is the responsibility of the Bidder to ensure compliance is met of the referenced state and federal laws within the published rules.

EQUAL EMPLOYMENT OPPORTUNITY: Except as otherwise provided under 41 CFR Part 60, all contracts that meet the definition of "federally assisted construction contract" in 41 CFR Part 60-1.3 must include the equal opportunity clause provided under 41 CFR 60-1.4(b), in accordance with Executive Order 11246, "Equal Employment Opportunity" (30 FR 12319, 12935, 3 CFR Part, 1964-1965 Comp., p. 339), as amended by Executive Order 11375, "Amending Executive Order 11246 Relating to Equal Employment Opportunity," and implementing regulations at 41 CFR part 60, "Office of Federal Contract Compliance Programs, Equal Employment Opportunity, Department of Labor." The clause set forth in 41 CFR 60-1.4(b) is incorporated herein by reference. Vendor must comply with this clause and include this clause in all lower-tier federal assisted construction contracts.

DAVIS-BACON ACT, as amended (40 U.S.C. 3141-3148): When required by Federal program legislation, all prime construction contracts in excess of $2,000 awarded by non-Federal entities must include a provision for compliance with the Davis-Bacon Act (40 U.S.C. 3141-3144, and 3146-3148) as supplemented by Department of Labor regulations (29 CFR Part 5, "Labor Standards Provisions Applicable to Contracts Covering Federally Financed and Assisted Construction"). In accordance with the statute, contractors must be required to pay wages to laborers and mechanics at a rate not less than the prevailing wages specified in a wage determination made by the Secretary of Labor. In addition, contractors must be required to pay wages not less than once a week. The non-Federal entity must place a copy of the current prevailing wage determination issued by the Department of Labor in each solicitation. The decision to award a contract or subcontract must be conditioned upon the acceptance of the wage determination. The non-Federal entity must report all suspected or reported violations to the Federal awarding agency. The contracts must also include a provision for compliance with the Copeland "Anti-Kickback" Act (40 U.S.C. 3145), as supplemented by Department of Labor regulations (29 CFR Part 3, "Contractors and Subcontractors on Public Building or Public Work Financed in Whole or in Part by Loans or Grants from the United States"). The Act provides that each contractor or subrecipient must be prohibited from inducing, by any means, any person employed in the construction, completion, or repair of public work, to give up any part of the compensation to which he or she is otherwise entitled. The non-Federal entity must report all suspected or reported violations to the Federal awarding agency. Vendors performing construction must comply with all applicable provisions of the Davis-Bacon Act and include this clause in all lower-tier subcontracts for construction.

CONTRACT WORK HOURS AND SAFETY STANDARDS ACT (40 U.S.C., chapter 37): Vendor shall comply with Sections 102 and 107 of the Contract Work Hours and Safety Standards Act (40 U.S.C., chapter 37), as supplemented by Department of Labor regulations (29 CFR part 5).
(a) Overtime requirements. Neither Vendor nor any contractor or subcontractor contracting for any part of the purchase order work which may require or involve the employment of laborers or mechanics shall require or permit any such laborer or mechanic in any workweek in which he or she is employed on such work to work in excess of forty hours in such workweek unless such laborer or mechanic receives compensation at a rate not less than one and one-half times the basic rate of pay for all hours worked in excess of forty hours in such workweek.
(b) Violation; liability for unpaid wages; liquidated damages. In the event of any violation of the clause set forth in Paragraph 15(a), Vendor and any subcontractor responsible therefor shall be liable for the unpaid wages. In addition, Vendor or such subcontractor shall be liable to the United States (in the case of work done under the Contract for the District of Columbia or a territory, to such District or to such territory), for liquidated damages. Such liquidated damages shall be computed with respect to each individual laborer or mechanic, including watchmen and guards, employed in violation of the clause set forth in Paragraph 15(a), in the sum of $29 for each calendar day on which such individual was required or permitted to work in excess of the standard workweek of forty hours without payment of the overtime wages required by the clause set forth in Paragraph 15(a) of this section.
(c) Withholding for unpaid wages and liquidated damages. Purchaser shall upon its own action or upon written request of an authorized representative of the Department of Labor withhold or cause to be withheld, from any moneys payable on account of work performed by Vendor or a subcontractor under the purchase order or any other Federal contract with Purchaser, or any other federally-assisted contract subject to the Contract Work Hours and Safety Standards Act, which is held by Purchaser, such sums as may be determined to be necessary to satisfy any liabilities of Vendor or its subcontractor for unpaid wages and liquidated damages as provided in the clause set forth in Paragraph (a).
(d) Subcontracts. Vendor shall insert in any subcontracts over $100,000 for construction and other purposes that involve the employment of mechanics or laborers, the clauses set forth in Paragraphs (a) through (d) and also a clause requiring the subcontractors to include these clauses in any lower-tier subcontracts.

RIGHTS TO INVENTIONS MADE UNDER A CONTRACT OR AGREEMENT: If the Federal award meets the definition of "funding agreement" under 37 CFR § 401.2 (a) and the recipient or subrecipient wishes to enter into a contract with

a small business firm or nonprofit organization regarding the substitution of parties, assignment or performance of experimental, developmental, or research work under that "funding agreement," the recipient or subrecipient must comply with the requirements of 37 CFR Part 401, "Rights to Inventions Made by Nonprofit Organizations and Small Business Firms Under Government Grants, Contracts and Cooperative Agreements," and any implementing regulations issued by the awarding agency. Vendor shall comply with these requirements when performing a purchase order involving experimental, developmental or research work and flowdown this clause to lower-tier subcontractors performing such work.

CLEAN AIR ACT (42 U.S.C. 7401 *et seq.*) and the FEDERAL WATER POLLUTION CONTROL ACT (33 U.S.C. 1251 *et seq.*), as amended: Vendor agrees to comply with all applicable standards, orders or regulations issued pursuant to the Clean Air Act (42 U.S.C. 7401 *et seq.*) and the Federal Water Pollution Control Act as amended (33 U.S.C. 1251 *et seq.*). Violations shall be reported to the Federal awarding agency and the Regional Office of the Environmental Protection Agency (EPA). Vendor shall comply with the requirements of Clean Air Act and the Federal Water Pollution Control Act and include this clause in all lower-tier subcontracts with a value over $150,000.

DEBARMENT AND SUSPENSION (E.O.s 12549 and 12689): By accepting or performing this purchase order, Vendor certifies that it is not identified in the Exclusions area of the System for Award Management as being currently debarred, suspended, proposed for debarment, or otherwise excluded ("SAM Exclusion"). Vendor shall obtain similar certifications from its lower-tier subcontractors for each subcontract in excess of $25,000 and Vendor shall not award lower-tier subcontracts in excess of $25,000 to an entity subject to a SAM Exclusion.

LOBBYING RESTRICTIONS (31 U.S.C. 1352): By accepting or performing this purchase order, Vendor certifies that it will not and has not used Federal appropriated funds to pay any person or organization for influencing or attempting to influence an officer or employee of any agency, a member of Congress, officer or employee of Congress, or an employee of a member of Congress in connection with obtaining any Federal contract, grant or any other award covered by 31 U.S.C. 1352. Vendor shall also disclose to Purchaser any lobbying with non-Federal funds that takes place in connection with obtaining any Federal award or contract. Vendor shall flow down this clause and require this certification for lower-tier subcontractors with a subcontract of $100,000 or more. Vendor shall provide its disclosure and all disclosures received from lower-tier subcontractors to Purchaser.

PROCUREMENT OF RECOVERED MATERIALS: A non-Federal entity that is a state agency or agency of a political subdivision of a state and its contractors must comply with section 6002 of the Solid Waste Disposal Act, as amended by the Resource Conservation and Recovery Act. The requirements of Section 6002 include procuring only items designated in guidelines of the Environmental Protection Agency (EPA) at 40 CFR part 247 that contain the highest percentage of recovered materials practicable, consistent with maintaining a satisfactory level of competition, where the purchase price of the item exceeds $10,000 or the value of the quantity acquired during the preceding fiscal year exceeded $10,000; procuring solid waste management services in a manner that maximizes energy and resource recovery; and establishing an affirmative procurement program for procurement of recovered materials identified in the EPA guidelines. Vendor shall comply with this clause and include this clause in all lower-tier subcontracts.

PROHIBITION ON CERTAIN TELECOMMUNICATIONS AND VIDEO SURVEILLANCE SERVICES OR EQUIPMENT:
(a) Recipients and subrecipients are prohibited from obligating or expending loan or grant funds to:

(1) Procure or obtain;

(2) Extend or renew a contract to procure or obtain; or

(3) Enter into a contract (or extend or renew a contract) to procure or obtain equipment, services, or systems that uses covered telecommunications equipment or services as a substantial or essential component of any system, or as critical technology as part of any system. As described in Public Law 115-232, section 889, covered telecommunications equipment is telecommunications equipment produced by Huawei Technologies Company or ZTE Corporation (or any subsidiary or affiliate of such entities).

(i) For the purpose of public safety, security of government facilities, physical security surveillance of critical infrastructure, and other national security purposes, video surveillance and telecommunications equipment produced by Hytera Communications Corporation, Hangzhou Hikvision Digital Technology Company, or Dahua Technology Company (or any subsidiary or affiliate of such entities).
(ii) Telecommunications or video surveillance services provided by such entities or using such equipment.
(iii) Telecommunications or video surveillance equipment or services produced or provided by an entity that the Secretary of Defense, in consultation with the Director of the National Intelligence or the Director of the Federal Bureau of Investigation, reasonably believes to be an entity owned or controlled by, or otherwise connected to, the government of a covered foreign country.

(b) In implementing the prohibition under Public Law 115-232, section 889, subsection (f), paragraph (1), heads of executive agencies administering loan, grant, or subsidy programs shall prioritize available funding and technical support to assist affected businesses, institutions and organizations as is reasonably necessary for those affected entities to transition from covered communications equipment and services, to procure replacement equipment and services, and to ensure that communications service to users and customers is sustained.
(c) See Public Law 115-232, section 889 for additional information.

DOMESTIC PREFERENCES FOR PROCUREMENTS:
(a) As appropriate and to the extent consistent with law, the non-Federal entity should, to the greatest extent practicable under a Federal award, provide a preference for the purchase, acquisition, or use of goods, products, or materials produced in the United States (including but not limited to iron, aluminum, steel, cement, and other manufactured products). Vendor agrees to comply with the requirements of this clause and include the requirements of this clause in all subawards including all contracts and purchase orders for work or products under this award.
(b) For purposes of this section:

(1) “Produced in the United States” means, for iron and steel products, that all manufacturing processes, from the initial melting stage through the application of coatings, occurred in the United States.
(2) “Manufactured products” means items and construction materials composed in whole or in part of non-ferrous metals such as aluminum; plastics and polymer-based products such as polyvinyl chloride pipe; aggregates such as concrete; glass, including optical fiber; and lumber.

Bid Award

Contract: FSA23-EQU21.0, Equipment

Group: Pump: Mobile Pump

Item: 317, Thompson Pump, 6JSC, 6JSC

Zone	Rank	Vendor	Price	Build File	Options File
Western	Primary	Thompson Pump & Manufacturing Company Inc.	$45,947.00	Build	Options
Northern	Primary	Thompson Pump & Manufacturing Company Inc.	$45,947.00	Build	Options
Central	Primary	Thompson Pump & Manufacturing Company Inc.	$45,947.00	Build	Options
Southern	Primary	Thompson Pump & Manufacturing Company Inc.	$45,947.00	Build	Options

Row	Code	Bronco Sport OEM options	Contract Price	OEM Disc % / % Markup	Msrp
244	R9B WEST	Item 244: Ford Bronco Sport (Big Bend 200a) Western Zone	$ 28,009.00	11.34%	$ 31,590.00
244	R9B NORTH	Item 244: Ford Bronco Sport (Big Bend 200a) Northern Zone	$ 27,789.00	12.03%	$ 31,590.00
244	R9B CENTRAL	Item 244: Ford Bronco Sport (Big Bend 200a) Central Zone	$ 27,889.00	11.72%	$ 31,590.00
244	R9B SOUTH	Item 244: Ford Bronco Sport (Big Bend 200a) Southern Zone	$ 27,989.00	11.40%	$ 31,590.00
Row	Bronco Sport	Vehicle Options	Contract	Discount	MSRP
1	R9B	Bronco Sport Big Bend	Base	0.00%	$ 31,590.00
2	R9B SE 1	MECHANICAL ● 4x4 ● Electronic Brake Assist (EBA) ● Electric Parking Brake (Includes Auto Hold) ● Engine –1.5L EcoBoost® with Auto Start-Stop Technology ● Four-Wheel Disc Brakes with Anti-Lock Brake System (ABS) ● Intelligent Oil-Life Monitor® ● Transmission – 8-speed Automatic	Included	0.00%	Included
3	R9B SE 2	EXTERIOR ● Active Grille Shutters ● Acoustic-Laminated Windshield ● Black – Molded-in-Color — Bumper, Front and Rear — Door Handles — Lower Bodyside Cladding — Rocker Panel — Wheellip Moldings ● Black Upper Window Molding with Black Beltline Molding ● Body Color Roof ● Bottle Opener (Located in the Hatch) ● Configurable Daytime Running Lamps (DRL) ● Easy Fuel® Capless Fuel Filler ● Grille – Carbonized Gray with “BRONCO™” Molded in White ● LED Taillamps ● Manual Liftgate with Flip up Glass ● Privacy Glass – Second Row Side and Liftgate ● Roof-Rack Side Rails – Black ● Tires — 225/65R17 102H All-Season (A/S) BSW ● Tire Inflator and Sealant Kit ● Wheels — 17" Carbonized Gray-painted High Gloss Aluminum ● Wipers — Windshield – Variable-Intermittent/Continuous — Rear Window – Fixed-Intermittent/Continuous	Included	0.00%	Included

4	R9B SE 3	INTERIOR/COMFORT ● Additional Sound Deadening ● Air Register – Silver Mountain ● Cargo Tie Down Carabiner Hooks and Loops ● Carpeted Flooring — Cargo — Front/Rear ● Climate Control — Cabin Particulate Air Filter — Electronic Automatic Temperature Control (EATC) with Rear Air Duct ● Roof Grab Handles – Front Row Passenger – one (1) and Second Row – two (2), includes Coat Hooks ● Console Floor – (Long armrest, two cup holders, E-Shifter & EPM, Switch Bank, 12V Power Point and Dual USB in Media Bin) ● Cupholders – (6) ● Driver's Side Footrest ● Floor Mats – Front Carpeted ● Instrument Panel — 12.3" Screen — Message Center — Outside Temperature Display — Trip Computer ● Lighting — Flood Light Adjustable – Liftgate — Front & Rear Map Lights — Illuminated Entry System with Courtesy Lamp Delay — Rear Cargo Area Light ● MOLLE Straps System ● Powerpoints (12V) – One (1) Center Console, One (1) Rear Cargo Area ● Rotary Gear Shift Dial	Included	0.00%	Included
5	R9B SE 4	INTERIOR/COMFORT (continued) ● Seats — Cloth Bucket with Easy-to-clean — 6-way Manual Driver (Fore/Aft, Up/Down, Recline) — 4-way Manual Front Passenger (Fore/Aft with Manual Recline) — Rear Center Armrest (Fold-Down with Two (2) Cupholders) — Second Row 60/40 Split-Fold-Flat ● Steering Column – Manual Tilt/Telescoping ● Steering Wheel with Bronco™ Badge ● Storage — Front Row: Center Floor Console Armrest, Glove Box, Media Bin, Overhead Console with Sunglasses Storage ● Sun Visors with Illuminated Vanity Mirrors (Driver and Front Passenger) ● Windows, Power – Front One-Touch Down Feature (Driver only)	Included	0.00%	Included

6	R9B SE 5	SAFETY/SECURITY ● AdvanceTrac® with RSC® (Roll Stability Control™) ● Airbags ● Center High-Mounted Stop Lamp (CHMSL) ● Day/Night Rearview Mirror – Manually Adjustable ● Door Locks, Power — Autolock/Autounlock — Child-Safety Rear ● Electronic Traction Control ● Headlamps – LED ● Head Restraints — 2-Way Manually Adjustable Driver and Front-Passenger — 2-Way Manually Second Row (Left and Right; Center Head Restraint is fixed position) ● Hill Start Assist ● Individual Tire Pressure Monitoring System (ITPMS) ● LATCH (Lower Anchors and Tether Anchors for Children) on Rear Outboard Seat Positions ● Mirrors, Sideview – Power and Heated Glass, Manual Fold and Black Finish ● Perimeter Alarm ● Personal Safety System™1 ● Safety Belts — Front and Second Row – Belt-Minder® (Safety Belt Reminder) — Front Row Height Adjustable — Second Row Outboard and Center Seat Shoulder — Three-Point Safety Belts on all (5) Seating Positions ● SecuriLock® Passive Anti-Theft System (PATS) ● SOS Post-Crash Alert System	Included	0.00%	Included
7	R9B SE 6	FORD CO-PILOT360™ TECHNOLOGY Ford Co-Pilot360™ Assist+ includes: — Adaptive Cruise Control with Stop-and-Go, Lane Centering — Auto High Beam Headlamps — BLIS® (Blind Spot Information System) with Cross-TrafficAlert — Evasive Steering Assist — Lane-Keeping System (includes Lane-Keeping Assist, Lane-Keeping Alert and Driver Alert) — Pre-Collision 1.5 Assist with Automatic Emergency Braking (AEB), Pedestrian Detection, Forward Collision Warning and Dynamic Brake Support — Rear Cross Traffic Braking — Rear Parking Sensors — Rear View Camera	Included	0.00%	Included

8	R9B SE 7	FUNCTIONAL ● Audio — AM/FM Stereo — Six (6) Speakers — Speed-Compensated Volume ● Battery Saver ● Compass ● Dual Smart Charging USB Ports ● Electric Power-Assisted Steering (EPAS)	Included	0.00%	Included
9	R9B SE 8	FUNCTIONAL (continued) ● FordPass Connect™ — Remotely start, lock and unlock vehicle3 — Schedule specific times to remotely start vehicle3 — Locate parked vehicle3 — Check vehicle status3 Note: Ford Telematics™ and Data Services Prep included for Fleet ONLY: FordPass Connect™ 4G Wi-Fi Modem provides data to support telematics and data services including but not ● Front and Rear Stabilizer Bar ● Intelligent Access with Push-Button Start with Key Fob ● SiriusXM® ● HOSS 1.0 Off-Road Tuned Suspension SYNC® 4 with Enhanced Voice Recognition — 13.2" LCD Capacitive Touchscreen in Center Stack with Swipe Capability — Cloud Connected — 911 Assist® — Wireless Apple CarPlay™ and Android Auto™ Compatibility — Digital Owners Manual — Conversational Voice Command Recognition ● Terrain Management System™ with 5 G.O.A.T. Modes™ (Normal, ECO, Sport, Slippery and Off-Road) Wireless Charging Pad	Included	0.00%	Included
10	Package	Upgrade Packages	Contract	Discount	MSRP

11	R9D	Bronco Sport Badlands: ● 2.0LEcoBoost®with AutoStart-Stop Technology ● Advanced 4x4 ● Off-Road Suspension ● Interior Noise Insulation ● Terrain Managemen tSystem with 7 G.O.A.T Modes Differential Lock (Normal, ECO, Sport, Slippery, Mud/Ruts, Sand, & Rock Crawl) ● SelectShift with Paddle Shifters ● Front Tow Hooks ● LED Fog Lamps ● Painted Shadow Blac kRoof ● Tires–225/65R17All-Terrain(A/T)— Full Size Spare ● Unique Grille–Carbon Gray with"BRONCO"Molded in White ● Unique Roof-RackSideRails–Black ● Wheel–17"Carbonized Gray-painted Aluminum— Full Size Spare ● Floor Mats–Front and Rear ● Instrument Panel–6.5"Digital Screen ● Rubberized Floor ● Seats— 8-way Power Driver's Seat— 6-way Manual Front Passenger — Heated Front ● UnderSeatStorageCompartment–SecondRow– Passenger Seat only ● Front 180-Degree Camera with Split View ● Windows,Power–FrontandRear.Front Row One-Touch- Up/Down Feature (door mounted controls) ● Zipper Pockets ● LED Headlamps ● Trail Control	$ 10,696.00	0.50%	$ 41,590.00
12	R9C	Bronco Sport Outer Banks: EXTERIOR ● Bumper,Rear–CarbonBlack ● Door Handles–BodyColor ● Grille–Blackwith"BRONCO"Molded in White ● LEDFogLamps ● Painted Shadow Black Roof ● Tire–225/60R18 All-Season (A/S) BSW ● Unique Roof-Rack Side Rails–Black ● Wheels – 18" Machined-face Aluminum Ebony Black-painted ● 110V/150WACPowerOutlet ● Ambient Lighting ● Dual-Zone Electronic Automatic Temperature Control ● FloorMats–FrontandRearCarpeted ● InstrumentPanel–6.5"DigitalScreen ● Seats— Premium-Trimmed — 8-way Power Driver Seat — 6-wayPowerPassenger — Heated Front Seats — SecondRow–Rubberized Seatback Mat ● Steering Wheel–Heated and Premium Wrapped ● Windows,Power–Front and Rear.Front Row One-Touch- Up/Down Feature (door mounted controls) ● Auto-Dimming Rearview Mirror ● LED Headlamps with LED Signature Lighting ● Rain-Sensing Wipers (FrontOnly) ● Remote Start System ● Rear Parking Sensor ● Memory Driver's Seat and Side view Mirror	$ 5,711.00	0.50%	$ 36,580.00

13	R9K	Bronco Sport Free Wheeling: EXTERIOR ● Bronco Sport Free Wheeling Graphics Package ● Door Handles–Body Color ● Grille–Silver-Painted with Two-color "BRONCO" Lettering ● Painted Shadow Black Roof Note: Not available with Shadow Black (G1) ● Wheels–17" Ebony with RaceRed-Painted Accents INTERIOR/COMFORT ● CargoMat ● Floor Liners–Front and Rear (without Carpet Mats) ● Race Red Door Ring and I.P.Bin ● Seats — Ombre Stitching with Sunset Weave Cloth ● Unique Armrest and Center Console ● Unique Badge in Center Console ● Unique Door Trim Stitching	$ 3,871.00	0.50%	$ 34,730.00
14	Paint	Item	Contract	Discount	MSRP
15	YZ	Oxford White	No Charge	0.00%	No Charge
16	VA	Desert Sand	$ 294.00	0.50%	$ 295.00
17	M7	Carbonized Gray	No Charge	0.00%	No Charge
18	G1	Shadow Black	No Charge	0.00%	No Charge
19	FA	Eruption Green	$ 294.00	0.50%	$ 295.00
20	e7	Velocity Blue	$ 294.00	0.50%	$ 295.00
21	CW	Robin'S Egg Blue	$ 990.00	0.50%	$ 995.00
22	RR	Hot Pepper Red Tinted Clearcoat	$ 493.00	0.50%	$ 495.00
23	G4	Azure Gray Tinted Clearcoat	$ 990.00	0.50%	$ 995.00
24	Sport Options	Item	Contract	Discount	MSRP
25	996.448	Engine: 1.5L EcoBoost® with Auto Start-Stop Technology ● Transmission: 8-Speed Automatic	STD	0.50%	STD
26	999.448	Engine: 2.0L EcoBoost® with Auto Start-Stop Technology and SelectShift® with Paddle Shifters 999/448 S Transmission 8 Speed Automatic	Std with Badlands Bronco Sport	0.50%	STD

	67C	Black Diamond Off-Road Package (Late Availability) • 110V/400W AC Power Outlet (400W – Behind Center Console and Cargo Area) • Aux Switches and Wiring • Brush Guard • Bumpers – Black Molded-in-Color (MIC) with Steel Plates, Front & Rear • Cargo Mat • Cargo Management System (Shelf/Divider/Table) • Class II Trailer Tow Package with Trailer Sway Control • Fender Tie Downs • Interior Grab Handle, Front Row – One (1) in the Center Floor Console, Passenger Side • Recovery Hooks – Front, Casted (2) – Rear, D-Ring (2) • Second Row – Seatback Carpeted with Rubberized Seatback Mat • Underbody Protection • – Under Engine Skid Plate – Steel – Fuel Tank Shields – Steel – Canister Shield – Steel • 17" Carbonized Gray-painted Aluminum • 225/65R17 All-Terrain (A/T) Tire Note: Class II Trailer Tow Package contains Full Size Spare Wheel, Full Size Spare Tire and Rubberized Cargo Floor Note: Not available with Black Appearance Package (67G) Note: Deletes standard Tire Inflator and Sealant Kit	$ 2,557.00	0.50%	$ 2,570.00
	96P	Convenience Package • LED Fog Lamps • Seats – 8-way Power Driver's Seat (Fore/Aft, Up/Down, Recline, Lumbar) – Front Driver/Passenger Seat Back Map Pockets – Front Row – Heated • Steering Wheel – Premium Wrapped • Universal Garage Door Opener (UGDO)	$ 1,343.00	0.50%	$ 1,350.00
	85B	Black Diamond Graphic Package Note: Requires Black Diamond Off-Road Package (67C)	$ 423.00	0.50%	$ 425.00

	67G	Black Appearance Package • Cargo Mat • Floor Liners, Front and Rear (without Carpet Mats) • Matte Black Hood Graphic – Textured • Grille – Carbon Black with Black Painted "BRONCO™" Lettering • Painted Shadow Black Roof • Seats: – Front Driver/Passenger Seat Back Map Pockets – Sport Contour Buckets – Premium Trimmed • Unique Badges with Black Accents • 17" Matte Black-painted Aluminum Wheel • 225/65R17 102H All-Season (A/S) BSW Tire • Liftgate: – Modified Smoked Chrome "Ford" Oval – Black Painted "BRONCO SPORT™" Lettering Note: Not available with Black Diamond Off-Road Package (67C)	$ 1,741.00	0.50%	$ 1,750.00
31	17B	Power Moonroof Note: Requires Convenience Package (96B)	$ 915.00	0.50%	$ 920.00
32	534	Class II Trailer Tow Package Note: Contains Full Size Spare, 2" Ball, Class III bar, Pin and Clip	$ 811.00	0.50%	$ 815.00
33	90A	Cargo Management System (Shelf/Divider/Table)	$ 194.00	0.50%	$ 195.00
34	153	Front License Plate Bracket Note: See "Emissions" section for additional information	No Charge	0.50%	No Charge
35	41H	Engine Block Heater	$ 189.00	0.50%	$ 190.00
36	50C	Floor Liners, Front and Rear (without Carpet Mats) Note: Not available with Black Appearance Package (67G)	$ 184.00	0.50%	$ 185.00
37	51B	Cargo Mat Note: Not available with Black Appearance Package (67G)	$ 149.00	0.50%	$ 150.00
38	63B	Front Splash Guards	$ 114.00	0.50%	$ 115.00
39	942	Daytime Running Lamps (DRL) (Non-Configurable) Note: Replaces the standard Configurable Daytime Running Lamps (DRL)	$ 44.78	0.50%	$ 45.00
40	FIGAB	Roof-Rail Crossbars II	$ 398.00	0.50%	$ 425.00
41	85C	Topo Graphic Package	$ 393.00	0.50%	$ 395.00
42	J4JAB	Center Console Vault w/Coded Lock Does not include labor to install. Does not include labor to install.	$ 398.00	0.50%	$ 400.00
43	B5BAB	Fender Flare Kit I Note: Pocket Style with Rivet, pre-assembled, non-paintable Note: Not available with Fender Flare Kit II, Front and Rear Splash Guards (63B), Mudflaps Kit Front, Mudflaps Kit Rear, or Mudflaps Kit Front & Rear Does not include labor to install.	$ 577.10	0.50%	$ 580.00
44	AHVAB	Interior Bike Rack Does not include labor to install.	$ 278.60	0.50%	$ 280.00
45	FI4AB	Illuminated Door Entry Keypad Does not include labor to install.	$ 348.25	0.50%	$ 225.00
46	CQBAB	Liftgate Privacy Curtain Does not include labor to install.	$ 99.50	0.50%	$ 100.00
47	FIMAC	Mudflaps Kit Front Note: Not available with Mudflap Kit Rear, Mud Flaps Kit Front & Rear, Front and Rear Splash Guards (63B), Fender Flare Kit I, or Fender Flare Kit II Does not include labor to install.	$ 358.20	0.50%	$ 360.00

48	FIMAD	Mudflaps Kit Rear Note: Not available with Mudflap Kit Front, Mud Flaps Kit Front & Rear, Front and Rear Splash Guards (63B), Fender Flare Kit I, or Fender Flare Kit II Does not include labor to install.	$ 338.30	0.50%	$ 340.00
49	FIMAE	Mudflaps Kit Front & Rear Note: Not available with Mudflap Kit Front, Mudflaps Kit Rear, Front and Rear Splash Guards (63B), Fender Flare Kit I, or Fender Flare Kit II Does not include labor to install.	$ 676.60	0.50%	$ 680.00
50	FIGAC	Roof-Rail Crossbars I Does not include labor to install.	$ 398.00	0.50%	$ 425.00
51	Full Size Bronco	Body	Contract	Discount	Vehicle Msrp
52	E7A	Big Bend 2-Door (221A)	$ 8,841.00	0.50%	$ 41,525.00
53	E7B	Big Bend 4-Door (221A)	$ 9,577.00	0.50%	$ 42,265.00
54	E1A	Black Diamond 2-Door	$ 12,522.00	0.50%	$ 45,225.00
55	E1B	Black Diamond 4-Door	$ 13,258.00	0.50%	$ 45,965.00
56	E9A	Badlands 2-Door Advanced 4x4	$ 19,253.00	0.50%	$ 51,990.00
57	E9B	Badlands 4-Door Advanced 4x4	$ 20,537.00	0.50%	$ 53,280.00
58	E8B	Outer Banks 4-Door (312A)	$ 17,109.00	0.50%	$ 49,835.00
59	E2A	Wildtrak 2-Door Advanced 4x4	$ 29,333.00	0.50%	$ 62,120.00
60	E2B	Wildtrak 4-Door Advanced 4x4	$ 29,870.00	0.50%	$ 62,660.00
61	E4H	Everglades 4-Door Advanced 4x4	$ 24,651.00	0.50%	$ 57,415.00
62	Bronco Options	Item	Contract	Discount	MSRP
63	E7A.222A	Mid Package ● 2-Door Intelligent Access with Lock/Unlock (Intelligent Access will also Lock/Unlock the Swing Gate) ● Ambient Footwell Lighting ● Auto-Dimming Rearview Mirror (Interior) ● Connected Navigation1 with 1-Year Subscription included, Pinch-to-Zoom Capability, Live Traffic, Predictive Destinations and Route Guidance, and One Box Search ● Dual-Zone Electronic Automatic Temperature Control (DEATC) – Includes Air Conditioning ● Front Row Heated Seats ● Illuminated Sliding Visor Vanity Mirrors (Driver and Front Passenger) ● Power Outlet – Back Side of Center Floor Console ● Rear Parking Sensors ● Remote Start System (Available only with Automatic Transmission (44T)) ● Ford Co-Pilot360™ – Auto High-Beam Headlamps2 – BLIS® (Blind Spot Information System) with Cross-Traffic Alert – Lane-Keeping System o Lane-Keeping Alert o Lane-Keeping Aid o Driver Alert – Pre-Collision Assist with Automatic Emergency Braking (AEB)2 o Pedestrian Detection o Forward Collision Warning o Dynamic Brake Support – Rear View Camera with Backup Assist Grid Lines3 Note: Enables compatibility with FordPass™ Performance App with Off-Road Navigation	$ 1,637.00	0.50%	$ 1,645.00

64	E7B.222A	Mid Package ● 2-Door Intelligent Access with Lock/Unlock (Intelligent Access will also Lock/Unlock the Swing Gate) ● Ambient Footwell Lighting ● Auto-Dimming Rearview Mirror (Interior) ● Connected Navigation1 with 1-Year Subscription included, Pinch-to-Zoom Capability, Live Traffic, Predictive Destinations and Route Guidance, and One Box Search ● Dual-Zone Electronic Automatic Temperature Control (DEATC) – Includes Air Conditioning ● Front Row Heated Seats ● Illuminated Sliding Visor Vanity Mirrors (Driver and Front Passenger) ● Power Outlet – Back Side of Center Floor Console ● Rear Parking Sensors ● Remote Start System (Available only with Automatic Transmission (44T)) ● Ford Co-Pilot360™ – Auto High-Beam Headlamps2 – BLIS® (Blind Spot Information System) with Cross-Traffic Alert – Lane-Keeping System o Lane-Keeping Alert o Lane-Keeping Aid o Driver Alert – Pre-Collision Assist with Automatic Emergency Braking (AEB)2 o Pedestrian Detection o Forward Collision Warning o Dynamic Brake Support – Rear View Camera with Backup Assist Grid Lines3 Note: Enables compatibility with FordPass™ Performance App with Off-Road Navigation	$ 1,637.00	0.50%	$ 1,645.00

65	E1A.322A	Mid Package ● 2-Door Intelligent Access with Lock/Unlock (Intelligent Access will also Lock/Unlock the Swing Gate) ● Ambient Footwell Lighting ● Auto-Dimming Rearview Mirror (Interior) ● Connected Navigation1 with 1-Year Subscription included, Pinch-to-Zoom Capability, Live Traffic, Predictive Destinations and Route Guidance, and One Box Search ● Dual-Zone Electronic Automatic Temperature Control (DEATC) – Includes Air Conditioning ● Front Row Heated Seats ● Illuminated Sliding Visor Vanity Mirrors (Driver and Front Passenger) ● Power Outlet – Back Side of Center Floor Console ● Rear Parking Sensors ● Remote Start System ● Ford Co-Pilot360™ – Auto High-Beam Headlamps2 – BLIS® (Blind Spot Information System) with Cross-Traffic Alert – Lane-Keeping System o Lane-Keeping Alert o Lane-Keeping Aid o Driver Alert – Pre-Collision Assist with Automatic Emergency Braking (AEB)3 o Pedestrian Detection o Forward Collision Warning o Dynamic Brake Support – Rear View Camera with Backup Assist Grid Lines3 Note: Enables compatibility with FordPass™ Performance App with Off-Road Navigation	$ 1,637.00	0.50%	$ 1,645.00

66	E1B.322A	Mid Package ● 2-Door Intelligent Access with Lock/Unlock (Intelligent Access will also Lock/Unlock the Swing Gate) ● Ambient Footwell Lighting ● Auto-Dimming Rearview Mirror (Interior) ● Connected Navigation1 with 1-Year Subscription included, Pinch-to-Zoom Capability, Live Traffic, Predictive Destinations and Route Guidance, and One Box Search ● Dual-Zone Electronic Automatic Temperature Control (DEATC) – Includes Air Conditioning ● Front Row Heated Seats ● Illuminated Sliding Visor Vanity Mirrors (Driver and Front Passenger) ● Power Outlet – Back Side of Center Floor Console ● Rear Parking Sensors ● Remote Start System ● Ford Co-Pilot360™ – Auto High-Beam Headlamps2 – BLIS® (Blind Spot Information System) with Cross-Traffic Alert – Lane-Keeping System o Lane-Keeping Alert o Lane-Keeping Aid o Driver Alert – Pre-Collision Assist with Automatic Emergency Braking (AEB)3 o Pedestrian Detection o Forward Collision Warning o Dynamic Brake Support – Rear View Camera with Backup Assist Grid Lines3 Note: Enables compatibility with FordPass™ Performance App with Off-Road Navigation	$ 1,637.00	0.50%	$ 1,645.00
67	E8B.314A	NOTE: Mid Package is standard. Please refer to the Standard Equipment page. Equipment Group 312A shows all features that are available with the Mid Package. High/Lux Package (Incremental to Mid Package features) ● 360-Degree Camera ● Additional Sound Deadening ● Adaptive Cruise Control ● B&O® Sound System by Bang & Olufsen®, 10 Speakers including Subwoofer ● Dual Smart Charging USB Ports ● Evasive Steering Assist ● Front Parking Sensors ● Heated Steering Wheel ● Information on Demand Panel (included in SYNC® 4 with Enhanced Voice Recognition) ● Mirrors, Sideview – LED Approach Lamps and LED Spotlight ● Universal Garage Door Opener ● Wireless Charging Pad	$ 2,915.00	0.50%	$ 2,930.00

68	E2A.354A	NOTE: Mid Package is standard. Please refer to the Standard Equipment page. Equipment Group 352A shows all features that are available with the Mid Package. High/Lux Package (Incremental to Mid Package features) ● 360-Degree Camera ● Additional Sound Deadening ● Adaptive Cruise Control ● B&O® Sound System by Bang & Olufsen®, 10 Speakers including Subwoofer ● Dual Smart Charging USB Ports ● Evasive Steering Assist ● Front Parking Sensors ● Heated Steering Wheel ● Information on Demand Panel (included in SYNC® 4 with Enhanced Voice Recognition) ● Mirrors, Sideview – LED Approach Lamps and LED Spotlight ● Universal Garage Door Opener ● Wireless Charging Pad	$ 2,915.00	0.50%	$ 2,930.00
69	E2B.354A	NOTE: Mid Package is standard. Please refer to the Standard Equipment page. Equipment Group 352A shows all features that are available with the Mid Package. High/Lux Package (Incremental to Mid Package features) ● 360-Degree Camera ● Additional Sound Deadening ● Adaptive Cruise Control ● B&O® Sound System by Bang & Olufsen®, 10 Speakers including Subwoofer ● Dual Smart Charging USB Ports ● Evasive Steering Assist ● Front Parking Sensors ● Heated Steering Wheel ● Information on Demand Panel (included in SYNC® 4 with Enhanced Voice Recognition) ● Mirrors, Sideview – LED Approach Lamps and LED Spotlight ● Universal Garage Door Opener ● Wireless Charging Pad	$ 2,915.00	0.50%	$ 2,930.00

70	E9A.332A	Mid Package ● 2-Door Intelligent Access with Lock/Unlock (Intelligent Access will also Lock/Unlock the Swing Gate) ● Ambient Footwell Lighting ● Auto-Dimming Rearview Mirror (Interior) ● Connected Navigation1 with 1-Year Subscription included Pinch-to-Zoom Capability, Live Traffic, Predictive Destinations and Route Guidance, and One Box Search ● Dual-Zone Electronic Automatic Temperature Control (DEATC) – Includes Air Conditioning ● Front Row Heated Seats ● Illuminated Sliding Visor Vanity Mirrors (Driver and Front Passenger) ● Power Outlet – Back Side of Center Floor Console ● Rear Parking Sensors ● Remote Start System (Available only with Automatic Transmission (44T)) ● Ford Co-Pilot360™ – Auto High-Beam Headlamps2 – BLIS® (Blind Spot Information System) with Cross-Traffic Alert – Lane-Keeping System o Lane-Keeping Alert o Lane-Keeping Aid o Driver Alert – Pre-Collision Assist with Automatic Emergency Braking (AEB)2 o Pedestrian Detection o Forward Collision Warning o Dynamic Brake Support – Rear View Camera with Backup Assist Grid Lines2 Note: Remote Start System is included only when 10-Speed Automatic Transmission (44T) is selected Note: Enables compatibility with FordPass™ Performance App with Off-Road Navigation	$ 1,637.00	0.50%	$ 1,645.00

71	E9B.332A	Mid Package ● 2-Door Intelligent Access with Lock/Unlock (Intelligent Access will also Lock/Unlock the Swing Gate) ● Ambient Footwell Lighting ● Auto-Dimming Rearview Mirror (Interior) ● Connected Navigation1 with 1-Year Subscription included Pinch-to-Zoom Capability, Live Traffic, Predictive Destinations and Route Guidance, and One Box Search ● Dual-Zone Electronic Automatic Temperature Control (DEATC) – Includes Air Conditioning ● Front Row Heated Seats ● Illuminated Sliding Visor Vanity Mirrors (Driver and Front Passenger) ● Power Outlet – Back Side of Center Floor Console ● Rear Parking Sensors ● Remote Start System (Available only with Automatic Transmission (44T)) ● Ford Co-Pilot360™ – Auto High-Beam Headlamps2 – BLIS® (Blind Spot Information System) with Cross-Traffic Alert – Lane-Keeping System ○ Lane-Keeping Alert ○ Lane-Keeping Aid ○ Driver Alert – Pre-Collision Assist with Automatic Emergency Braking (AEB)2 ○ Pedestrian Detection ○ Forward Collision Warning ○ Dynamic Brake Support – Rear View Camera with Backup Assist Grid Lines2 Note: Remote Start System is included only when 10-Speed Automatic Transmission (44T) is selected Note: Enables compatibility with FordPass™ Performance App with Off-Road Navigation	$ 1,637.00	0.50%	$ 1,645.00
72	99P	2.7L EcoBoost® V6 Engine NA with Big Bend ● Electric Brake Boost,Note: Only 10-Speed Automatic Transmission (44T) is available. Refer to the Transmission feature for additional information.	$ 2,134.00	0.50%	$ 2,145.00
73	765	Sasquatch™ Package • Advanced 4x4 with Automatic On Demand Engagement • 17” Black High Gloss-Painted Aluminum, with Warm Alloy Beauty Ring, Beadlock Capable Wheels • 4.7 Final Drive Ratio with Electronic-locking Front and Rear Axle • High Clearance Suspension • High Clearance Fender Flares Note: LT315/70R17 Mud-Terrain (M/T) Tires (35”) Note: Position-sensitive Bilstein Shock Absorbers	$ 9,408.00	0.50%	$ 9,455.00
74	765.44T	Sasquatch Package w/Beadlock Capable Wheel - Big Bend (with 44T)	$ 7,423.00	0.50%	$ 7,460.00
75	765.OB	Sasquatch Package w/Beadlock Capable Wheel - Outer Banks	$ 7,423.00	0.50%	$ 7,460.00
76	765.BD	Sasquatch Package w/Beadlock Capable Wheel - Black Diamond	$ 8,910.00	0.50%	$ 8,955.00
77	765.BD.44T	Sasquatch Package w/Beadlock Capable Wheel - Black Diamond (with 44T)	$ 6,925.00	0.50%	$ 6,960.00
78	765.BL	Sasquatch Package w/Beadlock Capable Wheel - Badlands	$ 6,005.00	0.50%	$ 6,035.00
79	765.BL.44T	Sasquatch Package w/Beadlock Capable Wheel - Badlands (with 44T)	$ 4,020.00	0.50%	$ 4,040.00

80	43L	Hard Top, Carbonized Gray Molded-in-Color (MIC) • Hard Top Sound Deadening Headliner • Rear-Window Defroster and Washer • Storage Bag – Front Row Top Panels (for On-Vehicle Storage) Note: Standard 2-Door, Optional 4-Door	$ 2,179.00	0.50%	$ 2,190.00
81	43L.E4H	Hard Top, Carbonized Gray (MIC) w/Headliner (Everglades)	$ 493.00	0.50%	$ 495.00
82	43Z	Dual Tops – Carbonized Gray Molded-in-Color (MIC) Hard Top + Black Soft Top Note: Requires 4-Door	$ 2,826.00	0.50%	$ 2,840.00
83	68B	Brush Guard Note: Requires Front Bumper – Ford Performance Heavy-Duty Modular (55G)	$ 299.00	0.50%	$ 300.00
84	16B	Cargo Area Protector Note: Not available with Slide-Out Tailgate (90F)	$ 119.00	0.50%	$ 120.00
85	47B	Floor Liners, Front and Rear (with Carpet Floor Mats) Note: Includes standard Carpet Front Floor Mats	$ 159.00	0.50%	$ 160.00
86	47C.BRONCO	Floor Liners, Front and Rear (without Carpet Floor Mats) Note: Deletes standard Carpet Front Floor Mats	$ 159.00	0.50%	$ 160.00
87	55G	Front Bumper – Ford Performance Heavy-Duty Modular Note: Deletes standard LED Fog Lamps	$ 970.00	0.50%	$ 975.00
88	863	Roof Rails with Crossbars, Black Note: 2-Door – Requires Hard Top (43L) Note: 4-Door – Requires Hard Top (43L) or Dual Top (43Z) Note: This option may reduce SiriusXM® satellite radio reception performance.	$ 363.00	0.50%	$ 365.00
89	90F	Slide-Out Tailgate Note: Requires 4-Door Note: Not available with Sasquatch™ Package (765) Note: Not available with Dual Top (43Z) TIP: Prevents on-vehicle door storage	$ 597.00	0.50%	$ 600.00
90	17B.BRONCO	Splash Guards – Front and Rear Note: Not available with Sasquatch™ Package (765) Note: Not available with Tube Step – Powder Coated (18D)	$ 219.00	0.50%	$ 220.00
91	87D	Storage Bags – Door Note: Requires 4-Door Note: Requires Soft Top, Black Cloth (With Hard Top Prep Kit, standard Top on 4-Door) TIP: Provides for on-vehicle door storage	$ 348.00	0.50%	$ 350.00
92	87E	Storage Bags – Front Row Top Panels and Door Note: Requires Hard Top (43L) or Dual Top (43Z) TIP: Hard Tops contain the Front Row Top Panels Storage Bag; this option adds the Door Storage Bags. TIP: The Door Storage Bags are unique to the number of doors. On-vehicle door storage is 4-Door only.	$ 348.00	0.50%	$ 350.00
93	DIO 1	[BDLAK] 32 in Spare Tire Cover (Abstract Bronco) , does not include labor for installation; added per quote	$ 119.00	0.50%	$ 120.00
94	DIO 2	[BDLAL] 32 in Spare Tire Cover (Bronco 66) , does not include labor for installation; added per quote	$ 119.00	0.50%	$ 120.00
95	DIO 3	[BDLAP] 32 in Spare Tire Cover (Ford TG Stamping), does not include labor for installation; added per quote	$ 119.00	0.50%	$ 120.00
96	DIO 4	[AAMBA] Assistance Kit, On-Road , does not include labor for installation; added per quote	$ 80.00	0.50%	$ 80.00
97	DIO 5	[AAMBE] Assistance Kit, Off-Road, does not include labor for installation; added per quote	$ 209.00	0.50%	$ 210.00

98	DIO 6	[AE7AB] Body Appearance Kit , does not include labor for installation; added per quote	$ 1,841.00	0.50%	$ 1,850.00
99	DIO 7	[BDBAB] Cargo Area Rug , does not include labor for installation; added per quote	$ 100.00	0.50%	$ 100.00
100	DIO 8	[BD9AB] Cargo Net Kit , does not include labor for installation; added per quote	$ 30.00	0.50%	$ 30.00
101	DIO 9	[AHQAB] First Aid Kit, does not include labor for installation; added per quote	$ 60.00	0.50%	$ 60.00
102	DIO 10	[A1VAB] Body Armor-Protective Moldings, does not include labor for installation; added per quote	$ 517.00	0.50%	$ 520.00
103	DIO 11	[BHQAB] Cockpit Cover, does not include labor for installation; added per quote	$ 328.00	0.50%	$ 330.00
104	DIO 12	[D5HAB] Wheel Lock Kit, does not include labor for installation; added per quote	$ 100.00	0.50%	$ 100.00
105	DIO 13	[J4JAD] Safe Deposit-Console Lock Box , does not include labor for installation; added per quote	$ 398.00	0.50%	$ 400.00
106	DIO 14	[FHLAJ] Storage-Roof Bag 2nd Row Panel , does not include labor for installation; added per quote	$ 179.00	0.50%	$ 180.00
107	DIO 15	[FHLAK] Storage-Roof Bag 2DR Mod Roof , does not include labor for installation; added per quote	$ 129.00	0.50%	$ 130.00
108	DIO 16	[C1XAC] Tailgate Table, does not include labor for installation; added per quote	$ 318.00	0.50%	$ 320.00
109	DIO 17	[A6UAC]Tube Doors -- 2DR, does not include labor for installation; added per quote	$ 1,353.00	0.50%	$ 1,360.00
110	DIO 18	[A6UAD] Tube Doors -- 4DR, does not include labor for installation; added per quote	$ 1,801.00	0.50%	$ 1,810.00
111	DIO 19	[A32AE] Fndr Flare Kt-Base Style-Steel, does not include labor for installation; added per quote	$ 517.00	0.50%	$ 520.00
112	DIO 20	[CHBAM] Tonneau Cover - Soft, does not include labor for installation; added per quote	$ 169.00	0.50%	$ 170.00
113	DIO 21	[ABAAR] Top - Soft Canvas, Bimini , does not include labor for installation; added per quote	$ 398.00	0.50%	$ 400.00
114	DIO 22	[ABAAQ] Top - Mesh Shade Bimini , does not include labor for installation; added per quote	$ 358.00	0.50%	$ 360.00
115	DIO 23	[ABAAW] Top/Retractable/Frnt Row Twill , does not include labor for installation; added per quote	$ 1,493.00	0.50%	$ 1,500.00
116	DIO 24	[ABAAP] Top/Retractable/Full Twill Sft, does not include labor for installation; added per quote	$ 2,587.00	0.50%	$ 2,600.00
117	DIO 25	[FHIAE] Trailer Tow Package	$ 498.00	0.50%	$ 500.00
118	DIO	ITEM	CONTRACT	Dio Markup	Msrp
119	VV	Vent Visors BRONCO SPORT (94713)	$ 186.00	45.00%	DIO
120	WT 1	Weather Tech Laser Cut Floor Mats- 4 Piece BRONCO SPORT(4416531V, 4416422)	$ 335.00	45.00%	DIO
121	WT 2	Weather Tech Laser Cut Floor Mats- 2 Piece BRONCO SPORT (4416531V)	$ 238.00	45.00%	DIO
122	WT 3	Weather Tech Laser Cut Floor Mats For BRONCO- 4 Piece (4417021V, 44170222V)	$ 335.00	45.00%	DIO
123	WT 4	Weather Tech Laser Cut Floor MatsFor BRONCO- 2 Piece (4417021V)	$ 238.00	45.00%	DIO
124	WT 5	Weather Tech Cargo Mat BRONCO (401477)	$ 247.00	45.00%	DIO
125	TintA	Window tint, Llumar film. Includes windshield strip	$ 421.00	45.00%	DIO
126	SAFET	Safety Kit Incl; First Aid Kit, Triangle Kit [Mounted behind passenger seat] & Fire Extinguisher (mounted behind drivers seat) B500T, PET449, 6430	$ 320.00	45.00%	DIO
127	RKE	Programmed Integrated Key Transmitter Fob	$ 326.00	45.00%	DIO
128	PKE	Programmed Key with Pats Technology, Fleet Key	$ 145.00	45.00%	DIO
129	NITRO	Nitrogen Filled Tires In Lieu Of Std. Factory Fill. Fuel Economy Saver Due To Tire Pressure Consistency	$ 247.00	45.00%	DIO
130	LAPTOP MOUN	ITEM	CONTRACT	Dio Markup	Msrp

131	Troy Premium LTS	TROY PRODUCTS [CM-20ES-SL-LT16] non-intrusive passenger seat computer stand with easy one-handed operation. Includes Troy's unique slide-arm feature. Does not compromise passenger side foot space. Includes Laptop Tray CM-LT-1600.	$ 941.00	45.00%	DIO
	Inv PS 600	600 Watt Pure Sine Inverter Charger 12V ETL Listed to UL 458 [PICOGLF6W12V120VETL] • Continuous Output Power: 600 Watts • Surge Rating: 1800 Watts (20 Seconds) • Output Waveform: Pure Sine/Same as input (Bypass Mode) • Output Voltage: 120Vac • Nominal Efficiency: 80% (Peak) • Line Mode Efficiency: >95% • Output Frequency: 50Hz ± 0.3Hz / 60Hz ± 0.3Hz • Typical Transfer Time: 10ms (Max) • THD: <10%	$ 1,373.00	45.00%	DIO
	Inv PS 1500	1500 Watt Pure Sine Wave Inverter ETL Listed to UL 458 [PWRI150012120S] 1. 6. Continuous output power 1500 watts 2. 7. Surge power 3000 watts 3. 8. Input voltage range 9.5-16v 4. 9. Output voltage 120v 5. 10. DC input 12v 6. 11. Output wave form Pure sine wave 60Hz (THD ≤3%) 7. 12. Efficiency 90% 8. 13. USB Output 5VDC, Max, 1A 9. 14. Input over-voltage shutdown 16 ± 0.5VDC 10. 15. Input under-voltage shutdown 9.5 ± 0.5VDC 11. 16. Input under-voltage alarm 9.8 ± 0.3VDC 12. 17. Over temperature protection 149 ± 8°F 13. 18. Over-load protection 1700W ± 200W 14. 19. No Load Consumption 0.8A 15. 20. Working Temperature 32-104°F 16. 21. Storage temperature 14-113°F 17. 22. Intelligent cooling (the cooling fan will start running when the case temperature reaches 104°F) 18. 23. Dimension (L x W x H) 15.875 x 8.375 x 3.875 in. 19. 24. Unit Weight 10 lbs 20. 25. Shipping weight 12 lbs 21. 26. Remote port for optional remote	$ 1,233.00	45.00%	DIO
	Invsw	AIMS Power Remote On/Off Switch [REMOTEHF] Features: 1. 30 feet of cable; Easily extendable with standard RJ-9 cable 2. Dip Switch for controlling LED indicator lights	$ 160.00	45.00%	DIO
135	STORAGE VAUL	ITEM	CONTRACT	Dio Markup	Msrp
136	CP-GB132410-TL	TROY PRODUCTS Single-Drawer Weapon Box 13" W x 24"L x 10"H Single Drawer With Draw Latch Handles	$ 1,447.00	45.00%	DIO
137	CP-21ES-MNT-EB	TROY PRODUCTS Elevated Cargo Mount Compatible with CP-GB132410-TL	$ 818.00	45.00%	DIO
138	Lighting	ITEM [Packages may be edited for proper fitment] i.e. 3" vs. 4" lighting	CONTRACT	Dio Markup	Msrp

139	SO LED 10	Bronco Sport CORNER LED PACKAGE: A: (2) SOUNDOFF: 4" fascia Location: Grille B: (2) SOUNDOFF: XF flush mount EXFS10002-** (SINGLE OR DUAL COLOR) Location: Bumper	$ 845.00	29.00%	DIO
140	SO LED 11	Bronco Sport MINI BAR AND CORNER LED PACKAGE: A: (2) SOUNDOFF: 4" fascia SINGLE OR DUAL COLOR Location: Grille B: (2) SOUNDOFF: XF flush mount EXFS10002-** (SINGLE OR DUAL COLOR) Location: Bumper C: (1) SOUNDOFF: nROADS mini 17" SINGLE COLOR(S) Location: Roof, fixed	$ 1,580.00	29.00%	DIO
141	SO LED 13	BRONCO FULL BAR AND CORNER LED PACKAGE: A: (2) SOUNDOFF: 4" fascia SINGLE OR DUAL COLOR Location: Grille B: (2) SOUNDOFF: 4" fascia quick mount EMPS2QMS2* (SINGLE COLOR) EMPS2QMS4* (DUAL COLOR) Location: Bottom of rear hatch C: (2) SOUNDOFF: Undercover insert ELUC3H010** - SINGLE OR DUAL COLOR Location: Taillights D: (1) SOUNDOFF: 54" nROADS (A/W) ENRLB004NB-480 - QSF037597 Location: Roof, fixed E: (1) SOUNDOFF: 800 series control panel ETCPMP801 Location: guidance on where to mount?	$ 3,323.00	29.00%	DIO
142	SO LED 14	BRONCO INTERIOR ADMIN PACKAGE: A: (2) SOUNDOFF: 4" fascia SINGLE OR DUAL COLOR Location: Grille B: (2) SOUNDOFF: 4" fascia quick mount EMPS2QMS2* (SINGLE COLOR) EMPS2QMS4* (DUAL COLOR) Location: Bottom of rear hatch C: (2) SOUNDOFF: Undercover insert ELUC3H010** - SINGLE OR DUAL COLOR Location: Taillights D: (1) SOUNDOFF: nFORCE interior lightbar front and rear Location: Split front; single shroud rear E: (Note) SOUNDOFF: Make standard configuration RW; BW front, with RW/A;BW/A on rear for traffic control Location: F: (1) SOUNDOFF: Console nERGY 400 series siren ETSA482CSR Location: In cab G: (1) SOUNDOFF: 100J Series composite speaker ETSS100J Location: behind grille	$ 3,240.00	29.00%	DIO
143	SO LED 15	BRONCO INTERIOR ADMIN PACKAGE [FIRE]: A: (2) SOUNDOFF: 4" fascia SINGLE OR DUAL COLOR Location: Grille B: (2) SOUNDOFF: 4" fascia quick mount EMPS2QMS2* (SINGLE COLOR) EMPS2QMS4* (DUAL COLOR) Location: Bottom of rear hatch C: (2) SOUNDOFF: Undercover insert ELUC3H010** - SINGLE OR DUAL COLOR Location: Taillights D: (1) SOUNDOFF: nFORCE interior lightbar front and rear PART NUMBERS WILL BE CHANGING DUE TO MODEL CHANGE Location: Split front; single shroud rear E: (Note) SOUNDOFF: Make standard configuration RW front, with RW/A on rear for traffic control Location: F: (1) SOUNDOFF: Console nERGY 400 series siren ETSA482CSR Location: In cab G: (1) SOUNDOFF: 100J Series composite speaker ETSS100J Location: behind grille	$ 3,240.00	29.00%	DIO

144	SO LED 18	BRONCO Exterior PATROL PACKAGE: A: (2) SOUNDOFF: 4" fascia SINGLE OR DUAL COLOR Location: Grille B: (2) SOUNDOFF: 4" fascia quick mount EMPS2QMS2* (SINGLE COLOR) EMPS2QMS4* (DUAL COLOR) Location: Each side of tag C: (2) SOUNDOFF: 4" fascia quick mount w/ shroud Location: Rear quarter glass D: (2) SOUNDOFF: 4" fascia quick mount EMPS2QMS2* (SINGLE COLOR) EMPS2QMS4* (DUAL COLOR) Location: Bottom of rear hatch E: (2) SOUNDOFF: Undercover insert ELUC3H010** - SINGLE OR DUAL COLOR Location: Taillights F: (1) SOUNDOFF: 55" mPOWER EMPLB01G50-47Z - QSF037597 Location: Roof, fixed G: (Note) SOUNDOFF: Make standard configuration RW; BW front, with RW/A;BW/A on rear for traffic control Location: H: (1) SOUNDOFF: Console nERGY 400 series siren ETSA482CSR Location: Console I: (1) SOUNDOFF: 100J Series composite speaker ETSS100J Location: behind grille	$ 5,148.00	29.00%	DIO
145	SO LED 19	BRONCO INTERIOR ADMIN PACKAGE: A: (2) SOUNDOFF: 4" fascia SINGLE OR DUAL COLOR Location: Grille B: (2) SOUNDOFF: 4" fascia quick mount EMPS2QMS2* (SINGLE COLOR) EMPS2QMS4* (DUAL COLOR) Location: Bottom of rear hatch C: (2) SOUNDOFF: Undercover insert ELUC3H010** - SINGLE OR DUAL COLOR Location: Taillights D: (1) SOUNDOFF: nFORCE interior lightbar front and rear PART NUMBERS WILL BE CHANGING DUE TO MODEL CHANGE Location: Split front; single shroud rear E: (Note) SOUNDOFF: Make standard configuration RW; BW front, with RW/A;BW/A on rear for traffic control Location: F: (1) SOUNDOFF: Console nERGY 400 series siren ETSA482CSR Location: Console G: (1) SOUNDOFF: 100J Series composite speaker ETSS100J Location: behind grille	$ 3,885.00	29.00%	DIO
146	SO LED 20	ALA CARTE (1): SOUNDOFF: TM100 Traffic controller ETMTC0001-AC Location: Rear window	$ 672.00	29.00%	DIO
147	SO LED 21	ALA CARTE (1): SOUNDOFF: Pinnacle mini w/ amber lens EPL7PFAA Location: Bronco Sport/Bronco	$ 526.00	29.00%	DIO
148	SO LED 22	ALA CARTE (1): SOUNDOFF: mpower fascia 4x2 w/ bezel surround SINGLE OR DUAL COLOR Location: Exterior body panels	$ 414.00	29.00%	DIO
149	SO LED 23	ALA CARTE (1): SOUNDOFF: mpower third brake light bezel w/ fascia 4x2s PMPSABK005 - SINGLE OR DUAL COLORS Location:	$ 706.00	29.00%	DIO
150	SO LED 24	ALA CARTE (1): SOUNDOFF: license plate vert mount PMP2BRK2LPV OR PMP2BRK2LPF Location:	$ 235.00	29.00%	DIO
151	SO LED 25	ALA CARTE (1): SOUNDOFF: BOLT 2 E1XS2SME5** Location: Exterior body panels	$ 179.00	29.00%	DIO
152	SO LED 26	ALA CARTE (1): SOUNDOFF: Intersector (R/B) ENT2B3* (STANDARD) OR ENT3B3* (SURFACE MOUNT) Location: Under mirror mount	$ 435.00	29.00%	DIO
153	SO LED 27	ALA CARTE (1): SOUNDOFF: nROADS beacon SINGLE OR DUAL COLOR Location: permanent mount	$ 502.00	29.00%	DIO
154	SO LED 28	ALA CARTE (1): SOUNDOFF: WT100 Back up alarm ETBUALM02 Location: Universal	$ 161.00	29.00%	DIO
155	SO LED 29	ALA CARTE (1): SOUNDOFF: PAR 36 work light, 1400 lumens ESL461WC Location:	$ 525.00	29.00%	DIO

156	SO LED 30	ALA CARTE (1): SOUNDOFF: obSERVE dome light, 6" ECVDMLTAL00 Location: Driver/pass roof mounted	$ 179.00	29.00%	DIO
157	SO LED 31	Add Option: (2) SOUNDOFF: mpower HD light (RED/BLUE SPLIT) - PAIR EMPS4STS4J Location: for push bumper light channels	$ 477.00	29.00%	DIO
158	SO LED 32	Add Option: (2) SOUNDOFF: SL Running Light (RED/BLUE) - PAIR ESLRL6115J/PSLVBK01 - NEED 2 EACH Location: running boards	$ 1,109.00	29.00%	DIO
159	SO LED 33	Add Option: (1) SOUNDOFF: ETSKLF100 Aftershock system with 1 Speaker Location: behind grille	$ 704.00	29.00%	DIO
160	SO LED 34	Add Option: (2) SOUNDOFF: ETSKLF200 Aftershock system with 2 Speakers Location: behind grille	$ 835.00	29.00%	DIO
161	SO LED 35	Add Option: (2) SOUNDOFF: SL Running Light (RED/WHITE) - PAIR ESLRL6115D/PSLVBK02 - NEED 2 EACH Location: running boards	$ 1,109.00	29.00%	DIO
162	SO LED 36	Add Option: (2) SOUNDOFF: mpower HD light (RED/BLUE SPLIT) - PAIR EMPS4STS4J Location: for push bumper light channels	$ 477.00	29.00%	DIO
163	SO LED 37	Add Option: (2) SOUNDOFF: SL Running Light (RED/BLUE) - PAIR ESLRL6115J/PSLVBK02 - NEED 2 EACH Location: running boards	$ 1,109.00	29.00%	DIO
164	SO LED 38	Add Option: (2) SOUNDOFF: mpower HD light (RED/BLUE SPLIT) EMPS4STS4J Location: for push bumper light channels	$ 477.00	29.00%	DIO
165	SO LED 39	Add Option: (2) SOUNDOFF: SL Running Light (RED/BLUE) ESLRL6115J/PSLVBK02 - NEED 2 EACH Location: running boards	$ 1,109.00	29.00%	DIO
166	WHELEN	Description [See Lighting Section for AlaCarte lights]	CONTRACT	Dio Markup	Msrp
167	WEC 1	Whelen Single Avenger Ii Solo Part: Avc11** Part: AVC11**	$ 279.00	29.00%	DIO
168	WEC 2	Whelen Dual Avenger Ii Solo Part: Avc21** Part: AVC21**	$ 408.00	29.00%	DIO
169	WEC 3	Whelen Headlight Flasherpart: Uhf2150A Part: UHF2150A	$ 165.00	29.00%	DIO
170	WEC 4	Whelen Strip Light Plus - Solopart: Ps*01Fcr Part: PS*01FCR	$ 320.00	29.00%	DIO
171	WEC 5	Whelen Strip Light Plus - Duopart: Ps*02Fcr Part: PS*02FCR	$ 355.00	29.00%	DIO
172	WEC 6	Whelen Siren Amp W/ Hand-Held Control - Wecanpart: Hhs4200 Part: HHS4200	$ 906.00	29.00%	DIO
173	WEC 7	Whelen 295Slsa6 Siren/Control Center Part: 295Slsa6 Part: 295SLSA6	$ 780.00	29.00%	DIO
174	WEC 8	Whelen Low Frequency Tone Siren Sys./Bracketpart: Howler Part: HOWLER	$ 1,057.00	29.00%	DIO
175	WEC 9	Whelen 100 Watt Speaker / Bracketpart: Sa315P Part: SA315P	$ 487.00	29.00%	DIO
176	WEC 10	Whelen Pcc6W Control Centerpart: Pcc6W Part: PCC6W	$ 253.00	29.00%	DIO
177	WEC 11	Whelen 16" Mini Century - Amberpart: Mc16Pa Part: MC16PA	$ 654.00	29.00%	DIO
178	WEC 12	Whelen 16" Mini Century - Amber/Whitepart: Mc16Pf Part: MC16PF	$ 654.00	29.00%	DIO
179	WEC 13	Whelen 97Db Back Up Alarmpart: Wbua97 Part: WBUA97	$ 165.00	29.00%	DIO
180	WEC 14	Whelen Vertex Light - 6 Led - Pairpart: Vtx609* Part: VTX609*	$ 206.00	29.00%	DIO
181	WEC 15	Whelen L10 Beaconpart: L10Hap Part: L10HAP	$ 244.00	29.00%	DIO
182	WEC 16	Whelen Micronpart: Mcrns* Part: MCRNS*	$ 213.00	29.00%	DIO
183	WEC 17	Whelen Stud Mount Micronpart: Mcrnt* Part: MCRNT*	$ 216.00	29.00%	DIO
184	WEC 18	Whelen Thin Ionpart: Tli* Part: TLI*	$ 239.00	29.00%	DIO
185	WEC 19	Whelen 5° Spotlight With Proclera® Silicone Opticpart: Arges 1 Part: ARGES 1	$ 847.00	29.00%	DIO
186	WEC 20	Whelen Profocus™, Select From Spot/Flood Combination Lightpart: Arges 2 Part: ARGES 2	$ 932.00	29.00%	DIO
187	WEC 21	Whelen Arges Mount - Universal Flat Mount: ARGFM	$ 138.00	29.00%	DIO
188	WEC 22	Whelen Arges Bail Mt Control Headpart: Argch1 Part: ARGCH1	$ 344.00	29.00%	DIO
189	WEC 23	Whelen Control Head For Arges®, Swivel Mountpart: Archg2 Part: ARCHG2	$ 344.00	29.00%	DIO
190	WEC 24	Whelen Administrative Pacage- Includes Two Solo Avengers Mounted In Headliner, Two Solo Avengers Mounted On Rear Dash, Four Corner Strobes Connected To Single Switch (AVC11*, TLI**)SPECIFY COLOR AT TIME OF ORDER	$ 2,594.00	29.00%	DIO
191	WEC 25	Whelen Justice Light Bar Package-Includes 48" Solo Light Bar, Six Switch Controller, and Four Corner Strobes (JV8*****, PCC6W, TLI*) SPECIFY COLOR AT TIME OF ORDER	$ 3,473.00	29.00%	DIO

192	WEC 26	Whelen Legacy Core Light Bar Package- Includes 48" Duo Light Bar, Cencom Core Wcx Control Center, Control Head, Obiicanport Cable Kit, Vehicle To Vehicle Module, Speaker, Speaker Bracket and Four Corner Strobes (Eb8****, C399, Cctl*, C399K1, Scv2V, A315P, Sak66P, TLI*)SPECIFY COLOR AT TIME OF ORDER	$ 5,105.00	29.00%	DIO
193	WEC 27	Whelen Liberty Ii Core Light Bar Package- Includes 48" Duo Light Bar, Cencom Core Wcx Control Center, Control Head, Obiicanport Cable Kit, Vehicle To Vehicle Module, Speaker, Speaker Bracket, and Four Corner Strobes (Bb8****, C399, Cctl*, C399K1, Cv2V, Sa315P, Sak66P, TLI*)SPECIFY COLOR AT TIME OF ORDER	$ 5,406.00	29.00%	DIO
194	Warranty	Item	CONTRACT	Markup	MSRP
195	BC575	Base Care National Fleet Plan [Police Vehicle, Escape, Bronco, Explorer, Expedition, Mustang, Ranger and Maverick], five Year Term at 75000 total expiration mileage at $0 deductible. Plan pricing 8/ 2024. Pricing governed at Msrp Rates in Florida, discounts not permitted. Add $755 for Emergency, Fire , Police use.	$ 1,410.00	0.00%	$ 1,410.00
196	BC5100	Base Care National Fleet Plan [Police Vehicle, Escape, Bronco, Explorer, Expedition, Mustang, Ranger and Maverick], five Year Term at 100000 total expiration mileage at $0 deductible. Plan pricing 8/ 2024. Pricing governed at Msrp Rates in Florida, discounts not permitted. Add $755 for Emergency, Fire , Police use.	$ 1,630.00	0.00%	$ 1,630.00
197	EC575	Extra Care National Fleet Plan [Police Vehicle, Escape, Bronco, Explorer, Expedition, Mustang, Ranger and Maverick], five Year Term at 75000 total expiration mileage at $0 deductible. Plan pricing 8/ 2024. Pricing governed at Msrp Rates in Florida, discounts not permitted. Add $755 for Emergency, Fire , Police use.	$ 1,515.00	0.00%	$ 1,515.00
198	EC5100	Extra Care National Fleet Plan [Police Vehicle, Escape, Bronco, Explorer, Expedition, Mustang, Ranger and Maverick], five Year Term at 100000 total expiration mileage at $0 deductible. Plan pricing 8/ 2024. Pricing governed at Msrp Rates in Florida, discounts not permitted. Add $755 for Emergency, Fire , Police use.	$ 1,850.00	0.00%	$ 1,850.00
199	PC575	Premium Care National Fleet Plan [Police Vehicle, Escape, Bronco, Explorer, Expedition, Mustang, Ranger and Maverick], five Year Term at 75000 total expiration mileage at $0 deductible. Plan pricing 8/ 2024. Pricing governed at Msrp Rates in Florida, discounts not permitted. Add $755 for Emergency, Fire , Police use.	$ 1,790.00	0.00%	$ 1,790.00
200	PC5100	Premium Care National Fleet Plan [Police Vehicle, Escape, Bronco, Explorer, Expedition, Mustang, Ranger and Maverick], five Year Term at 100000 total expiration mileage at $0 deductible. Plan pricing 8/ 2024. Pricing governed at Msrp Rates in Florida, discounts not permitted. Add $755 for Emergency, Fire , Police use.	$ 2,160.00	0.00%	$ 2,160.00
201	FINAL DELIVERY	ITEM	CONTRACT	Markup	MSRP
202	**ucoat**	Undercoating ,per manufacturer recommendations	$ 996.00	0.00%	na
203	OZN	Option for State agency sourcing off FSA award. This fee is updated in Florida statute for myfloridamarketplace purchases when utilizing contracts outside of the Department of Management Services. This fee is collected, reported, and paid to the State; calculated at approximately 1% of the total purchase order amount. Option price listed is based on a 0.7% calculation on an average Sale amount of $45000. Final determination TBD relative to specific quote.	$ 315.00	0.00%	Quoted
204	TTO	Tag and Title processing and handling fee. Tags are processed at the local tag office and affixed to vehicle prior to delivery. Cost includes electronic administrative fee, manual processing courier, and Fedex related expense.	$ 68.00	0.00%	na
205	TMP	30 Day Florida Temporary Tag. Requires (TTO) Tag/Title Option	$ 7.00	0.00%	na

206	TX	Stock Sourcing: This amount represents costs associated with reassignment, dealer transfer and re-invoicing a serialized vehicle from retail inventory, eliminating the requirement for order. Due to dealer allocation, and commodity retraints, not all vehicles qualify. When vehicles are sourced from secondary locations, additional freight for logistics may be added at $3 per mile.	$ 1,295.00	0.00%	na
207	TAG	New Tag Charge (Florida only) Requires (TTO) Tag/Title option. Specify City, State, or Sheriffs Tag. Includes (TMP). Transfer Tag Charge: (Florida only: $90) Please send scan of agency registration with tag ID clearly indicated. Requires (TTO) Tag/Title Option, includes (TMP)	$ 125.00	0.00%	na

Piggyback verified AR

Florida Sheriffs Association- Cooperative Purchasing Program

Contract: FSA23-EQU21.0 - Equipment
Item Group: PUMP: Mobile Pump
Item #:317, Thompson Pump 6JSC

2-Year Contract Term
Term #1 Effective: October 1, 2023 - September 30, 2024
Term #2 Effective: October 1, 2024 - September 30, 2025

DESIGN REQUIREMENTS: Discharge size: 6 inches; Suction size: 6 inches; Capable of 1750 GPM minimum; Capable of 160 ft. Total Dynamic Head (TDH) minimum; Duty Point, Maximum: 1,000 gallons per minute minimum (GPM) at 120 ft. Total Dynamic Head (TDH); Solids handling capability size, minimum size: 3 inches. ENGINE: Diesel engine, appropriate to pump size at continuous duty; Emission compliant engine; Industrial grade exhaust muffler and rain cap; Oil and coolant drain lines with ball valves; Low water level shutdown switch; 12vdc system with battery rack and cables; 50 gallon minimum fuel tank with low fuel level alarm and shutdown. PUMP: Check valve; Self-priming system. CONTROLS: Solid state, microprocessor-based pump controls; Controls shall provide all operating, monitoring and control functions for the pump set; Controller will also provide 2 fully programmable contacts for input and output signals accordingly; Controller will provide remote start stop control with adjustable ramp (speed) time control; UL 508 R and CSA C22.2 No. 14 approved. TRAILER: The manufacturer shall mount the diesel engine and pump unit with the above 50 gallon subbase tank on a street legal D.O.T. approved trailer; This trailer will be able to be rated for a safe travel at speeds of 60 mpg and not be limited to the following specifications: Trailer design shall be such that the County/City may easily remove the entire engine, fuel tank and pump from the trailer; 12vdc electric system; Lunette or military type towing ring with safety chains; Single point lifting bar; License plate bracket; Sand shoe type support stands front and rear; Torque spring axles to meet load of trailer; The trailer must have a VIN and a certificate of origin. STARTUP AND COMMISSIONSING: Vendor must coordinate all startup and testing activities with the engineer/owner; After field delivery of the pump and trailer, an authorized factory representative shall perform the initial startup and field testing of the pump and trailer; If conditions permit, a site will be determined where connection will be made by the County/City to test the pump package; If a site cannot be prepared a standard operational test will be performed; At the same time the startup test is performed, the factory representative will provide all necessary operation, field maintenance and minor repair training as necessary; This will also include safety procedures and hazard assessment.

Zone	Vendor	Base Model	Base Price
Western	Thompson Pump & Manufacturing Company Inc.	Thompson Pump 6JSC	$45,947.00
Northern	Thompson Pump & Manufacturing Company Inc.	Thompson Pump 6JSC	$45,947.00
Central	Thompson Pump & Manufacturing Company Inc.	Thompson Pump 6JSC	$45,947.00
Southern	Thompson Pump & Manufacturing Company Inc.	Thompson Pump 6JSC	$45,947.00

FSA Order code	Deduct Options	2023 FSA Price	Discount Applied
3D	Deduct Option- Downgrade pump from 6JSC to 3D- trailer mounted	($43,396)	27.50%
4JSC-FT4-LHP	Deduct Option- Downgrade pump from 6JSC to 4JSC-FT4-LHP	($7,708)	27.50%
4JSC-FT4-LHP-STP	Deduct Option- Downgrade pump from 6JSC to 4JSC-FT4-LHP-STP	($6,294)	27.50%
4D-FT4	Deduct Option- Downgrade pump from 6JSC to 4D-FT4	($25,487)	30.00%
4JSC-FT4	Deduct Option- Downgrade pump from 6JSC to 4JSC-FT4	($5,063)	27.50%
4JSC-FT4-STP	Deduct Option- Downgrade pump from 6JSC to 4JSC-FT4-STP	($3,649)	27.50%
4JSC-FT4-10	Deduct Option- Downgrade pump from 6JSC to 4JSC-FT4-10	($4,561)	27.50%
4JSC-FT4-10-STP	Deduct Option- Downgrade pump from 6JSC to 4JSC-FT4-10-STP	($3,147)	27.50%
6JSC-9.5	Deduct Option- Downgrade pump from 6JSC to 6JSC-9.5	($2,642)	27.50%
6JSC-9.5-STP	Deduct Option- Downgrade pump from 6JSC to 6JSC-9.5-STP	($1,229)	27.50%
6-WTP	Deduct Option- Downgrade pump from 6JSC to 6-WTP	($17,751)	27.50%
SK Dewatering	Deduct Option- Downgrade pump from 6JSC to 6" Silent Wellpoint Dewatering Pump	($5,380)	27.50%
4-WTP-Y	Deduct Option- Downgrade pump from 6JSC to 4-WTP-Y	($21,864)	27.50%
4" Trailer	Deduct Option- Remove Trailer DOT Trailer for 4" Pump	($1,805)	27.50%
6" Trailer	Deduct Option- Remove Trailer DOT Trailer for 6" Pump	($1,879)	27.50%
8" Trailer	Deduct Option- Remove Trailer DOT Trailer for 8" Pump	($2,601)	27.50%
10/12 Trailer	Deduct Option- Remove Trailer DOT Trailer for 10"/12" Pump	($5,754)	27.50%
12/18 Trailer	Deduct Option- Remove Trailer DOT Trailer for 12"/18" Pump	($8,220)	27.50%
TPM Panel- Basic	Deduct Option- Basic control panel for pump- Manual Start/Stop	($2,574)	27.50%

FSA Order code	Add Options	2023 FSA Price	Discount Applied
4-SK	ADD Option- Upgrade pump from 6JSC to 4JSC-LHP with Silent Knight enclosure	$11,661	30.0%
4/6-SK	ADD Option- Upgrade pump from 6JSC to 4JSC-FT4/6JSC-FT4-9.5 with Silent Knight enclosure	$13,061	30.0%
6- SK	ADD Option- Upgrade pump from 6JSC to 6JSC/4JSC-HP with Silent Knight enclosure	$14,519	30.0%
8/10/12- SK	ADD Option- Upgrade pump from 6JSC to 8JSC/10JSC/12JSC-LHP with Silent Knight enclosure	$16,216	30.0%
12/18- SK	ADD Option- Upgrade pump from 6JSC to 12JSC-HP/12JSC-MP/18JSC-HP with Silent Knight enclosure	$19,044	30.0%
18- SK	ADD Option- Upgrade pump from 6JSC to 18JSC-PEAK with Silent Knight enclosure	$19,860	30.0%
4JSC-HP-FT4-C	ADD Option- Upgrade pump from 6JSC to 4JSC-HP-FT4	$7,341	27.5%
4JSC-HP-STP	ADD Option- Upgrade pump from 6JSC to 4JSC-HP-STP	$6,181	27.5%
6JSC-10-D/C	ADD Option- Upgrade pump from 6JSC to 6JSC-10-D/C	$6,754	27.5%
6JSC-FT4-C	ADD Option- Upgrade pump from 6JSC to 6JSC-FT4-C	$7,703	27.5%
6JSC-FT4-D	ADD Option- Upgrade pump from 6JSC to 6JSC-FT4-D	$13,097	27.5%
6JSC-STP	ADD Option- Upgrade pump from 6JSC to 6JSC-STP	$6,906	27.5%
8JSC-FT4-C	ADD Option- Upgrade pump from 6JSC to 8JSC-FT4-C	$46,700	27.5%

8JSC-FT4-J	ADD Option- Upgrade pump from 6JSC to 8JSC-FT4-J	$37,458	27.5%
8JSC-FT4-LHP	ADD Option- Upgrade pump from 6JSC to 8JSC-FT4-LHP	$30,723	27.5%
8JSC-STP	ADD Option- Upgrade pump from 6JSC to 8JSC-STP	$33,803	27.5%
6V-FT4-D	ADD Option- Upgrade pump from 6JSC to 6V-FT4-D	$8,592	27.5%
8V-FT4-D	ADD Option- Upgrade pump from 6JSC to 8V-FT4-D	$17,785	27.5%
10JSC-STP	ADD Option- Upgrade pump from 6JSC to 10JSC-STP	$46,853	27.5%
10JSC-FT4-J	ADD Option- Upgrade pump from 6JSC to 10JSC-FT4-J	$54,633	27.5%
12JSC-LHP-FT4-J	ADD Option- Upgrade pump from 6JSC to 12JSC-LHP-FT4-J	$58,452	27.5%
12JSC-LHP-STP	ADD Option- Upgrade pump from 6JSC to 12JSC-LHP-STP	$40,328	27.5%
12JSC-MP-STP	ADD Option- Upgrade pump from 6JSC to 12JSC-MP-STP	$70,053	27.5%
12JSC-HP-FT4-C	ADD Option- Upgrade pump from 6JSC to 12JSC-HP-FT4-C	$121,658	27.5%
12JSC-HP-STP	ADD Option- Upgrade pump from 6JSC to 12JSC-HP-STP	$91,803	27.5%
18JSC-HP-STP	ADD Option- Upgrade pump from 6JSC to 18JSC-HP-STP	$80,928	27.5%
18JSC-PEAK	ADD Option- Upgrade pump from 6JSC to 18JSC-PEAK	$164,303	27.5%
32HPU/40HST-C	ADD Option- Upgrade pump from 6JSC to 32HPU/40HST-C	$8,109	27.5%
32HPU/60HST-C	ADD Option- Upgrade pump from 6JSC to 32HPU/60HST-C	$8,811	27.5%
78HPU/120HST-C	ADD Option- Upgrade pump from 6JSC to 78HPU/120HST-C	$65,838	27.5%
Mech Float Set	ADD Option- Upgrade pumping system with (1) additional 65' auto start/stop mechanical float set, N/M	$425	15.0%
24V Engine	ADD Option- Upgrade engine with 24VDC electrcial system - select engines only	$1,595	27.5%
24V SCADA	ADD Option- Upgrade pumping system with 24VDC with isolator for SCADA	$943	27.5%
DC Battery Disconnect	ADD Option- Upgrade engine with manual battery disconnect	$390	27.5%
DC2AC Inverter	ADD Option- Upgrade pumping system with on-board 12/24VDC-to-120VAC-1750W power inverter	$1,414	27.5%
SCADA Interface	ADD Option- Upgrade pumping system with on-board SCADA interface with dry contact alarms	$1,900	27.5%
TPM Omni	ADD Option- Upgrade pumping system with TPM-Omni Beacon with HL float and 2nd alarm option	$1,523	27.5%
TPM Omni- Service	ADD Option- Upgrade pumping system with annual wireless monitoring service fot TPM-Omni Beacon	$283	27.5%
RECON 2000T	ADD Option- Upgrade pumping system with RECON 2000T Control Panel- remote control & monitoring	$2,864	27.5%
RECON 2000T- Service	ADD Option- Upgrade pumping system with annual wireless monitoring service for RECON 2000T	$689	27.5%
Outside Work Lights	ADD Option- Upgrade pumping system with (4) 12VDC- LED outside work lights with toggle switch	$1,233	27.5%
Inside Work Lights	ADD Option- Upgrade pumping system with (2) 12VDC- LED inside work lights with toggle switch	$510	27.5%
Work Light Timers	ADD Option- Upgrade pumping system with (1) timer for auto shut off for inside or outside work lights	$326	27.5%
Solar Battery Charger	ADD Option- Upgrade pumping system with on-board solar-powered battery charging system	$1,381	27.5%
Battery Charger	ADD Option- Upgrade pumping system with on-board 115VAC-powered battery charging system	$544	27.5%
CV Flow Indicator	ADD Option- Upgrade pumping system with flow indicator on discharge check valve and D/C alarm	$725	27.5%
Throttle Actuator	ADD Option- Upgrade pumping system with automatic RPM control for mechanically governed diesel	$1,185	27.5%
Sub Level Transducer	ADD Option- Upgrade pumping system with 4-20ma Submersible Level Tranducer with Guard	$2,120	27.5%
NC Level Transducer	ADD Option- Upgrade pumping system with 4-20ma NC-Level Tranducer with signal splitter	$2,900	27.5%
Special Metals	ADD Option- Upgrade pumping system with corrosion resistent impeller- select models only	$3,201	27.5%
Special Metals-SK	ADD Option- Upgrade pumping system with corrosion resistent SK- select models only	$2,900	27.5%
Hose Racks	ADD Option- Upgrade pumping system with on-board racks for mobilizing suction hoses	$1,378	27.5%
U Tank - SS	ADD Option- Upgrade pumping system with SS-UL-142 double walled modular fuel tank- std. dims	$2,250	25.0%
U Tank	ADD Option- Upgrade pumping system with UL-142 double walled modular fuel tank- std. dims	$10,595	25.0%
D Tank	ADD Option- Upgrade pumping system with Non-UL double walled modular fuel tank- std. dims	$2,625	25.0%
Z Tank -150	ADD Option- Upgrade pumping system with ENLARGED fuel tank- 4/6 - 150 gallons capacity	$3,225	25.0%
Z Tank -350	ADD Option- Upgrade pumping system with ENLARGED fuel tank- 12/18 - 350 gallons capacity	$5,625	25.0%
SK Protection	ADD Option- Upgrade pumping system with protective coatings to SK enclosure	$921	27.5%
Corrosion Resist	ADD Option- Upgrade pumping system with corrosion resistent coating for base modular frame	$3,123	27.5%
TBS- S.C.I	ADD Option- Upgrade pumping system with semi-open impellller- select models/applications only	$1,595	27.5%
TBS- DD	ADD Option- Upgrade pumping system with alternate discharge direction- select models/applications only	$979	27.5%
TBS- SU	ADD Option- Upgrade pumping system with manufacturer start up report for specific application	$1,450	27.5%
TBS- UPC	ADD Option- Upgrade pumping system with UPC for Enviroprime System	$489	27.5%
Trailer Storage Box	ADD Option- Upgrade pumping system with on-board, lockable storage box- select models only	$653	27.5%
Spare Tire	ADD Option- Upgrade pumping system with on-board, mounted spare tire	$316	27.5%
AUX FT- 250	ADD Option- Auxillary 250 gallon UL-142, double walled fuel tank	$5,984	27.5%
AUX FT- 500	ADD Option- Auxillary 500 gallon UL-142, double walled fuel tank	$8,110	27.5%
Fuel Transmitters	ADD Option- 4-20mA diesel fuel transmitters installed in auxillary fuel tanks for SCADA communication	$1,615	27.5%
3" Hose Package	ADD Option- (1) 3" x 20' Suction Hose, B- CxE and (1) 3" x 50' Lay-Flat Discharge Hose, B- CxE	$428	35.0%
4x50 Discharge Hose	ADD Option- (1) 4" x 50' R- Lay-flat Discharge Hose, C-BxS	$240	35.0%
6x50 Discharge Hose	ADD Option- (1) 6" x 50' R- Lay-flat Discharge Hose, C-BxS	$474	35.0%
8x50 Discharge Hose	ADD Option- (1) 8" x 50' R- Lay-flat Discharge Hose, C-BxS	$1,020	35.0%
4x20 Suction Hose	ADD Option- (1) 4" x 20' RWR- Suction Hose, C-BxS	$340	35.0%
4x10 Suction Hose	ADD Option- (1) 4" x 10' RWR- Suction Hose, C-BxS	$215	35.0%
6x20 Suction Hose	ADD Option- (1) 6" x 20' RWR- Suction Hose, C-BxS	$707	35.0%
6x10 Suction Hose	ADD Option- (1) 6" x 10' RWR- Suction Hose, C-BxS	$341	35.0%
8x20 Suction Hose	ADD Option- (1) 8" x 20' RWR- Suction Hose, C-BxS	$1,600	35.0%

8x10 Suction Hose	ADD Option- (1) 8" x 10' RWR- Suction Hose, C-BxS	$469	35.0%
4x90/45- CAM	ADD Option- (1) 4" 90/45 Elbow- Male x Female Cam-lock	$221	35.0%
6x90/45- CAM	ADD Option- (1) 6" 90/45 Elbow- Male x Female Cam-lock	$423	35.0%
4FLGxFCAM	ADD Option- (1) 4" FLG x 4" FCAM with B&G Kits	$210	35.0%
6FLGxFCAM	ADD Option- (1) 6" FLG x 6" FCAM with B&G Kits	$306	35.0%
8JSC-WYE	ADD Option- (1) 8" FLG x 6" MCAM x 6" MCAM Wye- Select Models Only	$720	35.0%
12JSC-WYE	ADD Option- (1) 12" FLG x 8" MCAM x 8" MCAM Wye- Select Models Only	$1,020	35.0%
Fleet 1- T&T	ADD Option- TPM provided T&T per Muni Fleet Request	$305	25.0%
Fleet 2- DF	ADD Option- TPM provided DF per Muni Fleet Request	$621	25.0%
Fleet 3- VTP	ADD Option- TPM provided VTP per Muni Fleet Request- Select Models Only	$255	25.0%
Fleet 4- DFA	ADD Option- TPM provided (3) Part DFA- (1) case of each part	$450	25.0%
Fleet 5- GPS	ADD Option- TPM provided GPS tracking system and (2) years of monitoing service	$720	25.0%
MOD-F	ADD Option- Upgrade pump with modular frame for SK - select models only	$1,414	27.5%
OVT	ADD Option- Upgrade pump with OVT® priming system- JSC models only	$4,350	27.5%
FPM-4/6 Pumps	ADD Option- (1) Standard FPM Service for 4" or 6" pumps	$605	15.0%
FPM-8/10/12 Pumps	ADD Option- (1) Standard FPM Service for 8"-18" pumps	$997	15.0%
Warranty Ext- Engine	ADD Option- 12 Months of addditional limited warranty coverage for diesel engine	$1,875	25.0%
Std Warranty	24 Month Limited Manufacturers Warranty for all diesel engines purchased via FSA Contract	Included	Included
Warranty Ext- Pump	ADD Option- 12 Months of additional limited warranty coverage for Thompson Pump components	$900	25.0%
Std. Warranty	24 Month Limited Manufacturers Warranty for all 3" - 18" Thompson Pumps purchased via FSA Contract	Included	Included
Non-Specified Options	Equal discount percentage deducted from manufacturer's current published MSRP/List prices for non-specified FSA models and/or non-specified FSA options. Thes line items can ONLY BE APPLIED to a add/deduct option applicable to this base specification.	Standard	27.50%

It should be noted that the 6” Camlock Gaskets for $5 a piece or a total of $75 on the quote are not on the PB contract. These gaskets are an R&M item that will be used when the other gaskets fail.

All other items match the PB agreement. AR

Municipal Sales
4620 City Center Dr., Port Orange, FL, USA 32119
(800) 767-7310 • Fax: (386) 761-0362
acurry@thompsonpump.com

March 27, 2025 **Quote # ECR-AC-040-2025(revised)**

City of Boynton Beach
124 Woolbright Road
Boynton Beach, FL 33425
PH: (561) 577-5161
E: filsaimem@bbfl.us

RE: 6" Trailer-Mounted, Trash Pump

Hello Marc,

Thank you for your interest in Thompson Pump & Manufacturing and the products and the services that we provide. Per your request, we are providing 2023 Florida Sheriffs Association Contract, Item #317, pricing for (4) Thompson Pump Model 6JSCE-DCUST-2.8T-MC, a 6" Compressor-Assisted, Dry-Priming, Trailer-Mounted, Sound Attenuated, High Efficiency, Trash Pump. We understand Boynton Beach Utilities Department will utilize these pumps for emergency by-pass operations around the utility.

The net price is derived from our 2023 Florida Sheriffs Association Contract Bid Award #FSA23-EQU21.0 Equipment Item #317. This Florida based government contract enables The City of Boynton Beach to avoid the hassle and expense of purchasing these pumps through the public bid process. The FSA contract works like a "piggy back" for our equipment. You can order these units by simply putting our FSA bid award number on your purchase order. Our FSA contract number is: FSA23-EQU21.0, Item #317.

Should you require further information or have any questions, please contact me at the number below.

Sincerely,

Allan Curry

Allan Curry
Thompson Pump & Manufacturing Co., Inc
Municipal Sales Representative
Cell: (561) 284-5149
Email: acurry@thompsonpump.com

CC: David Perry, Municipal Sales Manager

Municipal Sales
4620 City Center Dr., Port Orange, FL, USA 32119
(800) 767-7310 • Fax: (386) 761-0362
acurry@thompsonpump.com

FSA23-EQU21.0, Item #317
Price Quote

Description	Order Codes	Qty	FSA Unit Price	Subtotal
▪ **There are no specified duty points for this quotation**				
6JSC	Vehicle			
ZONE:	Southern			
BASE PRICE:		**4**	**$45,947.00**	**$183,788.00**
Base Model includes: TPM Basic (auto start/stop control panel with Floats/Tachometer/Hour meter/Engine Safety Shut Down) Battery, Light package, Trailer, 24 Month Warranty, and Operational Training				
Add Options:				
⇥ Upgrade pump from 6JSCE-6JSC-FT4-C	6JSC-FT4-C	**4**	**$7,703.00**	**$30,812.00**
⇥ Upgrade pump with rear side discharge	TBS-DD	**4**	**$979.00**	**$3,916.00**
⇥ Upgrade pump from 6JSC to 6JSC/4JSC-HP with Silent Knight enclosure	6-SK	**4**	**$14,519.00**	**$58,076.00**
⇥ Upgrade pump with semi-open impeller	TBS S.C.I.	**4**	**$1,595.00**	**$6,380.00**
⇥ Upgrade pump with on-board 120V battery charger	Battery Charger	**4**	**$544.00**	**$2,176.00**
⇥ Upgrade pump with (1) additional 65’ auto start float set	Mech Float Set	**4**	**$425.00**	**$1,700.00**
⇥ Add Option (1) 6” x 10’ RWR- Suction Hose MxF Cam	6X10 Suction Hose	**16**	**$341.00**	**$5,456.00**
⇥ TPM provided 9” vacuum test plate	Fleet 3 VTP	**3**	**$255.00**	**$765.00**
⇥ Upgrade pump with protective coating to SK enclosure	SK Protection	**4**	**$921.00**	**$3,684.00**
⇥ Upgrade pumping system with UPC for Enviroprime	TBS-UPC	**4**	**$489.00**	**$1,956.00**
⇥ Upgrade pump with on-board lockable storage box	Trailer Storage Box	**4**	**$653.00**	**$2,612.00**
Non-Specified Add Option:				
⇥ (1) 6” Camlock Gaskets		**15**	**$5.00**	**$75.00**
⇥ **Trailer storage box TPM discount**				**($1,396.00)**
Final Model: 6JSCE-DCUST-2.8T-MC		**Total**		**$300,000.00**

- FOB: DESTINATION
- DELIVERY FREIGHT: INCLUDED IN BASE PRICE
- TERMS: NET 30 DAYS SUBJECT TO CREDIT APPROVAL. A CONVENIENCE FEE OF 2% WILL BE ADDED WHEN PAYMENT IS MADE BY CREDIT OR DEBIT CARD
- DELIVERY: 7/2025
- PLEASE PROVIDE A TAX EXEMPTION CERTIFICATE AT TIME OR ORDER IF APPLICABLE. PLEASE INCLUDE FEDERAL ID NUMBER ON PO
- NO PENALTIES OR LIQUIDATED DAMAGES ARE ACCEPTABLE
- CANCELLATION OF THIS ORDER OR RETURN OF THIS UNIT MAY RESULT IN RE-STOCKING FEES
- THIS QUOTE IS VALID UNTIL SEPTEMBER 30, 2025

CITY OF TALLAHASSEE

2025 Model Year Price Schedule

CONTRACT # 5179-MY25



5330 US HWY 27 SOUTH, SEBRING FL 33870

863-402-4234

Ashlee.Wilson@AlanJay.com
Christy.Self@AlanJay.com
Matt.Forte@AlanJay.com
Ben.Rotz@AlanJay.com
chris.wilson@alanjay.com
scott.wilson@alanjay.com

CITY OF TALLAHASSEE

July 2023 Market Update: Is there light at the end of the tunnel?

With the open of 2024 order banks, the auto industry appears to be emerging from the global supply chain shortages. We are being provided a positive outlook by some of our manufacturers while others are having a more difficult time.

- Toyota – Good allocation for full product line of 2024 vehicles, pricing to be released in August/September.
- Nissan – Good allocation for full product line of 2024 vehicles, all pricing is currently available
- Ford – Good allocation for full product lie of 2024 vehicles, all pricing is currently available. Every vehicle order will have to be approved through the Ford Order Verification Program (FOVP). This requires a signed quote and Letter of Intent or a Signed PO for every order placed.
- Stellantis (Chrysler, Dodge, JEEP, RAM) – We will have limited offerings, but most pricing is currently available. Unfortunately, we will not have access to Promaster nor 3500/4500/5500 Chassis for municipal fleet once again for 2024 production.
- General Motors – The entire product line from GM is on what has been termed controlled allocation. This is unprecedented ideology in municipal fleet as we have never worried about allocation. As GM's largest volume municipal dealer in the US, Alan Jay is working diligently to obtain as much allocation as possible to fill your agency's needs. Though many GM vehicles have pricing released for 2024, we are still awaiting others.

The following is listing of 2024 production vehicles and associated equipment in conformance with our Sourcewell bid award. Please note that all models listed are not currently available & those without pricing indicated have yet to be published. Updates with additional pricing will follow.

CITY OF TALLAHASSEE

"With willing hearts and skillful hands, the difficult we do at once, the impossible takes a bit longer." - SeaBees

CITY OF TALLAHASSEE
FLEET MANAGEMENT ADMINISTRATION

January 14, 2022

Scott Wilson
Alan Jay Fleet Sales
5330 US Hwy 27 South
PO Box 9200
Sebring, Florida 33871

Re: Notice of Award to Alan Jay Automotive Management, Inc. d/b/a Alan Jay Fleet Sales
City of Tallahassee RFP No. 096-21-KM for Municipal Vehicles Cars, Vans, SUVs & Light Trucks
Contract No. 5179

Dear Scott:

This letter confirms that the proposal submitted by Alan Jay Automotive Management, Inc. d/b/a Alan Jay Fleet Sales which includes Alan Jay Ford in response to RFP 096-21-KM was accepted and awarded as of October 18, 2021. The City of Tallahassee has entered into an agreement with Alan Jay Automotive, Inc. under Agreement No. 5179 dated January 13, 2022, for New Municipal Vehicles, Cars, Vans, SUVs, and Light Trucks.

Alan Jay Automotive continues to be informative while providing professional and friendly service. We look forward to working with you and your team under the new Contract. Please let me know if you need any additional information and/or documentation.

Best regards,

Jeff Shepard

Jeff Shepard
Fleet Management Director

JS/kc

400 DUPREE STREET
TALLAHASSEE, FL 32304
Main line: (850) 891-5220
Fax: (850) 891-5330

JEFF SHEPARD Director
ROGER GODWIN Superintendent
WALTER KIRKLAND Transit Service Manager
MICHAEL JACKSON Parts & Fuel Manager
LAKETRA LOFTON Administrative Supervisor





863-402-4234

Ashlee.Wilson@AlanJay.com Christy.Self@AlanJay.com Matt.Forte@AlanJay.com

ROW	MODEL CODE	MODEL DESCRIPTION	MSRP	CONTRACT PRICE
1	1MF26 2FL	2025 CHEVY BLAZER EV AWD 9C1 MARKED POLICE	$55,000	$54,165
2	1MF26 2FL	2025 CHEVY BLAZER EV AWD 9C3 DETECTIVE POLICE	$54,600	$53,771
3	CC10706 1FL	2025 CHEVY TAHOE 2WD 9C1 POLICE	$52,500	$50,762
6	CK10706 1FL	2025 CHEVY TAHOE 4WD 9C1 POLICE	$55,500	$53,675
9	CK10706 1FL	2025 CHEVY TAHOE 4WD 5W4 SSV	$55,600	$53,772
16	1ZC69 1FL	2025 CHEVY MALIBU FWD LS FL	$24,700	$23,900
17	1ZC69 1LS	2025 CHEVY MALIBU FWD LS	$25,800	$25,000
18	1ZD69 1LT	2025 CHEVY MALIBU FWD LT	$28,100	$27,299
19	1ZF69 2LT	2025 CHEVY MALIBU FWD 2LT	$31,500	$30,697
20	1ZS69 1SP	2025 CHEVY MALIBU FWD RS	$26,800	$24,930
21	1TR58 1LS	2025 CHEVY TRAX FWD LS	$20,400	$20,827
22	1TU58 1LT	2025 CHEVY TRAX FWD LT	$22,500	$22,925
23	1TR56 1LS	2025 CHEVY TRAILBLAZER FWD LS	$23,100	$22,948
24	1TU56 1LT	2025 CHEVY TRAILBLAZER FWD LT	$24,300	$24,147
25	1TS56 1SA	2025 CHEVY TRAILBLAZER FWD ACTIV	$27,700	$27,544
26	1TV56 1LS	2025 CHEVY TRAILBLAZER AWD LS	$25,100	$24,947
27	1TW56 1LT	2025 CHEVY TRAILBLAZER AWD LT	$26,300	$26,146
28	1TW56 1SA	2025 CHEVY TRAILBLAZER AWD ACTIV	$29,300	$29,144
29	1PT26 1LT	2025 CHEVY EQUINOX FWD LT	$28,600	$27,496
30	1PR26 XDB	2025 CHEVY EQUINOX FWD ACTIV	$33,000	$31,845
31	1PS26 1RS	2025 CHEVY EQUINOX FWD RS	$33,000	$31,878
32	1PT26 2LT	2025 CHEVY EQUINOX AWD LT	$30,600	$29,472
33	1PR26 KDZ	2025 CHEVY EQUINOX AWD ACTIV	$35,000	$33,823
34	1PS26 2RS	2025 CHEVY EQUINOX AWD RS	$35,000	$33,823
35	1MM48 2RS	2025 CHEVY Equinox EV FWD RS	$43,400	$42,716
36	1MB48 2LT	2025 CHEVY Equinox EV FWD LT	$33,600	$33,043
37	1NK26 2LT	2025 CHEVY BLAZER FWD LT	$35,400	$33,942
38	1NR26 2LT	2025 CHEVY BLAZER AWD LT	$38,100	$36,612
39	1NK26 3LT	2025 CHEVY BLAZER FWD LT	$39,300	$37,798
40	1NR26 3LT	2025 CHEVY BLAZER AWD LT	$42,000	$40,468
41	1NL26 RS	2025 CHEVY BLAZER FWD RS	$42,800	$41,258
42	1NS26 RS	2025 CHEVY BLAZER AWD RS	$45,700	$44,125

863-402-4234

Ashlee.Wilson@AlanJay.com Christy.Self@AlanJay.com Matt.Forte@AlanJay.com

ROW	MODEL CODE	MODEL DESCRIPTION	MSRP	CONTRACT PRICE
43	1MC26 2LT	2025 CHEVY BLAZER EV AWD LT	$47,600	$46,862
44	1MD26 RS	2025 CHEVY BLAZER EV AWD RS	$52,900	$52,093
45	1LB56 1LT	2025 CHEVY TRAVERSE FWD LT	$40,600	$41,201
46	1LB56 2LT	2025 CHEVY TRAVERSE AWD LT	$42,600	$43,179
47	1LD56 1LZ	2025 CHEVY TRAVERSE FWD HIGH COUNTRY	$53,600	$54,054
48	1LD56 2LZ	2025 CHEVY TRAVERSE AWD HIGH COUNTRY	$55,600	$56,032
49	CK10706 1FL	2025 CHEVY TAHOE 4WD COMMERCIAL	$59,400	$57,992
50	CC10706 1LS	2025 CHEVY TAHOE 2WD LS	$58,500	$58,192
51	CK10706 1LS	2025 CHEVY TAHOE 4WD LS	$61,500	$61,160
52	CC10706 1LT	2025 CHEVY TAHOE 2WD LT	$61,700	$61,358
53	CK10706 1LT	2025 CHEVY TAHOE 4WD LT	$64,700	$64,325
54	CC10706 1LZ	2025 CHEVY TAHOE 2WD PREMIER	$73,100	$72,636
55	CK10706 1LZ	2025 CHEVY TAHOE 4WD PREMIER	$76,100	$75,603
56	CC10706 1SP	2025 CHEVY TAHOE 2WD RST	$66,500	$66,107
57	CK10706 1SP	2025 CHEVY TAHOE 4WD RST	$69,500	$69,074
58	CK10706 2Z7	2025 CHEVY TAHOE 4WD Z71	$68,500	$68,085
59	CC10906 1LS	2025 CHEVY SUBURBAN 1500 2WD LS	$61,500	$60,649
60	CK10906 1LS	2025 CHEVY SUBURBAN 1500 4WD LS	$64,500	$63,617
61	CC10906 1LT	2025 CHEVY SUBURBAN 1500 2WD LT	$64,700	$63,815
62	CK10906 1LT	2025 CHEVY SUBURBAN 1500 4WD LT	$67,700	$66,783
63	CC10906 1LZ	2025 CHEVY SUBURBAN 1500 2WD PREMIER	$76,100	$75,093
64	CK10906 1LZ	2025 CHEVY SUBURBAN 1500 4WD PREMIER	$79,100	$78,060
65	CC10906 1SP	2025 CHEVY SUBURBAN 1500 2WD RST	$69,500	$66,409
66	CK10906 1SP	2025 CHEVY SUBURBAN 1500 4WD RST	$72,500	$71,531
67	CK10906 2Z7	2025 CHEVY SUBURBAN 1500 4WD Z71	$71,500	$70,542
68	CG23405 1WT	2025 CHEVY EXPRESS CARGO 2500 RWD 135" WB (NO REAR GLASS)	$41,800	$38,484
69	CG23705 1WT	2025 CHEVY EXPRESS CARGO 2500 RWD 155" WB (NO REAR GLASS)	$43,700	$40,305
72	CG33405 1WT	2025 CHEVY EXPRESS CARGO 3500 RWD 135" WB (NO REAR GLASS)	$45,750	$41,844
73	CG33705 1WT	2025 CHEVY EXPRESS CARGO 3500 RWD 155" WB (NO REAR GLASS)	$46,550	$42,612
76	CG23406 1LS	2025 CHEVY EXPRESS PASSENGER 2500 RWD 135" WB (12-PASSENGER BASE)	$47,350	$43,590
78	CG23406 1LT	2025 CHEVY EXPRESS PASSENGER 2500 RWD 135" WB (12-PASSENGER BASE)	$51,345	$45,549
80	CG33406 1LS	2025 CHEVY EXPRESS PASSENGER 3500 RWD 135" WB (12-PASSENGER BASE)	$48,550	$44,316

ALAN JAY FLEET SALES
CHEVROLET
CITY OF TALLAHASSEE

863-402-4234

Ashlee.Wilson@AlanJay.com Christy.Self@AlanJay.com Matt.Forte@AlanJay.com

ROW	MODEL CODE	MODEL DESCRIPTION	MSRP	CONTRACT PRICE
82	CG33706 1LS	2025 CHEVY EXPRESS PASSENGER 3500 RWD 155" WB (12-PASSENGER BASE)	$49,350	$45,506
84	CG33406 1LT	2025 CHEVY EXPRESS PASSENGER 3500 RWD 135" WB (12-PASSENGER BASE)	$52,145	$45,902
86	CG33706 1LT	2025 CHEVY EXPRESS PASSENGER 3500 RWD 155" WB (12-PASSENGER BASE)	$52,945	$47,092
88	CG33503 1WT	2025 CHEVY EXPRESS 3500 COMMERCIAL CUTAWAY RWD SRW 139" WB 9,900 GVWR	$36,950	$33,413
89	CG33803 1WT	2025 CHEVY EXPRESS 3500 COMMERCIAL CUTAWAY RWD SRW 159" WB 10,050 GVWR	$38,500	$34,898
90	CG33903 1WT	2025 CHEVY EXPRESS 3500 COMMERCIAL CUTAWAY RWD DRW 177" WB 12,300 GVWR	$38,650	$35,041
92	CG33803 2WT	2025 CHEVY EXPRESS 4500 COMMERCIAL CUTAWAY RWD DRW 159" WB 14,200 GVWR	$40,800	$37,102
93	CG33903 2WT	2025 CHEVY EXPRESS 4500 COMMERCIAL CUTAWAY RWD DRW 177" WB 14,200 GVWR	$41,450	$37,724
94	CT35843 2WT	2025 CHEVY SILVERADO EV CREW CAB PICKUP 4WD 2WT STD RANGE 5' BED	$57,000	$56,769
95	CT35843 5WT	2025 CHEVY SILVERADO EV CREW CAB PICKUP 4WD 5WT EXT RANGE 5' BED	$69,400	$69,008
96	CT35843 8WT	2025 CHEVY SILVERADO EV CREW CAB PICKUP 4WD 8WT MAX RANGE 5' BED	$77,700	$77,200
97	CC10703 1WT	2025 CHEVY SILVERADO 1500 REGULAR CAB PICKUP 2WD WT 6.5' BED	$37,000	$37,057
98	14C43 2WT	2025 CHEVY COLORADO CREW CAB PICKUP 2WD 131" WB WT 5' BED 23" CA	$31,900	$31,628
99	14C43 4WT	2025 CHEVY COLORADO CREW CAB PICKUP 4WD 131" WB WT 5' BED 23" CA	$35,200	$34,830
100	CK10703 1WT	2025 CHEVY SILVERADO 1500 REGULAR CAB PICKUP 4WD WT 6.5' BED	$41,600	$40,997
101	CC10903 1WT	2025 CHEVY SILVERADO 1500 REGULAR CAB PICKUP 2WD WT 8' BED	$37,200	$37,256
103	CK10903 1WT	2025 CHEVY SILVERADO 1500 REGULAR CAB PICKUP 4WD WT 8' BED	$41,800	$41,196
105	CC10753 1WT	2025 CHEVY SILVERADO 1500 DOUBLE CAB PICKUP 2WD WT 6.5' BED	$40,300	$38,418
107	CK10753 1WT	2025 CHEVY SILVERADO 1500 DOUBLE CAB PICKUP 4WD WT 6.5' BED	$43,600	$41,063
109	CC10753 1CX	2025 CHEVY SILVERADO 1500 DOUBLE CAB PICKUP 2WD CUSTOM 6.5' BED	$43,600	$41,239
110	CK10753 1CX	2025 CHEVY SILVERADO 1500 DOUBLE CAB PICKUP 4WD CUSTOM 6.5' BED	$46,900	$43,849
111	CC10753 1LT	2025 CHEVY SILVERADO 1500 DOUBLE CAB PICKUP 2WD LT 6.5' BED	$48,100	$45,159
114	CK10753 1LT	2025 CHEVY SILVERADO 1500 DOUBLE CAB PICKUP 4WD LT 6.5' BED	$51,400	$47,733
117	CC10543 1WT	2025 CHEVY SILVERADO 1500 CREW CAB PICKUP 2WD WT 5.5' BED	$42,700	$40,702
119	CC10543 1CX	2025 CHEVY SILVERADO 1500 CREW CAB PICKUP 2WD CUSTOM 5.5' BED	$45,900	$43,398
120	CC10543 1LT	2025 CHEVY SILVERADO 1500 CREW CAB PICKUP 2WD LT 5.5' BED	$50,500	$47,391
123	CC10543 1LZ	2025 CHEVY SILVERADO 1500 CREW CAB PICKUP 2WD LTZ 5.5' BED	$57,700	$54,410
124	CK10543 1WT	2025 CHEVY SILVERADO 1500 CREW CAB PICKUP 4WD WT 5.5' BED	$46,000	$43,347
126	CK10543 1CX	2025 CHEVY SILVERADO 1500 CREW CAB PICKUP 4WD CUSTOM 5.5' BED	$49,300	$46,107
127	CK10543 1LT	2025 CHEVY SILVERADO 1500 CREW CAB PICKUP 4WD LT 5.5' BED	$53,800	$49,966
130	CK10543 1LZ	2025 CHEVY SILVERADO 1500 CREW CAB PICKUP 4WD LTZ 5.5' BED	$61,000	$58,904
131	CC10743 1WT	2025 CHEVY SILVERADO 1500 CREW CAB PICKUP 2WD WT 6.5' BED	$43,000	$41,001

863-402-4234

Ashlee.Wilson@AlanJay.com Christy.Self@AlanJay.com Matt.Forte@AlanJay.com

ROW	MODEL CODE	MODEL DESCRIPTION	MSRP	CONTRACT PRICE
132	CK10743 1WT	2025 CHEVY SILVERADO 1500 CREW CAB PICKUP 4WD WT 6.5' BED	$46,300	$43,646
134	CK10743 1CX	2025 CHEVY SILVERADO 1500 CREW CAB PICKUP 4WD CUSTOM 6.5' BED	$50,245	$45,131
136	CC10743 1LT	2025 CHEVY SILVERADO 1500 CREW CAB PICKUP 2WD LT 6.5' BED	$50,800	$47,684
139	CK10743 1LT	2025 CHEVY SILVERADO 1500 CREW CAB PICKUP 4WD LT 6.5' BED	$54,100	$50,258
142	CC20903 1WT	2025 CHEVY SILVERADO 2500HD REGULAR CAB PICKUP 2WD WT 8' BED	$45,300	$43,804
144	CC20903 1LT	2025 CHEVY SILVERADO 2500HD REGULAR CAB PICKUP 2WD LT 8' BED	$49,100	$47,003
146	CK20903 1WT	2025 CHEVY SILVERADO 2500HD REGULAR CAB PICKUP 4WD WT 8' BED	$48,100	$45,906
148	CK20903 1LT	2025 CHEVY SILVERADO 2500HD REGULAR CAB PICKUP 4WD LT 8' BED	$51,900	$49,076
150	CC20753 1WT	2025 CHEVY SILVERADO 2500HD DOUBLE CAB PICKUP 2WD WT 6.5' BED	$47,000	$44,293
152	CC20753 1LT	2025 CHEVY SILVERADO 2500HD DOUBLE CAB PICKUP 2WD LT 6.5' BED	$51,100	$47,765
154	CK20753 1WT	2025 CHEVY SILVERADO 2500HD DOUBLE CAB PICKUP 4WD WT 6.5' BED	$49,800	$46,395
156	CK20753 1LT	2025 CHEVY SILVERADO 2500HD DOUBLE CAB PICKUP 4WD LT 6.5' BED	$53,900	$49,837
158	CC20953 1WT	2025 CHEVY SILVERADO 2500HD DOUBLE CAB PICKUP 2WD WT 8' BED	$47,200	$44,489
160	CC20953 1LT	2025 CHEVY SILVERADO 2500HD DOUBLE CAB PICKUP 2WD LT 8' BED	$51,300	$47,959
162	CK20953 1WT	2025 CHEVY SILVERADO 2500HD DOUBLE CAB PICKUP 4WD WT 8' BED	$50,000	$46,591
164	CK20953 1LT	2025 CHEVY SILVERADO 2500HD DOUBLE CAB PICKUP 4WD LT 8' BED	$54,100	$50,031
166	CC20743 1WT	2025 CHEVY SILVERADO 2500HD CREW CAB PICKUP 2WD WT 6.5' BED	$48,800	$46,271
168	CC20743 1LT	2025 CHEVY SILVERADO 2500HD CREW CAB PICKUP 2WD LT 6.5' BED	$52,900	$49,724
170	CK20743 1WT	2025 CHEVY SILVERADO 2500HD CREW CAB PICKUP 4WD WT 6.5' BED	$51,600	$48,373
172	CK20743 1LT	2025 CHEVY SILVERADO 2500HD CREW CAB PICKUP 4WD LT 6.5' BED	$55,700	$51,796
174	CC20943 1WT	2025 CHEVY SILVERADO 2500HD CREW CAB PICKUP 2WD WT 8' BED	$49,000	$46,467
176	CC20943 1LT	2025 CHEVY SILVERADO 2500HD CREW CAB PICKUP 2WD LT 8' BED	$53,100	$49,918
178	CK20943 1WT	2025 CHEVY SILVERADO 2500HD CREW CAB PICKUP 4WD WT 8' BED	$51,800	$48,569
180	CK20943 1LT	2025 CHEVY SILVERADO 2500HD CREW CAB PICKUP 4WD LT 8' BED	$55,900	$51,990
182	CC30903 1WT	2025 CHEVY SILVERADO 3500HD REGULAR CAB PICKUP 2WD SRW WT 8' BED	$46,500	$44,980
184	CC30903 1LT	2025 CHEVY SILVERADO 3500HD REGULAR CAB PICKUP 2WD SRW LT 8' BED	$50,300	$48,167
186	CK30903 1WT	2025 CHEVY SILVERADO 3500HD REGULAR CAB PICKUP 4WD SRW WT 8' BED	$49,300	$47,082
188	CK30903 1LT	2025 CHEVY SILVERADO 3500HD REGULAR CAB PICKUP 4WD SRW LT 8' BED	$53,100	$50,239
190	CC30953 1WT	2025 CHEVY SILVERADO 3500HD DOUBLE CAB PICKUP 2WD SRW WT 8' BED	$48,400	$45,665
192	CC30953 1LT	2025 CHEVY SILVERADO 3500HD DOUBLE CAB PICKUP 2WD SRW LT 8' BED	$52,500	$49,122
194	CK30953 1WT	2025 CHEVY SILVERADO 3500HD DOUBLE CAB PICKUP 4WD SRW WT 8' BED	$51,200	$47,767
196	CK30953 1LT	2025 CHEVY SILVERADO 3500HD DOUBLE CAB PICKUP 4WD SRW LT 8' BED	$55,300	$51,194

863-402-4234

Ashlee.Wilson@AlanJay.com Christy.Self@AlanJay.com Matt.Forte@AlanJay.com

ROW	MODEL CODE	MODEL DESCRIPTION	MSRP	CONTRACT PRICE
198	CC30743 1WT	2025 CHEVY SILVERADO 3500HD CREW CAB PICKUP 2WD SRW WT 6.5' BED	$50,000	$47,447
200	CC30743 1LT	2025 CHEVY SILVERADO 3500HD CREW CAB PICKUP 2WD SRW LT 6.5' BED	$54,100	$50,887
202	CK30743 1WT	2025 CHEVY SILVERADO 3500HD CREW CAB PICKUP 4WD SRW WT 6.5' BED	$52,800	$49,550
204	CK30743 1LT	2025 CHEVY SILVERADO 3500HD CREW CAB PICKUP 4WD SRW LT 6.5' BED	$56,900	$52,959
206	CC30943 1WT	2025 CHEVY SILVERADO 3500HD CREW CAB PICKUP 2WD SRW WT 8' BED	$50,200	$47,643
208	CC30943 1LT	2025 CHEVY SILVERADO 3500HD CREW CAB PICKUP 2WD SRW LT 8' BED	$54,300	$51,081
210	CK30943 1WT	2025 CHEVY SILVERADO 3500HD CREW CAB PICKUP 4WD SRW WT 8' BED	$53,000	$49,746
212	CK30943 1LT	2025 CHEVY SILVERADO 3500HD CREW CAB PICKUP 4WD SRW LT 8' BED	$57,100	$53,153
214	CC30903 1WT	2025 CHEVY SILVERADO 3500HD REGULAR CAB PICKUP 2WD DRW WT 8' BED	$47,700	$46,156
216	CC30903 1LT	2025 CHEVY SILVERADO 3500HD REGULAR CAB PICKUP 2WD DRW LT 8' BED	$51,700	$49,524
218	CK30903 1WT	2025 CHEVY SILVERADO 3500HD REGULAR CAB PICKUP 4WD DRW WT 8' BED	$50,500	$48,259
220	CK30903 1LT	2025 CHEVY SILVERADO 3500HD REGULAR CAB PICKUP 4WD DRW LT 8' BED	$54,500	$51,596
222	CC30953 1WT	2025 CHEVY SILVERADO 3500HD DOUBLE CAB PICKUP 2WD DRW WT 8' BED	$49,600	$46,841
224	CC30953 1LT	2025 CHEVY SILVERADO 3500HD DOUBLE CAB PICKUP 2WD DRW LT 8' BED	$53,900	$50,479
226	CK30953 1WT	2025 CHEVY SILVERADO 3500HD DOUBLE CAB PICKUP 4WD DRW WT 8' BED	$52,400	$48,943
228	CK30953 1LT	2025 CHEVY SILVERADO 3500HD DOUBLE CAB PICKUP 4WD DRW LT 8' BED	$56,700	$52,552
230	CC30943 1WT	2025 CHEVY SILVERADO 3500HD CREW CAB PICKUP 2WD DRW WT 8' BED	$51,400	$48,819
232	CC30943 1LT	2025 CHEVY SILVERADO 3500HD CREW CAB PICKUP 2WD DRW LT 8' BED	$55,700	$52,438
234	CK30943 1WT	2025 CHEVY SILVERADO 3500HD CREW CAB PICKUP 4WD DRW WT 8' BED	$54,200	$50,922
236	CK30943 1LT	2025 CHEVY SILVERADO 3500HD CREW CAB PICKUP 4WD DRW LT 8' BED	$58,500	$54,510
238	CC31003 1WT	2025 CHEVY SILVERADO 3500HD REGULAR CAB CHASSIS 2WD DRW WT 60" CA	$45,700	$44,089
240	CC31003 1LT	2025 CHEVY SILVERADO 3500HD REGULAR CAB CHASSIS 2WD DRW LT 60" CA	$49,700	$47,478
242	CK31003 1WT	2025 CHEVY SILVERADO 3500HD REGULAR CAB CHASSIS 4WD DRW WT 60" CA	$48,500	$46,191
244	CK31003 1LT	2025 CHEVY SILVERADO 3500HD REGULAR CAB CHASSIS 4WD DRW LT 60" CA	$52,500	$49,550
246	CC31403 1WT	2025 CHEVY SILVERADO 3500HD REGULAR CAB CHASSIS 2WD DRW WT 84" CA	$45,900	$44,285
248	CC31403 1LT	2025 CHEVY SILVERADO 3500HD REGULAR CAB CHASSIS 2WD DRW LT 84" CA	$49,900	$47,672
250	CK31403 1WT	2025 CHEVY SILVERADO 3500HD REGULAR CAB CHASSIS 4WD DRW WT 84" CA	$48,700	$46,387
252	CK31403 1LT	2025 CHEVY SILVERADO 3500HD REGULAR CAB CHASSIS 4WD DRW LT 84" CA	$52,700	$49,744
254	CC31043 1WT	2025 CHEVY SILVERADO 3500HD CREW CAB PICKUP 2WD DRW WT 84" CA	$49,400	$47,180
256	CC31043 1LT	2025 CHEVY SILVERADO 3500HD CREW CAB CHASSIS 2WD DRW LT 60" CA	$53,700	$50,820
258	CK31043 1WT	2025 CHEVY SILVERADO 3500HD CREW CAB CHASSIS 4WD DRW WT 60" CA	$52,200	$49,282
260	CK31043 1LT	2025 CHEVY SILVERADO 3500HD CREW CAB CHASSIS 4WD DRW LT 60" CA	$56,500	$52,893

ALAN JAY FLEET SALES
CHEVROLET
CITY OF TALLAHASSEE

863-402-4234

Ashlee.Wilson@AlanJay.com Christy.Self@AlanJay.com Matt.Forte@AlanJay.com

ROW	MODEL CODE	MODEL DESCRIPTION	MSRP	CONTRACT PRICE
262	CC56403 1WT	2025 CHEVY SILVERADO 4500MD REGULAR CAB CHASSIS 2WD (R7M) 60" CA	$59,612	$56,398
263	CK56403 1WT	2025 CHEVY SILVERADO 4500MD REGULAR CAB CHASSIS 4WD (R7M) 84" CA	$63,112	$59,629
264	CC56403 1LT	2025 CHEVY SILVERADO 4500MD REGULAR CAB CHASSIS 2WD (R7M) 60" CA	$63,887	$60,344
265	CK56403 1LT	2025 CHEVY SILVERADO 4500MD REGULAR CAB CHASSIS 4WD (R7M) 84" CA	$67,387	$63,575
266	CC56043 1WT	2025 CHEVY SILVERADO 4500MD CREW CAB CHASSIS 2WD (R7M) 60" CA	$63,232	$59,739
267	CK56043 1WT	2025 CHEVY SILVERADO 4500MD CREW CAB CHASSIS 4WD (R7M) 60" CA	$67,232	$63,432
268	CC56043 1LT	2025 CHEVY SILVERADO 4500MD CREW CAB CHASSIS 2WD (R7M) 60" CA	$68,507	$64,609
269	CK56043 1LT	2025 CHEVY SILVERADO 4500MD CREW CAB CHASSIS 4WD (R7M) 60" CA	$72,707	$68,486
270	CP11003 1WT	2025 CHEVY 3500 HG LCF GAS REGULAR CAB CHASSIS 2WD 109" WB WT 86" CA	$60,815	$47,374
271	CP12003 1WT	2025 CHEVY 3500 HG LCF GAS REGULAR CAB CHASSIS 2WD 132" WB WT 110" CA	$61,675	$48,082
272	CP13003 1WT	2025 CHEVY 3500 HG LCF GAS REGULAR CAB CHASSIS 2WD 150" WB WT 127" CA	$62,890	$49,081
273	CP14003 1WT	2025 CHEVY 3500 HG LCF GAS REGULAR CAB CHASSIS 2WD 176" WB WT 153" CA	$63,555	$49,628
274	CP13043 1WT	2025 CHEVY 3500 HG LCF GAS CREW CAB CHASSIS 2WD 150" WB WT 88" CA	$69,190	$54,266
275	CP14043 1WT	2025 CHEVY 3500 HG LCF GAS CREW CAB CHASSIS 2WD 176" WB WT 114.5" CA	$69,855	$54,812
276	CP31003 1WT	2025 CHEVY 4500 HG LCF GAS REGULAR CAB CHASSIS 2WD 109" WB WT 86" CA	$63,640	$49,699
277	CP32003 1WT	2025 CHEVY 4500 HG LCF GAS REGULAR CAB CHASSIS 2WD 132" WB WT 110" CA	$64,495	$50,402
278	CP33003 1WT	2025 CHEVY 4500 HG LCF GAS REGULAR CAB CHASSIS 2WD 150" WB WT 127" CA	$65,700	$51,394
279	CP34003 1WT	2025 CHEVY 4500 HG LCF GAS REGULAR CAB CHASSIS 2WD 176" WB WT 153" CA	$66,360	$51,936
280	CP33043 1WT	2025 CHEVY 4500 HG LCF GAS CREW CAB CHASSIS 2WD 150" WB WT 88" CA	$72,005	$56,581
281	CP34043 1WT	2025 CHEVY 4500 HG LCF GAS CREW CAB CHASSIS 2WD 176" WB WT 114.5" CA	$72,660	$57,123
282	CT31003 1WT	2025 CHEVY 4500 HD LCF DIESEL REGULAR CAB CHASSIS 2WD 109" WB WT 86" CA	$68,595	$52,705
283	CT32003 1WT	2025 CHEVY 4500 HD LCF DIESEL REGULAR CAB CHASSIS 2WD 132" WB WT 110" CA	$69,000	$53,039
284	CT33003 1WT	2025 CHEVY 4500 HD LCF DIESEL REGULAR CAB CHASSIS 2WD 150" WB WT 127" CA	$69,505	$53,454
285	CT34003 1WT	2025 CHEVY 4500 HD LCF DIESEL REGULAR CAB CHASSIS 2WD 176" WB WT 153" CA	$70,295	$54,104
286	CT33043 1WT	2025 CHEVY 4500 HD LCF DIESEL CREW CAB CHASSIS 2WD 150" WB WT 88" CA	$74,290	$57,392
287	CT34043 1WT	2025 CHEVY 4500 HD LCF DIESEL CREW CAB CHASSIS 2WD 176" WB WT 114.5" CA	$75,075	$58,037
288	CT41003 1WT	2025 CHEVY 4500 XD LCF DIESEL REGULAR CAB CHASSIS 2WD 109" WB WT 86" CA	$70,345	$54,146
289	CT42003 1WT	2025 CHEVY 4500 XD LCF DIESEL REGULAR CAB CHASSIS 2WD 132" WB WT 110" CA	$70,750	$54,479
290	CT43003 1WT	2025 CHEVY 4500 XD LCF DIESEL REGULAR CAB CHASSIS 2WD 150" WB WT 127" CA	$71,260	$54,898
291	CT44003 1WT	2025 CHEVY 4500 XD LCF DIESEL REGULAR CAB CHASSIS 2WD 176" WB WT 153" CA	$72,050	$55,549
292	CT43043 1WT	2025 CHEVY 4500 XD LCF DIESEL CREW CAB CHASSIS 2WD 150" WB WT 88" CA	$76,050	$58,840
293	CT44043 1WT	2025 CHEVY 4500 XD LCF DIESEL CREW CAB CHASSIS 2WD 176" WB WT 114.5" CA	$76,830	$59,482

863-402-4234

Ashlee.Wilson@AlanJay.com Christy.Self@AlanJay.com Matt.Forte@AlanJay.com

ROW	MODEL CODE	MODEL DESCRIPTION	MSRP	CONTRACT PRICE
294	CP52003 1WT	2025 CHEVY 5500 HG LCF GAS REGULAR CAB CHASSIS 2WD 132" WB WT 110" CA	$69,055	$54,154
295	CP53003 1WT	2025 CHEVY 5500 HG LCF GAS REGULAR CAB CHASSIS 2WD 150" WB WT 127" CA	$70,425	$55,281
296	CP54003 1WT	2025 CHEVY 5500 HG LCF GAS REGULAR CAB CHASSIS 2WD 176" WB WT 153" CA	$71,170	$55,894
297	CP53043 1WT	2025 CHEVY 5500 HG LCF GAS CREW CAB CHASSIS 2WD 150" WB WT 88" CA	$77,565	$61,156
298	CP54043 1WT	2025 CHEVY 5500 HG LCF GAS CREW CAB CHASSIS 2WD 176" WB WT 114.5" CA	$78,310	$61,769
299	CP62003 1WT	2025 CHEVY 5500 XG LCF GAS REGULAR CAB CHASSIS 2WD 132" WB WT 110" CA	$70,625	$55,446
300	CP63003 1WT	2025 CHEVY 5500 XG LCF GAS REGULAR CAB CHASSIS 2WD 150" WB WT 127" CA	$72,000	$56,577
301	CP64003 1WT	2025 CHEVY 5500 XG LCF GAS REGULAR CAB CHASSIS 2WD 176" WB WT 153" CA	$72,745	$57,190
302	CP63043 1WT	2025 CHEVY 5500 XG LCF GAS CREW CAB CHASSIS 2WD 150" WB WT 88" CA	$79,140	$62,452
303	CP64043 1WT	2025 CHEVY 5500 XG LCF GAS CREW CAB CHASSIS 2WD 176" WB WT 114.5" CA	$79,885	$63,065
304	CT61003 1WT	2025 CHEVY 5500 XD LCF DIESEL REGULAR CAB CHASSIS 2WD 109" WB WT 86" CA	$75,715	$58,564
305	CT62003 1WT	2025 CHEVY 5500 XD LCF DIESEL REGULAR CAB CHASSIS 2WD 132" WB WT 110" CA	$76,125	$58,902
306	CT63003 1WT	2025 CHEVY 5500 XD LCF DIESEL REGULAR CAB CHASSIS 2WD 150" WB WT 127" CA	$76,645	$59,330
307	CT64003 1WT	2025 CHEVY 5500 XD LCF DIESEL REGULAR CAB CHASSIS 2WD 176" WB WT 153" CA	$77,470	$60,008
308	CT63043 1WT	2025 CHEVY 5500 XD LCF DIESEL CREW CAB CHASSIS 2WD 150" WB WT 88" CA	$81,405	$63,246
309	CT64043 1WT	2025 CHEVY 5500 XD LCF DIESEL CREW CAB CHASSIS 2WD 176" WB WT 114.5" CA	$82,200	$63,900
310	CT73203 1WT	2025 CHEVY 6500 XD LCF DIESEL REGULAR CAB CHASSIS 2WD 152" WB WT 127" CA	$101,605	$81,606
311	CT73903 1WT	2025 CHEVY 6500 XD LCF DIESEL REGULAR CAB CHASSIS 2WD 170" WB WT 145" CA	$101,780	$81,750
312	CT74503 1WT	2025 CHEVY 6500 XD LCF DIESEL REGULAR CAB CHASSIS 2WD 188" WB WT 163" CA	$101,955	$81,894
313	CT75003 1WT	2025 CHEVY 6500 XD LCF DIESEL REGULAR CAB CHASSIS 2WD 200" WB WT 175" CA	$102,070	$81,988
314	CT76003 1WT	2025 CHEVY 6500 XD LCF DIESEL REGULAR CAB CHASSIS 2WD 212" WB WT 187" CA	$102,185	$82,084
315	CT76503 1WT	2025 CHEVY 6500 XD LCF DIESEL REGULAR CAB CHASSIS 2WD 224" WB WT 199" CA	$102,300	$82,178
316	CT77603 1WT	2025 CHEVY 6500 XD LCF DIESEL REGULAR CAB CHASSIS 2WD 236" WB WT 211" CA	$102,415	$82,273
317	CT78803 1WT	2025 CHEVY 6500 XD LCF DIESEL REGULAR CAB CHASSIS 2WD 248" WB WT 223" CA	$102,530	$82,366
318	CT83203 1WT	2025 CHEVY 7500 XD LCF DIESEL REGULAR CAB CHASSIS 2WD 152" WB WT 127" CA	$110,415	$88,855
319	CT83903 1WT	2025 CHEVY 7500 XD LCF DIESEL REGULAR CAB CHASSIS 2WD 170" WB WT 145" CA	$110,585	$88,994
320	CT84503 1WT	2025 CHEVY 7500 XD LCF DIESEL REGULAR CAB CHASSIS 2WD 188" WB WT 163" CA	$110,760	$89,139
321	CT85003 1WT	2025 CHEVY 7500 XD LCF DIESEL REGULAR CAB CHASSIS 2WD 200" WB WT 175" CA	$110,875	$89,233
322	CT86003 1WT	2025 CHEVY 7500 XD LCF DIESEL REGULAR CAB CHASSIS 2WD 212" WB WT 187" CA	$110,995	$89,333
323	CT86503 1WT	2025 CHEVY 7500 XD LCF DIESEL REGULAR CAB CHASSIS 2WD 224" WB WT 199" CA	$111,110	$89,426
324	CT87603 1WT	2025 CHEVY 7500 XD LCF DIESEL REGULAR CAB CHASSIS 2WD 236" WB WT 211" CA	$111,225	$89,522
325	CT88803 1WT	2025 CHEVY 7500 XD LCF DIESEL REGULAR CAB CHASSIS 2WD 248" WB WT 223" CA	$111,340	$89,616

863-402-4234

Ashlee.Wilson@AlanJay.com Christy.Self@AlanJay.com Matt.Forte@AlanJay.com

ROW	MODEL CODE	MODEL DESCRIPTION	MSRP	CONTRACT PRICE
5	RUCL53 27E	2025 CHRYSLER VOYAGER FWD TOURING L	$41,690	$41,681
6	RUCH53 27L	2025 CHRYSLER PACIFICA FWD SELECT	$44,145	$43,344
7	RUCT53 27P	2025 CHRYSLER PACIFICA FWD LIMITED	$51,265	$50,295
8	RUFH53 27L	2025 CHRYSLER PACIFICA AWD SELECT	$47,140	$46,310
9	RUFT53 27P	2025 CHRYSLER PACIFICA AWD LIMITED	$54,260	$53,257
10	RUET53 2EP	2025 CHRYSLER PACIFICA FWD SELECT	$54,030	$53,803

863-402-4234

Ashlee.Wilson@AlanJay.com Christy.Self@AlanJay.com Matt.Forte@AlanJay.com

ROW	MODEL CODE	MODEL DESCRIPTION	MSRP	CONTRACT PRICE
1	WDEE75 2BZ	2025 DODGE DURANGO AWD POLICE PURSUIT	$45,535	$42,302
4	WDEE75 22Z	2025 DODGE DURANGO AWD POLICE PURSUIT	$48,775	$45,275
7	GGEH49 23N	2025 DODGE HORNET AWD GT	$33,180	$33,006
8	GGEH49 23P	2025 DODGE HORNET AWD GT PLUS	$38,475	$37,979
9	GG7P49 28E	2025 DODGE HORNET EAWD R/T	$43,240	$43,323
10	GG7P49 28F	2025 DODGE HORNET EAWD R/T PLUS	$48,585	$48,271
11	WDDH75 2BD	2025 DODGE DURANGO RWD GT	$43,590	$41,129
12	WDEH75 2BD	2025 DODGE DURANGO AWD GT	$45,590	$43,133
13	WDEH75 2BH	2025 DODGE DURANGO AWD GT PLUS	$49,590	$46,857
14	WDES75 22S	2025 DODGE DURANGO AWD R/T	$56,090	$53,655
16	WDES75 22T	2025 DODGE DURANGO AWD R/T PLUS	$59,090	$56,448







863-402-4234

Ashlee.Wilson@AlanJay.com Christy.Self@AlanJay.com Matt.Forte@AlanJay.com

ROW	MODEL CODE	MODEL DESCRIPTION	MSRP	CONTRACT PRICE
1	K8A 500A	2025 FORD POLICE INTERCEPTOR UTILITY AWD (99B 44U)	$48,780	$45,685
4	K8A 500A	2025 FORD POLICE INTERCEPTOR UTILITY AWD (99W 44U)	$51,110	$47,885
7	K8A 500A	2025 FORD POLICE INTERCEPTOR UTILITY AWD (99C 44U)	$52,060	$48,775
10	W1P 150A	2025 FORD F-150 POLICE RESPONDER SUPER CREW CAB PICKUP 4WD 145" WB XL 5.5' BED	$53,885	$48,013
13	U1G 102A	2025 FORD EXPEDITION 4WD XL SSV	$59,020	$53,212
14	K1G 102A	2025 FORD EXPEDITION MAX 4WD XL SSV	$63,145	$57,276
21	P8T 100A	2025 FORD MUSTANG FASTBACK RWD (WITH 44U AUTO TRANS)	$33,515	$32,152
22	P8C 300A	2025 FORD MUSTANG GT FASTBACK RWD (WITH 44U AUTO TRANS)	$47,055	$44,886
23	U0G 200A	2025 FORD ESCAPE FWD ACTIVE	$29,490	$27,172
24	U9G 200A	2025 FORD ESCAPE AWD ACTIVE	$30,890	$27,595
25	U0M 300A	2025 FORD ESCAPE FWD ST LINE	$30,485	$29,340
26	U9M 300A	2025 FORD ESCAPE AWD ST LINE	$31,885	$30,707
27	U0J 600A	2025 FORD ESCAPE FWD PLATINUM	$37,110	$35,808
28	U9J 600A	2025 FORD ESCAPE AWD PLATINUM	$38,610	$37,272
29	U0E 700A	2025 FORD ESCAPE FWD PHEV	$39,895	$39,062
30	R9B 200A	2025 FORD BRONCO SPORT 4WD BIG BEND	$31,590	$29,811
31	R9C 300A	2025 FORD BRONCO SPORT 4WD 1.5L Ecoboost OUTTER BANKS	$38,275	$36,008
32	R9D 400A	2025 FORD BRONCO SPORT 4WD 2.0L Ecoboost BADLANDS	$41,590	$39,308
41	K7D 200A	2025 FORD EXPLORER RWD ACTIVE	$41,220	$38,582
42	K8D 200A	2025 FORD EXPLORER AWD ACTIVE	$43,220	$40,535
43	K7K 300A	2025 FORD EXPLORER RWD ST LINE	$45,980	$43,230
44	K8K 300A	2025 FORD EXPLORER AWD ST LINE	$48,975	$46,133
45	U1H 200A	2025 FORD EXPEDITION 2WD ACTIVE	$63,695	$57,819
46	U1J 200A	2025 FORD EXPEDITION 4WD ACTIVE	$66,695	$60,775
47	U1M 600A	2025 FORD EXPEDITION 4WD PLATINUM	$76,425	$70,364
48	K1H 200A	2025 FORD EXPEDITION MAX 2WD ACTIVE	$66,695	$60,775
49	K1J 200A	2025 FORD EXPEDITION MAX 4WD ACTIVE	$69,695	$63,732
50	K1M 600A	2025 FORD EXPEDITION MAX 4WD PLATINUM	$79,425	$73,321
51	W1X 101A	2025D FORD E-TRANSIT T-350 CARGO VAN HIGH ROOF RWD 148" WB 9500 GVWR	$62,030	$59,642
52	W3X 101A	2025D FORD E-TRANSIT T-350 CARGO VAN HIGH ROOF RWD 148" WB 9500 GVWR	$63,250	$60,833
53	W1Y 101A	2025D FORD E-TRANSIT T-350 CARGO VAN LOW ROOF RWD 148" WB 9500 GVWR	$60,030	$57,690
54	W9C 101A	2025D FORD E-TRANSIT T-350 CARGO VAN MEDIUM ROOF RWD 148" WB 9500 GVWR	$61,030	$58,666

863-402-4234

Ashlee.Wilson@AlanJay.com Christy.Self@AlanJay.com Matt.Forte@AlanJay.com

ROW	MODEL CODE	MODEL DESCRIPTION	MSRP	CONTRACT PRICE
55	W5P 101A	2025D FORD E-TRANSIT T-350 COMMERCIAL CUTAWAY RWD 178" WB 9500 GVWR	$53,190	$51,010
56	E1Y 101A	2025D FORD TRANSIT T-150 CARGO VAN LOW ROOF RWD 130" WB 8670 GVWR	$50,260	$46,959
57	E1Y 101A	2025D FORD TRANSIT T-150 CARGO VAN LOW ROOF RWD 148" WB 8670 GVWR	$51,605	$48,258
58	E2Y 101A	2025D FORD TRANSIT T-150 CARGO VAN LOW ROOF AWD 130" WB 8670 GVWR	$54,180	$50,744
60	E2Y 101A	2025D FORD TRANSIT T-150 CARGO VAN LOW ROOF AWD 148" WB 8670 GVWR	$55,525	$52,043
62	E1C 101A	2025D FORD TRANSIT T-150 CARGO VAN MEDIUM ROOF RWD 148" WB 8670 GVWR	$52,605	$49,223
64	E2C 101A	2025D FORD TRANSIT T-150 CARGO VAN MEDIUM ROOF AWD 148" WB 8670 GVWR	$50,722	$53,004
66	R1Y 101A	2025D FORD TRANSIT T-250 CARGO VAN LOW ROOF RWD 130" WB 9150 GVWR	$51,205	$47,871
67	R1Y 101A	2025D FORD TRANSIT T-250 CARGO VAN LOW ROOF RWD 148" WB 9150 GVWR	$52,550	$49,170
68	R2Y 101A	2025D FORD TRANSIT T-250 CARGO VAN LOW ROOF AWD 130" WB 9150 GVWR	$55,130	$51,663
70	R2Y 101A	2025D FORD TRANSIT T-250 CARGO VAN LOW ROOF AWD 148" WB 9150 GVWR	$56,475	$52,960
72	R1C 101A	2025D FORD TRANSIT T-250 CARGO VAN MEDIUM ROOF RWD 148" WB 9070 GVWR	$53,555	$50,140
74	R1X 101A	2025D FORD TRANSIT T-250 CARGO VAN HIGH ROOF RWD 148" WB 9070 GVWR	$54,555	$51,108
76	R3X 101A	2025D FORD TRANSIT T-250 EXTENDED LENGTH CARGO VAN HIGH ROOF RWD 148" WB 9070 GVWR	$55,775	$52,285
78	R2C 101A	2025D FORD TRANSIT T-250 CARGO VAN MEDIUM ROOF AWD 148" WB 9070 GVWR	$57,475	$53,927
80	R2X 101A	2025D FORD TRANSIT T-250 CARGO VAN HIGH ROOF AWD 148" WB 9070 GVWR	$58,470	$54,888
82	R3U 101A	2025D FORD TRANSIT T-250 EXTENDED LENGTH CARGO VAN HIGH ROOF AWD 148" WB 9070 GVWR	$59,695	$56,070
84	W1Y 101A	2025D FORD TRANSIT T-350 CARGO VAN LOW ROOF RWD 130" WB 9500 GVWR	$52,460	$49,083
85	W1Y 101A	2025D FORD TRANSIT T-350 CARGO VAN LOW ROOF RWD 148" WB 9500 GVWR	$53,805	$50,382
86	F1Y 101A	2025D FORD TRANSIT T-350 CARGO VAN LOW ROOF RWD 148" WB 9950 GVWR	$53,805	$52,037
87	W9C 101A	2025D FORD TRANSIT T-350 CARGO VAN MEDIUM ROOF RWD 148" WB 9500 GVWR	$54,805	$51,348
89	F7C 101A	2025D FORD TRANSIT T-350 CARGO VAN MEDIUM ROOF RWD 148" WB 9950 GVWR	$54,805	$51,348
91	W1X 101A	2025D FORD TRANSIT T-350 CARGO VAN HIGH ROOF RWD 148" WB 9500 GVWR	$55,805	$52,313
93	F5X 101A 148	2025D FORD TRANSIT T-350HD CARGO VAN HIGH ROOF RWD DRW 148" WB 9950 GVWR	$55,805	$52,313
95	W3X 101A	2025D FORD TRANSIT T-350 EXTENDED LENGTH CARGO VAN HIGH ROOF RWD 148" WB 9500 GVWR	$57,025	$53,492
97	F7X 101A	2025D FORD TRANSIT T-350 EXTENDED LENGTH CARGO VAN HIGH ROOF RWD 148" WB 9950GVWR	$57,025	$53,492
99	F4X 101A	2025D FORD TRANSIT T-350HD EXTENDED LENGTH CARGO VAN HIGH ROOF DRW RWD 148" WB 9950 GVWR	$57,620	$54,067
101	U8X 101A	2025D FORD TRANSIT T-350 EXTENDED LENGTH CARGO VAN HIGH ROOF RWD DRW 148" WB 11,000 GVWR	$59,975	$56,333
102	W2Y 101A	2025D FORD TRANSIT T-350 CARGO VAN LOW ROOF AWD 130" WB 9500 GVWR	$56,375	$52,864
104	W2Y 101A	2025D FORD TRANSIT T-350 CARGO VAN LOW ROOF AWD 148" WB 9500 GVWR	$57,725	$55,908
106	F2Y 101A	2025D FORD TRANSIT T-350 CARGO VAN LOW ROOF AWD 148" WB 9950 GVWR	$57,725	$54,168
108	W2C 101A	2025D FORD TRANSIT T-350 CARGO VAN MEDIUM ROOF AWD 148" WB 9500 GVWR	$58,720	$55,128

863-402-4234

Ashlee.Wilson@AlanJay.com Christy.Self@AlanJay.com Matt.Forte@AlanJay.com

ROW	MODEL CODE	MODEL DESCRIPTION	MSRP	CONTRACT PRICE
110	F8C 101A	2025D FORD TRANSIT T-350 CARGO VAN MEDIUM ROOF RWD 148" WB 9950 GVWR	$58,720	$55,128
112	W2X 101A	2025D FORD TRANSIT T-350 CARGO VAN HIGH ROOF AWD 148" WB 9500 GVWR	$59,725	$56,100
114	F6X 101A 148	2025D FORD TRANSIT T-350HD CARGO VAN HIGH ROOF AWD DRW 148" WB 9950 GVWR	$59,725	$56,100
116	W3U 101A	2025D FORD TRANSIT T-350 EXTENDED LENGTH CARGO VAN HIGH ROOF AWD 148" WB 9500 GVWR	$60,945	$57,278
118	F8X 101A 148	2025D FORD TRANSIT T-350 EXTENDED LENGTH CARGO VAN HIGH ROOF AWD 148" WB 9950 GVWR	$60,945	$57,278
120	F4U 101A	2025D FORD TRANSIT T-350HD EXTENDED LENGTH CARGO VAN HIGH ROOF DRW AWD 148" WB 9950 GVWR	$61,930	$58,229
122	U8U 101A 148	2025D FORD TRANSIT T-350 EXTENDED LENGTH CARGO VAN HIGH ROOF AWD DRW 148" WB 11,000 GVWR	$64,785	$60,979
123	X2Y 301A	2025D FORD TRANSIT T-350 WAGON LOW ROOF RWD 148" WB XL - (12-PASS BASE)	$57,840	$54,282
125	X2Y 302A	2025D FORD TRANSIT T-350 WAGON LOW ROOF RWD 148" WB XLT - (12-PASS BASE)	$59,605	$55,986
127	X2C 301A	2025D FORD TRANSIT T-350 WAGON MEDIUM ROOF RWD 148" WB XL - (12-PASS BASE)	$59,220	$55,592
129	X2C 302A	2025D FORD TRANSIT T-350 WAGON MEDIUM ROOF RWD 148" WB XLT - (12-PASS BASE)	$60,980	$57,292
131	X2X 301A	2025D FORD TRANSIT T-350 WAGON HIGH ROOF RWD 148" WB XL - (12-PASS BASE)	$59,940	$56,288
133	X2X 302A	2025D FORD TRANSIT T-350 WAGON HIGH ROOF RWD 148" WB XLT - (12-PASS BASE)	$61,705	$57,993
135	U4X 301A	2025D FORD TRANSIT T-350HD EXTENDED LENGTH WAGON HIGH ROOF RWD DRW 148" WB XL - (14-PASS BASE)	$61,005	$57,317
137	U4X 301A	2025D FORD TRANSIT T-350HD EXTENDED LENGTH WAGON HIGH ROOF RWD DRW 148" WB XLT - (14-PASS BASE)	$62,755	$59,007
139	X9Y 301A	2025D FORD TRANSIT T-350 WAGON LOW ROOF AWD 148" WB XL - (12-PASS BASE)	$62,035	$58,333
141	X9Y 302A	2025D FORD TRANSIT T-350 WAGON LOW ROOF AWD 148" WB XLT - (12-PASS BASE)	$63,800	$60,037
143	X9X 301A	2025D FORD TRANSIT T-350 WAGON HIGH ROOF AWD 148" WB XL - (12-PASS BASE)	$64,135	$60,339
145	X9X 302A	2025D FORD TRANSIT T-350 WAGON HIGH ROOF AWD 148" WB XLT - (12-PASS BASE)	$65,895	$62,040
147	X9C 301A	2025D FORD TRANSIT T-350 WAGON MEDIUM ROOF AWD 148" WB XL - (12-PASS BASE)	$63,415	$59,643
149	X9C 302A	2025D FORD TRANSIT T-350 WAGON MEDIUM ROOF AWD 148" WB XLT - (12-PASS BASE)	$65,170	$61,339
151	U5X 301A	2025D FORD TRANSIT T-350HD EXTENDED LENGTH WAGON HIGH ROOF AWD DRW 148" WB XL - (14-PASS BASE)	$67,135	$63,229
152	U5X 301A	2025D FORD TRANSIT T-350HD EXTENDED LENGTH WAGON HIGH ROOF AWD DRW 148" WB XLT - (14-PASS BASE)	$68,895	$64,929
153	R5P 501A	2025D FORD TRANSIT T-250 COMMERCIAL CUTAWAY RWD SRW 138" WB 9070 GVWR	$46,555	$43,381
155	R5P 501A	2025D FORD TRANSIT T-250 COMMERCIAL CUTAWAY RWD SRW 156" WB 9070 GVWR	$47,045	$43,855
157	F1P 501A	2025D FORD TRANSIT T-250 COMMERCIAL CUTAWAY RWD SRW 156" WB 9950 GVWR	$47,820	$44,603
159	W5P 501A	2025D FORD TRANSIT T-350 COMMERCIAL CUTAWAY RWD SRW 138" WB 9950 GVWR	$47,320	$44,120
161	W5P 501A	2025D FORD TRANSIT T-350 COMMERCIAL CUTAWAY RWD SRW 156" WB 9950 GVWR	$47,820	$44,603
163	W5P 501A	2025D FORD TRANSIT T-350 COMMERCIAL CUTAWAY RWD SRW 178" WB 9500 GVWR	$48,530	$45,289
164	W5P 501A	2025D FORD TRANSIT T-350 COMMERCIAL CUTAWAY RWD SRW 178" WB 9500 GVWR	$51,025	$47,585
165	F1P 501A	2025D FORD TRANSIT T-350 COMMERCIAL CUTAWAY RWD SRW 178" WB 9950 GVWR	$48,530	$45,289
167	F6P 501A	2025D FORD TRANSIT T-350 COMMERCIAL CUTAWAY RWD 138" WB 9950 GVWR	$48,185	$44,956

ALAN JAY FLEET SALES

CITY OF TALLAHASSEE

863-402-4234

Ashlee.Wilson@AlanJay.com Christy.Self@AlanJay.com Matt.Forte@AlanJay.com

ROW	MODEL CODE	MODEL DESCRIPTION	MSRP	CONTRACT PRICE
169	U6P 501A	2025D FORD TRANSIT T-350HD COMMERCIAL CUTAWAY RWD 138" WB 11000 GVWR	$50,460	$47,143
170	F6P 501A	2025D FORD TRANSIT T-350 COMMERCIAL CUTAWAY RWD 156" WB 9950 GVWR	$48,940	$45,684
172	U6P 501A	2025D FORD TRANSIT T-350HD COMMERCIAL CUTAWAY RWD DRW 156" WB 11000 GVWR	$51,200	$47,859
173	F6P 501A	2025D FORD TRANSIT T-350 COMMERCIAL CUTAWAY RWD DRW 178" WB 9950 GVWR	$49,690	$46,409
175	U6P 501A	2025D FORD TRANSIT T-350HD COMMERCIAL CUTAWAY RWD DRW 178" WB 11000 GVWR	$51,955	$48,588
176	R7P 501A	2025D FORD TRANSIT T-250 COMMERCIAL CUTAWAY AWD SRW 138" WB 9070 GVWR	$50,745	$47,428
178	R7P 501A	2025D FORD TRANSIT T-250 COMMERCIAL CUTAWAY AWD SRW 156" WB 9070 GVWR	$51,245	$47,911
180	W7P 501A	2025D FORD TRANSIT T-350 COMMERCIAL CUTAWAY AWD SRW 138" WB 9500 GVWR	$51,520	$48,175
182	W7P 501A	2025D FORD TRANSIT T-350 COMMERCIAL CUTAWAY AWD SRW 156" WB 9500 GVWR	$52,020	$48,659
184	F2P 501A	2025D FORD TRANSIT T-350 COMMERCIAL CUTAWAY AWD SRW 156" WB 9950 GVWR	$52,020	$48,659
186	F2P 501A	2025D FORD TRANSIT T-350 COMMERCIAL CUTAWAY AWD SRW 178" WB 9950 GVWR	$52,730	$49,345
188	F8P 501A	2025D FORD TRANSIT T-350 COMMERCIAL CUTAWAY AWD DRW 138" WB 9950 GVWR	$52,375	$49,001
189	F8P 501A	2025D FORD TRANSIT T-350 COMMERCIAL CUTAWAY AWD DRW 138" WB 9950 GVWR	$54,870	$51,296
190	U8P 501A	2025D FORD TRANSIT T-350HD COMMERCIAL CUTAWAY AWD RWD 138" WB 11000 GVWR	$54,655	$51,196
191	F8P 501A	2025D FORD TRANSIT T-350 COMMERCIAL CUTAWAY AWD DRW 156" WB 9950 GVWR	$53,130	$49,731
193	U8P 501A	2025D FORD TRANSIT T-350HD COMMERCIAL CUTAWAY AWD RWD 156" WB 11000 GVWR	$55,390	$51,905
194	F8P 501A	2025D FORD TRANSIT T-350 COMMERCIAL CUTAWAY AWD DRW 178" WB 9950 GVWR	$53,885	$50,459
196	U8P 501A	2025D FORD TRANSIT T-350HD COMMERCIAL CUTAWAY AWD RWD 178" WB 11000 GVWR	$56,155	$52,645
197	W7P 501A	2025D FORD TRANSIT T-350 COMMERCIAL CUTAWAY AWD 178" WB 9500 GVWR	$52,730	$49,345
199	E3F 780A	2026 FORD ECONOLINE E-350 COMMERCIAL CUTAWAY RWD SRW 138" WB 10,050 GVWR (20X)	$42,785	$40,158
200	E3F 780A	2026 FORD ECONOLINE E-350 COMMERCIAL CUTAWAY RWD DRW 138" WB 11,500 GVWR (20Y)	$43,040	$40,407
201	E3F 780A	2026 FORD ECONOLINE E-350 COMMERCIAL CUTAWAY RWD SRW 158" WB 10,050 GVWR (20X)	$43,040	$40,407
202	E3F 780A	2026 FORD ECONOLINE E-350 COMMERCIAL CUTAWAY RWD DRW 158" WB 11,500 GVWR (20Y)	$43,290	$40,650
203	E3F 780A	2026 FORD ECONOLINE E-350 COMMERCIAL CUTAWAY RWD DRW 158" WB 12,500 GVWR (20C)	$43,640	$40,976
204	E3F 780A	2026 FORD ECONOLINE E-350 COMMERCIAL CUTAWAY RWD DRW 176" WB 12,500 GVWR (20C)	$43,785	$41,134
205	E4F 158 782A	2026 FORD ECONOLINE E-450 COMMERCIAL CUTAWAY RWD DRW 158" WB 14,500 GVWR (20F)	$45,260	$42,570
206	E4F 176 782A	2026 FORD ECONOLINE E-450 COMMERCIAL CUTAWAY RWD DRW 176" WB 14,500 GVWR (20F)	$45,990	$43,281
207	W8A 100A	2025 FORD MAVERICK SUPER CREW PICKUP FWD XL 4.5' BED	$27,890	$27,789
208	W8B 101A	2025 FORD MAVERICK SUPER CREW PICKUP AWD XL 4.5' BED	$30,110	$29,342
209	W8B 102A	2025 FORD MAVERICK SUPER CREW PICKUP AWD XL 4.5' BED	$28,910	$28,215
210	W8H 300A	2025 FORD MAVERICK SUPER CREW PICKUP FWD XLT 4.5' BED	$30,390	$30,271
211	W8J 301A	2025 FORD MAVERICK SUPER CREW PICKUP AWD XLT 4.5' BED	$32,610	$31,825

ALAN JAY FLEET SALES

CITY OF TALLAHASSEE

863-402-4234

Ashlee.Wilson@AlanJay.com Christy.Self@AlanJay.com Matt.Forte@AlanJay.com

ROW	MODEL CODE	MODEL DESCRIPTION	MSRP	CONTRACT PRICE
212	W8J 302A	2025 FORD MAVERICK SUPER CREW PICKUP AWD XLT 4.5' BED	$31,410	$30,697
218	W1B 110A	2025 FORD F-150 LIGHTNING SUPER CREW CAB PICKUP 4WD 145" WB PRO 5.5' BED	$49,875	$47,500
221	W3L 311A	2025 FORD F-150 LIGHTNING SUPER CREW CAB PICKUP 4WD 145" WB XLT 5.5' BED	$65,090	$60,335
224	F1K 101A	2025 FORD F-150 REGULAR CAB PICKUP 2WD 122" WB XL 6.5' BED	$40,605	$38,059
225	F1K 101A	2025 FORD F-150 REGULAR CAB PICKUP 2WD 141" WB XL 8' BED	$39,245	$36,727
228	F1K 103A	2025 FORD F-150 REGULAR CAB PICKUP 2WD 122" WB XL 6.5' BED	$41,800	$39,173
229	F1K 103A	2025 FORD F-150 REGULAR CAB PICKUP 2WD 141" WB XL 8' BED	$40,440	$37,841
232	F1L 101A	2025 FORD F-150 REGULAR CAB PICKUP 4WD 122" WB XL 6.5' BED	$45,620	$42,974
233	F1L 101A	2025 FORD F-150 REGULAR CAB PICKUP 4WD 141" WB XL 8' BED	$44,260	$41,642
236	F1L 103A	2025 FORD F-150 REGULAR CAB PICKUP 4WD 122" WB XL 6.5' BED	$46,815	$44,088
237	F1L 103A	2025 FORD F-150 REGULAR CAB PICKUP 4WD 141" WB XL 8' BED	$45,455	$42,756
240	X1K 101A	2025 FORD F-150 SUPER CAB PICKUP 2WD 145" WB XL 6.5' BED	$43,555	$39,871
243	X2K 200A	2025 FORD F-150 SUPER CAB PICKUP 2WD 145" WB STX 6.5' BED	$46,345	$42,629
245	X3K 301A	2025 FORD F-150 SUPER CAB PICKUP 2WD 145" WB XLT 6.5' BED	$49,075	$44,221
248	X1L 101A	2025 FORD F-150 SUPER CAB PICKUP 4WD 145" WB XL 6.5' BED	$47,355	$43,596
251	X2L 200A	2025 FORD F-150 SUPER CAB PICKUP 4WD 145" WB STX 6.5' BED	$50,145	$46,352
253	X3L 301A	2025 FORD F-150 SUPER CAB PICKUP 4WD 145" WB XLT 6.5' BED	$52,875	$47,863
256	W1K 101A	2025 FORD F-150 SUPER CREW CAB PICKUP 2WD 145" WB XL 5.5' BED	$45,890	$41,080
259	W2K 200A	2025 FORD F-150 SUPER CREW CAB PICKUP 2WD 145" WB STX 5.5' BED	$48,680	$43,836
261	W3K 301A	2025 FORD F-150 SUPER CREW CAB PICKUP 2WD 145" WB XLT 5.5' BED	$49,850	$43,927
264	W1L 101A	2025 FORD F-150 SUPER CREW CAB PICKUP 4WD 145" WB XL 5.5' BED	$49,775	$44,886
267	W1L 101A	2025 FORD F-150 SUPER CREW CAB PICKUP 4WD 157" WB XL 6.5' BED	$51,870	$46,939
269	W2L 200A	2025 FORD F-150 SUPER CREW CAB PICKUP 4WD 145" WB STX 5.5' BED	$52,560	$47,640
271	W3L 301A	2025 FORD F-150 SUPER CREW CAB PICKUP 4WD 145" WB XLT 5.5' BED	$53,710	$47,627
274	W3L 301A	2025 FORD F-150 SUPER CREW CAB PICKUP 4WD 157" WB XLT 6.5' BED	$55,790	$49,620
276	W1F 104A	2025 FORD F-150 SUPER CREW CAB PICKUP 4WD 145" WB XL 5.5' BED	$54,530	$49,320
277	W1F 104A	2025 FORD F-150 SUPER CREW CAB PICKUP 4WD 157" WB XL 6.5' BED	$54,965	$49,828
278	F2A 600A	2025 FORD F-250 REGULAR CAB PICKUP 2WD 142" WB XL 8' BED	$47,295	$43,518
281	F2B 600A	2025 FORD F-250 REGULAR CAB PICKUP 4WD 142" WB XL 8' BED	$50,085	$46,213
285	F2B 603A	2025 FORD F-250 REGULAR CAB PICKUP 4WD 142" WB XLT 8' BED	$53,290	$49,307
289	X2A 600A	2025 FORD F-250 SUPER CAB PICKUP 2WD 164" WB XL 8' BED	$49,830	$45,967
295	X2B 600A	2025 FORD F-250 SUPER CAB PICKUP 4WD 164" WB XL 8' BED	$52,630	$48,671

ALAN JAY FLEET SALES

CITY OF TALLAHASSEE

863-402-4234

Ashlee.Wilson@AlanJay.com Christy.Self@AlanJay.com Matt.Forte@AlanJay.com

ROW	MODEL CODE	MODEL DESCRIPTION	MSRP	CONTRACT PRICE
302	X2B 603A	2025 FORD F-250 SUPER CAB PICKUP 4WD 164" WB XLT 8' BED	$56,140	$52,059
306	W2A 600A	2025 FORD F-250 SUPER CREW CAB PICKUP 2WD 160" WB XL 6.5' BED	$51,085	$47,178
309	W2A 600A	2025 FORD F-250 SUPER CREW CAB PICKUP 2WD 176" WB XL 8' BED	$51,285	$47,372
312	W2B 600A	2025 FORD F-250 SUPER CREW CAB PICKUP 4WD 160" WB XL 6.5' BED	$53,885	$49,882
316	W2B 600A	2025 FORD F-250 SUPER CREW CAB PICKUP 4WD 176" WB XL 8' BED	$54,095	$50,084
320	W2B 603A	2025 FORD F-250 SUPER CREW CAB PICKUP 4WD 160" WB XLT 6.5' BED	$57,695	$53,561
324	W2B 603A	2025 FORD F-250 SUPER CREW CAB PICKUP 4WD 176" WB XLT 8' BED	$57,900	$53,759
328	F3A 610A	2025 FORD F-350 REGULAR CAB PICKUP 2WD SRW 142" WB XL 8' BED	$48,590	$44,768
331	F3B 610A	2025 FORD F-350 REGULAR CAB PICKUP 4WD SRW 142" WB XL 8' BED	$51,390	$47,473
335	F3B 613A	2025 FORD F-350 REGULAR CAB PICKUP 4WD SRW 142" WB XLT 8' BED	$54,595	$50,567
339	F3C 620A	2025 FORD F-350 REGULAR CAB PICKUP 2WD DRW 142" WB XL 8' BED	$50,080	$46,208
342	F3D 620A	2025 FORD F-350 REGULAR CAB PICKUP 4WD DRW 142" WB XL 8' BED	$52,880	$48,911
345	F3D 623A	2025 FORD F-350 REGULAR CAB PICKUP 4WD DRW 142" WB XLT 8' BED	$56,080	$52,002
349	X3A 610A	2025 FORD F-350 SUPER CAB PICKUP 2WD SRW 164" WB XL 8' BED	$51,130	$47,222
352	X3B 610A	2025 FORD F-350 SUPER CAB PICKUP 4WD SRW 164" WB XL 8' BED	$53,920	$49,915
359	X3B 613A	2025 FORD F-350 SUPER CAB PICKUP 4WD SRW 164" WB XLT 8' BED	$57,445	$53,320
365	X3D 620A	2025 FORD F-350 SUPER CAB PICKUP 4WD DRW 164" WB XL 8' BED	$52,390	$48,438
368	X3D 623A	2025 FORD F-350 SUPER CAB PICKUP 4WD DRW 164" WB XLT 8' BED	$52,590	$48,631
372	W3A 610A	2025 FORD F-350 SUPER CREW CAB PICKUP 2WD SRW 160" WB XL 6.5' BED	$52,590	$48,631
375	W3A 610A	2025 FORD F-350 SUPER CREW CAB PICKUP 2WD SRW 176" WB XL 8' BED	$52,590	$48,631
378	W3B 610A	2025 FORD F-350 SUPER CREW CAB PICKUP 4WD 160" WB XL 6.5' BED	$55,195	$51,147
382	W3B 610A	2025 FORD F-350 SUPER CREW CAB PICKUP 4WD 176" WB XL 8' BED	$55,390	$51,335
386	W3B 613A	2025 FORD F-350 SUPER CREW CAB PICKUP 4WD 160" WB XLT 6.5' BED	$58,995	$54,816
390	W3B 613A	2025 FORD F-350 SUPER CREW CAB PICKUP 4WD 176" WB XLT 8' BED	$59,195	$55,009
394	W3C 620A	2025 FORD F-350 SUPER CREW CAB PICKUP 2WD DRW 176" WB XL 8' BED	$64,070	$59,730
396	W3D 620A	2025 FORD F-350 SUPER CREW CAB PICKUP 4WD DRW 176" WB XL 8' BED	$56,875	$52,769
399	W3D 623A	2025 FORD F-350 SUPER CREW CAB PICKUP 4WD DRW 176" WB XLT 8' BED	$60,695	$56,459
403	F4C 670A	2025 FORD F-450 REGULAR CAB PICKUP 2WD DRW 142" WB XL 8' BED	$61,950	$57,682
405	F4D 670A	2025 FORD F-450 REGULAR CAB PICKUP 4WD DRW 176" WB XL 8' BED	$65,260	$60,879
407	F4D 673A	2025 FORD F-450 REGULAR CAB PICKUP 4WD DRW 176" WB XLT 8' BED	$69,190	$66,885
409	W4C 670A	2025 FORD F-450 SUPER CREW CAB PICKUP 2WD DRW 176" WB XL 8' BED	$66,950	$62,511
411	W4D 670A	2025 FORD F-450 SUPER CREW CAB PICKUP 4WD DRW 176" WB XL 8' BED	$70,420	$65,862

863-402-4234

Ashlee.Wilson@AlanJay.com Christy.Self@AlanJay.com Matt.Forte@AlanJay.com

ROW	MODEL CODE	MODEL DESCRIPTION	MSRP	CONTRACT PRICE
413	W4D 673A	2025 FORD F-450 SUPER CREW CAB PICKUP 4WD DRW 176" WB XLT 8' BED	$72,530	$67,900
415	F3E 630A	2025 FORD F-350 REGULAR CAB CHASSIS 2WD SRW 145" WB XL 60" CA	$52,160	$49,552
416	F3F 630A	2025 FORD F-350 REGULAR CAB CHASSIS 4WD SRW 145" WB XL 60" CA	$54,195	$51,518
418	F3E 633A	2025 FORD F-350 REGULAR CAB CHASSIS 2WD SRW 145" WB XLT 60" CA	$55,660	$52,933
419	F3F 633A	2025 FORD F-350 REGULAR CAB CHASSIS 4WD SRW 145" WB XLT 60" CA	$57,700	$54,903
421	X3E 630A	2025 FORD F-350 SUPER CAB CHASSIS 2WD SRW 168" WB XL 60" CA	$53,945	$51,277
422	X3F 630A	2025 FORD F-350 SUPER CAB CHASSIS 4WD SRW 168" WB XL 60" CA	$57,445	$54,658
424	X3E 633A	2025 FORD F-350 SUPER CAB CHASSIS 2WD SRW 168" WB XLT 60" CA	$56,235	$53,488
425	X3F 633A	2025 FORD F-350 SUPER CAB CHASSIS 4WD SRW 168" WB XLT 60" CA	$59,730	$56,863
427	W3E 630A	2025 FORD F-350 SUPER CREW CAB CHASSIS 2WD SRW 179" WB XL 60" CA	$55,010	$52,306
429	W3F 630A	2025 FORD F-350 SUPER CREW CAB CHASSIS 4WD SRW 179" WB XL 60" CA	$58,510	$55,685
431	W3E 633A	2025 FORD F-350 SUPER CREW CAB CHASSIS 2WD SRW 179" WB XLT 60" CA	$57,800	$55,000
433	W3F 633A	2025 FORD F-350 SUPER CREW CAB CHASSIS 4WD SRW 179" WB XLT 60" CA	$61,305	$58,385
435	F3G 640A	2025 FORD F-350 REGULAR CAB CHASSIS 2WD DRW 145" WB XL 60" CA	$53,650	$50,992
437	F3G 640A	2025 FORD F-350 REGULAR CAB CHASSIS 2WD DRW 169" WB XL 84" CA	$53,540	$50,887
439	F3H 640A	2025 FORD F-350 REGULAR CAB CHASSIS 4WD DRW 145" WB XL 60" CA	$57,150	$54,372
441	F3H 640A	2025 FORD F-350 REGULAR CAB CHASSIS 4WD DRW 169" WB XL 84" CA	$57,020	$54,247
443	F3G 643A	2025 FORD F-350 REGULAR CAB CHASSIS 2WD DRW 145" WB XLT 60" CA	$55,685	$52,958
445	F3G 643A	2025 FORD F-350 REGULAR CAB CHASSIS 2WD DRW 169" WB XLT 84" CA	$55,465	$52,745
447	F3H 643A	2025 FORD F-350 REGULAR CAB CHASSIS 4WD DRW 145" WB XLT 60" CA	$59,195	$56,347
449	F3H 643A	2025 FORD F-350 REGULAR CAB CHASSIS 4WD DRW 169" WB XLT 60" CA	$58,935	$56,095
451	X3G 640A	2025 FORD F-350 SUPER CAB CHASSIS 2WD DRW 168" WB XL 60" CA	$55,430	$52,713
453	X3H 640A	2025 FORD F-350 SUPER CAB CHASSIS 4WD DRW 168" WB XL 60" CA	$58,935	$56,095
455	X3G 643A	2025 FORD F-350 SUPER CAB CHASSIS 2WD DRW 168" WB XL 60" CA	$57,725	$54,927
456	X3H 643A	2025 FORD F-350 SUPER CAB CHASSIS 4WD DRW 168" WB XLT 60" CA	$61,220	$58,302
458	W3G 640A	2025 FORD F-350 SUPER CREW CAB CHASSIS 2WD DRW 179" WB XL 60" CA	$56,500	$53,744
460	W3H 640A	2025 FORD F-350 SUPER CREW CAB CHASSIS 4WD DRW 179" WB XL 60" CA	$60,000	$57,125
462	W3G 643A	2025 FORD F-350 SUPER CREW CAB CHASSIS 2WD DRW 179" WB XLT 60" CA	$59,290	$56,437
464	W3H 643A	2025 FORD F-350 SUPER CREW CAB CHASSIS 4WD DRW 179" WB XLT 60" CA	$62,795	$59,823
466	F4G 650A	2025 FORD F-450 REGULAR CAB CHASSIS 2WD DRW 145" WB XL 60" CA	$57,990	$55,183
468	F4G 653A	2025 FORD F-450 REGULAR CAB CHASSIS 2WD DRW 145" WB XLT 60" CA	$59,920	$57,047
470	F4G 650A	2025 FORD F-450 REGULAR CAB CHASSIS 2WD DRW 169" WB XL 84" CA	$58,170	$55,357

863-402-4234

Ashlee.Wilson@AlanJay.com Christy.Self@AlanJay.com Matt.Forte@AlanJay.com

ROW	MODEL CODE	MODEL DESCRIPTION	MSRP	CONTRACT PRICE
472	F4G 653A	2025 FORD F-450 REGULAR CAB CHASSIS 2WD DRW 169" WB XLT 84" CA	$60,090	$57,211
474	F4G 650A	2025 FORD F-450 REGULAR CAB CHASSIS 2WD DRW 193" WB XL 108" CA	$58,340	$55,522
476	F4G 653A	2025 FORD F-450 REGULAR CAB CHASSIS 2WD DRW 193" WB XLT 108" CA	$60,275	$57,389
478	F4G 650A	2025 FORD F-450 REGULAR CAB CHASSIS 2WD DRW 205" WB XL 120" CA	$58,515	$55,691
480	F4G 653A	2025 FORD F-450 REGULAR CAB CHASSIS 2WD DRW 205" WB XLT 120" CA	$60,440	$57,550
482	F4H 650A	2025 FORD F-450 REGULAR CAB CHASSIS 4WD DRW 145" WB XL 60" CA	$60,890	$57,983
484	F4H 653A	2025 FORD F-450 REGULAR CAB CHASSIS 4WD DRW 145" WB XLT 60" CA	$62,820	$59,847
486	F4H 650A	2025 FORD F-450 REGULAR CAB CHASSIS 4WD DRW 169" WB XL 84" CA	$61,065	$58,153
488	F4H 653A	2025 FORD F-450 REGULAR CAB CHASSIS 4WD DRW 169" WB XLT 84" CA	$62,990	$60,012
490	F4H 650A	2025 FORD F-450 REGULAR CAB CHASSIS 4WD DRW 193" WB XL 108" CA	$61,235	$58,317
492	F4H 653A	2025 FORD F-450 REGULAR CAB CHASSIS 4WD DRW 193" WB XLT 108" CA	$63,170	$60,186
494	F4H 650A	2025 FORD F-450 REGULAR CAB CHASSIS 4WD DRW 205" WB XL 120" CA	$61,410	$58,486
496	F4H 653A	2025 FORD F-450 REGULAR CAB CHASSIS 4WD DRW 205" WB XLT 120" CA	$63,335	$60,345
498	X4G 650A	2025 FORD F-450 SUPER CAB CHASSIS 2WD DRW 168" WB XL 60" CA	$59,280	$56,429
499	X4G 653A	2025 FORD F-450 SUPER CAB CHASSIS 2WD DRW 168" WB XLT 60" CA	$61,450	$58,524
500	X4G 650A	2025 FORD F-450 SUPER CAB CHASSIS 2WD DRW 192" WB XL 84" CA	$69,450	$66,254
501	X4G 653A	2025 FORD F-450 SUPER CAB CHASSIS 2WD DRW 192" WB XLT 84" CA	$71,625	$68,355
502	X4H 650A	2025 FORD F-450 SUPER CAB CHASSIS 4WD DRW 168" WB XL 60" CA	$62,780	$59,808
504	X4H 653A	2025 FORD F-450 SUPER CAB CHASSIS 4WD DRW 168" WB XLT 60" CA	$64,960	$61,914
506	X4H 650A	2025 FORD F-450 SUPER CAB CHASSIS 4WD DRW 192" WB XL 84" CA	$62,950	$59,973
508	X4H 653A	2025 FORD F-450 SUPER CAB CHASSIS 4WD DRW 192" WB XLT 84" CA	$65,135	$62,083
510	W4G 650A	2025 FORD F-450 SUPER CREW CAB CHASSIS 2WD DRW 179" WB XL 60" CA	$60,335	$57,448
512	W4G 653A	2025 FORD F-450 SUPER CREW CAB CHASSIS 2WD DRW 179" WB XLT 60" CA	$63,025	$60,046
514	W4G 650A	2025 FORD F-450 SUPER CREW CAB CHASSIS 2WD DRW 203" WB XL 84" CA	$60,515	$57,622
516	W4G 653A	2025 FORD F-450 SUPER CREW CAB CHASSIS 2WD DRW 203" WB XLT 84" CA	$63,195	$60,210
518	W4H 650A	2025 FORD F-450 SUPER CREW CAB CHASSIS 4WD DRW 179" WB XL 60" CA	$63,840	$60,832
520	W4H 653A	2025 FORD F-450 SUPER CREW CAB CHASSIS 4WD DRW 179" WB XLT 84" CA	$66,510	$63,412
522	W4H 650A	2025 FORD F-450 SUPER CREW CAB CHASSIS 4WD DRW 203" WB XL 84" CA	$64,010	$60,997
524	W4H 653A	2025 FORD F-450 SUPER CREW CAB CHASSIS 4WD DRW 203" WB XLT 108" CA	$66,695	$63,590
526	F5G 660A	2025 FORD F-550 REGULAR CAB CHASSIS 2WD DRW 145" WB XL 60" CA	$58,340	$55,522
528	F5G 663A	2025 FORD F-550 REGULAR CAB CHASSIS 2WD DRW 145" WB XLT 60" CA	$60,265	$57,380
530	F5G 660A	2025 FORD F-550 REGULAR CAB CHASSIS 2WD DRW 169" WB XL 84" CA	$58,515	$55,691

863-402-4234

Ashlee.Wilson@AlanJay.com Christy.Self@AlanJay.com Matt.Forte@AlanJay.com

ROW	MODEL CODE	MODEL DESCRIPTION	MSRP	CONTRACT PRICE
532	F5G 663A	2025 FORD F-550 REGULAR CAB CHASSIS 2WD DRW 169" WB XLT 84" CA	$60,435	$57,545
534	F5G 660A	2025 FORD F-550 REGULAR CAB CHASSIS 2WD DRW 193" WB XL 108" CA	$58,690	$55,859
536	F5G 663A	2025 FORD F-550 REGULAR CAB CHASSIS 2WD DRW 193" WB XLT 108" CA	$60,615	$57,718
538	F5G 660A	2025 FORD F-550 REGULAR CAB CHASSIS 2WD DRW 205" WB XL 120" CA	$58,860	$56,023
540	F5G 663A	2025 FORD F-550 REGULAR CAB CHASSIS 2WD DRW 205" WB XLT 120" CA	$60,785	$57,882
542	F5H 660A	2025 FORD F-550 REGULAR CAB CHASSIS 4WD DRW 145" WB XL 60" CA	$61,245	$58,327
544	F5H 663A	2025 FORD F-550 REGULAR CAB CHASSIS 4WD DRW 145" WB XLT 60" CA	$63,170	$60,186
546	F5H 660A	2025 FORD F-550 REGULAR CAB CHASSIS 4WD DRW 169" WB XL 84" CA	$61,415	$58,492
548	F5H 663A	2025 FORD F-550 REGULAR CAB CHASSIS 4WD DRW 169" WB XLT 84" CA	$63,345	$60,355
550	F5H 660A	2025 FORD F-550 REGULAR CAB CHASSIS 4WD DRW 193" WB XL 108" CA	$61,585	$58,655
552	F5H 663A	2025 FORD F-550 REGULAR CAB CHASSIS 4WD DRW 193" WB XLT 108" CA	$63,525	$60,529
554	F5H 660A	2025 FORD F-550 REGULAR CAB CHASSIS 4WD DRW 205" WB XL 120" CA	$61,760	$58,823
556	F5H 663A	2025 FORD F-550 REGULAR CAB CHASSIS 4WD DRW 205" WB XLT 120" CA	$63,690	$60,687
558	X5G 660A	2025 FORD F-550 SUPER CAB CHASSIS 2WD DRW 168" WB XL 60" CA	$59,630	$56,767
559	X5G 663A	2025 FORD F-550 SUPER CAB CHASSIS 2WD DRW 168" WB XLT 60" CA	$61,805	$58,867
560	X5G 660A	2025 FORD F-550 SUPER CAB CHASSIS 2WD DRW 192" WB XL 84" CA	$69,795	$66,587
561	X5G 663A	2025 FORD F-550 SUPER CAB CHASSIS 2WD DRW 192" WB XLT 84" CA	$71,975	$68,693
562	X5H 660A	2025 FORD F-550 SUPER CAB CHASSIS 4WD DRW 168" WB XL 60" CA	$63,125	$62,224
564	X5H 663A	2025 FORD F-550 SUPER CAB CHASSIS 4WD DRW 168" WB XLT 60" CA	$65,300	$62,243
566	X5H 660A	2025 FORD F-550 SUPER CAB CHASSIS 4WD DRW 192" WB XL 84" CA	$63,300	$60,312
568	X5H 663A	2025 FORD F-550 SUPER CAB CHASSIS 4WD DRW 192" WB XLT 84" CA	$65,480	$62,416
570	W5G 660A	2025 FORD F-550 SUPER CREW CAB CHASSIS 2WD DRW 179" WB XL 60" CA	$60,685	$57,786
572	W5G 663A	2025 FORD F-550 SUPER CREW CAB CHASSIS 2WD DRW 179" WB XLT 60" CA	$63,360	$60,368
574	W5G 660A	2025 FORD F-550 SUPER CREW CAB CHASSIS 2WD DRW 203" WB XL 84" CA	$60,860	$57,955
576	W5G 663A	2025 FORD F-550 SUPER CREW CAB CHASSIS 2WD DRW 203" WB XLT 84" CA	$63,540	$60,544
578	W5H 660A	2025 FORD F-550 SUPER CREW CAB CHASSIS 4WD DRW 179" WB XL 60" CA	$64,185	$61,167
580	W5H 663A	2025 FORD F-550 SUPER CREW CAB CHASSIS 4WD DRW 179" WB XLT 60" CA	$66,865	$63,754
582	W5H 660A	2025 FORD F-550 SUPER CREW CAB CHASSIS 4WD DRW 203" WB XL 84" CA	$64,365	$61,339
584	W5H 663A	2025 FORD F-550 SUPER CREW CAB CHASSIS 4WD DRW 203" WB XLT 84" CA	$67,035	$63,917
586	F6K 680A	2025 FORD F-600 REGULAR CAB CHASSIS 2WD DRW 145" WB XL 60" CA	$60,000	$57,125
588	F6K 683A	2025 FORD F-600 REGULAR CAB CHASSIS 2WD DRW 145" WB XLT 60" CA	$62,930	$59,954
590	F6K 680A	2025 FORD F-600 REGULAR CAB CHASSIS 2WD DRW 169" WB XL 84" CA	$60,175	$57,292

ALAN JAY FLEET SALES

CITY OF TALLAHASSEE

863-402-4234

Ashlee.Wilson@AlanJay.com Christy.Self@AlanJay.com Matt.Forte@AlanJay.com

ROW	MODEL CODE	MODEL DESCRIPTION	MSRP	CONTRACT PRICE
592	F6K 683A	2025 FORD F-600 REGULAR CAB CHASSIS 2WD DRW 169" WB XLT 84" CA	$63,100	$60,119
594	F6K 680A	2025 FORD F-600 REGULAR CAB CHASSIS 2WD DRW 193" WB XL 108" CA	$60,350	$57,462
596	F6K 683A	2025 FORD F-600 REGULAR CAB CHASSIS 2WD DRW 193" WB XLT 108" CA	$63,280	$60,292
598	F6K 680A	2025 FORD F-600 REGULAR CAB CHASSIS 2WD DRW 205" WB XL 120" CA	$60,525	$57,631
600	F6K 683A	2025 FORD F-600 REGULAR CAB CHASSIS 2WD DRW 205" WB XLT 120" CA	$63,445	$60,452
602	F6L 680A	2025 FORD F-600 REGULAR CAB CHASSIS 4WD DRW 145" WB XL 60" CA	$62,905	$59,929
604	F6L 683A	2025 FORD F-600 REGULAR CAB CHASSIS 4WD DRW 145" WB XLT 60" CA	$65,830	$62,755
606	F6L 680A	2025 FORD F-600 REGULAR CAB CHASSIS 4WD DRW 169" WB XL 84" CA	$63,080	$60,099
608	F6L 683A	2025 FORD F-600 REGULAR CAB CHASSIS 4WD DRW 169" WB XLT 84" CA	$66,005	$62,923
610	F6L 680A	2025 FORD F-600 REGULAR CAB CHASSIS 4WD DRW 193" WB XL 108" CA	$63,250	$60,262
612	F6L 683A	2025 FORD F-600 REGULAR CAB CHASSIS 4WD DRW 193" WB XLT 108" CA	$66,185	$63,098
614	F6L 680A	2025 FORD F-600 REGULAR CAB CHASSIS 4WD DRW 205" WB XL 120" CA	$63,425	$60,432
616	F6L 683A	2025 FORD F-600 REGULAR CAB CHASSIS 4WD DRW 205" WB XLT 120" CA	$66,350	$63,256
618	F6A 600A	2026 FORD F-650 REGULAR CAB CHASSIS 2WD 158" WB STRAIT FRAME 84" CA	$72,490	$63,124
619	X6A 600A	2026 FORD F-650 SUPER CAB CHASSIS 2WD 179" WB STRAIT FRAME 84" CA	$74,455	$64,917
620	W6A 600A	2026 FORD F-650 CREW CAB CHASSIS 2WD 194" WB STRAIT FRAME 84" CA	$77,235	$67,453
621	F6D 600A	2026 FORD F-650 REGULAR CAB CHASSIS 2WD 158" WB STRAIT FRAME 84" CA	$81,795	$73,233
622	X6D 600A	2026 FORD F-650 SUPER CAB CHASSIS 2WD 179" WB STRAIT FRAME 84" CA	$83,770	$75,034
623	W6D 600A	2026 FORD F-650 CREW CAB CHASSIS 2WD 194" WB STRAIT FRAME 84" CA	$86,550	$77,571
624	F7A 600A	2026 FORD F-750 REGULAR CAB CHASSIS 2WD 158" WB STRAIT FRAME 84" CA	$74,375	$64,844
625	X7A 600A	2026 FORD F-750 SUPER CAB CHASSIS 2WD 179" WB STRAIT FRAME 84" CA	$76,350	$66,645
626	W7A 600A	2026 FORD F-750 CREW CAB CHASSIS 2WD 194" WB STRAIT FRAME 84" CA	$79,125	$69,178
627	F7D 600A	2026 FORD F-750 REGULAR CAB CHASSIS 2WD 158" WB STRAIT FRAME 84" CA	$83,690	$74,962
630	X7D 600A	2026 FORD F-750 SUPER CAB CHASSIS 2WD 179" WB STRAIT FRAME 84" CA	$85,665	$76,763
633	W7D 600A	2026 FORD F-750 CREW CAB CHASSIS 2WD 194" WB STRAIT FRAME 84" CA	$88,440	$79,295

863-402-4234

Ashlee.Wilson@AlanJay.com Christy.Self@AlanJay.com Matt.Forte@AlanJay.com

ROW	MODEL CODE	MODEL DESCRIPTION	MSRP	CONTRACT PRICE
1	TPB26 3SA	2025 GMC TERRAIN 2WD ELEVATION	$30,000	$28,306
2	TPB26 3SB	2025 GMC TERRAIN AWD ELEVATION	$32,000	$30,284
3	TLD56 4SC	2025 GMC ACADIA FWD ELEVATION	$42,900	$40,532
4	TLD56 4SD	2025 GMC ACADIA AWD ELEVATION	$44,900	$42,527
5	TLE56 4SB	2025 GMC ACADIA AWD AT4	$51,200	$48,814
6	TLF56 5SA	2025 GMC ACADIA FWD DENALI	$53,900	$51,509
7	TLF56 5SB	2025 GMC ACADIA AWD DENALI	$55,900	$53,505
8	TC10706 4SA	2025 GMC YUKON 2WD ELEVATION	$66,900	$65,210
9	TK10706 4SA	2025 GMC YUKON 4WD ELEVATION	$69,900	$68,151
10	TK10706 4SB	2025 GMC YUKON 4WD AT4	$73,700	$71,875
11	TK10706 4SG	2025 GMC YUKON 4WD AT4 UTLIMATE	$95,300	$93,046
12	TC10706 5SA	2025 GMC YUKON 2WD DENALI	$77,000	$74,255
13	TK10706 5SA	2025 GMC YUKON 4WD DENALI	$80,000	$78,050
14	TK10706 5SG	2025 GMC YUKON 4WD DENALI ULTIMATE	$101,300	$98,927
15	TC10906 4SA	2025 GMC YUKON XL 2WD ELEVATION	$69,900	$105,501
16	TK10906 4SA	2025 GMC YUKON XL 4WD ELEVATION	$72,900	$70,609
17	TK10906 4SB	2025 GMC YUKON XL 4WD AT4	$76,700	$74,334
18	TK10906 4SG	2025 GMC YUKON XL 4WD AT4 ULTIMATE	$98,300	$95,504
19	TC10906 5SA	2025 GMC YUKON XL 2WD DENALI	$80,000	$77,568
20	TK10906 5SA	2025 GMC YUKON XL 4WD DENALI	$83,000	$80,508
21	TK10906 5SB	2025 GMC YUKON XL 4WD DENALI ULTIMATE	$104,300	$101,385
26	TG23405 1WT	2025 GMC SAVANA 2500 CARGO 135" WB (NO REAR GLASS)	$41,800	$38,845
28	TG23705 1WT	2025 GMC SAVANA 2500 CARGO 155" WB (NO REAR GLASS)	$43,700	$40,255
30	TG33405 1WT	2025 GMC SAVANA 3500 CARGO 135" WB (NO REAR GLASS)	$45,750	$42,237
32	TG33705 1WT	2025 GMC SAVANA 3500 CARGO 155" WB (NO REAR GLASS)	$46,550	$43,012
34	TG23406 1LS	2025 GMC SAVANA 2500 PASSENGER 135" WB (12-PASSENGER BASE)	$47,350	$43,999
36	TG23406 1LT	2025 GMC SAVANA 2500 PASSENGER 135" WB (12-PASSENGER BASE)	$51,345	$45,977
38	TG33406 1LS	2025 GMC SAVANA 3500 PASSENGER 135" WB (12-PASSENGER BASE)	$48,550	$44,732
40	TG33406 1LT	2025 GMC SAVANA 3500 PASSENGER 135" WB (12-PASSENGER BASE)	$52,145	$46,333
42	TG33706 1LS	2025 GMC SAVANA 3500 PASSENGER 155" WB (12-PASSENGER BASE)	$49,350	$45,933
44	TG33706 1LT	2025 GMC SAVANA 3500 PASSENGER 155" WB (12-PASSENGER BASE)	$52,945	$47,534
46	TG33503 1WT	2025 GMC SAVANA 3500 COMMERCIAL CUTAWAY RWD DRW 139" WB 9,900 GVWR 80" CA	$36,950	$33,726

ALAN JAY FLEET SALES GMC

CITY OF TALLAHASSEE

863-402-4234

Ashlee.Wilson@AlanJay.com Christy.Self@AlanJay.com Matt.Forte@AlanJay.com

ROW	MODEL CODE	MODEL DESCRIPTION	MSRP	CONTRACT PRICE
48	TG33803 1WT	2025 GMC SAVANA 3500 COMMERCIAL CUTAWAY RWD DRW 159" WB 10,050 GVWR 100" CA	$38,500	$35,225
49	TG33903 1WT	2025 GMC SAVANA 3500 COMMERCIAL CUTAWAY RWD DRW 177" WB 12,300 GVWR 118" CA	$38,650	$35,370
50	TG33803 2WT	2025 GMC SAVANA 4500 COMMERCIAL CUTAWAY RWD DRW 159" WB 14,200 GVWR 100" CA	$40,800	$37,450
51	TG33903 2WT	2025 GMC SAVANA 4500 COMMERCIAL CUTAWAY RWD DRW 177" WB 14,200 GVWR 118" CA	$41,450	$38,078
52	T4C43 2WT	2025 GMC CANYON CREW CAB PICKUP 2WD 131" WB ELEVATION 5' BED 23" CA	$38,400	$38,293
53	T4C43 4WT	2025 GMC CANYON CREW CAB PICKUP 4WD 131" WB ELEVATION 5' BED 23" CA	$41,700	$41,585
55	TC10703 1SA	2025 GMC SIERRA 1500 REGULAR CAB PICKUP 2WD 126" WB WORK TRUCK 6.5' BED	$38,300	$37,816
56	TK10703 1SA	2025 GMC SIERRA 1500 DOUBLE CAB PICKUP 4WD 126" WB WORK TRUCK 6.5' BED	$42,900	$41,757
57	TC10903 1SA	2025 GMC SIERRA 1500 DOUBLE CAB PICKUP 2WD 140" WB WORK TRUCK 8' BED	$38,500	$38,015
59	TK10903 1SA	2025 GMC SIERRA 1500 DOUBLE CAB PICKUP 4WD 140" WB WORK TRUCK 8' BED	$43,100	$41,956
61	TC10753 1SA	2025 GMC SIERRA 1500 DOUBLE CAB PICKUP 2WD 147" WB WORK TRUCK 6.5' BED	$41,600	$39,178
63	TC10753 3SA	2025 GMC SIERRA 1500 DOUBLE CAB PICKUP 2WD 147" WB SLE 6.5' BED	$48,800	$45,306
65	TK10753 1SA	2025 GMC SIERRA 1500 DOUBLE CAB PICKUP 4WD 147" WB WORK TRUCK 6.5' BED	$44,900	$41,823
67	TK10753 3SA	2025 GMC SIERRA 1500 DOUBLE CAB PICKUP 4WD 147" WB SLE 6.5' BED	$52,100	$47,881
69	TC10543 1SA	2025 GMC SIERRA 1500 CREW CAB PICKUP 2WD 147" WB WORK TRUCK 5.5' BED	$44,000	$41,462
71	TC10543 3SA	2025 GMC SIERRA 1500 CREW CAB PICKUP 2WD 147" WB SLE 5.5' BED	$51,200	$47,538
73	TK10543 1SA	2025 GMC SIERRA 1500 CREW CAB PICKUP 4WD 147" WB WORK TRUCK 5.5' BED	$47,300	$44,107
75	TK10543 3SA	2025 GMC SIERRA 1500 CREW CAB PICKUP 4WD 147" WB SLE 5.5' BED	$54,500	$50,113
78	TK10543 4SB	2025 GMC SIERRA 1500 CREW CAB PICKUP 4WD 147" WB AT4 5.5' BED	$66,800	$62,103
79	TK10743 1SA	2025 GMC SIERRA 1500 CREW CAB PICKUP 4WD 157" WB WORK TRUCK 6.5' BED	$47,600	$44,406
81	TK10743 3SA	2025 GMC SIERRA 1500 CREW CAB PICKUP 4WD 157" WB SLE 6.5' BED	$54,800	$50,406
84	TK10743 4SB	2025 GMC SIERRA 1500 CREW CAB PICKUP 4WD 157" WB AT4 6.5' BED	$67,300	$62,590
85	TC20903 1SA	2025 GMC SIERRA 2500HD REGULAR CAB PICKUP 2WD WORK TRUCK 8' BED	$46,300	$44,249
87	TC20903 3SA	2025 GMC SIERRA 2500HD REGULAR CAB PICKUP 2WD SLE 8' BED	$50,400	$47,728
89	TK20903 1SA	2025 GMC SIERRA 2500HD REGULAR CAB PICKUP 4WD WORK TRUCK 8' BED	$49,100	$46,351
91	TK20903 3SA	2025 GMC SIERRA 2500HD REGULAR CAB PICKUP 4WD SLE 8' BED	$53,200	$49,800
93	TC20753 1SA	2025 GMC SIERRA 2500HD DOUBLE CAB PICKUP 2WD WORK TRUCK 6.5' BED	$48,200	$44,934
95	TC20753 3SA	2025 GMC SIERRA 2500HD DOUBLE CAB PICKUP 2WD SLE 6.5' BED	$52,500	$48,587
97	TK20753 1SA	2025 GMC SIERRA 2500HD DOUBLE CAB PICKUP 4WD WORK TRUCK 6.5' BED	$51,000	$47,036
99	TK20753 3SA	2025 GMC SIERRA 2500HD DOUBLE CAB PICKUP 4WD SLE 6.5' BED	$55,300	$50,659
101	TC20953 1SA	2025 GMC SIERRA 2500HD DOUBLE CAB PICKUP 2WD WORK TRUCK 8' BED	$48,400	$45,130
103	TC20953 3SA	2025 GMC SIERRA 2500HD DOUBLE CAB PICKUP 2WD SLE 8' BED	$52,700	$48,781

863-402-4234

Ashlee.Wilson@AlanJay.com Christy.Self@AlanJay.com Matt.Forte@AlanJay.com

ROW	MODEL CODE	MODEL DESCRIPTION	MSRP	CONTRACT PRICE
105	TK20953 1SA	2025 GMC SIERRA 2500HD DOUBLE CAB PICKUP 4WD WORK TRUCK 8' BED	$51,200	$47,232
107	TK20953 3SA	2025 GMC SIERRA 2500HD DOUBLE CAB PICKUP 4WD SLE 8' BED	$55,500	$50,853
109	TC20743 1SA	2025 GMC SIERRA 2500HD CREW CAB PICKUP 2WD WORK TRUCK 6.5' BED	$50,000	$46,912
111	TC20743 3SA	2025 GMC SIERRA 2500HD CREW CAB PICKUP 2WD SLE 6.5' BED	$54,300	$50,546
113	TK20743 1SA	2025 GMC SIERRA 2500HD CREW CAB PICKUP 4WD WORK TRUCK 6.5' BED	$52,800	$49,015
115	TK20743 3SA	2025 GMC SIERRA 2500HD CREW CAB PICKUP 4WD SLE 6.5' BED	$57,100	$52,618
117	TK20743 4SA	2025 GMC SIERRA 2500HD CREW CAB PICKUP 4WD SLT 6.5' BED	$64,700	$59,985
118	TK20743 4SB	2025 GMC SIERRA 2500HD CREW CAB PICKUP 4WD AT4 6.5' BED	$72,995	$66,093
119	TC20943 1SA	2025 GMC SIERRA 2500HD CREW CAB PICKUP 2WD WORK TRUCK 8' BED	$50,200	$47,108
121	TC20943 3SA	2025 GMC SIERRA 2500HD CREW CAB PICKUP 2WD SLE 8' BED	$54,500	$50,740
123	TK20943 1SA	2025 GMC SIERRA 2500HD CREW CAB PICKUP 4WD WORK TRUCK 8' BED	$53,000	$49,211
125	TK20943 3SA	2025 GMC SIERRA 2500HD CREW CAB PICKUP 4WD SLE 8' BED	$57,300	$52,812
127	TC30903 1SA	2025 GMC SIERRA 3500HD REGULAR CAB PICKUP 2WD SRW WORK TRUCK 8' BED	$47,500	$45,425
129	TC30903 3SA	2025 GMC SIERRA 3500HD REGULAR CAB PICKUP 2WD SRW SLE 8' BED	$51,600	$48,891
131	TK30903 1SA	2025 GMC SIERRA 3500HD REGULAR CAB PICKUP 4WD SRW WORK TRUCK 8' BED	$50,300	$47,528
133	TK30903 3SA	2025 GMC SIERRA 3500HD REGULAR CAB PICKUP 4WD SRW SLE 8' BED	$54,400	$50,964
135	TC30953 1SA	2025 GMC SIERRA 3500HD DOUBLE CAB PICKUP 2WD SRW WORK TRUCK 8' BED	$49,600	$46,306
137	TC30953 3SA	2025 GMC SIERRA 3500HD DOUBLE CAB PICKUP 2WD SRW SLE 8' BED	$53,900	$49,944
139	TK30953 1SA	2025 GMC SIERRA 3500HD DOUBLE CAB PICKUP 4WD SRW WORK TRUCK 8' BED	$52,400	$48,408
141	TK30953 3SA	2025 GMC SIERRA 3500HD DOUBLE CAB PICKUP 4WD SRW SLE 8' BED	$56,700	$52,017
143	TC30743 1SA	2025 GMC SIERRA 3500HD CREW CAB PICKUP 2WD SRW WORK TRUCK 6.5' BED	$51,200	$48,088
145	TC30743 3SA	2025 GMC SIERRA 3500HD CREW CAB PICKUP 2WD SRW SLE 6.5' BED	$55,500	$51,709
147	TK30743 1SA	2025 GMC SIERRA 3500HD CREW CAB PICKUP 4WD SRW WORK TRUCK 6.5' BED	$54,000	$50,191
149	TK30743 3SA	2025 GMC SIERRA 3500HD CREW CAB PICKUP 4WD SRW SLE 6.5' BED	$58,300	$53,782
151	TK30743 4SA	2025 GMC SIERRA 3500HD CREW CAB PICKUP 4WD SRW SLT 6.5' BED	$67,895	$61,150
152	TK30743 4SB	2025 GMC SIERRA 3500HD CREW CAB PICKUP 4WD SRW AT4 6.5' BED	$74,195	$67,256
153	TC30943 1SA	2025 GMC SIERRA 3500HD CREW CAB PICKUP 2WD SRW WORK TRUCK 8' BED	$51,400	$48,284
155	TC30943 3SA	2025 GMC SIERRA 3500HD CREW CAB PICKUP 2WD SRW SLE 8' BED	$55,700	$51,903
157	TK30943 1SA	2025 GMC SIERRA 3500HD CREW CAB PICKUP 4WD SRW WORK TRUCK 8' BED	$54,200	$50,387
159	TK30943 3SA	2025 GMC SIERRA 3500HD CREW CAB PICKUP 4WD SRW SLE 8' BED	$58,500	$53,975
161	TC30903 1SA	2025 GMC SIERRA 3500HD REGULAR CAB PICKUP 2WD DRW WORK TRUCK 8' BED	$48,900	$46,797
163	TC30903 3SA	2025 GMC SIERRA 3500HD REGULAR CAB PICKUP 2WD DRW SLE 8' BED	$53,100	$50,346

863-402-4234

Ashlee.Wilson@AlanJay.com Christy.Self@AlanJay.com Matt.Forte@AlanJay.com

ROW	MODEL CODE	MODEL DESCRIPTION	MSRP	CONTRACT PRICE
165	TK30903 1SA	2025 GMC SIERRA 3500HD REGULAR CAB PICKUP 4WD DRW WORK TRUCK 8' BED	$51,700	$48,900
167	TK30903 3SA	2025 GMC SIERRA 3500HD REGULAR CAB PICKUP 4WD DRW SLE 8' BED	$55,900	$52,418
169	TC30953 1SA	2025 GMC SIERRA 3500HD DOUBLE CAB PICKUP 2WD DRW WORK TRUCK 8' BED	$51,000	$47,678
171	TC30953 3SA	2025 GMC SIERRA 3500HD DOUBLE CAB PICKUP 2WD DRW SLE 8' BED	$55,300	$51,301
173	TK30953 1SA	2025 GMC SIERRA 3500HD DOUBLE CAB PICKUP 4WD DRW WORK TRUCK 8' BED	$53,800	$49,781
175	TK30953 3SA	2025 GMC SIERRA 3500HD DOUBLE CAB PICKUP 4WD DRW SLE 8' BED	$58,100	$53,374
177	TC30943 1SA	2025 GMC SIERRA 3500HD CREW CAB PICKUP 2WD DRW WORK TRUCK 8' BED	$52,800	$49,657
179	TC30943 3SA	2025 GMC SIERRA 3500HD CREW CAB PICKUP 2WD DRW SLE 8' BED	$57,000	$53,163
181	TK30943 1SA	2025 GMC SIERRA 3500HD CREW CAB PICKUP 4WD DRW WORK TRUCK 8' BED	$55,600	$51,759
183	TK30943 3SA	2025 GMC SIERRA 3500HD CREW CAB PICKUP 4WD DRW SLE 8' BED	$59,800	$55,236
185	TC31003 1SA	2025 GMC SIERRA 3500HD REGULAR CAB CHASSIS 2WD DRW WORK TRUCK 60" CA	$46,900	$44,730
187	TC31003 3SA	2025 GMC SIERRA 3500HD REGULAR CAB CHASSIS 2WD DRW SLE 60" CA	$51,000	$48,203
189	TK31003 1SA	2025 GMC SIERRA 3500HD REGULAR CAB CHASSIS 4WD DRW WORK TRUCK 60" CA	$49,700	$46,833
191	TK31003 3SA	2025 GMC SIERRA 3500HD REGULAR CAB CHASSIS 4WD DRW SLE 60" CA	$56,095	$50,566
193	TC31403 1SA	2025 GMC SIERRA 3500HD REGULAR CAB CHASSIS 2WD DRW WORK TRUCK 84" CA	$47,100	$44,926
195	TC31403 3SA	2025 GMC SIERRA 3500HD REGULAR CAB CHASSIS 2WD DRW SLE 84" CA	$51,200	$48,397
197	TK31403 1SA	2025 GMC SIERRA 3500HD REGULAR CAB CHASSIS 4WD DRW WORK TRUCK 84" CA	$49,900	$47,029
199	TK31403 3SA	2025 GMC SIERRA 3500HD REGULAR CAB CHASSIS 4WD DRW SLE 84" CA	$54,000	$50,469
201	TC31043 1SA	2025 GMC SIERRA 3500HD CREW CAB CHASSIS 2WD DRW WORK TRUCK 60" CA	$50,800	$48,017
203	TC31043 3SA	2025 GMC SIERRA 3500HD CREW CAB CHASSIS 2WD DRW SLE 60" CA	$55,000	$51,503
205	TK31043 1SA	2025 GMC SIERRA 3500HD CREW CAB CHASSIS 4WD DRW WORK TRUCK 60" CA	$53,600	$50,120
207	TK31043 3SA	2025 GMC SIERRA 3500HD CREW CAB CHASSIS 4WD DRW SLE 60" CA	$57,800	$53,618

863-402-4234

Ashlee.Wilson@AlanJay.com Christy.Self@AlanJay.com Matt.Forte@AlanJay.com

ROW	MODEL CODE	MODEL DESCRIPTION	MSRP	CONTRACT PRICE
3	MPJL74 29A	2025 JEEP COMPASS 4WD SPORT	$27,495	$27,559
4	MPJM74 29J	2025 JEEP COMPASS 4WD LATTITUDE	$31,865	$29,737

ALAN JAY FLEET SALES

NISSAN

CITY OF TALLAHASSEE

863-402-4234

Ashlee.Wilson@AlanJay.com Christy.Self@AlanJay.com Matt.Forte@AlanJay.com

ROW	MODEL CODE	MODEL DESCRIPTION	MSRP	CONTRACT PRICE
1	10115	2025 NISSAN VERSA FWD S	$19,110	$19,405
2	10215	2025 NISSAN VERSA FWD SV	$20,770	$21,033
3	10315	2025 NISSAN VERSA FWD SR	$21,180	$21,436
4	12015	2025 NISSAN SENTRA FWD S	$21,680	$20,850
5	12115	2025 NISSAN SENTRA FWD SV	$22,620	$21,772
6	12215	2025 NISSAN SENTRA FWD SR	$24,830	$23,909
7	13115	2025 NISSAN ALTIMA FWD S	$27,440	$24,905
8	13315	2025 NISSAN ALTIMA FWD SV	$27,800	$25,001
9	13215	2025 NISSAN ALTIMA AWD SV	$29,330	$26,457
10	13515	2025 NISSAN ALTIMA FWD SR	$29,220	$26,360
11	13415	2025 NISSAN ALTIMA AWD SR	$30,750	$27,818
12	13715	2025 NISSAN ALTIMA FWD SL	$33,810	$30,732
13	13615	2025 NISSAN ALTIMA AWD SL	$35,340	$32,188
14	17015	2025 NISSAN LEAF FWD S 40 kWh	$28,280	$21,369
15	17115	2025 NISSAN LEAF FWD SV 62 kWh	$36,370	$29,204
16	24115	2025 NISSAN ARIYA FWD ENGAGE 66kWh	$42,422	$32,104
17	24015	2025 NISSAN ARIYA AWD ENGAGE 66kWh	$46,502	$36,208
18	24215	2025 NISSAN ARIYA AWD ENGAGE+ 91kWh	$48,389	$38,106
19	24315	2025 NISSAN ARIYA FWD EVOLVE+ 91kWh	$47,369	$37,080
20	24415	2025 NISSAN ARIYA AWD ENGAGE+ 91kWh	$51,449	$41,184
21	24615	2025 NISSAN ARIYA AWD PLATINUM+ 91kWh	$57,569	$47,339
22	21115	2025 NISSAN KICKS FWD S	$22,320	$22,381
23	21015	2025 NISSAN KICKS AWD S	$23,860	$23,672
24	21315	2025 NISSAN KICKS FWD SV	$24,220	$24,023
25	21215	2025 NISSAN KICKS AWD SV	$25,910	$25,671
26	21515	2025 NISSAN KICKS FWD SR	$26,780	$26,522
27	21415	2025 NISSAN KICKS AWD SR	$28,320	$28,021
28	22115	2025 NISSAN ROGUE FWD S	$29,600	$26,896
29	22015	2025 NISSAN ROGUE AWD S	$31,130	$28,376
30	22315	2025 NISSAN ROGUE FWD SV	$31,430	$28,661
31	22215	2025 NISSAN ROGUE AWD SV	$32,960	$30,141
32	22515	2025 NISSAN ROGUE FWD SL	$36,590	$33,654

ALAN JAY FLEET SALES

NISSAN

CITY OF TALLAHASSEE

863-402-4234

Ashlee.Wilson@AlanJay.com Christy.Self@AlanJay.com Matt.Forte@AlanJay.com

ROW	MODEL CODE	MODEL DESCRIPTION	MSRP	CONTRACT PRICE
33	22415	2025 NISSAN ROGUE AWD SL	$38,120	$35,134
34	22615	2025 NISSAN ROGUE FWD PLATINUM	$40,090	$37,039
35	22715	2025 NISSAN ROGUE AWD PLATINUM	$41,620	$38,519
36	23115	2025 NISSAN MURANO FWD SV	$41,000	$36,549
37	23015	2025 NISSAN MURANO AWD SV	$42,020	$37,528
38	23315	2025 NISSAN MURANO FWD SL	$45,240	$40,612
39	23215	2025 NISSAN MURANO AWD SL	$47,210	$42,501
40	23515	2025 NISSAN MURANO FWD PLATINUM	$48,230	$43,480
41	23415	2025 NISSAN MURANO AWD PLATINUM	$50,310	$45,478
42	25115	2025 NISSAN PATHFINDER FWD S	$37,330	$32,558
43	25015	2025 NISSAN PATHFINDER 4WD S	$39,270	$34,400
44	25315	2025 NISSAN PATHFINDER FWD SV	$40,380	$35,456
45	25215	2025 NISSAN PATHFINDER 4WD SV	$42,320	$37,297
46	25515	2025 NISSAN PATHFINDER FWD SL	$43,840	$38,742
47	25615	2025 NISSAN PATHFINDER 4WD SL	$45,780	$40,583
48	25715	2025 NISSAN PATHFINDER FWD PLATINUM	$50,520	$45,089
49	25815	2025 NISSAN PATHFINDER 4WD PLATINUM	$52,460	$46,930
50	26115	2025 NISSAN ARMADA 2WD SV	$56,980	$53,539
51	26215	2025 NISSAN ARMADA 4WD SV	$60,040	$56,443
52	26315	2025 NISSAN ARMADA 2WD SL	$62,590	$58,864
53	26415	2025 NISSAN ARMADA 4WD SL	$65,650	$61,767
54	26515	2025 NISSAN ARMADA 2WD PLATINUM	$70,970	$66,821
55	26615	2025 NISSAN ARMADA 4WD PLATINUM	$74,030	$69,725
56	31115	2025 NISSAN FRONTIER KING CAB PICKUP 2WD S 6' BED	$31,630	$30,493
57	31015	2025 NISSAN FRONTIER KING CAB PICKUP 4WD S 6' BED	$34,690	$33,505
58	31315	2025 NISSAN FRONTIER KING CAB PICKUP 2WD SV 6' BED	$34,020	$32,307
59	31215	2025 NISSAN FRONTIER KING CAB PICKUP 4WD SV 6' BED	$37,380	$35,620
60	32115	2025 NISSAN FRONTIER CREW CAB PICKUP 2WD S 5' BED	$33,060	$31,898
61	32015	2025 NISSAN FRONTIER CREW CAB PICKUP 4WD S 5' BED	$36,120	$34,910
62	32315	2025 NISSAN FRONTIER CREW CAB PICKUP 2WD SV 5' BED	$35,450	$33,712
63	32215	2025 NISSAN FRONTIER CREW CAB PICKUP 4WD SV 5' BED	$38,810	$37,026
64	33315	2025 NISSAN FRONTIER CREW CAB PICKUP LWB 2WD SV 6' BED	$35,960	$34,214

863-402-4234

Ashlee.Wilson@AlanJay.com Christy.Self@AlanJay.com Matt.Forte@AlanJay.com

ROW	MODEL CODE	MODEL DESCRIPTION	MSRP	CONTRACT PRICE
65	33215	2025 NISSAN FRONTIER CREW CAB PICKUP LWB 4WD SV 6' BED	$39,320	$37,527
66	32515	2025 NISSAN FRONTIER CREW CAB PICKUP 2WD PRO-X 5' BED	$38,020	$36,039
67	32415	2025 NISSAN FRONTIER CREW CAB PICKUP 4WD PRO-4X 5' BED	$41,380	$39,334
68	32715	2025 NISSAN FRONTIER CREW CAB PICKUP 2WD SL 5' BED	$43,770	$41,906
69	32615	2025 NISSAN FRONTIER CREW CAB PICKUP 4WD SL 5' BED	$47,130	$45,218
70	33715	2025 NISSAN FRONTIER CREW CAB PICKUP LWB 2WD SV 6' BED	$44,280	$42,408
71	33615	2025 NISSAN FRONTIER CREW CAB PICKUP LWB 4WD SV 6' BED	$47,640	$45,722
72	33415	2025 NISSAN FRONTIER CREW CAB PICKUP LWB 4WD PRO-4X 6' BED	$41,890	$39,834

ALAN JAY FLEET SALES

RAM

CITY OF TALLAHASSEE

863-402-4234

Ashlee.Wilson@AlanJay.com Christy.Self@AlanJay.com Matt.Forte@AlanJay.com

ROW	MODEL CODE	MODEL DESCRIPTION	MSRP	CONTRACT PRICE
1	DT1L41 23A	2025 RAM 1500 QUAD CAB PICKUP 2WD TRADESMAN 6.5' BED	$42,270	$38,665
3	DT6L41 23A	2025 RAM 1500 QUAD CAB PICKUP 4WD TRADESMAN 6.5' BED	$46,120	$40,227
5	DT1H41 23Z	2025 RAM 1500 QUAD CAB PICKUP 2WD BIG HORN 6.5' BED	$46,930	$40,399
7	DT6H41 23Z	2025 RAM 1500 QUAD CAB PICKUP 4WD BIG HORN 6.5' BED	$50,780	$44,137
9	DT1L98 23A	2025 RAM 1500 CREW CAB PICKUP 2WD TRADESMAN 5.5' BED	$45,020	$39,771
11	DT6L98 23A	2025 RAM 1500 CREW CAB PICKUP 4WD TRADESMAN 5.5' BED	$50,565	$44,651
13	DT1L91 21A	2025 RAM 1500 CREW CAB PICKUP 2WD TRADESMAN 6.5' BED	$48,160	$42,335
14	DT6L91 21A	2025 RAM 1500 CREW CAB PICKUP 4WD TRADESMAN 6.5' BED	$52,010	$46,133
15	DT1H98 23Z	2025 RAM 1500 CREW CAB PICKUP 2WD BIG HORN 5.5' BED	$49,680	$43,121
17	DT1H91 21Z	2025 RAM 1500 CREW CAB PICKUP 2WD BIG HORN 6.5' BED	$54,515	$47,784
18	DT6H98 23Z	2025 RAM 1500 CREW CAB PICKUP 4WD BIG HORN 5.5' BED	$53,530	$46,914
20	DT6H91 21Z	2025 RAM 1500 CREW CAB PICKUP 4WD BIG HORN 6.5' BED	$56,670	$49,971
115	VFLL59 24A	2025 RAM PROMASTER EV 3500 SUPER HIGH ROOF EXTENDED LENGTH RWD 159" WB (NO REAR GLASS)	$86,795	$83,312
116	VF1L11 22B	2025 RAM PROMASTER 1500 LOW ROOF W/PASSENGER SEAT RWD 118" WB (NO REAR GLASS)	$46,955	$43,555
117	VF1L12 22B	2025 RAM PROMASTER 1500 LOW ROOF W/PASSENGER SEAT RWD 136" WB (NO REAR GLASS)	$49,650	$46,197
118	VF1L13 22B	2025 RAM PROMASTER 1500 HIGH ROOF W/PASSENGER SEAT RWD 136" WB (NO REAR GLASS)	$50,500	$47,030
119	VF2L12 22B	2025 RAM PROMASTER 2500 LOW ROOF W/PASSENGER SEAT RWD 136" WB (NO REAR GLASS)	$51,240	$47,756
120	VF2L13 22B	2025 RAM PROMASTER 2500 HIGH ROOF W/PASSENGER SEAT RWD 136" WB (NO REAR GLASS)	$52,190	$48,689
121	VF2L16 22B	2025 RAM PROMASTER 2500 HIGH ROOF W/PASSENGER SEAT RWD 159" WB (NO REAR GLASS)	$52,855	$49,342
122	VF2L26 22B	2025 RAM PROMASTER 2500 HIGH ROOF WINDOW VAN RWD 159" WB FULL BODY GLASS	$59,180	$55,543
123	VF3L12 22B	2025 RAM PROMASTER 3500 LOW ROOF W/PASSENGER SEAT RWD 136" WB (NO REAR GLASS)	$52,280	$48,776
124	VF3L13 22B	2025 RAM PROMASTER 3500 HIGH ROOF W/PASSENGER SEAT RWD 136" WB (NO REAR GLASS)	$53,230	$49,707
125	VF3L16 22B	2025 RAM PROMASTER 3500 HIGH ROOF W/PASSENGER SEAT RWD 159" WB (NO REAR GLASS)	$53,880	$50,346
126	VF3L17 22B	2025 RAM PROMASTER 3500 HIGH ROOF EXTENDED LENGTH RWD 159" WB (NO REAR GLASS)	$56,740	$53,148
127	VF3L27 22B	2025 RAM PROMASTER 3500 HIGH ROOF EXTENDED LENGTH WINDOW VAN RWD 159" WB FULL BODY GLASS	$63,115	$59,401
128	VF3L19 22B	2025 RAM PROMASTER 3500 SUPER HIGH ROOF EXTENDED LENGTH RWD 159" WB (NO REAR GLASS)	$57,585	$53,979
129	VF3L34 22B	2025 RAM PROMASTER 3500 CUTAWAY LOW ROOF RWD 159" WB 104" CA	$46,400	$43,009
130	VF3L35 22B	2025 RAM PROMASTER 3500 CUTAWAY LOW ROOF RWD 159" WB 104" CA	$47,200	$43,793

863-402-4234

Ashlee.Wilson@AlanJay.com Christy.Self@AlanJay.com Matt.Forte@AlanJay.com

ROW	MODEL CODE	MODEL DESCRIPTION	MSRP	CONTRACT PRICE
3	1852	2025 TOYOTA COROLLA FWD LE	$23,310	$22,535
4	1864	2025 TOYOTA COROLLA FWD SE	$25,750	$24,288
5	1866	2025 TOYOTA COROLLA FWD XSE	$29,025	$27,892
6	1882	2025 TOYOTA COROLLA FWD LE	$24,760	$23,895
7	1883	2025 TOYOTA COROLLA AWD LE	$26,160	$25,206
8	1886	2025 TOYOTA COROLLA FWD SE	$27,200	$26,181
9	1887	2025 TOYOTA COROLLA AWD SE	$28,600	$27,494
10	1892	2025 TOYOTA COROLLA FWD XLE	$29,125	$27,985
11	6272	2025 TOYOTA COROLLA HATCHBACK FWD SE	$24,600	$23,311
12	6274	2025 TOYOTA COROLLA HATCHBACK FWD XSE	$27,900	$26,404
13	6276	2025 TOYOTA COROLLA HATCHBACK FWD Nightshade	$25,600	$24,248
16	2559	2025 TOYOTA CAMRY FWD LE	$29,495	$27,827
17	2560	2025 TOYOTA CAMRY FWD XLE	$34,535	$32,525
18	2561	2025 TOYOTA CAMRY FWD SE	$31,835	$30,011
19	2552	2025 TOYOTA CAMRY AWD LE	$31,020	$29,461
20	2561	2025 TOYOTA CAMRY FWD SE	$31,795	$30,182
21	2553	2025 TOYOTA CAMRY AWD SE	$33,320	$31,602
22	2560	2025 TOYOTA CAMRY FWD XLE	$34,495	$32,695
23	2555	2025 TOYOTA CAMRY AWD XLE	$35,390	$34,115
24	2810	2025 TOYOTA VENZA FWD LE	$36,520	$35,166
25	2820	2025 TOYOTA VENZA FWD XLE	$44,665	$39,176
26	4015	2025 TOYOTA CROWN AWD XLE	$42,535	$39,843
27	4020	2025 TOYOTA CROWN AWD LIMITED	$47,045	$43,994
28	4025	2025 TOYOTA CROWN AWD Nightshade	$49,860	$46,584
29	4030	2025 TOYOTA CROWN AWD Platinum	$55,995	$52,312
30	4040	2025 TOYOTA CROWN SIGNIA AWD XLE	$45,040	$42,201
31	4041	2025 TOYOTA CROWN SIGNIA AWD LIMITED	$49,440	$46,250
37	5402	2025 TOYOTA SIENNA 8-PASS FWD LE	$40,635	$38,349
38	5408	2025 TOYOTA SIENNA 7-PASS FWD XLE	$45,445	$42,618
39	5406	2025 TOYOTA SIENNA 8-PASS FWD XLE	$45,445	$42,618
40	5410	2025 TOYOTA SIENNA 7-PASS FWD XSE	$48,090	$45,329
41	5403	2025 TOYOTA SIENNA 8-PASS AWD LE	$42,635	$40,222

863-402-4234

Ashlee.Wilson@AlanJay.com Christy.Self@AlanJay.com Matt.Forte@AlanJay.com

ROW	MODEL CODE	MODEL DESCRIPTION	MSRP	CONTRACT PRICE
42	5407	2025 TOYOTA SIENNA 7-PASS AWD XLE	$47,445	$44,479
43	5411	2025 TOYOTA SIENNA 7-PASS AWD XSE	$48,980	$46,162
44	4430	2025 TOYOTA RAV4 FWD LE	$30,245	$28,816
45	4432	2025 TOYOTA RAV4 AWD LE	$31,645	$30,141
46	4440	2025 TOYOTA RAV4 FWD XLE	$31,755	$30,246
47	4442	2025 TOYOTA RAV4 AWD XLE	$33,155	$31,572
48	4435	2025 TOYOTA RAV4 AWD LE	$33,295	$31,875
49	4444	2025 TOYOTA RAV4 AWD XLE	$34,805	$33,313
50	4544	2025 TOYOTA RAV4 PRIME AWD SE	$45,260	$43,376
51	4550	2025 TOYOTA RAV4 PRIME XLE AWD XLE	$49,130	$47,061
54	6946	2025 TOYOTA HIGHLANDER FWD LE	$40,970	$38,583
55	6948	2025 TOYOTA HIGHLANDER AWD LE	$42,570	$40,061
56	6951	2025 TOYOTA HIGHLANDER FWD XLE	$44,120	$41,491
57	6953	2025 TOYOTA HIGHLANDER AWD XLE	$45,720	$42,969
58	6965	2025 TOYOTA HIGHLANDER HYBRID AWD XLE	$47,470	$44,023
59	6966	2025 TOYOTA HIGHLANDER HYBRID AWD LIMITED	$51,925	$48,156
80	8242	2025 TOYOTA TUNDRA DOUBLE CAB PICKUP 2WD SR 6.5' BED	$42,035	$39,511
81	8342	2025 TOYOTA TUNDRA DOUBLE CAB PICKUP 4WD SR 6.5' BED	$45,035	$42,320
82	8241	2025 TOYOTA TUNDRA DOUBLE CAB PICKUP 2WD SR5 6.5' BED	$47,905	$44,259
83	8341	2025 TOYOTA TUNDRA DOUBLE CAB PICKUP 4WD SR5 6.5' BED	$50,905	$47,817
84	8245	2025 TOYOTA TUNDRA DOUBLE CAB PICKUP 2WD SR 8' BED	$42,365	$39,821
85	8346	2025 TOYOTA TUNDRA DOUBLE CAB PICKUP 4WD SR5 8' BED	$52,215	$49,043
86	8248	2025 TOYOTA TUNDRA CREW MAX PICKUP 2WD SR 5.5' BED	$44,085	$41,431
87	8348	2025 TOYOTA TUNDRA CREW MAX PICKUP 4WD SR 5.5' BED	$47,085	$44,239
88	8261	2025 TOYOTA TUNDRA CREW MAX PICKUP 2WD SR5 5.5' BED	$49,955	$46,927
89	8361	2025 TOYOTA TUNDRA CREW MAX PICKUP 4WD SR5 5.5' BED	$52,955	$48,987
90	8281	2025 TOYOTA TUNDRA CREW MAX PICKUP 2WD SR5 6.5' BED	$51,265	$48,154
91	8381	2025 TOYOTA TUNDRA CREW MAX PICKUP 4WD SR5 6.5' BED	$54,265	$50,962
92	8282	2025 TOYOTA TUNDRA CREW MAX PICKUP 2WD LIMITED 6.5' BED	$56,580	$53,130
93	8272	2025 TOYOTA TUNDRA CREW MAX PICKUP 2WD LIMITED 5.5' BED	$56,250	$52,714
94	8372	2025 TOYOTA TUNDRA CREW MAX PICKUP 4WD LIMITED 5.5' BED	$59,250	$55,523
95	8382	2025 TOYOTA TUNDRA CREW MAX PICKUP 4WD LIMITED 6.5' BED	$59,580	$55,939

863-402-4234

Ashlee.Wilson@AlanJay.com Christy.Self@AlanJay.com Matt.Forte@AlanJay.com

ROW	MODEL CODE	MODEL DESCRIPTION	MSRP	CONTRACT PRICE
96	8401	2025 TOYOTA TUNDRA CREW MAX PICKUP 2WD LIMITED 5.5' BED	$59,950	$56,285
97	8421	2025 TOYOTA TUNDRA CREW MAX PICKUP 4WD LIMITED 5.5' BED	$62,950	$59,093
98	8411	2025 TOYOTA TUNDRA CREW MAX PICKUP 2WD LIMITED 6.5' BED	$60,280	$56,594
99	8431	2025 TOYOTA TUNDRA CREW MAX PICKUP 4WD LIMITED 6.5' BED	$63,280	$59,403

ALAN JAY FLEET SALES

863-402-4234

Ashlee.Wilson@AlanJay.com Christy.Self@AlanJay.com Matt.Forte@AlanJay.com

CITY OF TALLAHASSEE

ALL PRICES INCLUDE FREIGHT AND INSTALLATION

All Factory Options. Dealer to provide Dave Persad with the window sticker.

REGULAR AND SPECIAL FACTORY PRODUCTION OPTIONS

RPO	All Regular And Factory Production Options to be offered at discount from MSRP, Copy of Window Sticker Standard equimpment list and MSRP option prices to be provided to customer with each contract conforming quote.	$0.00
SEO	All Special Equipment Factory Production Options to be offered at discount from MSRP, Copy of Window Sticker Standard equimpment list and MSRP option prices to be provided to customer with each contract conforming quote.	$0.00
VSO	All Factory Production Vehicle Specific Options to be offered at discount from MSRP, Copy of Window Sticker Standard equimpment list and MSRP	$0.00
ASSUME	ANY ITEMS NOT SPECIFICALLY LISTED ON THIS QUOTE ARE TO BE ASSUMED UNAVAILABLE OR NOT INCLUDED.	$0.00

NON-IDENTIFIED CONTRACT OPTIONS

NICO	Any Option not listed in this price schedule may be added in accordance with contract guidelines (not to exceed 10% over dealer costs).	$0.00
FORCE MAJEURE	Surcharge for equipment / bodies - add "X" percentge - due to unforeseeable circumstances / acts of God.	$0.00
CD FEE	COURTESY DELIVERY -DROP SHIP- TO LOCAL VENDOR FOR PDI AND DELIVERY.	$0.00

EXTENDED WARRANTY

EWA	Price to be quoted at Florida Mandatory Sales Price. Warranties available through: Ford ESP, GMPP, NISSAN, JM&A, MOPAR. PRICES TO BE QUOTED FOR SPECIFIC VEHICLE AND POWER TRAIN COMBINATION.	$0.00

P-CARD AND CREDIT CARD TRANSACTIONS

MSF	A 5% convienence fee of the total sale price will be assessed for all merchant service transations above $2,500.00.	$0.00

ADDITIONAL KEYS

3K	Plain cut 3rd key (NO REMOTE).	$90.00
4K	Plain cut 3rd & 4th keys (NO REMOTES).	$185.00
3KR	Additional key and remote, cut and programmed.	$310.00
4KR	(2) Additional keys and remotes, cut and programmed.	$520.00
3K SMART	3rd key and remote for vehicles with proximity access.	$375.00
4K SMART	3rd & 4th keys and remotes for vehicles with proximity access.	$625.00

PAINT AND GRAPHICS

B&W-DO	Dealer provided Black & White paint job on factory ordered Black vehicle, DOORS ONLY painted white, mirrors and handles to remain black.	$1,890.00
B&W-D&R	Dealer provided Black & White paint job on factory ordered Black vehicle, DOORS and ROOF painted white, mirrors and handles to remain black.	$2,250.00
CGP	CUSTOM GRAPHICS PACKAGE Furnished and Installed per customers specification.	$865.00
CGP-CHEV	CUSTOM GRAPHICS PACKAGE Furnished and Installed per customers specifications including rear tailgate chevrons.	$1,360.00

ALAN JAY FLEET SALES

863-402-4234

Ashlee.Wilson@AlanJay.com Christy.Self@AlanJay.com Matt.Forte@AlanJay.com

CITY OF TALLAHASSEE

ALL PRICES INCLUDE FREIGHT AND INSTALLATION

ASSET MANAGEMENT

CDMB	Asset management consulting services provided by CEM certified industry professional with 39 years of experience. Price listed at hourly rate, discounts may apply based upon the scope of services required.	$0.00

SAFETY ITEMS

3BLS	3rd brake light safety sulse (Pulses 3rd brake light (4) times upon application of brake pedal to increase driver awareness behind you when stopping)	$220.00
SAFE-T	Amerex 5lb Fire extinguisher, First Aide Only first aid kit, and King James & Co road triangles	$335.00
FIRE 2.5LB	2.5# ABC FIRE EXTINGUISHER, PART# B417T, INSTALLED WITH BRACKET, MOUNTED INSIDE REAR CARGO AREA.	$65.00
FIRE-X-5LB	Amerex B500 Fire Extinguisher with 5DC HD Vehicle Bracket (Furnished and Installed inside rear cab area, driver's Side)	$210.00
FSS	Full Size Spare Tire and Wheel ships loose in cargo area or trunk, may not cosmetically match factory wheels and tires. Does not include TPMS.	$505.00

DRIVERS EDUCATION

ABG BRAKE-PASS-TOYO	Furnish and install OS Brake passenger side brake pedal on Toyota vehicles.	$3,440.00
ABG BRAKE-PASS-UNIV	Furnish and install Universal OS Brake passenger side brake pedal	$3,160.00

TAG & REGISTRATION

NO-TEMP	45	$0.00
TITLE ONLY NO-TAG	PROCESS A TITLE ONLY FOR TRIBE.	$87.85
TEMP-TAG	Temporary tag	$45.00
TRANS-TAG	Transfer existing registration Includes temp tag & two way overnight shipping for signature. (must provide tag number)	$195.00
NEW-TAG	New tag Includes temp tag & two way overnight shipping for signature.(specify state, county, city, sheriff, etc.)	$245.00
NEW-TAG-CITY	New CITY tag Includes temp tag & two way overnight shipping for signature.	$245.00
NEW-TAG-STATE	New STATE tag Includes temp tag & two way overnight shipping for signature.	$245.00
NEW-TAG-COUNTY	New COUNTY tag Includes temp tag & two way overnight shipping for signature.	$245.00
NEW-TAG-SHERIFF	New SHERIFF tag Includes temp tag & two way overnight shipping for signature.	$245.00
NEW-TAG-COLLEGE	New COLLEGE tag Includes temp tag & two way overnight shipping for signature.	$245.00
NEW-TAG-X	New tag Includes temp tag & two way overnight shipping for signature (X-SERIES).	$245.00

ALAN JAY FLEET SALES
863-402-4234
Ashlee.Wilson@AlanJay.com Christy.Self@AlanJay.com Matt.Forte@AlanJay.com
CITY OF TALLAHASSEE

ALL PRICES INCLUDE FREIGHT AND INSTALLATION

SUV CONVERSIONS

AE 2025	EPA approvals pending for all 2025 models.	$0.00
AE ESCAPE 4.6GGE	Ford Escape 1.5L 4.6GGE installed.	$12,300.00

VAN CONVERSIONS

AE 2025	EPA approvals pending for all 2025 models.	$0.00
AE FT21BF	Ford Transit 21 GGE 3.5 L Bi-Fuel	$14,285.00

TRUCK CONVERSIONS

AE 2025	EPA approvals pending for all 2025 models.	$0.00
AE F15012.8BF SB	Ford F150 12.7 GGE 5.0L Bi-Fuel (Crew Cab short bed 5.5' Box)	$13,115.00
AE F15021BF	Ford F150 21.2 GGE 5.0L Bi-Fuel (6.5' and 8' bed configurations)	$14,170.00
AE F230-350 BF21GGE PU	Ford F250-F350 21 GGE 6.2L bi-fuel for installation in pickup configuration.	$14,870.00
AE F230-350 BF21GGE UTIL	Ford F250-F350 21 GGE 6.2L bi-fuel for installation in utility body configuration.	$14,870.00

ALAN JAY FLEET SALES
863-402-4234
Ashlee.Wilson@AlanJay.com Christy.Self@AlanJay.com Matt.Forte@AlanJay.com
CITY OF TALLAHASSEE

ALL PRICES INCLUDE FREIGHT AND INSTALLATION

VENT VISORS

RS 2	Stick on rain shields (2-doors).	$105.00
RS 4	Stick on rain shields (4-doors).	$135.00

FLOOR PROTECTION

SEDANS

WTF SDN 1	Weather Tech floor liner system (1st row only).	$210.00
WTF SDN 2	Weather Tech floor liner system (1st & 2nd rows).	$330.00

SUVs

WTF SUV 1	Weather Tech floor liner system (1st row only).	$210.00
WTF SUV 2	Weather Tech floor liner system (1st & 2nd rows).	$330.00
WTF SUV 3	Weather Tech floor liner system (1st & 2nd rows plus cargo area).	$505.00

VANS

WTF VAN 1	Weather Tech floor liner system (1st row only).	$185.00
WTF VAN 2	Weather Tech floor liner system (1st & 2nd rows).	$330.00
WTF VAN 3	Weather Tech floor liner system (1st, 2nd, & 3rd rows).	$450.00

TRUCKS

WTF REG	Weather Tech floor liner system for regular cab pick-up trucks.	$210.00
WTF EXT	Weather Tech floor liner system for extended cab pick-up trucks.	$315.00
WTF CRW	Weather Tech floor liner system for crew cab pick-up trucks.	$315.00

WINDOW FILM

SEDANS

WSTP	Windshield strip	$60.00
DT2 SDN	Deep tint film installed on front two door glass only.	$165.00
DTF SDN	Deep tint film installed on all side and rear glass.	$410.00
LIMO	Upgrade tint to LIMO on all tinted surfaces	$155.00

SUVs

WSTP	Windshield strip	$60.00
DT2 SUV	Deep tint film installed on front two door glass only.	$165.00
DTF SUV	Deep tint film on SUV with full side and rear glass coverage.	$410.00
LIMO	Upgrade tint to LIMO on all tinted surfaces	$155.00

VANS

WSTP	Windshield strip	$60.00

ALL PRICES INCLUDE FREIGHT AND INSTALLATION

DT2 VAN	Deep tint film installed on front two door glass only.	$165.00
DTF G VAN	Deep tint film on cargo van with side and rear door glass.	$470.00
DTF P VAN	Deep tint film on passenger van with full body glass.	$470.00
LIMO	Upgrade tint to LIMO on all tinted surfaces	$155.00

TRUCKS

WSTP	Windshield strip	$60.00
DT2 TRK	Deep tint film installed on front two door glass only.	$195.00
DTF 2 TRK	Deep tint film installed on front two door glass and rear window.	$245.00
DTF 4 TRK	Deep tint film installed on four doors and back glass for extended/crew cab pickups.	$245.00
LIMO	Upgrade tint to LIMO on all tinted surfaces	$155.00

INVERTERS & CHARGING

SEDANS

851-0451-SDN	XANTREX Xpower 450W inverter mounted under passenger seat. (Alternate mounting location may be required due to clearance.) Includes freight and installation, appropriate gauge wire for distance from battery, heat shrink connectors and wire loom.	$500.00
806-1206-SDN	XANTREX 600W pure sine inverter mounted under passenger seat with ignition sourced remote / user control mounted on dash. (Alternate mounting location may be required due to clearance.) Includes freight and installation, appropriate gauge wire for distance from battery, heat shrink connectors and wire loom.	$635.00
806-1210-SDN	XANTREX 1000W pure sine inverter mounted in trunk space with ignition sourced remote / user control mounted on dash. (Alternate mounting location may be required due to clearance.) Includes freight and installation, appropriate gauge wire for distance from battery, heat shrink connectors and wire loom.	$805.00
CORD	EXTENSION CORD TO BE RUN FROM INVERTER MOUNTED UNDER REAR SEAT (DRIVER SIDE) TO COMPUTER STAND AREA FOR EASE OF USE.	$75.00

SUVs

806-1206-SUV	XANTREX 600W pure sine inverter mounted under REAR seat with ignition sourced remote / user control mounted on dash mounted on dash. (Alternate mounting location may be required due to clearance.) Includes freight and installation, appropriate gauge wire for distance from battery, heat shrink connectors and wire loom.	$635.00
806-1210-SUV	XANTREX 1000W pure sine inverter mounted under REAR seat with ignition sourced remote / user control mounted on dash mounted on dash. (Alternate mounting location may be required due to clearance.) Includes freight and installation, appropriate gauge wire for distance from battery, heat shrink connectors and wire loom.	$805.00
806-1220-SUV	XANTREX 2000W pure sine inverter mounted in rear cargo area with ignition sourced remote / user control mounted on dash mounted on dash. (Alternate mounting location may be required due to clearance.) Includes freight and installation, appropriate gauge wire for distance from battery, heat shrink connectors and wire loom.	$1,325.00
813-3000UL-SUV	XANTREX 3000W modified sine inverter mounted in rear cargo area with. (Alternate mounting location may be required due to clearance.) Includes freight and installation with 4/0 powr and ground, ignition controlled solenoid, 300A breaker, heat shrink connectors, and wire loom. (Dealer strongly recommends upgrading alternator and addition of auxillary battery)	$2,060.00
CORD	EXTENSION CORD TO BE RUN FROM INVERTER MOUNTED UNDER REAR SEAT (DRIVER SIDE) TO COMPUTER STAND AREA FOR EASE OF USE.	$75.00

VANS

851-0451-VAN	XANTREX Xpower 450W inverter mounted in between driver/passenger seat or front of partition behind passenger seat. (Alternate mounting location may be required due to clearance.) Includes freight and installation, appropriate gauge wire for distance from battery, heat shrink connectors and wire loom.	$495.00

ALL PRICES INCLUDE FREIGHT AND INSTALLATION

806-1206-VAN	XANTREX 600W pure sine inverter mounted in between driver/passenger seat or front of partition behind passenger seat. (Alternate mounting location may be required due to clearance.) Includes freight and installation, appropriate gauge wire for distance from battery, heat shrink connectors and wire loom.	$635.00
806-1210-VAN	XANTREX 1000W pure sine inverter mounted to rear partition, in cargo area, accessible at side load door with ignition sourced remote / user control mounted on dash mounted on dash. (Alternate mounting location may be required due to clearance.) Includes freight and installation, appropriate gauge wire for distance from battery, heat shrink connectors and wire loom.	$805.00
806-1220-VAN	XANTREX 2000W pure sine inverter mounted to rear partition, in cargo area, accessible at side load door with ignition sourced remote / user control mounted on dash mounted on dash. (Alternate mounting location may be required due to clearance.) Includes freight and installation, appropriate gauge wire for distance from battery, heat shrink connectors and wire loom.	$1,325.00
813-3000UL-VAN	XANTREX 3000W modified sine inverter mounted to rear partition, in cargo area, accessible at side load door with ignition sourced remote / user control mounted on dash mounted on dash. (Alternate mounting location may be required due to clearance.) Includes freight and installation with 4/0 powr and ground, ignition controlled solenoid, 300A breaker, heat shrink connectors, and wire loom. (Dealer strongly recommends upgrading alternator and addition of auxillary battery)	$2,060.00
CORD	EXTENSION CORD TO BE RUN FROM INVERTER MOUNTED UNDER REAR SEAT (DRIVER SIDE) TO COMPUTER STAND AREA FOR EASE OF USE.	$75.00
OUTLET REAR VAN	Weather-resistant outlet at rear of van, mounted curbside to either side or back of shelf (interior).	$195.00

TRUCKS

806-1206-PU	XANTREX 600W pure sine inverter mounted behind front passenger seat or under rear passenger seat with ignition sourced remote / user control mounted on dash mounted on dash. (Alternate mounting location may be required due to clearance.) Includes freight and installation, appropriate gauge wire for distance from battery, heat shrink connectors and wire loom.	$635.00
806-1210-PU	XANTREX 1000W pure sine inverter mounted behind front passenger seat or under rear passenger seat with ignition sourced remote / user control mounted on dash mounted on dash. (Alternate mounting location may be required due to clearance.) Includes freight and installation, appropriate gauge wire for distance from battery, heat shrink connectors and wire loom.	$805.00
806-1220-PU	XANTREX 2000W pure sine inverter mounted behind front passenger seat or under rear passenger seat with ignition sourced remote / user control mounted on dash mounted on dash. (Alternate mounting location may be required due to clearance.) Includes freight and installation, appropriate gauge wire for distance from battery, heat shrink connectors and wire loom.	$1,325.00
813-3000UL-PU	XANTREX 3000W modified sine inverter mounted behind front passenger seat or under rear passenger seat with ignition sourced remote / user control mounted on dash mounted on dash. (Alternate mounting location may be required due to clearance.) Includes freight and installation with 4/0 powr and ground, ignition controlled solenoid, 300A breaker, heat shrink connectors, and wire loom. (Dealer strongly recommends upgrading alternator and addition of auxillary battery)	$2,060.00
806-1220-UB	XANTREX 2000W pure sine inverter mounted inside curbside front compartment of utility body with ignition sourced remote / user control mounted on dash mounted on dash. (Alternate mounting location may be required due to clearance.) Includes freight and installation, appropriate gauge wire for distance from battery, heat shrink connectors and wire loom.	$1,325.00
813-3000UL-UB	XANTREX 3000W modified sine inverter mounted inside curbside front compartment of utility body with ignition sourced remote / user control mounted on dash mounted on dash. (Alternate mounting location may be required due to clearance.) Includes freight and installation with 4/0 powr and ground, ignition controlled solenoid, 300A breaker, heat shrink connectors, and wire loom. (Dealer strongly recommends upgrading alternator and addition of auxillary battery)	$2,060.00
AJ RJK	WARN 26769 QUICK DISCONNECT JUMP KIT, INSTALLED IN GRILLE AREA.	$480.00
CORD	EXTENSION CORD TO BE RUN FROM INVERTER MOUNTED UNDER REAR SEAT (DRIVER SIDE) TO COMPUTER STAND AREA FOR EASE OF USE.	$75.00
OUTLET FRONT	Weather-resistant outlet at front of truck, in grille if possible on curbside.	$195.00
OUTLET REAR	Weather-resistant outlet at rear of truck on curbside.	$195.00

GRILLE GUARDS AND WINCHES

TACOMA

AJ TACO-WMT-9K	ROUGH COUNTRY HIDDEN WINCH MOUNT WITH PRO9500 WINCH INCLUDING SYNTHETIC ROPE AND INSTALLATION (2024 TACOMA FITMENT CONFIRMED).	$2,590.00

ALAN JAY FLEET SALES
863-402-4234
Ashlee.Wilson@AlanJay.com Christy.Self@AlanJay.com Matt.Forte@AlanJay.com
CITY OF TALLAHASSEE

ALL PRICES INCLUDE FREIGHT AND INSTALLATION

CHEVY LD

AJ WEST-2LIGHT	Westin HDX B-Force flush mount dual 6" LED light kit muonted into front of Westin HDX grille guard.	$655.00
AJ WGG-CHEVY15	Westin HDX wrap around grille guard, installed on Chevy 1500 series pickup.	$1,405.00
AJ WMT-CHEVY15-VR8	Westin winch mount tray only(No Push Bumper or Wrap) with Warn VR EVO8 8,000lb recovery winch, installed on Chevy 1500 series pickup.	$1,785.00
AJ WMT-CHEVY15-VR10	Westin winch mount tray only(No Push Bumper or Wrap) with Warn VR EVO10 10,000lb recovery winch, installed on Chevy 1500 series pickup.	$1,845.00
AJ GG-CHEVY15-VR8	Westin HDX grille guard (No Wrap) with winch mount tray and Warn VR EVO8 8,000lb recovery winch, installed on Chevy 1500 series pickup.	$2,490.00
AJ GG-CHEVY15-VR10	Westin HDX grille guard (No Wrap) with winch mount tray and Warn VR EVO10 10,000lb recovery winch, installed on Chevy 1500 series pickup.	$2,550.00
AJ WGG-CHEVY15-VR8	Westin HDX wrap around grille guard with Warn VR EVO8 8,000lb recovery winch, installed on Chevy 1500 series pickup.	$2,490.00
AJ WGG-CHEVY15-VR10	Westin HDX wrap around grille guard with Warn VR EVO10 10,000lb recovery winch, installed on Chevy 1500 series pickup.	$1,790.00

CHEVY HD

AJ WEST-2LIGHT	Westin HDX B-Force flush mount dual 6" LED light kit muonted into front of Westin HDX grille guard.	$655.00
AJ WGG-CHEVYHD	Westin HDX wrap around grille guard, installed on Chevy HD series pickup.	$1,285.00
AJ WMT-CHEVYHD-VR8	Westin winch mount tray only(No Push Bumper or Wrap) with Warn VR EVO8 8,000lb recovery winch, installed on Chevy HD series pickup.	$1,785.00
AJ WMT-CHEVYHD-VR10	Westin winch mount tray only(No Push Bumper or Wrap) with Warn VR EVO10 10,000lb recovery winch, installed on Chevy HD series pickup.	$1,845.00
AJ WMT-CHEVYHD-M8	WARN winch mount tray only(No Push Bumper or Wrap) with Warn M8 8,000lb recovery winch, installed on Chevy HD series pickup.	$3,380.00
AJ WMT-CHEVYHD-Z8	WARN winch mount tray only(No Push Bumper or Wrap) with Warn ZEON 8,000lb recovery winch with synthetic rope, installed on Chevy HD series pickup.	$3,710.00
AJ WMT-CHEVYHD-Z10	WARN winch mount tray only(No Push Bumper or Wrap) with Warn ZEON 10,000lb recovery winch with synthetic rope, installed on Chevy HD series pickup.	$3,770.00
AJ GG-CHEVYHD-VR8	Westin HDX grille guard(No Wrap) with Warn VR EVO8 8,000lb recovery winch, installed on Chevy HD series pickup.	$2,490.00
AJ GG-CHEVYHD-VR10	Westin HDX grille guard only(No Wrap) with Warn VR EVO10 10,000lb recovery winch, installed on Chevy HD series pickup.	$2,550.00
AJ GG-CHEVYHD-M8	WARN grille guard(No Wrap) with Warn M8 8,000lb recovery winch, installed on Chevy HD series pickup.	$4,020.00
AJ GG-CHEVYHD-Z8	WARN grille guard(No Wrap) with Warn ZEON 8,000lb recovery winch with synthetic rope, installed on Chevy HD series pickup.	$4,350.00
AJ GG-CHEVYHD-Z10	WARN grille guard(No Wrap) with Warn ZEON 10,000lb recovery winch with synthetic rope, installed on Chevy HD series pickup.	$4,410.00
AJ WGG-CHEVYHD-VR8	Westin HDX wrap around grille guard with Warn VR EVO8 8,000lb recovery winch, installed on Chevy HD series pickup.	$2,880.00
AJ WGG-CHEVYHD-VR10	Westin HDX wrap around grille guard with Warn VR EVO10 10,000lb recovery winch, installed on Chevy HD series pickup.	$2,940.00
AJ WGG-CHEVYHD-M8	WARN wrap around grille guard with Warn M8 8,000lb recovery winch, installed on Chevy HD series pickup.	$4,345.00
AJ WGG-CHEVYHD-Z8	WARN wrap around grille guard with Warn ZEON 8S 8,000lb recovery winch synthetic rope, installed on Chevy HD series pickup.	$4,675.00
AJ WGG-CHEVYHD-Z10	WARN wrap around grille guard with Warn ZEON 10S 10,000lb recovery winch synthetic rope, installed on Chevy HD series pickup.	$4,735.00

ALAN JAY FLEET SALES
863-402-4234
Ashlee.Wilson@AlanJay.com Christy.Self@AlanJay.com Matt.Forte@AlanJay.com
CITY OF TALLAHASSEE

ALL PRICES INCLUDE FREIGHT AND INSTALLATION

AJ WGG-CHEVYHD-16.5ti	WARN wrap around grille guard with Warn 16.5ti 16,500lb recovery winch, installed on Chevy HD series pickup.	$7,270.00

GMC LD

AJ WEST-2LIGHT	Westin HDX B-Force flush mount dual 6" LED light kit muonted into front of Westin HDX grille guard.	$655.00
AJ WGG-GMC15	RANCH HAND Legend Grille Guard; Legend Series Grille Guard; Retains Factory Tow Hook; installed on GMC 1500 series pickup.	$1,340.00

GMC HD

AJ WEST-2LIGHT	Westin HDX B-Force flush mount dual 6" LED light kit muonted into front of Westin HDX grille guard.	$655.00
AJ WGG-GMCHD	RANCH HAND wrap around grille guard, installed on GMC HD series pickup.	$1,340.00
AJ WMT-GMCHD-M8	WARN winch mount tray only(No Push Bumper or Wrap) with Warn M8 8,000lb recovery winch, installed on GMC HD series pickup.	$3,420.00
AJ WMT-GMCHD-Z8	WARN winch mount tray only(No Push Bumper or Wrap) with Warn ZEON 8,000lb recovery winch with synthetic rope, installed on GMC HD series pickup.	$3,750.00
AJ WMT-GMCHD-Z10	WARN winch mount tray only(No Push Bumper or Wrap) with Warn ZEON 10,000lb recovery winch with synthetic rope, installed on GMC HD series pickup.	$3,810.00
AJ GG-GMCHD-M8	WARN grille guard(No Wrap) with Warn M8 8,000lb recovery winch, installed on GMC HD series pickup.	$4,055.00
AJ GG-GMCHD-Z8	WARN grille guard(No Wrap) with Warn ZEON 8,000lb recovery winch with synthetic rope, installed on GMC HD series pickup.	$4,390.00
AJ GG-GMCHD-Z10	WARN grille guard(No Wrap) with Warn ZEON 10,000lb recovery winch with synthetic rope, installed on GMC HD series pickup.	$4,450.00
AJ GG-GMCHD-16.5ti	WARN grille guard(No Wrap) with Warn 16.5ti 16,500lb recovery winch, installed on GMC HD series pickup.	$6,345.00

CHEVY MEDIUM DUTY

AJ WGG-GMMD	Go Industries wrap around grille guard with tilt forward feature for Chevy 4500, 5500, 6500 medium duty chassis. Allows the hood to be tilted forward for service (Fits ONLY Chevy Medium duty).	$2,875.00
AJ WGG-WMT-GMMD	Go Industries wrap around grille guard with winch mount tray & tilt forward feature for Chevy 4500, 5500, 6500 medium duty chassis. Allows the hood to be tilted forward for service (Fits ONLY Chevy Medium duty).	$3,385.00

FORD LD

AJ WEST-2LIGHT	Westin HDX B-Force flush mount dual 6" LED light kit muonted into front of Westin HDX grille guard.	$655.00
AJ WGG-F150	Westin HDX wrap around grille guard, installed on Ford F-150 series pickup.	$1,410.00
AJ WMT-F150-VR8	Westin winch mount tray only(No Push Bumper or Wrap) with Warn VR EVO8 8,000lb recovery winch, installed on Ford F-150 series pickup.	$1,785.00
AJ WMT-F150-VR10	Westin winch mount tray only(No Push Bumper or Wrap) with Warn VR EVO10 10,000lb recovery winch, installed on Ford F-150 series pickup.	$1,845.00
AJ GG-F150-VR8	Westin HDX grille guard, no wrap, with Warn VR EVO8 8,000lb recovery winch, installed on Ford F-150 series pickup.	$2,490.00
AJ GG-F150-VR10	Westin HDX grille guard only(No Wrap) with Warn VR EVO10 10,000lb recovery winch, installed on Ford F-150 series pickup.	$2,550.00
AJ WGG-F150-VR8	Westin HDX wrap around grille guard with Warn VR EVO8 8,000lb recovery winch, installed on Ford F-150 series pickup.	$2,490.00
AJ WGG-F150-VR10	Westin HDX wrap around grille guard with Warn VR EVO10 10,000lb recovery winch, installed on Ford F-150 series pickup.	$2,550.00

FORD SD

AJ WEST-2LIGHT	Westin HDX B-Force flush mount dual 6" LED light kit muonted into front of Westin HDX grille guard.	$655.00
AJ WGG-FSD	Westin HDX wrap around grille guard, installed on Ford Super Duty series pickup.	$1,250.00

ALL PRICES INCLUDE FREIGHT AND INSTALLATION

AJ WMT-FSD-VR8	Westin winch mount tray only(No Push Bumper or Wrap) with Warn VR EVO8 8,000lb recovery winch, installed on Ford Super Duty series pickup.	$1,930.00
AJ WMT-FSD-VR10	Westin winch mount tray only(No Push Bumper or Wrap) with Warn VR EVO10 10,000lb recovery winch, installed on Ford Super Duty series pickup.	$1,990.00
AJ WMT-FSD-M8	WARN winch mount tray only(No Push Bumper or Wrap) with Warn M8 8,000lb recovery winch, installed on Ford Super Duty series pickup.	$3,210.00
AJ WMT-FSD-Z8	WARN winch mount tray only(No Push Bumper or Wrap) with Warn ZEON 8,000lb recovery winch with synthetic rope, installed on Ford Super Duty series pickup.	$3,545.00
AJ WMT-FSD-Z10	WARN winch mount tray only(No Push Bumper or Wrap) with Warn ZEON 10,000lb recovery winch with synthetic rope, installed on Ford Super Duty series pickup.	$3,600.00
AJ GG-FSD-VR8	Westin HDX grille guard(No Push Bumper or Wrap) with Warn VR EVO8 8,000lb recovery winch, installed on Ford Super Duty series pickup.	$2,635.00
AJ GG-FSD-VR10	Westin HDX grille guard only(No Push Bumper or Wrap) with Warn VR EVO10 10,000lb recovery winch, installed on Ford Super Duty series pickup.	$2,695.00
AJ GG-FSD-M8	WARN grille guard(No Wrap) with Warn M8 8,000lb recovery winch, installed on Ford Super Duty series pickup.	$3,850.00
AJ GG-FSD-Z8	WARN grille guard(No Wrap) with Warn ZEON 8,000lb recovery winch with synthetic rope, installed on Ford Super Duty series pickup.	$3,850.00
AJ GG-FSD-Z10	WARN grille guard(No Wrap) with Warn ZEON 10,000lb recovery winch with synthetic rope, installed on Ford Super Duty series pickup.	$4,240.00
AJ WGG-FSD-VR8	Westin HDX wrap around grille guard with Warn VR EVO8 8,000lb recovery winch, installed on Ford Super Duty series pickup.	$2,275.00
AJ WGG-FSD-VR10	Westin HDX wrap around grille guard with Warn VR EVO10 10,000lb recovery winch, installed on Ford Super Duty series pickup.	$2,330.00
AJ WGG-FSD-M8	WARN wrap around grille guard with Warn M8 8,000lb recovery winch, installed on Ford Super Duty series pickup.	$4,250.00
AJ WGG-FSD-Z8	WARN wrap around grille guard with Warn ZEON 8S 8,000lb recovery winch synthetic rope, installed on Ford Super Duty series pickup.	$4,585.00
AJ WGG-FSD-Z10	WARN wrap around grille guard with Warn ZEON 10S 10,000lb recovery winch synthetic rope, installed on Ford Super Duty series pickup.	$4,645.00
AJ WGG-FSD-16.5ti	WARN wrap around grille guard with Warn 16.5ti 16,500lb recovery winch, installed on Ford Super Duty series pickup.	$6,540.00

RAM LD

AJ WGG-RAM15	Westin HDX wrap around grille guard, installed on RAM 1500 series pickup.	$1,405.00
AJ WEST-2LIGHT	Westin HDX B-Force flush mount dual 6" LED light kit muonted into front of Westin HDX grille guard.	$655.00
AJ WMT-RAM15-VR8	Westin winch mount tray only(No Push Bumper or Wrap) with Warn VR EVO8 8,000lb recovery winch, installed on RAM 1500 series pickup.	$1,930.00
AJ WMT-RAM15-VR10	Westin winch mount tray only(No Push Bumper or Wrap) with Warn VR EVO10 10,000lb recovery winch, installed on RAM 1500 series pickup.	$1,990.00
AJ WMT-RAM15-M8	WARN Ascent Front Bumper for RAM 1500 - includes a winch mount , with Warn M8 8,000lb recovery winch, installed on RAM 1500 series pickup.	$5,370.00
AJ WMT-RAM15-Z8S	WARN Ascent Front Bumper for RAM 1500 - includes a winch mount , with Warn ZEON 8,000lb recovery winch w/ Synthetic Rope, installed on RAM 1500 series pickup.	$5,700.00
AJ WMT-RAM15-Z10S	WARN Ascent Front Bumper for RAM 1500 - includes a winch mount , with Warn ZEON 10,000lb recovery winch w/ Synthetic Rope, installed on RAM 1500 series pickup.	$5,760.00
AJ WGG-RAM15-VR8	Westin HDX wrap around grille guard with Warn VR EVO8 8,000lb recovery winch, installed on RAM 1500 series pickup.	$2,855.00

ALAN JAY FLEET SALES
863-402-4234
Ashlee.Wilson@AlanJay.com Christy.Self@AlanJay.com Matt.Forte@AlanJay.com
CITY OF TALLAHASSEE

ALL PRICES INCLUDE FREIGHT AND INSTALLATION

AJ WGG-RAM15-VR10	Westin HDX wrap around grille guard with Warn VR EVO10 10,000lb recovery winch, installed on RAM 1500 series pickup.	$2,915.00

RAM HD

AJ WEST-2LIGHT	Westin HDX B-Force flush mount dual 6" LED light kit muonted into front of Westin HDX grille guard.	$655.00
AJ WGG-RAMHD	Westin HDX wrap around grille guard, installed on RAM HD series pickup.	$1,405.00
AJ WMT-RAMHD-VR8	Westin winch mount tray only(No Push Bumper or Wrap) with Warn VR EVO8 8,000lb recovery winch, installed on RAM HD series pickup.	$1,750.00
AJ WMT-RAMHD-VR10	Westin winch mount tray only(No Push Bumper or Wrap) with Warn VR EVO10 10,000lb recovery winch, installed on RAM HD series pickup.	$1,805.00
AJ WMT-RAMHD-M8	WARN winch mount tray only(No Push Bumper or Wrap) with Warn M8 8,000lb recovery winch, installed on RAM HD series pickup.	$3,210.00
AJ WMT-RAMHD-Z8	WARN winch mount tray only(No Push Bumper or Wrap) with Warn ZEON 8,000lb recovery winch with synthetic rope, installed on RAM HD series pickup.	$3,545.00
AJ WMT-RAMHD-Z10	WARN winch mount tray only(No Push Bumper or Wrap) with Warn ZEON 10,000lb recovery winch with synthetic rope, installed on RAM HD series pickup.	$3,600.00
AJ GG-RAMHD-VR8	Westin HDX grille guard(No Wrap) with Warn VR EVO8 8,000lb recovery winch, installed on RAM HD series pickup.	$2,455.00
AJ GG-RAMHD-VR10	Westin HDX grille guard only(No Wrap) with Warn VR EVO10 10,000lb recovery winch, installed on RAM HD series pickup.	$2,515.00
AJ GG-RAMHD-M8	WARN grille guard(No Wrap) with Warn M8 8,000lb recovery winch, installed on RAM HD series pickup.	$3,850.00
AJ GG-RAMHD-Z8	WARN grille guard, no wrap, with Warn ZEON 8,000lb recovery winch with synthetic rope, installed on RAM HD series pickup.	$4,180.00
AJ GG-RAMHD-Z10	WARN grille guard(No Wrap) with Warn ZEON 10,000lb recovery winch with synthetic rope, installed on RAM HD series pickup.	$4,240.00
AJ WGG-RAMHD-VR8	Westin HDX wrap around grille guard with Warn VR EVO8 8,000lb recovery winch, installed on RAM HD series pickup.	$2,455.00
AJ WGG-RAMHD-VR10	Westin HDX wrap around grille guard with Warn VR EVO10 10,000lb recovery winch, installed on RAM HD series pickup.	$2,515.00
AJ WGG-RAMHD-M8	WARN wrap around grille guard with Warn M8 8,000lb recovery winch, installed on RAM HD series pickup.	$4,255.00
AJ WGG-RAMHD-Z8	WARN wrap around grille guard with Warn ZEON 8S 8,000lb recovery winch synthetic rope, installed on RAM HD series pickup.	$4,585.00
AJ WGG-RAMHD-Z10	WARN wrap around grille guard with Warn ZEON 10S 10,000lb recovery winch synthetic rope, installed on RAM HD series pickup.	$4,645.00
AJ WGG-RAMHD-16.5ti	WARN wrap around grille guard with Warn 16.5ti 16,500lb recovery winch, installed on RAM HD series pickup.	$6,540.00

STERLING

SM WMT	Fully welded low profile winch mount Sterling grille guard. Center section only. No headlight protection. Low profile winch cradle. Accommodates low profile winches such as Warn EVO VR8, EVO VR12.	$1,790.00
SM WGG-NO WINCH	Fully welded Sterling brush guard. 2" OD headlight protection hoops with 1-1/4" OD mid bar. (NO WINCH MOUNT)	$2,005.00
SM WMT-HD	Fully welded heavy duty winch mount Sterling grille guard. Center section only. No headlight protection. Heavy duty profile winch cradle. Accommodates large commercial winches such as M12, M15, 16.5ti.	$1,825.00
SM WGG-WMT	Fully welded Sterling brush guard. 2" OD headlight protection hoops with 1-1/4" OD mid bar. Low profile winch cradle. Accommodates low profile winches such as Warn EVO VR8, EVO VR12.	$2,220.00
SM WGG-WMT-HD	Fully welded Sterling brush guard. 2" OD headlight protection hoops with 1-1/4" OD mid bar. Heavy duty winch cradle. Accommodates large commercial winches such as M12, M15, 16.5ti.	$2,365.00

ALAN JAY FLEET SALES
863-402-4234
Ashlee.Wilson@AlanJay.com Christy.Self@AlanJay.com Matt.Forte@AlanJay.com
CITY OF TALLAHASSEE

ALL PRICES INCLUDE FREIGHT AND INSTALLATION

RANCH HAND REPLACMENT BUMPERS

FBF171BLC	Ranch Hand replacement bumper, powder coated black. Requires FORD 3500 diesel WITH forward camera.	$2,380.00
FBF171BLR	Ranch Hand replacement bumper, powder coated black. Requires FORD 3500 diesel without forward camera.	$2,380.00
FDB101BLRS	Ranch Hand replacement bumper, powder coated black. Requires RAM 3500 diesel.	$2,380.00

WINCHES WITHOUT MOUNTS

VR EVO 8	Warn VR EVO self recovery 8,000lb rated winch with remote, open fairlead, and wire rope.	$935.00
ZEON 8-S	Warn ZEON self recovery 8,000lb rated winch with remote, open fairlead, synthetic rope and aluminum winch drum to reduces rope wear.	$2,010.00
M8000	Warn M8000 self recovery 8,000lb rated winch with remote, roller fairlead, and wire rope.	$1,625.00
VR EVO 10	Warn VR EVO self recovery 10,000lb rated winch with remote, open fairlead, and wire rope.	$990.00
ZEON 10-S	Warn ZEON self recovery 10,000lb rated winch with remote, open fairlead, synthetic rope and aluminum winch drum to reduces rope wear.	$2,065.00
VR EVO 12	Warn VR EVO self recovery 12,000lb rated winch with remote, open fairlead, and wire rope.	$1,130.00
ZEON 12-S	Warn ZEON self recovery 12,000lb rated winch with remote, open fairlead, synthetic rope and aluminum winch drum to reduces rope wear.	$2,225.00
M12000	Warn M12000 self recovery 12,000lb rated winch with remote, roller fairlead, and wire rope.	$4,530.00
M15000	Warn M15000 self recovery 15,000lb rated winch with remote, roller fairlead, and wire rope.	$3,425.00
16.5TI	Warn HEAVY WEIGHT series 16.5ti self recovery 16,500lb rated winch with remote, open fairlead, and wire rope.	$3,590.00

LEATHER SEATING SURFACES

DLTH 1	Dealer installed leather seating surfaces (1st row only).	$1,840.00
DLTH 2	Dealer installed leather seating surfaces (1st & 2nd rows).	$1,985.00
DLTH 3	Dealer installed leather seating surfaces (1st, 2nd, and 3rd rows).	$2,420.00

BACKING SAFETY

BUS-UB	BACK UP SENSORS Rear Bumper Parking Assistance System for UniBody Vehicles Introducing BackZone (250-1903-BZTRK), Rostra's latest innovation in vehicle parking assistance systems. Designed around the reliable components that customers have come to expect	$520.00
BUS-TRK	BACK UP SENSORS Rear Bumper Parking Assistance System for Trucks Introducing BackZone Truck (250-1903-BZTRK), Rostra's latest innovation in vehicle parking assistance systems.	$520.00
BUC DASH	Back up camera with 5.6" dash mounted monitor, COMPLETE SYSTEM.	$1,290.00
BUC RV	Back up camera with 5.6" rear view mirror monitor, COMPLETE SYSTEM.	$1,290.00
CAMERA RR	Remove and re-install factory camera from tailgate.	$325.00
CAMERA-F	Dealer installed factory ordered camera (REQUIRES 872).	$225.00
CAMERA-GM	Dealer installed factory ordered camera (REQUIRES 5N5).	$225.00
CAMERA-R	Dealer installed factory ordered camera (REQUIRES XAC).	$225.00

ALL PRICES INCLUDE FREIGHT AND INSTALLATION

DASH-CAM	Rexing V1P 3rd Generation Dual 1080p Full HD Front and Rear 170 Degree Wide Angle Wi-Fi Car Dash Cam with Supercapacitor, 2.4" LCD Screen, G-Sensor, Loop Recording, & Mobile App. With 64GB micro SDXC flash memory card, Mini-USB hardwire kit, and intallation.	$560.00
BUA	Federal Signal 90 dB back-up alarm.	$185.00

TRAILERING

HITCHES & WIRING

AJ 4-WIRE	4 wire trailer plug	$95.00
AJ 7/4 WIRE	7 wire RV style plug with 4-wire flat combination plug.	$115.00
AJ 6-ROUND	6 wire round utility plug.	$80.00
AJ CLIII	Class III receiver hitch, installed at AJ Fleet.	$740.00
AJ CLIV	Class IV receiver hitch, installed at AJ Fleet.	$945.00
AJ CLV	Class V receiver hitch, installed at AJ Fleet.	$1,150.00
AJ EBC	Curt Spectrum Electric Brake Controller	$425.00
SS7RP	SARASOTA 7 WIRE ROUND BERG TRAILER PLUG WITH ROUND PINS.	$165.00
AJ C-WIRE	Customer specific wire plug, please provide detail.	$85.00
HITCH MOD	Modification to factory trailer hitch to accomidate equipment install.	$525.00

DRAW BARS & PINTLES

AJ DB2	Draw bar with 2" Ball, pin, and clip.	$55.00
AJ DB2516	Draw bar with 2-5/16" Ball, pin, and clip.	$110.00
AJ DB3	Tri-ball draw bar with 1-7/8", 2", and 2-5/16" balls.	$160.00
AJ PTL2	Pintle combination draw bar with 2" ball.	$170.00
AJ PTL2516	Pintle combination draw bar with 2-5/16" ball.	$175.00
BOLT-HITCH	Bolt lock receiver lock (max 2" receiver tube) will key to vehicle ignition.	$105.00
AJ SLEEVE	2.5" to 2.0" Reducer Sleeve for accomodating 2" Shank Draw Bars.	$35.00

TRUCK ACCESSORIES

TONNEAU COVERS

BAKFLIP-G2	BAKFLIP G2 FOLDING BED COVER, INSTALLED	$1,380.00
AJ UCFLEX	Undercover brand- Flex 3-piece black folding tonneau cover, installed.	$1,480.00
AJ UCELITE	Undercover brand- Elite hard black plastic 1-piece tonneau cover, installed.	$1,480.00
R-N-L SHORT	Roll N Lock cover, short box (Toyota / Nissan / Ford only).	$2,025.00
R-N-L LONG	Roll N Lock cover, long box (all GM & RAM both short & long).	$2,080.00
TK FTC LEER700-SB	LEER 700 model fiberglass tonneau cover, short bed, painted to match cab of vehicle.	$3,270.00
TK FTC LEER700-LB	LEER 700 model fiberglass tonneau cover, long bed, painted to match cab of vehicle.	$3,400.00

ALAN JAY FLEET SALES
863-402-4234
Ashlee.Wilson@AlanJay.com Christy.Self@AlanJay.com Matt.Forte@AlanJay.com
CITY OF TALLAHASSEE

ALL PRICES INCLUDE FREIGHT AND INSTALLATION

DB 180L	FURNISH AND INSTALL DIAMOND BACK MODEL 180 TONNEAU COVER (2-LIFT DOORS SIDE BY SIDE), POLISHED ALUMINUM WITH 400LB HAUL CAPACITY FOR PICKUPS WITH LONG BED.	$3,090.00
DB 180LX	FURNISH AND INSTALL DIAMOND BACK MODEL 180 TONNEAU COVER (2-LIFT DOORS SIDE BY SIDE), BLACK ALUMINUM WITH 400LB HAUL CAPACITY FOR PICKUPS WITH LONG BED.	$3,495.00
DB 180S	FURNISH AND INSTALL DIAMOND BACK MODEL 180 TONNEAU COVER (2-LIFT DOORS SIDE BY SIDE), POLISHED ALUMINUM WITH 400LB HAUL CAPACITY FOR PICKUPS WITH SHORT BED.	$3,090.00
DB 180SX	FURNISH AND INSTALL DIAMOND BACK MODEL 180 TONNEAU COVER (2-LIFT DOORS SIDE BY SIDE), BLACK ALUMINUM WITH 400LB HAUL CAPACITY FOR PICKUPS WITH SHORT BED.	$3,495.00
DB 270L	FURNISH AND INSTALL DIAMOND BACK MODEL 270 TONNEAU COVER (3-LIFT DOORS), POLISHED ALUMINUM WITH 400LB HAUL CAPACITY FOR PICKUPS WITH LONG BED.	$3,420.00
DB 270LX	FURNISH AND INSTALL DIAMOND BACK MODEL 270 TONNEAU COVER (3-LIFT DOORS), BLACK ALUMINUM WITH 400LB HAUL CAPACITY FOR PICKUPS WITH LONG BED.	$3,840.00
DB 270S	FURNISH AND INSTALL DIAMOND BACK MODEL 270 TONNEAU COVER (3-LIFT DOORS), POLISHED ALUMINUM WITH 400LB HAUL CAPACITY FOR PICKUPS WITH SHORT BED.	$3,420.00
DB 270SX	FURNISH AND INSTALL DIAMOND BACK MODEL 270 TONNEAU COVER (3-LIFT DOORS), BLACK ALUMINUM WITH 400LB HAUL CAPACITY FOR PICKUPS WITH SHORT BED.	$3,840.00
DB HD-L	FURNISH AND INSTALL DIAMOND BACK MODEL HD TONNEAU COVER (2-LIFT DOORS FRONT TO BACK), POLISHED ALUMINUM INCLUDING (12) CLEATS AND 1600LB HAUL CAPACITY FOR PICKUPS WITH LONG BED.	$3,255.00
DB HD-LX	FURNISH AND INSTALL DIAMOND BACK MODEL HD TONNEAU COVER (2-LIFT DOORS FRONT TO BACK), BLACK ALUMINUM INCLUDING (12) CLEATS AND 1600LB HAUL CAPACITY FOR PICKUPS WITH LONG BED.	$3,660.00
DB HD-S	FURNISH AND INSTALL DIAMOND BACK MODEL HD TONNEAU COVER (2-LIFT DOORS FRONT TO BACK), POLISHED ALUMINUM INCLUDING (12) CLEATS AND 1600LB HAUL CAPACITY FOR PICKUPS WITH SHORT BED.	$3,255.00
DB HD-SX	FURNISH AND INSTALL DIAMOND BACK MODEL HD TONNEAU COVER (2-LIFT DOORS FRONT TO BACK), BLACK ALUMINUM INCLUDING (12) CLEATS AND 1600LB HAUL CAPACITY FOR PICKUPS WITH SHORT BED.	$3,660.00
DB SE-L	FURNISH AND INSTALL DIAMOND BACK MODEL SE TONNEAU COVER (2-LIFT DOORS FRONT TO BACK), POLISHED ALUMINUM INCLUDING (4) CLEATS AND 400LB HAUL CAPACITY FOR PICKUPS WITH LONG BED.	$2,735.00
DB SE-LX	FURNISH AND INSTALL DIAMOND BACK MODEL SE TONNEAU COVER (2-LIFT DOORS FRONT TO BACK), BLACK ALUMINUM INCLUDING (4) CLEATS AND 400LB HAUL CAPACITY FOR PICKUPS WITH LONG BED.	$3,150.00
DB SE-S	FURNISH AND INSTALL DIAMOND BACK MODEL SE TONNEAU COVER (2-LIFT DOORS FRONT TO BACK), POLISHED ALUMINUM INCLUDING (4) CLEATS AND 400LB HAUL CAPACITY FOR PICKUPS WITH SHORT BED.	$2,735.00
DB SE-SX	FURNISH AND INSTALL DIAMOND BACK MODEL SE TONNEAU COVER (2-LIFT DOORS FRONT TO BACK), BLACK ALUMINUM INCLUDING (4) CLEATS AND 400LB HAUL CAPACITY FOR PICKUPS WITH SHORT BED.	$3,150.00

FIBERGLASS TOPPERS

TK DEFENDER-SB	Topper King Defender Fiberglass Cab High topper with sliding glass sides for short bed pickups.	$3,205.00
TK DEFENDER-LB	Topper King Defender Fiberglass Cab High topper with sliding glass sides for long bed pickups.	$3,335.00
TK DEFENDER-WD-SB	Topper King Defender Fiberglass Cab High topper with side access windoors for short bed pickups.	$3,920.00
TK DEFENDER-WD-LB	Topper King Defender Fiberglass Cab High topper with side access windoors for long bed pickups.	$4,310.00
TK LEER-100R-SB	Leer 100R topper with framed windoors and framed rear door for short bed pickups.	$4,570.00
TK LEER-100R-LB	Leer 100R topper with framed windoors and framed rear door for long bed pickups.	$4,960.00
TK LEER-100XR-SB	Leer 100XR topper with side windoors and framless rear door for short bed pickups.	$4,960.00
TK LEER-100XR-LB	Leer 100XR topper with side windoors and framless rear door for long bed pickups.	$5,350.00

ALAN JAY FLEET SALES
863-402-4234
Ashlee.Wilson@AlanJay.com Christy.Self@AlanJay.com Matt.Forte@AlanJay.com
CITY OF TALLAHASSEE

ALL PRICES INCLUDE FREIGHT AND INSTALLATION

TK LEER-100S-SB	Leer 100S topper with smooth solid sides (no glass no doors) framed rear door for short bed pickups.	$3,465.00
TK LEER-100S-LB	Leer 100S topper with smooth solid sides (no glass no doors) framed rear door for long bed pickups.	$3,595.00
TK 7-WAY	Leer 7 way harness available to connect topper to factory OE harness for the LED brake light and dome light, 12v power and ground.	$195.00
TK FTC LEER700RKE	Remote keyless entry for LEER 700 model only.	$540.00
TK FCH-LR	CapRac complete roof rack system with two cross bars & 4 adjustable load stops.	$1,450.00

LEER COMMERCIAL TOPPERS

TK LEER 100RCC-SB	Leer commercial fiberglass topper includes front picture window, black headliner, full length side doors with driver and passenger side tool boxes including 1 vertical and 1 horizontal divider, rear lift up door with picturer window, 20" interior light bar mounted to ceiling inside rear lift door, and LED brake light.	$6,260.00
TK LEER 100RCC-LB	Leer commercial fiberglass topper includes front picture window, black headliner, full length side doors with driver and passenger side tool boxes including 1 vertical and 1 horizontal divider, rear lift up door with picturer window, 20" interior light bar mounted to ceiling inside rear lift door, and LED brake light.	$6,390.00
TK LEER DCC-SB	Leer Deluxe Aluminum Commercial Topper (White), 23" High, with codable locks, front picture window, full length side doors with driver and passenger side tool boxes including 1 vertical and 1 horizontal divider, rear lift up door with picturer window, ladder rack, 20" 12v LED interior light bar, LED brake light	$5,545.00
TK LEER DCC-LB	Leer Deluxe Aluminum Commercial Topper (White), 23" High, with codable locks, front picture window, full length side doors with driver and passenger side tool boxes including 1 vertical and 1 horizontal divider, rear lift up door with picturer window, ladder rack, 20" 12v LED interior light bar, LED brake light	$5,675.00
TK AR1205-S	Prime Design AluRack overhead material rack to be installed on LEER commercial topper*SPECIAL ORDER (96" long rack).	$1,950.00
TK AR1907	Prime Design AluRack overhead material rack to be installed on LEER commercial topper for long bed (116" long rack).	$2,035.00
TK AR1906	Prime Design AluRack overhead material rack to be installed on LEER commercial topper for short bed (88" long rack).	$1,645.00

BED SLIDES

CARGO-GLIDE 1500	Cargo Glide 1500lb bed slide with 4" sides and rubber coated floor.	$2,465.00
CARGO-GLIDE 2200HD	Cargo Glide 2200HD bed slide with 4" sides and rubber coated floor.	$2,650.00
CARGO-GLIDE 2200XL	Cargo Glide 2200XL bed slide with 4" sides, rubber coated floor, and full extension.	$3,970.00
DECKED	DECKED® 2-Drawer Pickup Truck Bed Storage System 64.54 Two Drawer Storage System for A Full Size Pick Up Truck; DECKED Truck Bed Storage System; 64.54 in.; Made Of High Density Polyethylene; Stainless Steel Hardware; Features Cast Aluminum Handles / Galvanized Steel Subframe.	$1,880.00
AJ PACK-RAT	Weatherguard Pack-Rat 308-3 drawer unit 48" x 39.75" x 9.5", installed.	$1,605.00

ADRIAN COMMERCIAL TOPPERS

AWV TC-F150-SB	Adrian Steel Commercial Grade Aluminum Truck Cap for Ford F150 / 6.5 ft Bed. Furnished and installed by Advanced Work Vans of Florida.	$4,855.00
AWV TC-F150-LB	Adrian Steel Commercial Grade Aluminum Truck Cap for F150 8 ft Bed. Furnished and installed by Advanced Work Vans of Florida.	$5,195.00
AWV TC-SILV15-SB	Adrian Steel Commercial Grade Aluminum Truck Cap for GM 1500 / 6.5 ft Bed. Furnished and installed by Advanced Work Vans of Florida.	$4,855.00
AWV TC-SILV15-LB	Adrian Steel Commercial Grade Aluminum Truck Cap for GM 1500 8 ft Bed. Furnished and installed by Advanced Work Vans of Florida.	$5,195.00
AWV TC-RAM15-SB	Adrian Steel Commercial Grade Aluminum Truck Cap for RAM 1500 / 2500 / 3500 6.3 ft Bed. Furnished and installed by Advanced Work Vans of Florida.	$4,640.00

ALAN JAY FLEET SALES
863-402-4234
Ashlee.Wilson@AlanJay.com Christy.Self@AlanJay.com Matt.Forte@AlanJay.com
CITY OF TALLAHASSEE

ALL PRICES INCLUDE FREIGHT AND INSTALLATION

AWV TC-RAM15-LB	Adrian Steel Commercial Grade Aluminum Truck Cap for RAM 1500 8 ft Bed. Furnished and installed by Advanced Work Vans of Florida.	$5,195.00
AWV TC-SD-SB	Adrian Steel Commercial Grade Aluminum Truck Cap for Ford F250/350 6.7 ft Bed. Furnished and installed by Advanced Work Vans of Florida.	$5,110.00
AWV TC-SD-LB	Adrian Steel Commercial Grade Aluminum Truck Cap for Ford F250/350 8 ft Bed. Furnished and installed by Advanced Work Vans of Florida.	$5,415.00
AWV TC-SILVHD-SB	Adrian Steel Commercial Grade Aluminum Truck Cap for GM 2500/3500 6.7 ft Bed. Furnished and installed by Advanced Work Vans of Florida.	$5,110.00
AWV TC-SILVHD-LB	Adrian Steel Commercial Grade Aluminum Truck Cap for GM 2500 / 3500 8 ft Bed. Furnished and installed by Advanced Work Vans of Florida.	$5,415.00
AWV TC-RAM25-LB	Adrian Steel Commercial Grade Aluminum Truck Cap for Ram 2500 / 3500 8 ft Bed. Furnished and installed by Advanced Work Vans of Florida.	$5,415.00
AWV TC-SILV_F150-ADD-1TB	Add on Aluminum Truck Cap Tool Box w/ one horizontal divider and 3 vertical dividers (Configuration 7) for Ford 150 & GM 1500 6.5 ft (curbside side only, street side to remain open). Furnished and installed by Advanced Work Vans of Florida.	$695.00
AWV TC-RAM-ADD-1TB	Add on Aluminum Truck Cap Tool Box w/ one horizontal divider and 3 vertical dividers (Configuration 7) for RAM 1500 6.3 ft (curbside side only, street side to remain open). Furnished and installed by Advanced Work Vans of Florida.	$690.00

ADRIAN RACKS/SLIDES/SHELVING

AWV TC-2BAR	Adrian Steel Aluminum 2- Bar Utility Rack with one ladder stop mounted curbside for Adrian Steel Commercial Grade Aluminum Truck Cap. Furnished and installed by Advanced Work Vans of Florida.	$865.00
AWV TC-SLDLR-SB	Adrian Steel Grip Lock Single Lock Down Ladder Rack for Adrian Steel Pickup 6'2"-6'10" Topper. Furnished and installed by Advanced Work Vans of Florida.	$970.00
AWV TC-SLDLR-LB	Adrian Steel Grip Lock Single Lock Down Ladder Rack for Adrian Steel Pickup 8'+ Topper. Furnished and installed by Advanced Work Vans of Florida.	$910.00
AWV TC-SSDLR-SB	Adrian Steel Prolift Standard Drop, Passenger Side, 6' 2" - 6' 10" Bed, White (Low Topper). Furnished and installed by Advanced Work Vans of Florida.	$1,810.00
AWV TC-EB-GM-SB	Adrian Steel Extendobed for GM Pickups with 6.5 ft bed.Furnished and installed by Advanced Work Vans of Florida.	$3,430.00
AWV TC-EB-FORD-SB	Adrian Steel Extendobed for Ford Pickups with 6.5 ft bed. Furnished and installed by Advanced Work Vans of Florida.	$3,295.00
AWV TC-EB-RAM-SB	Adrian Steel Extendobed for Ram Pickup with 6.3ft bed. Furnished and installed by Advanced Work Vans of Florida.	$3,295.00
AWV TC-EB-GM-LB	Adrian Steel Extendobed for GM Pickups with 8 ft bed. Furnished and installed by Advanced Work Vans of Florida.	$4,170.00
AWV TC-EB-FORD-RAM-LB	Adrian Steel Extendobed for Ford & Ram Pickups with 8 ft bed. Furnished and installed by Advanced Work Vans of Florida.	$4,035.00
AWV TC-EB-ADD-ELEC-SB	Electrical Package added to Extendobed for Full Size Pickps with 6 ft Bed. Furnished and installed by Advanced Work Vans of Florida.	$4,105.00
AWV TC-EB-ADD-HVAC-SB	HVAC Package added to Extendobed for Full Size Pickps with 6 ft Bed. Furnished and installed by Advanced Work Vans of Florida.	$4,310.00
AWV TC-STATIC-BASE-SB	Base Starter Shelving Package fixed to cargo floor inside topper for Full Size Pickps with 6 ft Bed. Furnished and installed by Advanced Work Vans of Florida.	$2,330.00
AWV TC-STATIC-BASE-LB	Base Starter Shelving Package fixed to cargo floor inside topper for Full Size Pickps with 8 ft Bed. Furnished and installed by Advanced Work Vans of Florida.	$2,350.00
AWV TC-STATIC-ELEC-SB	Electrical Starter Shelving Package fixed to cargo floor inside topper for Full Size Pickps with 6 ft Bed. Furnished and installed by Advanced Work Vans of Florida.	$4,555.00
AWV TC-STATIC-ELEC-LB	Electrical Starter Shelving Package fixed to cargo floor inside topper for Full Size Pickps with 8 ft Bed. Furnished and installed by Advanced Work Vans of Florida.	$4,630.00

ALAN JAY FLEET SALES
863-402-4234
Ashlee.Wilson@AlanJay.com Christy.Self@AlanJay.com Matt.Forte@AlanJay.com
CITY OF TALLAHASSEE

ALL PRICES INCLUDE FREIGHT AND INSTALLATION

AWV TC-STATIC-HVAC-SB	HVAC Starter Shelving Package fixed to cargo floor inside topper for Full Size Pickps with 6 ft Bed. Furnished and installed by Advanced Work Vans of Florida.	$4,900.00
AWV TC-STATIC-HVAC-LB	HVAC Starter Shelving Package fixed to cargo floor inside topper for Full Size Pickps with 8 ft Bed. Furnished and installed by Advanced Work Vans of Florida.	$5,720.00
AWV TC-STATIC-PLUM-SB	Plumbing Starter Shelving Package fixed to cargo floor inside topper for Full Size Pickps with 6 ft Bed. Furnished and installed by Advanced Work Vans of Florida.	$4,205.00
AWV TC-STATIC-PLUM-LB	Plumbing Starter Shelving Package fixed to cargo floor inside topper for Full Size Pickps with 8 ft Bed. Furnished and installed by Advanced Work Vans of Florida.	$5,305.00
AWV TC-F150-SUNSHINE-SB	Ford F150 6.5 ft bed Integrated Truck Solution Lighting - Preferred Kit. Includes 4 strip lights, 2 dome lamps, Plug and Play wiring harnesses, Timer Lighting Module. Furnished and installed by Advanced Work Vans of Florida.	$1,180.00
AWV TC-GM-SUNSHINE-SB	GM Silverado/Sierra 1500 6.5.ft bed Integrated Truck Solution Lighting - Preferred Kit. Includes 4 strip lights, 2 dome lamps, Plug and Play wiring harnesses, Timer Lighting Module. Furnished and installed by Advanced Work Vans of Florida.	$1,180.00
AWV TC-RAM-SUNSHINE-SB	RAM P1500/2500/3500 6.3 ft bed Integrated Truck Solution Lighting - Preferred Kit. Includes 4 strip lights, 2 dome lamps, Plug and Play wiring harnesses, Timer Lighting Module. Furnished and installed by Advanced Work Vans of Florida.	$1,155.00

CAB SHIELDS

BR 15###	Back Rack cab guard for pickup trucks without a cross body tool box.	$645.00
BR 15### LB	Back Rack cab guard for pickup trucks without a cross body tool box, includes light bar mounting feet.	$715.00
BR 15###TB	Back Rack cab guard for pickup trucks with cross body tool box.	$645.00
BR 15###TB LB	Back Rack cab guard for pickup trucks with cross body tool box, includes light bar mounting feet.	$715.00
BR 81001-81003	Back Rack beacon mounts for driver and passenger side (beacons not included).	$100.00
BR 91001	Back Rack 10.5" octagon pedestal installed on driver side of cab shield (Works with Go-Light & provides enough clearance for light bar).	$55.00
BR 91004	BACK RACK ARROW STICK MOUNTING BRACKET	$40.00
SM HAR	Sterling vehicle specific headache rack with mesh screen, powder coated black.	$1,055.00
SM HAR-RBL	Sterling vehicle specific headache rack with centered single beacon mount, powder coated black.	$1,150.00
SM HAR-2RBL	Sterling vehicle specific headache rack with dual beacon mounts, powder coated black.	$1,250.00
SM HAR-LBM	Sterling vehicle specific headache rack with centered light bar mount(s), powder coated black.	$1,150.00
WG1450	WeatherGuard single side mounted ladder rack for pickups.	$975.00

RACKS

AS 8AMR-SS	SINGLE SIDE BUMPER TO BASE OF WINDSHIELD 8' Pick Up or Utility Bed, Aluminum Material Rack -expanded metal from cab forward on bottom, sides, and front. 1-1/2" Aluminum Square Tube furnished and installed by All Steel Fabrication.	$3,985.00
AS 8AMR-SS-BB	SINGLE SIDE BUMPER TO BUMPER 8' Pick Up or Utility Bed, Aluminum Material Rack 8' Pick Up or Utility Bed, - expanded metal from cab forward on bottom, sides, and front. 1-1/2" Aluminum Square Tube furnished and installed by All Steel Fabrication.	$4,310.00
AS 8AMR	BACK BUMPER TO TOP OF WINDSHIELD 8' Pick Up or Utility Bed, Aluminum Material Rack For P/U beds & 8' Service Bodies Rack with Expanded metal from cab forward over cab bottom, front and sides, to the Windshield. Racks for Service Bodies will be as Wide as the Bed Area (not Body) Rear Cross Bar Removable. 1-1/2" Aluminum Square Tube furnished and installed by All Steel Fabrication.	$4,895.00
AS 8AMR-BB	BUMPER TO BUMPER Aluminum Material Rack For P/U beds & 8' Service Bodies, Rack with Expanded metal from cab forward over cab bottom, front and sides, to the Windshield. Racks for Service Bodies will be as Wide as the Bed Area (not Body) Rear Cross Bar Removable. 1-1/2" Aluminum Square Tube furnished and installed by All Steel Fabrication.	$5,725.00

ALAN JAY FLEET SALES
863-402-4234
Ashlee.Wilson@AlanJay.com Christy.Self@AlanJay.com Matt.Forte@AlanJay.com
CITY OF TALLAHASSEE

ALL PRICES INCLUDE FREIGHT AND INSTALLATION

AS 9AMR-SS	SINGLE SIDE BUMPER TO TOP OF WINDSHIELD 9' Utility Bed, Aluminum Material Rack -expanded metal from cab forward on bottom, sides, and front. 1-1/2" Aluminum Square Tube furnished and installed by All Steel Fabrication.	$3,985.00
AS 9AMR-SS-BB	SINGLE SIDE BUMPER TO BUMPER 9' Utility Bed, Aluminum Material Rack -expanded metal from cab forward on bottom, sides, and front. 1-1/2" Aluminum Square Tube furnished and installed by All Steel Fabrication.	$4,570.00
AS 9AMR	BACK BUMPER TO TOP OF WINDSHIELD 9' Utility Bed, Aluminum Material Rack For 9' Service Bodies Rack with Expanded metal from cab forward over cab bottom, front and sides, to the Windshield. Racks for Service Bodies will be as Wide as the Bed Area (not Body) Rear & Center Cross Bar Removable. 1-1/2" Aluminum Square Tube furnished and installed by All Steel Fabrication.	$4,895.00
AS 9AMR-BB	BUMPER TO BUMPER Aluminum Material Rack, For 9' Service Bodies, Rack with Expanded metal from cab forward over cab bottom, front and sides, to the Windshield. Racks for Service Bodies will be as Wide as the Bed Area (not Body) Rear & Center Cross Bar Removable. 1-1/2" Aluminum Square Tube furnished and installed by All Steel Fabrication.	$5,935.00
AS 11AMR-SS	SINGLE SIDE BUMPER TO TOP OF WINDSHIELD 11' Utility Bed, Aluminum Material Rack -expanded metal from cab forward on bottom, sides, and front. 1-1/2" Aluminum Square Tube furnished and installed by All Steel Fabrication.	$4,010.00
AS 11AMR-SS-BB	SINGLE SIDE BUMPER TO BUMPER 11' Utility Bed, Aluminum Material Rack -expanded metal from cab forward on bottom, sides, and front. 1-1/2" Aluminum Square Tube furnished and installed by All Steel Fabrication.	$4,310.00
AS 11AMR	BACK BUMPER TO TOP OF WINDSHIELD 11' Utility Bed, Aluminum Material Rack For 11' Service Bodies Rack with Expanded metal from cab forward over cab bottom, front and sides, to the Windshield. Racks for Service Bodies will be as Wide as the Bed Area (not Body) Rear & Center Cross Bar Removable. 1-1/2" Aluminum Square Tube furnished and installed by All Steel Fabrication.	$4,780.00
AS 11AMR-BB	BUMPER TO BUMPER Aluminum Material Rack For 11' Service Bodies, Rack with Expanded metal from cab forward over cab bottom, front and sides, to the Windshield. Racks for Service Bodies will be as Wide as the Bed Area (not Body) Rear & Center Cross Bar Removable. 1-1/2" Aluminum Square Tube furnished and installed by All Steel Fabrication.	$5,625.00
K BUY ATR	Aluminum overhead truck rack without side rails, full size trucks only (INSTALLED).	$1,880.00
K BUY ATR-S	Aluminum overhead truck rack WITH side rails, full size trucks only (INSTALLED).	$2,805.00
AJ CONE	Simple wire framed cone holder, mounted to center of front bumper (unless otherwise specified).	$95.00
K ATR 1215-LONG	ATR Accessory Cross Members Long Beds	$210.00
AJ OHMR-1000	Kargo Master Pro II HD overhead truck rack, powder coated modular, 1000lb.	$1,570.00
AJ OHMR-1700	Kargo Master Pro II HD overhead truck rack, powder coated modular, 1700lb.	$2,170.00
WG1425-3	WeatherGuard single side muoted ladder rack for utility bodies.	$1,300.00
AS UNIV-BIN	SERVICE BODY OPTION: HD Aluminum Fitting Bin 84" long with welded in dividers eveney spaced. Can be mounted on-top. Will not work with flip top boxes. Custom dimensions availble upon request	$1,185.00

TOOL BOXES

ATB-14	HD Aluminum tool box with standard height single lid and 14" depth.	$535.00
ATB-18	HD Aluminum tool box with standard height single lid and 18" depth.	$575.00
ATB-18-LP	HD Aluminum tool box with low-profile single lid and 18" depth.	$625.00
ATB-18-LP-BLACK	-BLACK - Dealer Provided HD Aluminum Diamond Plate Low Pro Tool Box 18" Depth.	$640.00
SMB-48	(2) side mounted 48" tool boxes with standard height lids.	$925.00
SMB-68	(2) side mounted 68" tool boxes with standard height lids.	$970.00
SMB-72	(2) side mounted 72" tool boxes with standard height lids.	$1,080.00
3BOX SWB	Includes standard height 18" depth saddle box with single lid and (2) 48" bed rail mounted standard height side tool boxes.	$1,555.00
3BOX LWB	Includes standard height 18" depth saddle box with single lid and (2) 72" bed rail mounted standard height side tool boxes.	$1,715.00

ALL PRICES INCLUDE FREIGHT AND INSTALLATION

WG ATB-GULL	WEATHERGUARD model 114-0-01 gull wing extra wide aluminum diamond plate tool box, installed.	$1,510.00
48TB	48" Chest Tool Box mounted against bulkhead in utility body.	$540.00

BOX REMOVAL

D-BOX	REMOVE FACTORY PICKUP BOX & HAVEST CAMERA FOR RE-INSTALLATION IN AFTERMARKET EQUIPMENT.	$155.00

CAB STEPS

STEP3-REG	3" black tubular cab step for regular cab pickup.	$435.00
STEP3-EXT	3" black tubular cab step for extended cab pickup.	$470.00
STEP3-CREW	3" black tubular cab step for crew cab pickup.	$475.00

FUEL TANKS

FNT85	85 Gallon Fuel n Tool Combo with L-shaped fuel tank, tool box, 13GPM fuel transfer pump, hose, nozzle, filter, and GPI inline digital flow meter for use in short bed PU or Utility body.	$2,285.00
FNT100	100 Gallon Fuel n Tool Combo with L-shaped fuel tank, tool box, 13GPM fuel transfer pump, hose, nozzle, filter, and GPI inline digital flow meter for use with long bed PU.	$2,340.00
110 FTT	100 Gallon fuel transfer tank. Includes GPI 12V fuel pump, 3/4 x 4" filter kit (10 micron), GPI digital fuel meter, 3/4" spring loaded retractable fuel hose reel with 25' hose and nozzle, tank installed to bulkhead of utility body with hose reel installed to curbside front compartment top. Compartment top to be reinforced with reel mounted on angle facing rearward for side access.	$3,760.00
ATI 95CB	ATI Aluminum Tanks Incorporated- 95 Gallon Fuel Tank & Tool Box Combo. Filter Kit, Digital Fuel Meter, Fill Rite 12V 15 gpm Auto Nozzle, ReelCraft 25' long 3/4" Dia. Retractable Hose with Reel, hose whip from pump to reel. Furnished and Installed with Single In Cab On/Off switch.	$3,895.00

GENERAL

5GCR	WATER COOLER RACK & 5 GAL WATER CASK, INSTALLED.	$220.00
BOLT2	(2) BOLT lock pad locks, keyed to vehicle ignition key.	$110.00
AJ D-BOX	REMOVE FACTORY PICKUP BOX FOR AFTERMARKET BODY INSTALLATION.	$195.00
9L7-INST	GM UPFITTER SWITCH INSTALL.	$195.00
AJ BEDLIGHT	Alan Jay to furnish and install bed ligting, with an illuminated switch in the end of bed.	$315.00

LINERS AND COATINGS

VANS

UBC	TiteSeal AutoBody Rubberized protective under body coating (rust inhibitor).	$690.00
HD SOB-VAN	HD Scorpion spray on bed liner applied to floor surface of cargo area including approximately 6" up the side walls and partition of cargo van.	$970.00

TRUCKS

PBL	Plastic bed liner.	$340.00
UBC	TiteSeal AutoBody Rubberized protective under body coating (rust inhibitor).	$690.00
HD SOB SH	HD Scorpion spray on bed liner (short bed) under rail.	$760.00
HD SOB LG	HD Scorpion spray on bed liner (long bed) under rail.	$855.00
HD USOB	HD Scorpion spray on bed liner applied inside cargo area of 8' & 9' utility body.	$855.00
HD USOB-TB	HD Scorpion spray on bed liner applied inside cargo area, tops of boxes, and rear bumper of 8' & 9' utility body.	$1,180.00

863-402-4234

Ashlee.Wilson@AlanJay.com Christy.Self@AlanJay.com Matt.Forte@AlanJay.com

ALL PRICES INCLUDE FREIGHT AND INSTALLATION

HD USOB-11	HD Scorpion spray on bed liner applied inside cargo area of 11' utility body.	$1,000.00
HD USOB-11-TB	HD Scorpion spray on bed liner applied inside cargo area, tops of boxes, and rear bumper of 11' utility body.	$1,290.00
HD SOB-BUMP	HD Scorpion spray on bed liner applied to bumper only.	$345.00
HD SOB-COMP	HD Scorpion spray on bed liner applied to inside of horizontal compartments and inside surface of lid on utility body, both sides.	$525.00

CHASSIS

UBC	TiteSeal AutoBody Rubberized protective under body coating (rust inhibitor).	$690.00
HD SOB-FLAT	HD Scorpion spray on bed liner applied to surface of 8' & 9' flat bed.	$995.00
HD SOB-11-FLAT	HD Scorpion spray on bed liner applied to surface of 11' & 12' flat bed.	$1,035.00
HD SOB-16-FLAT	HD Scorpion spray on bed liner applied to surface of 14' & 16' flat bed.	$1,395.00
HD SOB-18-FLAT	HD Scorpion spray on bed liner applied to surface of 18' & 20' flat bed.	$1,540.00

863-402-4234

Ashlee.Wilson@AlanJay.com Christy.Self@AlanJay.com Matt.Forte@AlanJay.com

CITY OF TALLAHASSEE

ALL PRICES INCLUDE FREIGHT AND INSTALLATION

LOW ROOF CARGO VAN

GM PARTITION

AWV GM-PART	Adrian Steel Partition Perforated top Center & Passenger Panels for GM Full Size Vans (no door). Furnished and installed by Advanced Work Vans of Florida.	$930.00
AWV GM-PART-DOOR	Adrian Steel Partition Perforated Top Center & Passenger Panels for GM Full Size Vans (w/door). Furnished and installed by Advanced Work Vans of Florida.	$1,070.00
40640 + 406GM + 40620	GM Express Roof Partition with perforated center/passenger side panels & door latch kit.	$1,075.00
AWV PARGM-NW	Adrian Steel Composite Partition for GM Full Size Vans (No Window). Furnished and installed by Advanced Work Vans of Florida.	$1,700.00
AWV PARGM	Adrian Steel Composite Partition for GM Full Size Vans (With Window). Furnished and installed by Advanced Work Vans of Florida.	$1,725.00
AWV 5384G	Adrian Steel Poly Liner with Partition for GM Full Size Van Std WB. Furnished and installed by Advanced Work Vans of Florida.	$4,040.00

TRANSIT PARTITION

AWV PARFTL	Adrian Steel Composite Partition PARFTL for Ford Full Size Cargo Van Low Roof Includes Wing Kit With Window furnished and installed by Advanced Work Vans of Florida.	$1,725.00
AWV PARFTL-NW	Adrian Steel Composite Partition PARFTL-NW for Ford Full Size Cargo Van Composite Partition Low Roof Includes Wing Kit No Window furnished and installed by Advanced Work Vans of Florida.	$1,700.00
40640 + 40649TL + 40620	Ford Transit Low Roof Partition with perforated center/passenger side panels & door latch kit.	$1,115.00
AWV S1M2C2FSV	Adrian Steel Partition S1M2C2FSV Perforated Top Center & Passenger Panels Includes Wing Kit for Ford Full Size Cargo Van Low Roof (no doo+B5r) furnished and installed by Advanced Work Vans of Florida.	$1,085.00
AWV S1M2HC2FSV	Adrian Steel Partition S1M2HC2FSV Perforated Top Center & Passenger Panels Includes Wing Kit for Ford Full Size Cargo Van Low Roof (w/door) furnished and installed by Advanced Work Vans of Florida.	$1,220.00

PROMASTER PARTITION

AWV S1M2C2PM	Adrian Steel Ram ProMaster Partition and Wing Kit (no door) Perforated Top Center & Passenger Panels furnished and installed by Advanced Work Vans of Florida.	$1,345.00
AWV S1M2HC2PM	Adrian Steel Ram ProMaster Partition and Wing Kit (w/door) Perforated Top Center & Passenger Panels furnished and installed by Advanced Work Vans of Florida.	$1,440.00
40651 + 4064P + 40620	ProMaster Low/High Roof Partition with perforated center/passenger side panels & door latch kit.	$1,230.00

WINDOW SCREENS

AWV SCREEN-FTL2	Adrian 60-134/60-135 window security screens, both rear doors, Ford Transit Low Roof furnished and installed by Advanced Work Vans of Florida	$285.00

GM SHELVING PACKAGES

AWV 4316G	Adrian Steel Commercial Bin Base Plus Shelving Package with Partition for GM Full Size Van STD WB. Furnished and installed by Advanced Work Vans of Florida.	$3,930.00
AWV 4316GX	Adrian Steel Commercial Bin Base Plus Shelving Package with Partition for GM Full Size Van EXT WB. Furnished and installed by Advanced Work Vans of Florida.	$3,995.00
AWV 4317G	Adrian Steel General Service Base Plus Shelving Package with Partition for GM Full Size Van STD WB. Furnished and installed by Advanced Work Vans of Florida.	$5,130.00
AWV 4317GX	Adrian Steel General Service Base Plus Shelving Package with Partition for GM Full Size Van EXT WB. Furnished and installed by Advanced Work Vans of Florida.	$5,195.00

ALAN JAY FLEET SALES
863-402-4234
Ashlee.Wilson@AlanJay.com Christy.Self@AlanJay.com Matt.Forte@AlanJay.com
CITY OF TALLAHASSEE

ALL PRICES INCLUDE FREIGHT AND INSTALLATION

AWV 4319G	Adrian Steel Electrical/Gas Shelving Package for Full Size CHEVY EXPRESS / GMC SAVANA 135" Wheel Base furnished and installed by Advanced Work Vans of Florida.	$6,275.00
AWV 4319GX	Adrian Steel Electrical/Gas Shelving Package for Full Size CHEVY EXPRESS / GMC SAVANA 155" Wheel Base furnished and installed by Advanced Work Vans of Florida.	$6,340.00
AWV 4318G	Adrian Steel PHVAC Shelving Package for Full Size CHEVY EXPRESS / GMC SAVANA 130" Wheel Base furnished and installed by Advanced Work Vans of Florida.	$7,000.00
AWV 4318GX	Adrian Steel PHVAC Shelving Package for Full Size CHEVY EXPRESS / GMC SAVANA 155" Wheel Base furnished and installed by Advanced Work Vans of Florida.	$7,065.00
4001C	KARGO MASTER BASE 46" H SHELVES - GM 135" WB 40640 Partition - Perforated, 406GM Partition Wing Kit - GM x 1, 48420 Shelf Unit - 42" W x 46" H x 14" D x 3	$3,650.00
4013C	KARGO MASTER BASE 46" H SHELVES - GM 155" WB 40640 Partition - Perforated, 406GM Partition Wing Kit - GM x 1, 48520 Shelf Unit - 52" W x 46" H x 14" D x 3	$4,085.00
4003C	KARGO MASTER COMMERCIAL BIN 46" H SHELVES - GM 135" WB 40640 Partition - Perforated, 406GM Partition Wing Kit - GM x 1, 48420 Shelf Unit - 42" W x 46" H x 14" D x 3, 40080 Drawer Cabinet - 3 Drawers x 1, 40030 Shelf Dividers 6" Tall (Set of 6) x 1, 48180 Shelf Unit - Shelf Lip 20" L x 1	$4,110.00
4004C	KARGO MASTER GENERAL SERVICE 46" H SHELVES - GM 135" WB 40640 Partition - Perforated, 406GM Partition Wing Kit - GM x 1, 48420 Shelf Unit - 42" W x 46" H x 14" D x 3, 40010 Shelf Door Kit 42" W x 2, 40070 Drawer Cabinet - 2 Drawers x 1, 40080 Drawer Cabinet - 3 Drawers x 1, 40060 Hook 3 Prong "J" x 2, 40030 Shelf Dividers 6" Tall (Set of 6) x 1	$4,930.00
4005C	KARGO MASTER ELECTRICAL CONTRACTOR 46" H SHELVES - GM 135" WB 40640 Partition - Perforated, 406GM Partition Wing Kit - GM x 1, 48420 Shelf Unit - 42" W x 46" H x 14" D x 3, 40010 Shelf Door Kit 42" W x 2, 40070 Drawer Cabinet - 2 Drawers x 1, 40080 Drawer Cabinet - 3 Drawers x 1, 40090 Drawer Cabinet - 4 Drawers x 1, 40230 Wire Reel Holder - 5 Spindle x 1, 40060 Hook 3 Prong "J" x 1, 48240 20" W Plastic Small Parts Bin Module (12 - 5" W Bins) x 1, 40030 Shelf Dividers 6" Tall (Set of 6) x 1	$6,310.00
4006C	KARGO MASTER HVAC 46" H SHELVES - GM 135" WB 40640 Partition - Perforated, 406GM Partition Wing Kit - GM x 1, 48520 Shelf Unit - 52" W x 46" H x 14" D x 3, 40010 Shelf Door Kit 42" W x 2, 40070 Drawer Cabinet - 2 Drawers x 2, 40080 Drawer Cabinet - 3 Drawers x 1, 40200 Refrigerant Tank Rack - 3 Tier x 1, 40060 Hook 3 Prong "J" x 1, 40030 Shelf Dividers 6" Tall (Set of 6) x 1, 48240 20" W Plastic Small Parts Bin Module (12 - 5" W Bins) x 1	$6,465.00

FORD SHELVING PACKAGES

AWV 5156TL130	Adrian Steel Base Commercial Shelving Package for Full Size Transit Cargo Low Roof 130" Wheel Base furnished and installed by Advanced Work Vans of Florida.	$3,825.00
AWV 5156TL148	Adrian Steel Base Commercial Shelving Package for Full Size Transit Cargo Low Roof 148" Wheel Base furnished and installed by Advanced Work Vans of Florida.	$3,845.00
AWV 4317TL130	Adrian Steel General Service Shelving Package for Full Size Transit Cargo Low Roof 130" Wheel Base furnished and installed by Advanced Work Vans of Florida.	$5,445.00
AWV 4317TL148	Adrian Steel General Service Shelving Package for Full Size Transit Cargo Low Roof 148" Wheel Base furnished and installed by Advanced Work Vans of Florida.	$5,465.00
AWV 4319TL130	Adrian Steel Electrical/Gas Shelving Package for Full Size Transit Cargo Low Roof 130" Wheel Base furnished and installed by Advanced Work Vans of Florida.	$6,595.00
AWV 4319TL148	Adrian Steel Electrical/Gas Shelving Package for Full Size Transit Cargo Low Roof 148" Wheel Base furnished and installed by Advanced Work Vans of Florida.	$6,615.00
AWV 4318TL130	Adrian Steel PHVAC Shelving Package for Full Size Transit Cargo Low Roof 130" Wheel Base furnished and installed by Advanced Work Vans of Florida.	$6,760.00
AWV 4318TL148	Adrian Steel PHVAC Shelving Package for Full Size Transit Cargo Low Roof 148" Wheel Base furnished and installed by Advanced Work Vans of Florida.	$6,785.00
40TLL	KARGO MASTER BASE 46" H SHELVES - TRANSIT 148" WB LOW ROOF 40640 Partition - Perforated, 406TL Partition Wing Kit - Transit Low Roof x 1, 48520 Shelf Unit - 52" W x 46" H x 14" D x 3	$4,120.00

ALAN JAY FLEET SALES
863-402-4234
Ashlee.Wilson@AlanJay.com Christy.Self@AlanJay.com Matt.Forte@AlanJay.com
CITY OF TALLAHASSEE

ALL PRICES INCLUDE FREIGHT AND INSTALLATION

40TRL	KARGO MASTER BASE 46" H SHELVES - TRANSIT 130" WB LOW ROOF 40640 Partition - Perforated, 406TL Partition Wing Kit - Transit Low Roof x 1, 48420 Shelf Unit - 42" W x 46" H x 14" D x 3	$3,690.00
41TLL	KARGO MASTER GENERAL SERVICE 46" H SHELVES - TRANSIT 146" WB LOW ROOF 40640 Partition - Perforated, 406TL Partition Wing Kit - Transit Low Roof x 1, 48520 Shelf Unit - 52" W x 46" H x 14" D x 3, 40010 Shelf Door Kit 42" W x 2, 40070 Drawer Cabinet - 2 Drawers x 1, 40080 Drawer Cabinet - 3 Drawers x 1, 40060 Hook 3 Prong "J" x 2, 40030 Shelf Dividers 6" Tall (Set of 6) x 1, 48190 Shelf Unit - Shelf Lip 10" L x 1	$5,480.00
41TLM	KARGO MASTER GENERAL SERVICE 60" H SHELVES - TRANSIT 146" WB MID ROOF 40651 Partition - Perforated, 406TM Partition Wing Kit - Transit Mid Roof x 1, 48524 Shelf Unit - 52" W x 60" H x 14" D x 3, 40080 Drawer Cabinet - 3 Drawers x 1, 40090 Drawer Cabinet - 4 Drawers x 1, 40060 Hook 3 Prong "J" x 2, 40310 Small Parts Shelf Bin - 10" W Plastic x 5, 40030 Shelf Dividers 6" Tall (Set of 6) x 1, 48190 Shelf Unit - Shelf Lip 10" L x 1	$6,490.00
42TLL	KARGO MASTER ELECTRICAL CONTRACTOR 46" H SHELVES - TRANSIT 148" WB LOW ROOF 40640 Partition - Perforated, 48520 Shelf Unit - 52" W x 46" H x 14" D x 3, 40040 Shelf Door Kit 52" W x 2, 40070 Drawer Cabinet - 2 Drawers x 1, 40080 Drawer Cabinet - 3 Drawers x 1, 40090 Drawer Cabinet - 4 Drawers x 1, 40230 Wire Reel Holder - 5 Spindle x 1, 40060 Hook 3 Prong "J" x 1, 48240 20" W Plastic Small Parts Bin Module (12 - 5" W Bins) x 1, 40030 Shelf Dividers 6" Tall (Set of 6) x 1, 48190 Shelf Unit - Shelf Lip 10" L x 2	$6,860.00
43TRL	KARGO MASTER COMMERCIAL BIN 46" H SHELVES - TRANSIT 130" WB LOW ROOF 40640 Partition - Perforated, 406TL Partition Wing Kit - Transit Low Roof x 1, 48420 Shelf Unit - 42" W x 46" H x 14" D x 3, 40080 Drawer Cabinet - 3 Drawers x 1, 40030 Shelf Dividers 6" Tall (Set of 6) x 1, 48180 Shelf Unit - Shelf Lip 20" L x 1	$4,150.00
44TRL	KARGO MASTER GENERAL SERVICE 46" H SHELVES - TRANSIT 130" WB LOW ROOF 40640 Partition - Perforated, 48420 Shelf Unit - 42" W x 46" H x 14" D x 3, 40070 Drawer Cabinet - 2 Drawers x 1, 40080 Drawer Cabinet - 3 Drawers x 1, 40010 Shelf Door Kit 42" W x 2, 40060 Hook 3 Prong "J" x 2, 40030 Shelf Dividers 6" Tall (Set of 6) x 1	$4,985.00
45TLL	KARGO MASTER HVAC 46" H SHELVES - TRANSIT 148" WB LOW ROOF 40640 Partition - Perforated, 48520 Shelf Unit - 52" W x 46" H x 14" D x 3, 40040 Shelf Door Kit 52" W x 2, 40070 Drawer Cabinet - 2 Drawers x 2, 40080 Drawer Cabinet - 3 Drawers x 1, 40200 Refrigerant Tank Rack - 3 Tier x 1, 40060 Hook 3 Prong "J" x 1, 48240 20" W Plastic Small Parts Bin Module (12 - 5" W Bins) x 1, 40030 Shelf Dividers 6" Tall (Set of 6) x 1, 48190 Shelf Unit - Shelf Lip 10" L x 2	$7,010.00
45TRL	KARGO MASTER ELECTRICAL CONTRACTOR 46" H SHELVES - TRANSIT 130" WB LOW ROOF 40640 Partition - Perforated, 48420 Shelf Unit - 42" W x 46" H x 14" D x 3, 40010 Shelf Door Kit 42" W x 2, 40070 Drawer Cabinet - 2 Drawers x 1, 40080 Drawer Cabinet - 3 Drawers x 1, 40090 Drawer Cabinet - 4 Drawers x 1, 40230 Wire Reel Holder - 5 Spindle x 1, 40060 Hook 3 Prong "J" x 1, 48240 20" W Plastic Small Parts Bin Module (12 - 5" W Bins) x 1, 40030 Shelf Dividers 6" Tall (Set of 6) x 1	$6,935.00
46TRL	KARGO MASTER HVAC 46" H SHELVES - TRANSIT 130" WB LOW ROOF 40640 Partition - Perforated, 48420 Shelf Unit - 42" W x 46" H x 14" D x 3, 40010 Shelf Door Kit 42" W x 2, 40070 Drawer Cabinet - 2 Drawers x 2, 40080 Drawer Cabinet - 3 Drawers x 1, 40200 Refrigerant Tank Rack - 3 Tier x 1, 40060 Hook 3 Prong "J" x 1, 48240 20" W Plastic Small Parts Bin Module (12 - 5" W Bins) x 1, 40030 Shelf Dividers 6" Tall (Set of 6) x 1	$6,500.00

RAM SHELVING PACKAGES

AWV 5180	Adrian Steel General Service Shelving Package Ram ProMaster 136" Wheel Base furnished and installed by Advanced Work Vans of Florida.	$6,710.00
AWV 5182	Adrian Steel Security Shelving Package Ram ProMaster 136" Wheel Base furnished and installed by Advanced Work Vans of Florida.	$7,260.00
AWV 5181	Adrian Steel Electrical Contractor Shelving Package Ram ProMaster 136" Wheel Base furnished and installed by Advanced Work Vans of Florida.	$7,890.00
40PMS	KARGO MASTER BASE 60" H SHELVES - PROMASTER 118" & 136" WB LOW/HIGH ROOF 40651 Partition - Perforated, 4064P Partition Wing Kit - ProMaster Low/High Roof x 1, 48424 Shelf Unit - 42" W x 60" H x 14" D x 3	$4,860.00
41PMS	KARGO MASTER GENERAL SERVICE 60" H SHELVES - PROMASTER 118" & 136" WB LOW ROOF 40651 Partition - Perforated, 4064P Partition Wing Kit - ProMaster Low/High Roof x 1, 48424 Shelf Unit - 42" W x 60" H x 14" D x 3, 40080 Drawer Cabinet - 3 Drawers x 1, 40090 Drawer Cabinet - 4 Drawers x 1, 40060 Hook 3 Prong "J" x 2, 40310 Small Parts Shelf Bin - 10" W Plastic x 4, 40030 Shelf Dividers 6" Tall (Set of 6) x 1	$6,060.00
42PMS	KARGO MASTER ELECTRICAL CONTRACTOR 60" H SHELVES - PROMASTER 136" WB LOW/HIGH ROOF 40651 Partition - Perforated, 4064P Partition Wing Kit - ProMaster Low/High Roof x 1, 48424 Shelf Unit - 42" W x 60" H x 14" D x 3, 40010 Shelf Door Kit 42" W x 2, 40090 Drawer Cabinet - 4 Drawers x 2, 40060 Hook 3 Prong "J" x 1, 40230 Wire Reel Holder - 5 Spindle x 1, 40270 Hanging File Holder x 1, 40310 Small Parts Shelf Bin - 10" W Plastic x 8, 40030 Shelf Dividers 6" Tall (Set of 6) x 1	$7,105.00

ALL PRICES INCLUDE FREIGHT AND INSTALLATION

45PMS	KARGO MASTER HVAC 60" H SHELVES - PROMASTER 136" WB LOW/HIGH ROOF 40651 Partition - Perforated, 4064P Partition Wing Kit - ProMaster Low/High Roof x 1, 48424 Shelf Unit - 42" W x 60" H x 14" D x 3, 40010 Shelf Door Kit 42" W x 1, 40070 Drawer Cabinet - 2 Drawers x 2, 40200 Refrigerant Tank Rack - 3 Tier x 1, 40060 Hook 3 Prong "J" x 1, 40270 Hanging File Holder x 1, 40310 Small Parts Shelf Bin - 10" W Plastic x 4, 40030 Shelf Dividers 6" Tall (Set of 6) x 1	$6,755.00

GM LADDER RACKS

AWV GM 2B6W	Aluminum Adrian Steel 2- Bar Utility Rack for GM Full Size Van. Furnished and installed by Advanced Work Vans of Florida.	$870.00
AWV GM 3B6W	Adrian Steel Aluminum 3- Bar Utility Rack for GM Full Size Van. Furnished and installed by Advanced Work Vans of Florida.	$1,315.00
AWV GL61GM	Adrian Steel Grip Lock Single Lock Down Ladder Rack for GM Full Size Van. Furnished and installed by Advanced Work Vans of Florida.	$940.00
AWV GL63GM	Adrian Steel Grip Lock Double Lock Down Ladder Rack for GM Full Size Van. Furnished and installed by Advanced Work Vans of Florida.	$1,370.00
AWV PLS61GM	Adrian Steel Single Slide Down Ladder Rack for GM Full Size Van. Furnished and installed by Advanced Work Vans of Florida.	$1,780.00
AWV PLS63GM	Adrian Steel Double slide Down Ladder Rack for GM Full Size Van. Furnished and installed by Advanced Work Vans of Florida.	$3,075.00
4082L + 408CC	GM Express/Savana - Single Clamp & Lock Ladder Rack (Curb Side Only)	$1,170.00
4082L + 408CC + 4081L	GM Express/Savana - Dual Clamp & Lock Mechanism	$1,645.00
4092L + 409CD	GM Express/Savana - Single Drop Down Ladder Rack (Curb Side Only)	$1,980.00
4092L + 409CD + 40963	GM Express/Savana - Dual Drop Down Mechanism	$3,445.00

FORD LADDER RACKS

AWV 3BARRFT-W	Adrian Steel 3- Bar Ladder rack Utility Rack Ford Full Size Transit Cargo Low Roof Rack furnished and installed by Advanced Work Vans of Florida.	$1,670.00
AWV 2BARRFT-W	Adrian Steel 2- Bar Ladder rack Utility Rack with Rear Roller Bar Ford Full Size Transit Cargo Low Roof Rack furnished and installed by Advanced Work Vans of Florida.	$1,255.00
AWV GL61TL	Adrian Steel Single Lock Down GripLock Ladder rack Ford Full Size Transit Cargo Low Roof furnished and installed by Advanced Work Vans of Florida.	$1,300.00
AWV GL63TL	Adrian Steel Double Lock Down GripLock Ladder rack Ford Full Size Transit Cargo Low Roof furnished and installed by Advanced Work Vans of Florida.	$1,725.00
AWV PLS61TL	Adrian Steel Single Slide Down Ladder rack Ford Full Size Transit Cargo Low Roof furnished and installed by Advanced Work Vans of Florida.	$2,130.00
AWV PLS63TL	Adrian Steel Double Slide Down Ladder rack Ford Full Size Transit Cargo Low Roof furnished and installed by Advanced Work Vans of Florida.	$3,425.00
4092L + 409TD	Ford Transit Low Roof - Single Drop Down Ladder Rack (Curb Side Only)	$2,250.00
4082L + 408TC + 4081L	Ford Transit Low Roof - Dual Clamp & Lock Mechanism	$1,695.00
4092L + 409TD + 40963	Ford Transit Low Roof - Dual Drop Down Mechanism	$3,595.00

RAM LADDER RACKS

AWV PM 3B6W RRB	Adrian Steel 3- Bar Rack Ladder Racks Full Size Van Aluminum Utility Rack Ram ProMaster (Standard Roof) furnished and installed by Advanced Work Vans of Florida.	$1,745.00
AWV PLM61PL	Adrian Steel Single Drop Down Ladder Racks Full Size Ram ProMaster (118" WB) furnished and installed by Advanced Work Vans of Florida.	$2,870.00
AWV PLM63PL	Adrian Steel Double Drop Down Ladder Racks Full Size Ram ProMaster (118" WB) furnished and installed by Advanced Work Vans of Florida.	$4,570.00

ALL PRICES INCLUDE FREIGHT AND INSTALLATION

4097M + 4081P	ProMaster Low Roof - Single Drop Down Ladder Rack (Curb Side Only)	$2,495.00
4097M + 4081P + 40983	ProMaster Low Roof - Dual Low Roof - Drop Down Mechanism	$3,920.00

MEDIUM ROOF CARGO VAN

TRANSIT PARTITIONS

AWV S1M2HC2TRM	Adrian Steel Partition S1M2HC2PM Perforated Top Center & Passenger Panels Includes Wing Kit for Ford Full Size Cargo Van Medium Roof (w/door) furnished and installed by Advanced Work Vans of Florida.	$1,455.00
40660 + 40669TM + 40620	Ford Transit Mid/ Roof Partition with perforated center/passenger side panels & door latch kit.	$1,275.00
AWV S1M2C2TRM	Adrian Steel Partition S1M2HC2PM Perforated Top Center & Passenger Panels Includes Wing Kit for Ford Full Size Cargo Van Medium Roof (no door) furnished and installed by Advanced Work Vans of Florida.	$1,365.00

TRANSIT SHELVING PACKAGES

AWV 5156TM130	Adrian Steel Base Commercial Shelving Package for Full Size Transit Cargo Medium Roof 130" Wheel Base furnished and installed by Advanced Work Vans of Florida.	$4,935.00
AWV 5156TM148	Adrian Steel Base Commercial Shelving Package for Full Size Transit Cargo Medium Roof 148" Wheel Base furnished and installed by Advanced Work Vans of Florida.	$5,105.00
AWV 4317TM130	Adrian Steel General Service Shelving Package for Full Size Transit Cargo Medium Roof 130" Wheel Base furnished and installed by Advanced Work Vans of Florida.	$6,605.00
AWV 4317TM148	Adrian Steel General Service Shelving Package for Full Size Transit Cargo Medium Roof 148" Wheel Base furnished and installed by Advanced Work Vans of Florida.	$6,775.00
AWV 4318TM130	Adrian Steel PHVAC Shelving Package for Full Size Transit Cargo Medium Roof 130" Wheel Base furnished and installed by Advanced Work Vans of Florida.	$7,295.00
AWV 4318TM148	Adrian Steel PHVAC Shelving Package for Full Size Transit Cargo Medium Roof 148" Wheel Base furnished and installed by Advanced Work Vans of Florida.	$7,465.00
AWV 4319TM130	Adrian Steel Electrical/Gas Shelving Package for Full Size Transit Cargo Medium Roof 130" Wheel Base furnished and installed by Advanced Work Vans of Florida.	$7,785.00
AWV 4319TM148	Adrian Steel Electrical/Gas Shelving Package for Full Size Transit Cargo Medium Roof 148" Wheel Base furnished and installed by Advanced Work Vans of Florida.	$7,955.00
40TLM	KARGO MASTER BASE 60" H SHELVES - TRANSIT 148" WB MID ROOF 52″Adjustable Tall Shelf Unit [52″ Width x 60″ Height x 14″ Depth] (48524) x 3 Van Interior Partition x 1 Ford Transit Mid/High Roof Partition Kit: (40651+406TH)	$5,235.00
40TRM	KARGO MASTER BASE 60" H SHELVES - TRANSIT 130" WB MID ROOF 40651 Partition - Perforated, 406TM Partition Wing Kit - Transit Mid Roof x 1, 48424 Shelf Unit - 42" W x 60" H x 14" D x 3	$4,840.00
41TRM	KARGO MASTER GENERAL SERVICE 60" H SHELVES - TRANSIT 130" WB MID ROOF 40651 Partition - Perforated, 406TM Partition Wing Kit - Transit Mid Roof x 1, 48424 Shelf Unit - 42" W x 60" H x 14" D x 3, 40080 Drawer Cabinet - 3 Drawers x 1, 40090 Drawer Cabinet - 4 Drawers x 1, 40060 Hook 3 Prong "J" x 2, 40310 Small Parts Shelf Bin - 10" W Plastic x 4, 40030 Shelf Dividers 6" Tall (Set of 6) x 1	$5,910.00
42TLM	KARGO MASTER ELECTRICAL CONTRACTOR 60" H SHELVES - TRANSIT 148" WB MID ROOF 40651 Partition - Perforated, 406TM Partition Wing Kit - Transit Mid Roof x 1, 48524 Shelf Unit - 52" W x 60" H x 14" D x 3, 40040 Shelf Door Kit 52" W x 2, 40090 Drawer Cabinet - 4 Drawers x 2, 40230 Wire Reel Holder - 5 Spindle x 1, 40270 Hanging File Holder x 1, 40310 Small Parts Shelf Bin - 10" W Plastic x 10, 40030 Shelf Dividers 6" Tall (Set of 6) x 1, 48190 Shelf Unit - Shelf Lip 10" L x 1	$7,630.00
42TRM	KARGO MASTER ELECTRICAL CONTRACTOR 60" H SHELVES - TRANSIT 130" WB MID ROOF 40651 Partition - Perforated, 406TM Partition Wing Kit - Transit Mid Roof x 1, 48424 Shelf Unit - 42" W x 60" H x 14" D x 3, 40010 Shelf Door Kit 42" W x 2, 40090 Drawer Cabinet - 4 Drawers x 2, 40060 Hook 3 Prong "J" x 1, 40230 Wire Reel Holder - 5 Spindle x 1, 40270 Hanging File Holder x 1, 40310 Small Parts Shelf Bin - 10" W Plastic x 8, 40030 Shelf Dividers 6" Tall (Set of 6) x 1	$7,085.00

ALL PRICES INCLUDE FREIGHT AND INSTALLATION

45TLM	KARGO MASTER HVAC 60" H SHELVES - TRANSIT 146" WB MID ROOF 40651 Partition - Perforated, 406TM Partition Wing Kit - Transit Mid Roof x 1, 48524 Shelf Unit - 52" W x 60" H x 14" D x 3, 40040 Shelf Door Kit 52" W x 1, 40070 Drawer Cabinet - 2 Drawers x 2, 40200 Refrigerant Tank Rack - 3 Tier x 1, 40060 Hook 3 Prong "J" x 1, 40270 Hanging File Holder x 1, 40310 Small Parts Shelf Bin - 10" W Plastic x 5, 40030 Shelf Dividers 6" Tall (Set of 6) x 1, 48190 Shelf Unit - Shelf Lip 10" L x 1	$7,210.00
45TRM	KARGO MASTER HVAC 60" H SHELVES - TRANSIT 130" WB MID ROOF 40651 Partition - Perforated, 406TM Partition Wing Kit - Transit Mid Roof x 1, 48424 Shelf Unit - 42" W x 60" H x 14" D x 3, 40010 Shelf Door Kit 42" W x 1, 40070 Drawer Cabinet - 2 Drawers x 2, 40200 Re frigerant Tank Rack - 3 Tier x 1, 40270 Hanging File Holder x 1, 40060 Hook 3 Prong "J" x 1, 40030 Shelf Dividers 6" Tall (Set of 6) x 1, 40310 Small Parts Shelf Bin - 10" W Plastic x 1	$6,735.00

TRANSIT LADDER RACKS

AWV PLM61TM	Adrian Steel Single Slide Max Down Ladder rack Ford Full Size Transit Cargo Med Roof furnished and installed by Advanced Work Vans of Florida.	$2,570.00
AWV PLM63TM	Adrian Steel Double Slide Down Max Ladder rack Ford Full Size Transit Cargo Med Roof furnished and installed by Advanced Work Vans of Florida.	$4,305.00
4097M + 4081T	Ford Transit Mid Roof - Single EZ Drop Down Ladder Rack (Passenger Side)	$3,005.00
4097M + 4081T + 40983	Ford Transit Mid Roof - Dual EZ Drop Down Mechanism	$4,930.00

WINDOW SCREENS

AWV SCREEN-FTMH2	Adrian 60-132/60-133 window security screens, both rear doors, Ford Transit mid/high roof furnished and installed by Advanced Work Vans of Florida.	$350.00

HIGH ROOF CARGO VAN

TRANSIT PARTITIONS

AWV S1M2C2TR	Adrian Steel Partition S1M2C2PM Perforated Top Center & Passenger Panels Includes Wing Kit for Ford Full Size Cargo Van High Roof (no door) furnished and installed by Advanced Work Vans of Florida.	$1,360.00
AWV S1M2HC2TRH	Adrian Steel Partition S1M2HC2PM Perforated Top Center & Passenger Panels Includes Wing Kit for Ford Full Size Cargo Van High Roof (w/door) furnished and installed by Advanced Work Vans of Florida.	$1,480.00
40660 + 40669TH + 40620	Ford Transit High Roof Partition with perforated center/passenger side panels & door latch kit.	$1,315.00

TRANSIT SHELVING PACKAGES

AWV 5156TH148	Adrian Steel Base Commercial Shelving Package for Full Size Transit Cargo High Roof 148" Wheel Base furnished and installed by Advanced Work Vans of Florida.	$5,125.00
AWV 5156TH148X	Adrian Steel Base Commercial Shelving Package for Full Size Transit Cargo High Roof 148" Wheel Base Extended furnished and installed by Advanced Work Vans of Florida.	$5,130.00
AWV 4317TH148	Adrian Steel General Service Shelving Package for Full Size Transit Cargo High Roof 148" Wheel Base furnished and installed by Advanced Work Vans of Florida.	$6,920.00
AWV 4317TH148X	Adrian Steel General Service Shelving Package for Full Size Transit Cargo High Roof 148" Wheel Base Extended furnished and installed by Advanced Work Vans of Florida.	$6,925.00
AWV 4318TH148	Adrian Steel PHVAC Shelving Package for Full Size Transit Cargo High Roof 148" Wheel Base furnished and installed by Advanced Work Vans of Florida.	$7,485.00
AWV 4318TH148X	Adrian Steel PHVAC Shelving Package for Full Size Transit Cargo High Roof 148" Wheel Base Extended furnished and installed by Advanced Work Vans of Florida.	$7,490.00
AWV 4319TH148	Adrian Steel Electrical/Gas Shelving Package for Full Size Transit Cargo High Roof 148" Wheel Base furnished and installed by Advanced Work Vans of Florida.	$7,980.00
AWV 4319TH148X	Adrian Steel Electrical/Gas Shelving Package for Full Size Transit Cargo High Roof 148" Wheel Base Extended furnished and installed by Advanced Work Vans of Florida.	$7,985.00

ALAN JAY FLEET SALES

863-402-4234

Ashlee.Wilson@AlanJay.com Christy.Self@AlanJay.com Matt.Forte@AlanJay.com

CITY OF TALLAHASSEE

ALL PRICES INCLUDE FREIGHT AND INSTALLATION

PROMASTER SHELVING PACKAGES

AWV 5185	Adrian Steel General Service Shelving Package RAM ProMaster 159" Wheel Base furnished and installed by Advanced Work Vans of Florida.	$6,955.00
AWV 5186	Adrian Steel Electrical Contractor Shelving Package Ram ProMaster 159" Wheel Base furnished and installed by Advanced Work Vans of Florida.	$8,290.00
40PML	KARGO MASTER BASE 60" H SHELVES - PROMASTER 159" WB HIGH ROOF 40651 Partition - Perforated, 4064P Partition Wing Kit - ProMaster Low/High Roof x 1, 48524 Shelf Unit - 52" W x 60" H x 14" D x 3	$5,255.00
41PML	KARGO MASTER GENERAL SERVICE 60" H SHELVES - PROMASTER 159" WB HIGH ROOF 40651 Partition - Perforated, 4064P Partition Wing Kit - ProMaster Low/High Roof x 1, 48524 Shelf Unit - 52" W x 60" H x 14" D x 3, 40080 Drawer Cabinet - 3 Drawers x 1, 40090 Drawer Cabinet - 4 Drawers x 1, 40060 Hook 3 Prong "J" x 2, 40310 Small Parts Shelf Bin - 10" W Plastic x 5, 40030 Shelf Dividers 6" Tall (Set of 6) x 1, 48190 Shelf Unit - Shelf Lip 10" L x 1	$6,510.00
42PML	KARGO MASTER ELECTRICAL CONTRACTOR 60" H SHELVES - PROMASTER HIGH ROOF 159" WB 40651 Partition - Perforated, 4064P Partition Wing Kit - ProMaster Low/High Roof x 1, 48524 Shelf Unit - 52" W x 60" H x 14" D x 3, 40040 Shelf Door Kit 52" W x 2, 40090 Drawer Cabinet - 4 Drawers x 2, 40060 Hook 3 Prong "J" x 1, 40230 Wire Reel Holder - 5 Spindle x 1, 40270 Hanging File Holder x 1, 40310 Small Parts Shelf Bin - 10" W Plastic x 10, 40030 Shelf Dividers 6" Tall (Set of 6) x 1, 48190 Shelf Unit - Shelf Lip 10" L x 1	$7,650.00
45PML	KARGO MASTER HVAC 60" H SHELVES - PROMASTER HIGH ROOF 159" WB 40651 Partition - Perforated, 4064P Partition Wing Kit - ProMaster Low/High Roof x 1, 48524 Shelf Unit - 52" W x 60" H x 14" D x 3, 40040 Shelf Door Kit 52" W x 1, 40070 Drawer Cabinet - 2 Drawers x 2, 40200 Refrigerant Tank Rack - 3 Tier x 1, 40060 Hook 3 Prong "J" x 1, 40270 Hanging File Holder x 1, 40310 Small Parts Shelf Bin - 10" W Plastic x 5, 40030 Shelf Dividers 6" Tall (Set of 6) x 1, 48190 Shelf Unit - Shelf Lip 10" L x 1	$7,235.00

TRANSIT LADDER RACKS

4099H + 409TD	Ford Transit High Roof - Single EZ Drop Down Ladder Rack (Passenger Side)	$3,005.00
4099H + 409TD + 40913	Ford Transit High Roof - Dual EZ Drop Down Mechanism	$4,930.00

PROMASTER LADDER RACKS

AWV PLM61PL136	Adrian Steel Single Drop Down Ladder Racks Full Size Ram ProMaster (136"" WB) furnished and installed by Advanced Work Vans of Florida.	$2,905.00
AWV PLM63PL136	Adrian Steel Double Drop Down Ladder Racks Full Size Ram ProMaster (136" WB) furnished and installed by Advanced Work Vans of Florida.	$4,600.00
4099H + 4081P	ProMaster High Roof - Single EZ Drop Down Ladder Rack (Passenger Side)	$3,085.00
4099H + 4081P + 40913	ProMaster High Roof - Dual EZ Drop Down Mechanism	$5,010.00

WINDOW SCREENS

AWV SCREEN-FTMH2	Adrian 60-132/60-133 window security screens, both rear doors, Ford Transit mid/high roof furnished and installed by Advanced Work Vans of Florida.	$350.00

E-TRANSIT ADD ON

AWV E-TransLR130	E-Transit Package Required No Drill upgrade - Transit Low Roof 130 WB furnished and installed by Advanced Work Vans of Florida.	$170.00
AWV E-TransLR148	E-Transit Package Required No Drill upgrade - Transit Low Roof 148 WB furnished and installed by Advanced Work Vans of Florida.	$445.00
AWV E-TransMR148	E-Transit Package Required No Drill upgrade - Transit Mid & High Roof 148 WB furnished and installed by Advanced Work Vans of Florida.	$195.00

ADVANCED WORK VANS ACC

AWV 4LED-A	Four Corner LED Kit, with (2) LED's installed in front grille/bumper & (2) LED's installed on rear bumper or body depending on vehicle (AMBER) furnished and installed by Advanced Work Vans of Florida.	$1,530.00

ALL PRICES INCLUDE FREIGHT AND INSTALLATION

AWV 4LED-AW	Four Corner LED Kit, with (2) LED's installed in front grille/bumper & (2) LED's installed on rear bumper or body depending on vehicle (AMBER/WHITE) furnished and installed by Advanced Work Vans of Florida.	$1,530.00
AWV 4LED-W	Four Corner LED Kit, with (2) LED's installed in front grille/bumper & (2) LED's installed on rear bumper or body depending on vehicle (WHITE) furnished and installed by Advanced Work Vans of Florida.	$1,530.00
AWV SOB-VAN	Van floor spray on bedliner, provides coverage of the entire cargo floor and lower section of walls and partition.	$1,650.00
AWV TS-1500	VANNER 1500 Watt Pure Sine Power Inverter w/ Wiring harness and Circuit Breaker mounted to back of partition, passenger side furnished and installed by Advanced Work Vans of Florida.	$2,000.00

DRY FREIGHT BOXES

12' ALUMINUM BOX

K CUT 12 AL	KNAPHEIDE 12' Aluminum 96"X84" Cutaway, Pine floor, Universal lining, ICC bumper, Dome Light (Includes 2nd Stage MSO, Weight Slip, & Completed Vehicle Certification.)	$15,560.00
AF CUT 12 AL	J & B Aluminum 12' L x 96" W x 84" H Cutaway Bodies: Aluminum w/Plywood Interior, Radius Front, Pine Floor, 10" x 72" Rear Step Bumper, Solid Bulkhead, 1- Dome Light, 2- Rear Grab Handles, ** Composite Roll-up Rear Door. (Includes 2nd stage MSO, weight slip, & final-stage manufacturers completed vehicle certification.)	$19,420.00
AF DOOR-SLIDE	ADD SLIDING BULKHEAD DOOR TO CUTAWAY.	$490.00
K DOOR-SLIDE	ADD SLIDING BULKHEAD DOOR TO CUTAWAY.	$425.00

14' ALUMINUM BOX

K CUT 14 AL	KNAPHEIDE 14' Aluminum 96"X84" Cutaway, Pine floor, Universal lining, ICC bumper, Dome Light (Includes 2nd Stage MSO, Weight Slip, & Completed Vehicle Certification.)	$16,535.00
AF CUT 14 AL	J & B Aluminum 14' L x 96" W x 96" H Cutaway Bodies: Aluminum w/Plywood Interior, Radius Front, Pine Floor, 10" x 72" Rear Step Bumper, Solid Bulkhead, 1- Dome Light, 2- Rear Grab Handles, ** Composite Roll-up Rear Door. (Includes 2nd stage MSO, weight slip, & final-stage manufacturers completed vehicle certification.)	$21,300.00
AF DOOR-SLIDE	ADD SLIDING BULKHEAD DOOR TO CUTAWAY.	$490.00
K DOOR-SLIDE	ADD SLIDING BULKHEAD DOOR TO CUTAWAY.	$425.00

15' ALUMINUM BOX

AF DOOR-SLIDE	ADD SLIDING BULKHEAD DOOR TO CUTAWAY.	$490.00

16' ALUMINUM BOX

K CUT 16 AL	KNAPHEIDE 16' Aluminum 96"X84" Cutaway, Pine floor, Universal lining, ICC bumper, Dome Light (Includes 2nd Stage MSO, Weight Slip, & Completed Vehicle Certification.)	$17,485.00
AF CUT 16 AL	J & B Aluminum 16' L x 96" W x 96" H Cutaway Bodies: Aluminum w/Plywood Interior, Radius Front, Pine Floor, 10" x 72" Rear Step Bumper, Solid Bulkhead, 1- Dome Light, 2- Rear Grab Handles, ** Composite Roll-up Rear Door. (Includes 2nd stage MSO, weight slip, & final-stage manufacturers completed vehicle certification.)	$22,735.00
AF DOOR-SLIDE	ADD SLIDING BULKHEAD DOOR TO CUTAWAY.	$490.00
K DOOR-SLIDE	ADD SLIDING BULKHEAD DOOR TO CUTAWAY.	$425.00

17' ALUMINUM BOX

AF DOOR-SLIDE	ADD SLIDING BULKHEAD DOOR TO CUTAWAY.	$490.00

18' ALUMINUM BOX

AF CUT 18 AL	J & B Aluminum 18' L x 96" W x 96" H Cutaway Bodies: Aluminum w/Plywood Interior, Radius Front, Pine Floor, 10" x 72" Rear Step Bumper, Solid Bulkhead, 1- Dome Light, 2- Rear Grab Handles, ** Composite Roll-up Rear Door. (Includes 2nd stage MSO, weight slip, & final-stage manufacturers completed vehicle certification.)	$23,425.00

ALAN JAY FLEET SALES
863-402-4234
Ashlee.Wilson@AlanJay.com Christy.Self@AlanJay.com Matt.Forte@AlanJay.com
CITY OF TALLAHASSEE

ALL PRICES INCLUDE FREIGHT AND INSTALLATION

PRISONER TRANPORT SYSTEMS

SINGLE COMPARTMENT

AA 1-REG COMP PTS	American Aluminum SINGLE compartment prisoner transport system with rear door entry includes: seat belts, center console, rear step powder coated black, interior protected LED lighting, all hoses, clamps and hardware for hooking up rear factory A/C, diamond plate aluminum floor, 6,000 pound slam locks with Camlocker T-Handles, all locks keyed the same (REQUIRES FACTORY A/C and short wheel base cargo van).	$16,720.00
AA 1-EXT COMP PTS	American Aluminum SINGLE compartment prisoner transport system with rear door entry includes: seat belts, center console, rear step powder coated black, interior protected LED lighting, all hoses, clamps and hardware for hooking up rear factory A/C, diamond plate aluminum floor, 6,000 pound slam locks with Camlocker T-Handles, all locks keyed the same (REQUIRES FACTORY A/C and long wheel base cargo van).	$17,585.00
AA CARPET	Upgrade American Aluminum prisoner transport system to include a carpeted bulkhead in order to reduce odor and noise.	$1,365.00
AA CUSH-1	American Aluminum seat cushions for 1 or 2 compartment prisoner transport systems.	$2,835.00
AA INTERCOM-1	American Aluminum intercom system for SINGLE compartment transport system.	$675.00
AA INSULATE	American Aluminum rear cargo insulation with R4 and R11 applied to interior walls prior to install.	$1,575.00
AA CONSOLE	American Aluminum console box	$770.00
AA REAR	American Aluminum rear step.	$1,095.00

TWO COMPARTMENT

AA 2-REG COMP PTS	American Aluminum TWO compartment prisoner transport system with rear door entry includes: seat belts, center console, rear step powder coated black, interior protected LED lighting, all hoses, clamps and hardware for hooking up rear factory A/C, diamond plate aluminum floor, 6,000 pound slam locks with Camlocker T-Handles, all locks keyed the same (REQUIRES FACTORY A/C and short wheel base cargo van).	$16,720.00
AA 2-EXT COMP PTS	American Aluminum TWO compartment prisoner transport system with rear door entry includes: seat belts, center console, rear step powder coated black, interior protected LED lighting, all hoses, clamps and hardware for hooking up rear factory A/C, diamond plate aluminum floor, 6,000 pound slam locks with Camlocker T-Handles, all locks keyed the same (REQUIRES FACTORY A/C and long wheel base cargo van).	$17,585.00
AA SDD	American Aluminum solid drop doors to block all visibility between compartments.	$290.00
AA CARPET	Upgrade American Aluminum prisoner transport system to include a carpeted bulkhead in order to reduce odor and noise.	$1,365.00
AA CUSH-1	American Aluminum seat cushions for 1 or 2 compartment prisoner transport systems.	$2,835.00
AA CAMERA-2	American Aluminum TWO compartment camera system includes: (2) tamper proof dome cameras, (1) CCD backup camera, (1) 5-channel mobile DBR with GPS, and (1) 7" LCD monitor.	$2,585.00
AA INTERCOM-2	American Aluminum intercom system for TWO compartment transport system.	$950.00
AA INSULATE	American Aluminum rear cargo insulation with R4 and R11 applied to interior walls prior to install.	$1,575.00
AA CONSOLE	American Aluminum console box	$770.00
AA REAR	American Aluminum rear step.	$1,095.00

THREE COMPARTMENT

MW ADA PRISONER	MOBILITY WORKS WHEEL CHAIR LIFT, Shoulder Track -Pair-Full Length Shoulder tracks on driver and passenger side, Q-Straint Slide and Click 4-button wheelchai securement system with retractable lap and shoulder belts (LEVEL 3) Braun automatic ADA Lift, 34" x 51" platform, Century Seriies Model C919 IB, Side door mounted, ADA interlock, spot lights on lift, FMVSS 403 & 404 compliant - manual roll stop, Floor color black, Altro Floor Covering, in black - LWB Wagon LWB 3/4" Plywood subfloor - MUST Use Q'Straint Slide and Click, vehicle prep, cleanup, QA payload, required certifications/lables, training CD's, emergency exit and no smoking stickers.	$22,420.00

ALAN JAY FLEET SALES
863-402-4234
Ashlee.Wilson@AlanJay.com Christy.Self@AlanJay.com Matt.Forte@AlanJay.com
CITY OF TALLAHASSEE

ALL PRICES INCLUDE FREIGHT AND INSTALLATION

AA ADA PRISONER	AMERICAN ALUMINUM 3 COMPARTMENT MODULE 2 rear compartments, 4 seats on each side. Includes: Rear step, interior protected LED lighting, all hoses, clamps and hardware for hooking up rear factory A/C, diamond plate aluminum floor, 6,000 pound slam locks with Camlocker T-Handles, all locks keyed the same. ***CARPETED FRONT BULKHEAD **INMATE TRANSPORT SOLID ESCAPE HATCHES FOR INMATE TRANSPORT * DROP DOWN DOORS * CUSTOM OPTION *Front compartmentwill be Wheelchair Lift compartment (REQUIRES FACTORY REAR HVAC & MID/HIGH ROOF VAN) - Requires MW ADA PRISONER.	$20,485.00
AA 3-REG COMP PTS	American Aluminum THREE compartment prisoner transport system with rear and side door entry includes: seat belts, center console, rear step powder coated black, interior protected LED lighting, all hoses, clamps and hardware for hooking up rear factory A/C, diamond plate aluminum floor, 6,000 pound slam locks with Camlocker T-Handles, all locks keyed the same (REQUIRES FACTORY A/C and short wheel base cargo van).	$17,445.00
AA 3-EXT COMP PTS	American Aluminum THREE compartment prisoner transport system with rear and side door entry includes: seat belts, center console, rear step powder coated black, interior protected LED lighting, all hoses, clamps and hardware for hooking up rear factory A/C, diamond plate aluminum floor, 6,000 pound slam locks with Camlocker T-Handles, all locks keyed the same (REQUIRES FACTORY A/C and long wheel base cargo van).	$18,310.00
AA SDD	American Aluminum solid drop doors to block all visibility between compartments.	$290.00
AA CARPET	Upgrade American Aluminum prisoner transport system to include a carpeted bulkhead in order to reduce odor and noise.	$1,365.00
AA STORAGE	American Aluminum under the front bench storage sytem for THREE compartment system.	$1,780.00
AA SQUISH	American Aluminum SQUISH seat for creating a single compartment on an as needed basis for THREE compartment systems.	$1,820.00
AA CUSH-3	American Aluminum seat cushions for 3 or 4 compartment prisoner transport systems.	$3,555.00
AA INTERCOM-3	American Aluminum intercom system for THREE compartment transport system.	$1,230.00
AA CAMERA-3	American Aluminum THREE compartment camera system includes: (3) tamper proof dome cameras, (1) CCD backup camera, (1) 5-channel mobile DBR with GPS, and (1) 7" LCD monitor.	$2,750.00
AA INSULATE	American Aluminum rear cargo insulation with R4 and R11 applied to interior walls prior to install.	$1,575.00
AA CONSOLE	American Aluminum console box	$770.00
AA REAR	American Aluminum rear step.	$1,095.00
AA SIDE	American Aluminum side step.	$1,095.00

FOUR COMPARTMENT

AA 4-REG COMP PTS	American Aluminum FOUR compartment prisoner transport system with rear and side door entry includes: seat belts, center console, rear step powder coated black, interior protected LED lighting, all hoses, clamps and hardware for hooking up rear factory A/C, diamond plate aluminum floor, 6,000 pound slam locks with Camlocker T-Handles, all locks keyed the same (REQUIRES FACTORY A/C and short wheel base cargo van WITH dual sliding side cargo access doors).	$17,445.00
AA 4-EXT COMP PTS	American Aluminum FOUR compartment prisoner transport system with rear and side door entry includes: seat belts, center console, rear step powder coated black, interior protected LED lighting, all hoses, clamps and hardware for hooking up rear factory A/C, diamond plate aluminum floor, 6,000 pound slam locks with Camlocker T-Handles, all locks keyed the same (REQUIRES FACTORY A/C and long wheel base cargo van WITH dual sliding side cargo access doors).	$18,310.00
AA SDD	American Aluminum solid drop doors to block all visibility between compartments.	$290.00
AA CARPET	Upgrade American Aluminum prisoner transport system to include a carpeted bulkhead in order to reduce odor and noise.	$1,365.00
AA CUSH-3	American Aluminum seat cushions for 3 or 4 compartment prisoner transport systems.	$3,555.00
AA INTERCOM-4	American Aluminum intercom system for FOUR compartment transport system.	$1,505.00
AA CAMERA-4	American Aluminum FOUR compartment camera system includes: (4) tamper proof dome cameras, (1) CCD backup camera, (1) 5-channel mobile DBR with GPS, and (1) 7" LCD monitor.	$2,915.00
AA INSULATE	American Aluminum rear cargo insulation with R4 and R11 applied to interior walls prior to install.	$1,575.00
AA CONSOLE	American Aluminum console box	$770.00

ALAN JAY FLEET SALES
863-402-4234
Ashlee.Wilson@AlanJay.com Christy.Self@AlanJay.com Matt.Forte@AlanJay.com
CITY OF TALLAHASSEE

ALL PRICES INCLUDE FREIGHT AND INSTALLATION

AA REAR	American Aluminum rear step.	$1,095.00
AA SIDE	American Aluminum side step.	$1,095.00

RECYCLED PRISONER TRANSPORT SYSTEM

AA UNINSTALL	Uninstall customer provided prisoner transport system, includes transportation to-from Perry, FL.	$3,760.00
AA CLEAN	Sanitize customer provided prisoner transport system.	$1,050.00
AA INSTALL	Re-install customer provided prisoner transport system, includes transportation from Perry, FL.	$2,665.00
AA INSULATE	American Aluminum rear cargo insulation with R4 and R11 applied to interior walls prior to install.	$1,575.00
AA REAR	American Aluminum rear step.	$1,095.00
AA SIDE	American Aluminum side step.	$1,095.00

PASSENGER VAN SCREEN SYSTEM

AA EZ SCREEN	American Aluminum EZ SCREEN system includes front partition with plexiglass covered 1-1/2" punched mesh screen window and 1/2" punched side / rear window guards.	$5,375.00
AA PART	American Aluminum additional partitions for EZ SCREEN system, please specity middle or rear.	$2,085.00
AA SIDE	American Aluminum side step.	$1,095.00

COVERED VAN BODIES

KNAPHEIDE KUV

K KUV129SU-GM	Knapheide 11' KUV 129SU SRW ultra low roof with 55.8" interior cargo height, 14.5" compartment depth, includes mounting of factory rear camera. To be mounted on Chevy Express 139" WB (requires VP7 and DEB or DHC) / Ford Econoline 138" WB (requires 31H and 54D or 54E) - (Includes 2nd Stage MSO, Weight Slip, & Completed Vehicle Certification.)	$22,910.00
K KUV129SU-T	Knapheide 11' KUV 129SU SRW ultra low roof with 55.8" interior cargo height, 14.5" compartment depth, includes mounting of factory rear camera & remote keyless entry. To be mounted on Ford Transit (requires 31K and 541 or 545 or 543 or 544) - (Includes 2nd Stage MSO, Weight Slip, & Completed Vehicle Certification.)	$24,340.00
K KUV129SU-E	Knapheide 11' KUV 129SU SRW ultra low roof with 55.8" interior cargo height, 14.5" compartment depth, includes mounting of factory rear camera. To be mounted on Chevy Express 139" WB (requires VP7 and DEB or DHC) / Ford Econoline 138" WB (requires 31H and 54D or 54E) - (Includes 2nd Stage MSO, Weight Slip, & Completed Vehicle Certification.)	$18,310.00
K KUV129SH-T	Knapheide 11' KUV 129SH SRW high roof with 75.8" interior cargo height, 14.5" compartment depth, includes mounting of factory rear camera & remote keyless entry. To be mounted on Ford Transit (requires 541 or 545 or 543 or 544) - (Includes 2nd Stage MSO, Weight Slip, & Completed Vehicle Certification.)	$30,475.00
K KUV129SH-E	Knapheide 11' KUV 129SH SRW high roof with 75.8" interior cargo height, 14.5" compartment depth, includes mounting of factory rear camera. To be mounted on Chevy Express 139" WB (requires DEB or DHC) / Ford Econoline 138" WB (requires 54D or 54E) - (Includes 2nd Stage MSO, Weight Slip, & Completed Vehicle Certification.)	$27,615.00
K KUV129DH-T	Knapheide 11' KUV 129DH DRW high roof with 75.8" interior cargo height, 14.5" compartment depth, includes mounting of factory rear camera & remote keyless entry. To be mounted on Ford Transit (requires 541 or 545 or 543 or 544) - (Includes 2nd Stage MSO, Weight Slip, & Completed Vehicle Certification.)	$30,735.00
K KUV129DH-E	Knapheide 11' KUV 129DH DRW high roof with 75.8" interior cargo height, 14.5" compartment depth, includes mounting of factory rear camera. To be mounted on Chevy Express 139" WB (requires DEB or DHC) / Ford Econoline 138" WB (requires 54D or 54E) - (Includes 2nd Stage MSO, Weight Slip, & Completed Vehicle Certification.)	$29,085.00

KNAPHEIDE KUV ACCESSORIES

K KUV CLIII	Knapheide Class III hitch for Ford Transit with 7-pin round wire connector	$890.00
K KUV CLV	Knapheide Class V hitch for Express/Econoline with 7-pin round wire connector	$830.00
K KUV NO-TOW	TOW HITCH NOT AVAILABLE ON THIS MODEL	$0.00

ALAN JAY FLEET SALES
863-402-4234
Ashlee.Wilson@AlanJay.com Christy.Self@AlanJay.com Matt.Forte@AlanJay.com
CITY OF TALLAHASSEE

ALL PRICES INCLUDE FREIGHT AND INSTALLATION

K KUV-3BOW	Knapheide 3 bow ladder rack, installed.	$1,140.00
K KUV-DDD	Knapheide double drop down ladder rack, installed.	$4,765.00
K KUV-RKE-E	Knapheide power lock system for Econoline/Express KUV installation.	$2,415.00
K KUV-SDD	Knapheide single drop down ladder rack, installed.	$2,585.00

DVA - READING CSV CUT

DVA RVSL57-132AP SW	11" Reading Steel Standard Line Ready Van enclosed service body factory powder coated white with 57" height and SST paddle latches (Includes 2nd stage MSO, weight slip, & final-stage manufacturers completed vehicle certification.) Req single rear wheel Ford E series cutaway or GM Express cutaway chassis.	$17,690.00
DVA RVSL75-132AP SW	11" Reading Steel Standard Line Ready Van enclosed service body factory powder coated white with 75" height and SST paddle latches (Includes 2nd stage MSO, weight slip, & final-stage manufacturers completed vehicle certification.) Req single rear wheel Ford E series cutaway or GM Express cutaway chassis.	$18,420.00
DVA RVSL75-132AP DW	11" Reading Steel Standard Line Ready Van enclosed service body factory powder coated white with 75" height and SST paddle latches (Includes 2nd stage MSO, weight slip, & final-stage manufacturers completed vehicle certification.) Req dual rear wheel Ford E series cutaway or GM Express cutaway chassis.	$19,395.00
DVA AL-CVS57-132AP SW	11' Reading Aluminum CSV Classic service van powder coated white with pooched rear bumper & 57" height (Includes 2nd stage MSO, weight slip, & final-stage manufacturers completed vehicle certification.) Req single rear wheel Ford E series cutaway or GM Express cutaway chassis.	$22,450.00
DVA AL-PSV57-132AP SW	11' Reading Aluminum CSV Classic Service Van powder coated white with pooched rear bumper and 57" height. (Includes 2nd stage MSO, weight slip, & final-stage manufacturers completed vehicle certification.) Req RAM ProMaster cutaway with 136" WB & single rear wheel.	$22,450.00
DVA AL-CVS75-132AP SW	11' Reading Aluminum CSV Classic service van powder coated white with pooched rear bumper & 75" height (Includes 2nd stage MSO, weight slip, & final-stage manufacturers completed vehicle certification.) Req single rear wheel Ford E series cutaway or GM Express cutaway chassis.	$23,160.00
DVA AL-PSV75-132AP SW	11' Reading Aluminum CSV Classic Service Van powder coated white with pooched rear bumper and 75" height. (Includes 2nd stage MSO, weight slip, & final-stage manufacturers completed vehicle certification.) Req RAM ProMaster cutaway with 136" WB & single rear wheel.	$23,160.00
DVA AL-CVS75-132AP DW	11' Reading Aluminum CSV Classic service van powder coated white with pooched rear bumper & 75" height (Includes 2nd stage MSO, weight slip, & final-stage manufacturers completed vehicle certification.) Req dual rear wheel Ford E series cutaway or GM Express cutaway chassis	$24,340.00
DVA 3BL RSV 132	3- Bar Ladder Rack	$1,125.00

DVA - READING CSV CHASSIS

DVA AL-TSC57-132AP DW	11' Reading Aluminum CSV Classic Service Van powder coated white with pooched rear bumper and 57" height. (Includes 2nd stage MSO, weight slip, & final-stage manufacturers completed vehicle certification.) Req Ford Transit chassis cab with138" WB & dual rear wheel.	$21,860.00
DVA AL-TSC57-132AP SW	11' Reading Aluminum CSV Classic Service Van powder coated white with pooched rear bumper and 57" height. (Includes 2nd stage MSO, weight slip, & final-stage manufacturers completed vehicle certification.) Req Ford Transit chassis cab with138" WB & single rear wheel.	$21,980.00
DVA AL-TSC72-132AP DW	11' Reading Aluminum CSV Classic Service Van powder coated white with pooched rear bumper and 72" height. (Includes 2nd stage MSO, weight slip, & final-stage manufacturers completed vehicle certification.) Req Ford Transit chassis cab with138" WB & dual rear wheel.	$24,340.00
DVA AL-TSC72-132AP SW	11'Reading Aluminum CSV Classic Service Van powder coated white with pooched rear bumper and 72" height. (Includes 2nd stage MSO, weight slip, & final-stage manufacturers completed vehicle certification.) Req Ford Transit chassis cab with138" WB & single rear wheel.	$22,450.00
DVA AL-TSV57-132AP DW	11' Reading Aluminum CSV Classic Service Van powder coated white with pooched rear bumper and 57" height. (Includes 2nd stage MSO, weight slip, & final-stage manufacturers completed vehicle certification.) Req Ford Transit cutaway with138" WB & dual rear wheel.	$22,450.00

ALL PRICES INCLUDE FREIGHT AND INSTALLATION

DVA AL-TSV57-132AP SW	11' Reading Aluminum CSV Classic Service Van powder coated white with pooched rear bumper and 57" height. (Includes 2nd stage MSO, weight slip, & final-stage manufacturers completed vehicle certification.) Req Ford Transit cutaway with138" WB & single rear wheel.	$22,215.00
DVA AL-TSV72-132AP DW	11' Reading Aluminum CSV Classic Service Van powder coated white with pooched rear bumper and 72" height. (Includes 2nd stage MSO, weight slip, & final-stage manufacturers completed vehicle certification.) Req Ford Transit cutaway with138" WB & dual rear wheel.	$24,340.00
DVA AL-TSV72-132AP SW	11' Reading Aluminum CSV Classic Service Van powder coated white with pooched rear bumper and 72" height. (Includes 2nd stage MSO, weight slip, & final-stage manufacturers completed vehicle certification.) Req Ford Transit cutaway with138" WB & single rear wheel.	$22,450.00

READING CORP CSV CUT

AF SL132-RVAN57-SRW	11" Steel Standard Line Ready Van enclosed service body factory powder coated white with 57" height and SST paddle latches (Includes 2nd stage MSO, weight slip, & final-stage manufacturers completed vehicle certification.) Req single rear wheel Ford E series cutaway or GM Express cutaway chassis.	$21,360.00
AF SL132-RVAN75-DRW	11" Steel Standard Line Ready Van enclosed service body factory powder coated white with 75" height and SST paddle latches (Includes 2nd stage MSO, weight slip, & final-stage manufacturers completed vehicle certification.) Req dual rear wheel Ford E series cutaway or GM Express cutaway chassis.	$23,190.00

MASTERACK - READING

LOW ROOF

AF MR-PART-WOD-LR	Standard Steel Partition, (No Door) Low Roof, installed.	$1,280.00
AF MR-PART-WD-LR	Standard Steel Partition, with Hinged Door, installed.	$1,410.00
AF MR-BASE-LR	Masterack Base shelving package with Partition (No Door) Ford Transit, GM Low Roof	$4,540.00
AF MR-CONT-LR	Masterack Service Contractor shelving package with Partition Ford Transit, GM Low Roof	$5,925.00
AF MR-ELEC-LR	Masterack Electrician shelving package with Partition Ford Transit, GM Low Roof	$6,465.00
AF MR-HVAC-LR	Masterack HVAC shelving package with Partition Ford Transit, GM Low Roof LWB	$7,565.00
AF MR-SDDLR-LR	UPLYFT Ladder rack Single drop down, low roof, installed.	$3,130.00
AF PD-DDDLR-LR	Prime Design Ladder Rack, Dual Drop Down C/S & R/S, 3 crossbars, low roof van, installed.	$5,085.00

MEDIUM / HIGH ROOF

AF MR-PART-WOD-MHR	Steel partition for high/ medium roof with Hinged Door, installed.	$1,575.00
AF MR-BASE-MHR	Masterack Base shelving package with Partition Ford Transit, ProMaster, Sprinter LR Med/ High Roof	$5,960.00
AF MR-CONT-MHR	Masterack Service Contractor shelving package with Partition Ford Transit, ProMaster, Sprinter LR Med/ High Roof	$7,745.00
AF MR-ELEC-MHR	Masterack Electrician shelving package with Partition Ford Transit, ProMaster, Sprinter LR Med/ High Roof	$8,950.00
AF MR-HVAC-MHR	Masterack HVAC shelving package with Partition Ford Transit, Sprinter LR Med/ High Roof LWB	$9,345.00
AF MR-SDDLR-MHR	UPLYFT Ladder rack Single drop down, Medium Roof, installed.	$3,400.00
AF MR-DDDLR-MHR	UPLYFT Ladder Rack Double, medium roof, installed.	$4,920.00
AF PD-DDDLR-MHR	Prime Design Ladder Rack, Dual Drop Down C/S & R/S, 2 crossbars, high-medium, installed.	$4,740.00

ACCESSORIES

AF 1ST-AID	FIRST AID KIT & Holder, Mounted behind driver seat	$120.00
AF PIPE	Conduit Tube 10" x 5" Aluminim	$830.00

ALL PRICES INCLUDE FREIGHT AND INSTALLATION

AF 2-BOW	Two Bow Utility Carriers	$565.00
AF UTILITY	Utility Carriers	$820.00

WEATHER GUARD - DVA

DVA WG-GENSERV-LR	Weather Guard - Powder Coated White - INC - Bulkhead, door kit, 2 driver side shelves I passenger side shelf	$4,065.00
DVA WG-GENSERV-MHR	Weather Guard - Powder Coated White - INC - Bulkhead, door kit, 2 driver side shelves I passenger side shelf	$5,010.00
DVA WG-HVAC-PLUM-ELE-LR	Weather Guard - Powder Coated White - INC - HVAC/Plumber/Electrition Bulkhead, door kit, 2 driver side shelves I passenger side shelf +++	$6,495.00
DVA WG-SSDDLR	Full size Van - Weather Guard - Aluminum Powder Coated White Single side Drop Down Ladder Rack	$2,500.00
DVA WG-DDDLR	Full size Van - Weather Guard - Aluminum Powder Coated White Double Drop Down Ladder Rack	$4,375.00
DVA WG-3BAR	Full size Van - Weather Guard - Powder Coated White 3 Bar Ladder Rack	$1,185.00

ALAN JAY FLEET SALES
863-402-4234
Ashlee.Wilson@AlanJay.com Christy.Self@AlanJay.com Matt.Forte@AlanJay.com
CITY OF TALLAHASSEE

ALL PRICES INCLUDE FREIGHT AND INSTALLATION

PICKUP TRUCK GATES

Knapheide

K LG13-PU	Maxon C2-60-1342 TP27 1300 lb capacity pick up truck liftgate 55" x 27"+ 4" (includes credit for tailgate & duplicate STT lights).	$5,110.00
K LG13-2PC-PU	Maxon C2-60-1342 TP38 1300 lb capacity pick up truck liftgate 55" x 38"+ 4" 2- PC (includes credit for tailgate & duplicate STT lights).	$5,295.00
K LG15-PU	Maxon C2-60-1542 TP27 1500 lb capacity pick up truck liftgate 55" x 27"+ 4" (includes credit for tailgate & duplicate STT lights).	$5,445.00
K LG15-2PC-PU	Maxon C2-60-1542 TP38 1500 lb capacity pick up truck liftgate 55" x 38"+ 4" 2- PC (includes credit for tailgate & duplicate STT lights).	$5,715.00
K CAMERA-LG	REMOVE / REINSTALL FACTORY CAMERA IN LIFT GATE.	$220.00
K REVERSE-LG	REMOVE / RE-INSTALL FACTORY REVERSE SENSORS IN LIFT GATE	$220.00
K LG-MAX-DUPLICATE	Maxon Duplicate Turn Signal LED Light Kit.	$580.00

DVA

DVA LG13-PU	Maxon C2-60-1342 TP27 Direct Cylinder Lift 1300 lb Capacity 55" x 27"+ 4" for Pickup Trucks (includes credit for tailgate & duplicate STT lights).	$5,020.00
DVA LG13-PU-2PC	Maxon C2-60-1342 TP38Direct Cylinder Lift 1300 lb Capacity 55" x 38"+ 4" 2- PC for Pickup Trucks (includes credit for tailgate & duplicate STT lights).	$5,260.00
DVA CAMERA-LG	REMOVE / REINSTALL FACTORY CAMERA IN LIFT GATE.	$275.00
DVA REVERSE-LG	REMOVE / RE-INSTALL FACTORY REVERSE SENSORS IN LIFT GATE	$275.00

Reading

AF LG13-PU	Tommy Dual Hyd Cylinder Lift 1300 lb Capacity 55" x 27"+ 4" for Pickup Trucks	$5,875.00
AF LG13-PU-2PC	Tommy Dual Hyd Cylinder Lift 1300 lb Capacity 55" x 38"+ 4" 2- PC for Pickup Trucks	$6,615.00
AF LG15-PU	Tommy Dual Hyd Cylinder Lift 1500 lb Capacity 55" x 27"+ 4" for Pickup Trucks	$6,620.00
AF LG15-PU-2PC	Tommy Dual Hyd Cylinder Lift 1500 lb Capacity 55" x 38"+ 4" 2- PC for Pickup Trucks	$6,990.00
AF CAMERA-LG	FACTORY CAMERA INSTALL IN LIFT GATE	$300.00
AF REVERSE-LG	FACTORY REVERSE SENSOR RELOCATE TO LIFT GATE.	$400.00

PREMIER TRUCK

PTC LG13-PU	Tommy Gate G2-60-1342 TP27 Direct Cylinder Lift 1300 lb Capacity 55" x 27"+ 4" Pick-up Truck Liftgate	$5,300.00
PTC LG13-2PC-PU	Tommy Gate G2-60-1342 TP38 Direct Cylinder Lift 1300 lb Capacity 55" x 38"+ 4" 2- PC Pick-up Truck Liftgate	$5,580.00
PTC LG15-PU	Tommy Gate G2-60-1542 TP27 Direct Cylinder Lift 1500 lb Capacity 55" x 27"+ 4" Pick-up Truck Liftgate	$5,570.00
PTC LG15-2PC-PU	Tommy Gate G2-60-1542 TP38 Direct Cylinder Lift 1500 lb Capacity 55" x 38"+ 4" 2- PC Pick-up Truck Liftgate	$5,870.00
PTC CAMERA-LG	REMOVE / REINSTALL FACTORY CAMERA IN LIFT GATE.	$275.00
PTC REVERSE-LG	REMOVE / RE-INSTALL FACTORY REVERSE SENSORS IN LIFT GATE	$275.00
PTC LG-TG-DUPLICATE	Tommy Gate Duplicate Turn Signal LED Light Kit.	$560.00

ALAN JAY FLEET SALES
863-402-4234
Ashlee.Wilson@AlanJay.com Christy.Self@AlanJay.com Matt.Forte@AlanJay.com
CITY OF TALLAHASSEE

ALL PRICES INCLUDE FREIGHT AND INSTALLATION

ABG FABRICATION

ABG TG13-PU27	Tommy Gate G2-60-1342-TP 27, 1300 LB capacity, 27" platform, 4" taper, need year, make and model, Includes camera relocation/installation if present. Requires new hitch if present	$4,335.00
ABG TG13-PU38	Tommy Gate G2-60-1342-TP38, 1300 LB capacity, 38" platform, 4" taper, need year make and model, Includes camera relocation/installation if present. Requires new hitch if present	$4,600.00
ABG TG13-PU42	Tommy Gate G2-60-1342-TP42, 1300 LB capacity, 42" platform, 7" taper, need year make and model, Includes camera relocation/installation if present. Requires new hitch if present	$4,720.00
ABG TG13-PU27AL	Tommy Gate G2-60-1342-EA27, 1300 LB capacity, 27" platform, 6" taper, aluminum platform, need year make and model, Includes camera relocation/installation if present. Requires new hitch if present	$5,295.00
ABG TG13-PU38AL	Tommy Gate G2-60-1342-EA38, 1300 LB capacity, 38" platform, 6" taper, aluminum platform, need year make and model, Includes camera relocation/installation if present. Requires new hitch if present	$5,530.00
ABG TG13-PU48AL	Tommy Gate G2-60-1342-EA48, 1300 LB capacity, 48" platform, 6" taper, aluminum platform, need year make and model, Includes camera relocation/installation if present. Requires new hitch if present	$5,955.00

UTILITY BODY GATES

Knapheide

K LG13-SB	Maxon C2-54-1342 TP27 1300 lb capacity service body lift gate 49" x 27"+ 4" (includes duplicate STT lights).	$5,020.00
K LG13-2PC-SB	Maxon C2-54-1342 TP38 1300 lb capacity service body lift gate 49" x 38"+ 4" 2- PC (includes duplicate STT lights).	$5,295.00
K LG16-SB	Maxon C2-54-1642 TP27 1600 lb capacity service body lift gate 49" x 27"+ 4" (includes duplicate STT lights).	$5,295.00
K LG16-2PC-SB	Maxon C2-54-1642 TP38 1600 lb capacity service body lift gate 49" x 38"+ 4" 2- PC (includes duplicate STT lights).	$5,565.00
K LG-MAX-DUPLICATE	Maxon Duplicate Turn Signal LED Light Kit.	$580.00

DVA

DVA LG13-SB	Maxon C2-54-1342 TP27 Direct Cylinder Lift 1300 lb Capacity 49" x 27"+ 4" for Service Bodies (includes duplicate STT lights).	$5,020.00
DVA LG13-SB-2PC	Maxon C2-54-1342 TP38 Direct Cylinder Lift 1300 lb Capacity 49" x 38"+ 4" 2- PC for Service Bodies (includes duplicate STT lights).	$5,260.00
DVA LG16-SB	Maxon C2-54-1542 TP27 Direct Cylinder Lift 1600 lb Capacity 49" x 27"+ 4" for Service Bodies (includes duplicate STT lights).	$5,020.00
DVA LG16-SB-2PC	Maxon C2-54-1542 TP38Direct Cylinder Lift 1600 lb Capacity 49" x 38"+ 4" 2- PC for Service Bodies (includes duplicate STT lights).	$5,260.00

Reading

AF LG13-SB	Tommy Dual Hyd Cylinder Lift 1300 lb Capacity 49" x 27"+ 4" for Service Bodies	$6,090.00
AF LG13-SB-2PC	Tommy Dual Hyd Cylinder Lift 1300 lb Capacity 49" x 38"+ 4" 2- PC for Service Bodies	$6,465.00
AF LG16-SB	Tommy Dual Hyd Cylinder Lift 1600 lb Capacity 49" x 27"+ 4" for Service Bodies	$6,840.00
AF LG16-SB-2PC	Tommy Dual Hyd Cylinder Lift 1600 lb Capacity 49" x 38"+ 4" 2- PC for Service Bodies	$7,210.00

Premier

PTC LG13-SB	Tommy Gate G2-54-1342 TP27 Direct Cylinder Lift 1300 lb Capacity 49" x 27"+ 4" Service Body Liftgate	$4,760.00
PTC LG13-2PC-SB	Tommy Gate G2-54-1342 TP38 Direct Cylinder Lift 1300 lb Capacity 49" x 38"+ 4" 2- PC Service Body Liftgate	$5,040.00
PTC LG16-SB	Tommy Gate G2-54-1642 TP27 Direct Cylinder Lift 1600 lb Capacity 49" x 27"+ 4" Service Body Liftgate	$5,045.00
PTC LG16-2PC-SB	Tommy Gate G2-54-1642 TP38 Direct Cylinder Lift 1600 lb Capacity 49" x 38"+ 4" 2- PC Service Body Liftgate	$5,330.00

LIFT GATES

ALL PRICES INCLUDE FREIGHT AND INSTALLATION

PTC LG-TG-DUPLICATE	Tommy Gate Duplicate Turn Signal LED Light Kit.	$560.00

ABG FABRICATION

ABG TG13-SB27	Tommy Gate G2-60-1342-TP 27, 1300 LB capacity, 27" platform, 4" taper, Includes camera relocation/installation if present. Requires new hitch if present	$4,570.00
ABG TG13-SB38	Tommy Gate G2-60-1342-TP38, 1300 LB capacity, 38" platform, 4" taper, Includes camera relocation/installation if present. Requires new hitch if present	$4,830.00
ABG TG13-SB42	Tommy Gate G2-60-1342-TP42, 1300 LB capacity, 42" platform, 7" taper, Includes camera relocation/installation if present. Requires new hitch if present	$4,945.00
ABG TG13-SB27AL	Tommy Gate G2-60-1342-EA27, 1300 LB capacity, 27" platform, 6" taper, aluminum platform, Includes camera relocation/installation if present.Requires new hitch if present	$5,520.00
ABG TG13-SB38AL	Tommy Gate G2-60-1342-EA38, 1300 LB capacity, 38" platform, 6" taper, aluminum platform, Includes camera relocation/installation if present. Requires new hitch if present	$5,760.00
ABG TG13-SB48AL	Tommy Gate G2-60-1342-EA48, 1300 LB capacity, 48" platform, 6" taper, aluminum platform,Includes camera relocation/installation if present. Requires new hitch if present	$6,185.00
ABG TG16-SB27	Tommy Gate G2-60-1642-TP 27, 1600 LB capacity, 27" platform, 4" taper, Includes camera relocation/installation if present. Requires new hitch if present	$4,570.00
ABG TG16-SB38	Tommy Gate G2-60-1642-TP38, 1600 LB capacity, 38" platform, 4" taper, Includes camera relocation/installation if present. Requires new hitch if present	$4,830.00
ABG TG16-SB42	Tommy Gate G2-60-1642-TP42, 1600 LB capacity, 42" platform, 7" taper, Includes camera relocation/installation if present. Requires new hitch if present	$4,945.00
ABG TG16-SB27AL	Tommy Gate G2-60-1642-EA27, 1600 LB capacity, 27" platform, 6" taper, aluminum platform, Includes camera relocation/installation if present. Requires new hitch if present	$5,520.00
ABG TG16-SB38AL	Tommy Gate G2-60-1642-EA38, 1600 LB capacity, 38" platform, 6" taper, aluminum platform, Includes camera relocation/installation if present. Requires new hitch if present	$5,760.00
ABG TG16-SB48AL	Tommy Gate G2-60-1642-EA48, 1600 LB capacity, 48" platform, 6" taper, aluminum platform, Includes camera relocation/installation if present. Requires new hitch if present	$6,470.00

ROYAL TRUCK

RTB LG13-SB	Maxon Steel C2-54-1342 TP38 1300 lb capacity service body lift gate 49" x 38"+ 4" 2- PC (includes credit for tailgate & duplicate STT lights).	$4,700.00
RTB LG16-SB	Maxon Steel C2-60-1342 TP27 1600 lb capacity pick up truck liftgate 55" x 27"+ 4" (includes credit for tailgate & duplicate STT lights).	$4,790.00
RTB LG13-SB-AL	Maxon Aluminum C2-54-1342 TP38 1300 lb capacity service body lift gate 49" x 38"+ 4" 2- PC (includes credit for tailgate & duplicate STT lights).	$5,250.00
RTB LG16-SB-AL	Maxon Aluminum C2-54-1642 TP38 1300 lb capacity service body lift gate 49" x 38"+ 4" 2- PC (includes credit for tailgate & duplicate STT lights).	$5,850.00

STAKE / VAN BODY GATES

Knapheide

K LG12-ST36-RG	Thieman TVL-125 1250 lb capacity rail gate 85" x 36"+ 5" (includes duplicate STT lights).	$7,310.00
K LG16-ST35-RG	Maxon C2-92-1650 TP35 1600 lb flat bed, stake and van body lift gate 87" x 35"+ 6" (includes duplicate STT lights).	$6,615.00
K LG16-ST41-RG	Maxon C2-92-1650 TP41 1600 lb flat bed, stake and van body lift gate 87" x 41"+ 6" (includes duplicate STT lights).	$7,030.00
K LG16-AL37-RG	Maxon C2-92-1650 EA37 1600 lb flat bed, stake and van body lift gate 87" x 37"+ 6" aluminum platform (includes duplicate STT lights).	$7,675.00

ALL PRICES INCLUDE FREIGHT AND INSTALLATION

K LG16-AL41-RG	Maxon C2-92-1650 EA41 1600 lb flat bed, stake and van body lift gate 87" x 41"+ 6" aluminum platform (includes duplicate STT lights).	$8,185.00
K LG-MAX-DUPLICATE	Maxon Duplicate Turn Signal LED Light Kit.	$580.00

Reading

AF LG16-STAKE-ST	Tommy Dual Hyd Cylinder Liftgate 1600 lb Capacity 87" x 41"+ 6" for Flatbed, Stake and Van Bodies	$7,365.00
AF LG16-STAKE-AL	Tommy Dual Hyd Cylinder Liftgate 1600 lb Capacity 85" x 41"+ 6" Aluminum Platform for Flatbed, Stake and Van Bodies	$8,935.00
AF LG20-RG	Thieman Cable Drive Liftgate 2000 lb Capacity 90" x 42"+ 5" rail gate for Flatbed, Stake and Van Bodies	$9,975.00
AF LG30-RG	Thieman Cable Drive Liftgate 3000 lb Capacity 90" x 42"+ 5" rail gate for Flatbed, Stake and Van Bodies	$11,440.00

Premier

PTC LG16-ST35-RG	Tommy Gate G2-92-1650 TP35 1600 lb Capacity 87" x 35"+ 6", for flatbed, & stake bodies	$5,930.00
PTC LG16-ST41-RG	Tommy Gate G2-92-1650 TP41 1600 lb Capacity 87" x 41"+ 6", for flatbed, & stake bodies	$6,330.00
PTC LG16-AL37-RG	Tommy Gate G2-92-1650 EA37 1600 lb Capacity 87" x 37"+ 6" Aluminum Platform, for flatbed, & stake bodies	$7,020.00
PTC LG16-AL41-RG	Tommy Gate G2-92-1650 EA41 1600 lb Capacity 87" x 41"+ 6" Aluminum Platform, for flatbed, & stake bodies	$7,500.00
PTC LG-TG-DUPLICATE	Tommy Gate Duplicate Turn Signal LED Light Kit.	$560.00

RAIL GATES

Knapheide

K LG16-ST36-RG	Thieman TVL-16 1600 lb capacity rail gate 90" x 36"+ 5" (includes duplicate STT lights).	$8,145.00
K LG20-ST36-RG	Thieman TVL-20 36+5 2000 lb capacity rail gate 90" x 36"+ 5" (includes duplicate STT lights).	$9,065.00
K LG20-ST42-RG	Thieman TVL-20 42+5 2000 lb capacity rail gate 90" x 42"+ 5" (includes duplicate STT lights).	$8,950.00
K LG30-ST36-RG	Thieman TVL-30 36+5 3000 lb capacity rail gate 90" x 36"+ 5" (includes duplicate STT lights).	$9,985.00
K LG30-ST42-RG	Thieman TVL-30 42+5 3000 lb capacity rail gate 90" x 42"+ 5" (includes duplicate STT lights).	$10,310.00
K LG-MAX-DUPLICATE	Maxon Duplicate Turn Signal LED Light Kit.	$580.00

Premier

PTC LG16-ST37-RG	Tommy Gate 89-16 TP37 1600 lb Capacity 89" x 37"+ 6". Railgate style for Stake and Van Body Applications.	$6,950.00
PTC LG20-ST37-RG	Tommy Gate 89-20 TP37 2000 lb Capacity 89" x 37"+ 6". Railgate style for Stake and Van Body Applications.	$7,310.00
PTC LG20-ST42-RG	Tommy Gate 89-20 TP42 2000 lb Capacity 89" x 42"+ 6". Railgate style for Stake and Van Body Applications.	$7,660.00
PTC LG30-ST36-RG	Tommy Gate 89-30 TP36 3000 lb Capacity 89" x 36"+ 12". Railgate style for Stake and Van Body Applications.	$10,290.00
PTC LG30-ST48-RG	Tommy Gate 89-30 TP48 3000 lb Capacity 89" x 48"+ 12". Railgate style for Stake and Van Body Applications.	$10,980.00
PTC LG-TG-DUPLICATE	Tommy Gate Duplicate Turn Signal LED Light Kit.	$560.00

TUCK UNDER GATES

Knapheide

K M-16	Theiman 1600 lb capacity dry freight tuckaway 72" x36"+ 6" (includes duplicate STT lights).	$7,315.00
K M-16 W	Theiman 1600 lb capacity dry freight tuckaway 72" x 42" Wedge min bed height 45" (includes duplicate STT lights).	$7,660.00

ALAN JAY FLEET SALES
863-402-4234
Ashlee.Wilson@AlanJay.com Christy.Self@AlanJay.com Matt.Forte@AlanJay.com
CITY OF TALLAHASSEE

ALL PRICES INCLUDE FREIGHT AND INSTALLATION

K M-20	Theiman 2000 lb capacity dry freight tuckaway 72" x36"+ 6" (includes duplicate STT lights).	$7,475.00
K M-20 W	Theiman 2000 lb capacity dry freight tuckaway 72" x 42" Wedge min bed height 45" (includes duplicate STT lights).	$7,855.00
K M-25	Theiman 2500 lb capacity dry freight tuckaway 72" x36"+ 6" (includes duplicate STT lights).	$8,220.00
K M-25 W	Theiman 2500 lb capacity dry freight tuckaway 72" x 42" Wedge min bed height 45" (includes duplicate STT lights).	$8,530.00
K M-30	Theiman 3000 lb capacity dry freight tuckaway 72" x36"+ 6" (includes duplicate STT lights).	$8,890.00
K MLB-16	Theiman 1600 lb capacity cutaway tuckaway 72" x32"+ 5" (includes duplicate STT lights).	$7,385.00
K MLB-16 W	Theiman 1600 lb capacity cutaway tuckaway 72" x 38" Wedge (includes duplicate STT lights).	$7,580.00
K MLB-20	Theiman 2000 lb capacity cutaway tuckaway 72" x32"+ 5" (includes duplicate STT lights).	$7,530.00
K MLB-20 W	Theiman 2000 lb capacity cutaway tuckaway 72" x 38" Wedge (includes duplicate STT lights).	$7,715.00
	Reading	
AF LG16-TUCK	Theiman Tuckaway Liftgate 1600 lb Capacity 72" x36"+ 6" (not compatible with cutaways).	$7,335.00
AF LG20-TUCK	Theiman Tuckaway Liftgate 2000 lb Capacity 72" x36"+ 6" (not compatible with cutaways).	$7,505.00
AF LG30-TUCK	Theiman Tuckaway Liftgate 3000 lb Capacity 72" x36"+ 6" (not compatible with cutaways).	$8,160.00
	Premier	
PTC LG20-TUCK-W	Dhollandia lift gate with 2,200lbs capacity, 38"+4" x 79" all aluminum platform, requires bed height minimum of: 37" - 44" (laden/unladen)	$6,300.00
PTC LG25-TUCK-W	Dhollandia lift gate with 2,500lbs capacity, 50" x 85" full aluminum platform, requires bed height minimum: 39" - 51" (laden/unladen).	$6,940.00

ALAN JAY FLEET SALES
863-402-4234
Ashlee.Wilson@AlanJay.com Christy.Self@AlanJay.com Matt.Forte@AlanJay.com
CITY OF TALLAHASSEE

ALL PRICES INCLUDE FREIGHT AND INSTALLATION

KNAPHEIDE - KTEC

6' SINGLE REAR WHEEL

K682J	Knapheide 6.5' utility body for Silverado with 41" CA (Includes 2nd Stage MSO, Weight Slip, & Completed Vehicle Certification.)	$11,500.00
K682FJ	Knapheide 6.5' flip top utility body for Silverado 41" CA (Includes 2nd Stage MSO, Weight Slip, & Completed Vehicle Certification.)	$12,970.00

8'/9' SINGLE REAR WHEEL

K 696J	Knapheide 8' SRW utility body for 56" CA (Includes 2nd Stage MSO, Weight Slip, & Completed Vehicle Certification.)	$11,395.00
K 696FJ	Knapheide 8' SRW flip top utility body for 56" CA (Includes 2nd Stage MSO, Weight Slip, & Completed Vehicle Certification.)	$12,865.00
K 6108J	Knapheide 9' SRW utility body for 60" CA (Includes 2nd Stage MSO, Weight Slip, & Completed Vehicle Certification.)	$12,540.00
K 6108F	Knapheide 9' SRW utility body with flip top lids for 60" CA (Includes 2nd Stage MSO, Weight Slip, & Completed Vehicle Certification.)	$13,675.00

8' DUAL REAR WHEEL

K 696D54J	Knapheide 8' DRW utility body for 56" CA (Includes 2nd Stage MSO, Weight Slip, & Completed Vehicle Certification.)	$12,760.00
K 696D54FJ	Knapheide 8' DRW flip top utility body for 56" CA	$14,190.00

9' DUAL REAR WHEEL

K 6108DJ	Knapheide 9' DRW utility body for 60" CA[GM non-wide track only, not compatable with GTY] - (Includes 2nd Stage MSO, Weight Slip, & Completed Vehicle Certification.)	$13,105.00
K 6108DFJ	Knapheide 9' DRW flip top utility body for 60" CA [GM non-wide track only, not compatable with GTY] - (CHEVY NON-GTY) (Includes 2nd Stage MSO, Weight Slip, & Completed Vehicle Certification.)	$14,860.00
K 6108D54J	Knapheide 9' DRW Wide utility body 54" Load Floor for 60" CA (GMC/CHEVY Req's GTY) (Includes 2nd Stage MSO, Weight Slip, & Completed Vehicle Certification.)	$13,440.00
K 6108D54FJ	Knapheide 9' DRW Wide utility body with Flip Tops 54" Load Floor for 60" CA (GMC/CHEVY Req's GTY) (Includes 2nd Stage MSO, Weight Slip, & Completed Vehicle Certification.)	$15,515.00

11' DUAL REAR WHEEL

K 6132D54J	Knapheide 11' DRW Wide utility body 54" Load Floor for 84" CA (GMC/CHEVY Req's GTY) (Includes 2nd Stage MSO, Weight Slip, & Completed Vehicle Certification.)	$15,575.00
K 6132D54FJ	Knapheide 11' DRW Wide utility body with Flip Tops 54" Load Floor for 84" CA (GMC/CHEVY Req's GTY) (Includes 2nd Stage MSO, Weight Slip, & Completed Vehicle Certification.)	$18,630.00

11' DUAL REAR WHEEL MEDIUM DUTY

K 6133HC	Knapheide 11' DRW utility body for 84" CA medium duty chassis. (Includes 2nd Stage MSO, Weight Slip, & Completed Vehicle Certification.)	$29,255.00

11' DUAL REAR WHEEL LCF

K 6127D-LCF-G	Knapheide 11' DRW utility body for 86.5 CA Chevy Low Cab Forward GAS (Includes 2nd Stage MSO, Weight Slip, & Completed Vehicle Certification.)	$14,010.00
K 6127D-LCF-D	Knapheide 11' DRW utility body for 86.5 CA Chevy Low Cab Forward DIESEL(Includes 2nd Stage MSO, Weight Slip, & Completed Vehicle Certification.)	$21,250.00
K KC127H2089-LCF	Knapheide 11' DRW Enclosed service body body for 86.5 CA Chevy Low Cab Forward (Includes 2nd Stage MSO, Weight Slip, & Completed Vehicle Certification.)	$27,605.00

ALAN JAY FLEET SALES
863-402-4234
Ashlee.Wilson@AlanJay.com Christy.Self@AlanJay.com Matt.Forte@AlanJay.com
CITY OF TALLAHASSEE

ALL PRICES INCLUDE FREIGHT AND INSTALLATION

Knapheide Light Cranes

CE6K-3 (3/5)	Venturo 2000lb Electric Mast Folding Crane 6,000 ft - lbs crane with 2,000lb lifting capacity. Includes 3'-5' manual boom, adjustable 13 - 19" boom rest, 150 amp circuit breaker, includes bumper reinforcement & jack leg.	$9,485.00
CE6K-3 (4/7)	Venturo 2000lb Electric Mast Folding Crane 6,000 ft - lbs crane with 2,000lb lifting capacity. Includes 4'-7' manual boom, adjustable 13 - 19" boom rest, 150 amp circuit breaker, includes bumper reinforcement & jack leg.	$7,820.00
EC3200-LD	Stellar 3200lb EH 11,500 ft. lb. crane with hydraulic extension 7 - 11ft, manual extension 11 - 15 ft, adj boom rest 18 - 26" 150 amp circuit breaker, single side spring build up, crane reinforcement, manual outriggers, and additional battery in crane compartment.	$31,870.00
ET8KX-LD	Venturo 3,200lb EH 8,000 ft. lb. crane with hydraulic elevation, hydraulic boom extension 6-10 ft, manual boom extension 10-14 ft, adj boom rest 13 - 19", 150 amp circuit breaker, single side spring build up, crane reinforcement, manual outriggers, and additional battery in crane compartment.	$32,390.00

Knapheide Trailering

K 4 WIRE	4 prong trailer wiring	$130.00
K 6 WIRE	6 prong utility trailer wiring	$250.00
K 7/4 WIRE	7 way flat camper trailer wiring with 4 prong flat	$215.00
K CLV-SB	Class V Hitch for Service Body	$1,200.00
K PTL-CC	Frame mount or ICC mount w/o Pintle for cab chassis.	$540.00
K PTL2	Tow Pintle combo with 2" Ball to mount in receiver	$355.00
K PTL2516	Tow Pintle combo with 2 & 5/16" Ball to mount in receiver	$395.00
K PTL15	15 ton Pintle for frame mount.	$260.00
K PTL 20	20 ton Pintle for frame mount	$325.00

Knapheide Accessories

K CAMERA	INSTALL FACTORY ORDERED CAMERA IN UTILITY BODY.	$270.00
K BUA	Back up alarm	$225.00
K FFK-G	Knapheide Fuel Fill Kit for pickup bed removal applications with GAS engine.	$415.00
K FFK-D	Knapheide Fuel Fill Kit for pickup bed removal applications with DIESEL engine.	$550.00
SHROUD	BODY COMPANY TO PROVIDE SHROUD ON BACK OF BODY TO PROTECT TRAFFIC ADVISOR (48"W X 1.9"T X 2.5"D). SHROUD TO BE PAINTED ALONG WITH BODY AND LOCATED BETWEEN SLAM GATE AND REAR BUMPER.	$135.00
K GM-SGL	*GM Diesel Only - Relocate DEF Tank for Diesel Chevy/GMC 3500 Cab Chassis ordered with factory single rear fuel tank.	$455.00
K NOTCH-DUAL	* Diesel Only notch utility body to accommodate DEF Tank on Dual Fuel Tank applications (Will affect Interior Compartment Size)	$750.00
K MLS-6	Master locking system 6-door bodies	$915.00
K RKE-6	Remote keyless entry 6-door bodies	$1,620.00
K TH6	T-Handle Latches 6-door bodies	$475.00
K MLS-8	Master locking system 8-door bodies	$1,005.00
K RKE-8	Remote keyless entry 8-door bodies	$2,410.00
K TH8	T-Handle Latches 8-door bodies	$780.00

ALAN JAY FLEET SALES
863-402-4234
Ashlee.Wilson@AlanJay.com Christy.Self@AlanJay.com Matt.Forte@AlanJay.com
CITY OF TALLAHASSEE

ALL PRICES INCLUDE FREIGHT AND INSTALLATION

K WW DELETE	Delete wheel well notches on DRW utility Body (NO CHARGE).	$0.00
K 21 WB	Knapheide 21" HD Work Bumper with storage access on each side, includes Integrated HD Class V Receiver Hitch.	$5,835.00
K 2CONE	Furnish and Install (2) Custom Tow Hook Mounted Cone Holders (F-Series Only).	$1,140.00
K BED REIN	Bed reinforcement for mast crane.	$1,920.00
K BUMP REIN	Bumper reinforcement for mast crane.	$1,365.00
K COOLER	Furnish and Install Aluminum Rack AND 5 Gallon Water Cooler	$335.00
K CONE	Furnish and Install (1) Custom Tow Hook Mounted Cone Holder (F-Series Only)	$835.00
K CC 108 PAINT	Upgrade from Single Stage to Base Coat Clear Coat Paint (8-9 foot service bodies)	$0.00
K CC 132 PAINT	Upgrade from Single Stage to Base Coat Clear Coat Paint (11 foot service bodies)	$0.00
K STEP	Furnish and Install (1) Flexible Stirrup Step under rear bumper	$335.00
K GRAB	Furnish and Install (1) Contoured Grab Handle to top of Work Bumper and back of body	$750.00

Knapheide Cab Shields

K BR 15###	BACK RACK 15### INSTALLED ON KNAPHEIDE UTILITY BODY.	$700.00
K AL HAR	KTEC Alum Headach Rack (Octagonal)	$1,500.00
K AL HAR-MLBM	KTEC Alum Headach Rack (Octagonal) with mini light bar mount.	$1,635.00
K AL HAR-2BM	KTEC Alum Headach Rack (Octagonal) with dual beacon mounts.	$1,600.00
K AL HAR-LBM	KTEC Alum Headach Rack (Octagonal) with center mount for full size light bar.	$1,635.00
K AL HAR MD	KTEC Aluminum Headache Rack (Octagonal) for Medium Duty Trucks (Chevy 4500-6500 & Ford F-650-750).	$1,560.00
K BR LBM	BACK RACK LIGHT BAR FEET 91006	$390.00
K HAR ML	MINI LIGHT BAR PLATE	$210.00
K HAR B2	DUAL BEACON MOUNTS	$130.00

Knapheide Racks

K 8AMR-SS	SINGLE SIDE BUMPER TO TOP OF WINDSHIELD Crew Cab 8' Pick Up or Utility Bed, Aluminum Material Rack - expanded metal from cab forward on bottom, sides, and front. 1-1/2" Aluminum Square Tube construction.	$3,245.00
K 8AMR-SS-BB	SINGLE SIDE BUMPER TO BUMPER 8' Pick Up or Utility Bed, Aluminum Material Rack Crew Cab 8' Pick Up or Utility Bed, -expanded metal from cab forward on bottom, sides, and front. 1-1/2" Aluminum Square Tube construction.	$4,730.00
K 8AMR	BACK BUMPER TO TOP OF WINDSHIELD 8' Pick Up or Utility Bed, Aluminum Material Rack For P/U beds & 8' Service Bodies Rack with Expanded metal from cab forward over cab bottom, front and sides, to the Windshield. Racks for Service Bodies will be as Wide as the Bed Area (not Body) Rear Cross Bar Removable. 1-1/2" Aluminum Square Tube construction.	$3,785.00
K 8AMR-BB	BUMPER TO BUMPER Aluminum Material Rack For P/U beds & 8' Service Bodies, Rack with Expanded metal from cab forward over cab bottom, front and sides, to the Windshield. Racks for Service Bodies will be as Wide as the Bed Area (not Body) Rear Cross Bar Removable. 1-1/2" Aluminum Square Tube construction.	$6,210.00
K 9AMR-SS	SINGLE SIDE BUMPER TO TOP OF WINDSHIELD 9' Utility Bed, Aluminum Material Rack -expanded metal from cab forward on bottom, sides, and front. 1-1/2" Aluminum Square Tube construction.	$3,245.00
K 9AMR-SS-BB	SINGLE SIDE BUMPER TO BUMPER 9' Utility Bed, Aluminum Material Rack -expanded metal from cab forward on bottom, sides, and front. 1-1/2" Aluminum Square Tube construction.	$4,730.00

ALL PRICES INCLUDE FREIGHT AND INSTALLATION

K 9AMR	BACK BUMPER TO TOP OF WINDSHIELD 9' Utility Bed, Aluminum Material Rack For 9' Service Bodies Rack with Expanded metal from cab forward over cab bottom, front and sides, to the Windshield. Racks for Service Bodies will be as Wide as the Bed Area (not Body) Rear & Center Cross Bar Removable. 1-1/2" Aluminum Square Tube construction.	$3,785.00
K 9AMR-BB	BUMPER TO BUMPER Aluminum Material Rack, For 9' Service Bodies, Rack with Expanded metal from cab forward over cab bottom, front and sides, to the Windshield. Racks for Service Bodies will be as Wide as the Bed Area (not Body) Rear & Center Cross Bar Removable. 1-1/2" Aluminum Square Tube construction.	$6,200.00
K 11AMR-SS	SINGLE SIDE BUMPER TO TOP OF WINDSHIELD 11' Utility Bed, Aluminum Material Rack -expanded metal from cab forward on bottom, sides, and front. 1-1/2" Aluminum Square Tube construction.	$3,620.00
K 11AMR-SS-BB	SINGLE SIDE BUMPER TO BUMPER 11' Utility Bed, Aluminum Material Rack -expanded metal from cab forward on bottom, sides, and front. 1-1/2" Aluminum Square Tube construction.	$5,195.00
K 11AMR	BACK BUMPER TO TOP OF WINDSHIELD 11' Utility Bed, Aluminum Material Rack For 11' Service Bodies Rack with Expanded metal from cab forward over cab bottom, front and sides, to the Windshield. Racks for Service Bodies will be as Wide as the Bed Area (not Body) Rear & Center Cross Bar Removable. 1-1/2" Aluminum Square Tube construction.	$4,250.00
K 11AMR-BB	BUMPER TO BUMPER Aluminum Material Rack For 11' Service Bodies, Rack with Expanded metal from cab forward over cab bottom, front and sides, to the Windshield. Racks for Service Bodies will be as Wide as the Bed Area (not Body) Rear & Center Cross Bar Removable. 1-1/2" Aluminum Square Tube construction.	$6,675.00
K WG 1425-3	SERVICE BODY SIDE LADDER RACK	$2,045.00

READING - CORP

6' SINGLE REAR WHEEL

AF 78-SW	6.5' Reading Classic II SRW utility body factory powder coated white with SST paddle latches (Includes 2nd stage MSO, weight slip, & final-stage manufacturers completed vehicle certification.) Req's 40" CA Single Rear Wheel Includes pickup box credit.	$12,960.00

8'/9' SINGLE REAR WHEEL

AF SLU98-SW	8' Reading Standard Line utility body factory powder coated white with SST paddle latches (Includes 2nd stage MSO, weight slip, & final-stage manufacturers completed vehicle certification.)	$10,925.00
AF SLU98-SW-FTL	8' Reading Standard Line utility body factory powder coated white with FLIP TOP LIDS & SST paddle latches (Includes 2nd stage MSO, weight slip, & final-stage manufacturers completed vehicle certification.)	$12,670.00
AF 98-SW	8' Reading Classic II utility body reading classic II factory powder coated white with SST Paddle Latches (Includes 2nd stage MSO, weight slip, & final-stage manufacturers completed vehicle certification.)	$12,470.00
AF 98-SW-FTL	8' Reading Classic II utility body reading classic II factory powder coated white with SST Paddle Latches and FLIP TOP LIDS (Includes 2nd stage MSO, weight slip, & final-stage manufacturers completed vehicle certification.)	$14,260.00
AF 108-SW	9' Reading Classic II utility body reading Classic II factory powder coated white with SST Paddle Latches (Includes 2nd stage MSO, weight slip, & final-stage manufacturers completed vehicle certification.)	$13,240.00
AF 108-SW-FTL	9' Reading Classic II utility body reading Classic II factory powder coated white with SST Paddle Latches and FLIP TOP LIDS (Includes 2nd stage MSO, weight slip, & final-stage manufacturers completed vehicle certification.)	$15,400.00

8' DUAL REAR WHEEL

AF 98-DW	8' Reading Classic II utility body reading classic II factory powder coated white with SST Paddle Latches (Includes 2nd stage MSO, weight slip, & final-stage manufacturers completed vehicle certification.)	$13,265.00
AF 98-DW-FTL	8' Reading Classic II utility body reading classic II factory powder coated white with SST Paddle Latches and FLIP TOP LIDS (Includes 2nd stage MSO, weight slip, & final-stage manufacturers completed vehicle certification.)	$14,970.00

9' DUAL REAR WHEEL

AF SLU108-DW	9' Reading Standard Line utility body factory powder coated white with SST paddle latches (Includes 2nd stage MSO, weight slip, & final-stage manufacturers completed vehicle certification.)	$12,280.00
AF 108-DW	9' Reading Classic II utility body reading Classic II factory powder coated white with SST Paddle Latches (Includes 2nd stage MSO, weight slip, & final-stage manufacturers completed vehicle certification.)	$13,915.00

863-402-4234
Ashlee.Wilson@AlanJay.com Christy.Self@AlanJay.com Matt.Forte@AlanJay.com

ALL PRICES INCLUDE FREIGHT AND INSTALLATION

AF SLU108-DW-FTL	9' Reading Standard Line utility body factory powder coated white with FLIP TOP LIDS & SST paddle latches (Includes 2nd stage MSO, weight slip, & final-stage manufacturers completed vehicle certification.)	$14,570.00
AF 108-DW-FTL	9' Reading Classic II utility body reading Classic II factory powder coated white with SST Paddle Latches and FLIP TOP LIDS (Includes 2nd stage MSO, weight slip, & final-stage manufacturers completed vehicle certification.)	$16,205.00
	9' DUAL REAR WHEEL MEDIUM DUTY	
AF 108ADW-HD	9' Reading HD Classic II utility body service body powder coat white with SST paddle latches for medium duty domestic trucks (Includes 2nd stage MSO, weight slip, & final-stage manufacturers completed vehicle certification.	$17,470.00
	11' DUAL REAR WHEEL	
AF SLU132-DW	11' Reading Standard Line utility body factory powder coated white with SST paddle latches (Includes 2nd stage MSO, weight slip, & final-stage manufacturers completed vehicle certification.)	$14,665.00
AF 132-DW	11' Reading Classic II utility body reading Classic II factory powder coated white with SST Paddle Latches (Includes 2nd stage MSO, weight slip, & final-stage manufacturers completed vehicle certification.)	$17,595.00
AF SLU132-DW-FTL	11' Reading Standard Line utility body factory powder coated white with FLIP TOP LIDS & SST paddle latches (Includes 2nd stage MSO, weight slip, & final-stage manufacturers completed vehicle certification.)	$18,995.00
AF 132-DW-FTL	11' Reading Classic II utility body reading Classic II factory powder coated white with SST Paddle Latches and FLIP TOP LIDS (Includes 2nd stage MSO, weight slip, & final-stage manufacturers completed vehicle certification.)	$21,865.00
	11' DUAL REAR WHEEL MEDIUM DUTY	
AF 132ADW-HD	11' Reading HD Classic II utility body service body powder coat white with SST paddle latches for medium duty domestic trucks (Includes 2nd stage MSO, weight slip, & final-stage manufacturers completed vehicle certification.)	$21,500.00
	Reading Accessories	
AF CAMERA	FACTORY CAMERA INSTALL IN UTILITY BODY	$255.00
AF FFK	FUEL FILL KIT FOR BOX REMOVAL	$570.00
AF DEF-RELOCATE	*GM Diesel Only - Relocate DEF Tank for Diesel Chevy/GMC 3500 Cab Chassis ordered with factory single rear fuel tank.	$410.00
AF DEF-NOTCH	*Diesel Only notch utility body to accommodate DEF Tank on Dual Fuel Tank applications (Will affect Interior Compartment Size)	$795.00
AF TH-6	UPGRADE STANDARD LINE 8'-9' UTILITY BODY TO STAINLESS STEEL T-HANDLE LATCHES	$150.00
AF RKE-6	LATCH MATIC REMOTE LOCKING SYSTEM FOR 8'-9' UTILITY BODIES	$1,810.00
AF MLS-6	MASTER LOCKING SYSTEM FOR 8'-9' UTILITY BODIES.	$705.00
AF TH-8	UPGRADE STANDARD LINE 11' BODY TO INCLUDE STAINLESS STEEL T-HANDLE LATCHES.	$185.00
AF MLS-8	MASTER LOCKING SYSTEM FOR 11' UTILITY BODIES	$795.00
AF RKE-8	LATCH MATIC REMOTE LOCKING SYSTEM FOR 11' UTILITY BODIES	$1,840.00
AF 6DR-SLIDE	STEEL SLIDING TOP FOR 8'-9' UTILITY BODIES	$3,445.00
AF CLV-SB	HITCH PLATE WITH RECEIVER HITCH	$975.00
AF 7/4WIRE	7/4 WAY TRAILER RECEPTACLE	$255.00
	READING SPRAY LINERS	
AF USOB8	HD SPRAY ON BED LINER APPLIED TO FLOOR, BULKHEAD, AND SIDE WALLS OF 6.5' - 8' UTILITY BODY.	$1,610.00
AF USOB8-TB	HD SPRAY ON BED LINER APPLIED TO FLOOR, BULKHEAD, CARGO AREA, AND TOPS OF BOXES ON 6.5' - 8' UTILITY BODY.	$1,980.00
AF USOB9	HD SPRAY ON BED LINER APPLIED TO FLOOR, BULKHEAD, AND SIDE WALLS OF 9' UTILITY BODY.	$1,865.00

ALL PRICES INCLUDE FREIGHT AND INSTALLATION

AF USOB9-TB	HD SPRAY ON BED LINER APPLIED TO FLOOR, BULKHEAD, CARGO AREA, AND TOPS OF BOXES ON 9' UTILITY BODY.	$2,260.00
AF USOB11	HD SPRAY ON BED LINER APPLIED TO FLOOR, BULKHEAD, AND SIDE WALLS OF 11' UTILITY BODY	$1,690.00
AF USOB11-TB	HD SPRAY ON BED LINER APPLIED TO FLOOR, BULKHEAD, CARGO AREA, BUMPER AND TOPS OF BOXES ON 11' UTILITY BODY	$2,950.00

PREMIER UTILITY BODIES

8'/9' SINGLE REAR WHEEL

PTC WS298-SRW	Warner 8' SRW Powder Coated Utility Body for 56" CA Furnished and installed by Premier Truck Center (Includes 2nd stage MSO, weight slip, & final-stage manufacturers completed vehicle certification.)	$11,280.00
PTC WS298-SRW -FLIP	Warner 8' SRW Powder Coated Utility Body for 56" CA with Flip-top option. Furnished and installed by Premier Truck Center (Includes 2nd stage MSO, weight slip, & final-stage manufacturers completed vehicle certification.)	$12,835.00
PTC PJ96-SRW	PJ 8' SRW Powder Coated Utility Body for 56" CA includes T-handle latches Furnished and installed by Premier Truck Center (Includes 2nd stage MSO, weight slip, & final-stage manufacturers completed vehicle certification.)	$11,590.00
PTC PJ96-SRW -FLIP	PJ 8' SRW Powder Coated Utility Body for 56" CA with Flip-top option includes T-handle latches. Furnished and installed by Premier Truck Center (Includes 2nd stage MSO, weight slip, & final-stage manufacturers completed vehicle certification.)	$13,170.00

8' DUAL REAR WHEEL

PTC WS298-DRW	Warner 8' DRW Powder Coated Utility Body for 56" CA Furnished and installed by Premier Truck Center (Includes 2nd stage MSO, weight slip, & final-stage manufacturers completed vehicle certification.)	$12,695.00
PTC WS298-DRW-FLIP	Warner 8' DRW Powder Coated Utility Body for 56" CA with Flip-top option. Furnished and installed by Premier Truck Center (Includes 2nd stage MSO, weight slip, & final-stage manufacturers completed vehicle certification.)	$14,300.00
PTC PJ96-DRW	PJ 8' DRW Powder Coated Utility Body for 56" CA includes T-handle latches Furnished and installed by Premier Truck Center (Includes 2nd stage MSO, weight slip, & final-stage manufacturers completed vehicle certification.)	$12,340.00
PTC PJ96-DRW-FLIP	PJ 8' DRW Powder Coated Utility Body for 56" CA with Flip-top option includes T-handle latches. Furnished and installed by Premier Truck Center (Includes 2nd stage MSO, weight slip, & final-stage manufacturers completed vehicle certification.)	$14,720.00

9' DUAL REAR WHEEL

PTC WS2108-DRW	Warner 9' DRW Powder Coated Utility Body for 60" CA Furnished and installed by Premier Truck Center (Includes 2nd stage MSO, weight slip, & final-stage manufacturers completed vehicle certification.)	$13,080.00
PTC WS2108-DRW-FLIP	Warner 9' DRW Powder Coated Utility Body for 60" CA with Flip-top option. Furnished and installed by Premier Truck Center (Includes 2nd stage MSO, weight slip, & final-stage manufacturers completed vehicle certification.)	$14,665.00
PTC PJ108-DRW	PJ 9' DRW Powder Coated Utility Body for 60" CA includes T-handle latches Furnished and installed by Premier Truck Center (Includes 2nd stage MSO, weight slip, & final-stage manufacturers completed vehicle certification.)	$13,195.00
PTC PJ108-DRW-FLIP	PJ 9' DRW Powder Coated Utility Body for 60" CA with Flip-top option includes T-handle latches. Furnished and installed by Premier Truck Center (Includes 2nd stage MSO, weight slip, & final-stage manufacturers completed vehicle certification.)	$15,330.00

11' DUAL REAR WHEEL

PTC WS2132	Warner 11' DRW Powder Coated Utility Body for 84" CA Furnished and installed by Premier Truck Center (Includes 2nd stage MSO, weight slip, & final-stage manufacturers completed vehicle certification.)	$15,155.00
PTC WS132-FLIP	Warner 11' DRW Powder Coated Utility Body for 84" CA with Flip-top option. Furnished and installed by Premier Truck Center (Includes 2nd stage MSO, weight slip, & final-stage manufacturers completed vehicle certification.)	$18,205.00
PTC PJ132-DRW	PJ 11' DRW Powder Coated Utility Body for 84" CA includes T-handle latches Furnished and installed by Premier Truck Center (Includes 2nd stage MSO, weight slip, & final-stage manufacturers completed vehicle certification.)	$15,330.00
PTC PJ132-FLIP	PJ 11' DRW Powder Coated Utility Body for 84" CA with Flip-top option includes T-handle latches. Furnished and installed by Premier Truck Center (Includes 2nd stage MSO, weight slip, & final-stage manufacturers completed vehicle certification.)	$18,745.00

ALAN JAY FLEET SALES
863-402-4234
Ashlee.Wilson@AlanJay.com Christy.Self@AlanJay.com Matt.Forte@AlanJay.com
CITY OF TALLAHASSEE

ALL PRICES INCLUDE FREIGHT AND INSTALLATION

Premier Light Cranes

PTC CE6K-3-BED	2000lb Electric mast folding crane 6,000 ft-lb rated crane with 2,000lb lifting capacity. Includes, crane side spring buildup, jack leg, 50 amp circuit breaker includes bed reinforcing for installation in pickup bed.	$9,025.00
PTC CE6K-3-BUMP	2000lb Electric Mast Folding Crane 6,000 ft - lbs crane with 2,000lb lifting capacity. Includes, Crane Side Spring Buildup, Jack leg, 50 amp circuit breaker, includes reinforced rear bumper for installation on service body bumper.	$9,025.00

Premier Accessories

PTC 6-DRING	D-Rings (6)	$375.00
PTC MLS6	Master Locking System for 6-door bodies.	$935.00
PTC-MLS8	Master Lock System for 8-door body.	$935.00
PTC THDL6	T-Handle Latches for 6-door bodies.	$750.00
PTC THDL8	T-Handle Latches for 8-door bodies.	$1,000.00
PTC GM-SGL	*GM Diesel Only - Relocate DEF Tank for Diesel Chevy/GMC 3500 Cab Chassis ordered with factory single rear fuel tank.	$750.00
PTC NOTCH-DUAL	* Diesel Only notch utility body to accommodate DEF Tank on Dual Fuel Tank applications (Will affect Interior Compartment Size)	$1,500.00
PTC-ML	Add for master lock system, for crane reinforced service body	$1,695.00
PTC-OXY-BGH	Add for OXYGEN & ACETYLENE BOTTLE GAS HOLDERS.	$840.00
PTC-BROOKLYN-8/9	Brooklyn Bars for 8'-9' Body	$1,500.00
PTC-BROOKLYN-11	Brooklyn Bars for 11' Body	$1,500.00

Premier Trailering

PTC 4WIRE	4 prong trailer wiring	$165.00
PTC 6WIRE	6 prong utility trailer wiring	$165.00
PTC 7/4WIRE	7 way flat camper trailer wiring	$180.00
PTC CLV-SB	Class V trailer hitch for service bodies 20K rating with 2 1/2" receiver.	$1,040.00
PTC PTL-MNT	Frame mount 3/4" plate for Pintle with 20 ton pintle.	$2,685.00

STAHL / CM - ABG

6.5' SINGLE REAR WHEEL

ABG SB6.5-SRW	ABG 6.5' SRW CM service Body, standard boxes (tall front and rear, middle box AKA V pack) component style body, bedliner on floor, rock impact zone, and bumper. Vice holder in bumper, LED lighting. (Truck brand specific) Can add pop tops or master locks as needed. (Includes 2nd Stage MSO, Weight Slip, & Completed Vehicle Certification.)	$13,145.00

8' SINGLE REAR WHEEL

ABG SB8-SRW	ABG 8' SRW CM service Body, standard boxes (tall front and rear, middle box, AKA V pack) component style body, bedliner on floor, rock impact zone, and bumper. Vice holder in bumper, LED lighting. Can add pop tops or master locks as needed. (Includes 2nd Stage MSO, Weight Slip, & Completed Vehicle Certification.)	$13,145.00
ABG SB8-DRW	ABG 8' DRW CM service Body, standard boxes (tall front and rear, middle box, AKA V pack) component style body, bedliner on floor, rock impact zone, and bumper. Vice holder in bumper, LED lighting. Can add pop tops or master locks as needed. (Includes 2nd Stage MSO, Weight Slip, & Completed Vehicle Certification.)	$13,605.00
ABG STAHL8-SRW	8' SRW Stahl Challenger ST service body. Standard V Pack configuration, recessed circle, embossed bumper, powder coated universal white. (Includes 2nd Stage MSO, Weight Slip, & Completed Vehicle Certification.)	$14,605.00

ALAN JAY FLEET SALES

863-402-4234

Ashlee.Wilson@AlanJay.com Christy.Self@AlanJay.com Matt.Forte@AlanJay.com

CITY OF TALLAHASSEE

ALL PRICES INCLUDE FREIGHT AND INSTALLATION

8' DUAL REAR WHEEL

ABG STAHL8-DRW	8' DRW Stahl Challenger ST service body. Standard V Pack configuration, recessed circle, embossed bumper, powder coated universal white. (Includes 2nd Stage MSO, Weight Slip, & Completed Vehicle Certification.)	$15,885.00

9' DUAL REAR WHEEL

ABG SB9-DRW	ABG 9' DRW CM service Body, standard boxes (tall front and rear, middle box, AKA V pack) component style body, bedliner on floor, rock impact zone, and bumper. Vice holder in bumper, LED lighting. Can add pop tops or master locks as needed. (Includes 2nd Stage MSO, Weight Slip, & Completed Vehicle Certification.)	$14,525.00
ABG STAHL9-DRW	9' Stahl Challenger ST service body. Standard V Pack configuration, recessed circle, embossed bumper, powder coated universal white. (Includes 2nd Stage MSO, Weight Slip, & Completed Vehicle Certification.)	$16,070.00
ABG STAHL9-R	9' Stahl Challenger ST service body. V Pack w/Oxy/Acet Cabinet w/holders, workbench bumper, powder coated universal white. (Includes 2nd Stage MSO, Weight Slip, & Completed Vehicle Certification.)	$22,045.00

11' DUAL REAR WHEEL

ABG SB11-DRW	ABG 11' DRW CM service Body, standard boxes (tall front and rear, middle box, AKA V pack) component style body, bedliner on floor, rock impact zone, and bumper. Vice holder in bumper, LED lighting. Can add pop tops or master locks as needed. (Includes 2nd Stage MSO, Weight Slip, & Completed Vehicle Certification.)	$17,055.00
ABG STAHL11-DRW	11' Stahl Challenger ST service body. Standard V Pack configuration, recessed circle, embossed bumper, powder coated universal white. (Includes 2nd Stage MSO, Weight Slip, & Completed Vehicle Certification.)	$20,035.00
ABG STAHL11-R	11' Stahl Challenger ST service body. V Pack w/Oxy/Acet Cabinet w/holders, workbench bumper , powder coated universal white. (Includes 2nd Stage MSO, Weight Slip, & Completed Vehicle Certification.)	$24,610.00

ABG Accessories

ABG STAHL-WB	Workbench bumper with 1200#/12000# hitch, full width storage compartment DRW only	$4,115.00
ABG CTECH-8-9DRW-H	C Tech drawers for horizontal toolbox, features 2 thin drawers	$3,545.00
ABG CTECH-8-9DRW-H	C Tech drawers for horizontal toolbox, features 2 thin drawers	$1,855.00
ABG CTECH-9DRW-R	C Tech drawers for rear toolbox, features 2 tall, 1 medium, and 3 thin drawers	$3,315.00
ABG CTECH-11DRW-F	C Tech drawers for rear toolbox, features 2 tall, 1 medium, and 3 thin drawers	$3,315.00
ABG CLIV-PU	Furnish and install replacement hitch for pickup truck (or bed deletes) that is compatible with Tommy Gate. 2" receiver tube.	$975.00
ABG CLV-HD	2.5" Receiver HD hitch, independently rated for 20K LBS, includes 4 way square and 7 way round plugs	$845.00
ABG TRI-BALL	2 5/16 (14K), 2" (10K), and 1 7/8 (6K) Straight hitch	$170.00
ABG 2516-3DROP	2.5" shaft 2 5/16 ball, 3" drop, 15K rated	$155.00
ABG MLS	Master locking system, sliding for padlock, installed.	$795.00
ABG CTECH-8SRW-F	C Tech tool drawers for front, vertical toolbox, features 4 thin tool drawers and some space below for additional storage.	$2,225.00
ABG CTECH-8SRW-R	C Tech tool drawers for rear vertical toolbox, features 1 tall, 4 medium drawers, some space below for additional storage	$2,230.00
ABG CTECH-8DRW-F	C Tech tool drawers for front toolbox, features 1 tall, 1 medium, and 4 thin drawers	$3,550.00
ABG CTECH-8DRW-R	C Tech drawers for rear toolbox, features 1 X Tall, 2 tall, 3 medium drawers	$3,020.00
ABG CTECH-9DRW-F	C Tech drawers for rear toolbox, features 1 X Tall, 1 tall, 1 medium and 3 thin drawers	$3,055.00
ABG CTECH-11DRW-H	C Tech drawers for horizontal toolbox, features 2 thin drawers	$2,000.00
ABG FTL-8SRW	Pop top for 8 SRW Service Body, installed. Priced per side	$2,110.00
ABG FTL-8DRW	Pop top for 8 DRW Service Body, installed. Priced per side	$1,665.00

ALL PRICES INCLUDE FREIGHT AND INSTALLATION

ABG FTL-9DRW	Pop top for 9 DRW Service Body, installed. Priced per side	$2,990.00
ABG FTL-11DRW	Pop top for 11 DRW Service Body, installed. Priced per side	$2,470.00

READING - DVA

6.5' SINGLE REAR WHEEL

DVA 78ASW	6.5' Reading Classic II SRW utility body factory powder coated white with SST paddle latches (Includes 2nd stage MSO, weight slip, & final-stage manufacturers completed vehicle certification.) Req's 42" CA Single Rear Wheel GM 2500, Includes pickup box credit.	$12,960.00
DVA 82FASW	6.5' Reading Classic II SRW utility body factory powder coated white with SST paddle latches (Includes 2nd stage MSO, weight slip, & final-stage manufacturers completed vehicle certification.) Req's 40" CA Single Rear Wheel Ford, Includes pickup box credit.	$12,960.00

8'/9' SINGLE REAR WHEEL

DVA SLU98ASW	8' Reading Standard Line utility body factory powder coated white with SST paddle latches (Includes 2nd stage MSO, weight slip, & final-stage manufacturers completed vehicle certification.)	$11,740.00
DVA SLU98ASW SML	8' Reading Standard Line utility body factory powder coated white with flip top lids & SST paddle latches (Includes 2nd stage MSO, weight slip, & final-stage manufacturers completed vehicle certification.)	$12,960.00

8' DUAL REAR WHEEL

DVA 98ADW	8' Reading Classic II DRW utility body reading classic II factory powder coated white with SST Paddle Latches (Includes 2nd stage MSO, weight slip, & final-stage manufacturers completed vehicle certification.) Req's 56" CA dual rear wheel	$13,325.00

9' DUAL REAR WHEEL

DVA 108ADW	9' Reading Classic II DRW utility body reading Classic II factory powder coated white with SST Paddle Latches (Includes 2nd stage MSO, weight slip, & final-stage manufacturers completed vehicle certification.) Req's 60" CA dual rear wheel	$13,570.00
DVA SLU108ADW	9' Reading Standard Line utility body factory powder coated white with SST paddle latches (Includes 2nd stage MSO, weight slip, & final-stage manufacturers completed vehicle certification.) Req 60" CA	$12,960.00

11' DUAL REAR WHEEL

DVA SLU132ADW	11' Reading Standard Line utility body factory powder coated white with SST paddle latches (Includes 2nd stage MSO, weight slip, & final-stage manufacturers completed vehicle certification.) Req 84" CA	$14,790.00
DVA 132ADW	11' Reading Classic II DRW utility body reading Classic II factory powder coated white with SST Paddle Latches (Includes 2nd stage MSO, weight slip, & final-stage manufacturers completed vehicle certification.) Req's 84" CA dual rear wheel	$16,250.00

DVA Accessories

DVA BUA	Back up alarm, installed.	$205.00
DVA BUS-RR	TRANSFER FACTORY REAR SENSORS TO LIFT GATE	$345.00
DVA CAMERA	Dealer installed factory ordered camera	$310.00
DVA CAMERA RR	Remove and re-install factory camera from tailgate.	$310.00
DVA CLIV	Class IV Trailer Hitch and 7-pin round wire harness.	$905.00
DVA COMP 6-LED	LED compartment lights installed in all compartments of 8' or 9' service body.	$930.00
DVA COMP 6-LED-AB	LED compartment lights installed in all compartments of 8' or 9' service body with one side long horizontal compartment.	$930.00
DVA GM-SGL	*GM Diesel Only - Relocate DEF Tank for Diesel Chevy/GMC 3500 Cab Chassis ordered with factory single rear fuel tank.	$435.00
DVA ML-78-98-SW/DW	Master Locking System (installed at Reading)	$770.00
DVA NOTCH-DUAL	* Diesel Only notch utility body to accommodate DEF Tank on Dual Fuel Tank applications (Will affect Interior Compartment Size)	$375.00

ALL PRICES INCLUDE FREIGHT AND INSTALLATION

DVA LM RSV 132	Latch Matic Remote Locking System (installed at Reading)	$2,250.00
DVA LM-98-108	Latch Matic Remote Locking System (installed at Reading)	$2,000.00

BRAND FX

6.5' SINGLE REAR WHEEL

ABG BFX6.5-SRW	6.5' Brand FX fiberglass service body for short bed SRW pickup. Floor width 48.75, pack height 42", aluminum under structure, aluminum treadplate floor, stainless steel hardware, flow through ventilation system. One shelf in each box, adjustable, shelf dividers save curb side rear, 3 hooks in rear box, full LED lighting kit. (Includes 2nd Stage MSO, Weight Slip, & Completed Vehicle Certification.) Can be used on CHEVY/GMC 1500	$18,290.00

8' SINGLE REAR WHEEL

ABG BFX8-SRW	Brand FX fiberglass service body for 8' SRW pickup. Standard V pack configuration. Floor width 48.75, pack height 42", aluminum under structure, aluminum treadplate floor, stainless steel hardware, flow through ventilation system. One shelf in each box, adjustable, shelf dividers save curb side rear, 3 hooks in rear box, full LED lighting kit. (Includes 2nd Stage MSO, Weight Slip, & Completed Vehicle Certification.) Can be used on CHEVY/GMC 1500	$18,290.00

9' DUAL REAR WHEEL

ABG BFX9-DRW	9' Brand FX fiberglass service body for 60" CA chassis. Standard V pack configuration. Floor width 54", pack height 42", aluminum under structure, tread floor, stainless steel hardware, flow through ventilation system. One shelf in each box, adjustable, shelf dividers save curb side rear, 3 hooks in rear box. Full LED lighting kit. (Includes 2nd Stage MSO, Weight Slip, & Completed Vehicle Certification.)	$21,710.00

11' DUAL REAR WHEEL

ABG BFX11-DRW	11' Brand FX fiberglass service body for 84" CA Chassis. Standard V pack configuration with floor width 54", pack height 42", aluminum under structure, aluminum treadplate floor, stainless steel hardware, flow through ventilation system. One shelf in each box, adjustable, shelf dividers save curb side rear, 3 hooks in rear box. Full LED lighting kit. (Includes 2nd Stage MSO, Weight Slip, & Completed Vehicle Certification.)	$24,115.00

GENERAL ACCESSORIES

ALAN JAY FLEET

AJ COMP 6-LED	LED compartment lights installed in all compartments of 8' or 9' service body.	$785.00
AJ COMP 6-LED-AB	LED compartment lights installed in all compartments of 8' or 9' service body with one side long horizontal compartment.	$785.00
AJ COMP 8-LED	LED compartment lights installed in all compartments of 11' service body	$1,015.00
AJ COMP-8LED-AB	LED compartment lights installed in all compartments of 11' service body with one side long horizontal compartment.	$995.00

ROYAL TRUCK BODY

8'/9' SINGLE REAR WHEEL

RTB RS8SRW-FTL	8' Long, Royal Steel XP Single Rear Wheel Standard Flip/Open Top Service Body w/ Huck® Bobtail Fastening System for SRW, 56" CA (Includes 2nd Stage MSO, Weight Slip, & Completed Vehicle Certification.)	$10,420.00
RTB RS8SRW-FTL-MLS	8' Long, Royal Steel XP Single Rear Wheel Standard Flip/Open Top Service Body w/ Huck® Bobtail Fastening System for SRW, 56" CA w/ Internal Master Lock System (Includes 2nd Stage MSO, Weight Slip, & Completed Vehicle Certification.)	$11,780.00
RTB DM8SRW-AL	Duramag 8' Single Rear Wheel Aluminum Service Body 80" x 104" Standard S-Series Service Body (Includes 2nd Stage MSO, Weight Slip, & Completed Vehicle Certification.)	$14,305.00
RTB RS9SRW-FTL	9' Single Rear Wheel Royal Steel 80" x 108" Standard Flip/Open Top Service Body (Includes 2nd Stage MSO, Weight Slip, & Completed Vehicle Certification.)	$10,495.00
RTB RS9SRW-FTL-MLS	9' Single Rear Wheel Royal Steel 80" x 108" Standard Flip/Open Top Service Body w/ Internal Master Locks (Includes 2nd Stage MSO, Weight Slip, & Completed Vehicle Certification.)	$12,250.00

ALL PRICES INCLUDE FREIGHT AND INSTALLATION

RTB DM9SRW-AL	Duramag 9' Single Rear Wheel Aluminum 80" x 113" Standard S-Series Service Body (Includes 2nd Stage MSO, Weight Slip, & Completed Vehicle Certification.)	$18,330.00

8'/9' DUAL REAR WHEEL

RTB RS9DRW-FTL	9' Long, Royal Steel XP Dual Rear Wheel Standard Service Body Standard Service Body w/ Huck® Bobtail Fastening System for DRW, 60" CA (Includes 2nd Stage MSO, Weight Slip, & Completed Vehicle Certification.)	$12,795.00
RTB RS9DRW-FTL-MLS	9' Long, Royal Steel XP Dual Rear Wheel Standard Service Body Standard Service Body w/ Huck® Bobtail Fastening System for DRW, 60" CA w/ Internal Master Lock System (Includes 2nd Stage MSO, Weight Slip, & Completed Vehicle Certification.)	$14,380.00
RTB DM8DRW-AL	Duramag 8' Dual Rear Wheel Aluminum Service Body 94" x 104" Standard S-Series Service Body (Includes 2nd Stage MSO, Weight Slip, & Completed Vehicle Certification.)	$17,925.00
RTB DM9DRW-AL	Duramag 9' Dual Rear Wheel Aluminum 94" x 113" Standard S-Series Service Body (Includes 2nd Stage MSO, Weight Slip, & Completed Vehicle Certification.)	$16,130.00

11' DUAL REAR WHEEL

RSV11S75	11' Long, Royal Service Van w/ 75" Inner Height & 54" Wide x 60" High Clear Door Opening for SRW Chevy Express Cutaway (Includes 2nd Stage MSO, Weight Slip, & Completed Vehicle Certification.)	$17,640.00
RSV11D75	11' Long, Royal Service Van w/ 75" Inner Height & 54" Wide x 60" High Clear Door Opening for DRW Chevy Express Cutaway (Includes 2nd Stage MSO, Weight Slip, & Completed Vehicle Certification.)	$21,260.00
RTB DM11DRW-AL	Duramag 11' Dual Rear Wheel Aluminum 94" x 137" Standard S-Series Service Body (Includes 2nd Stage MSO, Weight Slip, & Completed Vehicle Certification.)	$19,445.00

ROYAL ACCESSORIES

RTB CLV-SB	Class V Hitch for Service Body with 7/4 wire trailer connector.	$1,340.00
RTB CLV-FB	Class V Hitch for Flatbed Body with 7/4 wire trailer connector.	$1,205.00
RTB CAMERA	Installation of back up camera to interact with factory display.	$680.00
RTB RP8SB	Rackpack For 8' Service Body - Includes 18" Lighted Service Body Rack, 8' Rail Kit, 72" Extension Bar and 20" Rail Kit Compatible Rear Rack	$2,835.00
RTB RP9SB	Rackpack For 9' Service Body - Includes 18" Lighted Service Body Rack, 9' Rail Kit, 72" Extension Bar and 20" Rail Kit Compatible Rear Rack	$2,960.00
RTB RP11SB	Rackpack For 11' Service Body - Includes 18" Lighted Service Body Rack, 11' Rail Kit, 72" Extension Bar and Qty (2) 20" Rail Kit Compatible Rear Rack	$3,435.00
RTB RSBLR-8SRW	Royal 8' SRW Service Body Ladder Rack Forklift Loadable, Over-Cab Rack for 8' Long body on a Reg Cab, SRW Chassis	$2,190.00
RTB RSBLR-8SRW-EL	Royal 8' SRW Service Body Ladder Rack Forklift Loadable, Over-Cab Rack for 8' Long body on an Extended or Crew Cab, SRW Chassis	$2,290.00
RTB RSBLR-9SRW	Royal 9' DRW Service Body Ladder Rack Forklift Loadable, Over-Cab Rack for 8' Long body on a Reg Cab, SRW Chassis	$2,380.00
RTB RSBLR-9SRW	Royal 9' SRW Service Body Ladder Rack Forklift Loadable, Over-Cab Rack for 8' Long body on a Reg Cab, SRW Chassis	$2,380.00
RTB RSBLR-9SRW-EL	Royal 9' DRW Service Body Ladder Rack Forklift Loadable, Over-Cab Rack for 8' Long body on an Extended or Crew Cab, SRW Chassis	$2,515.00
RTB RSBLR-9SRW-EL	Royal 9' SRW Service Body Ladder Rack Forklift Loadable, Over-Cab Rack for 8' Long body on an Extended or Crew Cab, SRW Chassis	$2,515.00

863-402-4234

Ashlee.Wilson@AlanJay.com Christy.Self@AlanJay.com Matt.Forte@AlanJay.com

CITY OF TALLAHASSEE

ALL PRICES INCLUDE FREIGHT AND INSTALLATION

SINGLE REAR WHEEL

Knapheide

KNAP KC96L1478	KNAPHEIDE 8' SRW Enclosed body, 97.25" Length, 68" Height, 14.5" Deep Compts, 44.5" Wide Rear Door, 50.5" Interior Height (Includes 2nd Stage MSO, Weight Slip, & Completed Vehicle Certification.)	$20,540.00
KNAP KC96M1478	KNAPHEIDE 8' SRW Enclosed body, 97.25" Length, 78" Height, 14.5" Deep Compts, 44.5" Wide Rear Door, 60.5" Interior Height (Includes 2nd Stage MSO, Weight Slip, & Completed Vehicle Certification.)	$21,140.00
KNAP KC96U1478	KNAPHEIDE 8' SRW Enclosed Body, 97.25" Length, 62" Height, 14.5" Deep Compts, 44.5" Wide Rear Door, 44.5" Interior Height (Includes 2nd Stage MSO, Weight Slip, & Completed Vehicle Certification.)	$20,260.00

DUAL REAR WHEEL

Knapheide

KNAP KC96H2094	KNAPHEIDE 8' DRW Enclosed body, 97.25" Length, 90" Height, 20" Deep Compts, 49.5" Wide Rear Door, 72.5" Interior Height (Includes 2nd Stage MSO, Weight Slip, & Completed Vehicle Certification.)	$27,230.00
KNAP KC96L2094	KNAPHEIDE 8' DRW Enclosed body, 97.25" Length, 68" Height, 20" Deep Compts, 49.5" Wide Rear Door, 50.5" Interior Height (Includes 2nd Stage MSO, Weight Slip, & Completed Vehicle Certification.)	$22,030.00
KNAP KC96M2094	KNAPHEIDE 8' DRW Enclosed body, 97.25" Length, 78" Height, 20" Deep Compts, 49.5" Wide Rear Door, 60.5" Interior Height (Includes 2nd Stage MSO, Weight Slip, & Completed Vehicle Certification.)	$22,610.00
KNAP KC96U2094	KNAPHEIDE 8' DRW Enclosed body, 97.25" Length, 62" Height, 20" Deep Compts, 49.5" Wide Rear Door, 44.5" Interior Height (Includes 2nd Stage MSO, Weight Slip, & Completed Vehicle Certification.)	$21,480.00
KNAP KC108H2094	KNAPHEIDE 9' DRW Enclosed body, 107.25" Length, 90" Height, 20" Deep Compts, 49.5" Wide Rear Door, 72.5" Interior Height (Includes 2nd Stage MSO, Weight Slip, & Completed Vehicle Certification.)	$24,550.00
KNAP KC108L2094	KNAPHEIDE 9' DRW Enclosed Body 107.25" Length, 68" Height, 20" Deep Compts, 49.5" Wide Rear Door, 50.5" Interior Height (Includes 2nd Stage MSO, Weight Slip, & Completed Vehicle Certification.)	$23,410.00
KNAP KC108M2094	KNAPHEIDE 9' DRW Enclosed body, 107.25" Length, 78" Height, 20" Deep Compts, 49.5" Wide Rear Door, 60.5" Interior Height (Includes 2nd Stage MSO, Weight Slip, & Completed Vehicle Certification.)	$23,965.00
KNAP KC132H2094	KNAPHEIDE 11' DRW Enclosed body, 133.25" Length, 90" Height, 20" Deep Compts, 49.5" Wide Rear Door, 72.5" Interior Height (Includes 2nd Stage MSO, Weight Slip, & Completed Vehicle Certification.)	$27,230.00
KNAP KC132L2094	KNAPHEIDE 11' DRW Enclosed Body, 133.25" Length, 68" Height, 20" Deep Compts, 49.5" Wide Rear Door, 50.5" Interior Height (Includes 2nd Stage MSO, Weight Slip, & Completed Vehicle Certification.)	$26,085.00
KNAP KC132M2094	KNAPHEIDE 11' DRW Enclosed body, 133.25" Length, 78" Height, 20" Deep Compts, 49.5" Wide Rear Door, 60.5" Interior Height (Includes 2nd Stage MSO, Weight Slip, & Completed Vehicle Certification.)	$26,640.00

ALAN JAY FLEET SALES
863-402-4234
Ashlee.Wilson@AlanJay.com Christy.Self@AlanJay.com Matt.Forte@AlanJay.com
CITY OF TALLAHASSEE

ALL PRICES INCLUDE FREIGHT AND INSTALLATION

PALPRO CRANE BODIES & CRANES

9' CRANE BODY

PP PCB20-108-3216	PALPRO PCB 20 Series 9' heavy duty galvannealed steel crane body with Palfinger PSC3216E crane. Includes 19" treadplate bumper with outrigger cross tube, treadplate steps, and recess for integrated 16,000 lb. rated 2" hitch receiver tube (not compatible with vise mount options), manual out (crane side) crank down stabilizers standard right rear crane mounting compartment, compartment tops reinforced with structural angle, six (6) recessed cargo tie downs (6,000 lb. capacity), two (2) grab handles, 40" high side compartments, fully integrated and sealed automotive style harness kit, FMVSS 108 LED light and reflector kit, mudflap brackets, entire body electro coat (E-Coat) primer, understructure and bottom of compartments undercoated. Adjustable aluminum divider trays in compartments. Master Locking system installed. Palfinger model PSC 3216E telescopic service crane; 12,500 ft. lbs., 16' reach capability, one hydraulic / one manual extension, 4,000 Lb. vertical lift capacity, - 5 to +80 degree boom elevation, double acting cylinders with load holding valves on all cylinders, overload shutdown system, radio remote control, decals, crane hook, load line block, Ecoat prime, finish paint white topcoat and crane tie down bolt kit, single stage common white. (Includes 2nd Stage MSO, Weight Slip, & Completed Vehicle Certification.) Reqires 60" CA and 10,001 lb GVWR.	$64,395.00
PP PCB20-108-4025	PALPRO PCB 20 Series 9' heavy duty galvannealed steel crane body with Palfinger 4025E crane. Includes 19" treadplate bumper with outrigger cross tube, treadplate steps, and recess for integrated 16,000 lb. rated 2" hitch receiver tube (not compatible with vise mount options), manual out (crane side) crank down stabilizers, standard right rear crane mounting compartment, compartment tops reinforced with structural angle, six (6) recessed cargo tie downs (6,000 lb. capacity), two (2) grab handles, 40" high side compartments, fully integrated and sealed automotive style harness kit, FMVSS 108 LED light and reflector kit, mudflap brackets, entire body electro coat (E-Coat) primer, understructure and bottom of compartments undercoated, adjustable aluminum divider trays in compartments, master locking system installed, Palfinger model PSC 4025E telescopic service crane; 18,500 ft. lbs., 25' reach capability, two hydraulic powered extensions, 4,000 Lb. vertical lift capacity, - 5 to +80 degree boom elevation, double acting cylinders with load holding valves on all cylinders, overload shutdown system, radio remote control, decals, crane hook, load line block, Ecoat prime, finish paint white topcoat paint single stage common white. (Includes 2nd Stage MSO, Weight Slip, & Completed Vehicle Certification.) Reqires 60" CA and 10,001 lb GVWR.	$75,210.00
PP PCB20-108CS-4025	PALPRO PCB 20 Series 9' heavy duty galvannealed steel crane body with Palfinger 4025E crane. Includes 19" treadplate bumper with outrigger cross tube, treadplate steps, and recess for integrated 16,000 lb. rated 2" hitch receiver tube (not compatible with vise mount options), manual out (crane side) crank down stabilizers, standard right rear crane mounting compartment, compartment tops reinforced with structural angle, six (6) recessed cargo tie downs (6,000 lb. capacity), two (2) grab handles, 40" high side compartments with curbside 1st raised to 60"H for Oxy/act Bottles, tank bracket for 2 tanks, cargo area wall mounted, compartment vented, fully integrated and sealed automotive style harness kit, FMVSS 108 LED light and reflector kit, mudflap brackets, entire body electro coat (E-Coat) primer, understructure and bottom of compartments undercoated, adjustable aluminum divider trays in compartments, master locking system installed, Palfinger model PSC 4025E telescopic service crane; 18,500 ft. lbs., 25' reach capability, two hydraulic powered extensions, 4,000 Lb. vertical lift capacity, - 5 to +80 degree boom elevation, double acting cylinders with load holding valves on all cylinders, overload shutdown system, radio remote control, decals, crane hook, load line block, Ecoat prime, finish paint white topcoat paint single stage common white. (Includes 2nd Stage MSO, Weight Slip, & Completed Vehicle Certification.) Reqires 60" CA and 10,001 lb GVWR.	$76,065.00
PP PCB39-108-5025	PALPRO PCB 39 Series 9' heavy duty galvannealed steel crane body with Palfinger 5025E crane. Includes 21" workbench tailshelf with outrigger cross tube, through compartment, 1/4" Top Plate work surface and integrated 16,000 lb rated 2" hitch receiver tube & rear manual out (crane side) crank down stabilizers, standard right rear crane mounting compartment, all aluminum doors and hinges, six (6) recessed cargo tie downs (6,000 lb. capacity), two (2) grab handles, 44" high side compartments, fully integrated and sealed automotive style harness kit and electrical system with easy access power distribution panel, FMVSS 108 LED light and reflector kit, mudflap brackets, entire body electro coat (E-Coat) primer, interior of compartments lined with Zolatone AIM White interior coating, understructure and bottom of compartments undercoated, adjustable aluminum divider trays in compartments, master locking system, Palfinger model PSC 5025E telescopic service crane; 32,500 ft. lbs., 25' reach capability, two hydraulic powered extensions, 5,000 Lb. vertical lift capacity, - 5 to +80 degree boom elevation, double acting cylinders with load holding valves on all cylinders, overload shutdown system, radio remote control, decals, crane hook, load line block, Ecoat prime, finish paint white topcoat paint single stage common white. (Includes 2nd Stage MSO, Weight Slip, & Completed Vehicle Certification.) Reqires 60" CA and 14,500 lb GVWR.	$92,265.00

863-402-4234
Ashlee.Wilson@AlanJay.com Christy.Self@AlanJay.com Matt.Forte@AlanJay.com

ALL PRICES INCLUDE FREIGHT AND INSTALLATION

PP PCB39-108CS-5025	PALPRO PCB 39 Series 9' heavy duty galvannealed steel crane body with Palfinger 5025E crane. Includes 21" workbench tailshelf with outrigger cross tube, through compartment, 1/4" Top Plate work surface and integrated 16,000 lb rated 2" hitch receiver tube & rear manual out (crane side) crank down stabilizers, standard right rear crane mounting compartment, all aluminum doors and hinges, six (6) recessed cargo tie downs (6,000 lb. capacity), two (2) grab handles, 44" high side compartments, with curbside 1st raised to 60"H for Oxy/act Bottles, tank bracket for 2 tanks, cargo area wall mounted, compartment vented fully integrated and sealed automotive style harness kit and electrical system with easy access power distribution panel, FMVSS 108 LED light and reflector kit, mudflap brackets, entire body electro coat (E-Coat) primer, interior of compartments lined with Zolatone AIM White interior coating, understructure and bottom of compartments undercoated, adjustable aluminum divider trays in compartments, master locking system, Palfinger model PSC 5025E telescopic service crane; 32,500 ft. lbs., 25' reach capability, two hydraulic powered extensions, 5,000 Lb. vertical lift capacity, - 5 to +80 degree boom elevation, double acting cylinders with load holding valves on all cylinders, overload shutdown system, radio remote control, decals, crane hook, load line block, Ecoat prime, finish paint white topcoat paint single stage common white. (Includes 2nd Stage MSO, Weight Slip, & Completed Vehicle Certification.) Reqires 60" CA and 14,500 lb GVWR.	$94,735.00

11' CRANE BODY

PP PCB20-132-3216	PALPRO PCB 20 Series 11' heavy duty galvannealed steel crane body with Palfinger PSC3216E crane. Includes 19" treadplate bumper with outrigger cross tube, treadplate steps, and recess for integrated 16,000 lb. rated 2" hitch receiver tube (not compatible with vise mount options), manual out (crane side) crank down stabilizers, standard right rear crane mounting compartment, compartment tops reinforced with structural angle, eight (8) recessed cargo tie downs (6,000 lb. capacity), two (2) grab handles, 40" high side compartments, fully integrated and sealed automotive style harness kit, FMVSS 108 LED light and reflector kit, mudflap brackets, entire body electro coat (E-Coat) primer, understructure and bottom of compartments undercoated. Adjustable aluminum divider trays in compartments, Master locking system installed, Palfinger model PSC 3216E telescopic service crane; 12,500 ft. lbs., 16' reach capability, one hydraulic / one manual extension, 4,000 Lb. vertical lift capacity, - 5 to +80 degree boom elevation, double acting cylinders with load holding valves on all cylinders, overload shutdown system, radio remote control, decals, crane hook, load line block, Ecoat prime, finish paint white topcoat single stage common white. (Includes 2nd Stage MSO, Weight Slip, & Completed Vehicle Certification.) Reqires 84" CA and 10,001 lb GVWR.	$68,425.00
PP PCB20-132-4025	PALPRO PCB 20 Series 11' heavy duty galvannealed steel crane body with Palfinger 4025E crane. Includes 19" treadplate bumper with outrigger cross tube, treadplate steps, and recess for integrated 16,000 lb. rated 2" hitch receiver tube (not compatible with vise mount options), manual out (crane side) crank down stabilizers, standard right rear crane mounting compartment, compartment tops reinforced with structural angle, six (8) recessed cargo tie downs (6,000 lb. capacity), two (2) grab handles, 40" high side compartments, fully integrated and sealed automotive style harness kit, FMVSS 108 LED light and reflector kit, mudflap brackets, entire body electro coat (E-Coat) primer, understructure and bottom of compartments undercoated, adjustable aluminum divider trays in compartments, master locking system installed, Palfinger model PSC 4025E telescopic service crane; 18,500 ft. lbs., 25' reach capability, two hydraulic powered extensions, 4,000 Lb. vertical lift capacity, - 5 to +80 degree boom elevation, double acting cylinders with load holding valves on all cylinders, overload shutdown system, radio remote control, decals, crane hook, load line block, Ecoat prime, finish paint white topcoat paint single stage common white. (Includes 2nd Stage MSO, Weight Slip, & Completed Vehicle Certification.) Reqires 84" CA and 10,001 lb GVWR.	$79,040.00
PP PCB20-132CS-4025	PALPRO PCB 20 Series 11' heavy duty galvannealed steel crane body with Palfinger 4025E crane. Includes 19" treadplate bumper with outrigger cross tube, treadplate steps, and recess for integrated 16,000 lb. rated 2" hitch receiver tube (not compatible with vise mount options), manual out (crane side) crank down stabilizers, standard right rear crane mounting compartment, compartment tops reinforced with structural angle, six (8) recessed cargo tie downs (6,000 lb. capacity), two (2) grab handles, 40" high side compartments with curbside 1st raised to 60"H for Oxy/act Bottles, tank bracket for 2 tanks, cargo area wall mounted, compartment vented, fully integrated and sealed automotive style harness kit, FMVSS 108 LED light and reflector kit, mudflap brackets, entire body electro coat (E-Coat) primer, understructure and bottom of compartments undercoated, adjustable aluminum divider trays in compartments, master locking system installed, Palfinger model PSC 4025E telescopic service crane; 18,500 ft. lbs., 25' reach capability, two hydraulic powered extensions, 4,000 Lb. vertical lift capacity, - 5 to +80 degree boom elevation, double acting cylinders with load holding valves on all cylinders, overload shutdown system, radio remote control, decals, crane hook, load line block, Ecoat prime, finish paint white topcoat paint single stage common white. (Includes 2nd Stage MSO, Weight Slip, & Completed Vehicle Certification.) Reqires 84" CA and 10,001 lb GVWR.	$78,495.00
PP PCB39-132-5025	PALPRO PCB 39 Series 11' heavy duty galvannealed steel crane body with Palfinger 5025E crane. Includes 21" workbench tailshelf with outrigger cross tube, through compartment, 1/4" top plate work surface and integrated 16,000 lb rated 2" hitch receiver tube & rear manual out (crane side) crank down stabilizers, standard right rear crane mounting compartment, all aluminum doors and hinges, six (6) recessed cargo tie downs (6,000 lb. capacity), two (2) grab handles, 44" high side compartments, fully integrated and sealed automotive style harness kit and electrical system with easy access power distribution panel, FMVSS 108 LED light and reflector kit, mudflap brackets, entire body electro coat (E-Coat) primer, interior of compartments lined with Zolatone AIM White interior coating, understructure and bottom of compartments undercoated, adjustable aluminum divider trays in compartments, master locking system, Palfinger model PSC 5025E telescopic service crane; 32,500 ft. lbs., 25' reach capability, two hydraulic powered extensions, 5,000 Lb. vertical lift capacity, - 5 to +80 degree boom elevation, double acting cylinders with load holding valves on all cylinders, overload shutdown system, radio remote control, decals, crane hook, load line block, Ecoat prime, finish paint white topcoat paint single stage common white. (Includes 2nd Stage MSO, Weight Slip, & Completed Vehicle Certification.) Reqires 84" CA and 14,500 lb GVWR.	$97,725.00

ALL PRICES INCLUDE FREIGHT AND INSTALLATION

PP PCB39-132CS-5025	PALPRO PCB 39 Series 11' heavy duty galvannealed steel crane body with Palfinger 5025E crane. Includes 21" workbench tailshelf with outrigger cross tube, through compartment, 1/4" top plate work surface and integrated 16,000 lb rated 2" hitch receiver tube & rear manual out (crane side) crank down stabilizers, standard right rear crane mounting compartment, all aluminum doors and hinges, six (6) recessed cargo tie downs (6,000 lb. capacity), two (2) grab handles, 44" high side compartments with curbside 1st raised to 60"H for Oxy/act Bottles, tank bracket for 2 tanks, cargo area wall mounted, compartment vented, fully integrated and sealed automotive style harness kit and electrical system with easy access power distribution panel, FMVSS 108 LED light and reflector kit, mudflap brackets, entire body electro coat (E-Coat) primer, interior of compartments lined with Zolatone AIM White interior coating, understructure and bottom of compartments undercoated, adjustable aluminum divider trays in compartments, master locking system, Palfinger model PSC 5025E telescopic service crane; 32,500 ft. lbs., 25' reach capability, two hydraulic powered extensions, 5,000 Lb. vertical lift capacity, - 5 to +80 degree boom elevation, double acting cylinders with load holding valves on all cylinders, overload shutdown system, radio remote control, decals, crane hook, load line block, Ecoat prime, finish paint white topcoat paint single stage common white. (Includes 2nd Stage MSO, Weight Slip, & Completed Vehicle Certification.) Reqires 84" CA and 14,500 lb GVWR.	$102,940.00
PP PCB39-132-6025	PALPRO PCB 39 Series 11' heavy duty galvannealed steel crane body with Palfinger PSC6025E crane. Includes 21" workbench tailshelf with outrigger cross tube, through compartment, 1/4" top plate work surface and integrated 16,000 lb rated 2" hitch receiver tube & rear manual out (crane side) crank down stabilizers, standard right rear crane mounting compartment, all aluminum doors and hinges, six (8) recessed cargo tie downs (6,000 lb. capacity), two (2) grab handles, 44" high side compartments, fully integrated and sealed automotive style harness kit and electrical system with easy access power distribution panel, FMVSS 108 LED light and reflector kit, mudflap brackets, entire body electro coat (E-Coat) primer, interior of compartments lined with Zolatone AIM white interior coating, understructure and bottom of compartments undercoated, adjustable aluminum divider trays in compartments, master locking system , Palfinger model PSC 6025E telescopic service crane; 38,500 ft. lbs., 25' reach capability, two hydraulic powered extensions, 6,000 Lb. vertical lift capacity, - 25 to +75 degree boom elevation, double acting cylinders with load holding valves on all cylinders, overload shutdown system, radio remote control, decals, crane hook, load line block, Ecoat prime, finish paint white topcoat paint single stage common white. (Includes 2nd Stage MSO, Weight Slip, & Completed Vehicle Certification.) Reqires 84" CA and 14,500 lb GVWR.	$108,315.00
PP PCB39-132CS-6025	PALPRO PCB 39 Series 11' heavy duty galvannealed steel crane body with Palfinger PSC6025E crane. Includes 21" workbench tailshelf with outrigger cross tube, through compartment, 1/4" top plate work surface and integrated 16,000 lb rated 2" hitch receiver tube & rear manual out (crane side) crank down stabilizers, standard right rear crane mounting compartment, all aluminum doors and hinges, six (8) recessed cargo tie downs (6,000 lb. capacity), two (2) grab handles, 44" high side compartments with curbside 1st raised to 60"H for Oxy/act Bottles, tank bracket for 2 tanks, cargo area wall mounted, compartment vented, fully integrated and sealed automotive style harness kit and electrical system with easy access power distribution panel, FMVSS 108 LED light and reflector kit, mudflap brackets, entire body electro coat (E-Coat) primer, interior of compartments lined with Zolatone AIM white interior coating, understructure and bottom of compartments undercoated, adjustable aluminum divider trays in compartments, master locking system , Palfinger model PSC 6025E telescopic service crane; 38,500 ft. lbs., 25' reach capability, two hydraulic powered extensions, 6,000 Lb. vertical lift capacity, - 25 to +75 degree boom elevation, double acting cylinders with load holding valves on all cylinders, overload shutdown system, radio remote control, decals, crane hook, load line block, Ecoat prime, finish paint white topcoat paint single stage common white. (Includes 2nd Stage MSO, Weight Slip, & Completed Vehicle Certification.) Reqires 84" CA and 14,500 lb GVWR.	$105,105.00
PP PCB43-132-8029	PALPRO PCB 43 Series 11' heavy duty galvannealed steel crane body with Palfinger PSC8029 crane. Includes 21" workbench tailshelf with outrigger cross tube, through compartment, 1/4" top plate work surface and integrated 16,000 lb rated 2" hitch receiver tube & rear power out (crane side) power down stabilizers, standard right rear crane mounting compartment, all aluminum doors and hinges, gas door shocks, eight (8) recessed cargo tie downs (6,000 lb. capacity), two (2) grab handles, 44" high side compartments, fully integrated and sealed automotive style harness kit and electrical system with easy access power distribution panel, FMVSS 108 LED light and reflector kit, mud flap brackets, entire body electro coat (E-Coat) primer, interior of compartments lined with Zolatone AIM white interior coating, understructure and bottom of compartments undercoated, Palfinger Model PSC 8029 telescopic mechanic field service crane; 43,000 ft./lbs. rating, 400 degree rotation, 29' hydraulic reach capability, 8,000 Lb. vertical lift capacity, -10 to +80 degree boom elevation, double acting cylinders with integrated load holding valves on all cylinders, four-spool remote control valve, overload shutdown system, hydraulic planetary drive winch with spring loaded roller, end layering limit switch and integral two-block damage prevention system, radio remote control, decals, crane hook, load line block, white and black finish pain, adjustable aluminum divider trays in compartments, master locking system, roll out drawer combination-aluminum (Streetside V1), PRC45V rotary screw hydraulic 45 cfm air compressor, topcoat paint single stage common white. (Includes 2nd Stage MSO, Weight Slip, & Completed Vehicle Certification.) Reqires 84" CA, PTO provision, and 19,500 lb GVWR.	$132,165.00

ALAN JAY FLEET SALES
863-402-4234
Ashlee.Wilson@AlanJay.com Christy.Self@AlanJay.com Matt.Forte@AlanJay.com
CITY OF TALLAHASSEE

ALL PRICES INCLUDE FREIGHT AND INSTALLATION

PP PCB72-132 - 10829	PALPRO PCB 72 Series 11' heavy duty galvannealed steel crane body with Palfinger PSC10829 crane. Includes 30" workbench tailshelf with outrigger cross tube, through compartment, 1/4" top plate work surface and integrated 16,000 lb rated 2" hitch receiver tube & rear power out (crane side) power down stabilizers, standard 52" high right rear crane mounting compartment, double panel steel doors, gas door shocks, 14" double panel tailgate, two (2) grab handles, 30" workbench bumper with through compartment, 5/16" plate work surface and recess for 30,000 lb pintle hitch with integrated 2" hitch receiver tube 16,000 lb rated, a fully integrated and sealed automotive style harness kit and electrical system with easy access power distribution panel, FMVSS 108 LED light and reflector kit, mud flap brackets, entire body electro coat (E-Coat) primer, interior of compartments lined with Zolatone AIM White white interior coating, understructure and bottom of compartments undercoated, Palfinger model PSC 10829 telescopic mechanic field service crane; 62,000 ft./lbs. rating, 400 degree rotation, 29' hydraulic reach capability, 10,800 Lb. vertical lift capacity, -10 to +80 degree boom elevation, double acting cylinders with integrated load holding valves on all cylinders, four-spool remote control valve, overload shutdown system, hydraulic planetary drive winch with spring loaded roller, end layering limit switch and integral two-block damage prevention system, radio remote control, decals, crane hook, line block, white and black finish paint Adjustable Aluminum divider trays in compartments, master locking system, roll out drawer combination - aluminum (streetside V1), PRC45V rotary screw hydraulic 45 cfm air compressor, finish topcoat single stage common white. (Includes 2nd Stage MSO, Weight Slip, & Completed Vehicle Certification.) Reqires 84" CA, PTO provision, and 25,999 lb GVWR.	$142,520.00
PP PCB43-132CS-8029	PALPRO PCB 43 Series 11' heavy duty galvannealed steel crane body with Palfinger PSC8029 crane. Includes 21" workbench tailshelf with outrigger cross tube, through compartment, 1/4" top plate work surface and integrated 16,000 lb rated 2" hitch receiver tube & rear power out (crane side) power down stabilizers, standard right rear crane mounting compartment, all aluminum doors and hinges, gas door shocks, eight (8) recessed cargo tie downs (6,000 lb. capacity), two (2) grab handles, 44" high side compartments with curbside 1st raised to 60"H for Oxy/act Bottles, tank bracket for 2 tanks, cargo area wall mounted, compartment vented, fully integrated and sealed automotive style harness kit and electrical system with easy access power distribution panel, FMVSS 108 LED light and reflector kit, mud flap brackets, entire body electro coat (E-Coat) primer, interior of compartments lined with Zolatone AIM white interior coating, understructure and bottom of compartments undercoated, Palfinger Model PSC 8029 telescopic mechanic field service crane; 43,000 ft./lbs. rating, 400 degree rotation, 29' hydraulic reach capability, 8,000 Lb. vertical lift capacity, -10 to +80 degree boom elevation, double acting cylinders with integrated load holding valves on all cylinders, four-spool remote control valve, overload shutdown system, hydraulic planetary drive winch with spring loaded roller, end layering limit switch and integral two-block damage prevention system, radio remote control, decals, crane hook, load line block, white and black finish pain, adjustable aluminum divider trays in compartments, master locking system, roll out drawer combination-aluminum (Streetside V1), PRC45V rotary screw hydraulic 45 cfm air compressor, topcoat paint single stage common white. (Includes 2nd Stage MSO, Weight Slip, & Completed Vehicle Certification.) Reqires 84" CA, PTO provision, and 19,500 lb GVWR.	$127,280.00

PALPRO ACCESSORIES

PP ADD LED-2	(2) ADDITIONAL LED LIGHTS, MOUNTED ON FRONT OF BODY FACING OUTWARD.	$260.00
PP ADD LED-4	(4) ADDITIONAL LED WORK LIGHTS, (2) MOUNTED ON FRONT OF BODY TO ILLUMINATE CARGO AREA AND (2) MOUNTED AT FRONT OF BODY FACING OUT TO ILLUMINATE WORKING AREA.	$525.00
PP BOOM-TIP	LED WORK LIGHTS MOUNTED ON HORSE HEAD OF BOOM TO ILLUMINATE HANGING WORKING AREA.	$1,590.00
PP CAB SHIELD	Cab shield with 52" rack height (measured top of headache rack to top of frame rail).	$1,215.00
PP FLOOD	LED flood light kit (two lights) - includes harnesses for up to 6 lights.	$2,155.00

ALAN JAY FLEET SALES
863-402-4234
Ashlee.Wilson@AlanJay.com Christy.Self@AlanJay.com Matt.Forte@AlanJay.com
CITY OF TALLAHASSEE

ALL PRICES INCLUDE FREIGHT AND INSTALLATION

IMT CRANE BODIES & CRANES

11' CRANE BODY

QT DOM 1	DOMINATOR 1: IMT Series 3 Crane Body. Heavy duty galvannealed steel construction with standard right rear crane mount. 21" workbench bumper with through compartment, 1/4 inch plate work surface and recess for pintle hitch and hitch receiver tube. Electrical system is fully integrated and sealed incorporating an automotive style harness system with power and function distribution box. Body Primed and Painted. Standard Paint unless otherwise stated is Sherwin Williams Genesis. Inside of compartments are painted with IMT compartment coating and understructure is undercoated. Crane body rating of 52,000 ft-lbs. CONFIGURATION: 11' Body with 44" high compartments with raised right front first and second compartments to 60". INCLUDED: - Body Installation Kit for 19,500 GVW Chassis - 10" Fold Down Tailgate with single hand latch - Light Kit. LED High Intensity - Compartment Lights and (2) LED work lights - Install electrical harness - ICC Safety Kit IMT Model 7500 Series 3 Telescopic mechanic field service crane. 5 Sided Penta Boom design. Double acting cylinders with integral holding and/or counterbalance valves. Four section remote control valve. Proportional radio remote control. Planetary Winch boom mounted 60 ft/min. Flip sheave boom tip. Return filters, snatch block, anti-two-block device. Hydraulic overload shutdown system, decals and mounting kit. Crane is factory painted white with Axalta Imron Elite paint. Max Lift: 7,500 lbs. Max Reach: 22' Rotation: 400 Degrees INCLUDES: - Boom Support - Single Proportional Radio Remote (Toggle Switches) - LED Overload Indicator Lights - (1) Short and (1) Long Radio Elimination Cable. - LED Boom Tip Lights Compressor Boss BA440 Reciprocating Air Compressor. 40 CFM @ 100 PSI. 20 Gallon hotdog air tank kit. Reelcraft hose reel, 50' x 1/2". 1/2" Moisture Separator/Pressure Regulator/Oiler Hydraulics PTO, single stage pump, selector valve, 40 gallon hydraulic reservoir and return filter. (1) High pressure filter off the pump. Engine function module. Suspension Level Spring Suspension, Crane Side. Will level within 2" on empty truck. Compartments LV1: (3) 3"H Divided Adj. shelf 19"x33.50" (Includes 6 Dividers) LV2: (3) Standard Vertical 17.5" Shelf LH: (1) Standard Horizontal 49.5" Shelf LR: (3) Standard Vertical 25.5" Shelf RV1: (1) Divider Package. Oxy/Acet Bracket. Full Height Compartment Divider. (3) 17.5" Shelves. RV2: (3) Standard Vertical 17.5" Shelf RH: (1) Standard Horizontal 49.5" Shelf Outriggers Hydraulic down (both sides) and hydraulic out (crane side) rear outriggers for Dominator 1 package. Front outriggers. Paint Class: Single stage whites. Color: Paint Code: Body painted in house with Sherwin Williams products. Bedliner Standard: Black, Sherwin Williams polyurea applied to top of sidepacks, inside of load space and top of workbench bumper. Warranty All new equipment comes with a one year parts and labor warranty. Mileage charges for on-site service are not covered. OEM warranties may extend longer than one year. All warranty repairs must be performed by QT Equipment unless Written approval is obtained in advance. (Includes 2nd Stage MSO, Completed Vehicle Certificate, & Weight Slip).	$127,180.00
QT DOM DSC20	Dominator DSC20: 11' medium duty galvannealed steel crane body with standard right rear crane mount, 21" workbench bumper (Dominator style) with through compartment, 14" deep, 1/8" thick deck plate step bumper with 2" hitch receiver tube rated at 2000 lb vertical tongue weight and 16,000 lb gross trailer eight. 7 blade trailer light plug receptacle. 44" H x 22" D compartments, 24" above cargo bed constructed of 10 and 14 ga. material. Body offers 120.5 cubic feet of storage. Inverted A frame torsion box understructure. 14 ga. galvannealed, hemmed, seamless single panel steel doors, stainless steel hinges, pneumatic gas spring door retainers and cast steel black powder coated 3-point latches. Cargo bed is 50"W constructed of 1/8" deck plate and has six (6) recessed tie downs. Three point access package. Fully integrated and sealed electrical system incorporating an automotive style harness system with switch panel RR. Includes LED DOT stop, tail, turn, marker and backup body lights and backup alarm. Exterior primed, interior of compartments painted with IMT compartment coat and understructure undercoated. Molded rubber fender extensions and mudflaps. Crane body rating of 20,000 ft-lb for installation on 84" CA, 13,700 lb GVW – 19,500 lb GVW Chassis. Includes: - Installation Kit for 11' body - 10" fold down tailgate with single hand latch - Light kit - LED High Intensity -compartment Lights / (2) LED work lights - Install electrical harness on body - Additional Chassis Leaf Spring Kit - ICC Safety kit - Hydraulic installation kit for crane and compressor Crane Model 3203i telescopic mechanic field service crane: 12,000 ft/lb rating, 360 degree continuous power rotation, double-acting cylinders with integral holding and/or counterbalance valves, 12V DC electric control, decals, crane hook, snatch block, decals, and installation kit. One Hydraulic / One Manual Extension to 15'. Crane weight 635 lbs. Includes: - Single Proportional Radio Remove (Toggle Switches) Control - Boom Support. Level Spring Suspension, Crane Side. Will level within 2" on empty truck. LV1: (2) standard 33.62" Shelf Kit LV2: (2) Standard 17.5" Shelf Kit LH: (1) Standard 49.75" Shelf Kit LR: (2) Standard 25.75" Shelf Kit RV1: (2) Divider Package. Oxy/Acet Bracket. Full Height Compartment Divider. (3) 17.5" Shelves. RV2: (2) Standard 17.5" Shelf Kit RH: (1) Standard 49.75" Shelf Kit. Manual out (crane side), crank down (both sides) outriggers for DSC20 package. Paint Class: All Single Stage Shades of White Color: Paint Code: Body painted in house with Sherwin Williams products. Bedliner Standard Black Bedliner. Top of Sidepacks, inside of load space, top of work bench bumper. Warranty All new equipment comes with a one year parts and labor warranty. Mileage charges for on-site service are not covered. OEM warranties may extend longer than one year. All warranty repairs must be performed by QT Equipment unless written approval is obtained in advance. (Includes 2nd Stage MSO, Completed Vehicle Certificate, & Weight Slip). Requires 16k GVWR	$81,015.00

READING CRANE BODIES & CRANES

9' CRANE BODY

AF CM9-4K	9' DRW Reading Classic 108" Crane Reinforced Utility Body, for cranes up to 4,000 lbs. Includes helper springs crane side, manual outriggers, exhaust extension (Includes 2nd stage MSO, weight slip, & final-stage manufacturers completed vehicle certification.)	$14,995.00

HD CRANE BODIES & CRANES

ALAN JAY FLEET SALES

863-402-4234

Ashlee.Wilson@AlanJay.com Christy.Self@AlanJay.com Matt.Forte@AlanJay.com

CITY OF TALLAHASSEE

ALL PRICES INCLUDE FREIGHT AND INSTALLATION

AF MM120-9-16K	9' READING MASTER MECHANIC MM120, CRANE BODY REINFORCED FOR UP TO A 4,000 LB CRANE. 108" L X 93.25" W (OD) 50" W CARGO AREA, 40" HIGH SIDES, 3 POINT COMPRESSION LATCHES, 1/8" TREADPLATE FLOOR, (4) TIE DOWNS, SLAM ACTION REAR TAILGATE, 20" WORK BENCH BUMPER WITH LOCKABLE STORAGE (DOES NOT INCLUDE HITCH) UNDER COATED AND PAINTED WHITE (REQUIRES 60"CA)	$24,190.00
	11' CRANE BODY	
AF CM11-4K	11' DRW Reading Classic 132" Crane Reinforced Utility Body for 84" CA Chassis, Cranes up to 4000 lbs. Includes helper springs crane side, manual outriggers, exhaust extension(Includes 2nd stage MSO, weight slip, & final-stage manufacturers completed vehicle certification.)	$17,725.00
AF MM11-5K	11' Reading Master Mechanic 225 Crane Body for Cranes up to 5000 lbs. Includes helper springs crane side, manual outriggers, exhaust extension, 20" Workbench bumper with vise mount (Includes 2nd stage MSO, weight slip, & final-stage manufacturers completed vehicle certification.)	$35,615.00
AF MM220-11-16K	READING MASTER MECHANIC MM220, 11' STEEL CRANE BODY. 132" L X 96" W, 50" W CARGO AREA, 40" HIGH SIDES, REINFORCED FOR UP TO A 4,000 LB CRANE. 3 POINT COMPRESSION LATCHES, 1/8" TREADPLATE FLOOR, (6) TIE DOWNS, SLAM ACTION REAR TAILGATE, 20" WORK BENCH BUMPER WITH LOCKABLE STORAGE (DOES NOT INCLUDE HITCH) UNDER COATED AND PAINTED WHITE (REQUIRES 84"CA)	$26,510.00
AF RM45-11-45K	READING RM-45, 11' HD STEEL CRANE BODY. REINFORCED FOR MAX 45,000 FT CRANE. 132" L X 96" W (OD), 50" W CARGO AREA. COMPARTMENT DEPTH, 22", COMPARTMENT LIGHTING, (2) REAR GRAB HANDLES, (4) LED WORK LIGHTS , POWER OUT/ DOWN OUTRIGGERS, SPRAY LINER, HEADACHE RACK AND MASTERLOCKING. 60" 1ST & 2ND VERTICAL COMPARTMENTS- CURBSIDE, 44" HORIZONTAL & REAR VERTICAL, 20K RATED RECIEVER HITCH, & 7/4 WIRE TRAILER PLUG.	$55,980.00
	3,000LB CLASS	
AF 3200ST	Stellar 3200 lb Electric Crane, includes boom rest, Aux. Battery, Super Spring and Manual Out/ Down Outrigger	$21,580.00
AF 3200LM	Liftmoore 3600 lb Electric Crane, includes boom rest, Aux. Battery, Super Spring and Manual Out/ Down Outrigger	$21,645.00
AF LM3216REL-12K	LIFTMOORE 3612REL- 15 CRANE, 12,000 FT LB MOMENT RATING, 3600# MAX CAPACITY @ 3' MANUAL EXTEND/ POWER ROTATE. CONTINUOUS & UNLIMITED POWER ROTATION, 360 DEGREE BOOM LENGTH 15', 7000# MAX BREAKING STRENGTH, 18' REMOVABLE REMOTE PENDDANT CONTROL WITH EMERGENCY STOP. LOAD LIMITING SENSING SWITCH, BOOM SUPPORT, MOUNTED ON REAR COMPARTMENT TOP, AUX BATTERY, MANUAL OUTRIGGERS AND HELPER SPRINGS	$19,745.00
AF LM3612X-12K	LIFTMOORE 3612X 9-15 CRANE, 12,000 FT LB MOMENT RATING, 3600# MAX CAPACITY @ 3' POWER EXTEND/ POWER ROTATE. CONTINUOUS & UNLIMITED POWER ROTATION, 360 DEGREE BOOM LENGTH 15', 7000# MAX BREAKING STRENGTH, 18' REMOVABLE REMOTE PENDDANT CONTROL WITH EMERGENCY STOP. LOAD LIMITING SENSING SWITCH, BOOM SUPPORT, MOUNTED ON REAR COMPARTMENT TOP, AUX BATTERY, MANUAL OUTRIGGERS AND HELPER SPRINGS	$23,180.00
	4,000LB CLASS	
AF EC4000-CC	STELLAR EC4000, ELECTRIC/ HYD TELESCOPIC CRANE W/ 16,000 FT/LB CRANE RATING, 4,000 MAX CAPACITY @ 4', 16' MAX HORIZONTAL REACH, FOUR FUNCTION RADIO REMOTE, 12V ELECTRIC PLANETARY WINCH WITH 16'/ MIN MAX SINGLE LINE SPEED, INSTALLED C/S REAR COMPARTMENT, AUX BATTERY, ADDITIONAL LEAF SPRING, BOOM SUPPORT AND MANUAL OUT/ CRANK DOWN OUTRIGGERS	$29,545.00
AF EC4000+4-CC	STELLAR EC4000, ELECTRIC/ HYD TELESCOPIC CRANE W/ 16,000 FT/LB CRANE RATING, 4,000 MAX CAPACITY @ 4', 20' MAX HORIZONTAL REACH, FOUR FUNCTION RADIO REMOTE, 12V ELECTRIC PLANETARY WINCH WITH 16'/ MIN MAX SINGLE LINE SPEED, INSTALLED C/S REAR COMPARTMENT, AUX BATTERY, ADDITIONAL LEAF SPRING, BOOM SUPPORT AND MANUAL OUT/ CRANK DOWN OUTRIGGERS	$30,805.00
AF PAL-RSC3216-12.5K	PALFINGER RSC3216 TELESCOPING ELECTRIC CRANE, 12,500 FT LB (MAX 4000#) RATED LIFTING (MOMENT) CAP. BOOM EXTENSION - POWER TO 11.4', MANUAL TO 16'. PLANETARY WINCH - WINCH SPEED 19.6 FT/MIN MAX, RADIO REMOTE PROPORTIONAL CONTROL.OVERLOAD SHUTDOWN SYSTEM. WIRELESS RADIO REMOTE CONTROLLER PISTOL GRIP AND TOGGLE CONTCONTROLLER WITH 36' PENDANT. INSTALLED ON REAR COMPARTMENT TOP, C/S. MANUAL OUT/ CRANK DOWN OUTRIGGERS AND LEAF SPRING SUPPORT	$31,265.00

ALAN JAY FLEET SALES
863-402-4234
Ashlee.Wilson@AlanJay.com Christy.Self@AlanJay.com Matt.Forte@AlanJay.com
CITY OF TALLAHASSEE

ALL PRICES INCLUDE FREIGHT AND INSTALLATION

AF PAL-RSC4016E-18.5K	PALFINGER RSC4016E TELESCOPING ELECTRIC CRANE. 18,500 FT LB (MAX 4000#) RATED LIFTING CAPACITY. BOOM EXTENSION - POWER TO 11.4', MANUAL TO 16' CONTINUOUS ROTATION, PLANETARY WINCH, WIRELESS RADIO REMOTE CONTROLLER PISTOL GRIP AND TOGGLE CONTROLLER WITH 36' PENDANT, AUX. BATTERY & MASTER DISCONNECT. INSTALLED ON REAR COMPARTMENT TOP, C/S	$36,560.00
AF PAL RSC4025E-18.5K	PALFINGER PSC4025E TELESCOPING ELECTRIC CRANE, 18,500 FT LB (MAX 4000#) RATED LIFTING CAPACITY. BOOM EXTENSION- POWER EXTENSION TO 25' CONTINUOUS ROTATION, PLANETARY WINCH W/ WINCH SPEED 19.6 FT/ MIN MAX. OVERLOAD SHUTDOWN SYSTEM. WIRELESS RADIO REMOTE CONTROLLER PISTOL GRIP AND TOGGLE CONTROLLER W/ 36' PENDANT, AUX. BATTERY, MASTER DISCONNECT, INSTALL ON COMPARTMENT TOP, C/S.	$34,120.00
	5,000LB CLASS	
AF 5000ST	Stellar 5000 lb Electric Hydraulic Crane Includes Boom Rest	$23,985.00
	6,000LB CLASS	
AF PAL-RSC6025-HYD-38.5K	PALFINGER RSC6025H TELESCOPIC PTO DRIVEN, HYDRAULIC CRANE W/38,500 FT LB (6,000#) RATED, LIFTING (MOMENT) CAPACITY. BOOM EXTENSION HYD TO 25" W/2 HYDRAULIC EXTENSIONS. PLANETARY WINCH W/ TWO BLOCK DAMAGE PROTECTION SYSTEM. WINCH SPEED 28 FT/ MIN. OVERLOAD SHUTDOWN SYSTEM. WIRELESS RADIO REMOTE CONTROLLER PISTOL GRIP AND TOGGLE CONTROLLER W/ 36' PENDANT. INSTALLED ON COMPARTMENT TOP, C/S REAR. BOOM SUPPORT, HELPER SPRINGS AND POWER UP/ POWER DOWN OUTRIGGERS (REQUIRES FACTORY PTO PROVISION).	$35,180.00
	7,000LB CLASS	
AF STEL7621-HYD-44.5K	STELLAR 7621 TELESCOPIC CRANE, 44,840 FT/ LB, 7500# MAX CAPACITY @ 5' WITH 21' FULL HYDRAULIC REACH, EQUIPPED PROPORTIONAL RADIO REMOTE CONTROL BOOM SUPPORT, SPRING REINFORCEMENT. INSTALLED ON REAR COMPARTMENT, C/S. ADJUSTABLE BOOM SUPPORT, LEAF SPRING SUPPORT AND PTO (REQUIRES FACTORY PTO PROVISION).	$42,500.00
AF STEL7630-HYD-44.5K	STELLAR 7630 TELESCOPIC CRANE, 44,840 FT/ LB, 7500# MAX CAPACITY. 30' FULL HYDRAULIC REACH. EQUIPPED PROPORTIONAL RADIO REMOTE CONTROL BOOM SUPPORT, SPRING REINFORCEMENT. INSTALLED ON REAR COMPARTMENT, C/S. ADJUSTABLE BOOM SUPPORT, LEAF SPRING SUPPORT , PTO AND POWER UP/ POWER DOWN OUTRIGGERS (REQUIRES FACTORY PTO PROVISION).	$39,795.00
	8,000LB CLASS	
AF LM2550XP-HYD-25K	LIFTMOORE 2550XP HYD CRANE WITH 25k FT-LB RATING, 8000# @ 5' POWER EXTEND/ POWER ROTATE. ON/ OFF 12V ELECTRIC CONTROL SYSTEM, REMOTE PENDANT CONTROL WITH EMERGENCY STOP, POWER ROTATION- UNLIMITED, BOOM EXTENSION, POWER 10-16', MANUAL 16-20' BOOM ELEVATION, FULL POWER, GALVANIZED AIR CRAFT CABLE. MASTER DISCONNECT SWITCH, BOOM SUPPORT, ADDITINAL LEAF SPRING, PTO AND PUMP (REQUIRES FACTORY PTO PROVISION)	$41,600.00
AF PAL-RSC8029-HYD-43K	PALFINGER RSC8029H TELESCOPIC PTO DRIVEN CRANE. 43,000 FT LB (8,000#) RATED LIFTING (MOMENT) CAPACITY. BOOM EXT HYDRAULIC TO 29.1' W/2 HYD BOOM EXTENSIONS. PLANETARY WINCH WITH TWO BLOCK DAMAGE PROTECTION SYSTEM, WINCH SPEED 60 FT/ MIN. OVERLOAD SHUTDOWN SYSTEM, WIRELESS REMOTE CONTROLLER PISTOL GRIP AND TOGGLE CONTROLLER WITH 36' PENDANT, INSTALLED ON REAR COMOPARTMENT TOP, C/S, BOOM SUPPORT, HELPER SPRINGS AND POWER UP/ DOWN OUTRIGGERS (REQUIRES FACTORY PTO PROVISION).	$40,825.00

KNAPHEIDE CRANE BODIES & CRANES

9' CRANE BODY

K 6108D54J-R	Knapheide 9' DRW crane body for 16,000 ft. lb. cranes. Includes standard shelving, crane bumper with outriggers, integrated reciever hitch, and standard shelving. (Includes 2nd Stage MSO, Weight Slip, & Completed Vehicle Certification.) req's 60" CA	$24,495.00
K 6108DL-30J	Knapheide 9' DRW crane body for 30,000 ft. lb. cranes. Includes standard shelving, crane bumper with outriggers, integrated reciever hitch, and standard shelving. (Includes 2nd Stage MSO, Weight Slip, & Completed Vehicle Certification.) req's 60" CA	$39,030.00
K 6108DLR-30J	Knapheide 9' DRW crane body for 30,000 ft. lb. cranes with raised curbside front comparment. Includes standard shelving, crane bumper with outriggers, integrated reciever hitch, and standard shelving. (Includes 2nd Stage MSO, Weight Slip, & Completed Vehicle Certification.) req's 60" CA	$40,240.00

ALAN JAY FLEET SALES
863-402-4234
Ashlee.Wilson@AlanJay.com Christy.Self@AlanJay.com Matt.Forte@AlanJay.com
CITY OF TALLAHASSEE

ALL PRICES INCLUDE FREIGHT AND INSTALLATION

11' CRANE BODY

K 6132D54J-R	Knapheide 11' DRW crane body for 16,000 ft. lb. cranes. Includes standard shelving, crane bumper with outriggers, integrated reciever hitch, and standard shelving. (Includes 2nd Stage MSO, Weight Slip, & Completed Vehicle Certification.) req's 84" CA	$27,370.00
K 6132DL-30J	Knapheide 11' DRW crane body for 30,000 ft. lb. cranes. Includes standard shelving, crane bumper with outriggers, integrated reciever hitch, and standard shelving. (Includes 2nd Stage MSO, Weight Slip, & Completed Vehicle Certification.) req's 84" CA	$38,855.00
K 6132DLR-30J	Knapheide 11' DRW crane body for 30,000 ft. lb. cranes with raised curbside front comparment. Includes standard shelving, crane bumper with outriggers, integrated reciever hitch, and standard shelving. (Includes 2nd Stage MSO, Weight Slip, & Completed Vehicle Certification.) req's 84" CA	$39,815.00
K 6132DLR-44J	Knapheide 11' DRW crane body for 44,000 ft lb rated cranes. Includes standard shelving, crane bumper with outriggers, integrated reciever hitch, raised front curbside compartmnt, and standard shelving. (Includes 2nd Stage MSO, Weight Slip, & Completed Vehicle Certification.) req's 84" CA	$50,520.00

Knapheide Accessories

K ADD BATT	Additional battery with battery box, installed in crane compartment.	$1,090.00
K JACK	Knapheide Jack leg crane support, installed.	$695.00
K OUTRIGGERS	Outriggers for crane.	$4,530.00
K REINFORCE	Reinforcement for full crane.	$6,385.00
K SPU	Spring buildup.	$960.00

3,000LB CLASS

K EC3200-CC	Stellar 3200lb EH 11,500 ft. lb. crane with hydraulic extension 7 - 11ft, manual extension 11 - 15 ft, adj boom rest 18 - 26" 150 amp circuit breaker, single side spring build up, and additional battery in crane compartment (Requires DRW Crane Body).	$21,680.00
K ET12KX-CC	Venturo 3,500lb EH 12,000 ft. lb. crane with hydraulic boom extension 7 - 11 ft, manual boom extension 11 - 15 Ft, adj boom rest 13 - 19", 150 Amp Circuit Breaker, single side spring build up, and additional battery in crane compartment. (Requires DRW Crane Body).	$22,770.00
K EHC3-CC	Auto Crane 3200lb EH 10,000 ft. lb. crane with hydraulic extension 7 - 11ft, manual extension 11 - 15 ft, adj boom rest 18 - 26" 150 amp circuit breaker, single side spring build up, and additional battery in crane compartment (Requires DRW Crane Body).	$26,425.00

4,000LB CLASS

K EC4000-CC	Stellar 4000lb EH 16,000 ft. lb. crane with hydraulic extension 8 - 12ft, manual extension 12 - 16 ft, adj boom rest 18 - 26" 150 amp circuit breaker, single side spring build up, and additional battery in crane compartment (Requires DRW Crane Body).	$28,860.00
K ET16KX-CC	Venturo 4000lb EH 16,000 ft. lb. crane with hydraulic extension 8 - 12ft, manual extension 12 - 16 ft, adj boom rest 18 - 26" 150 amp circuit breaker, single side spring build up, and additional battery in crane compartment (Requires DRW Crane Body).	$25,600.00
K ET18KX-CC	Venturo 4500lb EH 18,000 ft. lb. crane with hydraulic extension 8 - 12ft, manual extension 12 - 16 ft, adj boom rest 18 - 26" 150 Amp circuit breaker, single side spring build up, and additional battery in crane compartment (Requires Knapheide 30J Crane Body).	$26,360.00
K 4004 EH-CC	Auto Crane 4000lb EH 16,000 ft. lb. crane with hydraulic extension 8 - 12ft, manual extension 12 - 16 ft, adj boom rest 18 - 26" 150 amp circuit breaker, single side spring build up, and additional battery in crane compartment (Requires DRW Crane Body).	$31,720.00

5,000LB CLASS

K EC5000-CC	Stellar 5000lb EH 25,000 ft. lb. crane with hydraulic extension 10 - 15 ft, manual extension 15 - 20 ft, adj boom rest 18-26" single side spring build up on crane side, and 2 additional batteries in crane compartment (Requires Knapheide 30J Crane Body).	$31,810.00
K ET25KX-CC	Venturo 5000lb EH 25,000 ft. lb. crane with hydraulic extension 10 - 16 ft, manual extension 16 - 20 ft, adj boom rest 18-26" single side spring build up on crane side, and 2 additional batteries in crane compartment (Requires Knapheide 30J Crane Body).	$34,525.00
K 5005EH-CC	Auto Crane 5000lb EH 25,000 ft. lb. crane with hydraulic extension 10 - 15 ft, manual extension 15 - 20 ft, adj boom rest 18-26" single side spring build up on crane side, and 2 additional batteries in crane compartment (Requires Knapheide 30J Crane Body).	$38,225.00

ALAN JAY FLEET SALES
863-402-4234
Ashlee.Wilson@AlanJay.com Christy.Self@AlanJay.com Matt.Forte@AlanJay.com
CITY OF TALLAHASSEE

ALL PRICES INCLUDE FREIGHT AND INSTALLATION

6,000LB CLASS

K EC6000-CC	Stellar 6000lb EH 36,000 ft. lb. crane with hydraulic extension 11 - 16 ft, manual extension 16 - 21 ft, adj boom rest 18-26" single side spring build up on crane side, and 2 additional batteries in crane compartment (Requires Knapheide 44K Crane Body).	$35,135.00
K ET36KX-CC	Venturo 6000lb EH 36,000 ft. lb. crane with hydraulic extension 10 - 20 ft, adj boom rest 18-26" single side spring build up on crane side, and 2 additional batteries in crane compartment (Requires Knapheide 44K Crane Body).	$35,095.00
K 6006EH-CC	Auto Crane 6000lb EH 36,000 ft. lb. crane with hydraulic extension 10 - 20 ft, adj boom rest 18-26" single side spring build up on crane side, and 2 additional batteries in crane compartment (Requires Knapheide 44K Crane Body).	$41,875.00

PTC CRANE BODIES & CRANES

9' CRANE BODY

PTC WS2108 M DW CR	Warner 9' Powder Coated Crane Reinforced Utility Body for up to 18,500 ft. lb. crane with standard shelving, crane reinforcement, manual outriggers, and 12" work bench bumper. Furnished and installed by Premier Truck Center (Includes 2nd stage MSO, weight slip, & final-stage manufacturers completed vehicle certification.)	$22,595.00
PTC VENTURO VP45-132-TTFCWBB	VENTURO PRO 9 CRANE SERVICE BODYUp to 8,000 lb. Body, Galvanized Steel, 84” CA Crane Body with Rear,Curbside reinforcement, 44” tall compartments, double-panel doors, interior cabinet LED strip lights, (4) ext. LED work lights, workbench bumper w/ 25100 cross tube and vise plate, rear grab handle, master lock system, upfitter switches, in-bed tie downs, DOT multifunctional taillights, adjustable shelving, bedliner, undercoating and white powder coat. For 19.5” tires.Hydraulic Crane: HT45KX-25 7800 lb Capacity / 12 ft - 25 ft Hyd Boom / Hyd Rot, Elev, Ext / ProportionalVLC Crane Control System PTO,tank, hoses, oil. Furnished and installed by Premier Truck Center (Includes 2nd stage MSO, weight slip, & final-stage manufacturers completed vehicle certification.)	$121,670.00

11' CRANE BODY

PTC WS2132 M DW CR	Warner 11' Powder Coated Crane Reinforced Utility Body for up to 25,000 ft. lb. crane with standard shelving, crane reinforcement, manual outriggers, and 12" work bench bumper. Furnished and installed by Premier Truck Center (Includes 2nd stage MSO, weight slip, & final-stage manufacturers completed vehicle certification.)	$27,230.00

Premier Accessories

PTC 24962-PH	Add for Manual out/hydraulic down outriggers	$3,565.00
PTC 25100-PHX-SL	Add for full hydraulic outriggers requires PTO	$8,105.00
PTC-EH-OUTRIGGER	ADD FOR MANUAL OUT/HYDRAULIC DOWN OUTRIGGERS IN LIEU OF MANUAL OUT/MANUAL DOWN	$3,450.00
PTC-19WRKBMP	Add for 19" Work bench bumper with lockable storage	$4,935.00

3,000LB CLASS

PTC ET6K	VENTURO E/H 2000lb Crane 6,000 ft-lb rated crane with 2,000lb lifting capacity. Hydraulic elevation/manual extension. Includes Adj 13 - 19" boom rest, crane side spring buildup, jack leg, 150 amp circuit breaker (Requires SRW/DRW body with crane reinforcement or crane body).	$17,135.00
PTC ET8KX	3200lb VENTURO E/H 8,000ft-lb rated crane with hydraulic boom extension 6 - 10 ft, manual boom extension 10 - 14 ft, adjustable boom rest 13 - 19", crane side spring buildup, additional battery, and wired pendant remote (Requires Crane Body).	$20,495.00
PTC ET12KX	3500lb VENTURO E/H 12,000 ft/lb rated crane with hydraulic boom extension 7 - 11 ft, manual boom extension 11 - 15 ft, adjustable boom rest 13 - 19", crane side spring Buildup, 150 Amp circuit breaker, and wired pendant remote (Requires Crane Body).	$20,720.00

4,000LB CLASS

PTC ET16KX	4000lb VENTURO E/H 16,000 ft/lb rated crane with hydraulic boom extension 8 - 12 ft, manual boom extension 12 - 16 ft, adjustable boom rest 13 - 19", crane side spring buildup, 150 amp circuit breaker, and wired pendant remote (Requires Crane Body).	$22,960.00

5,000LB CLASS

PTC ET25KX	5000lb VENTURO E/H 25,000 ft/lb rated crane with hydraulic boom extension 10 - 16 ft, manual boom extension 16 - 20 ft, adjustable boom rest 13 - 19", crane side spring buildup, 150 amp circuit breaker, and wired pendant remote (Requires Crane Body).	$29,680.00

HD CRANE BODIES & CRANES

ALAN JAY FLEET SALES
863-402-4234
Ashlee.Wilson@AlanJay.com Christy.Self@AlanJay.com Matt.Forte@AlanJay.com
CITY OF TALLAHASSEE

ALL PRICES INCLUDE FREIGHT AND INSTALLATION

KNAPHEIDE KMT & CRANES

KMT1

K KMT-1	KMT-1 Mechanics truck 11' crane body with torq-isolator crane support system. Exclusive 12 stage K-coat protection, (6) recessed cargo tie-downs in floor - 6,000# capacity, LED stop/tail/turn lights and backuplights. 21" work surface bumper with thru compartment, (2) rear steps, vise plate & 2"receiver tube. Welder mounting plate street side rear top compartment. Hydraulics: PTO, hydraulic pump for crane, hydraulic reservoir with guard. Master Locking System, Cab Protector, (4) halogenwork lights installed, hydraulic out/hydraulic outriggers and 97db audiblealarm included. 44" high side packs and 60" high right front vertical comp with 3-pt t-handles. 7 drawer unit 1st verticle compartment, Gas bottle retainer, vented top & bottom. (Ship To Quincey IL)	$62,420.00
K 7621	STELLAR 7621 crane with 7,500lb capacity @ 44,840 ft.lb. rating, double-acting cyclinders w/integral holding valves, boom support, wireless remote with back up pendant control	$42,050.00

KMT2

K KMT-2	KMT-2 Mechanics truck 11' crane body with torq-isolator cranesupport system. Exclusive 12 stage K-coat protection, (6) recessed cargotie-downs in floor - 6,000# capacity, LED stop/tail/turn lights and backuplights. 24" work surface bumper with thru compartment, vise plate &pintle mount plate (pintle not included). PTO, hydraulic pump for crane, hydraulic reservoir with guard. Master Locking System, Cab Protector, (4) halogenwork lights installed, hydraulic out/hydraulic outriggers and 97db audiblealarm included. 60" high side packs with 3-pt T-handles. 7 drawerunit gas bottle retainer vented top & bottom. (Ship To Quincey IL) (MIN 26k GVWR).	$70,055.00
K STELL 10621	STELLAR 10621 crane with 10,000lb capacity @ 70,000 ft.lb. rating, double-acting cyclinders w/integral holding valves, boom support, wireless remote with back up pendant control	$41,115.00

KMT ACCESSORIES

K SOB KMT	Commercial grade spray-on bed liner applied to cargo floor, sides, compartment tops, bulkhead, tailgate & rear bumper.	$2,110.00
K BOSS36 COMP	Boss 36 CFM hydraulic compressor with Reelcraft 50'x1/2" hose reel and roller fairlead through the righ rear compartment FLR system and underbody air tank included with compressor.	$9,415.00
K BOSS-PTO	Underdeck PTO driven Air compressor: Boss 10221, Reelcraft 50' by 1/2" hose reel and roller fairlead thru right rear compartment with roller fair lead system.	$26,915.00

ABG CRANE BODIES & CRANES

9' CRANE BODY

ABG STAHL9-4K	9' Stahl Challenger ST Crane body. Standard V Pack configuration, recessed circle, Workbench bumper with 1200#/12000# hitch, full width storage compartment , powder coated universal white Crane reinforcement for 2-4K LB Crane. (Includes 2nd Stage MSO, Weight Slip, & Completed Vehicle Certification.)	$24,245.00
ABG STAHL9-4K-R	9' Stahl Challenger ST Crane body. V Pack w/Oxy/Acet Cabinet w/holders, recessed circle, Workbench bumper with 1200#/12000# hitch, powder coated universal white Crane reinforcement for 2-4K LB Crane. (Includes 2nd Stage MSO, Weight Slip, & Completed Vehicle Certification.)	$26,255.00

11' CRANE BODY

ABG STAHL11-4K	11' Stahl Challenger ST Crane body. Standard V Pack configuration, recessed circle, Workbench bumper with 1200#/12000# hitch, full width storage compartment , powder coated universal white Crane reinforcement for 2-4K LB Crane. (Includes 2nd Stage MSO, Weight Slip, & Completed Vehicle Certification.)	$25,130.00
ABG STAHL11-4K-R	11' Stahl Challenger ST Crane body. V Pack w/Oxy/Acet Cabinet w/holders, recessed circle, Workbench bumper with 1200#/12000# hitch, powder coated universal white Crane reinforcement for 2-4K LB Crane. (Includes 2nd Stage MSO, Weight Slip, & Completed Vehicle Certification.)	$26,805.00
ABG STAHL11-5K-R	11' Stahl Challenger ST service body. V Pack w/Oxy/Acet Cabinet w/holders, workbench bumper, powder coated universal white Crane reinforcement for 5K LB Crane. (Includes 2nd Stage MSO, Weight Slip, & Completed Vehicle Certification.)	$27,140.00
ABG VOTH-11R-CRANE	11' Voth aluminum crane/service body. Features all aluminum body, workbench bumper, curb side oxy/acet cabinet, vented, road side 60" tool cabinet. All cabinets include shelving, master locking system, and powdercoated white. Crub side, rear crane reinforcement for 56K Ft/Lb crane.	$34,420.00

863-402-4234

Ashlee.Wilson@AlanJay.com Christy.Self@AlanJay.com Matt.Forte@AlanJay.com

ALL PRICES INCLUDE FREIGHT AND INSTALLATION

ABG Accessories

ABG CTECH-9DRW-R	C Tech drawers for rear toolbox, features 2 tall, 1 medium, and 3 thin drawers	$3,315.00
ABG CTECH-8-9DRW-H	C Tech drawers for horizontal toolbox, features 2 thin drawers	$1,855.00
ABG CTECH-8-9DRW-H	C Tech drawers for horizontal toolbox, features 2 thin drawers	$3,545.00
ABG CTECH-11DRW-F	C Tech drawers for rear toolbox, features 2 tall, 1 medium, and 3 thin drawers	$3,315.00
ABG CTECH-11DRW-H	C Tech drawers for horizontal toolbox, features 2 thin drawers	$2,000.00

3,000LB CLASS

ABG T3216-E	Tiger Model 3216 E Electric Crane. 3200 LB, 16 foot reach, 1 hydraulic, 1 manual extension, 22 FPM winch speed, 400 degree rotation. Auto rotating lights on crane tip to see block. Boom rest. HD outriggers	$34,790.00

5,000LB CLASS

ABG T5032-E	Tiger Model 5032 E Electric Crane. 5000 LB, 21 foot reach, 1 hydraulic extension, 40 FPM wire speed, 400 degree rotation. Auto rotating lights on crane tip to see block. Boom rest. HD outriggers.	$37,855.00

ALAN JAY FLEET SALES
863-402-4234
Ashlee.Wilson@AlanJay.com Christy.Self@AlanJay.com Matt.Forte@AlanJay.com
CITY OF TALLAHASSEE

ALL PRICES INCLUDE FREIGHT AND INSTALLATION

BOWIE INTERNATIONAL

FIBERGLASS BODIES

BI C-100	Custom Fiberglass Coaches Animal Control Unit - 6 compartment w/ rear storage furnished and installed by Bowie International. Includes HD stainless steel safety doors & freight.	$20,790.00
BI C-100-NS	Custom Fiberglass Coaches Animal Control Unit - 6 compartment - no storage furnished and installed by Bowie International. Includes HD stainless steel safety doors & freight.	$20,445.00
BI PRO 6W6	Custom Fiberglass Coaches Animal Control Unit - 6 compartment - no storage furnished and installed by Bowie International. Includes HD stainless steel safety doors & freight.	$22,515.00
BI PRO 6WD7	Custom Fiberglass Coaches Animal Control Unit - 6 compartment w/ DA quarantine furnished and installed by Bowie International. Includes HD stainless steel safety doors & freight.	$22,860.00
BI PRO 6WD9	Custom Fiberglass Coaches Animal Control Unit - 9 compartment w/ DA quarantine furnished and installed by Bowie International. Includes HD stainless steel safety doors & freight.	$23,915.00
BI PRO 6WS7	Custom Fiberglass Coaches Animal Control Unit - 6 compartment w/ rear storage furnished and installed by Bowie International. Includes HD stainless steel safety doors & freight.	$22,860.00
BI PRO 6WS8	Custom Fiberglass Coaches Animal Control Unit - 7 compartment w/ rear storage furnished and installed by Bowie International. Includes HD stainless steel safety doors & freight.	$23,205.00
BI PRO 8W8	Custom Fiberglass Coaches Animal Control Unit - 8 compartment - no storage furnished and installed by Bowie International. Includes HD stainless steel safety doors & freight.	$24,305.00
BI PRO 8WD11	Custom Fiberglass Coaches Animal Control Unit - 10 compartment w/ DA quarantine furnished and installed by Bowie International. Includes HD stainless steel safety doors & freight.	$25,770.00
BI PRO 8WD9	Custom Fiberglass Coaches Animal Control Unit - 8 compartment w/ DA quarantine furnished and installed by Bowie International. Includes HD stainless steel safety doors & freight.	$24,650.00
BI PRO 8WS10	Custom Fiberglass Coaches Animal Control Unit - 9 compartment w/ rear storage furnished and installed by Bowie International. Includes HD stainless steel safety doors & freight.	$25,240.00
BI PRO 8WS11	Custom Fiberglass Coaches Animal Control Unit - 10 compartment w/ rear storage furnished and installed by Bowie International. Includes HD stainless steel safety doors & freight.	$25,770.00
BI PRO 8WS9	Custom Fiberglass Coaches Animal Control Unit - 8 compartment w/ rear storage furnished and installed by Bowie International. Includes HD stainless steel safety doors & freight.	$24,650.00

ACCESSORIES

BI RVISON	Custom Fiberglass Coach Accessories Rear Vision Camera with 5.6" flat screen color monitor	$580.00
BI SCENE LIGHT-LED	Custom Fiberglass Coach Accessories Clear LED Scene Light - 1200 Lumens flood pattern	$110.00
BI SHELF	Custom Fiberglass Coach Accessories Removable Shelf - animal compartment	$120.00
BI SLIDE OUT TRAYS	Custom Fiberglass Coach Accessories 2 Slide Out Trays For Storage of 6 Carriers or 4 Traps - Rear passenger side compartment	$900.00
BI STEPS	Custom Fiberglass Coach Accessories Drop Down Steps - Front passenger side compartment	$1,260.00
BI STORAGE TRAY	Custom Fiberglass Coach Accessories Roll Out Tray in Rear Storage Compartment	$590.00
BI TRAPS	Custom Fiberglass Coach Accessories 4 Traps For Storage Trays	$590.00
BI ULTRA-AC	UltraCool Extreme Termperature Air Conditioning w/ auxiliary compressor - Dedicated twin fan condenser - 28,000 BTU cool	$6,050.00
BI ULTRA-AC/H	UltraCool Extreme Termperature A/C & Heating w/ auxiliary compressor - Dedicated twin fan condenser - 28,000 BTU cool - 36,000 BTU Heat w/ electronic thermostat	$6,380.00
BI WEAR STRIPS	Custom Fiberglass Coach Accessories Rooftop Aluminum Wear Strips	$195.00

ALAN JAY FLEET SALES
863-402-4234
Ashlee.Wilson@AlanJay.com Christy.Self@AlanJay.com Matt.Forte@AlanJay.com
CITY OF TALLAHASSEE

ALL PRICES INCLUDE FREIGHT AND INSTALLATION

BI AC-HEAT-HC	Custom Fiberglass Coach Accessories High Capacity A/C & Heat - 28,000 BTU cool - 36,000 BTU Heat w/ temp monitor	$4,080.00
BI AC-ONLY-HC	Custom Fiberglass Coach Accessories High Capacity Air Conditioning - up to 28,000 BTU cooling w/ temp monitoring in cab	$3,720.00
BI BSAV-HOIST	Custom Fiberglass Coach Accessories BackSaver Hoist with Large Cage - front passenger compartment	$4,620.00
BI BSMIRROR	Custom Fiberglass Coach Accessories Rear Blind Spot Mirror	$165.00
BI CARRIERS	Custom Fiberglass Coach Accessories 6 Carriers For Storage Trays	$700.00
BI CPOLE	Custom Fiberglass Coach Accessories Catch Pole Holder - Tube style with locking access door	$290.00
BI GRATES-6	Custom Fiberglass Coach Accessories Polypropylene Floor Grates - Set of 6	$320.00
BI GRATES-8	Custom Fiberglass Coach Accessories Polypropylene Floor Grates - Set of 8	$430.00
BI INT-DOOR-6	Credit for Custom Fiberglass Coach Accessories Heavy Duty Interior Safety Door - Powdercoated Black in lieu of stainless steel (Set of 6 & 7 door configurations).	($120.00)
BI INT-DOOR-8	Credit for Custom Fiberglass Coach Accessories Heavy Duty Interior Safety Door - Powdercoated Black in lieu of stainless steel (Set of 8, & 10 door configurations).	($160.00)
BI INT-DOOR-STNLS-6	DELETE - Custom Fiberglass Coach Accessories Heavy Duty Safety Door - Stainless Steel (Set of 6 & 7 door configurations)	($690.00)
BI INT-DOOR-STNLS-8	DELETE - Custom Fiberglass Coach Accessories Heavy Duty Safety Door - Stainless Steel (Set of 8, 9 & 10 door configurations)	($920.00)
BI PETSTEP	Custom Fiberglass Coach Accessories PetStep Portable Folding Ramp	$170.00
BI P-RAMP	Custom Fiberglass Coach Accessories Pull Out Ramp - Front passenger side	$690.00

SWAB WAGON COMPANY

FIBERGLASS BODIES

SWAB ARF95	SWAB WAGON COMPANY ARF.95 ANIMAL TRANSPORT BODY TO BE INSTALLED ON 56" CA SRW CHASSIS WITH FLOOR PLAN [D], SET OF 6 SAFETY DOORS, TWO SLIDE TRAYS IN LEFT REAR COMPARTMENT, SIX COMPARTMENT LIGHTS, TEMP MONITOR, CATCH POLE HOLDER, & PULL OUT / FOLD DOWN LOADING RAMP. (REQUIRES 56"CA CHASSIS) - (Includes 2nd Stage MSO, Weight Slip, & Completed Vehicle Certification.)	$25,255.00

ACCESSORIES

SWAB AC	BODY HEAT AND AIR CONDITIONING.	$3,220.00
SWAB CAM	INSTALL MANUFACTURER SUPPLIED CAMERA IN BACK OF ANIMAL CONTROL BODY.	$210.00

AMERICAN ALUMINUM

8-ANIMAL

AA 8-ANIMAL	American Aluminum 8 compartment animal control system with front partiton includes: aluminum construction, insulation prior to install, interior lighting, catch pole holder and aluminum treadplate floor. (REQUIRES REAR A/C & DUAL SLIDE SIDE CARGO DOORS) Installed in Perry, FL	$26,355.00

9-ANIMAL

AA 9-ANIMAL	American Aluminum 9 compartment animal control system with front partiton includes: aluminum construction, insulation prior to install, interior lighting, catch pole holder and aluminum treadplate floor. (REQUIRES REAR A/C) Installed in Perry, FL	$28,365.00

10-ANIMAL

AA 10-ANIMAL	American Aluminum 10 compartment animal control system with front partiton includes: aluminum construction, insulation prior to install, interior lighting, catch pole holder and aluminum treadplate floor. (REQUIRES REAR A/C) Installed in Perry, FL	$28,365.00

ALAN JAY FLEET SALES

863-402-4234

Ashlee.Wilson@AlanJay.com Christy.Self@AlanJay.com Matt.Forte@AlanJay.com

CITY OF TALLAHASSEE

ALL PRICES INCLUDE FREIGHT AND INSTALLATION

VAN CONVERSIONS

MW BRAUN-VOY-RE	BraunAbility ADA compliant Commercial Rear-Entry on the new Chrysler Voyager is a passenger-friendly as well as a cost-efficient mobility solution for many commercial transportation providers. Seats up to 7 passengers, configurations up to 2 wheelchair positions. Braun Commercial ADA Compliant Long-cut Rear-Entry floor with 2 Wheelchair securement locations, 56" Power (OEM) Door, Vertical Stow Foldout Ramp, ADA Ramp Lighting, Transit Vinyl Flooring in Pan Area, 2nd Row Flip & Fold Seating, QRT MAX Slide-n-Click wheelchair/Occupant Securement System (1), Transmission Interlock, Back Up Alarm, Emergency Rear Hatch Release.(requires purchase of 2020+ Chrysler Voyager)	$27,885.00
MW BRAUN-SIEN-RE	2024 Convered Braun Toyota Hybrid ADA Compliant Rear Entry Short Cut (VT) Lowered Floor with 1 Wheelchair Position, 56" Manual door, Manual Simple Stow Ramp, Ada Lighting, ADA Commercial Transit Flooring, 2nd Row OEM 3 Passenger Bench Seat, Q'Straint QER Electronic Front and QRT MAX Rear Retractors, Transmission Interlock, Back Up Alarm, Emergency Hatch Release, WeatherTech mats(Driver and Passenger) All Wheel Drive models cannot be converted. Includes DOT package with (5# Fire Extinguisher, 10 Unit First Aid Kit, Triangle Flare Kit, Body Fluid Kit). (Requires the purchase of 2021+ 8 Passenger seating chassis.)	$31,125.00
MW BRAUN-VOY-SE	BraunAbility ADA compliant Commercial Side-Entry - I4 Power (OEM) Door, Manual In-Floor Ramp, Vinyl Flooring, Step & Roll Front Passenger Seat, Emergency Rear Hatch Release, Manual Wheelchair/Occupant Securement System (1) BraunAbility - Swap M-Series for QRT Max - 4 Retractors, Lap and Shoulder Belt, BraunAbility - DOT Package (5# Fire Extinguisher, 10 First Aid Kit, Triangle Flare Kit, Body Fluid Kit) (requires purchase of 2020+ Chrysler Voyager)	$38,460.00
TRANSIT 9+2-LIFT	LIFT EQUIPPED 9 PASSENGER WITH 1 ADA COMPLIANT CHAIR POSITION ON FORD TRANSIT,ABS INTERIOR KIT WITH GRAY WALLS AND LIGHT GRAY CEILING, OVERHEAD STORAGE COMPARTMENT ABOVE DRIVER STAINLESS STEEL GRAB BAR AT ENTRANCE, INTERIOR DOME LIGHTS ALTRO TRANSIT GRADE SAFETY FLOORING, RUNNING BOARDS, BOTH SIDES OEM DRIVER AND CO-PILOT SEATS, TWO FREEDMAN GO-ES SINGLE FOLDAWAY SEATS THREE FREEDMAN GOES DOUBLE FOLDAWAY SEATS REAR MOUNTED BRAUN CENTURY WHEELCHAIR LIFT, 800 LBS. CAPACITY, 34 X 51 INTERIOR LIFT LIGHT, ADA INTERLOCK SYSTEM TWO WHEELCHAIR POSITIONS WITH QSTRAINT SECUREMENTS AND LAP/SHOULDER BELT FLOOR MOUNTED WC SECUREMENT STORAGE COMPARTMENTS FIRE EXTINGUISHER, FIRST AID KIT, TRIANGLE KIT AND SEAT BELT CUTTER	$34,510.00
MW 10 PASS	Package 12 to 10 Passenger on 148" WB Medium Roof Wagon Re-arrange Rear OEM Seating, Disable Seat Mounting Locations, Cover Floor Pockets with Non-Slip Surface. ** Re-Classify OEM Vehicle from Bus to MPV IMPORTANT NOTES: ** Can only be built on an Untitled Vehicle ** This build can only be built on a Ford Transit Wagon WITH SEATS!	$7,280.00

CHASSIS CONVERSIONS

BUS12+2	12 + 2 passenger includes: DRIVER'S RUNNING BOARD, EXHAUST ROUTED TO STREETSIDE, BATTERY BOX WITH SLIDE OUT TRAY, STAINLESS STEEL WHEEL INSERTS , WHITE EXTERIOR, 76" HEADROOM, WHITE/GRAY INTERIOR SIDEWALLS AND CEILING, LED INTERIOR DOME LIGHTS, TRANSIT STYLE WINDOWS, T SLIDER TOPS, TINTED, ELECTRIC ENTRANCE DOOR WITH EXTERIOR KEYSWITCH, EXTERIOR LED LIGHT, ENTRANCE GRAB RAIL, BOTH SIDES MODESTY PANEL WITH STANCHION AT ENTRANCE DOOR AND BEHIND DRIVER,5/8" MARINE GRADE PLYWOOD SUBFLOOR, GRAY RUBBER FLOORING AND WHITE STANDEE LINE BACK UP ALARM & BACK UP CAMERA WITH MONITOR, AM/FM//MP3/USB PLAYER AND FOUR SPEAKERS, INTERIOR MIRROR, REAR WINDOW / EMERGENCY EXIT, ROOF HATCH / EMERGENCY EXIT L.E.D. BRAKE, TAIL, TURN, BACKUP, MARKER, AND CLEARANCE LIGHTS, FREEDMAN MID-HIGH SEATS WITH SEAT BELTS, GRAB HANDLES ON AISLE SEAT LOCATIONS, AISLE SIDE FLIP UP ARM RESTS FREEDMAN DRIVERS SEAT WITH RH ARMREST, LEVEL 1 SEATING UPHOLSTERY ON PASSENGER AND DRIVER SEATS, REAR AIR CONDITIONING SYSTEM, 45,000 BTU REAR HEATER, BRAUN CENTURY SERIES WHEELCHAIR LIFT WITH BELT - LIFT DOOR, DOUBLE DOOR WITH WINDOWS, ADA DECALS, Q STRAINT QRT MAX FOR TWO POSITION, WITH MOUNTED STORAGE POUCHES, FAST IDLE/INTERLOCK, EMERGENCY TRIANGLE KIT/FIRST AID KIT AND FIRE EXTINGUISHER. (REQUIRES DUAL REAR WHEEL CUTAWAY CHASSIS, 12,500 lbs. -14,500 GVWR, 158"WB)"	$82,100.00

ALAN JAY FLEET SALES
863-402-4234
Ashlee.Wilson@AlanJay.com Christy.Self@AlanJay.com Matt.Forte@AlanJay.com
CITY OF TALLAHASSEE

ALL PRICES INCLUDE FREIGHT AND INSTALLATION

BUS14	14 passenger includes: DRIVER'S RUNNING BOARD, EXHAUST ROUTED TO STREETSIDE, BATTERY BOX WITH SLIDE OUT TRAY, STAINLESS STEEL WHEEL INSERTS WHITE EXTERIOR, 76" HEADROOM, WHITE/GRAY INTERIORSIDEWALLS AND CEILING, LED INTERIOR DOME LIGHTS, TRANSIT STYLE WINDOWS, T SLIDER TOPS, TINTED, ELECTRIC ENTRANCE DOOR WITH EXTERIOR, KEYSWITCH, EXTERIOR LED LIGHT, ENTRANCE GRAB RAIL, BOTH SIDES, MODESTY PANEL WITH STANCHION AT ENTRANCE DOOR AND BEHIND DRIVER, 5/8" MARINE GRADE PLYWOOD SUBFLOOR, GRAY RUBBER FLOORING AND WHITE STANDEE LINE, BACK UP ALARM & BACK UP CAMERA WITH 7" MONITOR, AM/FM//MP3/USB PLAYER AND FOUR SPEAKERS, INTERIOR MIRROR, REAR WINDOW / EMERGENCY EXIT, ROOF HATCH / EMERGENCY EXIT, L.E.D. BRAKE, TAIL, TURN, BACKUP, MARKER, AND CLEARANCE LIGHTS, FREEDMAN MID-HIGH SEATS WITH SEAT BELTS, AISLE SIDE FLIP UP ARM RESTS, FREEDMAN DRIVERS SEAT WITH RH ARMREST, LEVEL 1 SEATING UPHOLSTERY ON PASSENGER AND DRIVER SEATS, REAR AIR CONDITIONING SYSTEM, 45,000 BTU REAR HEATER, FAST IDLE, EMERGENCY TRIANGLE KIT/FIRST AID KIT AND FIRE EXTINGUISHER. (REQUIRES DUAL REAR WHEEL CUTAWAY CHASSIS, 12,500 lbs. -14,500 GVWR, 158"WB)"	$69,835.00
BUS16+2	16 + 2 passenger includes: DRIVER'S RUNNING BOARD, EXHAUST ROUTED TO STREETSIDE, BATTERY BOX WITH SLIDE OUT TRAY, STAINLESS STEEL WHEEL INSERTS , WHITE EXTERIOR, 76" HEADROOM, WHITE/GRAY INTERIOR SIDEWALLS AND CEILING, LED INTERIOR DOME LIGHTS, TRANSIT STYLE WINDOWS, T SLIDER TOPS, TINTED, ELECTRIC ENTRANCE DOOR WITH EXTERIOR KEYSWITCH, EXTERIOR LED LIGHT, ENTRANCE GRAB RAIL, BOTH SIDES MODESTY PANEL WITH STANCHION AT ENTRANCE DOOR AND BEHIND DRIVER,5/8" MARINE GRADE PLYWOOD SUBFLOOR, GRAY RUBBER FLOORING AND WHITE STANDEE LINE BACK UP ALARM & BACK UP CAMERA WITH MONITOR, AM/FM//MP3/USB PLAYER AND FOUR SPEAKERS, INTERIOR MIRROR, REAR WINDOW / EMERGENCY EXIT, ROOF HATCH / EMERGENCY EXIT L.E.D. BRAKE, TAIL, TURN, BACKUP, MARKER, AND CLEARANCE LIGHTS, FREEDMAN MID-HIGH SEATS WITH SEAT BELTS, GRAB HANDLES ON AISLE SEAT LOCATIONS, AISLE SIDE FLIP UP ARM RESTS FREEDMAN DRIVERS SEAT WITH RH ARMREST, LEVEL 1 SEATING UPHOLSTERY ON PASSENGER AND DRIVER SEATS, REAR AIR CONDITIONING SYSTEM, 45,000 BTU REAR HEATER, BRAUN CENTURY SERIES WHEELCHAIR LIFT WITH BELT - LIFT DOOR, DOUBLE DOOR WITH WINDOWS, ADA DECALS, Q STRAINT QRT MAX FOR TWO POSITION, WITH MOUNTED STORAGE POUCHES, FAST IDLE/INTERLOCK, EMERGENCY TRIANGLE KIT/FIRST AID KIT AND FIRE EXTINGUISHER. (REQUIRES DUAL REAR WHEEL CUTAWAY CHASSIS, 14,500 lbs. GVWR, 176"WB)"	$85,105.00
BUS20 + 2	20 + 2 passenger includes: DRIVER'S RUNNING BOARD, EXHAUST ROUTED TO STREETSIDE, BATTERY BOX WITH SLIDE OUT TRAY, STAINLESS STEEL WHEEL INSERTS , WHITE EXTERIOR, 76" HEADROOM, WHITE/GRAY INTERIOR SIDEWALLS AND CEILING, LED INTERIOR DOME LIGHTS, TRANSIT STYLE WINDOWS, T SLIDER TOPS, TINTED, ELECTRIC ENTRANCE DOOR WITH EXTERIOR KEYSWITCH, EXTERIOR LED LIGHT, ENTRANCE GRAB RAIL, BOTH SIDES MODESTY PANEL WITH STANCHION AT ENTRANCE DOOR AND BEHIND DRIVER,5/8" MARINE GRADE PLYWOOD SUBFLOOR, GRAY RUBBER FLOORING AND WHITE STANDEE LINE BACK UP ALARM & BACK UP CAMERA WITH MONITOR, AM/FM//MP3/USB PLAYER AND FOUR SPEAKERS, INTERIOR MIRROR, REAR WINDOW / EMERGENCY EXIT, ROOF HATCH / EMERGENCY EXIT L.E.D. BRAKE, TAIL, TURN, BACKUP, MARKER, AND CLEARANCE LIGHTS, FREEDMAN MID-HIGH SEATS WITH SEAT BELTS, GRAB HANDLES ON AISLE SEAT LOCATIONS, AISLE SIDE FLIP UP ARM RESTS FREEDMAN DRIVERS SEAT WITH RH ARMREST, LEVEL 1 SEATING UPHOLSTERY ON PASSENGER AND DRIVER SEATS, REAR AIR CONDITIONING SYSTEM, 45,000 BTU REAR HEATER, BRAUN CENTURY SERIES WHEELCHAIR LIFT WITH BELT - LIFT DOOR, DOUBLE DOOR WITH WINDOWS, ADA DECALS, Q STRAINT QRT MAX FOR TWO POSITION, WITH MOUNTED STORAGE POUCHES, FAST IDLE/INTERLOCK, EMERGENCY TRIANGLE KIT/FIRST AID KIT AND FIRE EXTINGUISHER. (REQUIRES DUAL REAR WHEEL CUTAWAY CHASSIS, 14,500 lbs. GVWR, 176"WB)	$94,310.00

HEAVY DUTY

BUS25	25 passenger includes: DRIVER'S RUNNING BOARD, EXHAUST ROUTED TO STREETSIDE, BATTERY BOX WITH SLIDE OUT TRAY, STAINLESS STEEL WHEEL INSERTS , WHITE EXTERIOR, 76" HEADROOM, WHITE/GRAY INTERIOR SIDEWALLS AND CEILING, LED INTERIOR DOME LIGHTS , TRANSIT STYLE WINDOWS, T SLIDER TOPS, TINTED, ELECTRIC ENTRANCE DOOR WITH EXTERIOR KEYSWITCH, EXTERIOR LED LIGHT, ENTRANCE GRAB RAIL, BOTH SIDES, MODESTY PANEL WITH STANCHION AT ENTRANCE DOOR AND BEHIND DRIVER, 5/8" MARINE GRADE PLYWOOD SUBFLOOR, GRAY RUBBER FLOORING AND WHITE STANDEE LINE, BACK UP ALARM & BACK UP CAMERA WITH MONITOR, AM/FM//MP3/USB PLAYER AND SIX SPEAKERS, INTERIOR MIRROR, REAR WINDOW / EMERGENCY EXIT, ROOF HATCH / EMERGENCY EXIT, L.E.D. BRAKE, TAIL, TURN, BACKUP, MARKER, AND CLEARANCE LIGHTS, FREEDMAN MID-HIGH SEATS WITH SEAT BELTS, AISLE SIDE FLIP UP ARM RESTS, FREEDMAN DRIVERS SEAT WITH RH ARMRES, LEVEL 1 SEATING UPHOLSTERY ON PASSENGER AND DRIVER SEATS, 82,000 BTU AIR CONDITIONING SYSTEM, 45,000 BTU REAR HEATER, FAST IDLE , EMERGENCY TRIANGLE KIT/FIRST AID KIT AND FIRE EXTINGUISHER"	$81,465.00

863-402-4234

Ashlee.Wilson@AlanJay.com Christy.Self@AlanJay.com Matt.Forte@AlanJay.com

ALL PRICES INCLUDE FREIGHT AND INSTALLATION

PRISONER TRANSPORT

PRISONER 12+1CO+1	12 + 1 CO + 1 OR 2 Wheelchair Passenger Inmate Transport Bus conversion furnished and installed by FTS - EXTERIOR PAINT – WHITE EXTERIOR SIDES WITH PORTHOLE WINDOWS INTERIOR SECURITY SCREENS ON INTERIOR OF PORTHOLE WINDOWS, GERFLOR FLOORING, WHITE STEP NOSING 5/8" MARINE GRADE PLYWOOD INSULATION, ELECTRIC ENTRANCE DOOR WITH EXTERIOR KEY SWITCH, ENTRANCE GRAB RAIL, STAINLESS STEEL, EXTERIOR MIRRORS, INTERIOR MIRROR,MONITOR FOR BACK UP CAMERA BACK UP ALARM LED EXTERIOR BODY LIGHTS REAR EMERGENCY DOOR, SOLID HASP FOR REAR DOOR, 70,000 BTU ACT AIR CONDITIONING SYSTEM, 45,000 BTU REAR HEATER SECURITY SCREENING OVER AC EVAP AND HEATER LED INTERIOR DOME LIGHTS COVERED WITH SECURITY SCREENINING, AM/FM MP3 PLAYER – FOUR SPEAKERS COVERED WITH SECURITY SCREENING 12 PASSENGER SEATING FREEDMAN PRISONER TRANSPORT SEATS – AISLE FACING C.O./GUARD SEAT VINYL UPHOLSTERY, TWO SECURITY PARTITIONS WITH POLYCABONATE SHIELD, ADA COMPLIANT WHEELCHAIR LIFT, LIFT DOOR WITH HASP 2 WHEELCHAIR POSITIONS WITH Q STRAINT SECUREMENTS, INTERLOCK/ FAST IDLE 5 LB FIRE EXTINGUISHER, FIRST AID KIT, AND REFLECTIVE TRIANGLE KIT DELIVERY (Requires - CUTAWAY DUAL REAR WHEEL CHASSIS, GVWR 14,500 LBS/158" WHEELBASE)	$114,125.00

863-402-4234

Ashlee.Wilson@AlanJay.com Christy.Self@AlanJay.com Matt.Forte@AlanJay.com

ALL PRICES INCLUDE FREIGHT AND INSTALLATION

TRANSIT VAN REEFER PACKAGE

TK TRANSIT-REEFER	Thermo King V520 RT MAX Transit Van Refrigeration Package (Refrigeration unit + Insulation) Thermo King V520 RT MAX 10 vehicle driven refrigerated unit with R404A refrigerant. This unit has the capacity to deliver 0 degrees Key items and features included in this quote: • Thermo King V520 RT MAX 20 vehicle powered refrigeration unit • Thermo King compressor with Jet-Lube compressor lubrication • In cab controller with digital LED thermometer • Electronic Thermosta • Slim line roof mounted condenser • Factory hose kit • Hose management kit • Insulation: To be installed inside Ford Transit 148" High Roof- 3" of insulation- floors, walls, ceiling. Insulated front bulkhead behind seats; bulkhead reinforced for refrigerated unit. Doors completely insulated and covered with Sub Zero panels. Two drains molded into the floor. Diamond plate bump guards at each cargo door opening.	$26,975.00

BOX BODY REEFER PACKAGE

16' REEFER UNIT

TK 16BOX-REEFER	Thermo King HD 16' INSULATED BOX TRUCK WITH INT HEIGHT 86" INT WIDTH 89" EXTERIOR WIDTH 96" INSULATION 3" Insulation sides and ceiling, 4" front wall and floor REAR DOOR Whiting Temp Guard 1-1/2" medium temp overhead door FLOOR Aluminum Treadplate Floor, Welded Water Tight 4 Drains and kazoos 1 in each corner LONG SILLS 4" "I" Beam CROSSMEMBERS 3" "I" Beam on 12" centers LINING One piece seamless Kemlite, sides, front, ceiling ROOF .032 aluminum one piece EXTERIOR PANELS .040 Prepainted white aluminum, side posts on 16" centers REAR FRAME Galvanealed steel rear frame, painted white GRAB HANDLES Curbside & roadside SCUFF 24" Aluminum Treadplate scuff sides and front LIGHTING (interior) One (1) LED Domelight with switch in rear LIGHTING (exterior) LED lighting package per FMVSS 108. CARGO CONTROL Two (2) Rows of E-Track sides only located__36___" and___60___" from floor to center of track. LIFTGATE Tommy Gate 89-20EA55 89" X 55" + 12" Aluminum Platform Railgate *2,000lb Capacity *Liftgate will be welded to rear frame and painted INCLUDED OPTIONS Three (3) folding steps and grab handle, front roadside corner post Reece Receiver Tube, welded to ICC Bumper 7-Way Electric Plug, uninstalled customer to install Install Wire for door cutoff switch REINFORCE Bulkhead prepped for ThermoKing T-680 series. (Refrigeration unit not included) - (Requires 19,500lb GVWR chassis with 120"CA)	$40,560.00
TK T690	Thermo King all-new T690 reefer unit with Lower life cycle costs, lower fuel consumption, cleaner - quieter operation. Unmatched performance and reliability. Greater capacities at lower operating speeds. Precise temperature control and ease of use and service. Key Features of T690: New easier to operate T-Series Premium SR3 Controller Telematics Ready; Recyclable Geloy Injected Molded Skins Poly-V stretch belt with quiet channel technology Tier 4 diesel engine Robotic welded steel frame with automotive grade 2 coat paint finish Liquid level fill alerts 2,000 hour Service Interval Door Switch- Switches the unit off when door is opened. Installation & Freight. (Box Body sold seperately) - (Requires chassis with diesel engine or additional diesel fuel tank for gas trucks)	$24,745.00

24' REEFER UNIT

TK 24BOX-REEFER	Thermo King HD 24' Insulated T-890-50 truck with precise temperature control and ease of use and service. Added feature of Electric Standby for full electric operation. INCLUDES: New easier to operate T-Series "Premium" SR3 Controller, Telematics Ready, Recyclable Geloy Injected Molded Skins, Poly-V stretch belt with quiet channel technology, Tier 4 diesel engine, Robotic welded steel frame with automotive grade 2 coat paint finish, Liquid level fill alerts, 24' Body Insulated Box, Thieman Stowaway 4,000 Liftgate, Installation, & Freight. (MEDIUM DUTY DIESEL CHASSIS REQUIRED	$79,965.00
TK T890-50	Thermo King all new T-890-50 reefer unit with precise temperature control and ease of use and service. Added feature of Electric Standby for full electric operation. INCLUDES: New easier to operate T-Series Premium SR3 Controller, Telematics Ready, Recyclable Geloy Injected Molded Skins, Poly-V stretch belt with quiet channel technology, Tier 4 diesel engine, Robotic welded steel frame with automotive grade 2 coat paint finish, Liquid level fill alerts, Thieman Stowaway 4,000 Liftgate, Installation, & Freight. (24' BOX BODY SOLD SEPARATELY) - (MEDIUM DUTY DIESEL CHASSIS REQUIRED)	$27,980.00

CARGO VAN REAR HVAC

TK REAR HVAC	32,500 BTU rear mounted A/C and Heat- three speed fan, variable temperature control, low profile, quiet and efficient operation	$9,185.00

ALAN JAY FLEET SALES
863-402-4234
Ashlee.Wilson@AlanJay.com Christy.Self@AlanJay.com Matt.Forte@AlanJay.com
CITY OF TALLAHASSEE

ALL PRICES INCLUDE FREIGHT AND INSTALLATION

ACCESSORIES

Knapheide

K CLV-FB	Class V Hitch for Flat Bed	$1,025.00

Premier

PTC CLV-FB	Class V trailer hitch for flat beds 20K rating 2" recevier tube.	$770.00

ACTION - READING

AF CLV-FB	HITCH PLATE WITH RECEIVER HITCH	$665.00
AF 7/4WIRE	7/4 WAY TRAILER RECEPTACLE	$255.00
AF VC516SA	VENCO VC516SA SINGLE ACTING DUMP HOIST	$5,525.00

GOOSENECK PLATFORM

Knapheide

K PGTB-96	Knapheide 9' gooseneck body wih rear hitch, two plugs, and cab shield tail lights (Includes 2nd Stage MSO, Weight Slip, & Completed Vehicle Certification.)	$11,315.00
K PGTC-96	Knapheide 9' goseneck body with rear hitch, two plugs, under body boxes and cab shield tail lights (Includes 2nd Stage MSO, Weight Slip, & Completed Vehicle Certification.)	$16,840.00
K PGTD-94	Knapheide 9' goseneck body with rear hitch, two plugs, under body boxes and tall front compartments and cab shield tail lights (Includes 2nd Stage MSO, Weight Slip, & Completed Vehicle Certification.)	$22,260.00
K PGTB-116	Knapheide 11' gooseneck body wih rear hitch, two plugs, and cab shield tail lights (Includes 2nd Stage MSO, Weight Slip, & Completed Vehicle Certification.)	$12,105.00
K PGTC-116	Knapheide 11' gooseneck body with rear hitch, two plugs, under body boxes and cab shield tail lights (Includes 2nd Stage MSO, Weight Slip, & Completed Vehicle Certification.)	$17,010.00
K PGTD-114	Knapheide 11' goseneck body with rear hitch, two plugs, under body boxes and tall front compartments and cab shield tail lights (Includes 2nd Stage MSO, Weight Slip, & Completed Vehicle Certification.	$23,520.00

PREMIER TRUCK

PTC 8GN	Norstar SR 8' Gooseneck w/rear tail skirt hitch including two plugs and duplicate tail lights in cab shield. (Includes 2nd stage MSO, weight slip, & final-stage manufacturers completed vehicle certification.)	$9,110.00
PTC 9GN	Norstar SR 9' Gooseneck w/rear tail skirt hitch including two plugs and duplicate tail lights in cab shield. (Includes 2nd stage MSO, weight slip, & final-stage manufacturers completed vehicle certification.)	$10,010.00
PTC 11GN	Norstar SR 11' Gooseneck w/rear tail skirt hitch including two plugs and duplicate tail lights in cab shield. (Includes 2nd stage MSO, weight slip, & final-stage manufacturers completed vehicle certification.)	$9,880.00

ABG FABRICATION

ABG CM-RD-GOOSE7-SRW	CM RD Series 7' Gooseneck body for 6.5 ft Bed Delete SRW, 30K countersunk gooseneck w/7 way, 24K bumper pull w/4&7 way, LED STT lights in skirt, ST in headache rack. Includes camera relocation/installation if present. (Includes 2nd Stage MSO, Weight Slip, & Completed Vehicle Certification.)	$8,130.00
ABG CM-SK-GOOSE7-SRW	CM SK Series 7' Gooseneck body for 6.5 ft Bed Delete SRW, 30K countersunk gooseneck w/7 way, 24K bumper pull w/4&7 way, LED STT lights in skirt, ST in headache rack, 4 integrated toolboxes and fully skirted.Includes camera relocation/installation if present. (Includes 2nd Stage MSO, Weight Slip, & Completed Vehicle Certification.)	$11,330.00
ABG CM-TM-GOOSE7-SRW	CM TM Series 7' Gooseneck body for 6.5 ft Bed Delete SRW, 30K countersunk gooseneck w/7 way, 24K bumper pull w/4&7 way, LED STT lights in skirt, ST in headache rack, 6 integrated toolboxes and fully skirted, slam shut tailgate, 4 movable tie downs.Includes camera relocation/installation if present. Includes Completed Vehicle Certification, 2nd Stage MSO, and Weight Slip	$15,750.00

ALAN JAY FLEET SALES
863-402-4234
Ashlee.Wilson@AlanJay.com Christy.Self@AlanJay.com Matt.Forte@AlanJay.com
CITY OF TALLAHASSEE

ALL PRICES INCLUDE FREIGHT AND INSTALLATION

ABG CM-RD-GOOSE8-SRW	CM RD Series 8' Gooseneck body for 8 ft Bed Delete SRW, 30K countersunk gooseneck w/7 way, 24K bumper pull w/4&7 way, LED STT lights in skirt, ST in headache rack, Includes camera relocation/installation if present. (Includes 2nd Stage MSO, Weight Slip, & Completed Vehicle Certification.)	$9,165.00
ABG CM-SK-GOOSE8-SRW	CM SK Series 8' Gooseneck body for 8 ft Bed Delete SRW, 30K countersunk gooseneck w/7 way, 24K bumper pull w/4&7 way, LED STT lights in skirt, ST in headache rack 4 integrated toolboxes and fully skirted. Includes camera relocation/installation if present.Includes Completed Vehicle Certification, 2nd Stage MSO, and Weight Slip	$11,525.00
ABG CM-TM-GOOSE8-SRW	CM TM Series 8' Gooseneck body for 8 ft Bed Delete SRW, 30K countersunk gooseneck w/7 way, 24K bumper pull w/4&7 way, LED STT lights in skirt, ST in headache rack 6 integrated toolboxes and fully skirted slam shut tailgate, 4 movable tie downs.Includes camera relocation/installation if present. Includes Completed Vehicle Certification, 2nd Stage MSO, and Weight Slip	$15,870.00
ABG CM-RD-GOOSE8-DRW	CM RD Series 8' Gooseneck body for 8 ft Bed Delete DRW, 30K countersunk gooseneck w/7 way, 24K bumper pull w/4&7 way, LED STT lights in skirt, ST in headache rack.Includes camera relocation/installation if present. Includes Completed Vehicle Certification, 2nd Stage MSO, and Weight Slip	$8,410.00
ABG CM-TM-GOOSE8-DRW	CM TM Series 8' Gooseneck body for 8 ft Bed Delete DRW, 30K countersunk gooseneck w/7 way, 24K bumper pull w/4&7 way, LED STT lights in skirt, ST in headache rack 6 integrated toolboxes and fully skirted slam shut tailgate, 4 movable tie downs. Includes camera relocation/installation if present. Includes Completed Vehicle Certification, 2nd Stage MSO, and Weight Slip	$17,190.00
ABG CM-RD-GOOSE9-DRW	CM RD Series 9' Gooseneck body for 60 CA DRW, 30K countersunk gooseneck w/7 way, 24K bumper pull w/4&7 way, LED STT lights in skirt, ST in headache rack.Includes camera relocation/installation if present. (Includes 2nd Stage MSO, Weight Slip, & Completed Vehicle Certification.)	$9,040.00
ABG CM-SK-GOOSE8-DRW	CM SK Series 8' Gooseneck body for DRW, 30K countersunk gooseneck w/7 way, 24K bumper pull w/4&7 way, LED STT lights in skirt, ST in headache rack 4 integrated toolboxes and fully skirted.Includes camera relocation/installation if present. (Includes 2nd Stage MSO, Weight Slip, & Completed Vehicle Certification.)	$11,980.00
ABG CM-SK-GOOSE9-DRW	CM SK Series 9' Gooseneck body for 60 CA DRW, 30K countersunk gooseneck w/7 way, 24K bumper pull w/4&7 way, LED STT lights in skirt, ST in headache rack 4 integrated toolboxes and fully skirted. Includes camera relocation/installation if present. (Includes 2nd Stage MSO, Weight Slip, & Completed Vehicle Certification.)	$12,435.00
ABG CM-TM-GOOSE9-DRW	CM TM Series 9' Gooseneck body for 60 CA DRW, 30K countersunk gooseneck w/7 way, 24K bumper pull w/4&7 way, LED STT lights in skirt, ST in headache rack 6 integrated toolboxes and fully skirted slam shut tailgate, 4 movable tie downs. Includes camera relocation/installation if present. Includes Completed Vehicle Certification, 2nd Stage MSO, and Weight Slip	$17,730.00
ABG CM-RD-GOOSE11-DRW	CM RD Series 11' Gooseneck body for 84 CA DRW, 30K countersunk gooseneck w/7 way, 24K bumper pull w/4&7 way, LED STT lights in skirt, ST in headache rack.Includes camera relocation/installation if present. (Includes 2nd Stage MSO, Weight Slip, & Completed Vehicle Certification.)	$9,530.00
ABG CM-SK-GOOSE11-DRW	CM SK Series 11' Gooseneck body for 84 CA DRW, 30K countersunk gooseneck w/7 way, 24K bumper pull w/4&7 way, LED STT lights in skirt, ST in headache rack 4 integrated toolboxes and fully skirted. Includes camera relocation/installation if present. (Includes 2nd Stage MSO, Weight Slip, & Completed Vehicle Certification.)	$12,890.00
ABG CM-TM-GOOSE11-DRW	CM TM Series 11' Gooseneck body for 84 CA DRW, 30K countersunk gooseneck w/7 way, 24K bumper pull w/4&7 way, LED STT lights in skirt, ST in headache rack 6 integrated toolboxes and fully skirted slam shut tailgate, 4 movable tie downs. Includes camera relocation/installation if present. Includes Completed Vehicle Certification, 2nd Stage MSO, and Weight Slip	$19,525.00
ABG CM-TM-MD-GOOSE11	CM TM Series 11' Gooseneck body for 84 CA GM MD DRW, 30K countersunk gooseneck w/7 way, 24K bumper pull w/4&7 way, LED STT lights in skirt, ST in headache rack 6 integrated toolboxes and fully skirted slam shut tailgate, 4 movable tie downs. Includes camera relocation/installation if present. Includes Completed Vehicle Certification, 2nd Stage MSO, and Weight Slip	$19,530.00
ABG CM-RD-MD-GOOSE9	CM RD Series 9' Gooseneck body for 60 CA GM Medium Duty DRW, 30K countersunk gooseneck w/7 way, 24K bumper pull w/4&7 way, LED STT lights in skirt, ST in headache rack. Includes camera relocation/installation if present. (Includes 2nd Stage MSO, Weight Slip, & Completed Vehicle Certification.)	$9,445.00
ABG CM-SK-MD-GOOSE9	CM SK Series 9' Gooseneck body for 60 CA GM Medium Duty DRW, 30K countersunk gooseneck w/7 way, 24K bumper pull w/4&7 way, LED STT lights in skirt, ST in headache rack 4 integrated toolboxes and fully skirted. Includes camera relocation/installation if present. (Includes 2nd Stage MSO, Weight Slip, & Completed Vehicle Certification.)	$12,775.00
ABG CM-TM-MD-GOOSE9	CM TM Series 9' Gooseneck body for 60 CA GM MD DRW, 30K countersunk gooseneck w/7 way, 24K bumper pull w/4&7 way, LED STT lights in skirt, ST in headache rack 6 integrated toolboxes and fully skirted slam shut tailgate, 4 movable tie downs. Includes camera relocation/installation if present. Includes Completed Vehicle Certification, 2nd Stage MSO, and Weight Slip	$18,450.00

ALAN JAY FLEET SALES
863-402-4234
Ashlee.Wilson@AlanJay.com Christy.Self@AlanJay.com Matt.Forte@AlanJay.com
CITY OF TALLAHASSEE

ALL PRICES INCLUDE FREIGHT AND INSTALLATION

ABG CM-SK-MD-GOOSE11	CM SK Series 11' Gooseneck body for 84 CA GM Medium Duty DRW, 30K countersunk gooseneck w/7 way, 24K bumper pull w/4&7 way, LED STT lights in skirt, ST in headache rack 4 integrated toolboxes and fully skirted. Includes camera relocation/installation if present. (Includes 2nd Stage MSO, Weight Slip, & Completed Vehicle Certification.)	$13,525.00
ABG CM-RD-MD-GOOSE11	CM RD Series 11' Gooseneck body for 84 CA GM Medium Duty DRW, 30K countersunk gooseneck w/7 way, 24K bumper pull w/4&7 way, LED STT lights in skirt, ST in headache rack.Includes camera relocation/installation if present. (Includes 2nd Stage MSO, Weight Slip, & Completed Vehicle Certification.)	$9,705.00
	DVA	
DVA 8GOOSE	CM Truck Beds 8' dual rear wheel goosneck flatbed body, painted black. (Includes 2nd stage MSO, weight slip, & final-stage manufacturers completed vehicle certification.) Requires 56 CA.	$9,300.00
DVA 9GOOSE	CM Truck Beds 9' dual rear wheel goosneck flatbed body, painted black. (Includes 2nd stage MSO, weight slip, & final-stage manufacturers completed vehicle certification.) Requires 60 CA.	$9,150.00
DVA 11GOOSE	CM Truck Beds 11' dual rear wheel goosneck flatbed body, painted black. (Includes 2nd stage MSO, weight slip, & final-stage manufacturers completed vehicle certification.) Requires 84 CA.	$9,900.00
	ACTION - READING	
AF CM-RD-GOOSE11-DRW	CM MODEL RD, 11'4" STEEL GOOSENECK BODY. 11'4" L X 97" W, W/1/8" STEEL TREADPLATE FLOOR. INTEGRATED SQUARE TUBE HEADACHE RACK WITH CLEAR LED OVAL LIGHTS. 30K CAPACITY B&W GOOSENECK HITCH WITH 7 ROUND PLUG. ONE PIECE REAR SKIRT W/TAPERED CORNERS. REAR BUMPER W/24K RATED B&W PULL HITCH, W/2 1/2" RECEIVER AND 7/4-WAY PLUG. 3/8" X 2" SIDE RAILS WITH STAKE POCKETS. 4" CHANNEL RUNNERS. LED STOP/TAIL/TURN/BACKUP, ALL NECESSARY MARKER LIGHTS AND REFLECTORS. BLACK POWDER COAT FINISH. (Includes 2nd stage MSO, weight slip, & final-stage manufacturers completed vehicle certification.)	$9,370.00
	DURAMAG	
RTB 9HAULER	DuraMag 9' Aluminum Hauler Body 25k Turn Over Gooseneck & 18k Rear Receiver, Lights in Headboard & Rear Apron (Includes 2nd Stage MSO, Weight Slip, & Completed Vehicle Certification.)	$8,880.00
RTB 9HAULER-SB	DuraMag 9' Smooth Skirted Aluminum Hauler Body Front & Rear Underbody Boxes, 25k Turn Over Gooseneck & 18k Rear Receiver, Lights in Headboard & Rear Apron (Includes 2nd Stage MSO, Weight Slip, & Completed Vehicle Certification.)	$12,170.00
RTB 11HAULER	DuraMag 11' Aluminum Hauler Body 25k Turn Over Gooseneck & 18k Rear Receiver, Lights in Headboard & Rear Apron (Includes 2nd Stage MSO, Weight Slip, & Completed Vehicle Certification.)	$9,100.00
RTB 11HAULER-SB	DuraMag 11' Smooth Skirted Aluminum Hauler Body Front & Rear Underbody Boxes, 25k Turn Over Gooseneck & 18k Rear Receiver, Lights in Headboard & Rear Apron (Includes 2nd Stage MSO, Weight Slip, & Completed Vehicle Certification.)	$13,395.00

8' FLAT BED

	Knapheide	
K PVMXS-898C	Knapheide 8' SRW flat bed with 40" bulkhead, screened window and ICC bumper req's 56" CA (Includes 2nd Stage MSO, Weight Slip, & Completed Vehicle Certification.)	$7,590.00
K PVMXS-89C	Knapheide 8' DRW flat bed with 40" bulkhead, screened window and ICC bumper req's 56" CA (Includes 2nd Stage MSO, Weight Slip, & Completed Vehicle Certification.)	$8,375.00
K VENTURO VC416SF-ES	ADD electric hoist to 9' - 10' flatbed.	$6,030.00
K R4096-08	ADD stake sides to 8' flatbed	$3,405.00
	Premier	
PTC 880SFB	PREMIER 8' SRW FLAT BED FOR 56" CA includes 44" Headboard W/ Punched Window, 12" O/C Crossmembers 3/16" smooth floor, one piece construction, and ICC Bumper. (Includes 2nd stage MSO, weight slip, & final-stage manufacturers completed vehicle certification.)	$5,625.00
PTC 896SFB	PREMIER 8' DRW FLAT BED FOR 56" CA includes 44" Headboard W/ Punched Window, 12" O/C Crossmembers 3/16" smooth floor, one piece construction, and ICC Bumper. (Includes 2nd stage MSO, weight slip, & final-stage manufacturers completed vehicle certification.)	$5,625.00

ALL PRICES INCLUDE FREIGHT AND INSTALLATION

PTC AMUM8-STAKE	44" Aluminum stake sides for 8' flatbed.	$2,250.00

DVA

DVA 8FLAT	CM Truck Beds 8.5' single rear wheel flatbed body includes ICC bumper with class IV hitch and 7/4 way trailer wiring, painted black. (Includes 2nd stage MSO, weight slip, & final-stage manufacturers completed vehicle certification.) Requires 98 CA.	$8,410.00

9' FLAT BED

Knapheide

K PVMXS-938C	Knapheide 9' SRW flat bed with 40" bulkhead, screened window and ICC bumper req's 60" CA (Includes 2nd Stage MSO, Weight Slip, & Completed Vehicle Certification.)	$7,575.00
K PVMXS-93C	Knapheide 9' DRW flat bed with 40" bulkhead, screened window and ICC bumper req's 60" CA (Includes 2nd Stage MSO, Weight Slip, & Completed Vehicle Certification.)	$8,460.00
K VENTURO VC416SF-ES	ADD electric hoist to 9' - 10' flatbed.	$6,030.00
K R4096-09	ADD stake sides to 9' flatbed	$3,445.00

Premier

PTC 980SFB	PREMIER 9' SRW FLAT BED FOR 60" CA includes 44" Headboard W/ Punched Window, 12" O/C Crossmembers 3/16" smooth floor, one piece construction, and ICC Bumper. (Includes 2nd stage MSO, weight slip, & final-stage manufacturers completed vehicle certification.)	$6,125.00
PTC 996SFB	PREMIER 9' DRW FLAT BED FOR 60" CA includes 44" Headboard W/ Punched Window, 12" O/C Crossmembers 3/16" smooth floor, one piece construction, and ICC Bumper. (Includes 2nd stage MSO, weight slip, & final-stage manufacturers completed vehicle certification.)	$6,125.00
PTC AMUM9-STAKE	44" Aluminum stake sides for 9' flatbed.	$2,435.00

ABG FABRICATION

ABG FLAT10-ST	ABG Fabrication 10' X 8' Flatbed for 60 CA chassis, crossmembers 12" OC, 3/16 floor, outside stake pockets and rub rail, skirted rear, LED running lights, smooth steel load floor. ICC Bumper Expanded metal rear window. Painted Black. (Includes 2nd Stage MSO, Weight Slip, & Completed Vehicle Certification.)	$8,760.00
ABG FLAT10-AL	ABG Fabrication 10' X 8' Flatbed for 60 CA chassis, crossmembers 12" OC, 3/16 floor, outside stake pockets and rub rail, skirted rear, LED running lights, smooth aluminum load floor. ICC Bumper Expanded metal rear window. (Includes 2nd Stage MSO, Weight Slip, & Completed Vehicle Certification.)	$8,760.00
ABG HOIST-EH	12-15T electric over hydraulic dumping flatbed.	$4,710.00

DVA

DVA 9FLAT	CM Truck Beds 9' dual rear wheel wheel flatbed body includes ICC bumper with class IV hitch and 7/4 way trailer wiring, painted black. (Includes 2nd stage MSO, weight slip, & final-stage manufacturers completed vehicle certification.) Requires 60 CA.	$8,550.00

ACTION - READING

AF FLAT9-ST	9' Flatbed Dual Rear Wheel Action 11 Ga. Smooth Galvannealed steel Skin on Headboard and floor, Powder Coat Black, Structural Steel Cross Members on 12" Centers, 42" Headboard with Punched Window, and ICC bumper. (Includes 2nd stage MSO, weight slip, & final-stage manufacturers completed vehicle certification.)	$6,845.00
AF LR416B	RUGBY DOUBLE ACTING HOIST, LR-416B	$4,815.00
AF STAKE9	42" REMOVABLE STEEL STAKE SIDES AND REAR FOR 9' BODY	$2,030.00

863-402-4234

Ashlee.Wilson@AlanJay.com Christy.Self@AlanJay.com Matt.Forte@AlanJay.com

ALL PRICES INCLUDE FREIGHT AND INSTALLATION

10'/11' FLAT BED

Knapheide

K PVMXS-103C	Knapheide 10' DRW flat bed with 40" bulkhead, screened window and ICC bumper req's 60" CA (Includes 2nd Stage MSO, Weight Slip, & Completed Vehicle Certification.)	$7,100.00
K VENTURO VC516SF-ES	ADD electric hoist to 12' flatbed	$6,405.00
K R4096-10	ADD stake sides to 10' flatbed	$3,510.00

Premier

PTC 1096SFB	PREMIER 10' DRW FLAT BED FOR 60" CA includes 44" Headboard W/ Punched Window, 12" O/C Crossmembers 3/16" smooth floor, one piece construction, and ICC Bumper. (Includes 2nd stage MSO, weight slip, & final-stage manufacturers completed vehicle certification.)	$6,515.00
PTC AMUM10-STAKE	44" Aluminum stake sides for 10' flatbed	$2,625.00

DVA

DVA 10STAKE	CM Truck Beds 10' stake body with 40" stake sides, lazer cut window, and IIC bumper with class IV hitch and 7/4 wire trailer wiring, painted black. (Includes 2nd stage MSO, weight slip, & final-stage manufacturers completed vehicle certification.)	$12,750.00
DVA 11FLAT	CM Truck Beds 11' dual rear wheel flatbed body includes ICC bumper with class IV hitch and 7/4 way trailer wiring, painted black. (Includes 2nd stage MSO, weight slip, & final-stage manufacturers completed vehicle certification.) Requires 84 CA.	$9,250.00

ACTION - READING

AF FLAT10-ST	10' Flatbed DRW Action 11 Ga. Smooth Galvannealed steel Skin on Headboard and floor, Powder Coat Black, Structural Steel Cross Members on 12" Centers, 42" Headboard with Punched Window, & ICC bumper (Includes 2nd stage MSO, weight slip, & final-stage manufacturers completed vehicle certification.).	$6,595.00
AF FLAT11-ST	11' Flatbed DRW Action 11 Ga. Smooth Galvannealed steel Skin on Headboard and floor, Powder Coat Black, Structural Steel Cross Members on 12" Centers, 42" Headboard with Punched Window, & ICC bumper (Includes 2nd stage MSO, weight slip, & final-stage manufacturers completed vehicle certification.).	$10,520.00
AF LR416B	RUGBY DOUBLE ACTING HOIST, LR-416B	$4,815.00
AF STAKE10	42" REMOVABLE STEEL STAKE SIDES AND REAR FOR 10' BODY	$2,250.00

12' FLAT BED

Knapheide

K FLAT12	Knapheide 12' DRW flat bed with 40" bulkhead, screened window and ICC bumper req's 84" CA (Includes 2nd Stage MSO, Weight Slip, & Completed Vehicle Certification.)	$7,580.00
K VENTURO VC516SF-ES	ADD electric hoist to 12' flatbed	$6,405.00
K R4096-12	ADD stake sides to 12' flatbed	$4,155.00

Premier

PTC 1296SFB	PREMIER 12' DRW FLAT BED FOR 84" CA includes 44" Headboard W/ Punched Window, 12" O/C Crossmembers 3/16" smooth floor, one piece construction, and ICC Bumper. (Includes 2nd stage MSO, weight slip, & final-stage manufacturers completed vehicle certification.)	$7,790.00
PTC ALUM12-STAKE	44" Aluminum stake sides for 12' flatbed	$3,000.00
PTC VC516ES	Venco Electric Hoist for 12' flatbed	$4,750.00

ALAN JAY FLEET SALES
863-402-4234
Ashlee.Wilson@AlanJay.com Christy.Self@AlanJay.com Matt.Forte@AlanJay.com
CITY OF TALLAHASSEE

ALL PRICES INCLUDE FREIGHT AND INSTALLATION

ABG FABRICATION

ABG FLAT12-AL	ABG Fabrication 12' X 8' Flatbed for 84 CA chassis, crossmembers 12" OC, 3/16 floor, outside stake pockets and rub rail, skirted rear, LED running lights, smooth aluminum load floor. ICC Bumper Expanded metal rear window. (Includes 2nd Stage MSO, Weight Slip, & Completed Vehicle Certification.)	$9,655.00
ABG FLAT12-ST	ABG Fabrication 12' X 8' Flatbed for 84 CA chassis, crossmembers 12" OC, 3/16 floor, outside stake pockets and rub rail, skirted rear, LED running lights, smooth steel load floor. ICC Bumper Expanded metal rear window. Painted Black. (Includes 2nd Stage MSO, Weight Slip, & Completed Vehicle Certification.)	$9,655.00
ABG HOIST-EH	12-15T electric over hydraulic dumping flatbed.	$4,710.00

DVA

DVA 12STAKE	CM Truck Beds12' stake body with 40" stake sides, lazer cut window, and IIC bumper with class IV hitch and 7/4 wire trailer wiring, painted black. (Includes 2nd stage MSO, weight slip, & final-stage manufacturers completed vehicle certification.)	$13,450.00

ACTION - READING

AF FLAT12-ST	12' Flatbed DRW Action 11 Ga. Smooth Galvannealed steel Skin on Headboard and floor, Powder Coat Black, Structural Steel Cross Members on 12" Centers, 42" Headboard with Punched Window, & ICC bumper (Includes 2nd stage MSO, weight slip, & final-stage manufacturers completed vehicle certification.).	$10,720.00
AF LR416B	RUGBY DOUBLE ACTING HOIST, LR-416B	$4,815.00

14' FLAT BED

Knapheide

K FLAT14	Knapheide 14' DRW flat bed with 40" bulkhead, screened window and ICC bumper req's 108" CA (Includes 2nd Stage MSO, Weight Slip, & Completed Vehicle Certification.)	$8,920.00
K VENTURO VC520SF-ES	ADD electric hoist to 14' flatbed	$6,640.00
K R4096-14	ADD stake sides to 14' flatbed	$4,280.00

Premier

PTC 1496SFB	PREMIER 14' DRW FLAT BED FOR 108" CA includes 44" Headboard W/ Punched Window, 12" O/C Crossmembers 3/16" smooth floor, one piece construction, and ICC Bumper. (Includes 2nd stage MSO, weight slip, & final-stage manufacturers completed vehicle certification.)	$9,035.00
PTC ALUM14-STAKE	44" Aluiminum stake sides for 14' flatbed	$3,375.00
PTC VC520ES	Venco Electric Hoist for 14' flatbed	$4,905.00

ABG FABRICATION

ABG FLAT14-ST	ABG Fabrication 14' X 8' Flatbed for 120 CA chassis, crossmembers 12" OC, 3/16 floor, outside stake pockets and rub rail, skirted rear, LED running lights, smooth steel load floor. ICC Bumper Expanded metal rear window. Painted Black. (Includes 2nd Stage MSO, Weight Slip, & Completed Vehicle Certification.)	$10,215.00
ABG FLAT14-AL	ABG Fabrication 14' X 8' Flatbed for 120 CA chassis, crossmembers 12" OC, 3/16 floor, outside stake pockets and rub rail, skirted rear, LED running lights, smooth aluminum load floor. ICC Bumper Expanded metal rear window. (Includes 2nd Stage MSO, Weight Slip, & Completed Vehicle Certification.)	$10,215.00
ABG HOIST-EH	12-15T electric over hydraulic dumping flatbed.	$4,710.00

DVA

DVA 14STAKE	CM Truck Beds 14' stake body with 40" stake sides, lazer cut window, and IIC bumper with class IV hitch and 7/4 wire trailer wiring, painted black. (Includes 2nd stage MSO, weight slip, & final-stage manufacturers completed vehicle certification.)	$14,850.00

ACTION - READING

AF FLAT14-ST	14' Flatbed DRW Action 11 Ga. Smooth Galvannealed steel Skin on Headboard and floor, Powder Coat Black, Structural Steel Cross Members on 12" Centers, 42" Headboard with Punched Window, & ICC bumper (Includes 2nd stage MSO, weight slip, & final-stage manufacturers completed vehicle certification.).	$8,585.00

ALAN JAY FLEET SALES
863-402-4234
Ashlee.Wilson@AlanJay.com Christy.Self@AlanJay.com Matt.Forte@AlanJay.com
CITY OF TALLAHASSEE

ALL PRICES INCLUDE FREIGHT AND INSTALLATION

AF LR416B	RUGBY DOUBLE ACTING HOIST, LR-416B	$4,815.00

16' FLAT BED

Knapheide

K FLAT16	Knapheide 16' DRW flat bed with 40" bulkhead, screened window and ICC bumper req's 120" CA (Includes 2nd Stage MSO, Weight Slip, & Completed Vehicle Certification.)	$9,720.00
K VENTURO VC620SF-ES	ADD electric hoist to 16' flatbed	$7,805.00
K R4096-16	ADD stake sides to 16' flatbed	$4,405.00

Premier

PTC 1696SFB	PREMIER 16' DRW FLAT BED FOR 120" CA includes 44" Headboard W/ Punched Window, 12" O/C Crossmembers 3/16" smooth floor, one piece construction, and ICC Bumper. (Includes 2nd stage MSO, weight slip, & final-stage manufacturers completed vehicle certification.)	$10,335.00
PTC ALUM16-STAKE	44" Aluminum stake sides for 16' flatbed	$3,750.00
PTC VC620ES	Venco Electric Hoist for 16' flatbed	$6,080.00

DVA

DVA 16STAKE	CM Truck Beds 16' stake body with 40" stake sides, lazer cut window, and IIC bumper with class IV hitch and 7/4 wire trailer wiring, painted black. (Includes 2nd stage MSO, weight slip, & final-stage manufacturers completed vehicle certification.)	$15,550.00

ACTION - READING

AF FLAT16-ST	16' Flatbed DRW Action 11 Ga. Smooth Galvannealed steel Skin on Headboard and floor, Powder Coat Black, Structural Steel Cross Members on 12" Centers, 42" Headboard with Punched Window, & ICC bumper (Includes 2nd stage MSO, weight slip, & final-stage manufacturers completed vehicle certification.).	$9,450.00
AF LR416B	RUGBY DOUBLE ACTING HOIST, LR-416B	$4,815.00

18' FLAT BED

Premier

PTC 1896SFB	PREMIER 18' DRW FLAT BED FOR 132" CA includes 53" Headboard W/ Punched Window, 12" O/C Crossmembers 3/16" smooth floor, one piece construction, and ICC Bumper. (Includes 2nd stage MSO, weight slip, & final-stage manufacturers completed vehicle certification.)	$11,600.00
PTC ALUM18-STAKE	44" Aluminum stake sides for 18' flatbed	$4,125.00

DVA

DVA 18STAKE	CM Truck Beds 18' stake body with 40" stake sides, lazer cut window, and IIC bumper with class IV hitch and 7/4 wire trailer wiring, painted black. (Includes 2nd stage MSO, weight slip, & final-stage manufacturers completed vehicle certification.)	$16,950.00

20' FLAT BED

Premier

PTC 2096SFB	PREMIER 20' DRW FLAT BED FOR 144" CA includes 53" Headboard W/ Punched Window, 12" O/C Crossmembers 3/16" smooth floor, one piece construction, and ICC Bumper. (Includes 2nd stage MSO, weight slip, & final-stage manufacturers completed vehicle certification.)	$12,890.00
PTC ALUM20-STAKE	44" Aluminum stake sides for 20' flatbed	$4,500.00

863-402-4234

Ashlee.Wilson@AlanJay.com Christy.Self@AlanJay.com Matt.Forte@AlanJay.com

ALL PRICES INCLUDE FREIGHT AND INSTALLATION

22' FLAT BED

Premier

PTC 2296SFB	PREMIER 22' DRW FLAT BED FOR 156" CA includes 53" Headboard W/ Punched Window, 12" O/C Crossmembers 3/16" smooth floor, TWO piece construction, and ICC Bumper. (Includes 2nd stage MSO, weight slip, & final-stage manufacturers completed vehicle certification.)	$14,400.00
PTC ALUM22-STAKE	44" Aluminum stake sides for 22' flatbed	$4,875.00

24' FLAT BED

Premier

PTC 2496SFB	PREMIER 24' DRW FLAT BED FOR 168" CA includes 53" Headboard W/ Punched Window, 12" O/C Crossmembers 3/16" smooth floor, TWO piece construction, and ICC Bumper. (Includes 2nd stage MSO, weight slip, & final-stage manufacturers completed vehicle certification.)	$15,975.00
PTC ALUM24-STAKE	44" Aluminum stake sides for 24' flatbed	$5,250.00

ALAN JAY FLEET SALES
863-402-4234
Ashlee.Wilson@AlanJay.com Christy.Self@AlanJay.com Matt.Forte@AlanJay.com
CITY OF TALLAHASSEE

ALL PRICES INCLUDE FREIGHT AND INSTALLATION

Light Dump Bodies

PREMIER TRUCK

PTC DU913	9' Godwin 13" fixed side E/H dump body with ground control tarp including arm bars, 6" cheater boards, and rear gate. (Includes 2nd stage MSO, weight slip, & final-stage manufacturers completed vehicle certification.)	$16,560.00
PTC DU918	9' Godwin 18" fixed side E/H dump body with ground control tarp including arm bars, 6" cheater boards, and rear gate. (Includes 2nd stage MSO, weight slip, & final-stage manufacturers completed vehicle certification.)	$16,930.00
PTC DU1113	11' Godwin 13" fixed side E/H dump body with ground control tarp including arm bars, 6" cheater boards, and rear gate. (Includes 2nd stage MSO, weight slip, & final-stage manufacturers completed vehicle certification.)	$17,195.00
PTC DU1118	11' Godwin 18" fixed side E/H dump body with ground control tarp including arm bars, 6" cheater boards, and rear gate. (Includes 2nd stage MSO, weight slip, & final-stage manufacturers completed vehicle certification.)	$17,865.00

Reading Rugby

AF DU-RGBY912	9' L X 96" W 2-3 Yard Rugby Eliminator series Tipper Dump: 10 Ga. Steel Construction, Single Acting Electric Hoist, ICC Bumper, 1/4 Cab Shield, Semi-Auto Tarp System with spring loaded arm bars, and (2) 6 inch cheater boards installed inside pockets. (Includes 2nd stage MSO, weight slip, & final-stage manufacturers completed vehicle certification.)	$16,560.00
AF DU-RGBY916	9' L X 96" W 3-4 Yard Rugby Eliminator series Tipper Dump: 10 Ga. Steel Construction, Single Acting Electric Hoist, ICC Bumper, 1/4 Cab Shield, Semi-Auto Tarp System with spring loaded arm bars, and (2) 6 inch cheater boards installed inside pockets. Req's 14,000 to 15,500 GVW Truck (Includes 2nd stage MSO, weight slip, & final-stage manufacturers completed vehicle certification.)	$16,865.00
AF DU-RGBY1112	11' L X 96" W 2-3 Yard Rugby Eliminator series Tipper Dump: 10 Ga. Steel Construction, Single Acting Electric Hoist, ICC Bumper, 1/4 Cab Shield, Semi-Auto Tarp System with spring loaded arm bars, and (2) 6 inch cheater boards installed inside pockets. (Includes 2nd stage MSO, weight slip, & final-stage manufacturers completed vehicle certification.)	$17,215.00
AF DU-RGBY1116	11' L X 96" W 3-4 Yard Rugby Eliminator series Tipper Dump: 10 Ga. Steel Construction, Single Acting Electric Hoist, ICC Bumper, 1/4 Cab Shield, Semi-Auto Tarp System with spring loaded arm bars, and (2)- 6 inch cheater boards installed inside pockets. Req's 14,000 to 15,500 GVW Domistec Truck (Includes 2nd stage MSO, weight slip, & final-stage manufacturers completed vehicle certification.)	$17,560.00
AF FDS	UPGRADE RUGBY DUMP TO INCLUDE FOLD DOWN SIDE (PER SIDE).	$1,350.00

Knapheide

K KDBF912B	Knapheide 9' 2-3 YD 12" side dump with 6" cheater boards. Includes ground tarp control with spring loaded arm bars and ICC bumper. (Includes 2nd Stage MSO, Weight Slip, & Completed Vehicle Certification.) req's 60" CA	$17,275.00
K KDBF916B	Knapheide 9' 3-4 YD 16" side dump with 6" cheater boards. Includes ground tarp control with spring loaded arm bars and ICC bumper. (Includes 2nd Stage MSO, Weight Slip, & Completed Vehicle Certification.) req's 60" CA	$17,700.00
K KDBF1112B	Knapheide 11' 2-3 YD 12" side dump with 6" cheater boards. Includes ground tarp control with spring loaded arm bars and ICC bumper. (Includes 2nd Stage MSO, Weight Slip, & Completed Vehicle Certification.) req's 84" CA	$17,915.00
K KDBF1116B	Knapheide 11' 3-4 YD 16" side dump with 6" cheater boards. Includes ground tarp control with spring loaded arm bars and ICC bumper.	$18,480.00

ROYAL TRUCK

RTB DUMP9-AL	Duramag 9' Smooth Side Aluminum Dump Body, with 14" Sides & 21" Tailgate, 9' Champion Scissor Hoist - Electric Push Control Dual Action Pump includes manual tarp with ground control, rear mounted hich, and 7/4 wire connector (Includes 2nd Stage MSO, Weight Slip, & Completed Vehicle Certification.) Requires 60" CA.	$19,240.00
RTB DUMP9F-AL	Duramag 9' Smooth Side Aluminum FOLD DOWN SIDE Dump Body, with 14" Sides & 21" Tailgate, 9' Champion Scissor Hoist - Electric Push Control Dual Action Pump includes manual tarp with ground control, rear mounted hich, and 7/4 wire connector (Includes 2nd Stage MSO, Weight Slip, & Completed Vehicle Certification.) Requires 60" CA.	$21,240.00
RTB DUMP11-AL	Duramag 9' Smooth Side Aluminum Dump Body, with 14" Sides & 21" Tailgate, 11' Champion Scissor Hoist - Electric Push Control Dual Action Pump includes manual tarp with ground control, rear mounted hich, and 7/4 wire connector (Includes 2nd Stage MSO, Weight Slip, & Completed Vehicle Certification.) Requires 84" CA.	$21,095.00

ALL PRICES INCLUDE FREIGHT AND INSTALLATION

RTB DUMP11F-AL	Duramag 11' Smooth Side Aluminum FOLD DOWN SIDE Dump Body, with 14" Sides & 21" Tailgate, 11' Champion Scissor Hoist - Electric Push Control Dual Action Pump includes manual tarp with ground control, rear mounted hich, and 7/4 wire connector (Includes 2nd Stage MSO, Weight Slip, & Completed Vehicle Certification.) Requires 84" CA.	$23,095.00

MEDIUM DUTY DUMP BODIES

READING - MEDIUM DUTY

AF DU-RGBY1057-MD	10' L X 96" W 5-7 Yard Tipper Rugby Titan Series Dumps: 10 Ga. Construction, 8 Ga. Floor, Painted Black, Hot Shift PTO, Semi-Auto Tarp with Spring Loaded Arm Bars, (2) Cheater Boards, ICC Bumper, For Medium Duty Trucks. (Includes 2nd stage MSO, weight slip, & final-stage manufacturers completed vehicle certification.) Requires Factory PTO Provision.	$24,135.00
AF DU-RGBY1068-MD	10' L X 96" W 6-8 Yard Tipper Rugby Titan Series Dumps: 10 Ga. Construction, 8 Ga. Floor, Painted Black, Hot Shift PTO, Semi-Auto Tarp with Spring Loaded Arm Bars, (2) Cheater Boards, ICC Bumper, For Medium Duty Trucks. (Includes 2nd stage MSO, weight slip, & final-stage manufacturers completed vehicle certification.) Requires Factory PTO Provision.	$26,300.00
AF DU-RGBY1268-MD	12' L X 96" W 6-8 Yard Tipper Rugby Titan Series Dumps: 10 Ga. Construction, 8 Ga. Floor, Painted Black, Hot Shift PTO, Semi-Auto Tarp with Spring Loaded Arm Bars, (2) Cheater Boards, ICC Bumper, For Medium Duty Trucks. (Includes 2nd stage MSO, weight slip, & final-stage manufacturers completed vehicle certification.) Requires Factory PTO Provision.	$26,365.00
AF COAL	ADD COAL CHUTE TO MEDIUM DUTY DUMP	$705.00
AF APRON	ADD SPREADER APRON TO MEDIUM DUTY DUMP	$460.00

PREMIER TRUCK

PTC DU10-5	10' Godwin 30" Fixed sides, hydraulic hoist, includes ground control tarp including arm bars, 6" cheater boards, rear gate, muncie PTO, pump, reservoir, plumbing, and fluid. (Includes 2nd stage MSO, weight slip, & final-stage manufacturers completed vehicle certification.)	$26,720.00

TRASH DUMP (42'' EXPANDED METAL SIDES)

Reading

AF 1042TD	10' Blue Ridge Trash Dump: 11 Ga. Smooth Galvannealed Steel Skin on Headboard and Floor, Powder Coat Black, Structural Steel Cross Members on 16" Centers, 42" Solid Metal Sides, 42" Solid Metal Rear Barn Doors, Donovan 2000X Manual Tarp with Rear Pull Bar and rope with Ground Control with Venco VC516-ED, Single Acting Electric Hoist (Includes 2nd stage MSO, weight slip, & final-stage manufacturers completed vehicle certification.)	$18,180.00
AF TD1242	12' Blue Ridge Trash Dump: 11 Ga. Smooth Galvannealed Steel Skin on Headboard and Floor, Powder Coat Black, Structural Steel Cross Members on 12" Centers, 42" Expanded Metal Sides, 42" Expanded Metal Rear Barn Doors, ICC Bumper, Donovan 2000X Manual Tarp with Rear Pull Bar and rope with Ground Control with Venco VC516-ED, Single Acting Electric Hoist (Includes 2nd stage MSO, weight slip, & final-stage manufacturers completed vehicle certification.)	$18,620.00
AF TD1442	14' Blue Ridge Trash Dump: 11 Ga. Smooth Galvannealed Steel Skin on Headboard and Floor, Powder Coat Black, Structural Steel Cross Members on 12" Centers, 42" Expanded Metal Sides, 42" Expanded Metal Rear Barn Doors, ICC Bumper, Donovan 2000X Manual Tarp with Rear Pull Bar and rope with Ground Control with Venco VC520DA, Single Acting Electric Hoist (Includes 2nd stage MSO, weight slip, & final-stage manufacturers completed vehicle certification.)	$20,745.00
AF BIGHD-LCF	High headboard (for Chevy LCF)	$290.00
AF BIGHD-MD	High headboard for Chevrolet Medium Duty.	$165.00

CONTRACTOR DUMP BODIES

Premier

PTC 1296SCB	Premier 12' E/H contractor dump with ground level tarp including arm bars, 14" solid sides, and rear gate. (Includes 2nd stage MSO, weight slip, & final-stage manufacturers completed vehicle certification.)	$15,510.00
PTC 1496SCB	Premier 14' E/H contractor dump with ground level tarp including arm bars, 14" solid sides, and rear gate. (Includes 2nd stage MSO, weight slip, & final-stage manufacturers completed vehicle certification.)	$18,105.00

ALL PRICES INCLUDE FREIGHT AND INSTALLATION

PTC 1696SCB	Premier 16' E/H contractor dump with ground level tarp including arm bars, 14" solid sides, and rear gate. (Includes 2nd stage MSO, weight slip, & final-stage manufacturers completed vehicle certification.)	$20,270.00

Knapheide

K CONT-DUMP12	Knapheide 12' contractors dump with 14" solid sides and rear barn doors with electric hoist, includes manual tarp (Includes 2nd Stage MSO, Weight Slip, & Completed Vehicle Certification.) req's 84" CA	$17,935.00
K CONT-DUMP14	Knapheide 14' contractors dump with 14" solid sides and rear barn doors with electric hoist, includes manual tarp (Includes 2nd Stage MSO, Weight Slip, & Completed Vehicle Certification.) req's 108" CA	$19,510.00
K CONT-DUMP16	Knapheide 16' contractors dump with 14" solid sides and rear barn doors with electric hoist, includes manual tarp (Includes 2nd Stage MSO, Weight Slip, & Completed Vehicle Certification.)req's 120" CA	$20,855.00

Dump Accessories

Knapheide

K DONOVAN-4200P	Manual Tarp Roller	$1,375.00
K U S E-TARP	Upgrade to Electric Tarp System.	$1,600.00
AF ETS	Upgrade to Electric Tarp System in lieu of semi-auto tarp.	$2,040.00

Premier

PTC-MTR	Manual Tarp Roller	$1,040.00
PTC-ETS	Electric Tarp System	$2,865.00
PTC-SATR	Semi automatic Manual Tarp Roller, includes arm and ground level crank	$2,140.00

Reading

AF CLV-DUMP	HITCH PLATE WITH RECEIVER HITCH	$665.00
AF 7/4WIRE	7/4 WAY TRAILER RECEPTACLE	$255.00

LCF DUMP

ROYAL TRUCK

RTB DUMP12-AL-LCF	Duramag 12' **LCF** Aluminum FOLD DOWN SIDE Smooth Side Dump Body, 14" Sides & 21" Tailgate, Champion Scissor Hoist - Electric Push Control Dual Action Pump includes manual tarp with ground control, rear mounted hich, and 7/4 wire connector (Includes 2nd Stage MSO, Weight Slip, & Completed Vehicle Certification.) Requires 84" CA.	$21,385.00
RTB DUMP12F-AL-LCF	Duramag 12' **LCF** Aluminum FOLD DOWN SIDE Smooth Side Dump Body, 14" Sides & 21" Tailgate, Champion Scissor Hoist - Electric Push Control Dual Action Pump includes manual tarp with ground control, rear mounted hich, and 7/4 wire connector (Includes 2nd Stage MSO, Weight Slip, & Completed Vehicle Certification.) Requires 84" CA.	$23,335.00

ALAN JAY FLEET SALES

863-402-4234

Ashlee.Wilson@AlanJay.com Christy.Self@AlanJay.com Matt.Forte@AlanJay.com

CITY OF TALLAHASSEE

ALL PRICES INCLUDE FREIGHT AND INSTALLATION

PREMIER TRUCK EQUIPMENT

PTC BOX24-UB	24X18X18 Steel under body tool box, installed.	$465.00
PTC BOX24-FM	24X18X18 Steel under body tool box, frame mounted for dump applications.	$810.00
PTC BOX30-UB	30X18X18 Steel under body tool box, installed.	$505.00
PTC BOX30-FM	30X18X18 Steel under body tool box, frame mounted for dump applications.	$850.00
PTC BOX36-UB	36X18X18 Steel under body tool box, installed.	$555.00
PTC BOX36-FM	36X18X18 Steel under body tool box, frame mounted for dump applications.	$900.00
PTC BOX36-UB-AL	36X18X18 Aluminum under body tool box, installed.	$640.00
PTC BOX36-FM-AL	36X18X18 Aluminum under body tool box, frame mounted for dump applications.	$985.00
PTC BOX48-UB	48X18X18 Steel under body tool box, installed.	$675.00
PTC BOX48-FM	48X18X18 Steel under body tool box, frame mounted for dump applications.	$1,020.00
PTC BOX48-UB-AL	48X18X18 Aluminum under body tool box, installed.	$815.00
PTC BOX48-FM-AL	48X18X18 Aluminum under body tool box, frame mounted for dump applications.	$1,160.00
PTC BOX60-UB	60X18X18 Steel under body tool box, installed.	$765.00
PTC BOX60-FM	60X18X18 Steel under body tool box, frame mounted for dump applications.	$1,110.00
PTC-UB-BRACKET	Under body Tool Box mount bracket for dump applications.	$340.00

READING CORP

AF BOX24-UB	24" X 18" X 18" Powder coated black welded under bed	$1,820.00
AF BOX24-FM	24" X 18" X 18" Powder coated black frame mounted for dump applications.	$1,735.00
AF BOX30-UM	Underbody 30x18x18 steel tool box, bolted under flatbed	$955.00
AF BOX30-FM	Underbody 30x18x18 steel tool box, mounted to frame for dump applications.	$950.00
AF BOX36-UM	Underbody 36x18x18 steel tool box, bolted under flatbed.	$960.00
AF BOX36-FM	Underbody 36x18x18 steel tool box, mounted to frame for dump applications.	$955.00
AF BOX48-UM	Underbody 48x18x18 steel tool box, bolted under flatbed	$1,100.00
AF BOX48-FM	Underbody 48x18x18 steel tool box, mounted to frame for dump applications.	$1,095.00
AF BOX60-UM	Underbody 60x18x18 steel tool box, bolted under flatbed	$1,305.00
AF BOX60-FM	Underbody 60x18x18 steel tool box, mounted to frame for dump applications.	$1,185.00

ABG ACCESSORIES

ABG BOX30SRW	Buyers products underbody toolbox, 15X13X30 for under 8' bed delete trucks. T-Handle, keyed alike if multiples purchased, powdercoated black	$935.00
ABG BOX30SRW-AL	Buyers products underbody toolbox, 15X13X30 for under 8' bed delete trucks. T-Handle, keyed alike if multiples purchased, diamond tread aluminum	$1,000.00

ALL PRICES INCLUDE FREIGHT AND INSTALLATION

ABG BOX30DRW	Buyers products underbody toolbox, 18X18X30 for under 9' bed trucks. T-Handle, keyed alike if multiples purchased, powdercoated black	$935.00
ABG BOX30DRW-AL	Buyers products underbody toolbox, 18X18X30 for under 9' bed trucks. T-Handle, keyed alike if multiples purchased, diamond tread aluminum	$1,000.00
ABG BOX36-UB	Buyers products underbody toolbox, 18X18X36 for under 9' bed trucks. T-Handle, keyed alike if multiples purchased, powdercoated black (will go past the angled corner at front of bed)	$935.00
ABG BOX36-UB-AL	Buyers products underbody toolbox, 18X18X36 for under 9' bed trucks. T-Handle, keyed alike if multiples purchased, diamond tread aluminum (will go past the angled corner at front of bed)	$1,085.00
ABG BOX48-UB	Buyers products underbody toolbox, 18X18X48 for under 11' bed trucks. T-Handle, keyed alike if multiples purchased, powdercoated black	$1,060.00
ABG BOX48-UB-AL	Buyers products underbody toolbox, 18X18X48 for under 11' bed trucks. T-Handle, keyed alike if multiples purchased, diamond tread aluminum	$1,375.00
ABG BOX60-UB	Buyers products underbody toolbox, 18X18X60 for under 14' bed trucks. T-Handle, keyed alike if multiples purchased, powdercoated black	$1,185.00
ABG BOX60-UB-AL	Buyers products underbody toolbox, 18X18X60 for under 14' bed trucks. T-Handle, keyed alike if multiples purchased, diamond tread aluminum	$1,535.00

KNAPHEIDE - KTEC

K BOX24-UB	Underbody 24X18X18 steel tool box, bolted under flat bed.	$630.00
K BOX24-FM	Underbody 24X18X18 steel tool box, frame mounted for dump applications.	$1,015.00
K BOX30-UB	Underbody 30X18X18 steel tool box, bolted under flat bed.	$0.00
K BOX 30-FM	Underbody 30X18X18 steel tool box, frame mounted for dump applications.	$1,035.00
K BOX36-UB	Underbody 36X18X18 steel tool box, bolted under flat bed.	$750.00
K BOX48-FM	Underbody 48X18X18 steel tool box, frame mounted for dump applications.	$1,285.00
K BOX36-UB-AL	Underbody 36X18X18 aluminum tool box, bolted under flat bed.	$915.00
K BOX36-FM-AL	Underbody 36X18X18 aluminum tool box, frame mounted for dump applications.	$1,180.00
K BOX48-UB	Underbody 48X18X18 steel tool box, bolted under flat bed.	$900.00
K BOX60-FM	Underbody 60X18X18 steel tool box, frame mounted for dump applications.	$1,445.00
K BOX48-UB-AL	Underbody 48X18X18 aluminum tool box, bolted under flat bed.	$1,080.00
K BOX48-FM-AL	Underbody 48X18X18 aluminum tool box, frame mounted for dump applications.	$1,345.00
K BOX60-UB	Underbody 60X18X18 steel tool box, bolted under flat bed.	$1,060.00

ALAN JAY FLEET SALES
863-402-4234
Ashlee.Wilson@AlanJay.com Christy.Self@AlanJay.com Matt.Forte@AlanJay.com
CITY OF TALLAHASSEE

ALL PRICES INCLUDE FREIGHT AND INSTALLATION

READING CORP ALUM BOX

12' ALUMINUM BOX

AF DRY 12 AL	J & B Aluminum 12' L x 96" W x 84" H Dry Freight Van Bodies: Aluminum w / Plywood Interior, Radius Front, Pine Floor, ICC Bumper, 1- Dome Light, 2- Rear Grab Handles, ** Composite Roll-up Rear Door (Includes 2nd stage MSO, weight slip, & final-stage manufacturers completed vehicle certification.)	$17,175.00
AF BUMP-FULL	14" Full Width Step Bumper	$1,305.00

14' ALUMINUM BOX

AF DRY 14 AL	J & B Aluminum 14' L x 96" W x 84" H Dry Freight Van Bodies: Aluminum w / Plywood Interior, Radius Front, Pine Floor, ICC Bumper, 1- Dome Light, 2- Rear Grab Handles, ** Composite Roll-up Rear Door (Includes 2nd stage MSO, weight slip, & final-stage manufacturers completed vehicle certification.)	$18,335.00
AF BUMP-FULL	14" Full Width Step Bumper	$1,305.00

16' ALUMINUM BOX

AF DRY 16 AL	J & B Aluminum 16' L x 96" W x 84" H Dry Freight Van Bodies: Aluminum w / Plywood Interior, Radius Front, Pine Floor, ICC Bumper, 1- Dome Light, 2- Rear Grab Handles, ** Composite Roll-up Rear Door (Includes 2nd stage MSO, weight slip, & final-stage manufacturers completed vehicle certification.)	$19,665.00
AF BUMP-FULL	14" Full Width Step Bumper	$1,305.00

18' ALUMINUM BOX

AF DRY 18 AL	J & B Aluminum 18' L x 96" W x 84" H Dry Freight Van Bodies: Aluminum w / Plywood Interior, Radius Front, Pine Floor, ICC Bumper, 1- Dome Light, 2- Rear Grab Handles, ** Composite Roll-up Rear Door (Includes 2nd stage MSO, weight slip, & final-stage manufacturers completed vehicle certification.)	$21,440.00
AF BUMP-FULL	14" Full Width Step Bumper	$1,305.00

20' ALUMINUM BOX

AF DRY 20 AL	J & B Aluminum 20' L x 96" W x 96" H Dry Freight Van Bodies: Aluminum w / Plywood Interior, Radius Front, Pine Floor, ICC Bumper, 1- Dome Light, 2- Rear Grab Handles, ** Composite Roll-up Rear Door (Includes 2nd stage MSO, weight slip, & final-stage manufacturers completed vehicle certification.)	$23,730.00
AF BUMP-FULL	14" Full Width Step Bumper	$1,305.00

22' ALUMINUM BOX

AF DRY 22 AL	J & B Aluminum 22' L x 96" W x 96" H Dry Freight Van Bodies: Aluminum w / Plywood Interior, Radius Front, Pine Floor, ICC Bumper, 1- Dome Light, 2- Rear Grab Handles, ** Composite Roll-up Rear Door (Includes 2nd stage MSO, weight slip, & final-stage manufacturers completed vehicle certification.)	$25,145.00
AF BUMP-FULL	14" Full Width Step Bumper	$1,305.00

24' ALUMINUM BOX

AF DRY 24 AL	J & B Aluminum 24' L x 96" W x 96" H Dry Freight Van Bodies: Aluminum w / Plywood Interior, Radius Front, Pine Floor, ICC Bumper, 1- Dome Light, 2- Rear Grab Handles, ** Composite Roll-up Rear Door (Includes 2nd stage MSO, weight slip, & final-stage manufacturers completed vehicle certification.)	$26,335.00
AF BUMP-FULL	14" Full Width Step Bumper	$1,305.00

READING CORP FRP BOX

12' FRP BOX

AF DRY 12 FRP	J & B FRP 12' L x 96" W x 84" H Dry Freight Van Bodies: FRP, Radius Front, Pine Floor, ICC Bumper, 1- Dome Light, 2- Rear Grab Handles, ** Composite Roll-up Rear Door (Includes 2nd stage MSO, weight slip, & final-stage manufacturers completed vehicle certification.)	$18,000.00
AF BUMP-FULL	14" Full Width Step Bumper	$1,305.00

ALAN JAY FLEET SALES
863-402-4234
Ashlee.Wilson@AlanJay.com Christy.Self@AlanJay.com Matt.Forte@AlanJay.com
CITY OF TALLAHASSEE

ALL PRICES INCLUDE FREIGHT AND INSTALLATION

14' FRP BOX

AF DRY 14 FRP	J & B FRP 14' L x 96" W x 84" H Dry Freight Van Bodies: FRP, Radius Front, Pine Floor, ICC Bumper, 1- Dome Light, 2- Rear Grab Handles, ** Composite Roll-up Rear Door (Includes 2nd stage MSO, weight slip, & final-stage manufacturers completed vehicle certification.)	$18,460.00
AF BUMP-FULL	14" Full Width Step Bumper	$1,305.00

16' FRP BOX

AF DRY 16 FRP	J & B FRP 16' L x 96" W x 84" H Dry Freight Van Bodies: FRP, Radius Front, Pine Floor, ICC Bumper, 1- Dome Light, 2- Rear Grab Handles, ** Composite Roll-up Rear Door (Includes 2nd stage MSO, weight slip, & final-stage manufacturers completed vehicle certification.)	$20,735.00
AF BUMP-FULL	14" Full Width Step Bumper	$1,305.00

18' FRP BOX

AF DRY 18 FRP	J & B FRP 18' L x 96" W x 84" H Dry Freight Van Bodies: FRP, Radius Front, Pine Floor, ICC Bumper, 1- Dome Light, 2- Rear Grab Handles, ** Composite Roll-up Rear Door (Includes 2nd stage MSO, weight slip, & final-stage manufacturers completed vehicle certification.)	$22,670.00
AF BUMP-FULL	14" Full Width Step Bumper	$1,305.00

20' FRP BOX

AF DRY 20 FRP	J & B FRP 20' L x 96" W x 96" H Dry Freight Van Bodies: FRP, Radius Front, Pine Floor, ICC Bumper, 1- Dome Light, 2- Rear Grab Handles, ** Composite Roll-up Rear Door (Includes 2nd stage MSO, weight slip, & final-stage manufacturers completed vehicle certification.)	$25,065.00
AF BUMP-FULL	14" Full Width Step Bumper	$1,305.00

22' FRP BOX

AF DRY 22 FRP	J & B FRP 22' L x 96" W x 96" H Dry Freight Van Bodies: FRP, Radius Front, Pine Floor, ICC Bumper, 1- Dome Light, 2- Rear Grab Handles, ** Composite Roll-up Rear Door (Includes 2nd stage MSO, weight slip, & final-stage manufacturers completed vehicle certification.)	$26,510.00
AF BUMP-FULL	14" Full Width Step Bumper	$1,305.00

24' FRP BOX

AF DRY 24 FRP	J & B FRP 24' L x 96" W x 96" H Dry Freight Van Bodies: FRP, Radius Front, Pine Floor, ICC Bumper, 1- Dome Light, 2- Rear Grab Handles, ** Composite Roll-up Rear Door (Includes 2nd stage MSO, weight slip, & final-stage manufacturers completed vehicle certification.)	$28,385.00
AF BUMP-FULL	14" Full Width Step Bumper	$1,305.00

KNAPHEIDE ALUMINUM

12' ALUMINUM BOX

K DRY 12 AL	KNAPHEIDE 12' Aluminum DRY FREIGHT 96"X84" , Pine floor, Universal lining, ICC bumper, Dome Light (Includes 2nd Stage MSO, Weight Slip, & Completed Vehicle Certification.)	$15,090.00

14' ALUMINUM BOX

K DRY 14 AL	KNAPHEIDE 14' Aluminum 96"X84" DRY FREIGHT, Pine floor, Universal lining, ICC bumper, Dome Light (Includes 2nd Stage MSO, Weight Slip, & Completed Vehicle Certification.)	$16,105.00

16' ALUMINUM BOX

K DRY 16 AL	KNAPHEIDE 16' Aluminum 96"X84" DRY FREIGHT, Pine floor, Universal lining, ICC bumper, Dome Light (Includes 2nd Stage MSO, Weight Slip, & Completed Vehicle Certification.)	$16,575.00

ALAN JAY FLEET SALES
863-402-4234
Ashlee.Wilson@AlanJay.com Christy.Self@AlanJay.com Matt.Forte@AlanJay.com
CITY OF TALLAHASSEE

ALL PRICES INCLUDE FREIGHT AND INSTALLATION

18' ALUMINUM BOX

K DRY 18 AL	KNAPHEIDE 18' Aluminum 96"X96" Dry Freight, Oak floor, Universal lining, ICC bumper, Dome Light (Includes 2nd Stage MSO, Weight Slip, & Completed Vehicle Certification.)	$18,615.00

20' ALUMINUM BOX

K DRY 20 AL	KNAPHEIDE 20' Aluminum 96"X96" DRY Freight, Oak floor, Universal lining, ICC bumper, Dome Light (Includes 2nd Stage MSO, Weight Slip, & Completed Vehicle Certification.)	$19,135.00

22' ALUMINUM BOX

K DRY 22 AL	KNAPHEIDE 22' Aluminum 96"X96" Dry Freight, Oak floor, Universal lining, ICC bumper, Dome Light (Includes 2nd Stage MSO, Weight Slip, & Completed Vehicle Certification.)	$20,225.00

24' ALUMINUM BOX

K DRY 24 AL	KNAPHEIDE 24' Aluminum 96"X96" Dry Freight, Oak floor, Universal lining, ICC bumper, Dome Light (Includes 2nd Stage MSO, Weight Slip, & Completed Vehicle Certification.)	$20,730.00

26' ALUMINUM BOX

K DRY 26 AL	KNAPHEIDE 26' Aluminum 96"X96" Dry Freight, Oak floor, Universal lining, ICC bumper, Dome Light (Includes 2nd Stage MSO, Weight Slip, & Completed Vehicle Certification.)	$22,045.00

ALAN JAY FLEET SALES
863-402-4234
Ashlee.Wilson@AlanJay.com Christy.Self@AlanJay.com Matt.Forte@AlanJay.com
CITY OF TALLAHASSEE

ALL PRICES INCLUDE FREIGHT AND INSTALLATION

ETI / PALFINGER AERIAL

ETI ETT29SN	ETI - PALFINGER AERIAL DEVICE WITH 34' Working Height 29' Ground to Bottom of Bucket 20' 9" Side Reach All Steel Booms Variable Speed Control at the Upper Controls Emergency Upper Boom Controlled Descent Valve Gen 2 Lightweight turret with hydraulic leveling for ETT-N Emergency Power at basket Switch at lower controls wired to unit options Lower controls assembly, includes lower control override. Electric Tool Circuit (110V) at bucket--NOTE—Wired to inverter to power this outlet. Assembly, upper control panel ETT-SN. Fiberglass control panel. Powder Paint White with ETI Powder Coating Process Bucket, 24 X 30 L/DOOR LH REC HDL PTO & Hydraulic Pump (5.4GPM@1200RPM) Superduty Start/Stop/E-power control module package Relay box & bracket for Ford Regular Cab builds ***MOUNTED BEHIND DRIVER'S SEAT*** Stabilizer Bar, Under Frame on 2017+ Ford F-350/450/550/600 Diesel chassis Ford F450/F550 Sumo springs on front axle Two Inclinometers One centered in cab in view of driver One CS rear - right of Triple ID Light Extra Hydraulic filter for Aerial Device (Shipped Loose) Palfinger Aerial Body - Galvanneal Steel 108" Length 96" Width 20" Deep Compartments 56" Load Area Width 40" Side Compartment Height 25" Compartment Height Above Load Area Floor PAB 42" Long Tail shelf Smooth plate entryway steps on curbside with grip strut step underneath. Hand rail on left hand side of entry Through box in tail shelf with a 8" x 17.5" wide opening. Access doors on both side with whale tail latches -keyed alike at the body Receiver tube at the rear (MGTW 10,000#, MAX TONGUE WEIGHT 1,200#) (CLASS IV) Cantilever grip strut step and platform centered on the rear of the tail shelf for bucket access. Step is approximately 16"W by 12"L and does not extend past the hitch. Paint body standard White (108) Non-skid coating on body front walls, compartment tops, load area walls and floor, tail shelf floor, and tail shelf entry step Outrigger slot covers in the tail shelf area. Body Mounting Kit Install six strips of 31.5" LED Strip light. On/off switch in the cab. Mount vertically in all vertical Compartments and at the top of compartment in the two horizontal compartments. Tailboard, Composite, Yellow, Drop-in Mudflaps installed. 12" Aluminum Grab Handle on rear of body on the curbside Light Panel for Tail shelf. Centered cutout for backup camera. Reinstall chassis backup camera system Adapter bracket for backup camera to the tail shelf FMVSS Standard Light Package Body Clearance Lights - Red/Amber LED Stick on Body Reflectors Backup Lights – LED Tail Lights - LED (stop/tail/turn) with 4989MINI Tag Light Triple ID Lights – LED Entryway Light - Peterson model # 397 LED 4 Amber surface mount strobes 2 located on front grill of chassis, SS and CS 2 located on rear tail channel, SS and CS 1 Boom Support and Bucket Support, Bolt-on. No Counterweight Required for Stability 7 Blade trailer socket in bumper mounting hole. Trailer Wiring Harness Adapter – 7 Blade to 6 Prong round trailer socket. *SHIP LOOSE* Wheel chocks (2) with hair pin metal handle. 8Wx10Lx5.5H with 5 inch handle Unit Safety Switch - Parking brake must be set before unit will operate Bucket Cover with foam insert for 24X30 bucket One LED amber strobe light on Streetside with post mounting bracket. Cone Holder installed (Standard location, on SS tail shelf for best fit). DOT Kit -- 5 LB. ABC fire extinguisher mounted in cab if there is no interference. Triangle Warning Kit. (REQUIRES PTO – 60” CA CHASSIS – 16,500 GVWR)	$72,270.00

ALAN JAY FLEET SALES

863-402-4234

Ashlee.Wilson@AlanJay.com Christy.Self@AlanJay.com Matt.Forte@AlanJay.com

CITY OF TALLAHASSEE

ALL PRICES INCLUDE FREIGHT AND INSTALLATION

ETI ETC35SNT	ETI - PALFINGER AERIAL DEVICE WITH 40'Working Height 35' Ground to Bottom of Bucket 27' Side Reach Non-Continuous Rotation Steel Inner Boom Steel Lower Boom Variable Speed Control at the Upper Controls Upper Controls Mounted on Bucket Hydraulic Bucket Leveling Hoses Inside Boom Are Contained in a Cat Trac Emergency Upper Boom Controlled Descent Valve Start/Stop at basket Pedestal (41.75") Turret Assembly for ETC35 on Pedestal End Mount Bucket Bracket for ETC35SN Lower Boom Assembly for ETC35SN without a hydraulic rotator Pedestal (41.75") Turret Assembly for ETC35 on Pedestal End Mount Bucket Bracket for ETC35SN Lower Boom Assembly for ETC35SN without a hydraulic rotator Upper Boom Assembly for ETC35SN Switch at lower controls wired to unit options Emergency Power at basket Lower controls assembly, includes lower control override ***MOUNTED ON THE INSIDE OF CS3 TOWARD THE RIGHT SIDE OF THE COMPARTMENT*** Electric Tool Circuit (110V) at bucket--NOTE—Wired to inverter to power this outlet. Upper Control Switches Powder Paint White with ETI Powder Coating Process Bucket, 24 X 30 L/DOOR LH REC HDL PTO & Hydraulic Pump (5.4GPM@1200RPM)Stabilizer Bar, Under Frame on 2017+ Ford F-350/450/550/600 Diesel chassis Ford F450/F550 Sumosprings on front axle Amber Strobe Light on each side of knuckle. Two Inclinometers One centered in cab in view of driver One CS rear - right of Triple ID Light High Pressure In-Line Hydraulic Filter Extra Hydraulic filter for Aerial Device (Shipped Loose) 400 Lb Basket Capacity Palfinger Aerial Body - Galvanneal Steel 108" Length 96" Width 20" Deep Compartments 56" Load Area Width 40" Side Compartment Height 25" Compartment Height Above Load Area Floor Steel Treadplate Floor Recessed Whale Tail Door Handles - Keyed alike SS1 and CS1 Compartment Size: 33" SS2 and CS2 Compartment Size: 46" SS3 and CS3 Compartment Size: 29" Master Lock System with two handles at the rear Rubber fenderette around wheel wells PAB 36" Long Tailshelf Smooth plate entryway steps on curbside with grip strut step underneath. Hand rail on left hand side of entry Through box in tailshelf with a 8" x 17.5" wide opening. Access doors on both side with whale tail latches-keyed alike at the body Receiver tube at the rear (MGTW 10,000#, MAX TONGUE WEIGHT 1,200#) (CLASS IV) Paint body standard White (108) Non-skid coating on body front walls, compartment tops, load area walls and floor, tailshelf floor, and tail shelf entry step Outrigger slot covers in the tailshelf area. Body Mounting Kit Install six strips of 31.5" LED Strip light. On/off switch in the cab. Mount vertically in all vertical compartments and at the top of compartment in the two horizontal compartments. Tailboard, Composite, Yellow, Drop-in Mudflaps installed. 12" Aluminum Grab Handle on rear of body on the curbside Light Panel for Tailshelf. Centered cutout for backup camera. Reinstall chassis backup camera system Adapter bracket for backup camera to the tailshelf FMVSS Standard Light Package Body Clearance Lights - Red/Amber LED Stick on Body Reflectors Backup Lights – LED Tail Lights - LED (stop/tail/turn) with 4989MINI Tag Light Triple ID Lights – LED Entryway Light - Peterson model # 397 LED 4 Amber surface mount strobes 2 located on front grill of chassis, SS and CS 2 located on rear tail channel, SS and CS Boom Support and Bucket Support, Bolt-on. No Counterweight Required for Stability SS1-Adjustable Shelf with 2 dividers SS2-Blank SS3-Adjustable Shelf with 2 dividers CS1-Adjustable Shelf with 2 dividers CS2-Adjustable Shelf with 8 dividers CS3 -29" Compartment, Swivel Material Hooks arranged 2-3-2. Each hook has 5 possible fixed positions 10 pack of extra shelving dividers. Ship loose the SS1 compartment. 7 Blade trailer socket in bumper mounting hole. Trailer Wiring Harness Adapter – 7 Blade to 6 Prong round trailer socket. Wheel chocks (2) with hair pin metal handle. 8Wx10Lx5.5H with 5 inch handle Unit Safety Switch - Parking brake must be set before unit will operate Bucket Cover with foam insert for 24X30 bucket DOT Kit -- 5 LB. ABC fire extinguisher mounted in cab if there is no interference. Triangle Warning Kit, Spare fuses for 2017+ Ford truck Required per Federal Motor Cone Holder installed (Standard location, on SS tailshelf for best fit). (REQUIRES PTO – 60” CA CHASSIS – 16,500 GVWR)	$77,915.00

ALAN JAY FLEET SALES
863-402-4234
Ashlee.Wilson@AlanJay.com Christy.Self@AlanJay.com Matt.Forte@AlanJay.com

CITY OF TALLAHASSEE

ALL PRICES INCLUDE FREIGHT AND INSTALLATION

ETI ETC37IH	ETI - PALFINGER AERIAL DEVICE with 41' 9" Working Height 36' 9" Ground to Bottom of Bucket 28' Side Reach with End Mount Bucket Continuous Rotation Fiberglass Inner Boom Hoses Inside Boom Are Contained in a Cat TracPTO & Hydraulic Pump (7.0 GPM@1200RPM) 1 2023+ Ford Superduty Start/Stop/E-power control module package 1 Relay box & bracket for Ford Regular Cab builds **MOUNTED BEHIND DRIVER'S SEAT*** Lower Boom w/ Fiberglass Insert for ETC37 Upper Boom assembly for ETC37IH Pedestal (41.75)(Standard for ETC37) End Mount Bucket Bracket with 180 Degree Hydraulic Rotator Turret assembly for ETC37 Manual emergency lowering valve at bucket controls Start/Stop at basket Emergency Power at basket 2-Speed Throttle at basket 2-Speed chassis integration Switch at lower controls wired to unit options Non-Metallic 4-Function Single-Handle Control with Hydraulic Tool Circuit with flow divider and pressure relief. Powder Paint White with ETI Powder Coating Process Bucket, 24 X 30 L/STEP RH CTRL Stabilizer Bar, Under Frame on 2017+ Ford F-350/450/550/600 Diesel chassis Ford F450/F550 Sumosprings on front axle Two Inclinometers One centered in cab in view of driver One CS rear - right of Triple ID Light High Pressure In-Line Hydraulic Filter Extra Hydraulic filter for Aerial Device (Shipped Loose) Palfinger Aerial Body - Galvanneal Steel 108" Length 96" Width 20" Deep Compartments 56" Load Area Width 40" Side Compartment Height 25" Compartment Height Above Load Area Floor Steel Treadplate Floor Recessed Whale Tail Door Handles - Keyed alike SS1 and CS1 Compartment Size: 33" SS2 and CS2 Compartment Size: 46" SS3 and CS3 Compartment Size: 29" Full Length Shelf with Rear Access Door in Curb Side Pack Master Lock System with two handles at the rear Rubber fenderette around wheel wells PAB 36" Long Tailshelf Smooth plate entryway steps on curbside with grip strut step underneath. Hand rail on left hand side of entry Through box in tailshelf with a 8" x 17.5" wide opening. Access doors on both side with whale tail latches -keyed alike at the body Receiver tube at the rear (MGTW 10,000#, MAX TONGUE WEIGHT 1,200#) (CLASS IV) Body Mounting Kit Paint body standard ETI White (108) Non-skid coating on compartment tops, load area walls and floor, tailshelf floor, and entry steps Outrigger slot covers in the tailshelf area. Tailboard, Composite, Yellow, Drop-in Mudflaps installed. 12" Aluminum Grab Handle on rear of body on the curbside Light Panel for Tailshelf. Centered cutout for backup camera. Relocate Ford factory back-up camera and install to adapter bracket for backup camera to the tailshelf FMVSS Standard Light Package Body Clearance Lights - Red/Amber LED Stick on Body Reflectors Backup Lights – LED Tail Lights - LED (stop/tail/turn) with 4989MINI Tag Light Triple ID Lights – LED Entryway Light - Peterson model # 397 LED Boom Support and Bucket Support, Bolt-on. OSP 600 lb Counter Weight SS1-Adjustable Shelf with 2 dividers SS2-Adjustable Shelf with 8 dividers SS3 -29" Compartment, Swivel Material Hooks arranged 2-3- 2. Each hook has 5 possible fixed positions CS1-Adjustable Shelf with 2 dividers CS2-Blank CS3-Adjustable Shelf with 2 dividers Unit Safety Switch - Parking brake must be set before unit will operate Pintle adapter plate for 2" receiver. Combination pintle hitch with 2" ball Trailer Wiring Harness Adapter – 7 Blade to 6 Prong round trailer socket. *SHIP LOOSE* 7 Blade trailer socket in bumper mounting hole. Bucket Cover with foam insert for 24X30 bucket 24X30 Bucket Liner-polyethylene Stainless steel rounding lug attached to tailshelf. (Standard location is CS Tailshelf rib) One amber strobe light on Streetside with post mounting bracket. Cone Holder installed (Standard location, on SS tailshelf for best fit). Wheel chocks (2) with hair pin metal handle. 8Wx10Lx5.5H with 5 inch handle DOT Kit -- 5 LB. ABC fire extinguisher mounted in cab if there is no interference. Triangle Warning Kit, Spare fuses for 2017+ Ford truck. (REQUIRES PTO PROVISION, 19.5K GVWR, 60" CA).	$89,065.00
ETI ETC 40IH	ETI - PALFINGER AERIAL DEVICE with 44' 9" Working Height 39' 9" Ground to Bottom of Bucket 29' 6" Side Reach with End Mount Bucket Continuous Rotation Fiberglass Inner Boom Hoses Inside Boom Are Contained in a Cat Trac Emergency Upper Boom Controlled Descent Valve 400 lb Bucket Capacity PTO & Hydraulic Pump (7.0 GPM@1200RPM) End Mount Bucket Bracket with 180 Degree Hydraulic Rotator Lower Boom Assembly with Fiberglass insert for ETC40 1 Upper Boom Assembly for ETC40IH. Pedestal (41.75)(Standard for ETC37) Standard turret assembly for ETC40IH or ETXC37IH Manual emergency lowering valve at bucket controls Start/Stop at basket emergency Power at basket 2-Speed Throttle at basket Bucket, 24 X 30 L/STEP RH CTRL Switch at lower controls wired to unit options Non-Metallic 4-Function Single-Handle Control with Hydraulic Tool Circuit with flow divider and pressure relief. Dielectrically test upper controls per ANSI 92.2 Reference ANSI 92.2 Section 5.4.2.6 1 Powder Paint White with Powder Coating Process 1 Stabilizer Bar, Under Frame on 2017+ Ford F-350/450/550/600 Diesel chassis Ford F450/F550 Sumo springs on front axle Two Inclinometers One centered in cab in view of driver One CS rear - right of Triple ID Light High pressure In-Line Hydraulic Filter Extra Hydraulic filter for Aerial Device (Shipped Loose) Palfinger Aerial Body - Galvanneal Steel 108" Length 96" Width 20" Deep Compartments 56" Load Area Width 40" Side Compartment Height 25" Compartment Height Above Load Area Floor PAB 36" Long Tailshelf Smooth plate entryway steps on curbside with grip strut step underneath. Hand rail on left hand side of entry Through box in tail shelf with a 8" x 17.5" wide opening. Access doors on both side with whale tail latches -keyed alike at the body Receiver tube at the rear (MGTW 10,000#, MAX TONGUE WEIGHT 1,200#) (CLASS IV) Paint body standard White (108) Non-skid coating on body front walls, compartment tops, load area walls and floor, tail shelf floor, and tail shelf entry step Outrigger slot covers in the tail shelf area. Body Mounting Kit Tailboard, Composite, Yellow, Drop-in Mudflaps installed. 12" Aluminum Grab Handle on rear of body on the curbside Light Panel for Tail shelf. Centered cutout for backup camera. Relocate Ford factory back-up camera and install to adapter bracket for backup camera to the tail shelf FMVSS Standard Light Package Boom Support and Bucket Support, Bolt-on. 1 OSP 800lb Counter Weight 2 SS1-Adjustable Shelf with 2 dividers SS2-Adjustable Shelf with 8 dividers SS3 -29" Compartment, Swivel Material Hooks arranged 2-3-2. Each hook has 5 possible fixed positions CS1-Adjustable Shelf with 2 dividers CS2-Blank CS3-Adjustable Shelf with 2 dividers Unit Safety Switch - Parking brake must be set before unit will operate Pintle adapter plate for 2" receiver. Combination pintle hitch with 2" ball Trailer Wiring Harness Adapter – 7 Blade to 6 Prong round trailer socket. 7 Blade trailer socket in bumper mounting hole. Bucket Cover with foam insert for 24X30 bucket 24X30 Bucket Liner-polyethylene Stainless steel grounding lug attached to tail shelf. (Standard location is CS Tail shelf rib) 11 One amber strobe light on Streetside with post mounting racket. Cone Holder installed (Standard location, on SS tail shelf for best fit). Wheel chocks (2) with hair pin metal handle. 8Wx10Lx5.5H with 5 inch handle 1 DOT Kit -- 5 LB. ABC fire extinguisher mounted in cab if there is no interference. Triangle Warning Kit, Spare fuses for 2017+ Ford truck Required per Federal motor DOT inspection 4 Amber surface mount strobes 2 located on front grill of chassis, SS and CS 2 located on rear tail channel. (REQUIRES PTO PROVISION, 19.5K GVWR, 60" CA).	$93,140.00

ALAN JAY FLEET SALES
863-402-4234
Ashlee.Wilson@AlanJay.com Christy.Self@AlanJay.com Matt.Forte@AlanJay.com
CITY OF TALLAHASSEE

ALL PRICES INCLUDE FREIGHT AND INSTALLATION

ETI ETCMH40IH	ETI - PALFINGER AERIAL DEVICE WITH 45' 0" Working Height 40' 0" Ground to Bottom of Bucket 30' 3" Side Reach with End Mount Bucket Continuous Rotation Fiberglass Inner Boom Hoses Inside Boom Are Contained in a Cat Trac Emergency Upper Boom Controlled Descent Valve Based on 40" chassis frame height Lower Boom Assembly with fiberglass insert for ETCMH40IH. Upper Boom for ETCMH40IH with 1000# lift eye near end of outer boom. Bucket bracket with 180 degree bucket rotator and top-mount jib mounting provisions. Pedestal (Standard 42.25") Turret assembly for ETCMH40IH. Reservoir, 15 Gallon, floor mounted in the SS front corner of the load area. Emergency Power at basket Start/Stop at basket 2-Speed Throttle at basket Switch at lower controls wired to unit options Switch at rear of body Wired to unit options. Locate at standard SS position. Hydraulic Jib and Winch Package Hydraulic Lilting Jib Mounted on top of Boom Manual Jib Extension Manual Jib Rotation Hydraulic Winch Mounted Over Jib 60' x 1/2" Winch Line with Swivel Hook Remote Winch Control at Lower Controls Non-Metallic, Single-Handle Control with Joy Stick winch control and Hydraulic Tool Circuit with flow divider and pressure relief. 4-Function Dielectrically test upper controls per ANSI 92.2 Reference ANSI 92.2 Section 5.4.2.6 Powder Paint White with ETI Powder Coating Process Bucket, 24 X 30 Left Step, Right studs for control bracket mounting. Standard 400 pound bucket capacity (350 with bucket liner) for ETC40MH. Jib capacity for ETC40MH. 300 pound minimum capacity, 1000 pound maximum Capacity. Hose kit for ETC40MH equipped with a top-mount jib and standard bucket bracket. PTO & Hydraulic Pump (7.0 GPM@1200RPM) 2023+ Ford Superduty Start/Stop/E-power control module package Relay box & bracket for Ford Regular Cab builds ***MOUNTED BEHIND DRIVER'S SEAT*** Outrigger A-Frame A-Frame Outrigger assembly mounted between body and truck and cab The outrigger valves will be mounted inside the outrigger covers. For 30" and above frame heights. 34 1/8" wide frame. Outrigger/boom Interlock with covers Two DICA polyurethane outrigger pads, 18"X18"X1" Storage brackets for outrigger pads under the front compartments on both sides. For pads up to 20" X 20" X 3" tall. Stabilizer Bar, Under Frame on 2017+ Ford F-350/450/550/600 Diesel chassis Ford F450/550 Sumosprings for front Supersprings for rear Two InclinometersOne centered in cab in view of driver One CS rear - right of Triple ID Light High Pressure In-Line Hydraulic Filter Extra Hydraulic filter for Aerial Device Palfinger Aerial Body - Galvanneal Steel 132" Length 96" Width 20" Deep Compartments 56" Load Area Width 40" Side Compartment Height 25" Compartment Height Above Load Area Floor Steel Treadplate Floor Recessed Whale Tail Door Handles - Keyed alike SS1 and CS1 Compartment Size: 29" SS2 and CS2 Compartment Size: 24" SS3 and CS3 Compartment Size: 46" SS4 and CS4 Compartment Size: 33" Full Length Shelf with Rear Access Door in Curb Side Pack Master Lock System with two handles at the rear Rubber fenderette around wheel wells PAB 36" Long Tailshelf Smooth plate entryway steps on curbside with grip strut step underneath. Hand rail on left hand side of entry Through box in tailshelf with a 8" x 17.5" wide opening. Access doors on both side with whale tail latches -keyed alike at the body Receiver tube at the rear (MGTW 10,000#, MAX TONGUE WEIGHT 1,200#) (CLASS IV) Paint body standard White (132) Non-skid coating on body front walls, Compartment tops, load area walls and floor, tailshelf floor, and tailshelf entry step Rear outrigger covers in the tailshelf area. Face plate package for outrigger control covers at the rear of the body. Cutouts for indicator lights Body Mounting Kit, MH Body, Ford 84 CA. Install 8 strips of 31.5" LED Strip light. On/off switch in the cab. Mount vertically in all full vertical compartments and at the top of compartment in the two horizontal compartments. Tailboard, Composite, Yellow, Drop-in Mudflaps installed. 12" Aluminum Grab Handle on rear of body on the curbside Light Panel for Tailshelf. entered cutout for backup camera. Reinstall chassis backup camera system Adapter bracket for backup camera to the tailshelf FMVSS Standard Light Package Body Clearance Lights - Red/Amber LED Stick on Body Reflectors Backup Lights – LED Tail Lights - LED (stop/tail/turn) with 4989MINI Tag LightTriple ID Lights – LED Entryway Light - Peterson model # 397 LED 4 Amber surface mount strobes 2 located on front grill of chassis, SS and CS 2 located on rear tail channel, SS and CS Boom Support and Bucket Support, Bolt-on. No Counterweight Required for Stability SS1-Adjustable Shelf with 2 dividers SS2-Adjustable Shelf with 2 dividers SS3-Blank SS4-Adjustable Shelf with 2 dividers CS1-Adjustable Shelf with 2 Dividers CS2-Adjustable Shelf with 2 dividers CS3-Adjustable Shelf with 8 dividers CS4-33" Compartment, Swivel Material Hooks arranged 2-3-2. Each hook has 5 possible fixed positions 10 pack of extra shelving dividers. Ship loose the SS1 compartment. 7 Blade trailer socket in bumper mounting hole. Trailer Wiring Harness Adapter – 7 Blade to 6 Prong round trailer socket. *SHIP LOOSE* Wheel chocks (2) with hair pin metal handle. 8Wx10Lx5.5H with 5 inch handle Unit Safety Switch - Parking brake must be set before unit will operate 400 Lb Basket Capacity (with outriggers down) Bucket Cover with foam insert for 24X30 bucket 24X30 Bucket Liner-polyethylene Multi-point Stainless steel Grounding lug attached to tailshelf. (Standard location is CS Tailshelf rib) Two amber strobe lights. ***SEE BUILD DWG*** DOT Kit -- 5 LB. ABC fire extinguisher mounted in cab if there is no Interference. Triangle Warning Kit, Spare fuses.	$134,030.00

ALAN JAY FLEET SALES
863-402-4234
Ashlee.Wilson@AlanJay.com Christy.Self@AlanJay.com Matt.Forte@AlanJay.com
CITY OF TALLAHASSEE

ALL PRICES INCLUDE FREIGHT AND INSTALLATION

COMPRESSED AIR SYSTEMS

UNDER HOOD

CAS VR-70 G	VMAC underhood (Gas Engine) Belt Driven Rotary Screw capable up to 70cfm at 100psi (150psi max), 100% duty cycle. Mounts under the trucks hood with an engineered bracket and belt drive system. 2 Year Warranty, Lifetime airend warranty. Installation will be performed at Compressed Air Systems Inc. at 9303 Stannum Street, Tampa. The pricing includes a complete factory certified installation of the VMAC system with the unit discharging at the rear of the vehicle utilizing a single Chicago Coupling connection for hook up. We would like to schedule the delivery of the vehicle with a representative of your company so we can discuss additional options for your connection points. If you require gauges, regulators, manifolds, quick disconnect's or variable connection points we can tailor the installation to your application.	$15,680.00
CAS VR-70 D	VMAC underhood (Diesel Engine) Belt Driven Rotary Screw capable up to 70cfm at 100psi (150psi max), 100% duty cycle. Mounts under the trucks hood with an engineered bracket and belt drive system. 2 Year Warranty, Lifetime airend warranty. Installation will be performed at Compressed Air Systems Inc. at 9303 Stannum Street, Tampa. The pricing includes a complete factory certified installation of the VMAC system with the unit discharging at the rear of the vehicle utilizing a single Chicago Coupling connection for hook up. We would like to schedule the delivery of the vehicle with a representative of your company so we can discuss additional options for your connection points. If you require gauges, regulators, manifolds, quick disconnect's or variable connection points we can tailor the installation to your application.	$15,680.00
CAS VR-150 G	VMAC underhood (Gase Engine) Belt Driven Rotary Screw capable up to 150cfm at 100psi (150psi max), 100% duty cycle. Mounts under the trucks hood with an engineered bracket and belt drive system. 2 Year Warranty, Lifetime airend warranty. Installation will be performed at Compressed Air Systems Inc. at 9303 Stannum Street, Tampa. The pricing includes a complete factory certified installation of the VMAC system with the unit discharging at the rear of the vehicle utilizing a single Chicago Coupling connection for hook up. We would like to schedule the delivery of the vehicle with a representative of your company so we can discuss additional options for your connection points. If you require gauges, regulators, manifolds, quick disconnect's or variable connection points we can tailor the installation to your application.	$20,005.00
CAS VR-150 D	VMAC underhood (Diesel Engine) Belt Driven Rotary Screw capable up to 150cfm at 100psi (150psi max), 100% duty cycle. Mounts under the trucks hood with an engineered bracket and belt drive system. 2 Year Warranty, Lifetime airend warranty. Installation will be performed at Compressed Air Systems Inc. at 9303 Stannum Street, Tampa. The pricing includes a complete factory certified installation of the VMAC system with the unit discharging at the rear of the vehicle utilizing a single Chicago Coupling connection for hook up. We would like to schedule the delivery of the vehicle with a representative of your company so we can discuss additional options for your connection points. If you require gauges, regulators, manifolds, quick disconnect's or variable connection points we can tailor the installation to your application.	$19,690.00

PTO DRIVEN

VMAC PTO DTM70H	VMAC (PTO Driven Air Compressor & Hydraulic pump) Air Compressor Output Up to 70 CFM* @ 100 psi (175 psi max); actual CFM output dependent on engine RPM Air Compressor Type PTO driven, direct transmission mounted, 100% duty cycle, VMAC oil-injected rotary screw. Weight (wet) Approximately 180 lbs (81.6 kg) PTO (included) CHELSEA® 249 Series, electrically actuated, PTO indicator lamp Throttle Control 2 throttle control set-points available Adjustable up to 3,000 RPM Allows for dual speed operation with cranes that have available input/output for high idle mode Control System On/Off function of PTO and compressor LCD display Service notifications Error messages System temperature Compatible with start/stop crane modules Allows for simultaneous operation of both the air compressor and hydraulic pump Safety System Automatic compressor heater function Compressor over-temp sensor Automatic rapid blow-down valve on tank 200 psi air pressure relief valve Truck drive disable circuit on throttle control Truck park brake safety shut-off switch on control box Installation will be performed at Compressed Air Systems Inc. at 9303 Stannum Street, Tampa. The pricing includes a complete factory certified installation of the VMAC system with the unit discharging at the rear of the vehicle utilizing a single Chicago Coupling connection for hook up. We would like to schedule the delivery of the vehicle with a representative of your company so we can discuss additional options for your connection points. If you require gauges, regulators, manifolds, quick disconnect's or variable connection points we can tailor the installation to your application.	$21,440.00

EXTERNAL MOUNT

CAS VMAC G30	VMAC Externally mounted belt driven rotary screw capable of 30cfm at 100psi (150psi max), 100% duty cycle. Includes remote start, 2 Year Warranty, Lifetime airend warranty, & 5 year subaru engine warranty. Installation will be performed at Compressed Air Systems Inc. at 9303 Stannum Street, Tampa. The pricing includes a complete factory certified installation of the VMAC system with the unit discharging at the rear of the vehicle utilizing a single Chicago Coupling connection for hook up. We would like to schedule the delivery of the vehicle with a representative of your company so we can discuss additional options for your connection points. If you require gauges, regulators, manifolds, quick disconnect's or variable connection points we can tailor the installation to your application.	$7,375.00

ALAN JAY FLEET SALES
863-402-4234
Ashlee.Wilson@AlanJay.com Christy.Self@AlanJay.com Matt.Forte@AlanJay.com

CITY OF TALLAHASSEE

ALL PRICES INCLUDE FREIGHT AND INSTALLATION

CAS AIR-NARC 150 -14HP	VANAIR Air N ARC® 150 provides you with three forms of power in one compact and economic unit, allowing you to save space and weight on your vehicle. Providing up to 190 AMPs of welding power. Engine: 14 HP Kohler® Air Compressor: Reciprocating, 20 CFM, 150 PSI Generator: 5 kW Peak, 4.2 kW Continuous, AC Power, 60 Hz, Single Phase, 120V and 240V Outlets, Welder: 14 HP Stand-alone: CC: 40-190 AMPs Operating Range. Welder: 14 HP Stand-alone: CC: 40-190 AMPs Operating Range. Battery Charge/Booster: 150 AMPs 12V/24V Boost. Drive System: Belt Driven Fuel Capacity: 1.9 Gal. or Plumb to Chassis (Kohler® 14) Dimensions: 50.7L x 19.2W x 40.8H - 30 Gal. Kohler® 14 HP (Installation will be performed at Compressed Air Systems Inc. at 9303 Stannum Street, Tampa. The pricing includes a complete factory certified installation of the system. We would like to schedule a pre build call with a representative of your agency so we can discuss additional options for your connection points. If you require gauges, regulators, manifolds, quick disconnect's or variable connection points we can tailor the installation to your application. Additional Charges Will apply.)	$10,645.00
CAS AIR-N-ARC 300 DIESEL	VANAIR Air N Arc 300 system, provides more efficient use of your truck bed and reduces cost by combining five power sources - Rotary screw on-demand air compressor, 7 kW generator, 300 AMP welder, battery booster and battery charger - into one single unit. Designed as a true two generator system, the Air N Arc 300 series allows multi-functioning such as welding and generator for lights for night time service Engine Diesel: 25 HP Kubota®, Liquid Cooled (Tier 4 Compliant) Air Compressor Rotary Screw: 175 PSI, 40 CFM. Generator: 7 kW Peak - 6.8 kW Continuous, AC Power, 60 Hz, Single Phase, 120V and 240V Outlets. Welder: High Frequency DC welding, 270 AMPS at 100% duty cycle CC: 40-300 AMPs Operating Range, CV: 15-30 Volts. Battery Charge/Booster: 300 AMPs 12V/24V Boost, 50 AMP 12V Charge Drive System Belt Driven Fuel Capacity: 12 Gal. Integral Tank. w/ 10' Remote Panel. (Installation will be performed at Compressed Air Systems Inc. at 9303 Stannum Street, Tampa. The pricing includes a complete factory certified installation of the system. We would like to schedule a pre build call with a representative of your agency so we can discuss additional options for your connection points. If you require gauges, regulators, manifolds, quick disconnect's or variable connection points we can tailor the installation to your application. Additional Charges Will apply.)	$31,130.00
CAS AIR-N-ARC 300 GAS	VANAIR Air N Arc 300 system, provides more efficient use of your truck bed and reduces cost by combining five power sources - Rotary screw on-demand air compressor, 7 kW generator, 300 AMP welder, battery booster and battery charger - into one single unit. Designed as a true two generator system, the Air N Arc 300 series allows multi-functioning such as welding and generator for lights for night time serviceEngine Gas: Engine Gas: 26.5 HP Kohler®, Air Cooled. Air Compressor Rotary Screw: 175 PSI, 40 CFM. Generator: 7 kW Peak - 6.8 kW Continuous, AC Power, 60 Hz, Single Phase, 120V and 240V Outlets. Welder: High Frequency DC welding, 270 AMPS at 100% duty cycle CC: 40-300 AMPs Operating Range, CV: 15-30 Volts. Battery Charge/Booster: 300 AMPs 12V/24V Boost, 50 AMP 12V Charge Drive System Belt Driven Fuel Capacity: 12 Gal. Integral Tank. w/ 10' Remote Panel (Installation will be performed at Compressed Air Systems Inc. at 9303 Stannum Street, Tampa. The pricing includes a complete factory certified installation of the system. We would like to schedule a pre build call with a representative of your agency so we can discuss additional options for your connection points. If you require gauges, regulators, manifolds, quick disconnect's or variable connection points we can tailor the installation to your application. Additional Charges Will apply.)	$22,955.00
CAS AIR-N-ARC 300 HYDRAULIC 14.5	VANAIR Air N Arc® 300 Hydraulic All–In-One Power System® features the innovation of being hydraulically driven, while still offering all the advantages of the Air N Arc® 300 engine drive system including a 40 CFM rotary screw air compressor, 300 AMP welder, 300 AMP 12V charger and 12V/24V booster, and 7 kW generator. Designed as a true two generator system, the Air N Arc® 300 Hydraulic allows simultaneous dual functionality such as welding and generator for lights for nighttime service. The system offers a small footprint for side pack or behind-the-cab mounting and is ideal for trucks with hydraulics already installed, such as crane trucks. Drive System: Open Center Hydraulic. Hydraulic Requirements: 14.5 GPM @ 2500 PSI Single function. Air Compressor: Rotary Screw, 40 CFM, 175 PSI. Generator: 7 kW Peak - 6.8 kW Continuous, AC Power, 60 Hz, Single Phase, 120V and 240V Outlets. Welder: High Frequency DC Welding, 270 AMPs at 100% Duty Cycle CC: 40-300 AMPs Operating Range, CV: 15-30 Volts. Battery Booster/Charger: 300 AMPs 12V/24V Boost, 50 AMP 12V Charge. w/ 10' Remote Panel. (Installation will be performed at Compressed Air Systems Inc. at 9303 Stannum Street, Tampa. The pricing includes a complete factory certified installation of the system. We would like to schedule a pre build call with a representative of your agency so we can discuss additional options for your connection points. If you require gauges, regulators, manifolds, quick disconnect's or variable connection points we can tailor the installation to your application. Additional Charges Will apply.)	$19,705.00
CAS AIR-N-ARC 300 HYDRAULIC 19	VANAIR Air N Arc® 300 Hydraulic All–In-One Power System® features the innovation of being hydraulically driven, while still offering all the advantages of the Air N Arc® 300 engine drive system including a 40 CFM rotary screw air compressor, 300 AMP welder, 300 AMP 12V charger and 12V/24V booster, and 7 kW generator. Designed as a true two generator system, the Air N Arc® 300 Hydraulic allows simultaneous dual functionality such as welding and generator for lights for nighttime service. The system offers a small footprint for side pack or behind-the-cab mounting and is ideal for trucks with hydraulics already installed, such as crane trucks. Drive System: Open Center Hydraulic. Hydraulic Requirements: 19 GPM @ 2800 PSI Multifunction. Air Compressor: Rotary Screw, 40 CFM, 175 PSI. Generator: 7 kW Peak - 6.8 kW Continuous, AC Power, 60 Hz, Single Phase, 120V and 240V Outlets. Welder: High Frequency DC Welding, 270 AMPs at 100% Duty Cycle CC: 40-300 AMPs Operating Range, CV: 15-30 Volts. Battery Booster/Charger: 300 AMPs 12V/24V Boost, 50 AMP 12V Charge (Installation will be performed at Compressed Air Systems Inc. at 9303 Stannum Street, Tampa. The pricing includes a complete factory certified installation of the system. We would like to schedule a pre build call with a representative of your agency so we can discuss additional options for your connection points. If you require gauges, regulators, manifolds, quick disconnect's or variable connection points we can tailor the installation to your application. Additional Charges Will apply.)	$19,710.00

ALAN JAY FLEET SALES

863-402-4234

Ashlee.Wilson@AlanJay.com Christy.Self@AlanJay.com Matt.Forte@AlanJay.com

CITY OF TALLAHASSEE

ALL PRICES INCLUDE FREIGHT AND INSTALLATION

CAS AIR-N-ARC 300 OPEN	VANAIR Air N Arc I-300 six forms of power in a single 48" unit with full multi-functioning capabilities. Provides an integrated 40 CFM rotary screw compressor, 7 kW AC generator, 300 AMP welder, battery booster and battery charger, with the added power of a 13 GPM hydraulic pump. The Air N Arc® I-300 offers enough power to run a crane and the technology to integrate with the crane control. Engine: 25 HP Kubota®, Liquid Cooled (Tier 4 Compliant) Air Compressor: Rotary Screw, 40 CFM Free Air at High Speed 30 CFM Free Air at Idle, 175 PSI Generator: 7 kW Peak - 6.8 kW Continuous, AC Power, 60 Hz, Single Phase, 120V GFCI and 240V Outlets Hydraulic Output: Up to 13 GPM, Up to 3000 PSI (10.5 GPM Hydraulic Piston Pump) Welder: High Frequency DC Welding, 270 AMPs at 100% Duty Cycle CC: 40-300 AMPs Operating Range, CV: 15-30 Volts Battery Charge/Booster: 300 AMPs 12V/24V Boost, 50 AMP 12V Charge Drive System: Belt Driven Fuel Capacity: Plumb to Chassis or Remote Tank Provided by Customer.Open System w/10' Remote Panel. (Installation will be performed at Compressed Air Systems Inc. at 9303 Stannum Street, Tampa. The pricing includes a complete factory certified installation of the system (additional charges apply for connection points.	$39,890.00
CAS POWERFLEX AE	VANAIR Powerflex AE provides 40 cfm rotary screw air compressor for air-on-demand that can power up to 1" impact wrench and a 7kW generator for all our electric needs, the Powerflex™ AE provides you with the tools to get the job done, with your truck engines turned off. CFM Rating: 40 CFM @ High Speed. Air Pressure: 150 PSI. Compressor Type: Rotary Screw. AC Generator: 6.8 kW @ 60 Hz, 120/240 V. Engine Type: 25 HP Kubota® Tier 4 Final. Drive System: Belt Driven. Fuel Type: Diesel. Fuel Capacity: Integrated 12 Gal. w/ 10' Remote Panel. (Installation will be performed at Compressed Air Systems Inc. at 9303 Stannum Street, Tampa. The pricing includes a complete factory certified installation of the system. We would like to schedule a pre build call with a representative of your agency so we can discuss additional options for your connection points. If you require gauges, regulators, manifolds, quick disconnect's or variable connection points we can tailor the installation to your application. Additional Charges Will apply.)	$29,930.00
CAS POWERFLEX AEH	VANAIR PowerFlex AEH provides a 40 CFM at 150 PSI rotary screw air compressor, a 6,800 watt AC generator, and powerful hydraulic pump, providing 13 GPM and up to 3000 PSI. Save fuel costs, increase your productivity and meet EPA challenges with the PowerFlex™ AEH. CFM Rating: 40 CFM @ High Speed / 30 CFM @ idle Speed. Air Pressure: 150 PSI AC Generator 6.8 kW @ 60 Hz, 120 / 240V. Compressor Type: Rotary Screw. Hydraulic Flow: Up to 13 GPM. Hydraulic Pressure: Up to 3000 PSI Engine Type 25 HP Kubota® Tier 4 Final. Drive System: Belt Driven. Fuel Type: Dieselw/ 10' Remote Panel. (Installation will be performed at Compressed Air Systems Inc. at 9303 Stannum Street, Tampa. The pricing includes a complete factory certified installation of the system. We would like to schedule a pre build call with a representative of your agency so we can discuss additional options for your connection points. If you require gauges, regulators, manifolds, quick disconnect's or variable connection points we can tailor the installation to your application. Additional Charges Will apply.)	$33,155.00
CAS POWERFLEX AH	VANAIR PowerFlex AH provides a 40 CFM at 150 PSI rotary screw air compressor and hydraulic pump, providing 13 GPM and up to 3000 PSI with an integrated hydraulic reservoir. Tier 4 Final compliant, the PowerFlex™ AH is small enough to fit in a variety of load spaces. CFM Rating: 40 CFM @ High Speed / 30 CFM @ idle Speed. Air Pressure: 150 PSI. Hydraulic Flow: Up to 13 GPM. Hydraulic Pressure: Up to 3000 PSI. Engine Type: 25 HP Kubota® Tier 4 Final. Drive System: Belt Driven. Fuel Type: Diesel. Fuel Capacity: Plumb to Chassis. Compressor Type: Rotary Screw w/ 10' Remote Panel. (Installation will be performed at Compressed Air Systems Inc. at 9303 Stannum Street, Tampa. The pricing includes a complete factory certified installation of the system. We would like to schedule a pre build call with a representative of your agency so we can discuss additional options for your connection points. If you require gauges, regulators, manifolds, quick disconnect's or variable connection points we can tailor the installation to your application. Additional Charges Will apply.)	$32,735.00
CAS AIR-N-ARC 150 -20HP	VANAIR Air N ARC® 150 provides you with three forms of power in one compact and economic unit, allowing you to save space and weight on your vehicle. Engine: 19 HP Kohler. Air Compressor: Reciprocating, 20 CFM, 150 PSI Generator: 5 kW Peak, 4.2 kW Continuous, AC Power, 60 Hz, Single Phase, 120V and 240V Outlets. Welder: 19 HP with Remote Panel: CC: 40-150 AMPs, CV: 15-30V. Battery Charge/Booster: AMPs 12V/24V Boost, 50 AMP 12V Charge (Optional for 19 HP Engine Only) Drive System: Belt Driven Fuel Capacity: 11.5 Gal. or Plumb to Chassis (Kohler® 19). Dimensions: 48.2L x 22.2W x 40.8H - 30 Gal. Kohler® 19 HP. 10' Remote Panel. (Installation will be performed at Compressed Air Systems Inc. at 9303 Stannum Street, Tampa. The pricing includes a complete factory certified installation of the system. We would like to schedule a pre build call with a representative of your agency so we can discuss additional options for your connection points. If you require gauges, regulators, manifolds, quick disconnect's or variable connection points we can tailor the installation to your application. Additional Charges Will apply.)	$15,015.00

ACCESSORIES

CAS A800070	VMAC Eliminator70 - Air Cooled Air Cooler After-Cooler with automatic drain. Knock's out 65% of water condensate. Installation included when tied into VR-70 or VR-150 Underhood order. Installation will be performed at Compressed Air Systems Inc. at 9303 Stannum Street, Tampa. The pricing includes a complete factory certified installation of the VMAC system with a single valve at discharge of unit. No custom outlets or fittings installed.	$1,725.00
CAS G30 REMOTE	Optional Remote Control Panel for G30: # A500182. Remote Control Panel with a ten foot extension for key switch, hour meter, choke and unloader. Installation will be performed at Compressed Air Systems Inc. at 9303 Stannum Street, Tampa. The pricing includes a complete factory certified installation of the VMAC system with the unit discharging at the rear of the vehicle utilizing a single Chicago Coupling connection for hook up. We would like to schedule the delivery of the vehicle with a representative of your company so we can discuss additional options for your connection points. If you require gauges, regulators, manifolds, quick disconnect's or variable connection points we can tailor the installation to your application.	$840.00

ALL PRICES INCLUDE FREIGHT AND INSTALLATION

CAS G30 TANK	Optional Low Profile Air Receiver Tank for G30: # A500183, Dual 6-Gallon air receiver tanks, mounted under G30. Includes Gauge, fittings, hose and valves. Installation will be performed at Compressed Air Systems Inc. at 9303 Stannum Street, Tampa. The pricing includes a complete factory certified installation of the VMAC system with the unit discharging at the rear of the vehicle utilizing a single Chicago Coupling connection for hook up. We would like to schedule the delivery of the vehicle with a representative of your company so we can discuss additional options for your connection points. If you require gauges, regulators, manifolds, quick disconnect's or variable connection points we can tailor the installation to your application.	$1,695.00
VMAC 50 HOSE	50' HOSE AND REEL FOR VMAC COMPRESSED AIR SYSTEM. AT TIME OF VMAC UNDERHOOD INSTALLATION, IT WILL BE INSTALLED IN REAR COMPARTMENT OF UTILITY BODY WITH ROLLER FAIR-LEAD THROUG BACK OF BODY.	$545.00

KNAPHEIDE TRUCK EQUIPMENT

EXTERNAL MOUNT

K VA CONTRACTOR	VANAIR 14HP KOHLER 5KW PEAK AC GENERATOR 4.2KW CONTINUOUS 20 CFM RECIPROCATING COMPRESSOR 30 GAL. AIR STORAGE 1.9 GAL. FUEL STORAGE BATTERY INCLUDED	$9,125.00
K VA VIPER	VANAIR VIPER 40/100 KOHLER w/5.2 GEN 120 VOLT, 40 ICFM @ 100 PSIG @ 3320 RPM 120 VOLT OPERATION ONLY. 20 AMP & 30 AMP OUTLETS.	$18,530.00
K VIPER CONTROL	Auxillary control panel, specify mounting location.	$1,705.00
K HR50	Hose reel with 50' x 3/8" air hose mounted on reinforced compartment top, specify mounting location.	$1,455.00

PTO DRIVEN

K VMAC-DTM70	VMAC DTM70 Air Compressor, with Filter Regulator Lubricator, 10 Gal Air Reciver, 3/4 NPTF Valve. ***Requires Ford F250-F550 6.7L Diesel w/ PTO Port.*** (AIR COMPRESSOR ONLY, SEE DTM70-H FOR COMPRESSOR & HYDRAULIC PUMP COMBO)	$23,290.00
K VMAC-DTM70-H	VMAC DTM70-H Air Compressor / Hydraulic System, with Filter Regulator Lubricator, 10 Gal Air Reciver, 3/4 NPTF Valve. (Includes PTO and choice of Hydraulic Pump) ***Requires Ford F250-F550 6.7L Diesel w/ PTO Port.***	$27,575.00

ALAN JAY FLEET SALES

863-402-4234

Ashlee.Wilson@AlanJay.com Christy.Self@AlanJay.com Matt.Forte@AlanJay.com

CITY OF TALLAHASSEE

ALL PRICES INCLUDE FREIGHT AND INSTALLATION

CUTAWAY

INTERIOR BUILDOUT

CUES-E450-TVDUC	CUES TV/DUC Build-Out for Ford E-450 Chassis with Walk-through EVO3.0 Interior Group for Control & Equipment Rooms, Onan Gas Generator System, Storage Package, Power Boom Crane, Mainline Pan/Tilt Camera, Rear View Camera & Transporter Package for 8" – 24" Pipe Sizes, 1,000FT Multi-Conductor Cable Package, Summit Power Control System Package, Full DUC Digital Side-Scanning System with DUC Software Package, GraniteNet Premium Software Package with Rack Mount Computer System, Cable Protection Package, REDI-Kit Evaluation System, Five Days On-Site Training, Delivery. Full Equipment List Available Upon Request. Package is for Build-Out Only, Does Not Included Chassis or Box.	$374,450.00
CUES-E450-TVLAMP2	CUES TV/LAMP2 Build-Out for Ford E-450 Chassis with Walk-through EVO3.0 Interior Group for Control & Equipment Rooms, Onan Gas Generator System, Storage Package, Power Boom Crane, Mainline Pan/Tilt Camera, Rear View Camera & Transporter Package for 6" – 24" Pipe Sizes, 1,000FT Multi-Conductor Cable Package, Summit Power Control System Package, Full LAMP2 Lateral Launch System with Micro Pan/Tilt Camera, GraniteNet Premium Software Package with Rack Mount Computer System, Lateral Inspection Module for GraniteNet, Cable Protection Package, REDI-Kit Evaluation System, Five Days On-Site Training, Delivery. Full Equipment List Available Upon Request. Package is for Build-Out Only, Does Not Included Chassis or Box.	$437,665.00
CUES-E450-TVONLY	CUES TV Only - Build-Out for Ford E-450 Chassis with Walk-through EVO3.0 Interior Group for Control & Equipment Rooms, Onan Gas Generator System, Storage Package, Power Boom Crane, Mainline Pan/Tilt Camera, Rear View Camera & Transporter Package for 6" – 24" Pipe Sizes, 1,000FT Multi-Conductor Cable Package, Summit Power Control System Package, GraniteNet Premium Software Package with Rack Mount Computer System, Cable Protection Package, REDI-Kit Evaluation System, Five Days On-Site Training, Delivery. Full Equipment List Available Upon Request. Package is for Build-Out Only, (Req's Chassis and RockPort Box)	$290,070.00

BOX BODY

RP CUES-CUT	ROCKPORT BOX FOR CUTAWAY VANS DESIGNED FOR CUES 15' 6"L x 96"W x 84"H ALUMINUM SHEET & POST .040 ALUMINUM SIDEWALL, Z SHAPED GALVANIZED SIDE POSTS ON 16" CENTERS 12" ALUMINUM FRONT RADIUS, 5" EXTRUDED ALUMINUM VERTICAL CORNERS 5" TUBE SHAPE LONG SILLS, 3" FORMED CHANNEL CROSSMEMBERS ON 16" CENTERS .032 ALUMINUM ONE PIECE ROOF, REAR MUD FLAPS, E-COATED STEP BUMPER RECESSED LED CLEARANCE LIGHTS, FLUSH REAR SILL WITH DRAIN TROUGH E- COATED REAR STRUCTURE, REAR LED LIGHTS IN SIDE POSTS, FULL UNDERCOATING 3 YEAR 36,000 MILE LIMITED WARRANTY, HIGH IMPACT FRONT RADIUS CORNERS TRUE NOMINAL BODY LENGTH BEHIND SET BACK WALL, 2 GRAB HANDLES ROCKTOP AIR FARING WITH CAB ROOF CUTOUT ROCKTOP ABS INTERIOR LINER REAR BACK-UP ALARM DELETE CARGO DOME LIGHT & SWITCHES. PINE PLANK FLOOR IN LIEU OF HARDWOOD. "RESTRICTED" DELETE SETBACK SOLID BULKHEAD (FULL CAB CUTOUT) REAR STRUCTURE - SPECIAL. VERTICAL POSTS EXTENDED TO MATCH LOWER SKIRTING, NO HOLES FOR R-UP LATCH OR RAMP. "RESTRICTED OPTION/REQUIRES APPROVAL" FULL WIDTH FRP REAR SWING DOORS WITH CAM BAR LOCKS & SIDEWALL PROTECTION PLATES. FIBERGLASS INSULATION W/ ALUMINUM FRAME & KEMLITE LINER OVER INTERIOR PLYWOOD. REQUIRES RP0034 FRP DOORS. (02) ADDITIONAL REAR DOOR HINGES (04) PER DOOR. REQUIRES RP0034 FRP DOORS. STAINLESS STEEL CAM BAR HARDWARE & RODS IN LIU OF STANDARD. # POLAR 15" WIDE .063 PRE-PAINTED WHITE ALUMINUM FULL LENGTH BOTTOM BODY SKIRTING W/ EXTENDED FRONT CORNERS AND REAR STRUCTURE SPECIAL FULL WIDTH 12"D STEEL POOCHED REAR BUMPER, DIAMOND PLATE BACKSPLASH 17" FROM TOP OF BUMPER TO TO TOP OF LOWER THRESHOLD/FLOOR. ROCKPORT FLAT FLOOR OR WHEELWELL UNIT. "RESTRICTED OPTION" ROOF BOWS ON 12" CENTERS IN LIEU OF 24". (UP TO 18') ALUMINUM TUBE ROOF REINFORCEMENT (AC UNIT OR ROOF VENT) 24.5" FROM REAR WALL CENTERED IN ROOF DELETE STANDARD PLYWOOD LINER & TIE RINGS DELETE STANDARD D-RINGS (ALUM & FRP BODIES) FREIGHT TO CUES INC. IN ORLANDO, FL (Req's 2019 FORD E-450 CUTAWAY CHASSIS 176" WB, DUAL REAR WHEELS, CRUISE, 6.8 L GASOLINE, 14,500# GVWR) ROCKPORT VAN AND TRUCK BODIES FORD DROP SHIP: 86O153 GM DROP SHIP: 300519	$18,095.00

TRANSIT BUILDOUT

CUES-TRANSIT-TVDUC	CUES TV/DUC Build-Out for Ford Transit Gas Chassis (9,950 lb.or 11,000 lb. GVWR), EVO3.0 Interior Group for Control & Equipment Rooms, MEPS Inverter Power System (9,950 lb. GVWR), Onan Gas Generator (11,000 lb. GVWR), Storage Package, Power Boom Crane, Mainline Pan/Tilt Camera, Rear View Camera & Transporter Package for 8" – 24" Pipe Sizes, 1,000FT Multi-Conductor Cable Package, Summit Power Control System Package, Full DUC Digital Side-Scanning System with DUC Software Package, GraniteNet Premium Software Package with Rack Mount Computer System, Cable Protection Package, REDI-Kit Evaluation System, Five Days On-Site Training, Delivery. Full Equipment List Available Upon Request. Package is for Build-Out Only, Does Not Include Chassis.	$330,410.00

CUES CAMERA CONVERSIONS

ALL PRICES INCLUDE FREIGHT AND INSTALLATION

CUES-TRANSIT-TVLAMP2	CUES TV/LAMP2 Build-Out for Ford Transit Gas Chassis (9,950 lb.or 11,000 lb. GVWR), EVO3.0 Interior Group for Control & Equipment Rooms, MEPS Inverter Power System (9,950 lb. GVWR), Onan Gas Generator (11,000 lb. GVWR), Storage Package, Power Boom Crane (Crane not available with 11,000 lb. GVWR and Lateral Launcher) Mainline Pan/Tilt Camera, Rear View Camera & Transporter Package for 6" – 24" Pipe Sizes, 1,000FT Multi-Conductor Cable Package, Summit Power Control System Package, Full LAMP2 Lateral Launch System with Micro Pan/Tilt Camera, GraniteNet Premium Software Package with Rack Mount Computer System, Lateral Inspection Module for GraniteNet, Cable Protection Package, REDI-Kit Evaluation System, Five Days On-Site Training, Delivery. Full Equipment List Available Upon Request. Package is for Build-Out Only, Does Not Include Chassis.	$394,180.00
CUES-TRANSIT-TVONLY	CUES TV Only Build-Out for Ford Transit Gas Chassis (9,950 lb.or 11,000 lb. GVWR), EVO3.0 Interior Group for Control & Equipment Rooms, MEPS Inverter Power System (9,950 lb. GVWR), Onan Gas Generator (11,000 lb. GVWR), Storage Package, Power Boom Crane, Mainline Pan/Tilt Camera, Rear View Camera & Transporter Package for 6" – 24" Pipe Sizes, 1,000FT Multi-Conductor Cable Package, Summit Power Control System Package, GraniteNet Premium Software Package with Rack Mount Computer System, Cable Protection Package, REDI-Kit Evaluation System, Five Days On-Site Training, Delivery. Full Equipment List Available Upon Request. Package is for Build-Out Only, Does Not Include Chassis.	$246,235.00

CAB CHASSIS

INTERIOR BUILDOUT

CUES-F550-TVDUC	CUES TV/DUC Build-Out for Ford F-550 or Chevy 5500 (Req's 120" CA) Diesel Chassis EVO3.0 Interior Group for Control & Equipment Rooms, Onan Diesel Generator System, Storage Package, Power Boom Crane, Mainline Pan/Tilt Camera, Rear View Camera & Transporter Package for 8" – 24" Pipe Sizes, 1,000FT Multi-Conductor Cable Package, Summit Power Control System Package, Full DUC Digital Side-Scanning System with DUC Software Package, GraniteNet Premium Software Package with Rack Mount Computer System, Cable Protection Package, REDI-Kit Evaluation System, Five Days On-Site Training, Delivery. Full Equipment List Available Upon Request. Package is for Build-Out Only, Does Not Include Chassis or Box.	$384,040.00
CUES-F550-TVLAMP2	CUES TV/LAMP2 Build-Out for Ford F-550 or Chevy 5500 (Req's 120" CA) Diesel Chassis. EVO3.0 Interior Group for Control & Equipment Rooms, Onan Diesel Generator System, Storage Package, Power Boom Crane, Mainline Pan/Tilt Camera, Rear View Camera & Transporter Package for 6" – 24" Pipe Sizes, 1,000FT Multi-Conductor Cable Package, Summit Power Control System Package, Full LAMP2 Lateral Launch System with Micro Pan/Tilt Camera, GraniteNet Premium Software Package with Rack Mount Computer System, Lateral Inspection Module for GraniteNet, Cable Protection Package, REDI-Kit Evaluation System, Five Days On-Site Training, Delivery. Full Equipment List Available Upon Request. Package is for Build-Out Only, Does Not Included Chassis or Box.	$447,605.00
CUES-F550-TVONLY	CUES TV Only Build-Out for Ford F-550 or Chevy 5500 (Req's 120" CA) Diesel Chassis with 16FT Cargo Box EVO3.0 Interior Group for Control & Equipment Rooms, Onan Diesel Generator System, Storage Package, Power Boom Crane, Mainline Pan/Tilt Camera, Rear View Camera & Transporter Package for 6" – 24" Pipe Sizes, 1,000FT Multi-Conductor Cable Package, Summit Power Control System Package, GraniteNet Premium Software Package with Rack Mount Computer System, Cable Protection Package, REDI-Kit Evaluation System, Five Days On-Site Training, Delivery. Full Equipment List Available Upon Request. Package is for Build-Out Only, Does Not Included Chassis or Box.	$290,875.00

BOX BODY

RP CUES-DRY	ROCKPORT DRY BOX DESIGNED FOR CUES 16'L x 96"W x 84"H ALUMINUM SHEET & POST .040 ALUMINUM SIDEWALL, Z SHAPED GALVANIZED SIDE POSTS ON 16" CENTERS 12" ALUMINUM FRONT RADIUS, 5" EXTRUDED ALUMINUM VERTICAL CORNERS 5" TUBE SHAPE LONG SILLS, 3" FORMED CHANNEL CROSSMEMBERS .032 ALUMINUM ONE PIECE ROOF, REAR MUD FLAPS RECESSED LED CLEARANCE LIGHTS, FLUSH REAR SILL WITH DRAIN TROUGH E- COATED REAR STRUCTURE, HIGH IMPACT FRONT RADIUS CORNERS REAR LED LIGHTS IN SIDE POSTS, FULL UNDERCOATING 3 YEAR 36,000 MILE LIMITED WARRANTY TRUE NOMINAL BODY LENGTH BEHIND SET BACK WALL REAR BACK-UP ALARM DELETE CARGO DOME LIGHT & SWITCHES. FLOOR CROSS MEMBERS ON 12" CENTERS IN LIEU OF 16", 3" C-CHANNEL. PINE PLANK FLOOR IN LIEU OF HARDWOOD. REAR STRUCTURE - SPECIAL. VERTICAL POSTS EXTENDED TO MATCH LOWER SKIRTING, NO HOLES FOR R-UP LATCH OR RAMP. SPECIAL FULL WIDTH 12"D STEEL POOCHED REAR BUMPER, DIAMOND PLATE BACKSPLASH 17" FROM TOP OF BUMPER TO TO TOP OF LOWER THRESHOLD/FLOOR. ROCKPORT FLAT FLOOR OR WHEELWELL UNIT. "RESTRICTED OPTION" ROOF BOWS ON 12" CENTERS IN LIEU OF 24" ALUMINUM TUBE ROOF REINFORCEMENT (AC UNIT OR ROOF VENT) FULL WIDTH FRP REAR SWING DOORS WITH CAM BAR LOCKS & SIDEWALL PROTECTION PLATES. FIBERGLASS INSULATION W/ ALUMINUM FRAME & KEMLITE LINER OVER INTERIOR PLYWOOD. REQUIRES RP0034 FRP DOORS. (02) ADDITIONAL REAR DOOR HINGES (04) PER DOOR. REQUIRES RP0034 FRP DOORS. STAINLESS STEEL CAM BAR HARDWARE & RODS IN LIU OF STANDARD. REQUIRES RP0034 FRP DOORS. # POLAR DELETE STANDARD PLYWOOD LINER DELETE STANDARD D-RINGS FREIGHT TO CUES IN ORLANDO, FL (Req's 19,500 GVWR Chassis with 120" CA) ROCKPORT VAN AND TRUCK BODIES FORD DROP SHIP: 86O153 GM DROP SHIP: 300519	$16,615.00

CUES CAMERA CONVERSIONS

ALAN JAY FLEET SALES

863-402-4234

Ashlee.Wilson@AlanJay.com Christy.Self@AlanJay.com Matt.Forte@AlanJay.com

CITY OF TALLAHASSEE

ALL PRICES INCLUDE FREIGHT AND INSTALLATION

STELLAR CONTAINER CARRIER

K STEL 53036	Stellar container carrier includes: reservoir and valve bank for cable controls-96" three section. power take off (PTO) Hydraulic pump, plastic fender assembly for use on chassis with 19.5" Tires, 30k pintle hitch bumper assembly, FMVSS108 compliant light kit, backup alarm, and 7 & 4 wire trailer connector, pintle NOT included. (Includes 2nd Stage MSO, Weight Slip, & Completed Vehicle Certification.)	$53,020.00
K STEL ROT	Upgrade to include rotator for Stellar Container Carrier.	$27,005.00

GRAPPLE REFUSE BODY

PI TL3-BASE	Petersen Industries TL3 with walk through lever controls, Heavy Duty swing motor, Single Cylinder Grapple, 60"Boom-Up warning light, HD Control Box (Horn, Engine Throttle, Engine Kill Tandem Hydraulic Pump), Petersen standard enamel paint for loader, 20' X 30' hardox steel, Barn Doors, Wire loom for body wiring, LED Body marker lights (15 total), ANSI Z245.1 Package, Outrigger pads, Outrigger HDHI LED strobes, (2) Frame Mounted toolboxes (18"x18"x48"), Dual LED strobes mounted on pedestal head, Work Lights, set of two, mounted on each side of pedestal head & (2) grill mounted amber strobes. (Includes 2nd stage MSO, weight slip, & final-stage manufacturers completed vehicle certification.) - (Requires Cab Chassis with 168" CA & 33,000 GVWR)	$127,635.00

MECHANICS LUBE TRUCK

QT LUBE	11' TORKT Mini Lube Body 84” CA with Sherwin Williams Genesis Paint to Match Cab, Black Liner (Bottom of Body, Platform), Enclosed Reel Compartment 60”H with LED LightingRear Roll Up Door, (2) Underbody Boxes, (2) Side Cabinets 60” High with Shelves and LED Lighting, Filter Drain Box, Amber Strobe Mounted Top Reel Compartment, (6) LED Work Lights. (4) Rear, (1) Front Left Corner, (1) Front Right Corner, Factory Backup Camera Installed, HYDRAULICS: PTO Installed, Single Pump, 10 GPM, 40 Gal Hydraulic Tank, Return Filter, High Pressure Filter Installed After Pump, AIR SYSTEM: BOSS BA440 Hydraulic Reciprocating Compressor, (2) 10 Gal Air Tanks Mounted Under Body, Crimped Air LinesLincoln Air Regulator (250psi Rated), Reelcraft 50’ ½” Air Reel, (1) 135 Gal Poly Tank, (3) 75 Gal Poly Tank, (4) Graco 5:1 Air Pumps Individually Regulated, (4) Reelcraft 50’ New, product Reels, (4) Graco Digital All Weather Nozzles (Rigid Nozzle Standard), SALVAGE: (1) 190 Gal Poly Tank, Graco Diaphragm Pump, Graco 4 Way Valve and Strainer, Reelcraft 35’ ¾” Suction Hose w/ Stinger. (Includes 2nd Stage MSO, Completed Vehicle Certificate, & Weight Slip). Requires 19.5k GVWR & PTO.	$140,540.00

SWAT JUMP VANS

AMERICAN ALUMINUM

AA JUMP	AMERICAN ALUMINUM JUMP VAN CUSTOM BUILT INTERIOR. PARTITION 16X16 OPENING GRAB BAR MOUNTED RO ROOF 2- REAR FACING FOLDING JUMP SEATS BENCHES DOWN EACH SIDE OF VAN W/ PADDED LIFT UP SEATS FOR STORAGE SEATBELTS MOUNTED TO THE BENCHES INTERIOR TO BE SKINNED AND INSULATED TREAD PLATE FLOOR 6- RED/WHITE LIGHTS MOUNTED TO CEILING DOWN CENTER OF CARGO AREA, WIRED TO SINGLE SWITCH ON DASH BENCHES AND FRONT PARTITIONS .125 MILL FINISH ALUMINUM GRAB BAR 1.5" ALUMINUM PIPE. Includes Insulation and install by American Aluminum in Perry FL.	$300.00

ROLLING STAR CONVERSIONS

RS SWAT CONV	Rolling Star SWAT Conversion for Transit Hi-Roof EL, unit specifications upfit to extra long high top ford transit insulated finish interior white glecoat frp. insulated bulk head wall for rear storage and generator compartment. Shelves beside generator and across the top of generator. Storage for 8 colt rifles curb side rear. insulated finish interior ceiling white glecoat frp. vinyl strip curtan for access to the rear countertop drivers side with file drawer under cushion bench with back lumbar custion support and storage under -2- 24"x 3' magnetic white boards over work station approx 114" overhead cabinets open up doors and led strip under cabinet lighting -2- 4" w desk top across rear bulk head wall with wall mount flat screen monitor desk will allow for end seats at the benches passengers side aprox 6' bench with storage under, 6u 20" depth eia rack 110v system 5k onan commercial mobile generator mounted rear compartment with auto transfer switch, 12volt battery with converter charger, remote start and work station or drivers area. Uses vehicle fuel tank. 50 amp panel 25' detachable shore line -2- exterior gfi protected outlets -4- 110v duplex outlets at work station -1- quad outlet at eia rack -1- 13,500 btu low pro airconditioner -1- 1500 wat wall controlled forced air heaters. -1- 32" flat screen monitor over rear desk hdmi vga cable to work station -12 volt -4- 17x6 led ceiling lights -2- exterior led scene light high intensity -1- maxx air roof vent remote control -2- rear storage led lights on door switch. And led rear area light -4- roof mount antenna bases run to work station -1- cell phone antenna -2- cat 6 lines to eia rack from work station and hdmi vga -1- digital clock. Price Includes Delivery from NY to FL. (Conversion completed by Rolling Star of New York)	$114,720.00

ALAN JAY FLEET SALES
863-402-4234
Ashlee.Wilson@AlanJay.com Christy.Self@AlanJay.com Matt.Forte@AlanJay.com
CITY OF TALLAHASSEE

ALL PRICES INCLUDE FREIGHT AND INSTALLATION

FIBER OPTIC SLICING

ROLLING STAR CONVERSIONS

RS FIBER VAN	Rolling star fiber optic splicing work station installed in Transit 148"EL to include covered and insulated walls, PVC flooring with plywood underlayment, Front partition, Stainless steel countertop road side with 16x16 overhead cabinets, 1 base cabinet under front end of countertop with door & drawer, curbside fusion welder cabinet and 1 double door wall cabinet sized to fit, 18x18 fiber door installed roadside rear door, 12v deep cycle with isolator for charging house battery wired to engine 12v fuse panel, 30amp converter/charger, roof mounted solar battery maintainer, 2 hi-output ceiling lights, 4 under cabinet lights, 12v maxx fan roof vent remote controlled, rear and side led area lights (one rear and one per side), 50 amp service panel with shoreline, 5.5k onan generator plumbed to vehicle fuel tank monuted roadside with insulated compartment under interior, 3 outlets over countertop with USB ports and 2 outlets curbside interior, 13,500 btu ac unit mounted with heatstrip, and curbside exterior outlets. All cabinets to be painted white, includes freight and install.	$46,185.00
RS FIBER BOX	FIBER SPLICING TRUCK BODYTRUCK BODY Standard - 140" long x 92" wideInterior height to be approx. 80" over all height lowered 8"One-piece seamless FRP insulated composite wall constructioncustom low profile frame with aluminum plank floor. This option is needed to lower the overall height. Advantech or equivalent composite subfloor 12" bottom skirt Full Width Rear Step Bumpe rInterior Walls, Ceiling, and Floor Finish 1" foam side-wall insulation 6" ceiling insulation - 80 - 84" interior height Bright white gel coat interior and exterior wall finish rhino line over aluminum Entry Doors / Access Doors 1Single rear door, right hand hinge, flush latch - increase from standard 24" W to a 32" W doorNO WINDOW IN REAR DOOR 24 in. W side door, right hand hinge, flush latch, window in top half -2- 18"x18" lift up fiber cable access doors with 2"x 6" cable slot door with interior latch, opening outward 12V / 110V Electrica -1- 15.5 kW Onan Commercial/Industrial Gasoline Generator in integral compartment; installation includes insulated FRP construction, locking access door and automatic transfer switch and 12V deep cycle battery (assume fuel supply from truck fuel system)150 amp panel box, include main & circuit breakers 150-amp shore power outlet w/25' power cord -6- 110 volt 15 amp duplex outlets -2- 110 V GFI outlets w/weathertite box; one on rear exterior wall and one on curbside exterior rear -2- 24" square led ceiling lights (flush mount) - THREE-WAY SWITCHED Progressive Dynamics 9200 Series "Charge Wizard" -1- 12 V 60-amp converter/charger system with 6-watt solar battery maintainer and deep cycle battery -2- 12 volt roof mounted strobe lights -2- 12 volt interior dome lights - THREE-WAY SWITCHED -2- Tecniq 12V LED Flood light, 9"x7" surface mount on rear exterior w/interior wall switch; one on curbside centered and one on the rear upper left (streetside) corner -2- Tecniq 12V LED Porch lights - one at each entry door with individual switch at each door -1- ECCO 3410 Arrow light bar -4- 48" Under-shelf task lights to be mounted below 12" overhead shelves (additional costs listed in Cabinetry / Interior Storage section below) Heating and Air Conditioning and Ventilation -1- 12kbtu split ductless a/c unit mounted on front wall with guard -1- 12 volt powered roof vent with cover - thermostatically controlled with rain sensor) Cabinetry / Interior Storage -1- 24"D countertop, full length of streetside wall, laminate finish - BLACK LAMINATE -1- 24"D countertop, running from rear wall to just before entry door on curbside wall, laminate finish - BLACK LAMINATE -1- 12" overhead shelf w/supports and under-shelf task lighting - two (2) 48" LED strip lights - STREETSIDE -1- 12" overhead shelf w/supports and under-shelf task lighting - two (2) 48" LED strip lights - CURBSIDE -1- 24"D removable work surface with fold down leg & storage bracket - BLACK LAMINATE -1- American Van LUC-18 Lockable Cabinet 18"D x 22"H -3- American Van MED-10 Large Parts/Tools Drawer Units -4- 3/4" Deep Drawers 4-Drawer unit -2- American Van MED30 Large Parts/Tools Drawer Units -4- 3/4" Deep Drawers 2-Drawer unit 2American Van SED-20 Small Parts Drawer Units -2- 1/8" Deep Drawers 4-Drawer unit -2- SETS of American Van flip open locking doors on overhead storage shelves - both sides (three on streetside and two on curbside)Misc. Equipment -1- Fire Extinguisher - 5 lbs. -1- First Aid Kit -1- Carbon monoxide detector / smoke detector -1- Radio coax jack, "wiremold" installation, includes 50 ohm (RG58AU or equivalent) coax cable connected to (1) roof mounted screw-on anteanna base. -1- Installation for truck leaf spring, generator side includes folding rear bumper aluminum bumper step. (Furnished and Installed by Rolling Star NY) Price includes transportation from NY to FL.	$66,250.00

TRASH COLLECTION

NEW WAY

SS DIAMONDBACK	New Way Diamondback 8 yard rear loader refuse body 8 Cubic Yard Body Capacity Semi-Automatic Cycling Auto Back Pack Auto Lock Tailgate Back Up Alarm Light Bar ICC Lights and Reflectors Sight Gauge on Oil Tank Oil Pressure Gauge Quick Disconnect Pressure Port at Front Valve Chrome Cylinders Side Access Door Rear Vision Camera Driver Alert Buzzer Tailgate Ajar Indicator Riding Steps on Rear LED Body Lights Hot Shift PTO with Overspeed and Pump Halogen Work Lights Inside Upper Tailgate, Shining in Hopper Strobe Light Safety Shutdown Curbside Acrylic Urethane Enamel Single Color Paint 10 lb. Fire Extinguisher Triangle Kit Plastic Fenders 1 Year Body & Hydraulic Warranty 2 Year Cylinder Warranty Minimum Chassis Requirements: 108" CA 50" After Frame 17,000 lb. GVWR, Tires must meet Florida DOT GVWR requirements Automatic Transmission (For use with Hot Shift PTO listed Above) (Includes Final Stage Manufacturer certification, 2nd Stage MSO, and Weight Slip)	$70,995.00

ALAN JAY FLEET SALES
863-402-4234
Ashlee.Wilson@AlanJay.com Christy.Self@AlanJay.com Matt.Forte@AlanJay.com
CITY OF TALLAHASSEE

ALL PRICES INCLUDE FREIGHT AND INSTALLATION

SS MAMBA	New Way Mamba 8 yard side loader refuse body 8 Cubic Yard Body Capacity with Body Lift Hot Shift PTO with Overspeed and Pump Auto Lock Tailgate Back up Alarm LED Body Lights Halogen Work Lights in Hopper Strobe Light Manual Packing Controls Sight Gauge on Oil Tank Pressure Gauge Quick Connect Pressure Port at Front Valve Safety Shutdown Curbside & Streetside Acrylic Urethane Enamel Single Color Paint Chrome Cylinders Tailgate Ajar Indicator Rear Vision Camera System 10 lb. Fire Extinguisher Triangle Kit 1 Year Body and Hydraulic Warranty 2 Year Cylinder Warranty Minimum Chassis Requirements: 108" CA 60" After Frame 18,000 lb. GVWR, Tires must meet Florida DOT GVWR Requirements Automatic Transmission (for use with Hot Shift PTO listed above) (Includes Final Stage Manufacturer certification, 2nd Stage MSO, and Weight Slip)	$82,900.00
SS VIPER 11YD	New Way Viper 11 yard rear loader refuse body 11 Cubic Yard Body Capacity Hot Shift with Overspeed with Pump Pack On The Go Semi-Automatic Cycling Auto Back Pack Auto Lock Tailgate Back up Alarm LED Body Lights halogen Work Lights Inside Upper Tailgate Strobe Light Light Bar Sight Gauge on Oil Tank Oil Pressure Gauge Quick Connect Pressure Port at Front Valve Chrome Cylinders Side Access Door Driver Alert Buzzer Tailgate Ajar Indicator Riding Steps on Rear Shovel/Broom Rack, Mounted Street Side Tailgate Safety Shutdown Curbside Acrylic Urethane Enamel Single Color PaintRear Vision Camera System 10 lb. Fire Extinguisher Triangle Kit 1 Year Body and Hydraulic Warranty 2 Year Cylinder Warranty Minimum Chassis Requirements: 102" CA 50" After Frame 27,500 lb. GVWR, Tires must meet Florida DOT GVWR requirements Automatic Transmission (For use with Hot Shift listed Above) (Includes Final Stage Manufacturer certification, 2nd Stage MSO, and Weight Slip)	$83,580.00
SS COBRA 20YD	New Way Cobra 20 yard rear loader refuse body 20 Cubic Yard Body Capacity Hot Shift with Overspeed with Pump Pack On The Go Semi-Automatic Cycling Auto Back Pack Auto Lock Tailgate Back up Alarm LED Body Lights Halogen Work Lights Inside Upper Tailgate Strobe Light ICC Lights and Reflectors Light Bar Hydraulic Tank Temperature Gauge Right Side Hydraulic Tank Access Port Sight Gauge on Oil Tank Oil Pressure Gauge Chrome Cylinders Side Access Door Driver Alert Buzzer Safety Shutdown Curbside Tailgate Ajar Indicator Bolt On Steps On Rear Shovel/Broom Rack Mounted Street Side Tailgate Acrylic Urethane Enamel Single Color Paint Rear Vision Camera System 10 lb. Fire Extinguisher triangle Kit 1 Year Body and Hydraulic Warranty 2 Year Cylinder Warranty (Includes Final Stage Manufacturer certification, 2nd Stage MSO, and Weight Slip)	$94,505.00

SWAPLOADER

ABG SL-75 HOOKLIFT	Swaploader SL-75 7,500 pounds lifting and dumping capacity with the gross weight evenly distributed on the body. Hook lift shall be able to handle sub frame mounted bodies with potential body lengths of 9' – 13' with the optimum body length being 10' – 12'. Lifting and dumping capacity (7,500 pounds) of the hook lift hoist must be achieved for all optimum body lengths and specified hook heights. Hook lift hoist shall have a 56 degree dump angle. Weight of hook lift hoist (fixed jib 35-5/8" hook height) not to exceed 1,250 pounds. Sub frame mounted bodies shall be supported with a pair of 6-1/4" diameter outside flanged rollers at the rear of the hoist and be adjustable to accommodate bodies with outside sub frame rail widths of 39" or 41-5/8". The hook to rear roller dimension to be 114 3/8" in length when jib is fully extended. Hook lift shall be capable of being mounted to a truck chassis with an "effective" cab-to-axle of 84" - 96" with 96" being the optimum dimension for weight distribution and stability. includes tarping system. Includes PTO, pump, tank and plumbing (Includes 2nd Stage MSO, Weight Slip, & Completed Vehicle Certification.)	$49,275.00
ABG SL-105 HOOKLIFT	Swaploader SL 105 10,500 pounds lifting and dumping capacity with the gross weight evenly distributed on the body. Hook lift shall be able to handle sub frame mounted bodies with lengths of 10' – 13' with the optimum body length being 10' – 12'. Lifting and dumping capacity (10,500 pounds) of the hook lift hoist must be achieved for all optimum body lengths and specified hook heights. Hook lift hoist shall have a 58 degree dump angle. Weight of hook lift hoist (fixed jib 35-5/8" hook height) not to exceed 1,680 pounds. Sub frame mounted bodies shall be supported with a pair of 6-1/4" diameter outside flanged rollers at the rear of the hoist and be adjustable to accommodate bodies with outside sub frame rail widths of 40-1/2" or 41-5/8". The hook to rear roller dimension to be 116" in length when jib is fully extended. Hook lift shall be capable of being mounted to a truck chassis with an "effective" cab-to-axle of 84" - 96" with 96" being the optimum dimension for weight distribution and stability. Includes tarping system. Includes PTO, pump, tank and plumbing (Includes 2nd Stage MSO, Weight Slip, & Completed Vehicle Certification.)	$53,330.00
ABG SL-160 HOOKLIFT	Swaploader SL-160 16,000 pounds lifting and dumping capacity with the gross weight evenly distributed on the body. Hook lift shall be able to handle sub frame mounted bodies with potential lengths of 10' – 15' with the optimum body length being 12' – 14'. Bodies shorter than 12' will require the use of a shelf assembly. Position of the shelf assembly will impact how short of a body can be transported. Lifting and dumping capacity (16,000 pounds) of the hook lift hoist must be achieved for all optimum body lengths and specified hook heights. Hook lift hoist shall have a 56 degree dump angle. Weight of hook lift hoist (fixed jib 35-5/8" hook height) not to exceed 2,325 pounds. Weight of hook lift hoist (adjustable jib 35-5/8" or 53-7/8 hook height) not to exceed 2,467 pounds. Sub frame mounted bodies shall be supported with a pair of 6-1/4" diameter outside flanged rollers at the rear of the hoist and be adjustable to accommodate bodies with outside sub frame rail widths of 40-1/2" or 41-5/8". The hook to rear roller dimension to be 139.63" in length when jib is fully extended. Hook lift shall be capable of being mounted to a truck chassis with an "effective" cab-to-axle of 108" - 120" with 120" being the optimum dimension for weight distribution and stability. Includes tarping system Includes PTO, pump, tank and plumbing (Includes 2nd Stage MSO, Weight Slip, & Completed Vehicle Certification.)	$58,305.00

ALAN JAY FLEET SALES
863-402-4234
Ashlee.Wilson@AlanJay.com Christy.Self@AlanJay.com Matt.Forte@AlanJay.com
CITY OF TALLAHASSEE

ALL PRICES INCLUDE FREIGHT AND INSTALLATION

CONTRACTOR FLAT BED

ROYAL TRUCK

RTB CONT10	Royal Truck Body 10' Contractor Body w/ Wood Package for Regular Cab - 60CA DRW (Includes 2nd Stage MSO, Weight Slip, & Completed Vehicle Certification.)	$14,635.00
RTB CONT10-EL	Royal Truck Body 10' Contractor Body w/ Wood Package for Crew Cab - 60CA DRW (Includes 2nd Stage MSO, Weight Slip, & Completed Vehicle Certification.)	$14,635.00
RTB CONT12	Royal Truck Body 12' Contractor Body w/ Wood Package for Regular Cab - 84CA (Includes 2nd Stage MSO, Weight Slip, & Completed Vehicle Certification.)	$15,020.00
RTB CONT12-EL	Royal Truck Body 12' Contractor Body w/ Wood Package for Crew Cab - 84CA (Includes 2nd Stage MSO, Weight Slip, & Completed Vehicle Certification.)	$15,020.00
RTB CONT14	Royal Truck Body 14' Contractor Body w/ Wood Package for Regular Cab - 108CA (Includes 2nd Stage MSO, Weight Slip, & Completed Vehicle Certification.)	$17,065.00
RTB CONT14-EL	Royal Truck Body 14' Contractor Body w/ Wood Package for Crew Cab - 108CA (Includes 2nd Stage MSO, Weight Slip, & Completed Vehicle Certification.)	$17,065.00

ALAN JAY FLEET SALES

863-402-4234

Ashlee.Wilson@AlanJay.com Christy.Self@AlanJay.com Matt.Forte@AlanJay.com

CITY OF TALLAHASSEE

ALL PRICES INCLUDE FREIGHT AND INSTALLATION

PREMIER TRUCK DOVETAIL

12+4 DOVETAIL

PTC 12+4 DOVE	12' + 4' Steel Landscape dovetail body mesh headboard with 24" x 24" x 96" lockable box 16" mesh sides, drivers side fixed, pass. side folds down, spring assist ramps. Includes weed eater rack, under coated, primed and painted black (Includes 2nd stage MSO, weight slip, & final-stage manufacturers completed vehicle certification.)	$15,260.00

14+4 DOVETAIL

PTC 14+4 DOVE	14' + 4' Steel Landscape dovetail body mesh headboard with 24" x 24" x 96" lockable box 16" mesh sides, drivers side fixed, pass. side folds down, spring assist ramps. Includes weed eater rack, under coated, primed and painted black (Includes 2nd stage MSO, weight slip, & final-stage manufacturers completed vehicle certification.)	$15,555.00

16+4 DOVETAIL

PTC 16+4 DOVE	16' + 4' Steel Landscape dovetail body mesh headboard with 24" x 24" x 96" lockable box 16" mesh sides, drivers side fixed, pass. side folds down, spring assist ramps. Includes weed eater rack, under coated, primed and painted black (Includes 2nd stage MSO, weight slip, & final-stage manufacturers completed vehicle certification.)	$16,530.00

Landscape accessories

PTC BLOW	Blower rack holds one blower	$185.00
PTC CHILL	Water cooler holder for single 5gal cask	$155.00
PTC DIG	Shovel rack holds 5 shovels	$280.00
PTC WEED	Weedeater rack holds 3 trimmers	$340.00
PTC GOT-GAS	Gas can rack holds single 5gal	$155.00

ROYAL TRUCK ALUMINUM BODY

RTB DUMP9-AL-LSB	Duramag Aluminum 96" x 114" Smooth Side Landscape Body, 42" Sides 9' Champion Scissor Hoist - Electric Push Control Dual Action Pum, manual tarp with ground control, rear mounted hich, and 7/4 wire connector (Includes 2nd Stage MSO, Weight Slip, & Completed Vehicle Certification.) Requires 60" CA.	$21,050.00
RTB DUMP11-AL-LSB	Duramag Aluminum 96" x 144" Smooth Side Landscape Body, 42" Sides - DCS615T11 11' Champion Scissor Hoist - Electric Push Control Dual Action Pump with manual tarp with ground control, rear mounted hich, and 7/4 wire connector (Includes 2nd Stage MSO, Weight Slip, & Completed Vehicle Certification.) Requires 84" CA.	$23,230.00
RTB DUMP14-AL-LSB	Duramag Aluminum 96" x 168" Smooth Side Landscape Body, 42" Sides 15' Champion Scissor Hoist - Electric Push Control Dual Action Pump with manual tarp with ground control, rear mounted hich, and 7/4 wire connector (Includes 2nd Stage MSO, Weight Slip, & Completed Vehicle Certification.) Requires 110" CA.	$26,045.00
RTB DUMP14-AL-LSB-FL	Duramag 14' Aluminum FL spec 96" x 168" Smooth Side Landscape Body, 40.5" Sides, Corrogated Sides, 24" Doghouse / Intergrated Thru Box w/ Hoist manual tarp with ground control, rear mounted hich, and 7/4 wire connector (Includes 2nd Stage MSO, Weight Slip, & Completed Vehicle Certification.) Requires 110" CA.	$18,105.00

ALAN JAY FLEET SALES
863-402-4234
Ashlee.Wilson@AlanJay.com Christy.Self@AlanJay.com Matt.Forte@AlanJay.com
CITY OF TALLAHASSEE

ALL PRICES INCLUDE FREIGHT AND INSTALLATION

PERIMITER LIGHTING

FEDERAL SIGNAL

FS MP3-2-AA	(2) Federal Signal Micro Pulse Ultra LED's surface mounted with black bezzels (AMBER).	$455.00
FS MP3-2-AW	(2) Federal Signal Micro Pulse Ultra LED's surface mounted with black bezzels (AMBER/WHITE).	$455.00
FS MP3-2LB-AA	(2) Federal Signal Micro Pulse Ultra LED's with 90-deg L-bracket (AMBER).	$485.00
FS MP3-2LB-AW	(2) Federal Signal Micro Pulse Ultra LED's with 90-deg L-bracket (AMBER/WHITE).	$485.00
FS MP3-4-AA	(4) Federal Signal Micro Pulse Ultra LED's with (2) mounted in grille and (2) mounted to rear of vehicle (AMBER).	$945.00
FS MP3-4-AW	(4) Federal Signal Micro Pulse Ultra LED's with (2) mounted in grille and (2) mounted to rear of vehicle (AMBER/WHITE).	$945.00
FS MP3-6-AA	(6) Federal Signal Micro Pulse Ultra LED's with (4) mounted in grille and (2) mounted to rear of vehicle (AMBER).	$1,400.00
FS MP3-6-AW	(6) Federal Signal Micro Pulse Ultra LED's with (4) mounted in grille and (2) mounted to rear of vehicle (AMBER/WHITE).	$1,400.00
FS MP3-8-AA	(8) Federal Signal Micro Pulse Ultra LED's with (4) mounted in grille and (4) mounted to rear of vehicle (AMBER).	$1,890.00
FS MP3-8-AW	(8) Federal Signal Micro Pulse Ultra LED's with (4) mounted in grille and (2) mounted to rear of vehicle (AMBER/WHITE).	$1,890.00
FS MP3-12-AA	(12) Federal Signal Micro Pulse Ultra LED's with (4) mounted in grille, (1) over each wheel position, and (4) mounted to rear of vehicle (AMBER).	$2,870.00
FS MP3-12-AW	(12) Federal Signal Micro Pulse Ultra LED's with (4) mounted in grille, (1) over each wheel position, and (4) mounted to rear of vehicle (AMBER/WHITE).	$2,870.00

WHELEN

W TLI-2-AA	(2) Whelen ION T-Series DUAL color ultra thin light heads surface mounted (AMBER).	$385.00
W TLI-2-AW	(2) Whelen ION T-Series DUAL color ultra thin light heads surface mounted (AMBER/WHITE).	$385.00
W TLI-4-AA	(4) Whelen ION T-Series DUAL color ultra thin light heads with (2) mounted in grille and (2) mounted to rear of vehicle (AMBER).	$770.00
W TLI-4-AW	(4) Whelen ION T-Series DUAL color ultra thin light heads with (2) mounted in grille and (2) mounted to rear of vehicle (AMBER/WHITE).	$770.00
W TLI-6-AA	(6) Whelen ION T-Series DUAL color ultra thin light heads with (4) mounted in grille and (2) mounted to rear of vehicle (AMBER).	$1,155.00
W TLI-6-AW	(6) Whelen ION T-Series DUAL color ultra thin light heads with (4) mounted in grille and (2) mounted to rear of vehicle (AMBER/WHITE).	$1,155.00
W TLI-8-AA	(8) Whelen ION T-Series DUAL color ultra thin light heads with (4) mounted in grille and (4) mounted to rear of vehicle (AMBER).	$1,540.00
W TLI-8-AW	(8) Whelen ION T-Series DUAL color ultra thin light heads with (4) mounted in grille and (4) mounted to rear of vehicle (AMBER/WHITE).	$1,540.00
W TLI-12-AA	(12) Whelen ION T-Series DUO color ultra thin light heads with (4) mounted in grille, (1) over each wheel position, and (4) mounted to rear of vehicle (AMBER).	$2,310.00
W TLI-12-AW	(12) Whelen ION T-Series DUAL color ultra thin light heads with (4) mounted in grille, (1) over each wheel position, and (4) mounted to rear of vehicle (AMBER/WHITE).	$2,310.00
W TLI2-2-AA	(2) Whelen ION T-Series DUAL color ultra thin light heads surface mounted (AMBER).	$450.00
W TLI2-2-AW	(2) Whelen ION T-Series DUAL color ultra thin light heads surface mounted (AMBER/WHITE).	$450.00
W TLI2-4-AA	(4) Whelen ION T-Series DUAL color ultra thin light heads with (2) mounted in grille and (2) mounted to rear of vehicle (AMBER).	$900.00

PUBLIC WORKS LIGHTING

ALL PRICES INCLUDE FREIGHT AND INSTALLATION

W TLI2-4-AW	(4) Whelen ION T-Series DUAL color ultra thin light heads with (2) mounted in grille and (2) mounted to rear of vehicle (AMBER/WHITE).	$900.00
W TLI2-6-AA	(6) Whelen ION T-Series DUAL color ultra thin light heads with (4) mounted in grille and (2) mounted to rear of vehicle (AMBER).	$1,355.00
W TLI2-6-AW	(6) Whelen ION T-Series DUAL color ultra thin light heads with (4) mounted in grille and (2) mounted to rear of vehicle (AMBER/WHITE).	$1,355.00
W TLI2-8-AA	(8) Whelen ION T-Series DUAL color ultra thin light heads with (4) mounted in grille and (4) mounted to rear of vehicle (AMBER).	$1,805.00
W TLI2-8-AW	(8) Whelen ION T-Series DUAL color ultra thin light heads with (4) mounted in grille and (4) mounted to rear of vehicle (AMBER/WHITE).	$1,805.00
W TLI2-12-AA	(12) Whelen ION T-Series DUAL color ultra thin light heads with (4) mounted in grille, (1) over each wheel position, and (4) mounted to rear of vehicle (AMBER).	$2,825.00
W TLI2-12-AW	(12) Whelen ION T-Series DUAL color ultra thin light heads with (4) mounted in grille, (1) over each wheel position, and (4) mounted to rear of vehicle (AMBER/WHITE).	$2,825.00
W TRACER60-DUO-UNIV-AW	(2) Whelen 60" DUAL color Tracers (6 lamp housing) with universal mounting brackets (AMBER/WHITE).	$2,090.00

STAR SIGNAL

ST DLITE-2-AA	(2) STAR Micro LED's ultra-low profile surface mounted (AMBER).	$440.00
ST DLITE-2-AW	(2) STAR Micro LED's ultra-low profile surface mounted (AMBER/WHITE).	$380.00
ST DLITE-4-AA	(4) STAR Micro LED's ultra-low profile surface mounted with (2) mounted in grille and (2) mounted to rear of vehicle/ body (AMBER).	$880.00
ST DLITE-4-AW	(4) STAR Micro LED's ultra-low profile surface mounted with (2) mounted in grille and (2) mounted to rear of vehicle/ body (AMBER/WHITE).	$810.00
ST DLITE-6-AA	(6) STAR Micro LED's ultra-low profile surface mounted with (4) mounted to grille and (2) mountd to rear of vehicle/body (AMBER).	$1,320.00
ST DLITE-6-AW	(6) STAR Micro LED's ultra-low profile surface mounted with (4) mounted to grille and (2) mountd to rear of vehicle/body (AMBER/WHITE).	$1,215.00
ST DLITE-8-AA	(8) STAR Micro LED's ultra-low profile surface mounted with (4) mounted to grille and (4) mounted to back of vehicle/body (AMBER)	$1,765.00
ST DLITE-8-AW	(8) STAR Micro LED's ultra-low profile surface mounted with (4) mounted to grille and (4) mounted to back of vehicle/body (AMBER/WHITE).	$1,620.00
ST DLITE-12-AA	(12) STAR Micro LED's ultra-low profile surface mounted with (4) mounted to grille, (1) mounted over each wheel position, and (4) mouted to rear of vehicle/body (AMBER).	$2,645.00
ST DLITE-12-AW	(12) STAR Micro LED's ultra-low profile surface mounted with (4) mounted to grille, (1) mounted over each wheel position, and (4) mouted to rear of vehicle/body (AMBER/WHITE).	$2,430.00

CODE3

C3 OUTLINER-60-AW	CODE3 DUAL COLOR OUTLINER 60" INSTALLED ALONG RUNNING BOARD (AMBER/WHITE).	$1,755.00

LIGHT BARS

FEDERAL SIGNAL

FS REL48-AW-USWTCH	Federal Signal 48" Reliant Amber light bar with full front flood capability includes signal master, low power mode, strap kit, and Serial Interface Module for use with factory upfitter switches.	$2,455.00
FS ALEG45-DUO-AW	Federal Signal 45" Allegiant dual Amber/White light bar including take downs, alley lights, signal master, strap kit, and compact digital soft button 6 switch controller.	$2,740.00

PUBLIC WORKS LIGHTING

ALL PRICES INCLUDE FREIGHT AND INSTALLATION

FS ALGNT53-DUAL-WL-AW	Federal Signal 53" Allegiant dual Amber/White light bar including take downs, alley lights, work light feature, signal master, strap kit, and compact digital soft button 6 switch controller. (Work light feature requires mounting on cab shield)	$2,490.00
FS LPX45-A	Federal Signal 45" LPX Discrete Amber Light Bar with Strap kit and fully populated with 4-LED's per position. Installs with simple on/off illuminated switch on dashboard.	$2,160.00
FS LPX53-A	Federal Signal 53" LPX Discrete Amber Light Bar with Strap kit and fully populated with 4-LED's per position. Installs with simple on/off illuminated switch on dashboard.	$2,375.00
FS ALGT21D-AMBRF	FEDERAL SIGNAL 21" ALLEGIANT DESCRETE LIGHT BAR WITH 10-LED HEADS & CLEAR DOME (AMBER).	$1,040.00

WHELEN

W L10HAP	WHELEN L10 - 6" x 6.4" Amber beacon	$365.00
W MJYAAAAP	Whelen Mini Justice light bar, Amber, with mounting feet. 16 INCH	$795.00
W LEGACY48-AA	Whelen 48" Legacy DUO light bar, Amber/White, with adjustable feet & Strap kit.	$2,675.00
W LEGACY48-AW	Whelen 48" Legacy DUO light bar, Amber/White, with adjustable feet & Strap kit.	$2,450.00
W LIBERTY48-AA	Whelen 48" Liberty II solo light bar, Amber, with adjustable feet & strap kit.	$2,750.00
W LEGACY54-AW	Whelen 54" Legacy DUO light bar, Amber/White, with adjustable feet & Strap kit.	$2,675.00
W LIBERTY54-AA	Whelen 54" Liberty II solo light bar, Amber, with adjustable feet & strap kit.	$2,750.00
W JUSTICE44-AA	Whelen 44" Justice light bar, Amber, with adjustable feet & strap kit.	$2,175.00
W JUSTICE50-AA	Whelen 50" Justice light bar, Amber, with adjustable feet & strap kit.	$2,415.00
W JUSTICE56-AA	Whelen 56" Justice light bar, Amber, with strap kit.	$2,505.00

STAR SIGNAL

ST 7100LED-AC	STAR Mini-Light Bar 12.3" L X 11.5" W Dual Stack (Amber/White).	$1,290.00
ST PHAZER44-AA	STAR SIGNAL 44" LED Dual Color Phazer Light Bar with mounting brackets, takedowns, alleys, rear traffic advisor. Fully Populated. (Requires Controller.) (AMBER/WHITE)	$1,935.00
ST PHAZER44-AA	STAR SIGNAL 44" LED Dual Color Phazer Light Bar with mounting brackets, takedowns, alleys, rear traffic advisor. Fully Populated. (Requires Controller.) (AMBER/WHITE)	$1,935.00
ST PHAZER51-AA	STAR SIGNAL 51" LED Dual Color Phazer Light Bar with mounting brackets, takedowns, alleys, rear traffic advisor. Fully Populated. (Requires Controller.) (AMBER/WHITE)	$2,280.00

LIGHTING PACKAGES

FEDERAL SIGNAL

FS RSL TRK-AW	Federal Signal Road Side Lighting Package includes 2 Micropulse LED's (Amber/White) in Grille, 2 Micropulse LED's (Amber/White) mounted to rear tail gate with white bezel, 1 eight head Amber Signal Master stick installed inside back glass, 1 Compact Digital Soft Button 6 switch controller.	$2,140.00
FS RSL SUV-AW	Federal Signal Road Side Lighting Package includes 2 Micropulse LED's (Amber/White) in Grille, 2 Micropulse LED's (Amber/White) mounted vertically next to each side of license plate with white bezel, 1 eight head Amber Signal Master stick installed inside rear hatch, 1 Compact Digital Soft Button 6 switch controller.	$2,100.00
FS RSL CC-AW	Federal Signal Road Side Lighting Package includes 2 Micropulse LED's (Amber/White) in Grille, 2 Micropulse LED's (Amber/White) mounted to rear rear of body with white bezel, 1 eight head Amber Signal Master stick installed to rear of body, 1 Compact Digital Soft Button 6 switch controller.	$2,315.00
FS RSL VAN-AW	Federal Signal Road Side Lighting Package includes 2 Micropulse LED's (Amber/White) in Grille, 2 Micropulse LED's (Amber/White) mounted vertically one at each side above rear tail lights with white bezel, 1 eight head Amber Signal Master stick installed above rear load doors, 1 Compact Digital Soft Button 6 switch controller.	$2,545.00

ALAN JAY FLEET SALES
863-402-4234
Ashlee.Wilson@AlanJay.com Christy.Self@AlanJay.com Matt.Forte@AlanJay.com

CITY OF TALLAHASSEE

ALL PRICES INCLUDE FREIGHT AND INSTALLATION

FS ALB 4C 45	Federal Signal Amber Light Bar Package with 2 MicroPulse Ultra amber/white installed in grille, 2 MicroPulse Ultra amber/white light heads installed to rear of vehicle/body with white bezels, relay module with Compact Digital Soft Button 6 switch controller, 45" Dual Color Amber/White Allegiant Light bar with vehicle specific strap kit.	$3,160.00
FS ALB 4C 53	Federal Signal Amber Light Bar Package with 2 MicroPulse Ultra amber/white installed in grille, 2 MicroPulse Ultra amber/white light heads installed to rear of vehicle/body with white bezels, relay module with Compact Digital Soft Button 6 switch controller, 53" Dual Color Amber/White Allegiant Light bar with vehicle specific strap kit.	$3,510.00
FS RSL TAHOE	Federal Signal Premium Road Side Lighting Package for Tahoe Includes: Tahoe front ILS, Windshield Visor Amber/white dual color flash with 6 button controller, Tahoe rear hatch ILS amber/white dual color flash with amber directional and splitter, (4) MicroPulse C Series (amber/white) -installed in grille-, (4) Microulse C series chrome bezels, (2) MicroPulse amber/white dual color hood mount, (2) MicroPulse Wide 9 Amber/white 180 degree light -mnt under mirror-, (2) MicroPulse Wide 9 Under Mirror brackets, (2) MicroPulse Wide 9 white bezel, (2) MicroPulse Ultra 1220 amber/white dual color -mtd vertically next to license plate-, (2) MicroPulse Ultra 1220 white bezel, (4) MicroPulse Ultra 620 amber/white dual color.	$6,475.00

WHELEN

W RSL VAN-AW	Whelen Road Side Lighting Package includes 2 (amber/white) TLI series LED's mounted in Grille, 2 (amber/white) TLI series LED's mounted vertically on each side of vehicle above rear tail lights with black bezel, 1 Six head Amber Dominator stick installed over rear doors, 1 Compact TAD/TADP Series Control Head.	$2,130.00
W RSL SUV-AW	Whelen Road Side Lighting Package includes 2 (amber/white) TLI series LED's mounted in Grille, 2 (amber/white) TLI series LED's mounted vertically on each side of license plate with black bezel, 1 Six head Amber Dominator stick installed inside back glass, 1 Compact TAD/TADP Series Control Head.	$2,130.00
W RSL TRK-AW	Whelen Road Side Lighting Package includes 2 (amber/white) TLI series LED's mounted in Grille, 2 (amber/white) TLI series LED's mounted to rear tail gate with black bezel, 1 eight head Amber Dominator stick installed inside back glass, 1 Compact TAD/TADP Series Control Head.	$2,330.00
W RSL CC-AW	Whelen Road Side Lighting Package includes 2 (amber/white) TLI series LED's mounted in Grille, 2 (amber/white) TLI series LED's mounted to rear of body with black bezel, 1 eight head Amber Dominator stick installed to rear of body, 1 Compact TAD/TADP Series Control Head.	$2,330.00

STAR SIGNAL

ST RSL TRK-AW	STAR Road Side Lighting Package includes 2 Amber/White Microstar LED D-Lite series LED's in Grille, 2 Amber/White Microstar LED D-Lite series LED's mounted to tailgate with white bezel, 1 Eight head Amber Traffic Advisor stick installed inside back glass, 1 Six position rocker switch control box.	$2,015.00
ST RSL CC-AW	STAR Road Side Lighting Package includes 2 Amber/White Microstar LED D-Lite series LED's in Grille, 2 Amber/White Microstar LED D-Lite series LED's mounted to rear of body with white bezel, 1 Eight head Amber Traffic Advisor stick mounted to back of body, 1 Six position rocker switch control box.	$2,015.00
ST RSL VAN-AW	STAR Road Side Lighting Package includes 2 Amber/White Microstar LED D-Lite series LED's in Grille, 2 Amber/White Microstar LED D-Lite series LED's vertically on each side of vehicle above rear tail lights with white bezel, 1 Eight head Amber Traffic Advisor stick installed above rear load doors, 1 Six position rocker switch control box.	$2,015.00
ST RSL SUV-AW	STAR Road Side Lighting Package includes 2 Amber/White Microstar LED D-Lite series LED's in Grille, 2 Amber/White Microstar LED D-Lite series LED's mtd vertically next to each side of license plate with white bezel, 1 Six head Amber PHANTOM rear window stick with reflective shroud installed inside rear hatch, 1 Six position rocker switch control box.	$1,845.00

CORNER LED LIGHTS

FEDERAL SIGNAL

FS CRNR-FLUSH	(2) Federal Signal Dual Color 6-LED push in style corner LED mounts flush	$390.00
FS CRNR-LED	(2) Federal Signal Dual Color (AMBER/WHITE) 12-LED corner lights to be mounted in headlamps or tail lamps where possible.	$415.00
FS CNR-LED-W	(2) Federal Signal Corner LED lights to be mouunted in headlamp or tail lamp if possible (WHITE).	$430.00

WHELEN

W VERTEX-W	(2) WHELEN corner LED's to be installed in headlamps or tail lamps where possible (WHITE).	$440.00
W VERTEX-FLANGE	(2) Whelen Vertex surface mount flanges.	$10.00

PUBLIC WORKS LIGHTING

863-402-4234
Ashlee.Wilson@AlanJay.com Christy.Self@AlanJay.com Matt.Forte@AlanJay.com

ALL PRICES INCLUDE FREIGHT AND INSTALLATION

STAR

ST DLS306-2	(2) STAR Mini-Comet self-contained 6-LED round light with black mounting bezel.	$360.00
ST CNR-LED	(2) STAR self contained LED flashing light (2) LED's will be mounted in headlamps or tail lamps where possible.	$465.00

VAN INTERIOR LIGHTING

SLIMLITE-3	(3) SLIMLITE 60581 INSTALLED TO TOP CROSS MEMBERS OF VAN CEILING.	$485.00
SLIMLITE-5	(5) SLIMLITE 60581 INSTALLED TO TOP CROSS MEMBERS OF VAN CEILING.	$900.00

EXTERIOR FLOOD LIGHTING

FEDERAL SIGNAL

FS COM750-RND-2	(2) Federal Signal LED 1100 lumen 3" Round Work Lights, mounted at rear of utility body.	$320.00
FS COM1200-SQ-2	(2) Federal Signal LED 2700 lumen 4.3" Square Work Lights, mounted at rear of utility body.	$490.00

GO-LIGHT

GO-LIGHTSC	Model 20204 LED GoLight with hard wired dash mount remote	$910.00
GO-LIGHTDC	Model 20074GT LED GoLight with wireless hand held and dash mount controls	$1,035.00

TRAFFIC DIRECTORS

FEDERAL SIGNAL

FS SL6S-A	Federal Signal 6 Head Latitude Directonal Stick with economy controller (Amber)	$860.00
FS SL8S-A	Federal Signal 8 Head Latitude Directonal Stick with economy controller (Amber)	$920.00

WHELEN

W DOM6-A	Whelen Dominator 6-LED traffic advisor with mount brackets (AMBER).	$960.00
W DOM8-A	Whelen Dominator 8-LED traffic advisor with mount brackets (AMBER).	$1,075.00

STAR

ST DLQS4-MC	STAR Dual Color Four LED Module 6-Light heads per module 30.8"L X 1.468"W X 1.1875"H Traffic Advisor -requires controller	$730.00
ST DLQS-6	STAR single color Six LED Module 6-Light heads per module 30.6"L X 1.468"W X 1.1875"H Traffic Advisor -requires controller	$815.00
ST DLQS-8	STAR single color Eight LED Module 6-Light heads per module 40.6"L X 1.468"W X 1.1875"H Traffic Advisor -requires controller	$955.00
ST DLQS-8-MC	STAR Dual Color Eight LED Module 6-Light heads per module 40.6"L X 1.468"W X 1.1875"H Traffic Advisor -requires controller	$1,000.00
ST TD93DLXTARO	STAR 48" Aarrow End Traffic Advisor (Includes controller)	$1,530.00

BEACONS

STAR

ST 256TSL-AA	STAR Beacon LED with Amber lens and Amber LED lights.	$295.00
ST 256TSL-CA	STAR Beacon LED with CLEAR lens and Amber LED lights.	$295.00

ALL PRICES INCLUDE FREIGHT AND INSTALLATION

ST 256TSL-2-AA	(2) STAR Beacon LED with Amber lens and Amber LED lights.	$500.00
ST 256TSL-2-CA	(2) STAR Beacon LED with CLEAR lens and Amber LED lights.	$500.00

WHELEN

W L31HAF	WHELEN L31 - 4" x 7.2" Amber beacon, installed.	$790.00

MOUNTING BRACKETS

AJ FS-ACARI-F	ACARI TT MOUNTING BRACKET (FORD F-150 2015+, F-250 - F-550 2017+, RANGER 2019+)	$720.00
AJ FS-ACARI-GM	ACARI TALON MOUNTING BRACKET (GM & CHEVY 1500-4500 WITH SPOILER 2019-2020).	$560.00
NARWAHL	Custom fabricated aluminum bracket fastened to front slope of mid/high roof vans to correct the slope for Go-Light install	$185.00
ST GO-LIGHT-BRACKET	STAR Go-Light Mounting Bracket for Phazer Light Bar	$125.00
CHMSL ECCO	Ecco CHMSL 3rd Brake Light Mounting Bracket, Ford F-150, with ECCO LED Minibar: Reflex, 15", 12-24VDC, 18 flash patterns, amber. Installed with Single Illuminated switch on dash.	$790.00

ALAN JAY FLEET SALES

863-402-4234

Ashlee.Wilson@AlanJay.com Christy.Self@AlanJay.com Matt.Forte@AlanJay.com

CITY OF TALLAHASSEE

ALL PRICES INCLUDE FREIGHT AND INSTALLATION

LABOR ITEMS

CAMERA INSTALL

LABOR	LABOR RATE PER HOUR FOR FLEET INSTALLS.	$130.00
PATROL	POLICE PATROL VEHICLE WIRING FEE includes 100A power distribution panel with 6 fused circuits.	$310.00
UNMARKED	UNMARKED VEHICLE WIRING FEE includes 100A power distribution panel with 6 fused circuits.	$310.00
FIRE COMMAND	FIRE COMMAND VEHICLE WIRING FEE includes 100A power distribution panel with 6 fused circuits.	$570.00
RADIO	INSTALL CUSTOMER PROVIDED SINGLE PIECE RADIO	$130.00
RADIO-2	INSTALL CUSTOMER PROVIDED 2 PIECE RADIO	$260.00
GPS	INSTALL CUSTOMER PROVIDED ROOF MOUNTED GPS ANTENNA	$130.00
DASH CAM	INSTALL CUSTOMER PROVIDED CAMERA SYSTEM WITH DVR	$455.00
ANTENNA	INSTALL CUSTOMER PROVIDED ROOF MOUNTED RADIO ANTENNA	$130.00
AJ POWER	100A power distribution panel with ground 12V power/ignition/ground.	$125.00
PITA	Additional labor and supplies required for install in atypical vehicle type.	$390.00

CONSOLE ACCESSORIES

TROY PRODUCTS

TP SCREEN-ARM	TROY PRODUCTS LAPTOP SCREEN SUPPORT ARM	$90.00
TP PRINTER-ARM-REST	Furnish and Install Height-adjustable printer arm rest w/5x8 pad, bolts to rear of console rear.	$505.00
TP PRINTER-PKT	TROY PRODUCTS printer insert for PocketJet printers with 2-3/8" paper roll. For select wide-body consoles with open storage.	$500.00
TP MAG-MIC	TROY PRODUCTS magnetic microphone mount.	$80.00
TP MIC	TROY PRODUCTS microphone clip and clip plate.	$40.00
TP ARGES-FP	TROY PRODUCTS 4" faceplate for the Arges spotlight with two (2) DC outlets and one (1) dual USB port.	$60.00
TP DUAL-ARGES-FP	TROY PRODUCTS 5" faceplate for Dual Arges spotlight.	$30.00
TP FP-CORE	TROY PRODUCTS 3" Whelen Cencom Core faceplate.	$25.00
TP FP-CORE-S	TROY PRODUCTS 4" Whelen Core-S face plate.	$25.00
TP FP-MOTO	TROY PRODUCTS 3" face plate for Motorolla XTL2500/5000/APX6500 one piece radio	$25.00
TP FP-MOTO-REMOTE	TROY PRODUCTS 3" face plate for Motorolla XTL2500/5000/APX6500 with remote head	$25.00
TP FP-HARRIS	TROY PRODUCTS 4" face plate for Harris XG-25M one-piece radio.	$25.00
TP FP-HARRIS-REMOTE	TROY PRODUCTS 3" face plate for Harris XG-25M remote head radio.	$25.00
TP FP-TAIT	TROY PRODUCTS 4" face plate for Tait M8200 one-piece radio.	$25.00
TP FP-TAIT-REMOTE	TROY PRODUCTS 4" face plate for Tait M8200 remote head radio.	$25.00

ALAN JAY FLEET SALES
863-402-4234
Ashlee.Wilson@AlanJay.com Christy.Self@AlanJay.com Matt.Forte@AlanJay.com
CITY OF TALLAHASSEE

ALL PRICES INCLUDE FREIGHT AND INSTALLATION

GUN MOUNTS AND LOCKS

TROY PRODUCTS

TP GM-SWM-UNIV	TROY PRODUCTS theft-deterrent single-weapon gun mount. Includes butt plates and lock brackets with Large handcuff style gun lock. Includes (1) Universal handcuff style weapon locks with standard #2 Key & push-button override.	$655.00
TP GM-DWM-870/AR	TROY PRODUCTS theft-deterrent dual weapon gun mount. Includes butt plates and lock brackets. Includes (1) shotgun clamshell style gun lock with #2 Key & (1) AR clamshell style weapon lock with #2 key.	$850.00
TP GM-DWM-UNIV	TROY PRODUCTS theft-deterrent dual weapon gun mount. Includes butt plates and lock brackets with Large handcuff style gun lock. Includes (2) Universal handcuff style weapon locks with standard #2 Key & push-button override.	$955.00
TP GM-SC-DWM-FREE	TROY PRODUCTS free-standing dual-weapon gun mount equipped with Troy single-cell partitions.	$865.00
TP GM-SC-DWM	TROY PRODUCTS dual-weapon gun mount equipped with Troy single-cell partitions.	$900.00
TP GM-SC-SWM	TROY PRODUCTS single-weapon gun mount equipped with Troy single-cell partitions.	$720.00

SETINA

SET 1GUN-MNT	Setina SINGLE weapon partition mounted gun rack with universal lock.	$695.00
SET 2GUN-MNT	Setina DUAL weapon partition mounted gun rack with universal locks.	$935.00
SET GM-1080E-40MM	SETINA DOUBLE RAIL GUN MOUNT WITH BLAC-RAC RUN LOCK MOUNTED ON PASSENGER SIDE RAIL & 40MM UNIVERSAL HANDCUFF MOUNTED ON DRIVER SIDE RAIL.	$1,355.00
SET BLACRAC	SMC SINGLE T-RAIL MOUNT WITH ELECTRIC BLAC-RAC LOCING HEAD, INCLUDES COLD WIRE MODULE.	$1,200.00

PROGARD

PG 1GUN-MNT	Pro-Gard vertical partition mount SINGLE weapon tri-Lock gun rack with handcuff key	$805.00
PG 2GUN-MNT	Pro-Gard vertical partition mount DUAL weapon tri-Lock gun rack with handcuff key	$960.00

COMPUTER STANDS AND CRADLES

TROY PRODUCTS

TP COMP-UNIV-SA	TROY PRODUCTS computer mount with easy one-handed operation and swing arm, bolts to troy console. (DOCKING STATION NOT INCLUDED).	$480.00
TP COMP-UNIV-SL	TROY PRODUCTS computer mount with easy one-handed operation and slide arm, bolts to troy console. (DOCKING STATION NOT INCLUDED).	$625.00
TP CM-LT-1600	TROY PRODUCTS Deluxe laptop tray for computer up to 15"W x 11.5H (3 lbs lighter than CM-LT-1500) for use w/computer mount assemblies ending in -LED.	$325.00

SETINA

PKG-PSM-UNIV	Havis Universal compunter mount stand, cradle sold separately.	$1,525.00
SET UT-1001	Havis universal laptop tray.	$335.00

RAM MOUNTS

RAM-VB-196-SW1	RAM universal laptop mounting kit with universal cradle.	$590.00

SPOT LAMPS

UNITY

L-SPOT	Unity left-hand pillar mounted 6" spotlight with clear halogen bulb.	$465.00

ALL PRICES INCLUDE FREIGHT AND INSTALLATION

L-SPOT-LED	UNITY Left hand spotlamp including Unity LED bulb & install kit.	$705.00
LR-SPOT	Unity left & right-hand pillar mounted 6" spotlight with clear halogen bulb	$930.00
LED BULB	Whelen LED replacement bulb for left hand spot lamps.	$300.00
LED BULB 2	Whelen LED replacement bulbs for left and right hand spot lamps.	$605.00

WHELEN ARGES

W ARGES1	Whelen Arges dedicated spot lamp with control head and vehicle specific Arges mount.	$1,395.00
W ARGES2	Whelen Arges ProFocus spot/floor combination lamp with control head and vehicle specific Arges mount.	$1,495.00

WHELEN

HOWLER / SPEAKERS

W HOWLER WEC-X	Whelen low frequency supplemental siren, with vehicle specific mounting bracket.	$985.00
W SA315P	Whelen 100 watt speaker with bracket.	$330.00
W ULF44	WHELEN LOW CURRENT FLASHER FOR HALO/LED LIGHTS	$220.00

CONTROLERS/AMPLIFIERS

W 295-CONT	Whelen 295SLSA6 controller with Whelen 100/200W Scan-Lock Self-Contained Siren/Switch.	$760.00
W 6-SWITCH	Whelen 6-switch contoller.	$100.00
W HHS3200-LC	Whelen HHS3200 hand held conrtoller Whelen 100/200W Scan-Lock Self-Contained Siren/Switch for low current applications.	$725.00
W HHS4200-WECAN	Whelen HHS4200 hand held conrtoller Whelen 100/200W Scan-Lock Self-Contained Siren/Switch for wecan applications.	$725.00
W DOM-CONT	Whelen Traffic advisor controller.	$125.00
W CEN-CORE-S	Whelen CENCOM Core S one piece siren with 21 Button control center.	$1,980.00
W EXP16	WHELEN 16-OUTPUT WECAN-X EXPANSION MODULE	$370.00
W EXP8	WHELEN 8-OUTPUT WECAN-X EXPANSION MODULE	$320.00

PERIMITER LIGHTING

W AVENGER-BKT	Whelen dual Avenger headliner bracket.	$30.00
W AVGR-D-HLB	Whelen dual Avenger with single color per light head with headliner mount bracket.	$465.00
W AVGR-D-UNIV	Whelen dual Avenger with single color per light head with universal mount.	$440.00
W AVGR-DUO-HLB	Whelen single Avenger, dual color with headliner mount bracket.	$385.00
W AVGR-DUO-UNIV	Whelen single Avenger, dual color with universal mount.	$360.00
W AVGR-HLB	Whelen single Avenger with headliner mount bracket, single color.	$380.00
W AVGR-UNIV	Whelen single Avenger universal mount, single color.	$355.00
W AVP	Whelen administrative vehicle package includes (4) dual avengers with (2) mounted in front windshield with headliner brackets and (2) mounted in rear glass, (2) T-Ion's mounted on l-brackets in grille, and (2) T-Ion's mounted on tag bracket. Includes Alpha siren and light controller, SA315P 100 watt speaker and bracket.	$3,050.00
W DAVGR-D-HLB	Whelen dual Avenger, duo color per light with headliner mount bracket	$615.00
W DAVGR-D-UNIV	Whelen dual Avenger, duo color per light with universal mount.	$585.00

ALAN JAY FLEET SALES
863-402-4234
Ashlee.Wilson@AlanJay.com Christy.Self@AlanJay.com Matt.Forte@AlanJay.com
CITY OF TALLAHASSEE

ALL PRICES INCLUDE FREIGHT AND INSTALLATION

W DOM6	Whelen Dominator 6-LED traffic advisor with mount brackets, requires controller.	$960.00
W DOM8	Whelen Dominator 8-LED traffic advisor with moun brackets, requires controller.	$1,105.00
W DOME-RW	Whelen low profile LED red/white dome light.	$355.00
W HATCH	Whelen perimiter enhancement light.	$415.00
W HLF-UNIV	Whelen - Headlight flashers, solid state (Does Not Work with All Vehicles)	$310.00
W INNER-F-FST	Whelen solo color Front Interior Lightbar with eight 6-LED lamps, upper front unit that fits snugly against the front window of the vehicle, individual driver and passenger side units, with two LED flashing/take-downs (one per housing).	$1,255.00
W INNER-F-FST-DUO	Whelen DUO color Interior Lightbar with eight 6-LED lamps, upper front unit that fits snugly against the front window of the vehicle, individual driver and passenger side units, with two LED flashing/take-downs (one per housing). - Wecan enabled install.	$1,535.00
W INNER-F-XLP	Whelen EXTRA low profile solo color Front Interior Lightbar with eight 6-LED lamps, upper front unit that fits snugly against the front window of the vehicle, individual driver and passenger side units, with two LED flashing/take-downs (one per housing). - Low Current for non-wecan install only.	$1,130.00
W INNER-F-XLP-DUO	Whelen duo color Front Interior Lightbar with eight 6-LED lamps, upper front unit that fits snugly against the front window of the vehicle, individual driver and passenger side units, with two LED flashing/take-downs (one per housing). -Wecan enabled install.	$1,915.00
W INNER-REAR-LC	Whelen solo interior sedan/suv rear inner edge with mounting tray.	$1,400.00
W ION-2	(2) Whelen Wide Angel ION series light head universal mount with bracket.	$475.00
W ION-DUO-2	(2) Whelen dual color ION series universal mount light heads.	$455.00
W ION-SM-2	(2) Whelen Wide Angle ION series surface mount light heads.	$475.00
W IONV-2	(2) Whelen ION-V series light head with puddle light and mounting bracket.	$760.00
W M4-2	(2) Whelen M4 series SOLID color light heads with black surround.	$505.00
W M4-SPLIT-2	(2) Whelen M4 series SPLIT color light heads with black surround.	$505.00
W MCRN-2	(2) Whelen Micron series light heads surface mount.	$410.00
W MCRN-2-LB	(2) Whelen Micron series light heads surface mount with L-brackets.	$445.00
W MCRN-2-TAG	(2) Whelen Micron series light heads surface mounted with tag mount bracket.	$445.00
W MCRN-TAG-BKT	Whelen Micron license plate mounting bracket.	$30.00
W STRIPLT-2	(2) Whelen Strip-Light LED light solo color surface mount light heads (NO SPLIT COLORS).	$390.00
W STRIPLT-2-LB	(2) Whelen Strip-Light LED light solo color light heads with (2) 90 deg mounting L-brackets (NO SPLIT COLORS).	$440.00
W STRIPLT-DUO-2	(2) Whelen Strip-Light LED light duo color surface mount light heads.	$450.00
W STRIPLT-DUO-2-LB	(2) Whelen Strip-Light LED light duo color light head with 90 deg mounting L-brackets.	$500.00
W TLI-2	(2) Whelen ION T-Series ultra thin light heads surface mounted.	$390.00
W TLI2-LB-2	(2) Whelen ION T-Series DUAL color ultra thin light heads with L-bracket.	$480.00
W TLI2-TAG-2	(2) Whelen ION T-Series DUAL color ultra thin light heads mounted with tag bracket.	$490.00
W TLI3-2	(2) Whelen TRI color ION series light head with mounting bracket.	$545.00
W TRACER12-UNIV	(2) Whelen 12" Tracers (one lamp housing) with universal mounting brackets SOLO	$885.00
W TRACER60-DUO-UNIV	(2) Whelen 60" DUO color Tracers (6 lamp housing) with universal mounting brackets	$2,090.00

ALL PRICES INCLUDE FREIGHT AND INSTALLATION

W TRACER60-UNIV	(2) Whelen 60" SOLO color Tracers (5 lamp housing) with universal mounting brackets.	$1,830.00
W TLI-LB-2	(2) Whelen ION "T" series ultra thin light heads with L-bracket.	$650.00
W TLI-TAG-2	(2) Whelen ION "T" series ultra thin light heads mounted with tag bracket	$670.00
W VTX609C-K8A	WHELEN FOUR CORNER LED KIT (WHITE) INSTALLED with WHELEN TWIST IN ADAPTER FOR FACTORY PREPPED HEAD LIGHTS/TAIL LIGHTS.	$760.00
W MCRN-2-STUD	(2) Whelen Micron series light heads surface mount with stud mount installed in grille.	$440.00
W OUTTER-PIU	Whelen Police Intercetpor Utility rear outter edge LED lighting includes (3) light heads per side, mounted along exterior surface of rear spoiler.	$1,280.00
W OUTTER-PIU-DUO	Whelen Police Interceptor Utility DUO rear outter edge LED lighting includes (3) light heads per side, mounted along exterior surface of rear spoiler.	$1,760.00
W PILLAR-DUR	Whelen Durango rear pillar LED lighting includes (3) light heads per side.	$1,335.00
W PILLAR-DUR-DUO	Whelen Durango DUO rear pillar LED lighting includes (3) light heads per side.	$1,770.00
W PILLAR-PIU	Whelen Police Interceptor Utility rear pillar LED lighting includes (3) light heads per side.	$1,335.00
W PILLAR-PIU-DUO	Whelen Police Interceptor Utility DUO rear pillar LED lighting includes (3) light heads per side.	$1,770.00
W TLI2-2	(2) Whelen DUO ION series light head with mounting bracket.	$440.00

LIGHTING PACKAGES

W CEN-CORE-HHS	Whelen CENCOM Core remote head siren with Hand Held control center.	$1,305.00
W CEN-CORE-21	Whelen CENCOM Core remote head siren with 21 Button control center.	$1,225.00
W CEN-CORE-ROT	Whelen CENCOM Core remote head siren with Rotary Knob control center.	$1,305.00

LIGHTING BRACKETS

W M4-FLANGE-BL	(2) Whelen M4 Flange Mounts	$20.00
W MCRN-L-BRACKET	(2) Whelen Micron L-Brackets	$25.00
W TLI-BKT1	(2) Whelen T-ION L-bracket	$35.00
W TLI-TAG-BKT	Whelen T-ION Tag bracket	$45.00

FEDERAL SIGNAL

PERIMITER LIGHTING

FS MIRROR	(2) Federal Signal side mirror rubber wedges with (2) micropulse dual color LED's	$595.00
FS MPS123U-2-RB	(2) Federal Signal MicroPulse Ultra 12 Tri-Color, Clear Lens (RBW).	$480.00

MODULES

FS SIM	Federal Signal -Serial Interface Modue- Required to Operate Serial Light Bars with Analog Factory Switches.	$240.00

STAR SIGNAL

ST DLITE-2LB	(2) STAR Micro LED's ultra-low profile with 90-deg L-brackets.	$420.00
ST DLITMC-RUN6	(6) STAR MICROSTAR DLITE TRI-COLOR LED LIGHTS MOUNTED TO CUSTOM RUNNING BOARD BRACKETS, 3-PER SIDE	$1,445.00
ST DLX6-2	(2) STAR Emergency Lighting 6-LED light heads, surface mount.	$350.00

ALAN JAY FLEET SALES
863-402-4234
Ashlee.Wilson@AlanJay.com Christy.Self@AlanJay.com Matt.Forte@AlanJay.com
CITY OF TALLAHASSEE

ALL PRICES INCLUDE FREIGHT AND INSTALLATION

ST DLX6-2-LB	(2) STAR Emergency Lighting 6-LED light heads with (2) L-brackets.	$385.00
ST SB-4020	STAR 6 pos rocker switch box.	$125.00
ST SB4040	STAR switch box with progressive slide feature	$180.00
ST ULB28	STAR Phantom LED full width front visor interior bar with thin profile & dual color. (Req's Controller)	$1,100.00
ST ULB38-TA	STAR Phantom 6-LED rear window light bar with dual color traffic director, low profile. (Req's Controller)	$800.00
ST ULB48-TA	STAR Phantom 10-LED rear window light bar with dual color traffic director, low profile. (Req's Controller)	$1,100.00
ST ULB9LDC-2	(2) STAR Emergency Lighting 9-diode LED dual color light.	$630.00
ST ULB9S	(2) STAR Emergency Lighting 9-diode LED split single color light.	$540.00
ST-D44-16	STAR Cyclone Speaker with bracket, rear facing 100 watt driver.	$330.00
ST AVP	STAR administrative vehicle package includes (4) ULB9S Mini-Phantom's with (2) mounted in front windshield and (2) mounted in rear glass. (2) Dlit's installed in grille with l-brackets, and (4) DLIT mounted on tag bracket. Includes (LCS653) combination siren and light controller (NO PA) with (D-44-16) patented Cyclone 100 watt speaker and vehicle specific bracket. Made in the US. D.O.T. Compliant. Meets all criteria of the Buy America Act 23 U.S.C. & 313. Class 1 LED Lighting.	$2,800.00
STPLB44-850	STAR Dual Color 44" Phazer LED light bar (model 1400LED) with Lineum X Technology. Fully loaded with full front flood and solid corners, rear traffic director, lifetime lens warranty & 7 year LED warranty. 100% American made. Includes vehicle specific brackets. Complies with Buy America Act 23 U.S.C. & 313. Meets all D.O.T. requirements. Class 1 LED Lighting. (LCS850MG12) digital command control center for lights, sirens, and PA. Patented (D-44-16) Cyclone 100 watt speaker with bracket.	$3,260.00
STPLB44-HHS	STAR Dual Color 44" Phazer LED light bar (model 1400LED) full DUAL color with Lineum X Technology. Fully loaded with full front flood and solid corners, rear traffic director, lifetime lens warranty & 7 year LED warranty. 100% American made. Includes vehicle specific brackets. Complies with Buy America Act 23 U.S.C. & 313. Meets all D.O.T. requirements. Class 1 LED Lighting. (LCS8880) hand held controller for lights, sirens, and PA. Patented (D-44-16) Cyclone 100 watt speaker with bracket.	$2,960.00
STPLB51-850	STAR Dual Color 51" Phazer LED light bar (model 1400LED) full DUAL color with Lineum X Technology. Fully loaded with full front flood and solid corners, rear traffic director, lifetime lens warranty & 7 year LED warranty. 100% American made. Includes vehicle specific brackets. Complies with Buy America Act 23 U.S.C. & 313. Meets all D.O.T. requirements. Class 1 LED Lighting. (LCS850MG12) digital command control center for lights, sirens, and PA. Patented (D-44-16) Cyclone 100 watt speaker with bracket.	$3,595.00
STPLB51-HHS	STAR Dual Color 51" Phazer LED light bar (model 1400LED) full DUAL color with Lineum X Technology. Fully loaded with full front flood and solid corners, rear traffic director, lifetime lens warranty & 7 year LED warranty. 100% American made. Includes vehicle specific brackets. Complies with Buy America Act 23 U.S.C. & 313. Meets all D.O.T. requirements. Class 1 LED Lighting. (LCS8880) hand held controller for lights, sirens, and PA. Patented (D-44-16) Cyclone 100 watt speaker with bracket.	$3,295.00
STPUMP-850-SDN	STAR Dual Color Unmarked Package includes (Model ULB28) DUAL color LED Lineum low profile front visor. Rear visor (Model ULB48) DUAL color LED undercover bar with STAR Phantom Lineum X traffic director. Includes (Model 850MG12) digital command control center for light and siren control with PA, (D-44-16) Cyclone 100 watt speaker, and vehicle specific bracket. Made in the US. D.O.T. Compliant. Meets all criteria of the Buy America Act 23 U.S.C. & 313. Class 1 LED Lighting.	$3,650.00
STPUMP-850-SUV	STAR Dual Color Unmarked Package includes (Model ULB28) DUAL color LED Lineum low profile front visor. Rear visor (Model ULB38) DUAL color LED undercover bar with STAR Phantom Lineum X traffic director. Includes (Model 850MG12) digital command control center for light and siren control with PA, (D-44-16) Cyclone 100 watt speaker, and vehicle specific bracket. Made in the US. D.O.T. Compliant. Meets all criteria of the Buy America Act 23 U.S.C. & 313. Class 1 LED Lighting.	$3,360.00
STPUMP-850-TRK	STAR Dual Color Unmarked Package includes (Model ULB28) DUAL color LED Lineum ultra low profile front visor. Rear (Model DLQS8MC) DUAL color LED 8-light head bar with STAR Phantom Lineum X traffic director. Includes (Model 850MG12) digital command control center for light and siren control with PA, (D-44-16) Cyclone 100 watt speaker, and vehicle specific bracket. Made in the US. D.O.T. Compliant. Meets all criteria of the Buy America Act 23 U.S.C. & 313. Class 1 LED Lighting.	$3,550.00

ALAN JAY FLEET SALES
863-402-4234
Ashlee.Wilson@AlanJay.com Christy.Self@AlanJay.com Matt.Forte@AlanJay.com
CITY OF TALLAHASSEE

ALL PRICES INCLUDE FREIGHT AND INSTALLATION

STPUMP-HHS-SDN	STAR Dual Color Unmarked Package includes (Model ULB28) DUAL color LED Lineum low profile front visor. Rear visor(Model ULB48) DUAL color LED undercover bar with STAR Phantom Lineum X traffic director. Includes (Model LCS880) hand held combination light and siren control with PA, (D-44-16) Cyclone 100 watt speaker, and vehicle specific bracket. Made in the US. D.O.T. Compliant. Meets all criteria of the Buy America Act 23 U.S.C. & 313. Class 1 LED Lighting.	$3,155.00
STPUMP-HHS-SUV	STAR Dual Color Unmarked Package includes (Model ULB28) DUAL color LED Lineum low profile front visor. Rear visor (Model ULB38) DUAL color LED undercover bar with STAR Phantom Lineum X traffic director. Includes Includes (Model LCS880) hand held combination center for light and siren control with PA, (D-44-16) Cyclone 100 watt speaker, and vehicle specific bracket. Made in the US. D.O.T. Compliant. Meets all criteria of the Buy America Act 23 U.S.C. & 313. Class 1 LED Lighting.	$2,870.00
STPUMP-HHS-TRK	STAR Dual Color Unmarked package includes (Model ULB28) DUAL color LED Lineum low profile front visor. Rear (Model DLQS8) single color LED 8-light head bar with STAR Phantom Lineum X traffic director. Includes Includes (Model LCS880) hand held combination center for light and siren control with PA, (D-44-16) Cyclone 100 watt speaker, and vehicle specific bracket. Made in the US. D.O.T. Compliant. Meets all criteria of the Buy America Act 23 U.S.C. & 313. Class 1 LED Lighting.	$3,055.00

CODE3

C3 OUTLINER-60	CODE3 DUAL COLOR OUTLINER 60" INSTALLED ALONG RUNNING BOARD.	$1,145.00
C3 OUTLINER-72	CODE3 DUAL COLOR OUTLINER 72" INSTALLED ALONG RUNNING BOARD.	$1,230.00
C3 UT-SPEAKER	CODE 3 ultra thin 100W siren speaker with bracket.	$345.00
C3-MICROPACK	(2) CODE3 MicroPak Single Color high output Class I LED with push-in style flush mount installation.	$430.00
C3-MICROPACK-DC	(2) CODE3 MicroPak DUAL Color high output Class I LED with push-in style flush mount installation.	$445.00

SPIKE STRIPS

S3700K	STOP STICK SUV KIT FROM STOP TECH LTD. INCLUDES 3 STOP STICKS, 1 REPLACEMENT STICK, DEPLOYMENT BAG, CORD REEL AND SLEEVE.	$730.00

HARNESS

HARNESS	CUSTOM WIRING HARNESS WITH FULLY CUSTOM LABLED CABLES & PRE-ROUTED CIRCUITS.	$475.00

BATTERY SAVER

KUSSMAUL

E1 KUSSMAUL-SINGLE	KUSSMAUL 51-03-1206 auto eject charging System for emergency vehicles with single battery. KIT includes 1000w onboard charger, charge indicator, auto eject plug, and aluminum weather resistant ejector housing. Includes installation of auto eject plug & housing near driver side rear bumper (must specify on PO if desired installation different than specified)	$2,240.00
E1 KUSSMAUL-DUAL	KUSSMAUL 53-03-1206 auto eject charging System for emergency vehicles with two batteries. KIT includes 2000w onboard charger, charge indicator, auto eject plug, and aluminum weather resistant ejector housing. Includes installation of auto eject plug & housing near driver side rear bumper (must specify on PO if desired installation different than specified)	$2,240.00
E1 KUSSMAUL-COMBO	KUSSMAUL 3000W/1000W INVERTER-CHARGER WITH BUILT IN TRANSFER SWITCH, IGNITION CONTROL, KUSSMAUL SUPER AUTO EJECT, AND YELLOW COVER WITH BUILT IN STATUS DISPLAY. (INSTALL LOCATION LOCATION TO BE SPECIFIED BY CUSTOMER)	$5,110.00

HAVIS

H CG-X	HAVIS CHARGE GUARD BATTERY RUN DOWN PROTECTION, INSTALLED.	$225.00

ALAN JAY FLEET SALES
863-402-4234
Ashlee.Wilson@AlanJay.com Christy.Self@AlanJay.com Matt.Forte@AlanJay.com
CITY OF TALLAHASSEE

ALL PRICES INCLUDE FREIGHT AND INSTALLATION

PIU BALLISTICS

ANGEL ARMOR

AA PIU-3A-D	ANGEL ARMOR LEVEL IIIa FRONT DRIVER DOOR FOR (2020+ POLICE INTERCEPTOR UTILITY) INCLUDES FREIGHT AND INSTALLATION.	$1,175.00
AA PIU-3A-P	ANGEL ARMOR LEVEL IIIa FRONT PASSENGER DOOR FOR (2020+ POLICE INTERCEPTOR UTILITY) INCLUDES FREIGHT AND INSTALLATION.	$1,175.00
AA PIU-3PLUS-D	ANGEL ARMOR LEVEL III+ FRONT DRIVER DOOR FOR (2020+ POLICE INTERCEPTOR UTILITY) INCLUDES FREIGHT AND INSTALLATION.	$1,785.00
AA PIU-3PLUS-P	ANGEL ARMOR LEVEL III+ FRONT PASSENGER DOOR FOR (2020+ POLICE INTERCEPTOR UTILITY) INCLUDES FREIGHT AND INSTALLATION.	$1,785.00

PIU PUSH BUMPERS

TROY PRODUCTS

TP PB-PIU	TROY PRODUCTS Push-bumper uprights with solid top channel cover.	$1,155.00
TP PB-PIU-LB2	TROY PRODUCTS Push-bumper uprights with two (2) light channel brackets and wire covers. Specify make & model of lights.	$1,180.00
TP PB-PIU-LB4	TROY PRODUCTS Push-bumper uprights with four (4) light channel brackets and wire covers. Specify make & model of lights.	$1,180.00
TP PB-LGH-BKT	TROY PRODUCTS Push-bumper upright 45 degree light brackets to give side mounted lights more angel. (SOLD PER ONE EACH)	$485.00
TP PB-UNIV TRAY	TROY PRODUCTS Push-bumper uprights winch tray, accommodates up to 9,500 lbs.	$530.00

WESTIN

WEST PIU-PB	Westin Elite push bumper for Interceptor Utility 2020+.	$825.00
WEST PIU-PB2L	Westin Elite push bumper for Interceptor Utility 2020+ with two light channel (lights purchased separately).	$860.00
WEST PIU-PB2L-PIT	Westin Elite push bumper for Interceptor Utility 2020+ with two light channel including pit bars with headlight wraps (lights purchased separately).	$2,020.00

PROGARD

PG PIU-PB	Pro-Gard HD push bumper.	$1,010.00

SETINA

SET PIU-PB400	Setina PB400 VS aluminum push bumper.	$995.00
SET PIU-PB450L2	Setina lighted push bumper with (2) forward facing ION LED lights, installed.	$1,630.00
SET PIU-PB450L4	Setina lighted push bumper with (2) forward facing LED lights & (2) side facing LED lights, installed.	$1,915.00

PIU WHELEN LIGHTING

LAW ENFORCEMENT FRONT

W MCRN-2STUD-RB	(2) Whelen Micron series light heads surface mount with stud mount installed in grille split (RED/BLUE).	$440.00
W ION2-2PB-RBW	(2) Whelen ION DUAL color light heads mounted in push bumper light channel (ONE RED/WHITE & ONE BLUE/WHITE).	$585.00
W TLI2-2GL-RBW	(2) Whelen ION T-Series DUAL color ultra thin light mounted in grille (One RED/WHITE & One BLUE/WHITE).	$440.00
W TLI2-4GL-RBW	(4) Whelen ION T-Series DUAL color ultra thin light mounted in grille (Two RED/WHITE & Two BLUE/WHITE).	$900.00

ALAN JAY FLEET SALES
863-402-4234
Ashlee.Wilson@AlanJay.com Christy.Self@AlanJay.com Matt.Forte@AlanJay.com

CITY OF TALLAHASSEE

ALL PRICES INCLUDE FREIGHT AND INSTALLATION

W TLI2-2FOG-RBW	(2) Whelen ION T-Series DUAL color ultra thin light mounted in the fog light position (One RED/WHITE & One BLUE/WHITE).	$450.00
W TLI2-2PB-RBW	(2) Whelen ION T-Series DUAL color ultra thin light surface mounted to sides of push bumper (One RED/WHITE & One BLUE/WHITE).	$450.00
W STRIPLT-DUO-2GL-RBW	(2) Whelen Strip-Light LED light duo color surface mount light heads mounted in grille with L-brackets (ONE RED/WHITE & ONE BLUE/WHITE).	$500.00
W STRIPLT-DUO-4GL-RBW	(4) Whelen Strip-Light LED light duo color surface mount light heads mounted in grille with L-brackets (Two RED/WHITE & Two BLUE/WHITE).	$1,000.00
W MCRN-2STUD-BW	(2) Whelen Micron series light heads surface mount with stud mount installed in grille split (BLUE/WHITE).	$440.00
W ION2-2PB-BW	(2) Whelen ION DUAL color light heads mounted in push bumper light channel (BLUE/WHITE).	$455.00
W TLI2-2GL-BW	(2) Whelen ION T-Series DUAL color ultra thin light mounted in grille (BLUE/WHITE).	$450.00
W TLI2-4GL-BW	(4) Whelen ION T-Series DUAL color ultra thin light mounted in grille (BLUE/WHITE).	$900.00
W TLI2-2FOG-BW	(2) Whelen ION T-Series DUAL color ultra thin light mounted in the fog light position (BLUE/WHITE).	$450.00
W TLI2-2PB-BW	(2) Whelen ION T-Series DUAL color ultra thin light surface mounted to sides of push bumper (BLUE/WHITE).	$450.00
W STRIPLT-DUO-2GL-BW	(2) Whelen Strip-Light LED light duo color surface mount light heads mounted in grille with L-brackets (BLUE/WHITE).	$500.00
W STRIPLT-DUO-4GL-BW	(4) Whelen Strip-Light LED light duo color surface mount light heads mounted in grille with L-brackets (BLUE/WHITE).	$1,000.00

FIRE / EMS FRONT

W TLI2-2GL-RW	(2) Whelen ION T-Series DUAL color ultra thin light mounted in grille (RED/WHITE).	$450.00
W TLI2-4GL-RW	(4) Whelen ION T-Series DUAL color ultra thin light mounted in grille (RED/WHITE).	$900.00
W STRIPLT-DUO-2GL-RW	(2) Whelen Strip-Light LED light duo color surface mount light heads mounted in grille with L-brackets (RED/WHITE).	$500.00
W STRIPLT-DUO-4GL-RW	(4) Whelen Strip-Light LED light duo color surface mount light heads mounted in grille with L-brackets (RED/WHITE).	$1,225.00
W MCRN-2STUD-RW	(2) Whelen Micron series light heads surface mount with stud mount installed in grille split (RED/WHITE).	$440.00
W TLI2-2FOG-RW	(2) Whelen ION T-Series DUAL color ultra thin light mounted in the fog light position (RED/WHITE).	$450.00
W TLI2-2PB-RW	(2) Whelen ION T-Series DUAL color ultra thin light surface mounted to sides of push bumper (One RED/WHITE & One RED/WHITE).	$450.00
W ION2-2PB-RW	(2) Whelen ION DUAL color light heads mounted in push bumper light channel (RED/WHITE).	$585.00

LAW ENFORCEMENT SIDE

W TLI2-2RD-RB	(2) Whelen ION T-Series DUAL color ultra thin light mounted in rear door glass with L-brackets (RED/BLUE).	$600.00
W STRIPLT-DUO-2RD-RB	(2) Whelen Strip-Light LED light duo color surface mount light heads mounted in rear door glass with L-brackets (RED/BLUE).	$565.00
W TLI2-2RQG-RB	(2) Whelen ION T-Series DUAL color ultra thin light mounted rear quarter glass with L-brackets (RED/BLUE).	$480.00
W STRIPLT-DUO-2RQG-RB	(2) Whelen Strip-Light LED light duo color surface mount light heads mounted in rear quarter glass with L-brackets (RED/BLUE).	$565.00
W TLI2-4RQG-RB	(4) Whelen ION T-Series DUAL color ultra thin light mounted rear quarter glass with L-brackets (RED/BLUE).	$965.00
W STRIPLT-DUO-4RQG-RB	(4) Whelen Strip-Light LED light duo color surface mount light heads mounted in rear quarter glass with L-brackets (RED/BLUE).	$1,000.00
W TLI2-4WW-RB	(2) Whelen ION T-Series DUAL color ultra thin light mounted (1) over each wheel well (RED/BLUE).	$900.00
W TLI2-2RD-BW	(2) Whelen ION T-Series DUAL color ultra thin light mounted in rear door glass with L-brackets (BLUE/WHITE).	$545.00

ALAN JAY FLEET SALES
863-402-4234
Ashlee.Wilson@AlanJay.com Christy.Self@AlanJay.com Matt.Forte@AlanJay.com
CITY OF TALLAHASSEE

ALL PRICES INCLUDE FREIGHT AND INSTALLATION

W STRIPLT-DUO-2RD-BW	(2) Whelen Strip-Light LED light duo color surface mount light heads mounted in rear door glass with L-brackets (BLUE/WHITE).	$565.00
W TLI2-2RQG-BW	(2) Whelen ION T-Series DUAL color ultra thin light mounted rear quarter glass with L-brackets (BLUE/WHITE).	$480.00
W STRIPLT-DUO-2RQG-BW	(2) Whelen Strip-Light LED light duo color surface mount light heads mounted in rear quarter glass with L-brackets (BLUE/WHITE).	$565.00
W TLI2-4RQG-BW	(4) Whelen ION T-Series DUAL color ultra thin light mounted rear quarter glass with L-brackets (BLUE/WHITE).	$965.00
W STRIPLT-DUO-4RQG-BW	(4) Whelen Strip-Light LED light duo color surface mount light heads mounted in rear quarter glass with L-brackets (BLUE/WHITE).	$1,000.00
W TLI2-4WW-BW	(2) Whelen ION T-Series DUAL color ultra thin light mounted (1) over each wheel well (BLUE/WHITE).	$900.00

FIRE / EMS SIDE

W TLI2-2RD-RW	(2) Whelen ION T-Series DUAL color ultra thin light mounted in rear door glass with L-brackets (RED/WHITE).	$545.00
W TLI2-2RQG-RW	(2) Whelen ION T-Series DUAL color ultra thin light mounted rear quarter glass with L-brackets (RED/WHITE).	$480.00
W TLI2-4RQG-RW	(2) Whelen ION T-Series DUAL color ultra thin light mounted rear quarter glass with L-brackets (RED/WHITE).	$965.00
W STRIPLT-DUO-2RQG-RW	(2) Whelen Strip-Light LED light duo color surface mount light heads mounted in rear quarter glass with L-brackets (RED/WHITE).	$565.00
W STRIPLT-DUO-4RQG-RW	(4) Whelen Strip-Light LED light duo color surface mount light heads mounted in rear quarter glass with L-brackets (RED/WHITE).	$1,000.00
W STRIPLT-DUO-2RD-RW	(2) Whelen Strip-Light LED light duo color surface mount light heads mounted in rear door glass with L-brackets (RED/WHITE).	$565.00
W TLI2-4WW-RW	(4) Whelen ION T-Series DUAL color ultra thin light mounted (1) over each wheel well (RED/WHITE).	$945.00

LAW ENFORCEMENT REAR

W TLI2-2TAG-RBW	(2) Whelen ION T-Series DUAL color ultra thin light mounted on a tag bracket (One RED/WHITE & One BLUE/WHITE).	$480.00
W TLI2-2HATCH-RB	(2) Whelen ION T-Series DUAL color ultra thin light surface mounted under hatch to be seen when gate is raised (RED/BLUE).	$450.00
W TLI2-4GATE-RB	(4) Whelen ION T-Series DUAL color ultra thin light surface mounted to tail gate (RED/BLUE).	$900.00
W TLI2-2GATE-RBW	(2) Whelen ION T-Series DUAL color ultra thin light surface mounted to tail gate (One RED/WHITE & One BLUE/WHITE).	$450.00
W TLI2-2LIC-RBW	(2) Whelen ION T-Series DUAL color ultra thin light surface mounted adjacent to license plate, vertically (One RED/WHITE & One BLUE/WHITE).	$450.00
W TLI2-2LIC-BW	(2) Whelen ION T-Series DUAL color ultra thin light surface mounted adjacent to license plate, vertically (BLUE/WHITE).	$450.00
W TLI2-2GATE-BW	(2) Whelen ION T-Series DUAL color ultra thin light surface mounted to tail gate (BLUE/WHITE).	$450.00
W TLI2-4GATE-BW	(4) Whelen ION T-Series DUAL color ultra thin light surface mounted to tail gate (BLUE/WHITE).	$900.00
W TLI2-2HATCH-BW	(2) Whelen ION T-Series DUAL color ultra thin light surface mounted under hatch to be seen when gate is raised (BLUE/WHITE).	$450.00
W TLI2-2TAG-BW	(2) Whelen ION T-Series DUAL color ultra thin light mounted on a tag bracket (BLUE/WHITE).	$490.00
W STRIPLT-DUO-2RG-RB	(2) Whelen Strip-Light LED light duo color surface mount light heads mounted in window glass facing aft with L-brackets (RED/BLUE).	$565.00
W STRIPLT-DUO-2RG-BW	(2) Whelen Strip-Light LED light duo color surface mount light heads mounted in window glass facing aft with L-brackets (BLUE/WHITE).	$565.00
W OUTTER-PIU-RB	Whelen Police Intercetpor Utility rear outter edge LED lighting includes (3) light heads per side, mounted along exterior surface of rear spoiler (RED/BLUE).	$1,280.00

ALL PRICES INCLUDE FREIGHT AND INSTALLATION

W OUTTER-PIU-DUO-RB	Whelen Police Interceptor Utility DUO rear outter edge LED lighting includes (3) light heads per side, mounted along exterior surface of rear spoiler (RED/BLUE).	$1,760.00
W OUTTER-PIU-DUO-RBA	Whelen Police Interceptor Utility DUO rear outter edge LED lighting includes (3) light heads per side, mounted along exterior surface of rear spoiler (RED/AMBER & BLUE/AMBER).	$1,760.00
W OUTTER-PIU-BW	Whelen Police Intercetpor Utility rear outter edge LED lighting includes (3) light heads per side, mounted along exterior surface of rear spoiler (BLUE/WHITE).	$1,280.00
W OUTTER-PIU-DUO-BW	Whelen Police Interceptor Utility DUO rear outter edge LED lighting includes (3) light heads per side, mounted along exterior surface of rear spoiler (BLUE/WHITE).	$1,760.00
W OUTTER-PIU-DUO-BWA	Whelen Police Interceptor Utility DUO rear outter edge LED lighting includes (3) light heads per side, mounted along exterior surface of rear spoiler (BLUE/AMBER & WHITE/AMBER).	$1,760.00
W PILLAR-PIU-RB	Whelen Police Interceptor Utility rear pillar LED lighting includes (3) light heads per side (RED/BLUE).	$1,335.00
W PILLAR-PIU-DUO-RB	Whelen Police Interceptor Utility DUO rear pillar LED lighting includes (3) light heads per side (RED/BLUE).	$1,770.00
W PILLAR-PIU-DUO-RBA	Whelen Police Interceptor Utility DUO rear pillar LED lighting includes (3) light heads per side (RED/AMBER & BLUE/AMBER).	$1,770.00
W PILLAR-PIU-BW	Whelen Police Interceptor Utility rear pillar LED lighting includes (3) light heads per side (BLUE/WHITE).	$1,335.00
W PILLAR-PIU-DUO-BW	Whelen Police Interceptor Utility DUO rear pillar LED lighting includes (3) light heads per side (BLUE/WHITE).	$1,770.00
W PILLAR-PIU-DUO-BWA	Whelen Police Interceptor Utility DUO rear pillar LED lighting includes (3) light heads per side (BLUE/WHITE & WHITE/AMBER).	$1,770.00

FIRE / EMS REAR

W TLI2-2LIC-RAW	(2) Whelen ION T-Series DUAL color ultra thin light surface mounted adjacent to license plate, vertically (One RED/WHITE & One AMBER/WHITE).	$450.00
W TLI2-2TAG-RAW	(2) Whelen ION T-Series DUAL color ultra thin light mounted on a tag bracket (One RED/WHITE & One AMBER/WHITE).	$490.00
W TLI2-2HATCH-RA	(2) Whelen ION T-Series DUAL color ultra thin light surface mounted under hatch to be seen when gate is raised (RED/AMBER).	$450.00
W TLI2-2GATE-RAW	(2) Whelen ION T-Series DUAL color ultra thin light surface mounted to tail gate (One RED/WHITE & One AMBER/WHITE).	$450.00
W TLI2-4GATE-RAW	(4) Whelen ION T-Series DUAL color ultra thin light surface mounted to tail gate (Two RED/WHITE & Two AMBER/WHITE).	$900.00
W STRIPLT-DUO-2RG-RA	(2) Whelen Strip-Light LED light duo color surface mount light heads mounted in window glass facing aft with L-brackets (RED/AMBER).	$565.00
W OUTTER-PIU-RW	Whelen Police Intercetpor Utility rear outter edge LED lighting includes (3) light heads per side, mounted along exterior surface of rear spoiler.	$1,280.00
W OUTTER-PIU-DUO-RW	Whelen Police Interceptor Utility DUO rear outter edge LED lighting includes (3) light heads per side, mounted along exterior surface of rear spoiler (RED/WHITE).	$1,760.00
W OUTTER-PIU-DUO-RWA	Whelen Police Interceptor Utility DUO rear outter edge LED lighting includes (3) light heads per side, mounted along exterior surface of rear spoiler (RED/AMBER & WHITE/AMBER).	$1,760.00
W PILLAR-PIU-RW	Whelen Police Interceptor Utility rear pillar LED lighting includes (3) light heads per side (RED/WHITE).	$1,335.00
W PILLAR-PIU-DUO-RW	Whelen Police Interceptor Utility DUO rear pillar LED lighting includes (3) light heads per side (RED/WHITE).	$1,770.00
W PILLAR-PIU-DUO-RWA	Whelen Police Interceptor Utility DUO rear pillar LED lighting includes (3) light heads per side (RED/AMBER & WHITE/AMBER).	$1,770.00

ARGES / HOWLER

W ARGES1-PIU-1	Whelen Arges dedicated spot lamp with control head with Interceptor Utility specific Arges mount.	$1,395.00

ALL PRICES INCLUDE FREIGHT AND INSTALLATION

W ARGES1-PIU-2	Dual Whelen Arges dedicated spot lamps with control head and Interceptor Utility specific driver and passenger Arges mounts.	$2,125.00
W HOWLER-PIU	Whelen low frequency supplemental siren, with Interceptor Utility mounting bracket.	$985.00

MIRROR

W UMIRROR-PIU-RB	(2) Whelen V-Series, Combination 180 deg warning and puddle light with Interceptor under mirror mount brackets (RED/BLUE).	$835.00
W UMIRROR-PIU-BW	(2) Whelen V-Series, Combination 180 deg warning and puddle light with Interceptor under mirror mount brackets (BLUE/WHITE).	$835.00
W UMIRROR-PIU-RW	(2) Whelen V-Series, Combination 180 deg warning and puddle light with Interceptor under mirror mount brackets (RED/WHITE).	$835.00
W UMIRROR-PIU-RA	(2) Whelen V-Series, Combination 180 deg warning and puddle light with Interceptor under mirror mount brackets (RED/AMBER).	$835.00
W MBEAM-PIU-RB	(2) Whelen mirror beam front of side view mirror mounted LED's with ION series light heads (one RED/one BLUE).	$1,040.00
W MBEAM-PIU-B	(2) Whelen mirror beam front of side view mirror mounted LED's with ION series light heads (BLUE).	$1,040.00
W MBEAM-PIU-R	(2) Whelen mirror beam front of side view mirror mounted LED's with ION series light heads (RED).	$1,040.00

TRACERS

W TRACER60-PIU-RB	(2) Whelen 60" SOLO color Tracers (5 lamp housing) with Interceptor mounting brackets alternating (RED/BLUE).	$1,490.00
W TRACER60-DUO-PIU-RBW	(2) Whelen 60" DUAL color Tracers (5 lamp housing) with Interceptor mounting brackets (RED/BLUE WITH OVERRIDE TO WHITE).	$1,830.00
W TRACER60-PIU-BW	(2) Whelen 60" SOLO color Tracers (5 lamp housing) with Interceptor mounting brackets alternating (BLUE/WHITE).	$1,490.00
W TRACER60-DUO-PIU-BW	(2) Whelen 60" DUAL color Tracers (5 lamp housing) with Interceptor mounting brackets (BLUE/WHITE).	$1,830.00
W TRACER60-PIU-RW	(2) Whelen 60" SOLO color Tracers (5 lamp housing) with Interceptor mounting brackets alternating (RED/WHITE).	$1,490.00
W TRACER60-DUO-PIU-RW	(2) Whelen 60" DUAL color Tracers (5 lamp housing) with Interceptor mounting brackets (RED/WHITE).	$1,830.00
W TRACER60-PIU-RA	(2) Whelen 60" SOLO color Tracers (5 lamp housing) with Interceptor mounting brackets alternating (RED/AMBER).	$1,490.00
W TRACER60-DUO-PIU-RWA	(2) Whelen 60" DUAL color Tracers (5 lamp housing) with Interceptor mounting brackets (RED/AMBER with override to WHITE).	$1,830.00

LAW ENFORCEMENT LIGHT BAR PACKAGES

W EDGE2-HH-PIU-RBWA	Whelen Edge 9X 54" lightbar with full duo LED Modules, traffic advisor, takedown lights, alley lights, mounting kit, HHS4200 light/siren controller, Hand Held Controller, speaker, and bracket (RED/BLUE WITH FRONT OVERRIDE TO WHITE AND REAR OVERRIDE TO AMBER).	$3,740.00
W EDGE2-ROT-PIU-RBWA	Whelen Edge 9X 54" lightbar with full duo LED Modules, traffic advisor, takedown lights, alley lights, mounting kit, Core S Rotary knob Controller, Sync Module, speaker, and bracket (RED/BLUE WITH FRONT OVERRIDE TO WHITE AND REAR OVERRIDE TO AMBER).	$4,740.00
W EDGE2-21B-PIU-RBWA	Whelen Edge 9X 54" lightbar with full duo LED Modules, traffic advisor, takedown lights, alley lights, mounting kit, Core S 21 Button Controller, Sync Module, speaker, and bracket (RED/BLUE WITH FRONT OVERRIDE TO WHITE AND REAR OVERRIDE TO AMBER).	$4,740.00
W EDGE2-ROT-PIU-BWA	Whelen Edge 9X 54" lightbar with full duo LED Modules, traffic advisor, takedown lights, alley lights, mounting kit, Core S Rotary knob Controller, Sync Module, speaker, and bracket (BLUE WITH FRONT OVERRIDE TO WHITE AND REAR OVERRIDE TO AMBER).	$4,740.00
W EDGE2-21B-PIU-BWA	Whelen Edge 9X 54" lightbar with full duo LED Modules, traffic advisor, takedown lights, alley lights, mounting kit, Core S 21 Button Controller, Sync Module, speaker, and bracket (BLUE WITH FRONT OVERRIDE TO WHITE AND REAR OVERRIDE TO AMBER).	$4,740.00

ALL PRICES INCLUDE FREIGHT AND INSTALLATION

W LEGACY-CHH-PIU-RBWA	Whelen Legacy lightbar with full DUO LED Modules, built in SYNC module, traffic advisor, takedown lights, alley lights, mounting kit, CORE Hand Held combination light/siren controller, speaker, and bracket (RED/BLUE WITH FRONT OVERRIDE TO WHITE AND REAR OVERRIDE TO AMBER).	$4,575.00
W LEGACY-CROT-PIU-RBWA	Whelen Legacy lightbar with full DUO LED Modules, built in SYNC module, traffic advisor, takedown lights, alley lights, mounting kit, CORE Rotary Knob combination light/siren controller, speaker, and bracket (RED/BLUE WITH FRONT OVERRIDE TO WHITE AND REAR OVERRIDE TO AMBER).	$4,575.00
W LEGACY-C21B-PIU-RBWA	Whelen Legacy lightbar with full DUO LED Modules, built in SYNC module, traffic advisor, takedown lights, alley lights, mounting kit, CORE 21 Button combination light/siren controller, speaker, and bracket (RED/BLUE WITH FRONT OVERRIDE TO WHITE AND REAR OVERRIDE TO AMBER).	$4,575.00
W LEGACY-CHH-PIU-BWA	Whelen Legacy lightbar with full DUO LED Modules, built in SYNC module, traffic advisor, takedown lights, alley lights, mounting kit, CORE Hand Held combination light/siren controller, speaker, and bracket (BLUE WITH FRONT OVERRIDE TO WHITE AND REAR OVERRIDE TO AMBER).	$4,575.00
W LEGACY-CROT-PIU-BWA	Whelen Legacy lightbar with full DUO LED Modules, built in SYNC module, traffic advisor, takedown lights, alley lights, mounting kit, CORE Rotary Knob combination light/siren controller, speaker, and bracket (BLUE WITH FRONT OVERRIDE TO WHITE AND REAR OVERRIDE TO AMBER).	$4,575.00
W LEGACY-C21B-PIU-BWA	Whelen Legacy lightbar with full DUO LED Modules, built in SYNC module, traffic advisor, takedown lights, alley lights, mounting kit, CORE 21 Button combination light/siren controller, speaker, and bracket (BLUE WITH FRONT OVERRIDE TO WHITE AND REAR OVERRIDE TO AMBER).	$4,575.00
W LEGACY-C21B-DT-PIU-RBWA	Whelen Legacy lightbar with full DUO LED Modules, built in SYNC module, traffic advisor, takedown lights, alley lights, mounting kit, CORE 21 Button combination light/siren controller, (1) expansion module, (1) external amplifier for dual tone siren, and (2) speakers wtih mounting brackets (RED/BLUE WITH FRONT OVERRIDE TO WHITE AND REAR OVERRIDE TO AMBER).	$5,395.00
W LEGACY-CROT-DT-PIU-RBWA	Whelen Legacy lightbar with full DUO LED Modules, built in SYNC module, traffic advisor, takedown lights, alley lights, mounting kit, CORE Rotary Knob combination light/siren controller, (1) expansion module, (1) external amplifier for dual tone siren, and (2) speakers wtih mounting brackets (RED/BLUE WITH FRONT OVERRIDE TO WHITE AND REAR OVERRIDE TO AMBER).	$5,395.00
W LEGACY-CROT-DT-PIU-BWA	Whelen Legacy lightbar with full DUO LED Modules, built in SYNC module, traffic advisor, takedown lights, alley lights, mounting kit, CORE Rotary Knob combination light/siren controller, (1) expansion module, (1) external amplifier for dual tone siren, and (2) speakers wtih mounting brackets (BLUE WITH FRONT OVERRIDE TO WHITE AND REAR OVERRIDE TO AMBER).	$5,395.00
W LEGACY-C21B-DT-PIU-BWA	Whelen Legacy lightbar with full DUO LED Modules, built in SYNC module, traffic advisor, takedown lights, alley lights, mounting kit, CORE 21 Button combination light/siren controller, (1) expansion module, (1) external amplifier for dual tone siren, and (2) speakers wtih mounting brackets (BLUE WITH FRONT OVERRIDE TO WHITE AND REAR OVERRIDE TO AMBER).	$5,395.00

LAW ENFORCEMENT UNMARKED PACKAGES

W SLICK1-HH-PIU-RB	Whelen XLP Front and RST Rear Inner Edge interior visor lights with LED Modules, traffic advisor, takedown lights, mounting hardware, HHS4200 combination light/siren Rotary knob Controller, speaker, and bracket (RED/BLUE).	$3,545.00
W SLICK1-21B-PIU-RB	Whelen XLP Front and RST Rear Inner Edge interior visor lights with LED Modules, traffic advisor, takedown lights, mounting hardware, Core S 21 Button Controller, Sync Module, speaker, and bracket (RED/BLUE).	$5,435.00
W SLICK1-ROT-PIU-RB	Whelen XLP Front and RST Rear Inner Edge interior visor lights with LED Modules, traffic advisor, takedown lights, mounting hardware, Core S Rotary Knob Controller, Sync Module, speaker, and bracket (RED/BLUE).	$5,365.00
W SLICK1-HH-PIU-B	Whelen XLP Front and RST Rear Inner Edge interior visor lights with LED Modules, traffic advisor, takedown lights, mounting hardware, HHS4200 combination light/siren Rotary knob Controller, speaker, and bracket (BLUE).	$3,545.00
W SLICK1-ROT-PIU-B	Whelen XLP Front and RST Rear Inner Edge interior visor lights with LED Modules, traffic advisor, takedown lights, mounting hardware, Core S Rotary Knob Controller, Sync Module, Sync Module, speaker, and bracket (BLUE).	$5,365.00
W SLICK1-21B-PIU-B	Whelen XLP Front and RST Rear Inner Edge interior visor lights with LED Modules, traffic advisor, takedown lights, mounting hardware, Core S 21 Button Controller, Sync Module, speaker, and bracket (BLUE).	$5,435.00
W SLICK2-HH-PIU-RBWA	Whelen FST Front DUO and RST Rear DUO Inner Edge interior visor lights with LED Modules, traffic advisor, takedown lights, mounting hardware, Core Hand Held Controller, Sync Module, speaker, and bracket (RED/BLUE FRONT WITH OVERRIDE TO WHITE AND RED/BLUE REAR WITH OVERRIDE TO AMBER).	$4,705.00

ALL PRICES INCLUDE FREIGHT AND INSTALLATION

W SLICK2-ROT-PIU-RBWA	Whelen FST Front DUO and RST Rear DUO Inner Edge interior visor lights with LED Modules, traffic advisor, mounting hardware, Core Rotary knob Controller, Sync Module, speaker, and bracket (RED/BLUE FRONT WITH OVERRIDE TO WHITE AND RED/BLUE REAR WITH OVERRIDE TO AMBER).	$4,705.00
W SLICK2-21B-PIU-RBWA	Whelen FST Front DUO and RST Rear DUO Inner Edge interior visor lights with LED Modules, traffic advisor, mounting hardware, Core 21 Button Controller, Sync Module, speaker, and bracket (RED/BLUE FRONT WITH OVERRIDE TO WHITE AND RED/BLUE REAR WITH OVERRIDE TO AMBER).	$4,705.00
W SLICK2-HH-PIU-BWA	Whelen FST Front DUO and RST Rear DUO Inner Edge interior visor lights with LED Modules, traffic advisor, takedown lights, mounting hardware, Core Hand Held Controller, Sync Module, speaker, and bracket (BLUE FRONT WITH OVERRIDE TO WHITE AND BLUE REAR WITH OVERRIDE TO AMBER).	$4,705.00
W SLICK2-ROT-PIU-BWA	Whelen FST Front DUO and RST Rear DUO Inner Edge interior visor lights with LED Modules, traffic advisor, mounting hardware, Core Rotary knob Controller, Sync Module, speaker, and bracket (BLUE FRONT WITH OVERRIDE TO WHITE AND BLUE REAR WITH OVERRIDE TO AMBER).	$4,705.00
W SLICK2-21B-PIU-BWA	Whelen FST Front DUO and RST Rear DUO Inner Edge interior visor lights with LED Modules, traffic advisor, mounting hardware, Core 21 Button Controller, Sync Module, speaker, and bracket (BLUE FRONT WITH OVERRIDE TO WHITE AND BLUE REAR WITH OVERRIDE TO AMBER).	$4,705.00
W SLICK2-OUT-ROT-PIU-RBWA	Whelen FST Front DUO and Rear DUO Outter Edge with 6-LED Ion series light heads, traffic advisor, mounting hardware, Core Rotary knob Controller, Sync Module, speaker, and bracket (RED/BLUE FRONT WITH OVERRIDE TO WHITE AND RED/BLUE REAR WITH OVERRIDE TO AMBER).	$4,705.00
W SLICK2-OUT-21B-PIU-RBWA	Whelen FST Front DUO and Rear DUO Outter Edge with 6-LED Ion series light heads, traffic advisor, mounting hardware, Core 21 Button Controller, Sync Module, speaker, and bracket (RED/BLUE FRONT WITH OVERRIDE TO WHITE AND RED/BLUE REAR WITH OVERRIDE TO AMBER).	$4,705.00
W SLICK2-OUT-ROT-PIU-BWA	Whelen FST Front DUO and Rear DUO Outter Edge with 6-LED Ion series light heads, traffic advisor, mounting hardware, Core Rotary knob Controller, Sync Module, speaker, and bracket (BLUE FRONT WITH OVERRIDE TO WHITE AND BLUE REAR WITH OVERRIDE TO AMBER).	$4,705.00
W SLICK2-OUT-21B-PIU-BWA	Whelen FST Front DUO and Rear DUO Outter Edge with 6-LED Ion series light heads, traffic advisor, mounting hardware, Core 21 Button Controller, Sync Module, speaker, and bracket (BLUE FRONT WITH OVERRIDE TO WHITE AND BLUE REAR WITH OVERRIDE TO AMBER).	$4,705.00
W SLICK2-DUAL-ROT-PIU-RBWA	Whelen FST Front DUO, Rear DUO Outter Edge with 6-LED Ion series light heads, and Rear Pillar DUO with 6-LED Ion series light heads, traffic advisor, mounting hardware, Core Rotary knob Controller, Sync Module, speaker, and bracket (RED/BLUE FRONT WITH OVERRIDE TO WHITE, RED/BLUE REAR WITH OVERRIDE TO AMBER TOP, AND RED/BLUE SIDES WITH OVERRIDE TO WHITE FOR REVERSE LIGHTING AND AMBER FOR TURN SIGNALS).	$6,325.00
W SLICK2-DUAL-21B-PIU-RBWA	Whelen FST Front DUO and Rear DUO Outter Edge with 6-LED Ion series light heads, and Rear Pillar DUO with 6-LED Ion series light heads, traffic advisor, mounting hardware, Core 21 Button Controller, Sync Module, speaker, and bracket (RED/BLUE FRONT WITH OVERRIDE TO WHITE, RED/BLUE REAR WITH OVERRIDE TO AMBER TOP, AND RED/BLUE SIDES WITH OVERRIDE TO WHITE FOR REVERSE LIGHTING AND AMBER FOR TURN SIGNALS).	$6,325.00
W SLICK2-DUAL-ROT-PIU-BWA	Whelen FST Front DUO, Rear DUO Outter Edge with 6-LED Ion series light heads, and Rear Pillar DUO with 6-LED Ion series light heads, traffic advisor, mounting hardware, Core Rotary knob Controller, Sync Module, speaker, and bracket (BLUE FRONT WITH OVERRIDE TO WHITE, BLUE REAR WITH OVERRIDE TO AMBER TOP, AND BLUE SIDES WITH OVERRIDE TO WHITE FOR REVERSE LIGHTING AND AMBER FOR TURN SIGNALS).	$6,325.00
W SLICK2-DUAL-21B-PIU-BWA	Whelen FST Front DUO and Rear DUO Outter Edge with 6-LED Ion series light heads, and Rear Pillar DUO with 6-LED Ion series light heads, traffic advisor, mounting hardware, Core 21 Button Controller, Sync Module, speaker, and bracket (BLUE FRONT WITH OVERRIDE TO WHITE, BLUE REAR WITH OVERRIDE TO AMBER TOP, AND BLUE SIDES WITH OVERRIDE TO WHITE FOR REVERSE LIGHTING AND AMBER FOR TURN SIGNALS).	$6,325.00
W SLICK2-OUT-ROT-DT-PIU-RBWA	Whelen FST Front DUO and Rear DUO Outter Edge with 6-LED Ion series light heads, traffic advisor, mounting hardware, Core Rotary knob Controller, Sync Module, 16 output expansion module, external amplifier, (2) speakers, and mounting brackets(RED/BLUE FRONT WITH OVERRIDE TO WHITE AND RED/BLUE REAR WITH OVERRIDE TO AMBER).	$5,525.00
W SLICK2-ROT-DT-PIU-RBWA	Whelen FST Front DUO and RST Rear DUO Inner Edge interior visor lights with LED Modules, traffic advisor, mounting hardware, Core S Rotary knob Controller, Sync Module, 16 output expansion module, external amplifier, (2) speakers, and mounting brackets (RED/BLUE FRONT WITH OVERRIDE TO WHITE AND RED/BLUE REAR WITH OVERRIDE TO AMBER).	$5,525.00

ALAN JAY FLEET SALES
863-402-4234
Ashlee.Wilson@AlanJay.com Christy.Self@AlanJay.com Matt.Forte@AlanJay.com
CITY OF TALLAHASSEE

ALL PRICES INCLUDE FREIGHT AND INSTALLATION

W SLICK2-21B-DT-PIU-RBWA	Whelen FST Front DUO and RST Rear DUO Inner Edge interior visor lights with LED Modules, traffic advisor, mounting hardware, Core 21 Button Controller, Sync Module, 16 output expansion module, external amplifier, (2) speakers, and mounting brackets (RED/BLUE FRONT WITH OVERRIDE TO WHITE AND RED/BLUE REAR WITH OVERRIDE TO AMBER).	$5,525.00
W SLICK2-ROT-DT-PIU-BWA	Whelen FST Front DUO and RST Rear DUO Inner Edge interior visor lights with LED Modules, traffic advisor, mounting hardware, Core S Rotary knob Controller, Sync Module, 16 output expansion module, external amplifier, (2) speakers, and mounting brackets (BLUE FRONT WITH OVERRIDE TO WHITE AND BLUE REAR WITH OVERRIDE TO AMBER).	$5,525.00
W SLICK2-21B-DT-PIU-BWA	Whelen FST Front DUO and RST Rear DUO Inner Edge interior visor lights with LED Modules, traffic advisor, mounting hardware, Core 21 Button Controller, Sync Module, 16 output expansion module, external amplifier, (2) speakers, and mounting brackets (BLUE FRONT WITH OVERRIDE TO WHITE AND BLUE REAR WITH OVERRIDE TO AMBER).	$5,525.00
W SLICK2-OUT-21B-DT-PIU-RBWA	Whelen FST Front DUO and Rear DUO Outter Edge with 6-LED Ion series light heads, traffic advisor, mounting hardware, Core 21 Button Controller, Sync Module, 16 output expansion module, external amplifier, (2) speakers, and mounting brackets(RED/BLUE FRONT WITH OVERRIDE TO WHITE AND RED/BLUE REAR WITH OVERRIDE TO AMBER).	$5,525.00
W SLICK2-OUT-ROT-DT-PIU-BWA	Whelen FST Front DUO and Rear DUO Outter Edge with 6-LED Ion series light heads, traffic advisor, mounting hardware, Core Rotary knob Controller, Sync Module, 16 output expansion module, external amplifier, (2) speakers, and mounting brackets(BLUE FRONT WITH OVERRIDE TO WHITE AND BLUE REAR WITH OVERRIDE TO AMBER).	$5,525.00
W SLICK2-OUT-21B-DT-PIU-BWA	Whelen FST Front DUO and Rear DUO Outter Edge with 6-LED Ion series light heads, traffic advisor, mounting hardware, Core 21 Button Controller, Sync Module, 16 output expansion module, external amplifier, (2) speakers, and mounting brackets(BLUE FRONT WITH OVERRIDE TO WHITE AND BLUE REAR WITH OVERRIDE TO AMBER).	$5,525.00
W SLICK2-DUAL-ROT-DT-PIU-RBWA	Whelen FST Front DUO, Rear DUO Outter Edge with 6-LED Ion series light heads, and Rear Pillar DUO with 6-LED Ion series light heads, traffic advisor, mounting hardware, Core Rotary knob Controller, Sync Module, 16 output expansion module, external amplifier, (2) speakers, and mounting brackets (RED/BLUE FRONT WITH OVERRIDE TO WHITE, RED/BLUE REAR WITH OVERRIDE TO AMBER TOP, AND RED/BLUE SIDES WITH OVERRIDE TO WHITE FOR REVERSE LIGHTING AND AMBER FOR TURN SIGNALS).	$7,145.00
W SLICK2-DUAL-21B-DT-PIU-RBWA	Whelen FST Front DUO and Rear DUO Outter Edge with 6-LED Ion series light heads, and Rear Pillar DUO with 6-LED Ion series light heads, traffic advisor, mounting hardware, Core 21 Button Controller, Sync Module, 16 output expansion module, external amplifier, (2) speakers, and mounting brackets (RED/BLUE FRONT WITH OVERRIDE TO WHITE, RED/BLUE REAR WITH OVERRIDE TO AMBER TOP, AND RED/BLUE SIDES WITH OVERRIDE TO WHITE FOR REVERSE LIGHTING AND AMBER FOR TURN SIGNALS).	$7,145.00
W SLICK2-DUAL-ROT-DT-PIU-BWA	Whelen FST Front DUO, Rear DUO Outter Edge with 6-LED Ion series light heads, and Rear Pillar DUO with 6-LED Ion series light heads, traffic advisor, mounting hardware, Core Rotary knob Controller, Sync Module, 16 output expansion module, external amplifier, (2) speakers, and mounting brackets (BLUE FRONT WITH OVERRIDE TO WHITE, BLUE REAR WITH OVERRIDE TO AMBER TOP, AND BLUE SIDES WITH OVERRIDE TO WHITE FOR REVERSE LIGHTING).	$7,195.00
W SLICK2-DUAL-21B-DT-PIU-BWA	Whelen FST Front DUO and Rear DUO Outter Edge with 6-LED Ion series light heads, and Rear Pillar DUO with 6-LED Ion series light heads, traffic advisor, mounting hardware, Core 21 Button Controller, Sync Module, 16 output expansion module, external amplifier, (2) speakers, and mounting brackets (BLUE FRONT WITH OVERRIDE TO WHITE, BLUE REAR WITH OVERRIDE TO AMBER TOP, AND BLUE SIDES WITH OVERRIDE TO WHITE FOR REVERSE LIGHTING).	$7,145.00

FIRE / EMS LIGHT BAR PACKAGES

W EDGE2-ROT-PIU-RWA	Whelen Edge 9X 54" lightbar with full duo LED Modules, traffic advisor, takedown lights, alley lights, mounting kit, Core S Rotary knob Controller, Sync Module, speaker, and bracket (RED WITH FRONT OVERRIDE TO WHITE AND RED REAR OVERRIDE TO AMBER).	$4,740.00
W EDGE2-21B-PIU-RWA	Whelen Edge 9X 54" lightbar with full duo LED Modules, traffic advisor, takedown lights, alley lights, mounting kit, Core S 21 Button Controller, Sync Module, speaker, and bracket (RED WITH FRONT OVERRIDE TO WHITE AND RED REAR OVERRIDE TO AMBER).	$4,740.00
W LEGACY-CHH-PIU-RWA	Whelen Legacy lightbar with full DUO LED Modules, built in SYNC module, traffic advisor, takedown lights, alley lights, mounting kit, CORE Hand Held combination light/siren controller, speaker, and bracket (RED WITH FRONT OVERRIDE TO WHITE AND REAR OVERRIDE TO AMBER).	$4,575.00
W LEGACY-CROT-PIU-RWA	Whelen Legacy lightbar with full DUO LED Modules, built in SYNC module, traffic advisor, takedown lights, alley lights, mounting kit, CORE Rotary Knob combination light/siren controller, speaker, and bracket (RED WITH FRONT OVERRIDE TO WHITE AND REAR OVERRIDE TO AMBER).	$4,575.00
W LEGACY-C21B-PIU-RWA	Whelen Legacy lightbar with full DUO LED Modules, built in SYNC module, traffic advisor, takedown lights, alley lights, mounting kit, CORE 21 Button combination light/siren controller, speaker, and bracket (RED WITH FRONT OVERRIDE TO WHITE AND REAR OVERRIDE TO AMBER).	$4,575.00

ALL PRICES INCLUDE FREIGHT AND INSTALLATION

W LEGACY-CROT-DT-PIU-RWA	Whelen Legacy lightbar with full DUO LED Modules, built in SYNC module, traffic advisor, takedown lights, alley lights, mounting kit, CORE Rotary Knob combination light/siren controller, (1) expansion module, (1) external amplifier for dual tone siren, and (2) speakers wtih mounting brackets (RED WITH FRONT OVERRIDE TO WHITE AND REAR OVERRIDE TO AMBER).	$5,395.00
W LEGACY-C21B-DT-PIU-RWA	Whelen Legacy lightbar with full DUO LED Modules, built in SYNC module, traffic advisor, takedown lights, alley lights, mounting kit, CORE 21 Button combination light/siren controller, (1) expansion module, (1) external amplifier for dual tone siren, and (2) speakers wtih mounting brackets (RED WITH FRONT OVERRIDE TO WHITE AND REAR OVERRIDE TO AMBER).	$5,395.00
W LEGACY-CROT-DT-PIU-RGWA	Whelen Legacy lightbar with full DUO LED Modules, built in SYNC module, traffic advisor, takedown lights, alley lights, mounting kit, CORE Rotary Knob combination light/siren controller, (1) expansion module, (1) external amplifier for dual tone siren, and (2) speakers wtih mounting brackets (RED WITH FRONT OVERRIDE TO WHITE AND REAR OVERRIDE TO AMBER & RED/GREEN CORNERS).	$5,395.00
W LEGACY-C21B-DT-PIU-RGWA	Whelen Legacy lightbar with full DUO LED Modules, built in SYNC module, traffic advisor, takedown lights, alley lights, mounting kit, CORE 21 Button combination light/siren controller, (1) expansion module, (1) external amplifier for dual tone siren, and (2) speakers wtih mounting brackets (RED WITH FRONT OVERRIDE TO WHITE AND REAR OVERRIDE TO AMBER & RED/GREEN CORNERS).	$5,395.00
W LIBERTY-OPTI-CROT-DT-PIU-RGWA	Whelen Liberty 54" lightbar with full DUO LED Modules, built in OPTICOM emitter, traffic advisor, takedown lights, alley lights, mounting kit, CORE Rotary Knob combination light/siren controller, Sync Module, (1) expansion module, (1) external amplifier for dual tone siren, and (2) speakers with mounting brackets (RED WITH FRONT OVERRIDE TO WHITE AND REAR OVERRIDE TO AMBER & RED/GREEN CORNERS).	$5,245.00
W LIBERTY-OPTI-C21B-DT-PIU-RGWA	Whelen Liberty 54" lightbar with full DUO LED Modules, built in OPTICOM emitter, traffic advisor, takedown lights, alley lights, mounting kit, CORE 21 Button combination light/siren controller, Sync Module, (1) expansion module, (1) external amplifier for dual tone siren, and (2) speakers with mounting brackets (RED WITH FRONT OVERRIDE TO WHITE AND REAR OVERRIDE TO AMBER & RED/GREEN CORNERS).	$5,245.00

FIRE / EMS UNMARKED PACKAGES

W SLICK1-HH-PIU-R	Whelen XLP Front and RST Rear Inner Edge interior visor lights with LED Modules, traffic advisor, takedown lights, mounting hardware, HHS4200 combination light/siren Rotary knob Controller, speaker, and bracket (RED).	$3,545.00
W SLICK1-ROT-PIU-R	Whelen XLP Front and RST Rear Inner Edge interior visor lights with LED Modules, traffic advisor, takedown lights, mounting hardware, Core S Rotary Knob Controller, Sync Module, speaker, and bracket (RED).	$5,365.00
W SLICK1-21B-PIU-R	Whelen XLP Front and RST Rear Inner Edge interior visor lights with LED Modules, traffic advisor, takedown lights, mounting hardware, Core S 21 Button Controller, Sync Module, speaker, and bracket (RED).	$5,435.00
W SLICK2-HH-PIU-RWA	Whelen FST Front DUO and RST Rear DUO Inner Edge interior visor lights with LED Modules, traffic advisor, takedown lights, mounting hardware, Core Hand Held Controller, Sync Module, speaker, and bracket (RED FRONT WITH OVERRIDE TO WHITE AND RED REAR WITH OVERRIDE TO AMBER).	$4,705.00
W SLICK2-ROT-PIU-RWA	Whelen FST Front DUO and RST Rear DUO Inner Edge interior visor lights with LED Modules, traffic advisor, mounting hardware, Core Rotary knob Controller, Sync Module, speaker, and bracket (RED FRONT WITH OVERRIDE TO WHITE AND RED REAR WITH OVERRIDE TO AMBER).	$4,705.00
W SLICK2-21B-PIU-RWA	Whelen FST Front DUO and RST Rear DUO Inner Edge interior visor lights with LED Modules, traffic advisor, mounting hardware, Core 21 Button Controller, Sync Module, speaker, and bracket (RED FRONT WITH OVERRIDE TO WHITE AND RED REAR WITH OVERRIDE TO AMBER).	$4,705.00
W SLICK2-OUT-ROT-PIU-RWA	Whelen FST Front DUO and Rear DUO Outter Edge with 6-LED Ion series light heads, traffic advisor, mounting hardware, Core Rotary knob Controller, Sync Module, speaker, and bracket (RED FRONT WITH OVERRIDE TO WHITE AND RED REAR WITH OVERRIDE TO AMBER).	$4,705.00
W SLICK2-OUT-21B-PIU-RWA	Whelen FST Front DUO and Rear DUO Outter Edge with 6-LED Ion series light heads, traffic advisor, mounting hardware, Core 21 Button Controller, Sync Module, speaker, and bracket (RED FRONT WITH OVERRIDE TO WHITE AND RED REAR WITH OVERRIDE TO AMBER).	$4,705.00
W SLICK2-DUAL-ROT-PIU-RWA	Whelen FST Front DUO, Rear DUO Outter Edge with 6-LED Ion series light heads, and Rear Pillar DUO with 6-LED Ion series light heads, traffic advisor, mounting hardware, Core Rotary knob Controller, Sync Module, speaker, and bracket (RED FRONT WITH OVERRIDE TO WHITE, RED REAR WITH OVERRIDE TO AMBER TOP, AND RED SIDES WITH OVERRIDE TO WHITE FOR REVERSE LIGHTING AND AMBER FOR TURN SIGNALS).	$6,325.00

ALL PRICES INCLUDE FREIGHT AND INSTALLATION

W SLICK2-DUAL-21B-PIU-RWA	Whelen FST Front DUO and Rear DUO Outter Edge with 6-LED Ion series light heads, and Rear Pillar DUO with 6-LED Ion series light heads, traffic advisor, mounting hardware, Core 21 Button Controller, Sync Module, speaker, and bracket (RED FRONT WITH OVERRIDE TO WHITE, RED REAR WITH OVERRIDE TO AMBER TOP, AND RED SIDES WITH OVERRIDE TO WHITE FOR REVERSE LIGHTING AND AMBER FOR TURN SIGNALS).	$6,325.00
W SLICK2-ROT-DT-PIU-RWA	Whelen FST Front DUO and RST Rear DUO Inner Edge interior visor lights with LED Modules, traffic advisor, mounting hardware, Core S Rotary knob Controller, Sync Module, 16 output expansion module, external amplifier, (2) speakers, and mounting brackets (RED FRONT WITH OVERRIDE TO WHITE AND RED REAR WITH OVERRIDE TO AMBER).	$5,525.00
W SLICK2-21B-DT-PIU-RWA	Whelen FST Front DUO and RST Rear DUO Inner Edge interior visor lights with LED Modules, traffic advisor, mounting hardware, Core 21 Button Controller, Sync Module, 16 output expansion module, external amplifier, (2) speakers, and mounting brackets (RED FRONT WITH OVERRIDE TO WHITE AND RED REAR WITH OVERRIDE TO AMBER).	$5,525.00
W SLICK2-OUT-ROT-DT-PIU-RWA	Whelen FST Front DUO and Rear DUO Outter Edge with 6-LED Ion series light heads, traffic advisor, mounting hardware, Core Rotary knob Controller, Sync Module, 16 output expansion module, external amplifier, (2) speakers, and mounting brackets(RED FRONT WITH OVERRIDE TO WHITE AND RED REAR WITH OVERRIDE TO AMBER).	$5,525.00
W SLICK2-OUT-21B-DT-PIU-RWA	Whelen FST Front DUO and Rear DUO Outter Edge with 6-LED Ion series light heads, traffic advisor, mounting hardware, Core 21 Button Controller, Sync Module, 16 output expansion module, external amplifier, (2) speakers, and mounting brackets(RED FRONT WITH OVERRIDE TO WHITE AND RED REAR WITH OVERRIDE TO AMBER).	$5,525.00
W SLICK2-DUAL-ROT-DT-PIU-RWA	Whelen FST Front DUO, Rear DUO Outter Edge with 6-LED Ion series light heads, and Rear Pillar DUO with 6-LED Ion series light heads, traffic advisor, mounting hardware, Core Rotary knob Controller, Sync Module, 16 output expansion module, external amplifier, (2) speakers, and mounting brackets (RED FRONT WITH OVERRIDE TO WHITE, RED REAR WITH OVERRIDE TO AMBER TOP, AND RED SIDES WITH OVERRIDE TO WHITE FOR REVERSE LIGHTING).	$7,145.00
W SLICK2-DUAL-21B-DT-PIU-RWA	Whelen FST Front DUO and Rear DUO Outter Edge with 6-LED Ion series light heads, and Rear Pillar DUO with 6-LED Ion series light heads, traffic advisor, mounting hardware, Core 21 Button Controller, Sync Module, 16 output expansion module, external amplifier, (2) speakers, and mounting brackets (RED FRONT WITH OVERRIDE TO WHITE, RED REAR WITH OVERRIDE TO AMBER TOP, AND RED SIDES WITH OVERRIDE TO WHITE FOR REVERSE LIGHTING).	$7,145.00

PIU TROY CONSOLE & CAGES

CONSOLES

TP PIU-CON18	TROY PRODUCTS 18" L-shaped console with 10" slope / 8" level with faceplates, 4" dual cup internal beverage holder, 4" shallow console tray, 2" faceplate w/ (2) DC outlets & (1) dual-port USB module, & height adjustable swivel arm rest with 5"x8" foam pad that bolts to rear of console.	$1,070.00
TP PIU-CON22	TROY PRODUCTS 22" all-level console with faceplates, 4" dual cup internal beverage holder, 4" shallow console tray, 2" faceplate w/ (2) DC outlets & (1) dual-port USB module, & height adjustable swivel arm rest with 5"x8" foam pad that bolts to rear of console.	$1,020.00
TP PIU-CON-OH	TROY PRODUCTS 2020+ PI Utility Overhead 4"Console - mounts siren control and radio remote head.	$535.00

PARTITIONS

TP PIU-1/2CAGE	TROY PRODUCTS PI Utility single-cell with poly window; half cage, kick panel w/ foot pocket, with removable panel , center seat floor plate, plastic seat with OS seatbelt system, rear partition square-hole pattern with side panels.	$3,190.00
TP PIU-PART-SLIDE	TROY PRODUCTS large window partition with sliding window, crawl-through barrier and weapon recess panel, Includes mounting kit & partition kick panels with big foot pockets for Interceptor Utility.	$1,585.00
TP PIU-PART-FIX	TROY PRODUCTS fixed window all polycarbonate partition with pre-punched holes and weapon recess panel. Includes mounting kit & partition kick panels with big foot pockets for Interceptor Utility.	$1,615.00
TP PIU-CARGO-POLY	TROY PRODUCTS rear partition, poly main window and square-hole cargo window side panels.	$835.00
TP PIU-CARGO-WIRE	TROY PRODUCTS rear partition, square-hole main window with square-hole cargo window guards.	$760.00

SEATS & CAGES

TP PIU-SEAT-POLY	TROY PRODUCTS plastic seat with Officer-Safe seatbelt system. Includes rear partition with poly main window and cargo window side panels.	$2,560.00

ALL PRICES INCLUDE FREIGHT AND INSTALLATION

TP PIU-SEAT-WIRE	TROY PRODUCTS plastic seat with Officer-Safe seatbelt system. Includes rear partition with square-hole pattern and cargo window side panels.	$2,455.00
TP PIU-CGP	TROY PRODUCTS PI Utility rear partition airbag corridor gap panels, driver and passenger sides.	$255.00
TP PIU-DR-PLT	TROY PRODUCTS passenger door handle cover set.	$180.00
TP PIU-SWB	TROY PRODUCTS driver & passenger welded vertical bar window guards.	$435.00
TP PIU-DP-SET	TROY PRODUCTS DRIVER AND PASSENGER DOOR PANEL SET.	$485.00
TP PIU-SEAT-POLY-FIRE-AED	TROY PRODUCTS plastic seat with Officer-Safe seatbelt system. Includes rear partition with poly main window and cargo window side panels to include AED and Fire Extinguisher cubby.	$2,580.00

COMPUTER STANDS

TP PIU-COMP-SA	TROY PRODUCTS 2020+ Interceptor Utility stand alone passenger seat mount computer stand with swing arm (DOCKING STATION NOT INCLUDED).	$685.00
TP PIU-COMP-SL	TROY PRODUCTS 2020+ Interceptor Utility stand alone passenger seat mount computer stand with SLIDING arm (DOCKING STATION NOT INCLUDED).	$845.00
TP COMP-UNIV-SA	TROY PRODUCTS computer mount with easy one-handed operation and swing arm, bolts to troy console. (DOCKING STATION NOT INCLUDED).	$480.00
TP COMP-UNIV-SL	TROY PRODUCTS computer mount with easy one-handed operation and slide arm, bolts to troy console. (DOCKING STATION NOT INCLUDED).	$625.00

FREE STANDING GUN MOUNT

TP PIU-GM-FREE	TROY PRODUCTS free-standing dual-weapon gun mount for the PI Utility, required for applications where a front partition is not present.	$1,045.00

PIU SETINA CONSOLE & CAGES

PARTITIONS

SET PIU-R-PART-8VS	Setina 8VS RESESSED panel prisoner cage with 1/2 uncoated polycarbonate, 1/2 winyl coated expanded metal and lower extension panels.	$1,535.00
SET PIU-R-PART-10VS	Setina 10VS C RESESSED panel prisoner cage with uncoated polycarbonate, vinyl coated expanded metal window security screen, and lower extension panels.	$1,710.00

SEATS & CAGES

SET PIU-1/2CAGE	Setina 6VS single prisoner transport cage, coated polycarbonate installs utilizing STOCK SEAT.	$2,095.00
SET PIU-SEAT-WIRE	Setina full replacement transport seat TPO plastic with center pull belts and wire mesh cargo barrier.	$2,455.00
SET PIU-12VS-POLY	Setina - 12-VS rear partition - POLY	$1,055.00
SET PIU-12VS-WIRE	Setina - 12-VS rear partition - WIRE	$1,040.00
SET PIU-DOOR	Setina TPO door panel.	$560.00
SET PIU-SWB	Setina VERTICAL window armor bars.	$555.00

FREE STANDING GUN MOUNT

SET PIU-FREE	Setina free standing gunlock kit, requires gun lock (purchased separately).	$515.00

PIU HAVIS CONSOLE & COMPUTER MOUNTS

HAV PIU-CON14	Havis 14"L x 6.5H vehicle specific console includes (3) 12V outlets, (2) cup holders, side mount arm rest, and necessary blanks.	$840.00

ALL PRICES INCLUDE FREIGHT AND INSTALLATION

HAV PIU-CON22	Havis 22"L sloped vehicle specific console includes OEM USB and lighter plug relocation cutout, OEM parking brake relocation cutout, (2) additional 12V outlets, (2) cup holders, side mount arm rest, and necessary blanks.	$1,055.00
HAV PIU-CM-PREM	Havis passenger seat mount computer mount stand, premium with slide feature. (cradle sold separately)	$995.00
HAV PIU-CM-STD	Havis passenger seat mount computer mount stand, standard. (cradle sold separately)	$730.00

PIU PROGARD CONSOLE & CAGES

PARTITIONS

PG PIU-CARGO-POLY	Pro-Gard ¼" poly rear cargo barrier with filler panels.	$985.00
PG PIU-PART	Pro-Gard partition includes poly center slider window with expanded metal insert and lower extension panel.	$1,580.00
PG PIU-R-PART	Pro-Gard RESESSED panel partition includes poly center slider window with expanded metal insert and lower extension panel.	$1,730.00

SEATS & CAGES

PG PIU-1/2CAGE	Pro-gard single prisoner cage includes partition, seat, door panels, window bars, rear barrier, and lower extension panels.	$3,580.00
PG PIU-1/2CAGE-OSB	Pro-gard single prisoner cage includes partition, seat, door panels, window bars, rear barrier, lower extension panels, and officer safe belts.	$3,970.00
PG PIU-CARGO-WIRE	Pro-Gard ¼" 7 Ga. Steel wire rear cargo barrier with filler panels.	$985.00
PG PIU-DISABLE	Pro-Gard 2020+ Police Interceptor Utility rear door / window disable kit (block off plates).	$145.00
PG PIU-FLOOR-PAN	Pro-Gard charcoal grey ABS floor.	$570.00
PG PIU-SEAT-POLY	Pro-gard standard prisoner transport seat with ¼" poly. window cargo barrier & seat.	$5,990.00
PG PIU-SEAT-WIRE	Pro-gard standard prisoner transport seat with 7 Ga. Steel screen window cargo barrier & seat.	$5,990.00
PG PIU-SWB	Pro-Gard -steel window Bars, for use with O.E.M. door panels only.	$530.00

PIU VAULT/GUN BOX

AMERICAN ALUMINUM

AA SUVAULT-1	American Aluminum single drawer weapon storage vault with secure lock T-handle locking system, powder coated black with mesh basket on top.	$2,005.00
AA SUVAULT-2	American Aluminum TWO drawer weapon storage vault with secure lock T-handle locking system, powder coated black with mesh basket on top.	$3,750.00
AA SIMPLEX	Upgrade vault to include Simplex lock (per drawer).	$515.00
AA UP VAULT	American Aluminum UP vault leg kit, installed.	$335.00

TROY PRODUCTS

TP PIU-VAULT	TROY PRODUCTS INTERCEPTOR UTILITY storage vault, 40"Wx32"Lx12H". Includes two (2) lockable draw-tight handles, carpet on top, foam on floor.	$1,980.00
TP PIU-VAULT-ELEV	TROY PRODUCTS elevated storage vault, 48"Wx24"Lx8H". Includes two (2) lockable draw-tight handles, carpet on top, foam on floor. Elevated design allows access to spare tire.	$2,045.00
TP PIU-VAULT-ELEV-ELEC	TROY PRODUCTS INTERCEPTOR UTILITY storage vault, 40"Wx32"Lx12H". Includes two (2) lockable draw-tight handles, carpet on top, foam on floor, with slide out electronics tray with guard fence.	$2,410.00
TP PIU-VAULT-TILT	TROY PRODUCTS INTERCEPTOR UTILITY storage vault, 40"Wx32"Lx12H". Includes two (2) lockable draw-tight handles, carpet on top, foam on floor & tilt-up cargo mount that allows access to spare tire.	$2,820.00

ALL PRICES INCLUDE FREIGHT AND INSTALLATION

TP PIU-VAULT-TILT-ELEC	TROY PRODUCTS INTERCEPTOR UTILITY storage vault, 40"Wx32"Lx12H". Includes two (2) lockable draw-tight handles, carpet on top, foam on floor, tilt-up cargo mount that allows access to spare tire, & tilt-down electronics tray.	$3,080.00
TP PIU-RDECK	TROY PRODUCTS PI Utility horizontal cargo deck with adjustable divider, bolts to PI Utility rear cages.	$775.00
TP PIU-COMMAND	TROY PRODUCTS INTERCEPTOR UTILITY command post with tilt-up white board and storage drawers.	$5,645.00
TP PIU-CARGODECK-SS	TROY PRODUCTS INTERCEPTOR UTILITY rear cargo deck storage system with easy-deploy Stop-Stick compartment, slide-out electronics tray, storage tray and side cubbies.	$2,215.00
TP PIU-CARGODECK-SS-V	TROY PRODUCTS INTERCEPTOR UTILITY rear cargo deck storage system with Stop-Stick compartment, slide-out electronics tray, storage tray, side cubbies and storage vault 40"Wx22"Lx12H". Includes two (2) lockable draw-tight handles, carpet on top, foam on floor.	$3,810.00
TP PIU-CARGODECK-CMPT	TROY PRODUCTS INTERCEPTOR UTILITY rear cargo deck storage system with lidded tilt-up compartment, slide-out electronics tray, storage tray, side cubbies.	$2,450.00
TP PIU-CARGODECK-CMPT-V	TROY PRODUCTS INTERCEPTOR UTILITY rear cargo deck storage system with lidded tilt-up compartment, slide-out electronics tray, storage tray, side cubbies and storage vault 40"Wx22"Lx12H". Includes two (2) lockable draw-tight handles, carpet on top, foam on floor.	$4,045.00

SETINA

SET PIU-VAULT1	Setina single drawer vault with ley lock & top basket, powder coated black.	$2,115.00
SET PIU-VAULT2	Setina two drawer vault with combo lock on top drawer & no lock on bottom drawer, powder coated black.	$2,330.00
SET PIU-VAULT-FREE	Setina free standing kit, required with vault when not installing with Setina cargo barrier.	$375.00

PIU K9

AMERICAN ALUMINUM

AA 1/3-2/3	American Aluminum 1/3 inmate & 2/3 K9 system includes rubber mat, matte black powder coat & white interior cage light. Vehicle specific kennel manufacturered from heavy gauge aluminum designed for easy cleaning and officer comfort, installed.	$4,495.00
AA EZ RIDER	American Aluminum Platform K9 system includes rubber mat, matte black powder coat & white interior cage light. Vehicle specific kennel manufacturered from heavy gauge aluminum designed for easy cleaning and officer comfort, installed.	$3,955.00
AA R-DIVIDE	American Aluminum removable divider for EZ RIDER platform.	$1,360.00
AA SUVAULT-K9-COMBO	American Aluminum 2 drawer + K9 for full size SUV includes (2) drawers and 30"W x 28" D x 29"H kennel. Unit powder coated black.	$5,320.00
AA RUBBER	American Aluminum additional vehicle specific rubber mat (K9 systems include rubber mat).	$215.00
AA WATER	American Aluminum permanent mount spill resistant water dish with 1 gallon capacity.	$185.00
AA CG-PLUS	American Aluminum EZ COOL GUARD PLUS M910 includes: Cool Guard Plus only, Cool Guard Control Head (TS display), Paw Protect, (2) Temp Probes w/ temp and humidity, Pedestal kit, All associated wire harnesses for CGP, 30A Fuse and In-line Fuse Holder, Pager, Fan and Fan guard (Coolguard ONLY, this does not include the Rescue Door Opener) .	$3,425.00
AA CG-PLUS-R	American Aluminum EZ COOL GUARD PLUS M910 with RESCUE ADD ON includes: Cool Guard Plus only, Cool Guard Control Head (TS display), Paw Protect, (2) Temp Probes w/ temp and humidity, Pedestal kit, All associated wire harnesses for CGP, 30A Fuse and In-line Fuse Holder, Pager, Fan and Fan guard.	$4,480.00

HAVIS MOUNTS

HAV PIU-K9	Havis K9 Transport system powder coated white.	$5,410.00

ACE K9

AK9 HA-2520	K9 HEAT ALARM® PRO temperature alarm system includes horn activation, siren activation, light activation and dual window drop. Includes no K9 left behind, engine stall sensor, optional 10" fan with guard, smoke detector, and remote pager module for heat alarm pro, roof mount 10" fiberglass mast antenna, NMO mount, coax cable, and coupler box.	$3,215.00

ALL PRICES INCLUDE FREIGHT AND INSTALLATION

AK9 HA-2520-HYB	K9 HEAT ALARM® PRO temperature alarm system includes horn activation, siren activation, light activation and dual window drop. Includes no K9 left behind, optional 10" fan with guard, smoke detector, and remote pager module for heat alarm pro, roof mount 10" fiberglass mast antenna, NMO mount, coax cable, and coupler box (ENGINE STALL SENSOR NOT INCLUDED - not compatible with Hybrid vehicle).	$3,050.00
AK9 HP-5020	Ace K9 K9 Hot-N-Pop® PRO temperature alarm & door opening system includes horn activation, siren activation, light activation, dual window drop and one door pop remote with holster. Includes no K9 left behins, engine stall sensor, optional 10" fan with guard, smoke detector, and remote pager module for hot-n-pop pro, roof mount 10" fiberglass mast antenna, NMO mount, coax cable, and coupler box.	$4,065.00
AK9 HP-5020-HYB	Ace K9 K9 Hot-N-Pop® PRO temperature alarm & door opening system includes horn activation, siren activation, light activation, dual window drop and one door pop remote with holster. Includes no K9 left behins, optional 10" fan with guard, smoke detector, and remote pager module for hot-n-pop pro, roof mount 10" fiberglass mast antenna, NMO mount, coax cable, and coupler box (ENGINE STALL SENSOR NOT INCLUDED - not compatible with Hybrid vehicle).	$3,905.00
AWD 7040	Upgrade to AceWatchDog™ for use with Pro Alarm Systems AceWatchDog™ Server Service is $168.00 Per Year and the First Year is Included with New Unit. More Info: www.acek9.com/awd.html (Must Complete End User Questionaire from ACE/K9 when placing order)	$1,095.00

TAHOE BALLISTICS

KERR IND

AA TAH-3A-D	ANGEL ARMOR LEVEL IIIa FRONT DRIVER DOOR FOR (2021+ TAHOE) INCLUDES FREIGHT AND INSTALLATION.	$1,175.00
AA TAH-3A-P	ANGEL ARMOR LEVEL IIIa FRONT PASSENGER DOOR FOR (2021+ TAHOE) INCLUDES FREIGHT AND INSTALLATION.	$1,175.00
KERR TAH-3PLUS-D	KERR NIJ Level 3+ ballistic door panels for front driver sider only. Kerr Industries offers a full 3-year/36,000 mile warranty on all parts supplied and installed.	$2,590.00
KERR TAH-3PLUS-P	KERR NIJ Level 3+ ballistic door panels for front passenger sider only. Kerr Industries offers a full 3-year/36,000 mile warranty on all parts supplied and installed.	$2,590.00

ANGEL ARMOR

AA TAH-3PLUS-D	ANGEL ARMOR LEVEL III+ FRONT DRIVER DOOR FOR (2021+ TAHOE) INCLUDES FREIGHT AND INSTALLATION.	$1,990.00
AA TAH-3PLUS-P	ANGEL ARMOR LEVEL III+ FRONT PASSENGER DOOR FOR (2021+ TAHOE) INCLUDES FREIGHT AND INSTALLATION.	$1,990.00

TAHOE PUSH BUMPERS

TROY PRODUCTS

TP PB-TAH	TROY PRODUCTS Push-bumper uprights with solid top channel cover.	$1,195.00
TP PB-TAH-LB2	TROY PRODUCTS Push-bumper uprights with two (2) light channel brackets and wire covers. Specify make & model of lights.	$1,220.00
TP PB-TAH-LB4	TROY PRODUCTS Push-bumper uprights with four (4) light channel brackets and wire covers. Specify make & model of lights.	$1,220.00
TP PB-LGH-BKT	TROY PRODUCTS Push-bumper upright 45 degree light brackets to give side mounted lights more angel. (SOLD PER ONE EACH)	$485.00
TP PB-UNIV TRAY	TROY PRODUCTS Push-bumper uprights winch tray, accommodates up to 9,500 lbs.	$530.00

WESTIN

WEST TAH-PB	Westin Elite XD push bumper for Tahoe/Suburban 2021+.	$1,045.00
WEST TAH-PB2L	Westin Elite XD push bumper for Tahoe/Suburban 2021+ with two light channel (Lights purchased separately).	$1,100.00

ALL PRICES INCLUDE FREIGHT AND INSTALLATION

WEST TAH-PB2L-PIT	Westin Elite XD push bumper for Tahoe/Suburban 2021+ with two light channel including pit bars with headlight wraps (Lights purchased separately).	$2,235.00

PROGARD

PG TAH-PB	Pro-Gard HD Tahoe push bumper.	$910.00

SETINA

SET TAH-PB400	Setina PB400 push bumper, Tahoe.	$995.00
SET TAH-PB450L2	Setina lighted push bumper with (2) forward facing ION LED lights, installed.	$1,630.00
SET TAH-PB450L4	Setina lighted push bumper with (2) forward facing LED lights & (2) side facing LED lights, installed.	$1,915.00

TAHOE WHELEN LIGHTING

LAW ENFORCEMENT FRONT

W MCRN-2STUD-RB	(2) Whelen Micron series light heads surface mount with stud mount installed in grille split (RED/BLUE).	$440.00
W ION2-2PB-RBW	(2) Whelen ION DUAL color light heads mounted in push bumper light channel (ONE RED/WHITE & ONE BLUE/WHITE).	$585.00
W TLI2-2GL-RBW	(2) Whelen ION T-Series DUAL color ultra thin light mounted in grille (One RED/WHITE & One BLUE/WHITE).	$440.00
W TLI2-4GL-RBW	(4) Whelen ION T-Series DUAL color ultra thin light mounted in grille (Two RED/WHITE & Two BLUE/WHITE).	$900.00
W TLI2-2FOG-RBW	(2) Whelen ION T-Series DUAL color ultra thin light mounted in the fog light position (One RED/WHITE & One BLUE/WHITE).	$450.00
W TLI2-2PB-RBW	(2) Whelen ION T-Series DUAL color ultra thin light surface mounted to sides of push bumper (One RED/WHITE & One BLUE/WHITE).	$450.00
W STRIPLT-DUO-2GL-RBW	(2) Whelen Strip-Light LED light duo color surface mount light heads mounted in grille with L-brackets (ONE RED/WHITE & ONE BLUE/WHITE).	$500.00
W STRIPLT-DUO-4GL-RBW	(4) Whelen Strip-Light LED light duo color surface mount light heads mounted in grille with L-brackets (Two RED/WHITE & Two BLUE/WHITE).	$1,000.00
W MCRN-2STUD-BW	(2) Whelen Micron series light heads surface mount with stud mount installed in grille split (BLUE/WHITE).	$440.00
W ION2-2PB-BW	(2) Whelen ION DUAL color light heads mounted in push bumper light channel (BLUE/WHITE).	$455.00
W TLI2-2GL-BW	(2) Whelen ION T-Series DUAL color ultra thin light mounted in grille (BLUE/WHITE).	$450.00
W TLI2-4GL-BW	(4) Whelen ION T-Series DUAL color ultra thin light mounted in grille (BLUE/WHITE).	$900.00
W TLI2-2FOG-BW	(2) Whelen ION T-Series DUAL color ultra thin light mounted in the fog light position (BLUE/WHITE).	$450.00
W TLI2-2PB-BW	(2) Whelen ION T-Series DUAL color ultra thin light surface mounted to sides of push bumper (BLUE/WHITE).	$450.00
W STRIPLT-DUO-2GL-BW	(2) Whelen Strip-Light LED light duo color surface mount light heads mounted in grille with L-brackets (BLUE/WHITE).	$500.00
W STRIPLT-DUO-4GL-BW	(4) Whelen Strip-Light LED light duo color surface mount light heads mounted in grille with L-brackets (BLUE/WHITE).	$1,000.00

FIRE / EMS FRONT

W MCRN-2STUD-RW	(2) Whelen Micron series light heads surface mount with stud mount installed in grille split (RED/WHITE).	$440.00
W TLI2-2GL-RW	(2) Whelen ION T-Series DUAL color ultra thin light mounted in grille (RED/WHITE).	$450.00
W TLI2-4GL-RW	(4) Whelen ION T-Series DUAL color ultra thin light mounted in grille (RED/WHITE).	$900.00
W STRIPLT-DUO-2GL-RW	(2) Whelen Strip-Light LED light duo color surface mount light heads mounted in grille with L-brackets (RED/WHITE).	$500.00
W STRIPLT-DUO-4GL-RW	(4) Whelen Strip-Light LED light duo color surface mount light heads mounted in grille with L-brackets (RED/WHITE).	$1,225.00

ALL PRICES INCLUDE FREIGHT AND INSTALLATION

W TLI2-2FOG-RW	(2) Whelen ION T-Series DUAL color ultra thin light mounted in the fog light position (RED/WHITE).	$450.00
W TLI2-2PB-RW	(2) Whelen ION T-Series DUAL color ultra thin light surface mounted to sides of push bumper (One RED/WHITE & One RED/WHITE).	$450.00
W ION2-2PB-RW	(2) Whelen ION DUAL color light heads mounted in push bumper light channel (RED/WHITE).	$585.00

LAW ENFORCEMENT SIDE

W TLI2-2RD-RB	(2) Whelen ION T-Series DUAL color ultra thin light mounted in rear door glass with L-brackets (RED/BLUE).	$600.00
W TLI2-2RQG-RB	(2) Whelen ION T-Series DUAL color ultra thin light mounted rear quarter glass with L-brackets (RED/BLUE).	$480.00
W TLI2-4RQG-RB	(4) Whelen ION T-Series DUAL color ultra thin light mounted rear quarter glass with L-brackets (RED/BLUE).	$965.00
W TLI2-4WW-RB	(2) Whelen ION T-Series DUAL color ultra thin light mounted (1) over each wheel well (RED/BLUE).	$900.00
W STRIPLT-DUO-2RD-RB	(2) Whelen Strip-Light LED light duo color surface mount light heads mounted in rear door glass with L-brackets (RED/BLUE).	$565.00
W STRIPLT-DUO-2RQG-RB	(2) Whelen Strip-Light LED light duo color surface mount light heads mounted in rear quarter glass with L-brackets (RED/BLUE).	$565.00
W STRIPLT-DUO-4RQG-RB	(4) Whelen Strip-Light LED light duo color surface mount light heads mounted in rear quarter glass with L-brackets (RED/BLUE).	$1,000.00
W TLI2-2RD-BW	(2) Whelen ION T-Series DUAL color ultra thin light mounted in rear door glass with L-brackets (BLUE/WHITE).	$545.00
W TLI2-2RQG-BW	(2) Whelen ION T-Series DUAL color ultra thin light mounted rear quarter glass with L-brackets (BLUE/WHITE).	$480.00
W TLI2-4RQG-BW	(4) Whelen ION T-Series DUAL color ultra thin light mounted rear quarter glass with L-brackets (BLUE/WHITE).	$965.00
W TLI2-4WW-BW	(2) Whelen ION T-Series DUAL color ultra thin light mounted (1) over each wheel well (BLUE/WHITE).	$900.00
W STRIPLT-DUO-2RD-BW	(2) Whelen Strip-Light LED light duo color surface mount light heads mounted in rear door glass with L-brackets (BLUE/WHITE).	$565.00
W STRIPLT-DUO-2RQG-BW	(2) Whelen Strip-Light LED light duo color surface mount light heads mounted in rear quarter glass with L-brackets (BLUE/WHITE).	$565.00
W STRIPLT-DUO-4RQG-BW	(4) Whelen Strip-Light LED light duo color surface mount light heads mounted in rear quarter glass with L-brackets (BLUE/WHITE).	$1,000.00

FIRE / EMS SIDE

W TLI2-2RD-RW	(2) Whelen ION T-Series DUAL color ultra thin light mounted in rear door glass with L-brackets (RED/WHITE).	$545.00
W TLI2-2RQG-RW	(2) Whelen ION T-Series DUAL color ultra thin light mounted rear quarter glass with L-brackets (RED/WHITE).	$480.00
W TLI2-4RQG-RW	(2) Whelen ION T-Series DUAL color ultra thin light mounted rear quarter glass with L-brackets (RED/WHITE).	$965.00
W TLI2-4WW-RW	(4) Whelen ION T-Series DUAL color ultra thin light mounted (1) over each wheel well (RED/WHITE).	$945.00
W STRIPLT-DUO-2RD-RW	(2) Whelen Strip-Light LED light duo color surface mount light heads mounted in rear door glass with L-brackets (RED/WHITE).	$565.00
W STRIPLT-DUO-2RQG-RW	(2) Whelen Strip-Light LED light duo color surface mount light heads mounted in rear quarter glass with L-brackets (RED/WHITE).	$565.00
W STRIPLT-DUO-4RQG-RW	(4) Whelen Strip-Light LED light duo color surface mount light heads mounted in rear quarter glass with L-brackets (RED/WHITE).	$1,000.00

LAW ENFORCEMENT REAR

W TLI2-2HATCH-RB	(2) Whelen ION T-Series DUAL color ultra thin light surface mounted under hatch to be seen when gate is raised (RED/BLUE).	$450.00
W TLI2-2GATE-RBW	(2) Whelen ION T-Series DUAL color ultra thin light surface mounted to tail gate (One RED/WHITE & One BLUE/WHITE).	$450.00

ALAN JAY FLEET SALES
863-402-4234
Ashlee.Wilson@AlanJay.com Christy.Self@AlanJay.com Matt.Forte@AlanJay.com
CITY OF TALLAHASSEE

ALL PRICES INCLUDE FREIGHT AND INSTALLATION

W TLI2-4GATE-RB	(4) Whelen ION T-Series DUAL color ultra thin light surface mounted to tail gate (RED/BLUE).	$900.00
W TLI2-2TAG-RBW	(2) Whelen ION T-Series DUAL color ultra thin light mounted on a tag bracket (One RED/WHITE & One BLUE/WHITE).	$480.00
W TLI2-2LIC-RBW	(2) Whelen ION T-Series DUAL color ultra thin light surface mounted adjacent to license plate, vertically (One RED/WHITE & One BLUE/WHITE).	$450.00
W STRIPLT-DUO-2RG-RB	(2) Whelen Strip-Light LED light duo color surface mount light heads mounted in window glass facing aft with L-brackets (RED/BLUE).	$565.00
W TLI2-2HATCH-BW	(2) Whelen ION T-Series DUAL color ultra thin light surface mounted under hatch to be seen when gate is raised (BLUE/WHITE).	$450.00
W TLI2-2GATE-BW	(2) Whelen ION T-Series DUAL color ultra thin light surface mounted to tail gate (BLUE/WHITE).	$450.00
W TLI2-4GATE-BW	(4) Whelen ION T-Series DUAL color ultra thin light surface mounted to tail gate (BLUE/WHITE).	$900.00
W TLI2-2TAG-BW	(2) Whelen ION T-Series DUAL color ultra thin light mounted on a tag bracket (BLUE/WHITE).	$490.00
W TLI2-2LIC-BW	(2) Whelen ION T-Series DUAL color ultra thin light surface mounted adjacent to license plate, vertically (BLUE/WHITE).	$450.00
W STRIPLT-DUO-2RG-BW	(2) Whelen Strip-Light LED light duo color surface mount light heads mounted in window glass facing aft with L-brackets (BLUE/WHITE).	$565.00
W OUTTER-TAH-RB	Whelen Tahoe rear outter edge LED lighting includes (3) light heads per side, mounted along exterior surface of rear spoiler (RED/BLUE).	$1,280.00
W OUTTER-TAH-DUO-RB	Whelen Tahoe DUO rear outter edge LED lighting includes (3) light heads per side, mounted along exterior surface of rear spoiler (RED/BLUE).	$1,760.00
W OUTTER-TAH-DUO-RBA	Whelen Tahoe DUO rear outter edge LED lighting includes (3) light heads per side, mounted along exterior surface of rear spoiler (RED/AMBER & BLUE/AMBER).	$1,760.00
W OUTTER-TAH-BW	Whelen Tahoe rear outter edge LED lighting includes (3) light heads per side, mounted along exterior surface of rear spoiler (BLUE/WHITE).	$1,280.00
W OUTTER-TAH-DUO-BW	Whelen Tahoe DUO rear outter edge LED lighting includes (3) light heads per side, mounted along exterior surface of rear spoiler (BLUE/WHITE).	$1,760.00
W OUTTER-TAH-DUO-BWA	Whelen Tahoe DUO rear outter edge LED lighting includes (3) light heads per side, mounted along exterior surface of rear spoiler (BLUE/AMBER & WHITE/AMBER).	$1,760.00
W PILLAR-TAH-RB	Whelen Tahoe rear pillar LED lighting includes (3) light heads per side (RED/BLUE).	$1,335.00
W PILLAR-TAH-DUO-RB	Whelen Tahoe DUO rear pillar LED lighting includes (3) light heads per side (RED/BLUE).	$1,770.00
W PILLAR-TAH-DUO-RBA	Whelen Tahoe DUO rear pillar LED lighting includes (3) light heads per side (RED/AMBER & BLUE/AMBER).	$1,770.00
W PILLAR-TAH-BW	Whelen Police Interceptor Utility rear pillar LED lighting includes (3) light heads per side (BLUE/WHITE).	$1,335.00
W PILLAR-TAH-DUO-BW	Whelen Tahoe DUO rear pillar LED lighting includes (3) light heads per side (BLUE/WHITE).	$1,770.00
W PILLAR-TAH-DUO-BWA	Whelen Tahoe DUO rear pillar LED lighting includes (3) light heads per side (BLUE/WHITE & WHITE/AMBER).	$1,770.00

FIRE / EMS REAR

W TLI2-2HATCH-RA	(2) Whelen ION T-Series DUAL color ultra thin light surface mounted under hatch to be seen when gate is raised (RED/AMBER).	$450.00
W TLI2-2GATE-RAW	(2) Whelen ION T-Series DUAL color ultra thin light surface mounted to tail gate (One RED/WHITE & One AMBER/WHITE).	$450.00
W TLI2-4GATE-RAW	(4) Whelen ION T-Series DUAL color ultra thin light surface mounted to tail gate (Two RED/WHITE & Two AMBER/WHITE).	$900.00
W TLI2-2LIC-RAW	(2) Whelen ION T-Series DUAL color ultra thin light surface mounted adjacent to license plate, vertically (One RED/WHITE & One AMBER/WHITE).	$450.00

ALL PRICES INCLUDE FREIGHT AND INSTALLATION

W TLI2-2TAG-RAW	(2) Whelen ION T-Series DUAL color ultra thin light mounted on a tag bracket (One RED/WHITE & One AMBER/WHITE).	$490.00
W STRIPLT-DUO-2RG-RA	(2) Whelen Strip-Light LED light duo color surface mount light heads mounted in window glass facing aft with L-brackets (RED/AMBER).	$565.00
W OUTTER-TAH-RW	Whelen Tahoe rear outter edge LED lighting includes (3) light heads per side, mounted along exterior surface of rear spoiler.	$1,280.00
W OUTTER-TAH-DUO-RW	Whelen Tahoe DUO rear outter edge LED lighting includes (3) light heads per side, mounted along exterior surface of rear spoiler (RED/WHITE).	$1,760.00
W OUTTER-TAH-DUO-RWA	Whelen Tahoe DUO rear outter edge LED lighting includes (3) light heads per side, mounted along exterior surface of rear spoiler (RED/AMBER & WHITE/AMBER).	$1,760.00
W PILLAR-TAH-RW	Whelen Tahoe rear pillar LED lighting includes (3) light heads per side (RED/WHITE).	$1,335.00
W PILLAR-TAH-DUO-RW	Whelen Tahoe DUO rear pillar LED lighting includes (3) light heads per side (RED/WHITE).	$1,770.00
W PILLAR-TAH-DUO-RWA	Whelen Tahoe DUO rear pillar LED lighting includes (3) light heads per side (RED/WHITE & AMBER/WHITE)	$1,770.00

ARGES / HOWLER

W ARGES1-TAH-1	Whelen Arges dedicated spot lamp with control head with TAHOE Utility specific Arges mount.	$1,395.00
W ARGES1-TAH-2	Dual Whelen Arges dedicated spot lamps with control head and TAHOE Utility specific driver and passenger Arges mounts.	$2,515.00
W HOWLER-TAH	Whelen low frequency supplemental siren, with TAHOE Utility mounting bracket.	$985.00

MIRROR

W MBEAM-TAH-RB	(2) Whelen mirror beam front of side view mirror mounted LED's with ION series light heads (one RED/one BLUE).	$1,040.00
W MBEAM-TAH-B	(2) Whelen mirror beam front of side view mirror mounted LED's with ION series light heads (BLUE).	$1,040.00
W MBEAM-TAH-R	(2) Whelen mirror beam front of side view mirror mounted LED's with ION series light heads (RED).	$1,040.00
W UMIRROR-TAH-RB	(2) Whelen V-Series, Combination 180 deg warning and puddle light with TAHOE under mirror mount brackets (RED/BLUE).	$805.00
W UMIRROR-TAH-BW	(2) Whelen V-Series, Combination 180 deg warning and puddle light with TAHOE under mirror mount brackets (BLUE/WHITE).	$805.00
W UMIRROR-TAH-RW	(2) Whelen V-Series, Combination 180 deg warning and puddle light with TAHOE under mirror mount brackets (RED/WHITE).	$805.00
W UMIRROR-TAH-RA	(2) Whelen V-Series, Combination 180 deg warning and puddle light with TAHOE under mirror mount brackets (RED/AMBER).	$805.00

TRACERS

W TRACER60-TAH-RB	(2) Whelen 60" SOLO color Tracers (5 lamp housing) with TAHOE mounting brackets alternating (RED/BLUE).	$1,490.00
W TRACER60-TAH-BW	(2) Whelen 60" SOLO color Tracers (5 lamp housing) with TAHOE mounting brackets alternating (BLUE/WHITE).	$1,490.00
W TRACER60-TAH-RW	(2) Whelen 60" SOLO color Tracers (5 lamp housing) with TAHOE mounting brackets alternating (RED/WHITE).	$1,490.00
W TRACER60-TAH-RA	(2) Whelen 60" SOLO color Tracers (5 lamp housing) with TAHOE mounting brackets alternating (RED/AMBER).	$1,490.00
W TRACER60-DUO-TAH-RBW	(2) Whelen 60" DUAL color Tracers (5 lamp housing) with TAHOE mounting brackets (RED/BLUE WITH OVERRIDE TO WHITE).	$1,830.00
W TRACER60-DUO-TAH-BW	(2) Whelen 60" DUAL color Tracers (5 lamp housing) with TAHOE mounting brackets (BLUE/WHITE).	$1,830.00
W TRACER60-DUO-TAH-RW	(2) Whelen 60" DUAL color Tracers (5 lamp housing) with TAHOE mounting brackets (RED/WHITE).	$1,830.00
W TRACER60-DUO-TAH-RWA	(2) Whelen 60" DUAL color Tracers (5 lamp housing) with TAHOE mounting brackets (RED/AMBER with override to WHITE).	$1,830.00

ALAN JAY FLEET SALES
863-402-4234
Ashlee.Wilson@AlanJay.com Christy.Self@AlanJay.com Matt.Forte@AlanJay.com
CITY OF TALLAHASSEE

ALL PRICES INCLUDE FREIGHT AND INSTALLATION

LAW ENFORCEMENT LIGHT BAR PACKAGES

W EDGE2-HH-TAH-RBWA	Whelen Edge 9X 54" lightbar with full duo LED Modules, traffic advisor, takedown lights, alley lights, mounting kit, HHS4200 light/siren controller, Hand Held Controller, speaker, and bracket (RED/BLUE WITH FRONT OVERRIDE TO WHITE AND REAR OVERRIDE TO AMBER).	$4,480.00
W EDGE2-ROT-TAH-RBWA	Whelen Edge 9X 54" lightbar with full duo LED Modules, traffic advisor, takedown lights, alley lights, mounting kit, Core S Rotary knob Controller, Sync Module, speaker, and bracket (RED/BLUE WITH FRONT OVERRIDE TO WHITE AND REAR OVERRIDE TO AMBER).	$4,740.00
W EDGE2-21B-TAH-RBWA	Whelen Edge 9X 54" lightbar with full duo LED Modules, traffic advisor, takedown lights, alley lights, mounting kit, Core S 21 Button Controller, Sync Module, speaker, and bracket (RED/BLUE WITH FRONT OVERRIDE TO WHITE AND REAR OVERRIDE TO AMBER).	$4,740.00
W EDGE2-ROT-TAH-BWA	Whelen Edge 9X 54" lightbar with full duo LED Modules, traffic advisor, takedown lights, alley lights, mounting kit, Core S Rotary knob Controller, Sync Module, speaker, and bracket (BLUE WITH FRONT OVERRIDE TO WHITE AND REAR OVERRIDE TO AMBER).	$4,740.00
W EDGE2-21B-TAH-BWA	Whelen Edge 9X 54" lightbar with full duo LED Modules, traffic advisor, takedown lights, alley lights, mounting kit, Core S 21 Button Controller, Sync Module, speaker, and bracket (BLUE WITH FRONT OVERRIDE TO WHITE AND REAR OVERRIDE TO AMBER).	$4,740.00
W EDGE2-ROT-TAH-RWA	Whelen Edge 9X 54" lightbar with full duo LED Modules, traffic advisor, takedown lights, alley lights, mounting kit, Core S Rotary knob Controller, Sync Module, speaker, and bracket (RED WITH FRONT OVERRIDE TO WHITE AND RED REAR OVERRIDE TO AMBER).	$4,740.00
W EDGE2-21B-TAH-RWA	Whelen Edge 9X 54" lightbar with full duo LED Modules, traffic advisor, takedown lights, alley lights, mounting kit, Core S 21 Button Controller, Sync Module, speaker, and bracket (RED WITH FRONT OVERRIDE TO WHITE AND RED REAR OVERRIDE TO AMBER).	$4,740.00
W LEGACY-CHH-TAH-RBWA	Whelen Legacy lightbar with full DUO LED Modules, built in SYNC module, traffic advisor, takedown lights, alley lights, mounting kit, CORE Hand Held combination light/siren controller, speaker, and bracket (RED/BLUE WITH FRONT OVERRIDE TO WHITE AND REAR OVERRIDE TO AMBER).	$4,575.00
W LEGACY-CROT-TAH-RBWA	Whelen Legacy lightbar with full DUO LED Modules, built in SYNC module, traffic advisor, takedown lights, alley lights, mounting kit, CORE Rotary Knob combination light/siren controller, speaker, and bracket (RED/BLUE WITH FRONT OVERRIDE TO WHITE AND REAR OVERRIDE TO AMBER).	$4,575.00
W LEGACY-C21B-TAH-RBWA	Whelen Legacy lightbar with full DUO LED Modules, built in SYNC module, traffic advisor, takedown lights, alley lights, mounting kit, CORE 21 Button combination light/siren controller, speaker, and bracket (RED/BLUE WITH FRONT OVERRIDE TO WHITE AND REAR OVERRIDE TO AMBER).	$4,575.00
W LEGACY-CROT-DT-TAH-RBWA	Whelen Legacy lightbar with full DUO LED Modules, built in SYNC module, traffic advisor, takedown lights, alley lights, mounting kit, CORE Rotary Knob combination light/siren controller, (1) expansion module, (1) external amplifier for dual tone siren, and (2) speakers wtih mounting brackets (RED/BLUE WITH FRONT OVERRIDE TO WHITE AND REAR OVERRIDE TO AMBER).	$5,395.00
W LEGACY-C21B-DT-TAH-RBWA	Whelen Legacy lightbar with full DUO LED Modules, built in SYNC module, traffic advisor, takedown lights, alley lights, mounting kit, CORE 21 Button combination light/siren controller, (1) expansion module, (1) external amplifier for dual tone siren, and (2) speakers wtih mounting brackets (RED/BLUE WITH FRONT OVERRIDE TO WHITE AND REAR OVERRIDE TO AMBER).	$5,395.00
W LEGACY-CHH-TAH-BWA	Whelen Legacy lightbar with full DUO LED Modules, built in SYNC module, traffic advisor, takedown lights, alley lights, mounting kit, CORE Hand Held combination light/siren controller, speaker, and bracket (BLUE WITH FRONT OVERRIDE TO WHITE AND REAR OVERRIDE TO AMBER).	$4,575.00
W LEGACY-CROT-TAH-BWA	Whelen Legacy lightbar with full DUO LED Modules, built in SYNC module, traffic advisor, takedown lights, alley lights, mounting kit, CORE Rotary Knob combination light/siren controller, speaker, and bracket (BLUE WITH FRONT OVERRIDE TO WHITE AND REAR OVERRIDE TO AMBER).	$1,170.00
W LEGACY-C21B-TAH-BWA	Whelen Legacy lightbar with full DUO LED Modules, built in SYNC module, traffic advisor, takedown lights, alley lights, mounting kit, CORE 21 Button combination light/siren controller, speaker, and bracket (BLUE WITH FRONT OVERRIDE TO WHITE AND REAR OVERRIDE TO AMBER).	$4,575.00

ALL PRICES INCLUDE FREIGHT AND INSTALLATION

W LEGACY-CROT-DT-TAH-BWA	Whelen Legacy lightbar with full DUO LED Modules, built in SYNC module, traffic advisor, takedown lights, alley lights, mounting kit, CORE Rotary Knob combination light/siren controller, (1) expansion module, (1) external amplifier for dual tone siren, and (2) speakers wtih mounting brackets (BLUE WITH FRONT OVERRIDE TO WHITE AND REAR OVERRIDE TO AMBER).	$5,395.00
W LEGACY-C21B-DT-TAH-BWA	Whelen Legacy lightbar with full DUO LED Modules, built in SYNC module, traffic advisor, takedown lights, alley lights, mounting kit, CORE 21 Button combination light/siren controller, (1) expansion module, (1) external amplifier for dual tone siren, and (2) speakers wtih mounting brackets (BLUE WITH FRONT OVERRIDE TO WHITE AND REAR OVERRIDE TO AMBER).	$5,395.00

LAW ENFORCEMENT UNMARKED PACKAGES

W SLICK1-HH-TAH-RB	Whelen XLP Front and RST Rear Inner Edge interior visor lights with LED Modules, traffic advisor, takedown lights, mounting hardware, HHS4200 combination light/siren Rotary knob Controller, speaker, and bracket (RED/BLUE).	$3,545.00
W SLICK1-ROT-TAH-RB	Whelen XLP Front and RST Rear Inner Edge interior visor lights with LED Modules, traffic advisor, takedown lights, mounting hardware, Core S Rotary Knob Controller, Sync Module, speaker, and bracket (RED/BLUE).	$5,365.00
W SLICK1-21B-TAH-RB	Whelen XLP Front and RST Rear Inner Edge interior visor lights with LED Modules, traffic advisor, takedown lights, mounting hardware, Core S 21 Button Controller, Sync Module, speaker, and bracket (RED/BLUE).	$5,435.00
W SLICK1-HH-TAH-B	Whelen XLP Front and RST Rear Inner Edge interior visor lights with LED Modules, traffic advisor, takedown lights, mounting hardware, HHS4200 combination light/siren Rotary knob Controller, speaker, and bracket (BLUE).	$3,545.00
W SLICK1-ROT-TAH-B	Whelen XLP Front and RST Rear Inner Edge interior visor lights with LED Modules, traffic advisor, takedown lights, mounting hardware, Core S Rotary Knob Controller, Sync Module, speaker, and bracket (BLUE).	$5,365.00
W SLICK1-21B-TAH-B	Whelen XLP Front and RST Rear Inner Edge interior visor lights with LED Modules, traffic advisor, takedown lights, mounting hardware, Core S 21 Button Controller, Sync Module, speaker, and bracket (BLUE).	$5,435.00
W SLICK2-HH-TAH-RBWA	Whelen FST Front DUO and RST Rear DUO Inner Edge interior visor lights with LED Modules, traffic advisor, takedown lights, mounting hardware, Core Hand Held Controller, Sync Module, speaker, and bracket (RED/BLUE FRONT WITH OVERRIDE TO WHITE AND RED/BLUE REAR WITH OVERRIDE TO AMBER).	$4,705.00
W SLICK2-ROT-TAH-RBWA	Whelen FST Front DUO and RST Rear DUO Inner Edge interior visor lights with LED Modules, traffic advisor, mounting hardware, Core Rotary knob Controller, Sync Module, speaker, and bracket (RED/BLUE FRONT WITH OVERRIDE TO WHITE AND RED/BLUE REAR WITH OVERRIDE TO AMBER).	$4,705.00
W SLICK2-21B-TAH-RBWA	Whelen FST Front DUO and RST Rear DUO Inner Edge interior visor lights with LED Modules, traffic advisor, mounting hardware, Core 21 Button Controller, Sync Module, speaker, and bracket (RED/BLUE FRONT WITH OVERRIDE TO WHITE AND RED/BLUE REAR WITH OVERRIDE TO AMBER).	$4,705.00
W SLICK2-OUT-ROT-TAH-RBWA	Whelen FST Front DUO and Rear DUO Outter Edge with 6-LED Ion series light heads, traffic advisor, mounting hardware, Core Rotary knob Controller, Sync Module, speaker, and bracket (RED/BLUE FRONT WITH OVERRIDE TO WHITE AND RED/BLUE REAR WITH OVERRIDE TO AMBER).	$4,705.00
W SLICK2-OUT-21B-TAH-RBWA	Whelen FST Front DUO and Rear DUO Outter Edge with 6-LED Ion series light heads, traffic advisor, mounting hardware, Core 21 Button Controller, Sync Module, speaker, and bracket (RED/BLUE FRONT WITH OVERRIDE TO WHITE AND RED/BLUE REAR WITH OVERRIDE TO AMBER).	$4,705.00
W SLICK2-DUAL-ROT-TAH-RBWA	Whelen FST Front DUO, Rear DUO Outter Edge with 6-LED Ion series light heads, and Rear Pillar DUO with 6-LED Ion series light heads, traffic advisor, mounting hardware, Core Rotary knob Controller, Sync Module, speaker, and bracket (RED/BLUE FRONT WITH OVERRIDE TO WHITE, RED/BLUE REAR WITH OVERRIDE TO AMBER TOP, AND RED/BLUE SIDES WITH OVERRIDE TO WHITE FOR REVERSE LIGHTING AND AMBER FOR TURN SIGNALS).	$6,325.00
W SLICK2-DUAL-21B-TAH-RBWA	Whelen FST Front DUO and Rear DUO Outter Edge with 6-LED Ion series light heads, and Rear Pillar DUO with 6-LED Ion series light heads, traffic advisor, mounting hardware, Core 21 Button Controller, Sync Module, speaker, and bracket (RED/BLUE FRONT WITH OVERRIDE TO WHITE, RED/BLUE REAR WITH OVERRIDE TO AMBER TOP, AND RED/BLUE SIDES WITH OVERRIDE TO WHITE FOR REVERSE LIGHTING AND AMBER FOR TURN SIGNALS).	$6,325.00
W SLICK2-ROT-DT-TAH-RBWA	Whelen FST Front DUO and RST Rear DUO Inner Edge interior visor lights with LED Modules, traffic advisor, mounting hardware, Core S Rotary knob Controller, Sync Module, 16 output expansion module, external amplifier, (2) speakers, and mounting brackets (RED/BLUE FRONT WITH OVERRIDE TO WHITE AND RED/BLUE REAR WITH OVERRIDE TO AMBER).	$5,525.00

ALL PRICES INCLUDE FREIGHT AND INSTALLATION

W SLICK2-21B-DT-TAH-RBWA	Whelen FST Front DUO and RST Rear DUO Inner Edge interior visor lights with LED Modules, traffic advisor, mounting hardware, HHS4207 combination light/siren controller, Core 21 Button Controller, Sync Module, 16 output expansion module, external amplifier, (2) speakers, and mounting brackets (RED/BLUE FRONT WITH OVERRIDE TO WHITE AND RED/BLUE REAR WITH OVERRIDE TO AMBER).	$5,525.00
W SLICK2-OUT-ROT-DT-TAH-RBWA	Whelen FST Front DUO and Rear DUO Outter Edge with 6-LED Ion series light heads, traffic advisor, mounting hardware, HHS4206 combination light/siren controller, Core Rotary knob Controller, Sync Module, 16 output expansion module, external amplifier, (2) speakers, and mounting brackets(RED/BLUE FRONT WITH OVERRIDE TO WHITE AND RED/BLUE REAR WITH OVERRIDE TO AMBER).	$5,525.00
W SLICK2-OUT-21B-DT-TAH-RBWA	Whelen FST Front DUO and Rear DUO Outter Edge with 6-LED Ion series light heads, traffic advisor, mounting hardware, HHS4207 combination light/siren controller, Core 21 Button Controller, Sync Module, 16 output expansion module, external amplifier, (2) speakers, and mounting brackets(RED/BLUE FRONT WITH OVERRIDE TO WHITE AND RED/BLUE REAR WITH OVERRIDE TO AMBER).	$5,525.00
W SLICK2-DUAL-ROT-DT-TAH-RBWA	Whelen FST Front DUO, Rear DUO Outter Edge with 6-LED Ion series light heads, and Rear Pillar DUO with 6-LED Ion series light heads, traffic advisor, mounting hardware, Core Rotary knob Controller, Sync Module, 16 output expansion module, external amplifier, (2) speakers, and mounting brackets (RED/BLUE FRONT WITH OVERRIDE TO WHITE, RED/BLUE REAR WITH OVERRIDE TO AMBER TOP, AND RED/BLUE SIDES WITH OVERRIDE TO WHITE FOR REVERSE LIGHTING AND AMBER FOR TURN SIGNALS).	$7,145.00
W SLICK2-DUAL-21B-DT-TAH-RBWA	Whelen FST Front DUO and Rear DUO Outter Edge with 6-LED Ion series light heads, and Rear Pillar DUO with 6-LED Ion series light heads, traffic advisor, mounting hardware, Core 21 Button Controller, Sync Module, 16 output expansion module, external amplifier, (2) speakers, and mounting brackets (RED/BLUE FRONT WITH OVERRIDE TO WHITE, RED/BLUE REAR WITH OVERRIDE TO AMBER TOP, AND RED/BLUE SIDES WITH OVERRIDE TO WHITE FOR REVERSE LIGHTING AND AMBER FOR TURN SIGNALS).	$7,145.00
W SLICK2-HH-TAH-BWA	Whelen FST Front DUO and RST Rear DUO Inner Edge interior visor lights with LED Modules, traffic advisor, takedown lights, mounting hardware, Core Hand Held Controller, Sync Module, speaker, and bracket (BLUE FRONT WITH OVERRIDE TO WHITE AND BLUE REAR WITH OVERRIDE TO AMBER).	$4,705.00
W SLICK2-ROT-TAH-BWA	Whelen FST Front DUO and RST Rear DUO Inner Edge interior visor lights with LED Modules, traffic advisor, mounting hardware, Core Rotary knob Controller, Sync Module, speaker, and bracket (BLUE FRONT WITH OVERRIDE TO WHITE AND BLUE REAR WITH OVERRIDE TO AMBER).	$4,705.00
W SLICK2-21B-TAH-BWA	Whelen FST Front DUO and RST Rear DUO Inner Edge interior visor lights with LED Modules, traffic advisor, mounting hardware, Core 21 Button Controller, Sync Module, speaker, and bracket (BLUE FRONT WITH OVERRIDE TO WHITE AND BLUE REAR WITH OVERRIDE TO AMBER).	$4,705.00
W SLICK2-OUT-ROT-TAH-BWA	Whelen FST Front DUO and Rear DUO Outter Edge with 6-LED Ion series light heads, traffic advisor, mounting hardware, Core Rotary knob Controller, Sync Module, speaker, and bracket (BLUE FRONT WITH OVERRIDE TO WHITE AND BLUE REAR WITH OVERRIDE TO AMBER).	$4,705.00
W SLICK2-OUT-21B-TAH-BWA	Whelen FST Front DUO and Rear DUO Outter Edge with 6-LED Ion series light heads, traffic advisor, mounting hardware, Core 21 Button Controller, Sync Module, speaker, and bracket (BLUE FRONT WITH OVERRIDE TO WHITE AND BLUE REAR WITH OVERRIDE TO AMBER).	$4,705.00
W SLICK2-DUAL-ROT-TAH-BWA	Whelen FST Front DUO, Rear DUO Outter Edge with 6-LED Ion series light heads, and Rear Pillar DUO with 6-LED Ion series light heads, traffic advisor, mounting hardware, Core Rotary knob Controller, Sync Module, speaker, and bracket (BLUE FRONT WITH OVERRIDE TO WHITE, BLUE REAR WITH OVERRIDE TO AMBER TOP, AND BLUE SIDES WITH OVERRIDE TO WHITE FOR REVERSE LIGHTING AND AMBER FOR TURN SIGNALS).	$6,325.00
W SLICK2-DUAL-21B-TAH-BWA	Whelen FST Front DUO and Rear DUO Outter Edge with 6-LED Ion series light heads, and Rear Pillar DUO with 6-LED Ion series light heads, traffic advisor, mounting hardware, Core 21 Button Controller, Sync Module, 16 output expansion module, external amplifier, (2) speakers, and mounting brackets (BLUE FRONT WITH OVERRIDE TO WHITE, BLUE REAR WITH OVERRIDE TO AMBER TOP, AND BLUE SIDES WITH OVERRIDE TO WHITE FOR REVERSE LIGHTING).	$6,325.00
W SLICK2-21B-DT-TAH-BWA	Whelen FST Front DUO and RST Rear DUO Inner Edge interior visor lights with LED Modules, traffic advisor, mounting hardware, Core 21 Button Controller, Sync Module, 16 output expansion module, external amplifier, (2) speakers, and mounting brackets (BLUE FRONT WITH OVERRIDE TO WHITE AND BLUE REAR WITH OVERRIDE TO AMBER).	$5,525.00
W SLICK2-ROT-DT-TAH-BWA	Whelen FST Front DUO and RST Rear DUO Inner Edge interior visor lights with LED Modules, traffic advisor, mounting hardware, Core S Rotary knob Controller, Sync Module, 16 output expansion module, external amplifier, (2) speakers, and mounting brackets (BLUE FRONT WITH OVERRIDE TO WHITE AND BLUE REAR WITH OVERRIDE TO AMBER).	$5,525.00

ALL PRICES INCLUDE FREIGHT AND INSTALLATION

W SLICK2-OUT-ROT-DT-TAH-BWA	Whelen FST Front DUO and Rear DUO Outter Edge with 6-LED Ion series light heads, traffic advisor, mounting hardware, Core Rotary knob Controller, Sync Module, 16 output expansion module, external amplifier, (2) speakers, and mounting brackets(BLUE FRONT WITH OVERRIDE TO WHITE AND BLUE REAR WITH OVERRIDE TO AMBER).	$5,525.00
W SLICK2-OUT-21B-DT-TAH-BWA	Whelen FST Front DUO and Rear DUO Outter Edge with 6-LED Ion series light heads, traffic advisor, mounting hardware, Core 21 Button Controller, Sync Module, 16 output expansion module, external amplifier, (2) speakers, and mounting brackets(BLUE FRONT WITH OVERRIDE TO WHITE AND BLUE REAR WITH OVERRIDE TO AMBER).	$5,525.00
W SLICK2-DUAL-ROT-DT-TAH-BWA	Whelen FST Front DUO, Rear DUO Outter Edge with 6-LED Ion series light heads, and Rear Pillar DUO with 6-LED Ion series light heads, traffic advisor, mounting hardware, Core Rotary knob Controller, Sync Module, 16 output expansion module, external amplifier, (2) speakers, and mounting brackets (BLUE FRONT WITH OVERRIDE TO WHITE, BLUE REAR WITH OVERRIDE TO AMBER TOP, AND BLUE SIDES WITH OVERRIDE TO WHITE FOR REVERSE LIGHTING).	$7,145.00
W SLICK2-DUAL-21B-DT-TAH-BWA	Whelen FST Front DUO and Rear DUO Outter Edge with 6-LED Ion series light heads, and Rear Pillar DUO with 6-LED Ion series light heads, traffic advisor, mounting hardware, Core 21 Button Controller, Sync Module, 16 output expansion module, external amplifier, (2) speakers, and mounting brackets (BLUE FRONT WITH OVERRIDE TO WHITE, BLUE REAR WITH OVERRIDE TO AMBER TOP, AND BLUE SIDES WITH OVERRIDE TO WHITE FOR REVERSE LIGHTING).	$7,145.00

FIRE / EMS LIGHT BAR PACKAGES

W LEGACY-CHH-TAH-RWA	Whelen Legacy lightbar with full DUO LED Modules, built in SYNC module, traffic advisor, takedown lights, alley lights, mounting kit, CORE Hand Held combination light/siren controller, speaker, and bracket (RED WITH FRONT OVERRIDE TO WHITE AND REAR OVERRIDE TO AMBER).	$4,575.00
W LEGACY-CROT-TAH-RWA	Whelen Legacy lightbar with full DUO LED Modules, built in SYNC module, traffic advisor, takedown lights, alley lights, mounting kit, CORE Rotary Knob combination light/siren controller, speaker, and bracket (RED WITH FRONT OVERRIDE TO WHITE AND REAR OVERRIDE TO AMBER).	$4,575.00
W LEGACY-C21B-TAH-RWA	Whelen Legacy lightbar with full DUO LED Modules, built in SYNC module, traffic advisor, takedown lights, alley lights, mounting kit, CORE 21 Button combination light/siren controller, speaker, and bracket (RED WITH FRONT OVERRIDE TO WHITE AND REAR OVERRIDE TO AMBER).	$4,575.00
W LEGACY-CROT-DT-TAH-RWA	Whelen Legacy lightbar with full DUO LED Modules, built in SYNC module, traffic advisor, takedown lights, alley lights, mounting kit, CORE Rotary Knob combination light/siren controller, (1) expansion module, (1) external amplifier for dual tone siren, and (2) speakers wtih mounting brackets (RED WITH FRONT OVERRIDE TO WHITE AND REAR OVERRIDE TO AMBER).	$5,395.00
W LEGACY-C21B-DT-TAH-RWA	Whelen Legacy lightbar with full DUO LED Modules, built in SYNC module, traffic advisor, takedown lights, alley lights, mounting kit, CORE 21 Button combination light/siren controller, (1) expansion module, (1) external amplifier for dual tone siren, and (2) speakers wtih mounting brackets (RED WITH FRONT OVERRIDE TO WHITE AND REAR OVERRIDE TO AMBER).	$5,395.00
W LEGACY-CROT-DT-TAH-RGWA	Whelen Legacy lightbar with full DUO LED Modules, built in SYNC module, traffic advisor, takedown lights, alley lights, mounting kit, CORE Rotary Knob combination light/siren controller, (1) expansion module, (1) external amplifier for dual tone siren, and (2) speakers wtih mounting brackets (RED WITH FRONT OVERRIDE TO WHITE AND REAR OVERRIDE TO AMBER & RED/GREEN CORNERS).	$5,395.00
W LEGACY-C21B-DT-TAH-RGWA	Whelen Legacy lightbar with full DUO LED Modules, built in SYNC module, traffic advisor, takedown lights, alley lights, mounting kit, CORE 21 Button combination light/siren controller, (1) expansion module, (1) external amplifier for dual tone siren, and (2) speakers wtih mounting brackets (RED WITH FRONT OVERRIDE TO WHITE AND REAR OVERRIDE TO AMBER & RED/GREEN CORNERS).	$5,395.00
W LIBERTY-OPTI-CROT-DT-TAH-RGWA	Whelen Liberty 54" lightbar with full DUO LED Modules, built in OPTICOM emitter, traffic advisor, takedown lights, alley lights, mounting kit, CORE Rotary Knob combination light/siren controller, Sync Module, (1) expansion module, (1) external amplifier for dual tone siren, and (2) speakers with mounting brackets (RED WITH FRONT OVERRIDE TO WHITE AND REAR OVERRIDE TO AMBER & RED/GREEN CORNERS).	$5,245.00
W LIBERTY-OPTI-C21B-DT-TAH-RGWA	Whelen Liberty 54" lightbar with full DUO LED Modules, built in OPTICOM emitter, traffic advisor, takedown lights, alley lights, mounting kit, CORE 21 Button combination light/siren controller, Sync Module, (1) expansion module, (1) external amplifier for dual tone siren, and (2) speakers with mounting brackets (RED WITH FRONT OVERRIDE TO WHITE AND REAR OVERRIDE TO AMBER & RED/GREEN CORNERS).	$5,245.00

FIRE / EMS UNMARKED PACKAGES

W SLICK1-HH-TAH-R	Whelen XLP Front and RST Rear Inner Edge interior visor lights with LED Modules, traffic advisor, takedown lights, mounting hardware, HHS4200 combination light/siren Rotary knob Controller, speaker, and bracket (RED).	$3,545.00

ALL PRICES INCLUDE FREIGHT AND INSTALLATION

W SLICK1-ROT-TAH-R	Whelen XLP Front and RST Rear Inner Edge interior visor lights with LED Modules, traffic advisor, takedown lights, mounting hardware, Core S Rotary Knob Controller, Sync Module, speaker, and bracket (RED).	$5,365.00
W SLICK1-21B-TAH-R	Whelen XLP Front and RST Rear Inner Edge interior visor lights with LED Modules, traffic advisor, takedown lights, mounting hardware, Core S 21 Button Controller, Sync Module, speaker, and bracket (RED).	$5,435.00
W SLICK2-HH-TAH-RWA	Whelen FST Front DUO and RST Rear DUO Inner Edge interior visor lights with LED Modules, traffic advisor, takedown lights, mounting hardware, Core Hand Held Controller, Sync Module, speaker, and bracket (RED FRONT WITH OVERRIDE TO WHITE AND RED REAR WITH OVERRIDE TO AMBER).	$4,705.00
W SLICK2-ROT-TAH-RWA	Whelen FST Front DUO and RST Rear DUO Inner Edge interior visor lights with LED Modules, traffic advisor, mounting hardware, Core Rotary knob Controller, Sync Module, speaker, and bracket (RED FRONT WITH OVERRIDE TO WHITE AND RED REAR WITH OVERRIDE TO AMBER).	$4,705.00
W SLICK2-21B-TAH-RWA	Whelen FST Front DUO and RST Rear DUO Inner Edge interior visor lights with LED Modules, traffic advisor, mounting hardware, Core 21 Button Controller, Sync Module, speaker, and bracket (RED FRONT WITH OVERRIDE TO WHITE AND RED REAR WITH OVERRIDE TO AMBER).	$4,705.00
W SLICK2-OUT-ROT-TAH-RWA	Whelen FST Front DUO and Rear DUO Outter Edge with 6-LED Ion series light heads, traffic advisor, mounting hardware, Core Rotary knob Controller, Sync Module, speaker, and bracket (RED FRONT WITH OVERRIDE TO WHITE AND RED REAR WITH OVERRIDE TO AMBER).	$4,705.00
W SLICK2-OUT-21B-TAH-RWA	Whelen FST Front DUO and Rear DUO Outter Edge with 6-LED Ion series light heads, traffic advisor, mounting hardware, Core 21 Button Controller, Sync Module, speaker, and bracket (RED FRONT WITH OVERRIDE TO WHITE AND RED REAR WITH OVERRIDE TO AMBER).	$4,705.00
W SLICK2-DUAL-ROT-TAH-RWA	Whelen FST Front DUO, Rear DUO Outter Edge with 6-LED Ion series light heads, and Rear Pillar DUO with 6-LED Ion series light heads, traffic advisor, mounting hardware, Core Rotary knob Controller, Sync Module, speaker, and bracket (RED FRONT WITH OVERRIDE TO WHITE, RED REAR WITH OVERRIDE TO AMBER TOP, AND RED SIDES WITH OVERRIDE TO WHITE FOR REVERSE LIGHTING AND AMBER FOR TURN SIGNALS).	$6,325.00
W SLICK2-DUAL-21B-TAH-RWA	Whelen FST Front DUO and Rear DUO Outter Edge with 6-LED Ion series light heads, and Rear Pillar DUO with 6-LED Ion series light heads, traffic advisor, mounting hardware, Core 21 Button Controller, Sync Module, speaker, and bracket (RED FRONT WITH OVERRIDE TO WHITE, RED REAR WITH OVERRIDE TO AMBER TOP, AND RED SIDES WITH OVERRIDE TO WHITE FOR REVERSE LIGHTING AND AMBER FOR TURN SIGNALS).	$6,325.00
W SLICK2-DUAL-21B-DT-TAH-RWA	Whelen FST Front DUO and Rear DUO Outter Edge with 6-LED Ion series light heads, and Rear Pillar DUO with 6-LED Ion series light heads, traffic advisor, mounting hardware, Core 21 Button Controller, Sync Module, 16 output expansion module, external amplifier, (2) speakers, and mounting brackets (RED FRONT WITH OVERRIDE TO WHITE, RED REAR WITH OVERRIDE TO AMBER TOP, AND RED SIDES WITH OVERRIDE TO WHITE FOR REVERSE LIGHTING).	$7,145.00
W SLICK2-DUAL-ROT-DT-TAH-RWA	Whelen FST Front DUO, Rear DUO Outter Edge with 6-LED Ion series light heads, and Rear Pillar DUO with 6-LED Ion series light heads, traffic advisor, mounting hardware, Core Rotary knob Controller, Sync Module, 16 output expansion module, external amplifier, (2) speakers, and mounting brackets (RED FRONT WITH OVERRIDE TO WHITE, RED REAR WITH OVERRIDE TO AMBER TOP, AND RED SIDES WITH OVERRIDE TO WHITE FOR REVERSE LIGHTING).	$7,145.00
W SLICK2-OUT-21B-DT-TAH-RWA	Whelen FST Front DUO and Rear DUO Outter Edge with 6-LED Ion series light heads, traffic advisor, mounting hardware, Core 21 Button Controller, Sync Module, 16 output expansion module, external amplifier, (2) speakers, and mounting brackets(RED FRONT WITH OVERRIDE TO WHITE AND RED REAR WITH OVERRIDE TO AMBER).	$5,525.00
W SLICK2-OUT-ROT-DT-TAH-RWA	Whelen FST Front DUO and Rear DUO Outter Edge with 6-LED Ion series light heads, traffic advisor, mounting hardware, Core Rotary knob Controller, Sync Module, 16 output expansion module, external amplifier, (2) speakers, and mounting brackets(RED FRONT WITH OVERRIDE TO WHITE AND RED REAR WITH OVERRIDE TO AMBER).	$5,525.00
W SLICK2-21B-DT-TAH-RWA	Whelen FST Front DUO and RST Rear DUO Inner Edge interior visor lights with LED Modules, traffic advisor, mounting hardware, Core 21 Button Controller, Sync Module, 16 output expansion module, external amplifier, (2) speakers, and mounting brackets (RED FRONT WITH OVERRIDE TO WHITE AND RED REAR WITH OVERRIDE TO AMBER).	$5,525.00
W SLICK2-ROT-DT-TAH-RWA	Whelen FST Front DUO and RST Rear DUO Inner Edge interior visor lights with LED Modules, traffic advisor, mounting hardware, Core S Rotary knob Controller, Sync Module, 16 output expansion module, external amplifier, (2) speakers, and mounting brackets (RED FRONT WITH OVERRIDE TO WHITE AND RED REAR WITH OVERRIDE TO AMBER).	$5,525.00

ALAN JAY FLEET SALES
863-402-4234
Ashlee.Wilson@AlanJay.com Christy.Self@AlanJay.com Matt.Forte@AlanJay.com
CITY OF TALLAHASSEE

ALL PRICES INCLUDE FREIGHT AND INSTALLATION

TAHOE FED-SIG LIGHTING

REAR LIGHTING

W OUTTER-TAH	Whelen Tahoe rear outter edge LED lighting includes (3) light heads per side, mounted along exterior surface of rear spoiler.	$1,280.00
W OUTTER-TAH-DUO	Whelen Tahoe DUO rear outter edge LED lighting includes (3) light heads per side, mounted along exterior surface of rear spoiler.	$1,760.00
W PILLAR-TAH	Whelen Tahoe rear pillar LED lighting includes (3) light heads per side.	$1,755.00
W PILLAR-TAH-DUO	Whelen Tahoe DUO rear pillar LED lighting includes (3) light heads per side.	$1,920.00

TAHOE TROY CONSOLE & CAGES

CONSOLES

TP TAH-CON18	TROY PRODUCTS 18" L-shaped sloped console with 7" slope / 11" level. Includes faceplates, 4" dual cup internal beverage holder, 4" shallow console tray, (1) DC outlet & (1) dual-port USB module, & height adjustable swivel arm rest with 5"x8" foam pad that bolts to the rear of console. No floorplate needed.	$1,030.00
TP TAH-WBCON18	TROY PRODUCTS 18" wide-body console with 7" slope /11" level and open storage on side of console. Includes faceplates, 4" dual cup internal beverage holder, 4" shallow console tray, (1) DC outlet & (1) dual-port USB module, height adjustable swivel arm rest with 5"x8" foam pad that bolts to the rear of console. No floorplate needed.	$1,140.00
TP TAH-WBCON18-FB	TROY PRODUCTS 18" wide-body console with 7" slope /11" level and open storage on side of console. Includes faceplates, 4" dual cup internal beverage holder, 4" shallow console tray, (1) DC outlet & (1) dual-port USB module, and locking lidded file box with large leather pad that bolts to rear of wide-body console. No floorplate needed.	$1,345.00
TP TAH-WBCON18-PRT	TROY PRODUCTS 18" wide-body console with 7" slope /11" level w/printer module in open storage area on side of console. Includes faceplates, 4" dual cup internal beverage holder, 4" shallow console tray, (1) DC outlet & (1) dual-port USB module, and locking lidded file box with large leather pad that bolts to rear of wide-body console.	$1,355.00
TP TAH-CON-OH	TROY PRODUCTS overhead 7" console to replace OEM dome light module for remote head controller only.	$445.00

PARTITIONS

TP TAH-PART-FIX	TROY PRODUCTS fixed window all polycarbonate partition with pre-punched holes and weapon recess panel. Includes mounting kit & partition kick panels with big foot pockets for Tahoe / Suburban models.	$1,635.00
TP TAH-PART-SLIDE	TROY PRODUCTS large window partition with sliding window, crawl-through barrier and weapon recess panel. Includes mounting kit & partition kick panels with big foot pockets for Tahoe / Suburban models.	$1,605.00
TP TAH-CARGO-POLY	TROY PRODUCTS rear partition with polycarbonate window. Includes cargo side window panels.	$1,190.00
TP TAH-CARGO-WIRE	TROY PRODUCTS rear partition with square-hole pattern. Includes cargo side window panels.	$1,030.00

SEATS & CAGES

TP TAH-1/2CAGE	TROY PRODUCTS Tahoe single-cell with poly front window, kick panel w/ foot pocket, poly divider with removable panel, plastic seat with OS seatbelts, PS door panel, rear partition square-hole pattern with side panels.	$3,260.00
TP TAH-SEAT-POLY	TROY PRODUCTS plastic seat with Officer-Safe seatbelt system. Includes rear poly partition with square-hole pattern cargo window side panels.	$2,605.00
TP TAH-SEAT-WIRE	TROY PRODUCTS plastic seat with Officer-Safe seatbelt system. Includes rear partition with square-hole pattern and cargo window side panels.	$2,550.00
TP TAH-SWB	TROY PRODUCTS driver & passenger side vertical, welded-bar window guards.	$500.00
TP TAH-DP	TROY PRODUCTS driver and passenger side door panel set, 2021 Tahoe.	$480.00
TP TAH-HATCH	TROY PRODUCTS rear cargo door square-hole window guard.	$325.00
TP TAH-CGP	TROY PRODUCTS Chevy Tahoe rear partition airbag corridor gap panels, driver and passenger sides.	$275.00

ALL PRICES INCLUDE FREIGHT AND INSTALLATION

TP TAH-SEAT-WIRE-FIRE	TROY PRODUCTS plastic seat with Officer-Safe seatbelt system. Includes rear partition with wire main window and cargo window side panels to include Fire Extinguisher cubby.	$2,210.00

COMPUTER STANDS

TP TAH-COMP-SL	TROY PRODUCTS passenger seat mount computer stand with slide arm for docking station, 2021 Tahoe (CRADLE SOLD SEPARATELY).	$960.00
TP COMP-UNIV-SA	TROY PRODUCTS computer mount with easy one-handed operation and swing arm, bolts to troy console. (DOCKING STATION NOT INCLUDED).	$480.00
TP COMP-UNIV-SL	TROY PRODUCTS computer mount with easy one-handed operation and slide arm, bolts to troy console. (DOCKING STATION NOT INCLUDED).	$625.00

FREE STANDING GUN MOUNT

TP TAH-GM-FREE	TROY PRODUCTS free-standing dual-weapon gun mount for the Tahoe PPV, required for applications where a front partition is not present.	$1,045.00

TAHOE SETINA CONSOLE & CAGES

PARTITIONS

SET TAH-12VS-POLY	Setina 12-VS rear partition - POLY	$1,055.00
SET TAH-12VS-WIRE	Setina 12-VS rear partition - WIRE	$1,040.00
SET TAH-R-PART-10VS	Setina 10VS C RESESSED panel prisoner cage with uncoated polycarbonate, vinyl coated expanded metal window security screen, and lower extension panels.	$1,710.00
SET TAH-R-PART-8VS	Setina 8VS RESESSED panel prisoner cage with 1/2 uncoated polycarbonate, 1/2 winyl coated expanded metal and lower extension panels.	$1,535.00

SEATS & CAGES

SET TAH-1/2CAGE	Setina 6VS single prisoner transport cage, coated polycarbonate installs utilizing STOCK SEAT.	$2,030.00
SET TAH-DOOR	Setina TPO door panel.	$570.00
SET TAH-DOOR-AL	Setina replacement door panel VS-Aluminum.	$450.00
SET TAH-SEAT	Setina full replacement transport seat TPO plastic with center pull belts (rear cargo screen NOT included)	$1,730.00
SET TAH-SWB	Setina VERTICAL window armor bars.	$585.00
SET TAH-SEAT-wDEL	Setina full replacement transport seat TPO plastic with center pull belts (rear cargo screen NOT included) for vehicles ordered with factory rear seat delete.	$1,955.00

FREE STANDING GUN MOUNT

SET TAH-FREE	Setina free standing gunlock kit, requires gun lock (purchased separately).	$505.00

TAHOE PROGARD CONSOLE & CAGES

PARTITIONS

PG TAH-R-PART	Pro-Gard space saver plus RESESSED panel prisoner transport partition with lower extension panels	$1,730.00
PG TAH-CARGO-POLY	Pro-Gard ¼" poly rear cargo barrier with filler panels.	$985.00
PG TAH-CARGO-WIRE	Pro-Gard steel wire cargo barrier with filler panels.	$985.00

SEATS & CAGES

PG TAH-SEAT-OSB-POLY	Pro-Gard standard transport seat with ¼" Polycarbonate window cargo barrier including officer safe seat belts.	$2,920.00

ALL PRICES INCLUDE FREIGHT AND INSTALLATION

PG TAH-SEAT-POLY	Pro-Gard standard transport seat with ¼" Polycarbonate window cargo barrier.	$2,260.00
PG TAH-SWB-OEM	Pro-Gard steel window bars for use with O.E.M. door panels only.	$530.00
PG TAH-DOOR-ABS	Pro-Gard ABS door panels.	$385.00
PG TAH-1/2CAGE	Pro-Gard single compartment prisoner cage, Pro-Cel ½ Partition for passenger side.	$4,025.00
PG TAH-1/2CAGE-OSB	Pro-Gard single compartment prisoner cage, Pro-Cel ½ Partition for passenger side with officer safe seat belt.	$4,465.00

TAHOE HAVIS CONSOLE & COMPUTER MOUNTS

HAV TAH-CON20	Havis vehicle specific 20"L x 12.5"H console includes wing kit, track mount, side mount arm rest, (3) DC power outltes, (2) cup holders, and necessary blanks.	$1,420.00
HAV TAH-CON23	Havis vehicle specific 23"L x 12.5"H console includes wing kit, track mount, side mount arm rest, (3) DC power outlets, (2) cup holders, and necessary blanks.	$1,085.00
HAV TAH-CM-STD	Havis passenger seat mount computer mount stand, standard. (cradle sold separately)	$855.00
HAV TAH-CM-PREM	Havis passenger seat mount computer mount stand, premium with slide feature. (cradle sold separately)	$1,120.00

TAHOE VAULT/GUN BOX

AMERICAN ALUMINUM

AA SUVAULT-1	American Aluminum single drawer weapon storage vault with secure lock T-handle locking system, powder coated black with mesh basket on top.	$2,005.00
AA SUVAULT-2	American Aluminum TWO drawer weapon storage vault with secure lock T-handle locking system, powder coated black with mesh basket on top.	$3,750.00
AA UP VAULT	American Aluminum UP vault leg kit, installed.	$335.00
AA SIMPLEX	Upgrade vault to include Simplex lock (per drawer).	$515.00

TROY PRODUCTS

TP TAH-VAULT	TROY PRODUCTS TAHOE storage vault, 44"Wx32"Lx12H". Includes two (2) lockable draw-tight handles, carpet on top, foam on floor.	$2,055.00
TP TAH-VAULT-TILT-ELE	TROY PRODUCTS TAHOE storage vault, 44"Wx32"Lx12H". Includes two (2) lockable draw-tight handles, carpet on top, foam on floor with tilt-up cargo mount including electronics tray.	$3,025.00
TP TAH-FLOOR-ELEC	TROY PRODUCTS tilt-up cargo area replacement floor with electronics tray.	$1,160.00
TP TAH-ELEC-BOX	TROY PRODUCTS 30.5" electronics box with hinged lid, mounted to back of partition for use with NO vault.	$545.00
TP TAH-COMMAND	TROY PRODUCTS TAHOE command post 44"Wx22"Lx17"H, includes storage drawers, full size map drawer & radio mounting area with cargo mounting platform.	$7,435.00
TP TAH-RDECK	TROY PRODUCTS Tahoe horizontal cargo deck with adjustable divider, bolts to Tahoe rear cages.	$805.00
TP TAH-CARGODECK-SS	TROY PRODUCTS Tahoe rear cargo deck storage system with easy-deploy Stop-Stick compartment, slide-out storage drawer, slide-out electronics tray, storage tray and side cubbies.	$3,110.00

SETINA

SET TAH-VAULT1	Setina single drawer vault with ley lock & top basket, powder coated black.	$2,185.00
SET TAH-VAULT2	Setina two drawer vault with combo lock on top drawer & no lock on bottom drawer, powder coated black.	$2,410.00
SET TAH-VAULT-FREE	Setina free standing kit, required with vault when not installing with Setina cargo barrier.	$400.00

ALAN JAY FLEET SALES

863-402-4234

Ashlee.Wilson@AlanJay.com Christy.Self@AlanJay.com Matt.Forte@AlanJay.com

CITY OF TALLAHASSEE

ALL PRICES INCLUDE FREIGHT AND INSTALLATION

TAHOE K9

AMERICAN ALUMINUM

AA 1/3-2/3	American Aluminum 1/3 inmate & 2/3 K9 system includes rubber mat, matte black powder coat & white interior cage light. Vehicle specific kennel manufacturered from heavy gauge aluminum designed for easy cleaning and officer comfort, installed.	$4,495.00
AA EZ RIDER	American Aluminum Platform K9 system includes rubber mat, matte black powder coat & white interior cage light. Vehicle specific kennel manufacturered from heavy gauge aluminum designed for easy cleaning and officer comfort, installed.	$3,955.00
AA R-DIVIDE	American Aluminum removable divider for EZ RIDER platform.	$1,360.00
AA SUVAULT-K9-COMBO	American Aluminum 2 drawer + K9 for full size SUV includes (2) drawers and 30"W x 28" D x 29"H kennel. Unit powder coated black.	$5,320.00
AA RUBBER	American Aluminum additional vehicle specific rubber mat (K9 systems include rubber mat).	$215.00
AA WATER	American Aluminum permanent mount spill resistant water dish with 1 gallon capacity.	$185.00
AA CG-PLUS	American Aluminum EZ COOL GUARD PLUS M910 includes: Cool Guard Plus only, Cool Guard Control Head (TS display), Paw Protect, (2) Temp Probes w/ temp and humidity, Pedestal kit, All associated wire harnesses for CGP, 30A Fuse and In-line Fuse Holder, Pager, Fan and Fan guard (Coolguard ONLY, this does not include the Rescue Door Opener) .	$3,425.00
AA CG-PLUS-R	American Aluminum EZ COOL GUARD PLUS M910 with RESCUE ADD ON includes: Cool Guard Plus only, Cool Guard Control Head (TS display), Paw Protect, (2) Temp Probes w/ temp and humidity, Pedestal kit, All associated wire harnesses for CGP, 30A Fuse and In-line Fuse Holder, Pager, Fan and Fan guard.	$4,480.00

HAVIS MOUNTS

HAV TAH-K9	Havis K9 Transport system powder coated white.	$4,690.00

ACE K9

AK9 HA-2520	K9 HEAT ALARM® PRO temperature alarm system includes horn activation, siren activation, light activation and dual window drop. Includes no K9 left behind, engine stall sensor, optional 10" fan with guard, smoke detector, and remote pager module for heat alarm pro, roof mount 10" fiberglass mast antenna, NMO mount, coax cable, and coupler box.	$3,215.00
AK9 HP-5020	Ace K9 K9 Hot-N-Pop® PRO temperature alarm & door opening system includes horn activation, siren activation, light activation, dual window drop and one door pop remote with holster. Includes no K9 left behins, engine stall sensor, optional 10" fan with guard, smoke detector, and remote pager module for hot-n-pop pro, roof mount 10" fiberglass mast antenna, NMO mount, coax cable, and coupler box.	$4,065.00
AWD 7040	Upgrade to AceWatchDog™ for use with Pro Alarm Systems AceWatchDog™ Server Service is $168.00 Per Year and the First Year is Included with New Unit. More Info: www.acek9.com/awd.html (Must Complete End User Questionaire from ACE/K9 when placing order)	$1,095.00

DURANGO BALLISTICS

ANGEL ARMOR

AA DUR-3A-D	ANGEL ARMOR LEVEL IIIa FRONT DRIVER DOOR FOR (2011+DURANGO) INCLUDES FREIGHT AND INSTALLATION.	$1,215.00
AA DUR-3A-P	ANGEL ARMOR LEVEL IIIa FRONT PASSENGER DOOR FOR (2011+DURANGO) INCLUDES FREIGHT AND INSTALLATION.	$1,215.00

DURANGO PUSH BUMPERS

TROY PRODUCTS

TP PB-DUR	TROY PRODUCTS Push-bumper uprights with solid top channel cover.	$1,155.00
TP PB-DUR-LB2	TROY PRODUCTS Push-bumper uprights with two (2) light channel brackets and wire covers. Specify make & model of lights.	$1,180.00

ALL PRICES INCLUDE FREIGHT AND INSTALLATION

TP PB-DUR-LB4	TROY PRODUCTS Push-bumper uprights with four (4) light channel brackets and wire covers. Specify make & model of lights.	$1,180.00
TP PB-LGH-BKT	TROY PRODUCTS Push-bumper upright 45 degree light brackets to give side mounted lights more angel. (SOLD PER ONE EACH)	$485.00
TP PB-UNIV TRAY	TROY PRODUCTS Push-bumper uprights winch tray, accommodates up to 9,500 lbs.	$530.00

WESTIN

WEST DUR-PB	Westin Elite push bumper for Durango Pursuit.	$685.00
WEST DUR-PB2L	Westin Elite push bumper for Durango Pursuit with two light channel (lights purchased separately).	$740.00
WEST DUR-PB2L-PIT	Westin Elite push bumper for Durango Pursuit with two light channel including pit bars with headlight wraps (lights purchased separately).	$2,010.00

PROGARD

PG DUR-PB	Pro-Gard push bumper.	$910.00

SETINA

SET DUR-PB450L2	Setina lighted push bumper with (2) forward facing ION LED lights, installed.	$1,630.00
SET DUR-PB450L4	Setina lighted push bumper with (2) forward facing LED lights & (2) side facing LED lights, installed.	$1,915.00

DURANGO WHELEN LIGHTING

LAW ENFORCEMENT FRONT

W MCRN-2STUD-RB	(2) Whelen Micron series light heads surface mount with stud mount installed in grille split (RED/BLUE).	$440.00
W ION2-2PB-RBW	(2) Whelen ION DUAL color light heads mounted in push bumper light channel (ONE RED/WHITE & ONE BLUE/WHITE).	$585.00
W TLI2-2GL-RBW	(2) Whelen ION T-Series DUAL color ultra thin light mounted in grille (One RED/WHITE & One BLUE/WHITE).	$440.00
W TLI2-4GL-RBW	(4) Whelen ION T-Series DUAL color ultra thin light mounted in grille (Two RED/WHITE & Two BLUE/WHITE).	$900.00
W TLI2-2FOG-RBW	(2) Whelen ION T-Series DUAL color ultra thin light mounted in the fog light position (One RED/WHITE & One BLUE/WHITE).	$450.00
W TLI2-2PB-RBW	(2) Whelen ION T-Series DUAL color ultra thin light surface mounted to sides of push bumper (One RED/WHITE & One BLUE/WHITE).	$450.00
W STRIPLT-DUO-2GL-RBW	(2) Whelen Strip-Light LED light duo color surface mount light heads mounted in grille with L-brackets (ONE RED/WHITE & ONE BLUE/WHITE).	$500.00
W STRIPLT-DUO-4GL-RBW	(4) Whelen Strip-Light LED light duo color surface mount light heads mounted in grille with L-brackets (Two RED/WHITE & Two BLUE/WHITE).	$1,000.00
W MCRN-2STUD-BW	(2) Whelen Micron series light heads surface mount with stud mount installed in grille split (BLUE/WHITE).	$440.00
W ION2-2PB-BW	(2) Whelen ION DUAL color light heads mounted in push bumper light channel (BLUE/WHITE).	$455.00
W TLI2-2GL-BW	(2) Whelen ION T-Series DUAL color ultra thin light mounted in grille (BLUE/WHITE).	$450.00
W TLI2-4GL-BW	(4) Whelen ION T-Series DUAL color ultra thin light mounted in grille (BLUE/WHITE).	$900.00
W TLI2-2FOG-BW	(2) Whelen ION T-Series DUAL color ultra thin light mounted in the fog light position (BLUE/WHITE).	$450.00
W TLI2-2PB-BW	(2) Whelen ION T-Series DUAL color ultra thin light surface mounted to sides of push bumper (BLUE/WHITE).	$450.00
W STRIPLT-DUO-2GL-BW	(2) Whelen Strip-Light LED light duo color surface mount light heads mounted in grille with L-brackets (BLUE/WHITE).	$500.00
W STRIPLT-DUO-4GL-BW	(4) Whelen Strip-Light LED light duo color surface mount light heads mounted in grille with L-brackets (BLUE/WHITE).	$1,000.00

863-402-4234

Ashlee.Wilson@AlanJay.com Christy.Self@AlanJay.com Matt.Forte@AlanJay.com

ALL PRICES INCLUDE FREIGHT AND INSTALLATION

FIRE / EMS FRONT

W MCRN-2STUD-RW	(2) Whelen Micron series light heads surface mount with stud mount installed in grille split (RED/WHITE).	$440.00
W ION2-2PB-RW	(2) Whelen ION DUAL color light heads mounted in push bumper light channel (RED/WHITE).	$585.00
W TLI2-2GL-RW	(2) Whelen ION T-Series DUAL color ultra thin light mounted in grille (RED/WHITE).	$450.00
W TLI2-4GL-RW	(4) Whelen ION T-Series DUAL color ultra thin light mounted in grille (RED/WHITE).	$900.00
W TLI2-2FOG-RW	(2) Whelen ION T-Series DUAL color ultra thin light mounted in the fog light position (RED/WHITE).	$450.00
W TLI2-2PB-RW	(2) Whelen ION T-Series DUAL color ultra thin light surface mounted to sides of push bumper (One RED/WHITE & One RED/WHITE).	$450.00
W STRIPLT-DUO-2GL-RW	(2) Whelen Strip-Light LED light duo color surface mount light heads mounted in grille with L-brackets (RED/WHITE).	$500.00
W STRIPLT-DUO-4GL-RW	(4) Whelen Strip-Light LED light duo color surface mount light heads mounted in grille with L-brackets (RED/WHITE).	$1,225.00

LAW ENFORCEMENT SIDE

W STRIPLT-DUO-2RD-RB	(2) Whelen Strip-Light LED light duo color surface mount light heads mounted in rear door glass with L-brackets (RED/BLUE).	$565.00
W STRIPLT-DUO-2RQG-RB	(2) Whelen Strip-Light LED light duo color surface mount light heads mounted in rear quarter glass with L-brackets (RED/BLUE).	$565.00
W STRIPLT-DUO-4RQG-RB	(4) Whelen Strip-Light LED light duo color surface mount light heads mounted in rear quarter glass with L-brackets (RED/BLUE).	$1,000.00
W TLI2-2RD-RB	(2) Whelen ION T-Series DUAL color ultra thin light mounted in rear door glass with L-brackets (RED/BLUE).	$600.00
W TLI2-2RQG-RB	(2) Whelen ION T-Series DUAL color ultra thin light mounted rear quarter glass with L-brackets (RED/BLUE).	$480.00
W TLI2-4RQG-RB	(4) Whelen ION T-Series DUAL color ultra thin light mounted rear quarter glass with L-brackets (RED/BLUE).	$965.00
W STRIPLT-DUO-2RD-BW	(2) Whelen Strip-Light LED light duo color surface mount light heads mounted in rear door glass with L-brackets (BLUE/WHITE).	$565.00
W STRIPLT-DUO-2RQG-BW	(2) Whelen Strip-Light LED light duo color surface mount light heads mounted in rear quarter glass with L-brackets (BLUE/WHITE).	$565.00
W STRIPLT-DUO-4RQG-BW	(4) Whelen Strip-Light LED light duo color surface mount light heads mounted in rear quarter glass with L-brackets (BLUE/WHITE).	$1,000.00
W TLI2-2RD-BW	(2) Whelen ION T-Series DUAL color ultra thin light mounted in rear door glass with L-brackets (BLUE/WHITE).	$545.00
W TLI2-2RQG-BW	(2) Whelen ION T-Series DUAL color ultra thin light mounted rear quarter glass with L-brackets (BLUE/WHITE).	$480.00
W TLI2-4RQG-BW	(4) Whelen ION T-Series DUAL color ultra thin light mounted rear quarter glass with L-brackets (BLUE/WHITE).	$965.00
W TLI2-4WW-BW	(2) Whelen ION T-Series DUAL color ultra thin light mounted (1) over each wheel well (BLUE/WHITE).	$900.00
W TLI2-4WW-RB	(2) Whelen ION T-Series DUAL color ultra thin light mounted (1) over each wheel well (RED/BLUE).	$900.00

FIRE / EMS SIDE

W TLI2-2RD-RW	(2) Whelen ION T-Series DUAL color ultra thin light mounted in rear door glass with L-brackets (RED/WHITE).	$545.00
W TLI2-2RQG-RW	(2) Whelen ION T-Series DUAL color ultra thin light mounted rear quarter glass with L-brackets (RED/WHITE).	$480.00
W TLI2-4RQG-RW	(2) Whelen ION T-Series DUAL color ultra thin light mounted rear quarter glass with L-brackets (RED/WHITE).	$965.00
W STRIPLT-DUO-2RD-RW	(2) Whelen Strip-Light LED light duo color surface mount light heads mounted in rear door glass with L-brackets (RED/WHITE).	$565.00
W STRIPLT-DUO-2RQG-RW	(2) Whelen Strip-Light LED light duo color surface mount light heads mounted in rear quarter glass with L-brackets (RED/WHITE).	$565.00

ALL PRICES INCLUDE FREIGHT AND INSTALLATION

W STRIPLT-DUO-4RQG-RW	(4) Whelen Strip-Light LED light duo color surface mount light heads mounted in rear quarter glass with L-brackets (RED/WHITE).	$1,000.00
W TLI2-4WW-RW	(4) Whelen ION T-Series DUAL color ultra thin light mounted (1) over each wheel well (RED/WHITE).	$945.00

LAW ENFORCEMENT REAR

W STRIPLT-DUO-2RG-RB	(2) Whelen Strip-Light LED light duo color surface mount light heads mounted in window glass facing aft with L-brackets (RED/BLUE).	$565.00
W STRIPLT-DUO-2RG-BW	(2) Whelen Strip-Light LED light duo color surface mount light heads mounted in window glass facing aft with L-brackets (BLUE/WHITE).	$565.00
W TLI2-2GATE-BW	(2) Whelen ION T-Series DUAL color ultra thin light surface mounted to tail gate (BLUE/WHITE).	$450.00
W TLI2-2GATE-RBW	(2) Whelen ION T-Series DUAL color ultra thin light surface mounted to tail gate (One RED/WHITE & One BLUE/WHITE).	$450.00
W TLI2-2HATCH-BW	(2) Whelen ION T-Series DUAL color ultra thin light surface mounted under hatch to be seen when gate is raised (BLUE/WHITE).	$450.00
W TLI2-2HATCH-RB	(2) Whelen ION T-Series DUAL color ultra thin light surface mounted under hatch to be seen when gate is raised (RED/BLUE).	$450.00
W TLI2-2LIC-BW	(2) Whelen ION T-Series DUAL color ultra thin light surface mounted adjacent to license plate, vertically (BLUE/WHITE).	$450.00
W TLI2-2LIC-RBW	(2) Whelen ION T-Series DUAL color ultra thin light surface mounted adjacent to license plate, vertically (One RED/WHITE & One BLUE/WHITE).	$450.00
W TLI2-2TAG-BW	(2) Whelen ION T-Series DUAL color ultra thin light mounted on a tag bracket (BLUE/WHITE).	$490.00
W TLI2-4GATE-BW	(4) Whelen ION T-Series DUAL color ultra thin light surface mounted to tail gate (BLUE/WHITE).	$900.00
W TLI2-4GATE-RB	(4) Whelen ION T-Series DUAL color ultra thin light surface mounted to tail gate (RED/BLUE).	$900.00
W TLI2-2TAG-RBW	(2) Whelen ION T-Series DUAL color ultra thin light mounted on a tag bracket (One RED/WHITE & One BLUE/WHITE).	$480.00
W PILLAR-DUR-RB	Whelen Durango rear pillar LED lighting includes (3) light heads per side (RED/BLUE).	$1,335.00
W PILLAR-DUR-DUO-RB	Whelen Durango DUO rear pillar LED lighting includes (3) light heads per side (RED/BLUE).	$1,770.00
W PILLAR-DUR-DUO-RBA	Whelen Durango DUO rear pillar LED lighting includes (3) light heads per side (RED/AMBER & BLUE/AMBER).	$1,770.00
W PILLAR-DUR-BW	Whelen Durango rear pillar LED lighting includes (3) light heads per side (BLUE/WHITE).	$1,335.00
W PILLAR-DUR-DUO-BW	Whelen Durango DUO rear pillar LED lighting includes (3) light heads per side (BLUE/WHITE).	$1,770.00
W PILLAR-DUR-DUO-BWA	Whelen Durango DUO rear pillar LED lighting includes (3) light heads per side (BLUE/WHITE & WHITE/AMBER).	$1,770.00

FIRE / EMS REAR

W TLI2-2TAG-RAW	(2) Whelen ION T-Series DUAL color ultra thin light mounted on a tag bracket (One RED/WHITE & One AMBER/WHITE).	$490.00
W TLI2-2HATCH-RA	(2) Whelen ION T-Series DUAL color ultra thin light surface mounted under hatch to be seen when gate is raised (RED/AMBER).	$450.00
W TLI2-2GATE-RAW	(2) Whelen ION T-Series DUAL color ultra thin light surface mounted to tail gate (One RED/WHITE & One AMBER/WHITE).	$450.00
W TLI2-4GATE-RAW	(4) Whelen ION T-Series DUAL color ultra thin light surface mounted to tail gate (Two RED/WHITE & Two AMBER/WHITE).	$900.00
W TLI2-2LIC-RAW	(2) Whelen ION T-Series DUAL color ultra thin light surface mounted adjacent to license plate, vertically (One RED/WHITE & One AMBER/WHITE).	$450.00
W STRIPLT-DUO-2RG-RA	(2) Whelen Strip-Light LED light duo color surface mount light heads mounted in window glass facing aft with L-brackets (RED/AMBER).	$565.00
W PILLAR-DUR-RW	Whelen Durango rear pillar LED lighting includes (3) light heads per side (RED/WHITE).	$1,335.00

ALAN JAY FLEET SALES
863-402-4234
Ashlee.Wilson@AlanJay.com Christy.Self@AlanJay.com Matt.Forte@AlanJay.com
CITY OF TALLAHASSEE

ALL PRICES INCLUDE FREIGHT AND INSTALLATION

W PILLAR-DUR-DUO-RW	Whelen Durango DUO rear pillar LED lighting includes (3) light heads per side (RED/WHITE).	$1,770.00
W PILLAR-DUR-DUO-RWA	Whelen Durango DUO rear pillar LED lighting includes (3) light heads per side (RED/WHITE & AMBER/WHITE)	$1,770.00

ARGES / HOWLER

W ARGES1-DUR-1	Whelen Arges dedicated spot lamp with control head with DURANGO Utility specific Arges mount.	$1,395.00
W ARGES1-DUR-2	Dual Whelen Arges dedicated spot lamps with control head and DURANGO Utility specific driver and passenger Arges mounts.	$2,125.00
W HOWLER-DUR	Whelen low frequency supplemental siren, with DURANGO Utility mounting bracket.	$985.00

MIRROR

W MBEAM-DUR-R	(2) Whelen mirror beam front of side view mirror mounted LED's with ION series light heads (RED).	$650.00
W MBEAM-DUR-B	(2) Whelen mirror beam front of side view mirror mounted LED's with ION series light heads (BLUE).	$650.00
W MBEAM-DUR-RB	(2) Whelen mirror beam front of side view mirror mounted LED's with ION series light heads (one RED/one BLUE).	$650.00
W UMIRROR-DUR-RA	(2) Whelen V-Series, Combination 180 deg warning and puddle light with DURANGO under mirror mount brackets (RED/AMBER).	$835.00
W UMIRROR-DUR-RW	(2) Whelen V-Series, Combination 180 deg warning and puddle light with DURANGO under mirror mount brackets (RED/WHITE).	$835.00
W UMIRROR-DUR-BW	(2) Whelen V-Series, Combination 180 deg warning and puddle light with DURANGO under mirror mount brackets (BLUE/WHITE).	$835.00
W UMIRROR-DUR-RB	(2) Whelen V-Series, Combination 180 deg warning and puddle light with DURANGO under mirror mount brackets (RED/BLUE).	$835.00

TRACERS

W TRACER60-DUR-RB	(2) Whelen 60" SOLO color Tracers (5 lamp housing) with DURANGO mounting brackets alternating (RED/BLUE).	$1,490.00
W TRACER60-DUO-DUR-RBW	(2) Whelen 60" DUAL color Tracers (5 lamp housing) with DURANGO mounting brackets (RED/BLUE WITH OVERRIDE TO WHITE).	$1,830.00
W TRACER60-DUR-BW	(2) Whelen 60" SOLO color Tracers (5 lamp housing) with DURANGO mounting brackets alternating (BLUE/WHITE).	$1,490.00
W TRACER60-DUO-DUR-BW	(2) Whelen 60" DUAL color Tracers (5 lamp housing) with DURANGO mounting brackets (BLUE/WHITE).	$1,830.00
W TRACER60-DUR-RW	(2) Whelen 60" SOLO color Tracers (5 lamp housing) with DURANGO mounting brackets alternating (RED/WHITE).	$1,450.00
W TRACER60-DUO-DUR-RW	(2) Whelen 60" DUAL color Tracers (5 lamp housing) with DURANGO mounting brackets (RED/WHITE).	$1,830.00
W TRACER60-DUR-RA	(2) Whelen 60" SOLO color Tracers (5 lamp housing) with DURANGO mounting brackets alternating (RED/AMBER).	$1,490.00
W TRACER60-DUO-DUR-RWA	(2) Whelen 60" DUAL color Tracers (5 lamp housing) with DURANGO mounting brackets (RED/AMBER WITH OVERRIDE TO WHITE).	$1,575.00

LAW ENFORCEMENT LIGHT BAR PACKAGES

W EDGE2-HH-DUR-RBWA	Whelen Edge 9X 48" lightbar with full duo LED Modules, traffic advisor, takedown lights, alley lights, mounting kit, HHS4200 light/siren controller, Hand Held Controller, speaker, and bracket (RED/BLUE WITH FRONT OVERRIDE TO WHITE AND REAR OVERRIDE TO AMBER).	$3,740.00
W EDGE2-ROT-DUR-RBWA	Whelen Edge 9X 48" lightbar with full duo LED Modules, traffic advisor, takedown lights, alley lights, mounting kit, Core S Rotary knob Controller, Sync Module, speaker, and bracket (RED/BLUE WITH FRONT OVERRIDE TO WHITE AND REAR OVERRIDE TO AMBER).	$4,740.00
W EDGE2-21B-DUR-RBWA	Whelen Edge 9X 48" lightbar with full duo LED Modules, traffic advisor, takedown lights, alley lights, mounting kit, Core S 21 Button Controller, Sync Module, speaker, and bracket (RED/BLUE WITH FRONT OVERRIDE TO WHITE AND REAR OVERRIDE TO AMBER).	$4,740.00

ALL PRICES INCLUDE FREIGHT AND INSTALLATION

W EDGE2-ROT-DUR-BWA	Whelen Edge 9X 48" lightbar with full duo LED Modules, traffic advisor, takedown lights, alley lights, mounting kit, Core S Rotary knob Controller, Sync Module, speaker, and bracket (BLUE WITH FRONT OVERRIDE TO WHITE AND REAR OVERRIDE TO AMBER).	$4,740.00
W EDGE2-21B-DUR-BWA	Whelen Edge 9X 48" lightbar with full duo LED Modules, traffic advisor, takedown lights, alley lights, mounting kit, Core S 21 Button Controller, Sync Module, speaker, and bracket (BLUE WITH FRONT OVERRIDE TO WHITE AND REAR OVERRIDE TO AMBER).	$4,740.00
W LEGACY-CHH-DUR-RBWA	Whelen Legacy 48" lightbar with full DUO LED Modules, built in SYNC module, traffic advisor, takedown lights, alley lights, mounting kit, CORE Hand Held combination light/siren controller, speaker, and bracket (RED/BLUE WITH FRONT OVERRIDE TO WHITE AND REAR OVERRIDE TO AMBER).	$4,575.00
W LEGACY-CROT-DUR-RBWA	Whelen Legacy 48" lightbar with full DUO LED Modules, built in SYNC module, traffic advisor, takedown lights, alley lights, mounting kit, CORE Rotary Knob combination light/siren controller, speaker, and bracket (RED/BLUE WITH FRONT OVERRIDE TO WHITE AND REAR OVERRIDE TO AMBER).	$4,575.00
W LEGACY-C21B-DUR-RBWA	Whelen Legacy 48" lightbar with full DUO LED Modules, built in SYNC module, traffic advisor, takedown lights, alley lights, mounting kit, CORE 21 Button combination light/siren controller, speaker, and bracket (RED/BLUE WITH FRONT OVERRIDE TO WHITE AND REAR OVERRIDE TO AMBER).	$4,575.00
W LEGACY-CROT-DT-DUR-RBWA	Whelen Legacy 48" lightbar with full DUO LED Modules, built in SYNC module, traffic advisor, takedown lights, alley lights, mounting kit, CORE Rotary Knob combination light/siren controller, (1) expansion module, (1) external amplifier for dual tone siren, and (2) speakers with mounting brackets (RED/BLUE WITH FRONT OVERRIDE TO WHITE AND REAR OVERRIDE TO AMBER).	$5,395.00
W LEGACY-C21B-DT-DUR-RBWA	Whelen Legacy 48" lightbar with full DUO LED Modules, built in SYNC module, traffic advisor, takedown lights, alley lights, mounting kit, CORE 21 Button combination light/siren controller, (1) expansion module, (1) external amplifier for dual tone siren, and (2) speakers with mounting brackets (RED/BLUE WITH FRONT OVERRIDE TO WHITE AND REAR OVERRIDE TO AMBER).	$5,395.00
W LEGACY-CHH-DUR-BWA	Whelen Legacy 48" lightbar with full DUO LED Modules, built in SYNC module, traffic advisor, takedown lights, alley lights, mounting kit, CORE Hand Held combination light/siren controller, speaker, and bracket (BLUE WITH FRONT OVERRIDE TO WHITE AND REAR OVERRIDE TO AMBER).	$4,575.00
W LEGACY-CROT-DUR-BWA	Whelen Legacy 48" lightbar with full DUO LED Modules, built in SYNC module, traffic advisor, takedown lights, alley lights, mounting kit, CORE Rotary Knob combination light/siren controller, speaker, and bracket (BLUE WITH FRONT OVERRIDE TO WHITE AND REAR OVERRIDE TO AMBER).	$4,575.00
W LEGACY-C21B-DUR-BWA	Whelen Legacy 48" lightbar with full DUO LED Modules, built in SYNC module, traffic advisor, takedown lights, alley lights, mounting kit, CORE 21 Button combination light/siren controller, speaker, and bracket (BLUE WITH FRONT OVERRIDE TO WHITE AND REAR OVERRIDE TO AMBER).	$4,575.00
W LEGACY-CROT-DT-DUR-BWA	Whelen Legacy 48" lightbar with full DUO LED Modules, built in SYNC module, traffic advisor, takedown lights, alley lights, mounting kit, CORE Rotary Knob combination light/siren controller, (1) expansion module, (1) external amplifier for dual tone siren, and (2) speakers with mounting brackets (BLUE WITH FRONT OVERRIDE TO WHITE AND REAR OVERRIDE TO AMBER).	$4,835.00
W LEGACY-C21B-DT-DUR-BWA	Whelen Legacy 48" lightbar with full DUO LED Modules, built in SYNC module, traffic advisor, takedown lights, alley lights, mounting kit, CORE 21 Button combination light/siren controller, (1) expansion module, (1) external amplifier for dual tone siren, and (2) speakers with mounting brackets (BLUE WITH FRONT OVERRIDE TO WHITE AND REAR OVERRIDE TO AMBER).	$5,395.00

LAW ENFORCEMENT UNMARKED PACKAGES

W SLICK1-HH-DUR-RB	Whelen XLP Front and RST Rear Inner Edge interior visor lights with LED Modules, traffic advisor, takedown lights, mounting hardware, HHS4200 combination light/siren Rotary knob Controller, speaker, and bracket (RED/BLUE).	$3,545.00
W SLICK1-ROT-DUR-RB	Whelen XLP Front and RST Rear Inner Edge interior visor lights with LED Modules, traffic advisor, takedown lights, mounting hardware, Core S Rotary Knob Controller, Sync Module, speaker, and bracket (RED/BLUE).	$5,365.00
W SLICK1-21B-DUR-RB	Whelen XLP Front and RST Rear Inner Edge interior visor lights with LED Modules, traffic advisor, takedown lights, mounting hardware, Core S 21 Button Controller, Sync Module, speaker, and bracket (RED/BLUE).	$5,435.00
W SLICK1-HH-DUR-B	Whelen XLP Front and RST Rear Inner Edge interior visor lights with LED Modules, traffic advisor, takedown lights, mounting hardware, HHS4200 combination light/siren Rotary knob Controller, speaker, and bracket (BLUE).	$3,545.00

ALL PRICES INCLUDE FREIGHT AND INSTALLATION

W SLICK1-ROT-DUR-B	Whelen XLP Front and RST Rear Inner Edge interior visor lights with LED Modules, traffic advisor, takedown lights, mounting hardware, Core S Rotary Knob Controller, Sync Module, speaker, and bracket (BLUE).	$5,365.00
W SLICK1-21B-DUR-B	Whelen XLP Front and RST Rear Inner Edge interior visor lights with LED Modules, traffic advisor, takedown lights, mounting hardware, Core S 21 Button Controller, Sync Module, speaker, and bracket (BLUE).	$5,435.00
W SLICK2-HH-DUR-RBWA	Whelen FST Front DUO and RST Rear DUO Inner Edge interior visor lights with LED Modules, traffic advisor, takedown lights, mounting hardware, Core Hand Held Controller, Sync Module, speaker, and bracket (RED/BLUE FRONT WITH OVERRIDE TO WHITE AND RED/BLUE REAR WITH OVERRIDE TO AMBER).	$4,705.00
W SLICK2-ROT-DUR-RBWA	Whelen FST Front DUO and RST Rear DUO Inner Edge interior visor lights with LED Modules, traffic advisor, mounting hardware, Core Rotary knob Controller, Sync Module, speaker, and bracket (RED/BLUE FRONT WITH OVERRIDE TO WHITE AND RED/BLUE REAR WITH OVERRIDE TO AMBER).	$8,115.00
W SLICK2-21B-DUR-RBWA	Whelen FST Front DUO and RST Rear DUO Inner Edge interior visor lights with LED Modules, traffic advisor, mounting hardware, Core 21 Button Controller, Sync Module, speaker, and bracket (RED/BLUE FRONT WITH OVERRIDE TO WHITE AND RED/BLUE REAR WITH OVERRIDE TO AMBER).	$4,705.00
W SLICK2-DUAL-ROT-DUR-RBWA	Whelen FST Front DUO, Rear DUO Inner Edge with 6-LED Ion series light heads, and Rear Pillar DUO with 6-LED Ion series light heads, traffic advisor, mounting hardware, Core Rotary knob Controller, Sync Module, speaker, and bracket (RED/BLUE FRONT WITH OVERRIDE TO WHITE, RED/BLUE REAR WITH OVERRIDE TO AMBER TOP, AND RED/BLUE SIDES WITH OVERRIDE TO WHITE FOR REVERSE LIGHTING AND AMBER FOR TURN SIGNALS).	$6,325.00
W SLICK2-DUAL-21B-DUR-RBWA	Whelen FST Front DUO and Rear DUO Inner Edge with 6-LED Ion series light heads, and Rear Pillar DUO with 6-LED Ion series light heads, traffic advisor, mounting hardware, Core 21 Button Controller, Sync Module, speaker, and bracket (RED/BLUE FRONT WITH OVERRIDE TO WHITE, RED/BLUE REAR WITH OVERRIDE TO AMBER TOP, AND RED/BLUE SIDES WITH OVERRIDE TO WHITE FOR REVERSE LIGHTING AND AMBER FOR TURN SIGNALS).	$6,325.00
W SLICK2-ROT-DT-DUR-RBWA	Whelen FST Front DUO and RST Rear DUO Inner Edge interior visor lights with LED Modules, traffic advisor, mounting hardware, Core S Rotary knob Controller, Sync Module, 16 output expansion module, external amplifier, (2) speakers, and mounting brackets (RED/BLUE FRONT WITH OVERRIDE TO WHITE AND RED/BLUE REAR WITH OVERRIDE TO AMBER).	$5,525.00
W SLICK2-21B-DT-DUR-RBWA	Whelen FST Front DUO and RST Rear DUO Inner Edge interior visor lights with LED Modules, traffic advisor, mounting hardware, HHS4207 combination light/siren controller, Core 21 Button Controller, Sync Module, 16 output expansion module, external amplifier, (2) speakers, and mounting brackets (RED/BLUE FRONT WITH OVERRIDE TO WHITE AND RED/BLUE REAR WITH OVERRIDE TO AMBER).	$5,525.00
W SLICK2-DUAL-ROT-DT-DUR-RBWA	Whelen FST Front DUO, Rear DUO Inner Edge with 6-LED Ion series light heads, and Rear Pillar DUO with 6-LED Ion series light heads, traffic advisor, mounting hardware, Core Rotary knob Controller, Sync Module, 16 output expansion module, external amplifier, (2) speakers, and mounting brackets (RED/BLUE FRONT WITH OVERRIDE TO WHITE, RED/BLUE REAR WITH OVERRIDE TO AMBER TOP, AND RED/BLUE SIDES WITH OVERRIDE TO WHITE FOR REVERSE LIGHTING AND AMBER FOR TURN SIGNALS).	$7,145.00
W SLICK2-DUAL-21B-DT-DUR-RBWA	Whelen FST Front DUO and Rear DUO Inner Edge with 6-LED Ion series light heads, and Rear Pillar DUO with 6-LED Ion series light heads, traffic advisor, mounting hardware, Core 21 Button Controller, Sync Module, 16 output expansion module, external amplifier, (2) speakers, and mounting brackets (RED/BLUE FRONT WITH OVERRIDE TO WHITE, RED/BLUE REAR WITH OVERRIDE TO AMBER TOP, AND RED/BLUE SIDES WITH OVERRIDE TO WHITE FOR REVERSE LIGHTING AND AMBER FOR TURN SIGNALS).	$7,135.00
W SLICK2-HH-DUR-BWA	Whelen FST Front DUO and RST Rear DUO Inner Edge interior visor lights with LED Modules, traffic advisor, takedown lights, mounting hardware, Core Hand Held Controller, Sync Module, speaker, and bracket (BLUE FRONT WITH OVERRIDE TO WHITE AND BLUE REAR WITH OVERRIDE TO AMBER).	$4,705.00
W SLICK2-ROT-DUR-BWA	Whelen FST Front DUO and RST Rear DUO Inner Edge interior visor lights with LED Modules, traffic advisor, mounting hardware, Core Rotary knob Controller, Sync Module, speaker, and bracket (BLUE FRONT WITH OVERRIDE TO WHITE AND BLUE REAR WITH OVERRIDE TO AMBER).	$8,115.00
W SLICK2-21B-DUR-BWA	Whelen FST Front DUO and RST Rear DUO Inner Edge interior visor lights with LED Modules, traffic advisor, mounting hardware, Core 21 Button Controller, Sync Module, speaker, and bracket (BLUE FRONT WITH OVERRIDE TO WHITE AND BLUE REAR WITH OVERRIDE TO AMBER).	$4,705.00
W SLICK2-ROT-DT-DUR-BWA	Whelen FST Front DUO and RST Rear DUO Inner Edge interior visor lights with LED Modules, traffic advisor, mounting hardware, Core S Rotary knob Controller, Sync Module, 16 output expansion module, external amplifier, (2) speakers, and mounting brackets (BLUE FRONT WITH OVERRIDE TO WHITE AND BLUE REAR WITH OVERRIDE TO AMBER).	$5,525.00

ALL PRICES INCLUDE FREIGHT AND INSTALLATION

W SLICK2-DUAL-ROT-DUR-BWA	Whelen FST Front DUO, Rear DUO Inner Edge with 6-LED Ion series light heads, and Rear Pillar DUO with 6-LED Ion series light heads, traffic advisor, mounting hardware, Core Rotary knob Controller, Sync Module, speaker, and bracket (BLUE FRONT WITH OVERRIDE TO WHITE, BLUE REAR WITH OVERRIDE TO AMBER TOP, AND BLUE SIDES WITH OVERRIDE TO WHITE FOR REVERSE LIGHTING AND AMBER FOR TURN SIGNALS).	$6,325.00
W SLICK2-DUAL-21B-DUR-BWA	Whelen FST Front DUO and Rear DUO Inner Edge with 6-LED Ion series light heads, and Rear Pillar DUO with 6-LED Ion series light heads, traffic advisor, mounting hardware, Core 21 Button Controller, Sync Module, speaker, and bracket (BLUE FRONT WITH OVERRIDE TO WHITE, BLUE REAR WITH OVERRIDE TO AMBER TOP, AND BLUE SIDES WITH OVERRIDE TO WHITE FOR REVERSE LIGHTING AND AMBER FOR TURN SIGNALS).	$6,325.00
W SLICK2-21B-DT-DUR-BWA	Whelen FST Front DUO and RST Rear DUO Inner Edge interior visor lights with LED Modules, traffic advisor, mounting hardware, Core 21 Button Controller, Sync Module, 16 output expansion module, external amplifier, (2) speakers, and mounting brackets (BLUE FRONT WITH OVERRIDE TO WHITE AND BLUE REAR WITH OVERRIDE TO AMBER).	$5,525.00
W SLICK2-DUAL-ROT-DT-DUR-BWA	Whelen FST Front DUO, Rear DUO Inner Edge with 6-LED Ion series light heads, and Rear Pillar DUO with 6-LED Ion series light heads, traffic advisor, mounting hardware, Core Rotary knob Controller, Sync Module, 16 output expansion module, external amplifier, (2) speakers, and mounting brackets (BLUE FRONT WITH OVERRIDE TO WHITE, BLUE REAR WITH OVERRIDE TO AMBER TOP, AND BLUE SIDES WITH OVERRIDE TO WHITE FOR REVERSE LIGHTING).	$7,145.00
W SLICK2-DUAL-21B-DT-DUR-BWA	Whelen FST Front DUO and Rear DUO inner Edge with 6-LED Ion series light heads, and Rear Pillar DUO with 6-LED Ion series light heads, traffic advisor, mounting hardware, Core 21 Button Controller, Sync Module, 16 output expansion module, external amplifier, (2) speakers, and mounting brackets (BLUE FRONT WITH OVERRIDE TO WHITE, BLUE REAR WITH OVERRIDE TO AMBER TOP, AND BLUE SIDES WITH OVERRIDE TO WHITE FOR REVERSE LIGHTING).	$7,145.00

FIRE / EMS LIGHT BAR PACKAGES

W EDGE2-ROT-DUR-RWA	Whelen Edge 9X 48" lightbar with full duo LED Modules, traffic advisor, takedown lights, alley lights, mounting kit, Core S Rotary knob Controller, Sync Module, speaker, and bracket (RED WITH FRONT OVERRIDE TO WHITE RED AND REAR OVERRIDE TO AMBER).	$4,740.00
W EDGE2-21B-DUR-RWA	Whelen Edge 9X 48" lightbar with full duo LED Modules, traffic advisor, takedown lights, alley lights, mounting kit, Core S 21 Button Controller, Sync Module, speaker, and bracket (RED WITH FRONT OVERRIDE TO WHITE AND RED REAR OVERRIDE TO AMBER).	$4,740.00
W LEGACY-CHH-DUR-RWA	Whelen Legacy 48" lightbar with full DUO LED Modules, built in SYNC module, traffic advisor, takedown lights, alley lights, mounting kit, CORE Hand Held combination light/siren controller, speaker, and bracket (RED WITH FRONT OVERRIDE TO WHITE AND REAR OVERRIDE TO AMBER).	$4,575.00
W LEGACY-CROT-DUR-RWA	Whelen Legacy 48" lightbar with full DUO LED Modules, built in SYNC module, traffic advisor, takedown lights, alley lights, mounting kit, CORE Rotary Knob combination light/siren controller, speaker, and bracket (RED WITH FRONT OVERRIDE TO WHITE AND REAR OVERRIDE TO AMBER).	$4,575.00
W LEGACY-C21B-DUR-RWA	Whelen Legacy 48" lightbar with full DUO LED Modules, built in SYNC module, traffic advisor, takedown lights, alley lights, mounting kit, CORE 21 Button combination light/siren controller, speaker, and bracket (RED WITH FRONT OVERRIDE TO WHITE AND REAR OVERRIDE TO AMBER).	$4,575.00
W LEGACY-CROT-DT-DUR-RWA	Whelen Legacy 48" lightbar with full DUO LED Modules, built in SYNC module, traffic advisor, takedown lights, alley lights, mounting kit, CORE Rotary Knob combination light/siren controller, (1) expansion module, (1) external amplifier for dual tone siren, and (2) speakers with mounting brackets (RED WITH FRONT OVERRIDE TO WHITE AND REAR OVERRIDE TO AMBER).	$5,395.00
W LEGACY-C21B-DT-DUR-RWA	Whelen Legacy 48" lightbar with full DUO LED Modules, built in SYNC module, traffic advisor, takedown lights, alley lights, mounting kit, CORE 21 Button combination light/siren controller, (1) expansion module, (1) external amplifier for dual tone siren, and (2) speakers with mounting brackets (RED WITH FRONT OVERRIDE TO WHITE AND REAR OVERRIDE TO AMBER).	$5,395.00
W LEGACY-CROT-DT-DUR-RGWA	Whelen Legacy 48" lightbar with full DUO LED Modules, built in SYNC module, traffic advisor, takedown lights, alley lights, mounting kit, CORE Rotary Knob combination light/siren controller, (1) expansion module, (1) external amplifier for dual tone siren, and (2) speakers with mounting brackets (RED WITH FRONT OVERRIDE TO WHITE AND REAR OVERRIDE TO AMBER & RED/GREEN CORNERS).	$5,395.00
W LEGACY-C21B-DT-DUR-RGWA	Whelen Legacy 48" lightbar with full DUO LED Modules, built in SYNC module, traffic advisor, takedown lights, alley lights, mounting kit, CORE 21 Button combination light/siren controller, (1) expansion module, (1) external amplifier for dual tone siren, and (2) speakers with mounting brackets (RED WITH FRONT OVERRIDE TO WHITE AND REAR OVERRIDE TO AMBER & RED/GREEN CORNERS).	$5,395.00

ALAN JAY FLEET SALES
863-402-4234
Ashlee.Wilson@AlanJay.com Christy.Self@AlanJay.com Matt.Forte@AlanJay.com
CITY OF TALLAHASSEE

ALL PRICES INCLUDE FREIGHT AND INSTALLATION

W LIBERTY-OPTI-CROT-DT-DUR-RGWA	Whelen Liberty 48" lightbar with full DUO LED Modules, built in OPTICOM emitter, traffic advisor, takedown lights, alley lights, mounting kit, CORE Rotary Knob combination light/siren controller, Sync Module, (1) expansion module, (1) external amplifier for dual tone siren, and (2) speakers with mounting brackets (RED WITH FRONT OVERRIDE TO WHITE AND REAR OVERRIDE TO AMBER & RED/GREEN CORNERS).	$5,245.00
W LIBERTY-OPTI-C21B-DT-DUR-RGWA	Whelen Liberty 48" lightbar with full DUO LED Modules, built in OPTICOM emitter, traffic advisor, takedown lights, alley lights, mounting kit, CORE 21 Button combination light/siren controller, Sync Module, (1) expansion module, (1) external amplifier for dual tone siren, and (2) speakers with mounting brackets (RED WITH FRONT OVERRIDE TO WHITE AND REAR OVERRIDE TO AMBER & RED/GREEN CORNERS).	$5,245.00

FIRE / EMS UNMARKED PACKAGES

W SLICK1-HH-DUR-R	Whelen XLP Front and RST Rear Inner Edge interior visor lights with LED Modules, traffic advisor, takedown lights, mounting hardware, HHS4200 combination light/siren Rotary knob Controller, speaker, and bracket (RED).	$3,545.00
W SLICK1-ROT-DUR-R	Whelen XLP Front and RST Rear Inner Edge interior visor lights with LED Modules, traffic advisor, takedown lights, mounting hardware, Core S Rotary Knob Controller, Sync Module, speaker, and bracket (RED).	$5,365.00
W SLICK1-21B-DUR-R	Whelen XLP Front and RST Rear Inner Edge interior visor lights with LED Modules, traffic advisor, takedown lights, mounting hardware, Core S 21 Button Controller, Sync Module, speaker, and bracket (RED).	$5,435.00
W SLICK2-ROT-DT-DUR-RWA	Whelen FST Front DUO and RST Rear DUO Inner Edge interior visor lights with LED Modules, traffic advisor, mounting hardware, Core S Rotary knob Controller, Sync Module, 16 output expansion module, external amplifier, (2) speakers, and mounting brackets (RED FRONT WITH OVERRIDE TO WHITE AND RED REAR WITH OVERRIDE TO AMBER).	$5,525.00
W SLICK2-21B-DT-DUR-RWA	Whelen FST Front DUO and RST Rear DUO Inner Edge interior visor lights with LED Modules, traffic advisor, mounting hardware, Core 21 Button Controller, Sync Module, 16 output expansion module, external amplifier, (2) speakers, and mounting brackets (RED FRONT WITH OVERRIDE TO WHITE AND RED REAR WITH OVERRIDE TO AMBER).	$5,525.00
W SLICK2-DUAL-ROT-DT-DUR-RWA	Whelen FST Front DUO, Rear DUO Inner Edge with 6-LED Ion series light heads, and Rear Pillar DUO with 6-LED Ion series light heads, traffic advisor, mounting hardware, Core Rotary knob Controller, Sync Module, 16 output expansion module, external amplifier, (2) speakers, and mounting brackets (RED FRONT WITH OVERRIDE TO WHITE, RED REAR WITH OVERRIDE TO AMBER TOP, AND RED SIDES WITH OVERRIDE TO WHITE FOR REVERSE LIGHTING).	$7,145.00
W SLICK2-DUAL-21B-DT-DUR-RWA	Whelen FST Front DUO and Rear DUO Inner Edge with 6-LED Ion series light heads, and Rear Pillar DUO with 6-LED Ion series light heads, traffic advisor, mounting hardware, Core 21 Button Controller, Sync Module, 16 output expansion module, external amplifier, (2) speakers, and mounting brackets (RED FRONT WITH OVERRIDE TO WHITE, RED REAR WITH OVERRIDE TO AMBER TOP, AND RED SIDES WITH OVERRIDE TO WHITE FOR REVERSE LIGHTING).	$7,145.00
W SLICK2-HH-DUR-RWA	Whelen FST Front DUO and RST Rear DUO Inner Edge interior visor lights with LED Modules, traffic advisor, takedown lights, mounting hardware, Core Hand Held Controller, Sync Module, speaker, and bracket (RED FRONT WITH OVERRIDE TO WHITE AND RED REAR WITH OVERRIDE TO AMBER).	$4,705.00
W SLICK2-ROT-DUR-RWA	Whelen FST Front DUO and RST Rear DUO Inner Edge interior visor lights with LED Modules, traffic advisor, mounting hardware, Core Rotary knob Controller, Sync Module, speaker, and bracket (RED FRONT WITH OVERRIDE TO WHITE AND RED REAR WITH OVERRIDE TO AMBER).	$4,705.00
W SLICK2-21B-DUR-RWA	Whelen FST Front DUO and RST Rear DUO Inner Edge interior visor lights with LED Modules, traffic advisor, mounting hardware, Core 21 Button Controller, Sync Module, speaker, and bracket (RED FRONT WITH OVERRIDE TO WHITE AND RED REAR WITH OVERRIDE TO AMBER).	$4,705.00
W SLICK2-DUAL-ROT-DUR-RWA	Whelen FST Front DUO, Rear DUO Inner Edge with 6-LED Ion series light heads, and Rear Pillar DUO with 6-LED Ion series light heads, traffic advisor, mounting hardware, Core Rotary knob Controller, Sync Module, speaker, and bracket (RED FRONT WITH OVERRIDE TO WHITE, RED REAR WITH OVERRIDE TO AMBER TOP, AND RED SIDES WITH OVERRIDE TO WHITE FOR REVERSE LIGHTING AND AMBER FOR TURN SIGNALS).	$6,325.00
W SLICK2-DUAL-21B-DUR-RWA	Whelen FST Front DUO and Rear DUO Inner Edge with 6-LED Ion series light heads, and Rear Pillar DUO with 6-LED Ion series light heads, traffic advisor, mounting hardware, Core 21 Button Controller, Sync Module, speaker, and bracket (RED FRONT WITH OVERRIDE TO WHITE, RED REAR WITH OVERRIDE TO AMBER TOP, AND RED SIDES WITH OVERRIDE TO WHITE FOR REVERSE LIGHTING AND AMBER FOR TURN SIGNALS).	$6,325.00

ALAN JAY FLEET SALES
863-402-4234
Ashlee.Wilson@AlanJay.com Christy.Self@AlanJay.com Matt.Forte@AlanJay.com
CITY OF TALLAHASSEE

ALL PRICES INCLUDE FREIGHT AND INSTALLATION

DURANGO TROY CONSOLE & CAGES

CONSOLES

TP DUR-CON18	TROY PRODUCTS 18" non-floor-shift console, Includes faceplates, 4" dual cup internal beverage holder, 4" shallow console tray, 2" faceplate with (2) DC outlets & (1) dual-port USB module, & height adjustable swivel arm rest with 5"x8" foam pad that bolts to rear of console.	$1,195.00
TP DUR-AWD-RELOCATE	2" faceplate to relocate the OEM AWD module (For AWD models only).	$0.00
TP DUR-PRTCON14	TROY PRODUCTS 14" printer console includes standard faceplates, 4" dual cup internal beverage holder, 4" shallow console tray, 2" faceplate with (2) DC outlets & (1) dual-port USB module, & height adjustable swivel arm rest with 5"x8" foam pad that bolts to rear of console.	$1,240.00

PARTITIONS

TP DUR-CARGO-WIRE	TROY PRODUCTS Durango rear partition w/square-hole main window & cargo window side panels.	$795.00
TP DUR-HATCH	TROY PRODUCTS rear cargo door square-hole window guard.	$310.00
TP DUR-PART-SLIDE-WIRE	TROY PRODUCTS spacemaker partition with sliding window & square hole punched bracket. Includes mounting kit & Partition kick panels with big-foot pockets.	$1,720.00

SEATS & CAGES

TP DUR-SEAT-POLY	TROY PRODUCTS plastic seat with Officer-Safe seatbelt system. Includes rear poly partition with square-hole cargo window side panels.	$2,625.00
TP DUR-SEAT-WIRE	TROY PRODUCTS plastic seat with Officer-Safe seatbelt system. Includes rear partition with square-hole main window and cargo window side panels.	$2,525.00
TP DUR-SWB	TROY PRODUCTS Durango driver/passenger side vertical bar window guards.	$445.00
TP DUR-CGP	TROY PRODUCTS Durango rear partition airbag corridor gap panels, driver and passenger sides.	$235.00
TP DUR-DP-SET	TROY PRODUCTS SILVERADO 1500 DRIVER AND PASSENGER DOOR PANEL SET.	$425.00

COMPUTER STANDS

TP COMP-UNIV-SA	TROY PRODUCTS computer mount with easy one-handed operation and swing arm, bolts to troy console. (DOCKING STATION NOT INCLUDED).	$480.00
TP COMP-UNIV-SL	TROY PRODUCTS computer mount with easy one-handed operation and slide arm, bolts to troy console. (DOCKING STATION NOT INCLUDED).	$625.00

DURANGO SETINA CONSOLE & CAGES

PARTITIONS

SET DUR-12VS-POLY	Setina 12VS 2nd row partition - POLY	$1,010.00
SET DUR-12VS-WIRE	Setina 12VS 2nd row partition - WIRE	$1,010.00
SET DUR-R-PART-10VS	Setina 10VS C RESESSED panel prisoner cage with uncoated polycarbonate, vinyl coated expanded metal window security screen, and lower extension panels.	$1,710.00

SEATS & CAGES

SET DUR-1/2CAGE	Setina 6VS single prisoner transport cage, coated polycarbonate installs utilizing STOCK SEAT.	$2,030.00
SET DUR-SWB	Setina VS steel vertical window barriers. Compatible with stock & TPO door panels.	$575.00
SET DUR-SEAT	Setina full replacement with stock seat belts (This is a seat cover, not a replacement)	$1,330.00
SET DUR-DOOR-COVER	Setina S TPO black plastic door panels, installs over OEM door panels.	$560.00

ALAN JAY FLEET SALES
863-402-4234
Ashlee.Wilson@AlanJay.com Christy.Self@AlanJay.com Matt.Forte@AlanJay.com
CITY OF TALLAHASSEE

ALL PRICES INCLUDE FREIGHT AND INSTALLATION

FREE STANDING GUN MOUNT

SET DUR-FREE	Setina free standing gunlock kit, requires gun lock (purchased separately).	$505.00

DURANGO PROGARD CONSOLE & CAGES

PARTITIONS

PG DUR-R-PART	Pro-gard RESESSED panel partition includes poly center slider window with expanded metal insert and lower extension panel.	$1,730.00
PG DUR-CARGO-WIRE	Pro-Gard 7 gauge steel wire cargo barrier with filler panels.	$985.00
PG DUR-CARGO-POLY	Pro-gard - ¼" poly cargo barrier with filler panels.	$985.00

SEATS & CAGES

PG DUR-SEAT-WIRE	Pro-Gard charcoal grey ABS standard prisoner transport seat w/ 1/4" steel screen window cargo barrier and outboard seat belts.	$2,920.00
PG DUR-SEAT-POLY	Pro-Gard charcoal grey ABS standard prisoner transport seat w/ 1/4" poly window cargo barrier and outboard seat belts.	$2,920.00
PG DUR- FLOOR-PAN	Pro-gard charcoal grey ABS floor pan	$505.00
PG DUR-PWB	Pro-Gard poly window bars (for use with O.E.M. door panels only)	$530.00

DURANGO HAVIS CONSOLE & COMPUTER MOUNTS

HAV DUR-CON20	Havis 20"L x 10"H vehicle specific console includes mounting, side mount arm rest, (2) DC power outlets, (2) cup holders, and necessary blanks.	$1,535.00
HAV DUR-CM-STD	Havis passenger seat mount computer mount stand, standard. (cradle sold separately)	$705.00
HAV DUR-CM-PREM	Havis passenger seat mount computer mount stand, premium with slide feature. (cradle sold separately)	$970.00

DURANGO VAULT/GUN BOX

AMERICAN ALUMINUM

AA SUVAULT-1	American Aluminum single drawer weapon storage vault with secure lock T-handle locking system, powder coated black with mesh basket on top.	$2,005.00
AA SUVAULT-2	American Aluminum TWO drawer weapon storage vault with secure lock T-handle locking system, powder coated black with mesh basket on top.	$3,750.00
AA SIMPLEX	Upgrade vault to include Simplex lock (per drawer).	$515.00
AA UP VAULT	American Aluminum UP vault leg kit, installed.	$335.00

TROY PRODUCTS

TP DUR-VAULT	TROY PRODUCTS DURANGO storage vault, 40"Wx32"Lx12H". Includes two (2) lockable draw-tight handles, carpet on top, foam on floor for use with OEM seats or REAR PARTITION ONLY.	$1,980.00
TP DUR-VAULT-TILT	TROY PRODUCTS DURANGO storage vault, 40"Wx28"Lx12H". Includes two (2) lockable draw-tight handles, carpet on top, foam on floor, & tilt-up cargo mount system for use with PLASTIC SEAT.	$2,630.00

SETINA

SET DUR-VAULT1	Setina single drawer vault with ley lock & top basket, powder coated black.	$2,185.00
SET DUR-VAULT2	Setina two drawer vault with combo lock on top drawer & no lock on bottom drawer, powder coated black.	$2,410.00
SET DUR-VAULT-FREE	Setina free standing kit, required with vault when not installing with Setina cargo barrier.	$250.00

ALAN JAY FLEET SALES
863-402-4234
Ashlee.Wilson@AlanJay.com Christy.Self@AlanJay.com Matt.Forte@AlanJay.com
CITY OF TALLAHASSEE

ALL PRICES INCLUDE FREIGHT AND INSTALLATION

DURANGO K9

AMERICAN ALUMINUM

AA 1/3-2/3	American Aluminum 1/3 inmate & 2/3 K9 system includes rubber mat, matte black powder coat & white interior cage light. Vehicle specific kennel manufacturered from heavy gauge aluminum designed for easy cleaning and officer comfort, installed.	$4,495.00
AA EZ RIDER	American Aluminum Platform K9 system includes rubber mat, matte black powder coat & white interior cage light. Vehicle specific kennel manufacturered from heavy gauge aluminum designed for easy cleaning and officer comfort, installed.	$3,955.00
AA R-DIVIDE	American Aluminum removable divider for EZ RIDER platform.	$1,360.00
AA SUVAULT-K9-COMBO	American Aluminum 2 drawer + K9 for full size SUV includes (2) drawers and 30"W x 28" D x 29"H kennel. Unit powder coated black.	$5,320.00
AA RUBBER	American Aluminum additional vehicle specific rubber mat (K9 systems include rubber mat).	$215.00
AA WATER	American Aluminum permanent mount spill resistant water dish with 1 gallon capacity.	$185.00
AA CG-PLUS	American Aluminum EZ COOL GUARD PLUS M910 includes: Cool Guard Plus only, Cool Guard Control Head (TS display), Paw Protect, (2) Temp Probes w/ temp and humidity, Pedestal kit, All associated wire harnesses for CGP, 30A Fuse and In-line Fuse Holder, Pager, Fan and Fan guard (Coolguard ONLY, this does not include the Rescue Door Opener) .	$3,425.00
AA CG-PLUS-R	American Aluminum EZ COOL GUARD PLUS M910 with RESCUE ADD ON includes: Cool Guard Plus only, Cool Guard Control Head (TS display), Paw Protect, (2) Temp Probes w/ temp and humidity, Pedestal kit, All associated wire harnesses for CGP, 30A Fuse and In-line Fuse Holder, Pager, Fan and Fan guard.	$4,480.00

HAVIS MOUNTS

HAV DUR-K9	Havis K9 Transport system powder coated white.	$5,410.00

ACE K9

AK9 HA-2520	K9 HEAT ALARM® PRO temperature alarm system includes horn activation, siren activation, light activation and dual window drop. Includes no K9 left behind, engine stall sensor, optional 10" fan with guard, smoke detector, and remote pager module for heat alarm pro, roof mount 10" fiberglass mast antenna, NMO mount, coax cable, and coupler box.	$3,215.00
AK9 HP-5020	Ace K9 K9 Hot-N-Pop® PRO temperature alarm & door opening system includes horn activation, siren activation, light activation, dual window drop and one door pop remote with holster. Includes no K9 left behins, engine stall sensor, optional 10" fan with guard, smoke detector, and remote pager module for hot-n-pop pro, roof mount 10" fiberglass mast antenna, NMO mount, coax cable, and coupler box.	$4,065.00
AWD 7040	Upgrade to AceWatchDog™ for use with Pro Alarm Systems AceWatchDog™ Server Service is $168.00 Per Year and the First Year is Included with New Unit. More Info: www.acek9.com/awd.html (Must Complete End User Questionaire from ACE/K9 when placing order)	$1,095.00

EXPEDITION BALLISTICS

ANGEL ARMOR

AA EXP-3A-D	ANGEL ARMOR LEVEL IIIa FRONT DRIVER DOOR FOR (2019+ EXPEDITION) INCLUDES FREIGHT AND INSTALLATION.	$1,215.00
AA EXP-3A-P	ANGEL ARMOR LEVEL IIIa FRONT PASSENGER DOOR FOR (2019+ EXPEDITION) INCLUDES FREIGHT AND INSTALLATION.	$1,215.00

EXPEDITION PUSH BUMPERS

TROY PRODUCTS

TP PB-EXP	TROY PRODUCTS Push-bumper uprights with solid top channel cover.	$1,195.00
TP PB-EXP-LB2	TROY PRODUCTS Push-bumper uprights with two (2) light channel brackets and wire covers. Specify make & model of lights.	$1,220.00

ALL PRICES INCLUDE FREIGHT AND INSTALLATION

TP PB-EXP-LB4	TROY PRODUCTS Push-bumper uprights with two (2) light channel brackets and wire covers. Specify make & model of lights.	$1,220.00
TP PB-LGH-BKT	TROY PRODUCTS Push-bumper upright 45 degree light brackets to give side mounted lights more angel. (SOLD PER ONE EACH)	$485.00
TP PB-UNIV TRAY	TROY PRODUCTS Push-bumper uprights winch tray, accommodates up to 9,500 lbs.	$530.00

PROGARD

PG EXP-PB	Pro-Gard push bumper.	$910.00

SETINA

SET EXP-PB400	Setina PB400 VS aluminum push bumper.	$995.00

EXPEDITION WHELEN LIGHTING

LAW ENFORCEMENT FRONT

W MCRN-2STUD-RB	(2) Whelen Micron series light heads surface mount with stud mount installed in grille split (RED/BLUE).	$440.00
W ION2-2PB-RBW	(2) Whelen ION DUAL color light heads mounted in push bumper light channel (ONE RED/WHITE & ONE BLUE/WHITE).	$585.00
W TLI2-2GL-RBW	(2) Whelen ION T-Series DUAL color ultra thin light mounted in grille (One RED/WHITE & One BLUE/WHITE).	$440.00
W TLI2-4GL-RBW	(4) Whelen ION T-Series DUAL color ultra thin light mounted in grille (Two RED/WHITE & Two BLUE/WHITE).	$900.00
W TLI2-2FOG-RBW	(2) Whelen ION T-Series DUAL color ultra thin light mounted in the fog light position (One RED/WHITE & One BLUE/WHITE).	$450.00
W TLI2-2PB-RBW	(2) Whelen ION T-Series DUAL color ultra thin light surface mounted to sides of push bumper (One RED/WHITE & One BLUE/WHITE).	$450.00
W MCRN-2STUD-BW	(2) Whelen Micron series light heads surface mount with stud mount installed in grille split (BLUE/WHITE).	$440.00
W STRIPLT-DUO-2GL-RBW	(2) Whelen Strip-Light LED light duo color surface mount light heads mounted in grille with L-brackets (ONE RED/WHITE & ONE BLUE/WHITE).	$500.00
W STRIPLT-DUO-4GL-RBW	(4) Whelen Strip-Light LED light duo color surface mount light heads mounted in grille with L-brackets (Two RED/WHITE & Two BLUE/WHITE).	$1,000.00
W ION2-2PB-BW	(2) Whelen ION DUAL color light heads mounted in push bumper light channel (BLUE/WHITE).	$455.00
W TLI2-2GL-BW	(2) Whelen ION T-Series DUAL color ultra thin light mounted in grille (BLUE/WHITE).	$450.00
W TLI2-4GL-BW	(4) Whelen ION T-Series DUAL color ultra thin light mounted in grille (BLUE/WHITE).	$900.00
W TLI2-2FOG-BW	(2) Whelen ION T-Series DUAL color ultra thin light mounted in the fog light position (BLUE/WHITE).	$450.00
W TLI2-2PB-BW	(2) Whelen ION T-Series DUAL color ultra thin light surface mounted to sides of push bumper (BLUE/WHITE).	$450.00
W STRIPLT-DUO-2GL-BW	(2) Whelen Strip-Light LED light duo color surface mount light heads mounted in grille with L-brackets (BLUE/WHITE).	$500.00
W STRIPLT-DUO-4GL-BW	(4) Whelen Strip-Light LED light duo color surface mount light heads mounted in grille with L-brackets (BLUE/WHITE).	$1,000.00

FIRE / EMS FRONT

W MCRN-2STUD-RW	(2) Whelen Micron series light heads surface mount with stud mount installed in grille split (RED/WHITE).	$440.00
W ION2-2PB-RW	(2) Whelen ION DUAL color light heads mounted in push bumper light channel (RED/WHITE).	$585.00
W TLI2-2GL-RW	(2) Whelen ION T-Series DUAL color ultra thin light mounted in grille (RED/WHITE).	$450.00
W TLI2-4GL-RW	(4) Whelen ION T-Series DUAL color ultra thin light mounted in grille (RED/WHITE).	$900.00

ALAN JAY FLEET SALES
863-402-4234
Ashlee.Wilson@AlanJay.com Christy.Self@AlanJay.com Matt.Forte@AlanJay.com
CITY OF TALLAHASSEE

ALL PRICES INCLUDE FREIGHT AND INSTALLATION

W TLI2-2FOG-RW	(2) Whelen ION T-Series DUAL color ultra thin light mounted in the fog light position (RED/WHITE).	$450.00
W TLI2-2PB-RW	(2) Whelen ION T-Series DUAL color ultra thin light surface mounted to sides of push bumper (One RED/WHITE & One RED/WHITE).	$450.00
W STRIPLT-DUO-2GL-RW	(2) Whelen Strip-Light LED light duo color surface mount light heads mounted in grille with L-brackets (RED/WHITE).	$500.00
W STRIPLT-DUO-4GL-RW	(4) Whelen Strip-Light LED light duo color surface mount light heads mounted in grille with L-brackets (RED/WHITE).	$1,225.00

LAW ENFORCEMENT SIDE

W TLI2-2RD-RB	(2) Whelen ION T-Series DUAL color ultra thin light mounted in rear door glass with L-brackets (RED/BLUE).	$600.00
W TLI2-2RQG-RB	(2) Whelen ION T-Series DUAL color ultra thin light mounted rear quarter glass with L-brackets (RED/BLUE).	$480.00
W TLI2-4RQG-RB	(4) Whelen ION T-Series DUAL color ultra thin light mounted rear quarter glass with L-brackets (RED/BLUE).	$965.00
W TLI2-4WW-RB	(2) Whelen ION T-Series DUAL color ultra thin light mounted (1) over each wheel well (RED/BLUE).	$900.00
W STRIPLT-DUO-2RD-RB	(2) Whelen Strip-Light LED light duo color surface mount light heads mounted in rear door glass with L-brackets (RED/BLUE).	$565.00
W STRIPLT-DUO-2RQG-RB	(2) Whelen Strip-Light LED light duo color surface mount light heads mounted in rear quarter glass with L-brackets (RED/BLUE).	$565.00
W STRIPLT-DUO-4RQG-RB	(4) Whelen Strip-Light LED light duo color surface mount light heads mounted in rear quarter glass with L-brackets (RED/BLUE).	$1,000.00
W TLI2-2RD-BW	(2) Whelen ION T-Series DUAL color ultra thin light mounted in rear door glass with L-brackets (BLUE/WHITE).	$545.00
W TLI2-2RQG-BW	(2) Whelen ION T-Series DUAL color ultra thin light mounted rear quarter glass with L-brackets (BLUE/WHITE).	$480.00
W TLI2-4RQG-BW	(4) Whelen ION T-Series DUAL color ultra thin light mounted rear quarter glass with L-brackets (BLUE/WHITE).	$965.00
W TLI2-4WW-BW	(2) Whelen ION T-Series DUAL color ultra thin light mounted (1) over each wheel well (BLUE/WHITE).	$900.00
W STRIPLT-DUO-2RD-BW	(2) Whelen Strip-Light LED light duo color surface mount light heads mounted in rear door glass with L-brackets (BLUE/WHITE).	$565.00
W STRIPLT-DUO-2RQG-BW	(2) Whelen Strip-Light LED light duo color surface mount light heads mounted in rear quarter glass with L-brackets (BLUE/WHITE).	$565.00
W STRIPLT-DUO-4RQG-BW	(4) Whelen Strip-Light LED light duo color surface mount light heads mounted in rear quarter glass with L-brackets (BLUE/WHITE).	$1,000.00

FIRE / EMS SIDE

W TLI2-2RD-RW	(2) Whelen ION T-Series DUAL color ultra thin light mounted in rear door glass with L-brackets (RED/WHITE).	$545.00
W TLI2-2RQG-RW	(2) Whelen ION T-Series DUAL color ultra thin light mounted rear quarter glass with L-brackets (RED/WHITE).	$480.00
W TLI2-4RQG-RW	(2) Whelen ION T-Series DUAL color ultra thin light mounted rear quarter glass with L-brackets (RED/WHITE).	$965.00
W TLI2-4WW-RW	(4) Whelen ION T-Series DUAL color ultra thin light mounted (1) over each wheel well (RED/WHITE).	$945.00
W STRIPLT-DUO-2RD-RW	(2) Whelen Strip-Light LED light duo color surface mount light heads mounted in rear door glass with L-brackets (RED/WHITE).	$565.00
W STRIPLT-DUO-2RQG-RW	(2) Whelen Strip-Light LED light duo color surface mount light heads mounted in rear quarter glass with L-brackets (RED/WHITE).	$565.00
W STRIPLT-DUO-4RQG-RW	(4) Whelen Strip-Light LED light duo color surface mount light heads mounted in rear quarter glass with L-brackets (RED/WHITE).	$1,000.00

LAW ENFORCEMENT REAR

W TLI2-2HATCH-RB	(2) Whelen ION T-Series DUAL color ultra thin light surface mounted under hatch to be seen when gate is raised (RED/BLUE).	$450.00

ALL PRICES INCLUDE FREIGHT AND INSTALLATION

W TLI2-2LIC-RBW	(2) Whelen ION T-Series DUAL color ultra thin light surface mounted adjacent to license plate, vertically (One RED/WHITE & One BLUE/WHITE).	$450.00
W TLI2-2TAG-RBW	(2) Whelen ION T-Series DUAL color ultra thin light mounted on a tag bracket (One RED/WHITE & One BLUE/WHITE).	$480.00
W TLI2-2GATE-RBW	(2) Whelen ION T-Series DUAL color ultra thin light surface mounted to tail gate (One RED/WHITE & One BLUE/WHITE).	$450.00
W TLI2-4GATE-RB	(4) Whelen ION T-Series DUAL color ultra thin light surface mounted to tail gate (RED/BLUE).	$900.00
W STRIPLT-DUO-2RG-RB	(2) Whelen Strip-Light LED light duo color surface mount light heads mounted in window glass facing aft with L-brackets (RED/BLUE).	$565.00
W TLI2-2HATCH-BW	(2) Whelen ION T-Series DUAL color ultra thin light surface mounted under hatch to be seen when gate is raised (BLUE/WHITE).	$450.00
W TLI2-2LIC-BW	(2) Whelen ION T-Series DUAL color ultra thin light surface mounted adjacent to license plate, vertically (BLUE/WHITE).	$450.00
W TLI2-2TAG-BW	(2) Whelen ION T-Series DUAL color ultra thin light mounted on a tag bracket (BLUE/WHITE).	$490.00
W TLI2-2GATE-BW	(2) Whelen ION T-Series DUAL color ultra thin light surface mounted to tail gate (BLUE/WHITE).	$450.00
W TLI2-4GATE-BW	(4) Whelen ION T-Series DUAL color ultra thin light surface mounted to tail gate (BLUE/WHITE).	$900.00
W STRIPLT-DUO-2RG-BW	(2) Whelen Strip-Light LED light duo color surface mount light heads mounted in window glass facing aft with L-brackets (BLUE/WHITE).	$565.00

FIRE / EMS REAR

W TLI2-2HATCH-RA	(2) Whelen ION T-Series DUAL color ultra thin light surface mounted under hatch to be seen when gate is raised (RED/AMBER).	$450.00
W TLI2-2LIC-RAW	(2) Whelen ION T-Series DUAL color ultra thin light surface mounted adjacent to license plate, vertically (One RED/WHITE & One AMBER/WHITE).	$450.00
W TLI2-2TAG-RAW	(2) Whelen ION T-Series DUAL color ultra thin light mounted on a tag bracket (One RED/WHITE & One AMBER/WHITE).	$490.00
W TLI2-2GATE-RAW	(2) Whelen ION T-Series DUAL color ultra thin light surface mounted to tail gate (One RED/WHITE & One AMBER/WHITE).	$450.00
W TLI2-4GATE-RAW	(4) Whelen ION T-Series DUAL color ultra thin light surface mounted to tail gate (Two RED/WHITE & Two AMBER/WHITE).	$900.00
W STRIPLT-DUO-2RG-RA	(2) Whelen Strip-Light LED light duo color surface mount light heads mounted in window glass facing aft with L-brackets (RED/AMBER).	$565.00

ARGES / HOWLER

W ARGES1-EXP-1	Whelen Arges dedicated spot lamp with control head with EXPEDITION Utility specific Arges mount.	$1,395.00
W HOWLER-EXP	Whelen low frequency supplemental siren, with EXPEDITION Utility mounting bracket.	$985.00

TRACERS

W TRACER60-EXP-RB	(2) Whelen 60" SOLO color Tracers (5 lamp housing) with EXPEDITION mounting brackets alternating (RED/BLUE).	$1,490.00
W TRACER60-DUO-EXP-RBW	(2) Whelen 60" DUAL color Tracers (5 lamp housing) with EXPEDITION mounting brackets (RED/BLUE WITH OVERRIDE TO WHITE).	$1,830.00
W TRACER60-EXP-BW	(2) Whelen 60" SOLO color Tracers (5 lamp housing) with EXPEDITION mounting brackets alternating (BLUE/WHITE).	$1,490.00
W TRACER60-DUO-EXP-BW	(2) Whelen 60" DUAL color Tracers (5 lamp housing) with EXPEDITION mounting brackets (BLUE/WHITE).	$1,830.00
W TRACER60-EXP-RW	(2) Whelen 60" SOLO color Tracers (5 lamp housing) with EXPEDITION mounting brackets alternating (RED/WHITE).	$1,490.00
W TRACER60-DUO-EXP-RW	(2) Whelen 60" DUAL color Tracers (5 lamp housing) with EXPEDITION mounting brackets (RED/WHITE).	$1,830.00

ALL PRICES INCLUDE FREIGHT AND INSTALLATION

W TRACER60-EXP-RA	(2) Whelen 60" SOLO color Tracers (5 lamp housing) with EXPEDITION mounting brackets alternating (RED/AMBER).	$1,490.00
W TRACER60-DUO-EXP-RWA	(2) Whelen 60" DUAL color Tracers (5 lamp housing) with EXPEDITION mounting brackets (RED/AMBER WITH OVERRIDE TO WHITE).	$1,830.00

LAW ENFORCEMENT LIGHT BAR PACKAGES

W EDGE2-HH-EXP-RBWA	Whelen Edge 9X 54" lightbar with full duo LED Modules, traffic advisor, takedown lights, alley lights, mounting kit, HHS4200 light/siren controller, Hand Held Controller, speaker, and bracket (RED/BLUE WITH FRONT OVERRIDE TO WHITE AND REAR OVERRIDE TO AMBER).	$3,740.00
W EDGE2-ROT-EXP-RBWA	Whelen Edge 9X 54" lightbar with full duo LED Modules, traffic advisor, takedown lights, alley lights, mounting kit, Core S Rotary knob Controller, Sync Module, speaker, and bracket (RED/BLUE WITH FRONT OVERRIDE TO WHITE AND REAR OVERRIDE TO AMBER).	$4,740.00
W EDGE2-21B-EXP-RBWA	Whelen Edge 9X 54" lightbar with full duo LED Modules, traffic advisor, takedown lights, alley lights, mounting kit, Core S 21 Button Controller, Sync Module, speaker, and bracket (RED/BLUE WITH FRONT OVERRIDE TO WHITE AND REAR OVERRIDE TO AMBER).	$4,740.00
W EDGE2-ROT-EXP-BWA	Whelen Edge 9X 54" lightbar with full duo LED Modules, traffic advisor, takedown lights, alley lights, mounting kit, Core S Rotary knob Controller, Sync Module, speaker, and bracket (BLUE WITH FRONT OVERRIDE TO WHITE AND REAR OVERRIDE TO AMBER).	$4,740.00
W EDGE2-21B-EXP-BWA	Whelen Edge 9X 54" lightbar with full duo LED Modules, traffic advisor, takedown lights, alley lights, mounting kit, Core S 21 Button Controller, Sync Module, speaker, and bracket (BLUE WITH FRONT OVERRIDE TO WHITE AND REAR OVERRIDE TO AMBER).	$4,740.00
W EDGE2-ROT-EXP-RWA	Whelen Edge 9X 54" lightbar with full duo LED Modules, traffic advisor, takedown lights, alley lights, mounting kit, Core S Rotary knob Controller, Sync Module, speaker, and bracket (RED WITH FRONT OVERRIDE TO WHITE AND RED REAR OVERRIDE TO AMBER).	$4,740.00
W EDGE2-21B-EXP-RWA	Whelen Edge 9X 54" lightbar with full duo LED Modules, traffic advisor, takedown lights, alley lights, mounting kit, Core S 21 Button Controller, Sync Module, speaker, and bracket (RED WITH FRONT OVERRIDE TO WHITE AND RED REAR OVERRIDE TO AMBER).	$4,740.00
W LEGACY-CHH-EXP-RBWA	Whelen Legacy lightbar with full DUO LED Modules, built in SYNC module, traffic advisor, takedown lights, alley lights, mounting kit, CORE Hand Held combination light/siren controller, speaker, and bracket (RED/BLUE WITH FRONT OVERRIDE TO WHITE AND REAR OVERRIDE TO AMBER).	$4,575.00
W LEGACY-CROT-EXP-RBWA	Whelen Legacy lightbar with full DUO LED Modules, built in SYNC module, traffic advisor, takedown lights, alley lights, mounting kit, CORE Rotary Knob combination light/siren controller, speaker, and bracket (RED/BLUE WITH FRONT OVERRIDE TO WHITE AND REAR OVERRIDE TO AMBER).	$4,575.00
W LEGACY-C21B-EXP-RBWA	Whelen Legacy lightbar with full DUO LED Modules, built in SYNC module, traffic advisor, takedown lights, alley lights, mounting kit, CORE 21 Button combination light/siren controller, speaker, and bracket (RED/BLUE WITH FRONT OVERRIDE TO WHITE AND REAR OVERRIDE TO AMBER).	$4,575.00
W LEGACY-CROT-DT-EXP-RBWA	Whelen Legacy lightbar with full DUO LED Modules, built in SYNC module, traffic advisor, takedown lights, alley lights, mounting kit, CORE Rotary Knob combination light/siren controller, (1) expansion module, (1) external amplifier for dual tone siren, and (2) speakers wtih mounting brackets (RED/BLUE WITH FRONT OVERRIDE TO WHITE AND REAR OVERRIDE TO AMBER).	$5,395.00
W LEGACY-C21B-DT-EXP-RBWA	Whelen Legacy lightbar with full DUO LED Modules, built in SYNC module, traffic advisor, takedown lights, alley lights, mounting kit, CORE 21 Button combination light/siren controller, (1) expansion module, (1) external amplifier for dual tone siren, and (2) speakers wtih mounting brackets (RED/BLUE WITH FRONT OVERRIDE TO WHITE AND REAR OVERRIDE TO AMBER).	$5,395.00
W LEGACY-CHH-EXP-BWA	Whelen Legacy lightbar with full DUO LED Modules, built in SYNC module, traffic advisor, takedown lights, alley lights, mounting kit, CORE Hand Held combination light/siren controller, speaker, and bracket (BLUE WITH FRONT OVERRIDE TO WHITE AND REAR OVERRIDE TO AMBER).	$4,575.00
W LEGACY-CROT-EXP-BWA	Whelen Legacy lightbar with full DUO LED Modules, built in SYNC module, traffic advisor, takedown lights, alley lights, mounting kit, CORE Rotary Knob combination light/siren controller, speaker, and bracket (BLUE WITH FRONT OVERRIDE TO WHITE AND REAR OVERRIDE TO AMBER).	$4,575.00

ALAN JAY FLEET SALES
863-402-4234
Ashlee.Wilson@AlanJay.com Christy.Self@AlanJay.com Matt.Forte@AlanJay.com

CITY OF TALLAHASSEE

ALL PRICES INCLUDE FREIGHT AND INSTALLATION

W LEGACY-C21B-EXP-BWA	Whelen Legacy lightbar with full DUO LED Modules, built in SYNC module, traffic advisor, takedown lights, alley lights, mounting kit, CORE 21 Button combination light/siren controller, speaker, and bracket (BLUE WITH FRONT OVERRIDE TO WHITE AND REAR OVERRIDE TO AMBER).	$4,575.00
W LEGACY-CROT-DT-EXP-BWA	Whelen Legacy lightbar with full DUO LED Modules, built in SYNC module, traffic advisor, takedown lights, alley lights, mounting kit, CORE Rotary Knob combination light/siren controller, (1) expansion module, (1) external amplifier for dual tone siren, and (2) speakers wtih mounting brackets (BLUE WITH FRONT OVERRIDE TO WHITE AND REAR OVERRIDE TO AMBER).	$5,395.00
W LEGACY-C21B-DT-EXP-BWA	Whelen Legacy lightbar with full DUO LED Modules, built in SYNC module, traffic advisor, takedown lights, alley lights, mounting kit, CORE 21 Button combination light/siren controller, (1) expansion module, (1) external amplifier for dual tone siren, and (2) speakers wtih mounting brackets (BLUE WITH FRONT OVERRIDE TO WHITE AND REAR OVERRIDE TO AMBER).	$5,395.00

LAW ENFORCEMENT UNMARKED PACKAGES

W SLICK1-HH-EXP-RB	Whelen XLP Front and RST Rear Inner Edge interior visor lights with LED Modules, traffic advisor, takedown lights, mounting hardware, HHS4200 combination light/siren Rotary knob Controller, speaker, and bracket (RED/BLUE).	$3,545.00
W SLICK1-ROT-EXP-RB	Whelen XLP Front and RST Rear Inner Edge interior visor lights with LED Modules, traffic advisor, takedown lights, mounting hardware, Core S Rotary Knob Controller, Sync Module, speaker, and bracket (RED/BLUE).	$5,365.00
W SLICK1-21B-EXP-RB	Whelen XLP Front and RST Rear Inner Edge interior visor lights with LED Modules, traffic advisor, takedown lights, mounting hardware, Core S 21 Button Controller, Sync Module, speaker, and bracket (RED/BLUE).	$5,435.00
W SLICK1-HH-EXP-B	Whelen XLP Front and RST Rear Inner Edge interior visor lights with LED Modules, traffic advisor, takedown lights, mounting hardware, HHS4200 combination light/siren Rotary knob Controller, speaker, and bracket (BLUE).	$3,545.00
W SLICK1-ROT-EXP-B	Whelen XLP Front and RST Rear Inner Edge interior visor lights with LED Modules, traffic advisor, takedown lights, mounting hardware, Core S Rotary Knob Controller, Sync Module, speaker, and bracket (BLUE).	$5,365.00
W SLICK1-21B-EXP-B	Whelen XLP Front and RST Rear Inner Edge interior visor lights with LED Modules, traffic advisor, takedown lights, mounting hardware, Core S 21 Button Controller, Sync Module, speaker, and bracket (BLUE).	$5,435.00
W SLICK2-HH-EXP-RBWA	Whelen FST Front DUO and RST Rear DUO Inner Edge interior visor lights with LED Modules, traffic advisor, takedown lights, mounting hardware, Core Hand Held Controller, Sync Module, speaker, and bracket (RED/BLUE FRONT WITH OVERRIDE TO WHITE AND RED/BLUE REAR WITH OVERRIDE TO AMBER).	$4,705.00
W SLICK2-ROT-EXP-RBWA	Whelen FST Front DUO and RST Rear DUO Inner Edge interior visor lights with LED Modules, traffic advisor, mounting hardware,Core Rotary knob Controller, Sync Module, speaker, and bracket (RED/BLUE FRONT WITH OVERRIDE TO WHITE AND RED/BLUE REAR WITH OVERRIDE TO AMBER).	$4,705.00
W SLICK2-21B-EXP-RBWA	Whelen FST Front DUO and RST Rear DUO Inner Edge interior visor lights with LED Modules, traffic advisor, mounting hardware, Core 21 Button Controller, Sync Module, speaker, and bracket (RED/BLUE FRONT WITH OVERRIDE TO WHITE AND RED/BLUE REAR WITH OVERRIDE TO AMBER).	$4,705.00
W SLICK2-ROT-DT-EXP-RBWA	Whelen FST Front DUO and RST Rear DUO Inner Edge interior visor lights with LED Modules, traffic advisor, mounting hardware, Core S Rotary knob Controller, Sync Module, 16 output expansion module, external amplifier, (2) speakers, and mounting brackets (RED/BLUE FRONT WITH OVERRIDE TO WHITE AND RED/BLUE REAR WITH OVERRIDE TO AMBER).	$5,525.00
W SLICK2-21B-DT-EXP-RBWA	Whelen FST Front DUO and RST Rear DUO Inner Edge interior visor lights with LED Modules, traffic advisor, mounting hardware, Core 21 Button Controller, Sync Module, 16 output expansion module, external amplifier, (2) speakers, and mounting brackets (RED/BLUE FRONT WITH OVERRIDE TO WHITE AND RED/BLUE REAR WITH OVERRIDE TO AMBER).	$5,525.00
W SLICK2-HH-EXP-BWA	Whelen FST Front DUO and RST Rear DUO Inner Edge interior visor lights with LED Modules, traffic advisor, takedown lights, mounting hardware, Core Hand Held Controller, Sync Module, speaker, and bracket (BLUE FRONT WITH OVERRIDE TO WHITE AND BLUE REAR WITH OVERRIDE TO AMBER).	$4,705.00
W SLICK2-ROT-EXP-BWA	Whelen FST Front DUO and RST Rear DUO Inner Edge interior visor lights with LED Modules, traffic advisor, mounting hardware, Core Rotary knob Controller, Sync Module, speaker, and bracket (BLUE FRONT WITH OVERRIDE TO WHITE AND BLUE REAR WITH OVERRIDE TO AMBER).	$4,705.00
W SLICK2-21B-EXP-BWA	Whelen FST Front DUO and RST Rear DUO Inner Edge interior visor lights with LED Modules, traffic advisor, mounting hardware, Core 21 Button Controller, Sync Module, speaker, and bracket (BLUE FRONT WITH OVERRIDE TO WHITE AND BLUE REAR WITH OVERRIDE TO AMBER).	$4,705.00

ALAN JAY FLEET SALES
863-402-4234
Ashlee.Wilson@AlanJay.com Christy.Self@AlanJay.com Matt.Forte@AlanJay.com

CITY OF TALLAHASSEE

ALL PRICES INCLUDE FREIGHT AND INSTALLATION

FIRE / EMS LIGHT BAR PACKAGES

W LEGACY-CHH-EXP-RWA	Whelen Legacy lightbar with full DUO LED Modules, built in SYNC module, traffic advisor, takedown lights, alley lights, mounting kit, CORE Hand Held combination light/siren controller, speaker, and bracket (RED WITH FRONT OVERRIDE TO WHITE AND REAR OVERRIDE TO AMBER).	$4,575.00
W LEGACY-CROT-EXP-RWA	Whelen Legacy lightbar with full DUO LED Modules, built in SYNC module, traffic advisor, takedown lights, alley lights, mounting kit, CORE Rotary Knob combination light/siren controller, speaker, and bracket (RED WITH FRONT OVERRIDE TO WHITE AND REAR OVERRIDE TO AMBER).	$4,575.00
W LEGACY-C21B-EXP-RWA	Whelen Legacy lightbar with full DUO LED Modules, built in SYNC module, traffic advisor, takedown lights, alley lights, mounting kit, CORE 21 Button combination light/siren controller, speaker, and bracket (RED WITH FRONT OVERRIDE TO WHITE AND REAR OVERRIDE TO AMBER).	$4,575.00
W LEGACY-CROT-DT-EXP-RWA	Whelen Legacy lightbar with full DUO LED Modules, built in SYNC module, traffic advisor, takedown lights, alley lights, mounting kit, CORE Rotary Knob combination light/siren controller, (1) expansion module, (1) external amplifier for dual tone siren, and (2) speakers wtih mounting brackets (RED WITH FRONT OVERRIDE TO WHITE AND REAR OVERRIDE TO AMBER).	$5,395.00
W LEGACY-C21B-DT-EXP-RWA	Whelen Legacy lightbar with full DUO LED Modules, built in SYNC module, traffic advisor, takedown lights, alley lights, mounting kit, CORE 21 Button combination light/siren controller, (1) expansion module, (1) external amplifier for dual tone siren, and (2) speakers wtih mounting brackets (RED WITH FRONT OVERRIDE TO WHITE AND REAR OVERRIDE TO AMBER).	$5,395.00
W LEGACY-CROT-DT-EXP-RGWA	Whelen Legacy lightbar with full DUO LED Modules, built in SYNC module, traffic advisor, takedown lights, alley lights, mounting kit, CORE Rotary Knob combination light/siren controller, (1) expansion module, (1) external amplifier for dual tone siren, and (2) speakers wtih mounting brackets (RED WITH FRONT OVERRIDE TO WHITE AND REAR OVERRIDE TO AMBER & RED/GREEN CORNERS).	$5,395.00
W LEGACY-C21B-DT-EXP-RGWA	Whelen Legacy lightbar with full DUO LED Modules, built in SYNC module, traffic advisor, takedown lights, alley lights, mounting kit, CORE 21 Button combination light/siren controller, (1) expansion module, (1) external amplifier for dual tone siren, and (2) speakers wtih mounting brackets (RED WITH FRONT OVERRIDE TO WHITE AND REAR OVERRIDE TO AMBER & RED/GREEN CORNERS).	$5,395.00
W LIBERTY-OPTI-CROT-DT-EXP-RGWA	Whelen Liberty 54" lightbar with full DUO LED Modules, built in OPTICOM emitter, traffic advisor, takedown lights, alley lights, mounting kit, CORE Rotary Knob combination light/siren controller, Sync Module, (1) expansion module, (1) external amplifier for dual tone siren, and (2) speakers with mounting brackets (RED WITH FRONT OVERRIDE TO WHITE AND REAR OVERRIDE TO AMBER & RED/GREEN CORNERS).	$5,245.00
W LIBERTY-OPTI-C21B-DT-EXP-RGWA	Whelen Liberty 54" lightbar with full DUO LED Modules, built in OPTICOM emitter, traffic advisor, takedown lights, alley lights, mounting kit, CORE 21 Button combination light/siren controller, Sync Module, (1) expansion module, (1) external amplifier for dual tone siren, and (2) speakers with mounting brackets (RED WITH FRONT OVERRIDE TO WHITE AND REAR OVERRIDE TO AMBER & RED/GREEN CORNERS).	$5,245.00

FIRE / EMS UNMARKED PACKAGES

W SLICK1-HH-EXP-R	Whelen XLP Front and RST Rear Inner Edge interior visor lights with LED Modules, traffic advisor, takedown lights, mounting hardware, HHS4200 combination light/siren Rotary knob Controller, speaker, and bracket (RED).	$3,545.00
W SLICK1-ROT-EXP-R	Whelen XLP Front and RST Rear Inner Edge interior visor lights with LED Modules, traffic advisor, takedown lights, mounting hardware, Core S Rotary Knob Controller, Sync Module, speaker, and bracket (RED).	$5,365.00
W SLICK1-21B-EXP-R	Whelen XLP Front and RST Rear Inner Edge interior visor lights with LED Modules, traffic advisor, takedown lights, mounting hardware, Core S 21 Button Controller, Sync Module, speaker, and bracket (RED).	$5,435.00
W SLICK2-HH-EXP-RWA	Whelen FST Front DUO and RST Rear DUO Inner Edge interior visor lights with LED Modules, traffic advisor, takedown lights, mounting hardware, Core Hand Held Controller, Sync Module, speaker, and bracket (RED FRONT WITH OVERRIDE TO WHITE AND RED REAR WITH OVERRIDE TO AMBER).	$4,705.00
W SLICK2-ROT-EXP-RWA	Whelen FST Front DUO and RST Rear DUO Inner Edge interior visor lights with LED Modules, traffic advisor, mounting hardware, Core Rotary knob Controller, Sync Module, speaker, and bracket (RED FRONT WITH OVERRIDE TO WHITE AND RED REAR WITH OVERRIDE TO AMBER).	$4,705.00
W SLICK2-21B-EXP-RWA	Whelen FST Front DUO and RST Rear DUO Inner Edge interior visor lights with LED Modules, traffic advisor, mounting hardware, Core 21 Button Controller, Sync Module, speaker, and bracket (RED FRONT WITH OVERRIDE TO WHITE AND RED REAR WITH OVERRIDE TO AMBER).	$4,705.00

ALAN JAY FLEET SALES
863-402-4234
Ashlee.Wilson@AlanJay.com Christy.Self@AlanJay.com Matt.Forte@AlanJay.com
CITY OF TALLAHASSEE

ALL PRICES INCLUDE FREIGHT AND INSTALLATION

EXPEDITION TROY CONSOLES & CAGES

CONSOLES

TP EXP-CON14	TROY PRODUCTS 14"console with 7" slope / 7" level faceplate area. Includes floorplate and faceplates, 4" dual cup internal beverage holder, 3" shallow console tray, (2) DC outlets & (1) dual-port USB module, & height adjustable swivel arm rest with 5"x8" foam pad that bolts to the rear of console.	$1,030.00
TP EXP-CON-OH	TROY PRODUCTS Ford Expedition 7" overhead console. Disclaimer: Civilian Expedition model will require removal of the bluetooth microphone.	$440.00
TP EXP-WBCON16	TROY PRODUCTS 16" wide-body console with 8" slope / 8" level and open storage on side of console. Includes floorplate and faceplates, 4" dual cup internal beverage holder, 4" shallow console tray, (2) DC outlets & (1) dual-port USB module, height adjustable swivel arm rest with 5"x8" foam pad that bolts to the rear of console.	$1,230.00
TP EXP-WBCON16-FB	TROY PRODUCTS 16" wide-body console with 8" slope / 8" level and open storage on side of console. Includes floorplate and faceplates, 4" shallow console tray, (2) DC outlets & (1) dual-port USB module, & Locking lidded file box that bolts to the rear of wide-body console with large leather pad.	$1,430.00
TP EXP-WBCON20	TROY PRODUCTS 20" wide-body console with 8" slope / 12" level and open storage on side of console. Includes floorplate and faceplates, 4" dual cup internal beverage holder, 4" shallow console tray, (2) DC outlets & (1) dual-port USB module, height adjustable swivel arm rest with 5"x8" foam pad that bolts to the rear of console.	$1,245.00
TP EXP-CON18	TROY PRODUCTS 18"console with 7" slope / 11" level faceplate area. Includes floorplate and faceplates, 4" dual cup internal beverage holder, 3" shallow console tray, (2) DC outlets & (1) dual-port USB module, & height adjustable swivel arm rest with 5"x8" foam pad that bolts to the rear of console.	$1,010.00

PARTITIONS

TP EXP-CARGO-POLY	TROY PRODUCTS standard-body rear partition with polycarbonate window. Includes cargo side window panels.	$945.00
TP EXP-CARGO-WIRE	TROY PRODUCTS standard-body rear partition with square-hole window. Includes cargo side window panels.	$870.00
TP EXP-PART-FIX	TROY PRODUCTS fixed window all polycarbonate partition with pre-punched holes and weapon recess panel. Includes mounting kit & partition kick panels for Expedition SSV.	$1,590.00
TP EXP-PART-SLIDE	TROY PRODUCTS large window partition with sliding window, crawl-through barrier and weapon recess panel. Includes mounting kit & partition kick panels for Expedition SSV.	$1,560.00

SEATS & CAGES

TP EXP-SWB	TROY PRODUCTS driver & passenger welded vertical bar window guards.	$445.00
TP EXP-DP	TROY PRODUCTS door panel kit	$445.00
TP EXP-1/2CAGE	TROY PRODUCTS Expedition single-cell with poly window; half cage, kick panel w/ foot pocket, with removable panel , center seat floor plate, plastic seat with OS seatbelt system, rear partition square-hole pattern with side panels.	$3,465.00

COMPUTER STANDS AND CRADLES

TP EXP-COMP-SL	TROY PRODUCTS 2018+ Expedition stand alone passenger seat mount computer stand with SLIDING arm (DOCKING STATION NOT INCLUDED).	$810.00
TP COMP-UNIV-SA	TROY PRODUCTS computer mount with easy one-handed operation and swing arm, bolts to troy console. (DOCKING STATION NOT INCLUDED).	$480.00
TP COMP-UNIV-SL	TROY PRODUCTS computer mount with easy one-handed operation and slide arm, bolts to troy console. (DOCKING STATION NOT INCLUDED).	$625.00

EXPEDITION SETINA CONSOLES & CAGES

PARTITIONS

SET EXP-12VS-POLY	Setina 12VS 2nd row partition - POLY	$1,055.00
SET EXP-12VS-WIRE	Setina 12VS 2nd row partition - WIRE	$1,040.00

ALAN JAY FLEET SALES
863-402-4234
Ashlee.Wilson@AlanJay.com Christy.Self@AlanJay.com Matt.Forte@AlanJay.com
CITY OF TALLAHASSEE

ALL PRICES INCLUDE FREIGHT AND INSTALLATION

SEATS & CAGES

SET EXP-R-PART-10VS	Setina 10VS C RESESSED panel prisoner cage with uncoated polycarbonate, vinyl coated expanded metal window security screen, and lower extension panels.	$1,715.00

FREE STANDING GUN MOUNT

SET EXP-FREE	Setina free standing gunlock kit, requires gun lock (purchased separately).	$505.00

EXPEDITION HAVIS CONSOLE & COMPUTER MOUNTS

HAV EXP-CM-PREM	Havis passenger seat mount computer mount stand, premium with slide feature. (cradle sold separately)	$1,010.00
HAV EXP-CM-STD	Havis passenger seat mount computer mount stand, standard. (cradle sold separately)	$740.00
HAV EXP-CON18	Havis 18"L x 10"H console with tunnel mount plate, (3) 12V outlets, (2) cupholders, armrest, and necessay blanks.	$1,085.00
HAV EXP-CON30	Havis 30"L x 10"H console with tunnel mount plate, (3) 12V outlets, (2) cupholders, armrest, and necessay blanks.	$1,195.00

EXPEDITION PROGARD CONSOLES & CAGES

PARTITIONS

PG EXP-CARGO-POLY	Pro-Gard - ¼" poly cargo barrier with filler panels for use with side curtain airbags in SSV only.	$985.00
PG EXP-CARGO-WIRE	Pro-Gard - 7 gauge steel wire cargo barrier with filler panels for use with side curtain airbags in SSV only.	$985.00
PG EXP-PART	Pro-gard partition includes poly center slider window with expanded metal insert and lower extension panel.	$1,730.00

EXPEDITION VAULT/GUN BOX

TROY PRODUCTS

TP EXP-COMMAND	TROY PRODUCTS Command post 48"Wx22"Lx18"H, includes storage drawers, full size map drawer & radio mounting area.	$5,455.00
TP EXP-VAULT-TILT	TROY PRODUCTS EXPEDITION standard-body storage vault, 44"Wx35"Lx12H" with tilt mechanism to reach spare tire. Includes two (2) lockable draw-tight handles, carpet on top, foam on floor. Includes steel cargo mount to provide solid mounting point for Troy vaults or command posts. Replaces plastic factory floor module.	$3,090.00

SETINA

SET EXP-VAULT1	Setina single drawer vault with ley lock & top basket, powder coated black.	$2,185.00
SET EXP-VAULT2	Setina two drawer vault with combo lock on top drawer & no lock on bottom drawer, powder coated black.	$2,410.00
SET EXP-VAULT-FREE	Setina free standing kit, required with vault when not installing with Setina cargo barrier.	$235.00

EXPEDITION K9

AMERICAN ALUMINUM

AA 1/3-2/3	American Aluminum 1/3 inmate & 2/3 K9 system includes rubber mat, matte black powder coat & white interior cage light. Vehicle specific kennel manufacturered from heavy gauge aluminum designed for easy cleaning and officer comfort, installed.	$4,495.00
AA EZ RIDER	American Aluminum Platform K9 system includes rubber mat, matte black powder coat & white interior cage light. Vehicle specific kennel manufacturered from heavy gauge aluminum designed for easy cleaning and officer comfort, installed.	$3,955.00
AA R-DIVIDE	American Aluminum removable divider for EZ RIDER platform.	$1,360.00
AA SUVAULT-K9-COMBO	American Aluminum 2 drawer + K9 for full size SUV includes (2) drawers and 30"W x 28" D x 29"H kennel. Unit powder coated black.	$5,320.00
AA RUBBER	American Aluminum additional vehicle specific rubber mat (K9 systems include rubber mat).	$215.00

ALL PRICES INCLUDE FREIGHT AND INSTALLATION

AA WATER	American Aluminum permanent mount spill resistant water dish with 1 gallon capacity.	$185.00
AA CG-PLUS	American Aluminum EZ COOL GUARD PLUS M910 includes: Cool Guard Plus only, Cool Guard Control Head (TS display), Paw Protect, (2) Temp Probes w/ temp and humidity, Pedestal kit, All associated wire harnesses for CGP, 30A Fuse and In-line Fuse Holder, Pager, Fan and Fan guard (Coolguard ONLY, this does not include the Rescue Door Opener) .	$3,425.00
AA CG-PLUS-R	American Aluminum EZ COOL GUARD PLUS M910 with RESCUE ADD ON includes: Cool Guard Plus only, Cool Guard Control Head (TS display), Paw Protect, (2) Temp Probes w/ temp and humidity, Pedestal kit, All associated wire harnesses for CGP, 30A Fuse and In-line Fuse Holder, Pager, Fan and Fan guard.	$4,480.00

HAVIS MOUNTS

HAV EXP-K9	Havis K9 Transport system powder coated white.	$5,410.00

SILVERADO BALLISTICS

ANGEL ARMOR

AA SILV-3A-D	ANGEL ARMOR LEVEL IIIa FRONT DRIVER DOOR FOR (2019+ SILVERADO) INCLUDES FREIGHT AND INSTALLATION.	$1,215.00
AA SILV-3A-P	ANGEL ARMOR LEVEL IIIa FRONT PASSENGER DOOR FOR (2019+ SILVERADO) INCLUDES FREIGHT AND INSTALLATION.	$1,215.00

SILVERADO PUSH BUMPERS

WESTIN

WEST SILV15-PB	Westin Elite push bumper for Silverado 1500 2024+	$1,045.00
WEST SILV15-PB2L	Westin Elite push bumper for Silverado 1500 with two light channel (lights purchased separatel	$1,100.00
WEST SILV15-PB2L-PIT	Westin Elite push bumper for Silverado 1500 2024+ with two light channel including pit bars with headlight wraps (lights purchased separately).	$2,235.00

TROY PRODUCTS

TP PB-SILV	TROY PRODUCTS Push-bumper uprights with solid top channel cover.	$1,195.00
TP PB-SILV-LB2	TROY PRODUCTS Push-bumper uprights with two (2) light channel brackets and wire covers. Specify make & model of lights.	$1,220.00
TP PB-SILV-LB4	TROY PRODUCTS Push-bumper uprights with four (4) light channel brackets and wire covers. Specify make & model of lights.	$1,220.00
TP PB-LGH-BKT	TROY PRODUCTS Push-bumper upright 45 degree light brackets to give side mounted lights more angel. (SOLD PER ONE EACH)	$485.00
TP PB-UNIV TRAY	TROY PRODUCTS Push-bumper uprights winch tray, accommodates up to 9,500 lbs.	$530.00

PROGARD

PG SILV-PB	Pro-gard - Push Bumper	$910.00

SETINA

SET SILV-PB	Setina - Push Bumper	$995.00
SET SILV-PB450L2	Setina lighted push bumper with (2) forward facing ION LED lights, installed.	$1,190.00
SET SILV-PB450L4	Setina lighted push bumper with (2) forward facing LED lights & (2) side facing LED lights, installed.	$1,915.00

ALAN JAY FLEET SALES
863-402-4234
Ashlee.Wilson@AlanJay.com Christy.Self@AlanJay.com Matt.Forte@AlanJay.com
CITY OF TALLAHASSEE

ALL PRICES INCLUDE FREIGHT AND INSTALLATION

SILVERADO WHELEN LIGHTING

LAW ENFORCEMENT FRONT

W MCRN-2STUD-RB	(2) Whelen Micron series light heads surface mount with stud mount installed in grille split (RED/BLUE).	$440.00
W ION2-2PB-RBW	(2) Whelen ION DUAL color light heads mounted in push bumper light channel (ONE RED/WHITE & ONE BLUE/WHITE).	$585.00
W TLI2-2GL-RBW	(2) Whelen ION T-Series DUAL color ultra thin light mounted in grille (One RED/WHITE & One BLUE/WHITE).	$440.00
W TLI2-4GL-RBW	(4) Whelen ION T-Series DUAL color ultra thin light mounted in grille (Two RED/WHITE & Two BLUE/WHITE).	$900.00
W TLI2-2FOG-RBW	(2) Whelen ION T-Series DUAL color ultra thin light mounted in the fog light position (One RED/WHITE & One BLUE/WHITE).	$450.00
W TLI2-2PB-RBW	(2) Whelen ION T-Series DUAL color ultra thin light surface mounted to sides of push bumper (One RED/WHITE & One BLUE/WHITE).	$450.00
W STRIPLT-DUO-2GL-RBW	(2) Whelen Strip-Light LED light duo color surface mount light heads mounted in grille with L-brackets (ONE RED/WHITE & ONE BLUE/WHITE).	$500.00
W STRIPLT-DUO-4GL-RBW	(4) Whelen Strip-Light LED light duo color surface mount light heads mounted in grille with L-brackets (Two RED/WHITE & Two BLUE/WHITE).	$1,000.00
W MCRN-2STUD-BW	(2) Whelen Micron series light heads surface mount with stud mount installed in grille split (BLUE/WHITE).	$440.00
W TLI2-2GL-BW	(2) Whelen ION T-Series DUAL color ultra thin light mounted in grille (BLUE/WHITE).	$450.00
W TLI2-4GL-BW	(4) Whelen ION T-Series DUAL color ultra thin light mounted in grille (BLUE/WHITE).	$900.00
W TLI2-2FOG-BW	(2) Whelen ION T-Series DUAL color ultra thin light mounted in the fog light position (BLUE/WHITE).	$450.00
W TLI2-2PB-BW	(2) Whelen ION T-Series DUAL color ultra thin light surface mounted to sides of push bumper (BLUE/WHITE).	$450.00
W ION2-2PB-BW	(2) Whelen ION DUAL color light heads mounted in push bumper light channel (BLUE/WHITE).	$455.00
W STRIPLT-DUO-2GL-BW	(2) Whelen Strip-Light LED light duo color surface mount light heads mounted in grille with L-brackets (BLUE/WHITE).	$500.00
W STRIPLT-DUO-4GL-BW	(4) Whelen Strip-Light LED light duo color surface mount light heads mounted in grille with L-brackets (BLUE/WHITE).	$1,000.00

FIRE / EMS FRONT

W MCRN-2STUD-RW	(2) Whelen Micron series light heads surface mount with stud mount installed in grille split (RED/WHITE).	$440.00
W ION2-2PB-RW	(2) Whelen ION DUAL color light heads mounted in push bumper light channel (RED/WHITE).	$585.00
W TLI2-2GL-RW	(2) Whelen ION T-Series DUAL color ultra thin light mounted in grille (RED/WHITE).	$450.00
W TLI2-4GL-RW	(4) Whelen ION T-Series DUAL color ultra thin light mounted in grille (RED/WHITE).	$900.00
W TLI2-2FOG-RW	(2) Whelen ION T-Series DUAL color ultra thin light mounted in the fog light position (RED/WHITE).	$450.00
W TLI2-2PB-RW	(2) Whelen ION T-Series DUAL color ultra thin light surface mounted to sides of push bumper (One RED/WHITE & One RED/WHITE).	$450.00
W STRIPLT-DUO-2GL-RW	(2) Whelen Strip-Light LED light duo color surface mount light heads mounted in grille with L-brackets (RED/WHITE).	$500.00
W STRIPLT-DUO-4GL-RW	(4) Whelen Strip-Light LED light duo color surface mount light heads mounted in grille with L-brackets (RED/WHITE).	$1,225.00

LAW ENFORCEMENT SIDE

W TLI2-2RD-RB	(2) Whelen ION T-Series DUAL color ultra thin light mounted in rear door glass with L-brackets (RED/BLUE).	$600.00
W TLI2-2RQG-RB	(2) Whelen ION T-Series DUAL color ultra thin light mounted rear quarter glass with L-brackets (RED/BLUE).	$480.00

ALAN JAY FLEET SALES
863-402-4234
Ashlee.Wilson@AlanJay.com Christy.Self@AlanJay.com Matt.Forte@AlanJay.com
CITY OF TALLAHASSEE

ALL PRICES INCLUDE FREIGHT AND INSTALLATION

W TLI2-4RQG-RB	(4) Whelen ION T-Series DUAL color ultra thin light mounted rear quarter glass with L-brackets (RED/BLUE).	$965.00
W TLI2-4WW-RB	(2) Whelen ION T-Series DUAL color ultra thin light mounted (1) over each wheel well (RED/BLUE).	$900.00
W STRIPLT-DUO-2RD-RB	(2) Whelen Strip-Light LED light duo color surface mount light heads mounted in rear door glass with L-brackets (RED/BLUE).	$565.00
W STRIPLT-DUO-2RQG-RB	(2) Whelen Strip-Light LED light duo color surface mount light heads mounted in rear quarter glass with L-brackets (RED/BLUE).	$565.00
W STRIPLT-DUO-4RQG-RB	(4) Whelen Strip-Light LED light duo color surface mount light heads mounted in rear quarter glass with L-brackets (RED/BLUE).	$1,000.00
W TLI2-2RD-BW	(2) Whelen ION T-Series DUAL color ultra thin light mounted in rear door glass with L-brackets (BLUE/WHITE).	$545.00
W TLI2-2RQG-BW	(2) Whelen ION T-Series DUAL color ultra thin light mounted rear quarter glass with L-brackets (BLUE/WHITE).	$480.00
W TLI2-4RQG-BW	(4) Whelen ION T-Series DUAL color ultra thin light mounted rear quarter glass with L-brackets (BLUE/WHITE).	$965.00
W TLI2-4WW-BW	(2) Whelen ION T-Series DUAL color ultra thin light mounted (1) over each wheel well (BLUE/WHITE).	$900.00
W STRIPLT-DUO-2RD-BW	(2) Whelen Strip-Light LED light duo color surface mount light heads mounted in rear door glass with L-brackets (BLUE/WHITE).	$565.00
W STRIPLT-DUO-2RQG-BW	(2) Whelen Strip-Light LED light duo color surface mount light heads mounted in rear quarter glass with L-brackets (BLUE/WHITE).	$565.00
W STRIPLT-DUO-4RQG-BW	(4) Whelen Strip-Light LED light duo color surface mount light heads mounted in rear quarter glass with L-brackets (BLUE/WHITE).	$1,000.00

FIRE / EMS SIDE

W TLI2-2RD-RW	(2) Whelen ION T-Series DUAL color ultra thin light mounted in rear door glass with L-brackets (RED/WHITE).	$545.00
W TLI2-2RQG-RW	(2) Whelen ION T-Series DUAL color ultra thin light mounted rear quarter glass with L-brackets (RED/WHITE).	$480.00
W TLI2-4RQG-RW	(2) Whelen ION T-Series DUAL color ultra thin light mounted rear quarter glass with L-brackets (RED/WHITE).	$965.00
W TLI2-4WW-RW	(4) Whelen ION T-Series DUAL color ultra thin light mounted (1) over each wheel well (RED/WHITE).	$945.00
W STRIPLT-DUO-2RD-RW	(2) Whelen Strip-Light LED light duo color surface mount light heads mounted in rear door glass with L-brackets (RED/WHITE).	$565.00
W STRIPLT-DUO-2RQG-RW	(2) Whelen Strip-Light LED light duo color surface mount light heads mounted in rear quarter glass with L-brackets (RED/WHITE).	$565.00
W STRIPLT-DUO-4RQG-RW	(4) Whelen Strip-Light LED light duo color surface mount light heads mounted in rear quarter glass with L-brackets (RED/WHITE).	$1,000.00

LAW ENFORCEMENT REAR

W TLI2-2LIC-RBW	(2) Whelen ION T-Series DUAL color ultra thin light surface mounted adjacent to license plate, vertically (One RED/WHITE & One BLUE/WHITE).	$450.00
W TLI2-2TAG-RBW	(2) Whelen ION T-Series DUAL color ultra thin light mounted on a tag bracket (One RED/WHITE & One BLUE/WHITE).	$480.00
W TLI2-2HATCH-RB	(2) Whelen ION T-Series DUAL color ultra thin light surface mounted under hatch to be seen when gate is raised (RED/BLUE).	$450.00
W TLI2-2GATE-RBW	(2) Whelen ION T-Series DUAL color ultra thin light surface mounted to tail gate (One RED/WHITE & One BLUE/WHITE).	$450.00
W TLI2-4GATE-RB	(4) Whelen ION T-Series DUAL color ultra thin light surface mounted to tail gate (RED/BLUE).	$900.00
W STRIPLT-DUO-2RG-RB	(2) Whelen Strip-Light LED light duo color surface mount light heads mounted in window glass facing aft with L-brackets (RED/BLUE).	$565.00
W TLI2-2LIC-BW	(2) Whelen ION T-Series DUAL color ultra thin light surface mounted adjacent to license plate, vertically (BLUE/WHITE).	$450.00
W TLI2-2TAG-BW	(2) Whelen ION T-Series DUAL color ultra thin light mounted on a tag bracket (BLUE/WHITE).	$490.00

ALL PRICES INCLUDE FREIGHT AND INSTALLATION

W TLI2-2HATCH-BW	(2) Whelen ION T-Series DUAL color ultra thin light surface mounted under hatch to be seen when gate is raised (BLUE/WHITE).	$450.00
W TLI2-2GATE-BW	(2) Whelen ION T-Series DUAL color ultra thin light surface mounted to tail gate (BLUE/WHITE).	$450.00
W TLI2-4GATE-BW	(4) Whelen ION T-Series DUAL color ultra thin light surface mounted to tail gate (BLUE/WHITE).	$900.00
W STRIPLT-DUO-2RG-BW	(2) Whelen Strip-Light LED light duo color surface mount light heads mounted in window glass facing aft with L-brackets (BLUE/WHITE).	$565.00

FIRE / EMS REAR

W TLI2-2LIC-RAW	(2) Whelen ION T-Series DUAL color ultra thin light surface mounted adjacent to license plate, vertically (One RED/WHITE & One AMBER/WHITE).	$450.00
W TLI2-2TAG-RAW	(2) Whelen ION T-Series DUAL color ultra thin light mounted on a tag bracket (One RED/WHITE & One AMBER/WHITE).	$490.00
W TLI2-2HATCH-RA	(2) Whelen ION T-Series DUAL color ultra thin light surface mounted under hatch to be seen when gate is raised (RED/AMBER).	$450.00
W TLI2-2GATE-RAW	(2) Whelen ION T-Series DUAL color ultra thin light surface mounted to tail gate (One RED/WHITE & One AMBER/WHITE).	$450.00
W TLI2-4GATE-RAW	(4) Whelen ION T-Series DUAL color ultra thin light surface mounted to tail gate (Two RED/WHITE & Two AMBER/WHITE).	$900.00
W STRIPLT-DUO-2RG-RA	(2) Whelen Strip-Light LED light duo color surface mount light heads mounted in window glass facing aft with L-brackets (RED/AMBER).	$565.00

ARGES / HOWLER

W ARGES1-SILV-1	Whelen Arges dedicated spot lamp with control head with SILVERADO Utility specific Arges mount.	$1,395.00
W ARGES1-SILV-2	Dual Whelen Arges dedicated spot lamps with control head and SILVERADO Utility specific driver and passenger Arges mounts.	$2,125.00
W HOWLER-SILV	Whelen low frequency supplemental siren, with SILVERADO Utility mounting bracket.	$985.00

TRACERS

W TRACER60-SILV-RB	(2) Whelen 60" SOLO color Tracers (5 lamp housing) with SILVERADO mounting brackets alternating (RED/BLUE).	$1,490.00
W TRACER60-DUO-SILV-RBW	(2) Whelen 60" DUAL color Tracers (5 lamp housing) with SILVERADO mounting brackets (RED/BLUE WITH OVERRIDE TO WHITE).	$1,830.00
W TRACER60-SILV-BW	(2) Whelen 60" SOLO color Tracers (5 lamp housing) with SILVERADO mounting brackets alternating (BLUE/WHITE).	$1,490.00
W TRACER60-DUO-SILV-BW	(2) Whelen 60" DUAL color Tracers (5 lamp housing) with SILVERADO mounting brackets (BLUE/WHITE).	$1,995.00
W TRACER60-SILV-RW	(2) Whelen 60" SOLO color Tracers (5 lamp housing) with SILVERADO mounting brackets alternating (RED/WHITE).	$1,490.00
W TRACER60-DUO-SILV-RW	(2) Whelen 60" DUAL color Tracers (5 lamp housing) with SILVERADO mounting brackets (RED/WHITE).	$1,830.00
W TRACER60-SILV-RA	(2) Whelen 60" SOLO color Tracers (5 lamp housing) with SILVERADO mounting brackets alternating (RED/AMBER).	$1,490.00
W TRACER60-DUO-SILV-RWA	(2) Whelen 60" DUAL color Tracers (5 lamp housing) with SILVERADO mounting brackets (RED/AMBER with override to WHITE).	$1,830.00

LAW ENFORCEMENT LIGHT BAR PACKAGES

W EDGE2-HH-SILV-RBWA	Whelen Edge 9X 54" lightbar with full duo LED Modules, traffic advisor, takedown lights, alley lights, mounting kit, HHS4200 light/siren controller, Hand Held Controller, speaker, and bracket (RED/BLUE WITH FRONT OVERRIDE TO WHITE AND REAR OVERRIDE TO AMBER).	$4,480.00

ALAN JAY FLEET SALES
863-402-4234
Ashlee.Wilson@AlanJay.com Christy.Self@AlanJay.com Matt.Forte@AlanJay.com

CITY OF TALLAHASSEE

ALL PRICES INCLUDE FREIGHT AND INSTALLATION

W EDGE2-ROT-SILV-RBWA	Whelen Edge 9X 54" lightbar with full duo LED Modules, traffic advisor, takedown lights, alley lights, mounting kit, Core S Rotary knob Controller, Sync Module, speaker, and bracket (RED/BLUE WITH FRONT OVERRIDE TO WHITE AND REAR OVERRIDE TO AMBER).	$4,740.00
W EDGE2-21B-SILV-RBWA	Whelen Edge 9X 54" lightbar with full duo LED Modules, traffic advisor, takedown lights, alley lights, mounting kit, Core S 21 Button Controller, Sync Module, speaker, and bracket (RED/BLUE WITH FRONT OVERRIDE TO WHITE AND REAR OVERRIDE TO AMBER).	$4,740.00
W EDGE2-ROT-SILV-BWA	Whelen Edge 9X 54" lightbar with full duo LED Modules, traffic advisor, takedown lights, alley lights, mounting kit, Core S Rotary knob Controller, Sync Module, speaker, and bracket (BLUE WITH FRONT OVERRIDE TO WHITE AND REAR OVERRIDE TO AMBER).	$4,740.00
W EDGE2-21B-SILV-BWA	Whelen Edge 9X 54" lightbar with full duo LED Modules, traffic advisor, takedown lights, alley lights, mounting kit, Core S 21 Button Controller, Sync Module, speaker, and bracket (BLUE WITH FRONT OVERRIDE TO WHITE AND REAR OVERRIDE TO AMBER).	$4,740.00
W LEGACY-CHH-SILV-RBWA	Whelen Legacy lightbar with full DUO LED Modules, built in SYNC module, traffic advisor, takedown lights, alley lights, mounting kit, CORE Hand Held combination light/siren controller, speaker, and bracket (RED/BLUE WITH FRONT OVERRIDE TO WHITE AND REAR OVERRIDE TO AMBER).	$4,575.00
W LEGACY-CROT-SILV-RBWA	Whelen Legacy lightbar with full DUO LED Modules, built in SYNC module, traffic advisor, takedown lights, alley lights, mounting kit, CORE Rotary Knob combination light/siren controller, speaker, and bracket (RED/BLUE WITH FRONT OVERRIDE TO WHITE AND REAR OVERRIDE TO AMBER).	$4,575.00
W LEGACY-C21B-SILV-RBWA	Whelen Legacy lightbar with full DUO LED Modules, built in SYNC module, traffic advisor, takedown lights, alley lights, mounting kit, CORE 21 Button combination light/siren controller, speaker, and bracket (RED/BLUE WITH FRONT OVERRIDE TO WHITE AND REAR OVERRIDE TO AMBER).	$4,575.00
W LEGACY-CROT-DT-SILV-RBWA	Whelen Legacy lightbar with full DUO LED Modules, built in SYNC module, traffic advisor, takedown lights, alley lights, mounting kit, CORE Rotary Knob combination light/siren controller, (1) expansion module, (1) external amplifier for dual tone siren, and (2) speakers wtih mounting brackets (RED/BLUE WITH FRONT OVERRIDE TO WHITE AND REAR OVERRIDE TO AMBER).	$5,395.00
W LEGACY-C21B-DT-SILV-RBWA	Whelen Legacy lightbar with full DUO LED Modules, built in SYNC module, traffic advisor, takedown lights, alley lights, mounting kit, CORE 21 Button combination light/siren controller, (1) expansion module, (1) external amplifier for dual tone siren, and (2) speakers wtih mounting brackets (RED/BLUE WITH FRONT OVERRIDE TO WHITE AND REAR OVERRIDE TO AMBER).	$5,395.00
W LEGACY-CHH-SILV-BWA	Whelen Legacy lightbar with full DUO LED Modules, built in SYNC module, traffic advisor, takedown lights, alley lights, mounting kit, CORE Hand Held combination light/siren controller,speaker, and bracket (BLUE WITH FRONT OVERRIDE TO WHITE AND REAR OVERRIDE TO AMBER).	$4,575.00
W LEGACY-CROT-SILV-BWA	Whelen Legacy lightbar with full DUO LED Modules, built in SYNC module, traffic advisor, takedown lights, alley lights, mounting kit, CORE Rotary Knob combination light/siren controller, speaker, and bracket (BLUE WITH FRONT OVERRIDE TO WHITE AND REAR OVERRIDE TO AMBER).	$4,575.00
W LEGACY-C21B-SILV-BWA	Whelen Legacy lightbar with full DUO LED Modules, built in SYNC module, traffic advisor, takedown lights, alley lights, mounting kit, CORE 21 Button combination light/siren controller, speaker, and bracket (BLUE WITH FRONT OVERRIDE TO WHITE AND REAR OVERRIDE TO AMBER).	$4,575.00
W LEGACY-CROT-DT-SILV-BWA	Whelen Legacy lightbar with full DUO LED Modules, built in SYNC module, traffic advisor, takedown lights, alley lights, mounting kit, CORE Rotary Knob combination light/siren controller, (1) expansion module, (1) external amplifier for dual tone siren, and (2) speakers wtih mounting brackets (BLUE WITH FRONT OVERRIDE TO WHITE AND REAR OVERRIDE TO AMBER).	$5,395.00
W LEGACY-C21B-DT-SILV-BWA	Whelen Legacy lightbar with full DUO LED Modules, built in SYNC module, traffic advisor, takedown lights, alley lights, mounting kit, CORE 21 Button combination light/siren controller, (1) expansion module, (1) external amplifier for dual tone siren, and (2) speakers wtih mounting brackets (BLUE WITH FRONT OVERRIDE TO WHITE AND REAR OVERRIDE TO AMBER).	$5,395.00

LAW ENFORCEMENT UNMARKED PACKAGES

W SLICK1-HH-SILV-RB	Whelen XLP Front and RST Rear Inner Edge interior visor lights with LED Modules, traffic advisor, takedown lights, mounting hardware, HHS4200 combination light/siren Rotary knob Controller, speaker, and bracket (RED/BLUE).	$3,545.00
W SLICK1-ROT-SILV-RB	Whelen XLP Front and RST Rear Inner Edge interior visor lights with LED Modules, traffic advisor, takedown lights, mounting hardware, Core S Rotary Knob Controller, Sync Module, speaker, and bracket (RED/BLUE).	$5,365.00

ALAN JAY FLEET SALES
863-402-4234
Ashlee.Wilson@AlanJay.com Christy.Self@AlanJay.com Matt.Forte@AlanJay.com

CITY OF TALLAHASSEE

ALL PRICES INCLUDE FREIGHT AND INSTALLATION

W SLICK1-21B-SILV-RB	Whelen XLP Front and RST Rear Inner Edge interior visor lights with LED Modules, traffic advisor, takedown lights, mounting hardware, Core S 21 Button Controller, Sync Module, speaker, and bracket (RED/BLUE).	$5,435.00
W SLICK2-HH-SILV-RBWA	Whelen FST Front DUO and RST Rear DUO Inner Edge interior visor lights with LED Modules, traffic advisor, takedown lights, mounting hardware, Core Hand Held Controller, Sync Module, speaker, and bracket (RED/BLUE FRONT WITH OVERRIDE TO WHITE AND RED/BLUE REAR WITH OVERRIDE TO AMBER).	$4,705.00
W SLICK2-ROT-SILV-RBWA	Whelen FST Front DUO and RST Rear DUO Inner Edge interior visor lights with LED Modules, traffic advisor, mounting hardware, HHS4206 combination light/siren controller, Core Rotary knob Controller, Sync Module, speaker, and bracket (RED/BLUE FRONT WITH OVERRIDE TO WHITE AND RED/BLUE REAR WITH OVERRIDE TO AMBER).	$4,705.00
W SLICK2-21B-SILV-RBWA	Whelen FST Front DUO and RST Rear DUO Inner Edge interior visor lights with LED Modules, traffic advisor, mounting hardware, Core 21 Button Controller, Sync Module, speaker, and bracket (RED/BLUE FRONT WITH OVERRIDE TO WHITE AND RED/BLUE REAR WITH OVERRIDE TO AMBER).	$4,705.00
W SLICK2-ROT-DT-SILV-RBWA	Whelen FST Front DUO and RST Rear DUO Inner Edge interior visor lights with LED Modules, traffic advisor, mounting hardware, Core S Rotary knob Controller, Sync Module, 16 output expansion module, external amplifier, (2) speakers, and mounting brackets (RED/BLUE FRONT WITH OVERRIDE TO WHITE AND RED/BLUE REAR WITH OVERRIDE TO AMBER).	$4,965.00
W SLICK2-21B-DT-SILV-RBWA	Whelen FST Front DUO and RST Rear DUO Inner Edge interior visor lights with LED Modules, traffic advisor, mounting hardware, Core 21 Button Controller, Sync Module, 16 output expansion module, external amplifier, (2) speakers, and mounting brackets (RED/BLUE FRONT WITH OVERRIDE TO WHITE AND RED/BLUE REAR WITH OVERRIDE TO AMBER).	$5,525.00
W SLICK1-HH-SILV-B	Whelen XLP Front and RST Rear Inner Edge interior visor lights with LED Modules, traffic advisor, takedown lights, mounting hardware, HHS4200 combination light/siren Rotary knob Controller, speaker, and bracket (BLUE).	$3,545.00
W SLICK1-ROT-SILV-B	Whelen XLP Front and RST Rear Inner Edge interior visor lights with LED Modules, traffic advisor, takedown lights, mounting hardware, Core S Rotary Knob Controller, Sync Module, speaker, and bracket (BLUE).	$5,365.00
W SLICK1-21B-SILV-B	Whelen XLP Front and RST Rear Inner Edge interior visor lights with LED Modules, traffic advisor, takedown lights, mounting hardware, Core S 21 Button Controller, Sync Module, speaker, and bracket (BLUE).	$5,435.00
W SLICK2-HH-SILV-BWA	Whelen FST Front DUO and RST Rear DUO Inner Edge interior visor lights with LED Modules, traffic advisor, takedown lights, mounting hardware, Core Hand Held Controller, Sync Module, speaker, and bracket (BLUE FRONT WITH OVERRIDE TO WHITE AND BLUE REAR WITH OVERRIDE TO AMBER).	$4,705.00
W SLICK2-ROT-SILV-BWA	Whelen FST Front DUO and RST Rear DUO Inner Edge interior visor lights with LED Modules, traffic advisor, mounting hardware, Core Rotary knob Controller, Sync Module, speaker, and bracket (BLUE FRONT WITH OVERRIDE TO WHITE AND BLUE REAR WITH OVERRIDE TO AMBER).	$4,705.00
W SLICK2-21B-SILV-BWA	Whelen FST Front DUO and RST Rear DUO Inner Edge interior visor lights with LED Modules, traffic advisor, mounting hardware, Core 21 Button Controller, Sync Module, speaker, and bracket (BLUE FRONT WITH OVERRIDE TO WHITE AND BLUE REAR WITH OVERRIDE TO AMBER).	$4,705.00

FIRE / EMS LIGHT BAR PACKAGES

W EDGE2-21B-SILV-RWA	Whelen Edge 9X 54" lightbar with full duo LED Modules, traffic advisor, takedown lights, alley lights, mounting kit, Core S 21 Button Controller, Sync Module, speaker, and bracket (RED WITH FRONT OVERRIDE TO WHITE AND RED REAR OVERRIDE TO AMBER).	$4,740.00
W LEGACY-CHH-SILV-RWA	Whelen Legacy lightbar with full DUO LED Modules, built in SYNC module, traffic advisor, takedown lights, alley lights, mounting kit, CORE Hand Held combination light/siren controller, speaker, and bracket (RED WITH FRONT OVERRIDE TO WHITE AND REAR OVERRIDE TO AMBER).	$4,575.00
W LEGACY-CROT-SILV-RWA	Whelen Legacy lightbar with full DUO LED Modules, built in SYNC module, traffic advisor, takedown lights, alley lights, mounting kit, CORE Rotary Knob combination light/siren controller, speaker, and bracket (RED WITH FRONT OVERRIDE TO WHITE AND REAR OVERRIDE TO AMBER).	$4,575.00
W LEGACY-C21B-SILV-RWA	Whelen Legacy lightbar with full DUO LED Modules, built in SYNC module, traffic advisor, takedown lights, alley lights, mounting kit, CORE 21 Button combination light/siren controller, speaker, and bracket (RED WITH FRONT OVERRIDE TO WHITE AND REAR OVERRIDE TO AMBER).	$4,575.00
W LEGACY-CROT-DT-SILV-RWA	Whelen Legacy lightbar with full DUO LED Modules, built in SYNC module, traffic advisor, takedown lights, alley lights, mounting kit, CORE Rotary Knob combination light/siren controller, (1) expansion module, (1) external amplifier for dual tone siren, and (2) speakers wtih mounting brackets (RED WITH FRONT OVERRIDE TO WHITE AND REAR OVERRIDE TO AMBER).	$5,395.00

ALL PRICES INCLUDE FREIGHT AND INSTALLATION

W LEGACY-C21B-DT-SILV-RWA	Whelen Legacy lightbar with full DUO LED Modules, built in SYNC module, traffic advisor, takedown lights, alley lights, mounting kit, CORE 21 Button combination light/siren controller, (1) expansion module, (1) external amplifier for dual tone siren, and (2) speakers wtih mounting brackets (RED WITH FRONT OVERRIDE TO WHITE AND REAR OVERRIDE TO AMBER).	$5,395.00
W LEGACY-CROT-DT-SILV-RGWA	Whelen Legacy lightbar with full DUO LED Modules, built in SYNC module, traffic advisor, takedown lights, alley lights, mounting kit, CORE Rotary Knob combination light/siren controller, (1) expansion module, (1) external amplifier for dual tone siren, and (2) speakers wtih mounting brackets (RED WITH FRONT OVERRIDE TO WHITE AND REAR OVERRIDE TO AMBER & RED/GREEN CORNERS).	$5,395.00
W LEGACY-C21B-DT-SILV-RGWA	Whelen Legacy lightbar with full DUO LED Modules, built in SYNC module, traffic advisor, takedown lights, alley lights, mounting kit, CORE 21 Button combination light/siren controller, (1) expansion module, (1) external amplifier for dual tone siren, and (2) speakers wtih mounting brackets (RED WITH FRONT OVERRIDE TO WHITE AND REAR OVERRIDE TO AMBER & RED/GREEN CORNERS).	$5,395.00
W LIBERTY-OPTI-CROT-DT-SILV-RGWA	Whelen Liberty 54" lightbar with full DUO LED Modules, built in OPTICOM emitter, traffic advisor, takedown lights, alley lights, mounting kit, CORE Rotary Knob combination light/siren controller, Sync Module, (1) expansion module, (1) external amplifier for dual tone siren, and (2) speakers with mounting brackets (RED WITH FRONT OVERRIDE TO WHITE AND REAR OVERRIDE TO AMBER & RED/GREEN CORNERS).	$5,245.00
W LIBERTY-OPTI-C21B-DT-SILV-RGWA	Whelen Liberty 54" lightbar with full DUO LED Modules, built in OPTICOM emitter, traffic advisor, takedown lights, alley lights, mounting kit, CORE 21 Button combination light/siren controller, Sync Module, (1) expansion module, (1) external amplifier for dual tone siren, and (2) speakers with mounting brackets (RED WITH FRONT OVERRIDE TO WHITE AND REAR OVERRIDE TO AMBER & RED/GREEN CORNERS).	$5,245.00

FIRE / EMS UNMARKED PACKAGES

W SLICK1-HH-SILV-R	Whelen XLP Front and RST Rear Inner Edge interior visor lights with LED Modules, traffic advisor, takedown lights, mounting hardware, HHS4200 combination light/siren Rotary knob Controller, speaker, and bracket (RED).	$3,545.00
W SLICK1-ROT-SILV-R	Whelen XLP Front and RST Rear Inner Edge interior visor lights with LED Modules, traffic advisor, takedown lights, mounting hardware, Core S Rotary Knob Controller, Sync Module, speaker, and bracket (RED).	$5,365.00
W SLICK1-21B-SILV-R	Whelen XLP Front and RST Rear Inner Edge interior visor lights with LED Modules, traffic advisor, takedown lights, mounting hardware, Core S 21 Button Controller, Sync Module, speaker, and bracket (RED).	$5,435.00
W SLICK2-HH-SILV-RWA	Whelen FST Front DUO and RST Rear DUO Inner Edge interior visor lights with LED Modules, traffic advisor, takedown lights, mounting hardware, Core Hand Held Controller, Sync Module, speaker, and bracket (RED FRONT WITH OVERRIDE TO WHITE AND RED REAR WITH OVERRIDE TO AMBER).	$4,705.00
W SLICK2-ROT-SILV-RWA	Whelen FST Front DUO and RST Rear DUO Inner Edge interior visor lights with LED Modules, traffic advisor, mounting hardware, HHS4206 combination light/siren controller, Core Rotary knob Controller, Sync Module, speaker, and bracket (RED FRONT WITH OVERRIDE TO WHITE AND RED REAR WITH OVERRIDE TO AMBER).	$4,705.00
W SLICK2-21B-SILV-RWA	Whelen FST Front DUO and RST Rear DUO Inner Edge interior visor lights with LED Modules, traffic advisor, mounting hardware, Core 21 Button Controller, Sync Module, speaker, and bracket (RED FRONT WITH OVERRIDE TO WHITE AND RED REAR WITH OVERRIDE TO AMBER).	$4,705.00

SILVERADO TROY CONSOLE & CAGES

CONSOLES

TP SILV-CON18	TROY PRODUCTS 18" L-Shaped console with 7"slope / 11" level faceplate area for non-floor shift models. Includes floorplate and standard faceplates. Includes 4" dual cup internal beverage holder. 3" shallow console tray, (2) DC outlets & (1) dual-port USB module, & height adjustable swivel arm rest with 5"x8" foam pad that bolts to the rear of console.	$1,015.00
TP SILV-1500WBCONVS	TROY PRODUCTS 20" Silverado 1500 vehicle specific wide-body console with 7" slope / 13" level faceplate area and open storage on side of console. For non-floor shift models. Includes standard faceplates, 4" dual cup internal beverage holder, 4" shallow console tray, (2) dual-port USB modules, & height adjustable swivel arm rest with 5"x8" foam pad that bolts to the rear of console.	$1,235.00
TP SILV-1500WBCONPRT	TROY PRODUCTS 20" Silverado 1500 vehicle specific wide-body printer console with 7" slope / 13" level faceplate area and printer housing on side of console. For non-floor shift models. Includes standard faceplates, 4" dual cup internal beverage holder, 4" shallow console tray, (2) dual-port USB modules, & height adjustable swivel arm rest with 5"x8" foam pad that bolts to the rear of console.	$1,395.00

ALL PRICES INCLUDE FREIGHT AND INSTALLATION

TP SILV-CON16	TROY PRODUCTS 16" L-Shaped console with 7"slope / 11" level faceplate area for non-floor shift models. Includes floorplate and standard faceplates. Includes 4" dual cup internal beverage holder. 3" shallow console tray, (2) DC outlets & (1) dual-port USB module, & height adjustable swivel arm rest with 5"x8" foam pad that bolts to the rear of console.	$1,025.00
TP SILV-WBCON16	TROY PRODUCTS 16" wide-body console with 8" slope / 8" level faceplate area and open storage on side of console. For non-floor shift models. Includes floorplate and standard faceplates, 4" dual cup internal beverage holder, 4" shallow console tray, (2) DC outlets & (1) dual-port USB module, & height adjustable swivel arm rest with 5"x8" foam pad that bolts to the rear of console.	$1,230.00
TP SILV-WBCON16-FB	TROY PRODUCTS 16" wide-body console with 8" slope / 8" level faceplate area and open storage on side of console. For non-floor shift models. Includes floorplate and standard faceplates, 4" dual cup internal beverage holder, 4" shallow console tray, (2) DC outlets & (1) dual-port USB module, & long external map book locking lidded storage box; 13.25" W x 13.8" L x 11" H (Includes leather pad).	$1,480.00
TP SILV-WBCON20	TROY PRODUCTS 20" wide-body console with 8" slope / 12" level faceplate area and open storage on side of console. For non-floor shift models. Includes floorplate and standard faceplates, 4" dual cup internal beverage holder, 4" shallow console tray, (2) DC outlets & (1) dual-port USB module, & height adjustable swivel arm rest with 5"x8" foam pad that bolts to the rear of console.	$1,245.00
TP SILV-CON-OH	TROY PRODUCTS overhead 4" console to replace OEM dome light module for remote head controller only.	$450.00

PARTITIONS

TP SILV-PART-FIX	TROY PRODUCTS fixed window all polycarbonate partition with pre-punched holes and weapon recess panel. Includes mounting kit & partition kick panels for Silverado 1500 models.	$1,545.00
TP SILV-PART-SLIDE	TROY PRODUCTS large window partition with sliding window, crawl-through barrier and weapon recess panel. Includes mounting kit & partition kick panels for Silverado 1500 models.	$1,515.00

SEATS & CAGES

TP SILV-SWB	TROY PRODUCTS driver & passenger side diamond-punched window guards WITH Rear window screen, diamond-punched.	$630.00
TP SILV-DP-SET	TROY PRODUCTS SILVERADO 1500 DRIVER AND PASSENGER DOOR PANEL SET.	$425.00
TP SILV-1500 1/2CAGE	TROY PRODUCTS Silverado 1500 single-cell with storage seat box, electronics tray, cab window screen and passenger side diamond pattern window screen. (NOTE: Requires removal of entire back seat.)	$5,740.00
TP SILV-1500 1/2CAGE OPTIONS	TROY PRODUCTS Silverado 1500 single-cell optional floor mount, 1 hinged lid storage box, 1 sliding drawer storage box for driver side.	$2,280.00
TP SILV-SEAT-WIRE	TROY PRODUCTS plastic seat with Officer-Safe seatbelt system. Includes cab rear window screen AND rear door panel set (MUST USE TROY DOOR PANELS W/PLASTIC SEAT).	$3,895.00

COMPUTER STANDS

TP SILV-COMP-SA	TROY PRODUCTS 2019+ Silverado stand alone passenger seat mount computer stand with swing arm (DOCKING STATION NOT INCLUDED).	$715.00
TP SILV-COMP-SL	TROY PRODUCTS 2019+ Silverado stand alone passenger seat mount computer stand with SLIDING arm (DOCKING STATION NOT INCLUDED).	$885.00
TP COMP-UNIV-SA	TROY PRODUCTS computer mount with easy one-handed operation and swing arm, bolts to troy console. (DOCKING STATION NOT INCLUDED).	$480.00
TP COMP-UNIV-SL	TROY PRODUCTS computer mount with easy one-handed operation and slide arm, bolts to troy console. (DOCKING STATION NOT INCLUDED).	$625.00

SILVERADO SETINA CONSOLE & CAGES

PARTITIONS

SET SILV-R-PART-10VS	Setina 10VS prisoner cage C RECESSED panel uncoated polycarbonate with expanded metal window cover and lower extension panels.	$1,710.00

ALAN JAY FLEET SALES

863-402-4234

Ashlee.Wilson@AlanJay.com Christy.Self@AlanJay.com Matt.Forte@AlanJay.com

CITY OF TALLAHASSEE

ALL PRICES INCLUDE FREIGHT AND INSTALLATION

SEATS & CAGES

SET SILV-1/2CAGE	Setina 6VS single prisoner transport with coated polycarbonate partition	$2,095.00
SET SILV-DOOR	Setina replacement door panels.	$450.00
SET SILV-SWB	Setina vertical window armor bars for use with setina door panels.	$585.00

FREE STANDING GUN MOUNT

SET SILV-FREE	Setina free standing gunlock kit, requires gun lock (purchased separately).	$620.00

SILVERADO PROGARD CONSOLE & CAGES

PARTITIONS

PG SILV-R-PART	Pro-Gard RESESSED panel prisoner partition with poly center slider window and expanded metal insert.	$1,730.00

SEATS & CAGES

PG SILV-1/2CAGE	Pro-Gard single compartment prisoner cage Pro-cell, ½ Partition with OEM rear seat.	$2,780.00
PG SILV-DOOR	Pro-Gard door panels	$160.00
PG SILV-SWB	Pro-Gard window armor bars.	$530.00

SILVERADO HAVIS CONSOLE & COMPUTER MOUNTS

HAV SILV-CM-PREM	Havis passenger seat mount computer mount stand, premium with slide feature. (cradle sold separately)	$1,020.00
HAV SILV-CON18	Havis 18"L x 10"H console includes track mount, side mount arm rest, (3) DC power outltes, (2) cup holders, and necessary blanks.	$1,125.00
HAV SILV-CON30	Havis 30"L x 10"H console includes track mount, side mount arm rest, (3) DC power outlets, (2) cup holders, and necessary blanks.	$1,235.00

SILVERADO VAULT/GUN BOX

TROY PRODUCTS

TP SILV-USGB	TROY PRODUCTS SLIVERADO 1500 under seat flip up lid gun box with mounting brackets (fits under rear fold up seat).	$1,235.00

SILVERADO K9

AMERICAN ALUMINUM

AA 1/3-2/3	American Aluminum 1/3 inmate & 2/3 K9 system includes rubber mat, matte black powder coat & white interior cage light. Vehicle specific kennel manufacturered from heavy gauge aluminum designed for easy cleaning and officer comfort, installed.	$4,495.00
AA EZ RIDER	American Aluminum Platform K9 system includes rubber mat, matte black powder coat & white interior cage light. Vehicle specific kennel manufacturered from heavy gauge aluminum designed for easy cleaning and officer comfort, installed.	$3,955.00
AA R-DIVIDE	American Aluminum removable divider for EZ RIDER platform.	$1,360.00
AA RUBBER	American Aluminum additional vehicle specific rubber mat (K9 systems include rubber mat).	$215.00
AA WATER	American Aluminum permanent mount spill resistant water dish with 1 gallon capacity.	$185.00
AA CG-PLUS	American Aluminum EZ COOL GUARD PLUS M910 includes: Cool Guard Plus only, Cool Guard Control Head (TS display), Paw Protect, (2) Temp Probes w/ temp and humidity, Pedestal kit, All associated wire harnesses for CGP, 30A Fuse and In-line Fuse Holder, Pager, Fan and Fan guard (Coolguard ONLY, this does not include the Rescue Door Opener) .	$3,425.00

ALL PRICES INCLUDE FREIGHT AND INSTALLATION

AA CG-PLUS-R	American Aluminum EZ COOL GUARD PLUS M910 with RESCUE ADD ON includes: Cool Guard Plus only, Cool Guard Control Head (TS display), Paw Protect, (2) Temp Probes w/ temp and humidity, Pedestal kit, All associated wire harnesses for CGP, 30A Fuse and In-line Fuse Holder, Pager, Fan and Fan guard.	$4,480.00

ACE K9

AK9 HA-2520	K9 HEAT ALARM® PRO temperature alarm system includes horn activation, siren activation, light activation and dual window drop. Includes no K9 left behind, engine stall sensor, optional 10" fan with guard, smoke detector, and remote pager module for heat alarm pro, roof mount 10" fiberglass mast antenna, NMO mount, coax cable, and coupler box.	$3,215.00
AK9 HP-5020	Ace K9 K9 Hot-N-Pop® PRO temperature alarm & door opening system includes horn activation, siren activation, light activation, dual window drop and one door pop remote with holster. Includes no K9 left behins, engine stall sensor, optional 10" fan with guard, smoke detector, and remote pager module for hot-n-pop pro, roof mount 10" fiberglass mast antenna, NMO mount, coax cable, and coupler box.	$4,065.00
AWD 7040	Upgrade to AceWatchDog™ for use with Pro Alarm Systems AceWatchDog™ Server Service is $168.00 Per Year and the First Year is Included with New Unit. More Info: www.acek9.com/awd.html (Must Complete End User Questionaire from ACE/K9 when placing order)	$1,095.00

F-SERIES BALLISTICS

ANGEL ARMOR

AA FSERIES-3PLUS-D	ANGEL ARMOR LEVEL III+ FRONT DRIVER DOOR FOR (2021+ FORD F-150) INCLUDES FREIGHT AND INSTALLATION.	$1,855.00
AA FSERIES-3PLUS-P	ANGEL ARMOR LEVEL III+ FRONT PASSENGER DOOR FOR (2021+ FORD F-150) INCLUDES FREIGHT AND INSTALLATION.	$1,855.00

F-SERIES PUSH BUMPERS

TROY PRODUCTS

TP PB-F150	TROY PRODUCTS Push-bumper uprights with solid top channel cover.	$1,195.00
TP PB-F150-LB2	TROY PRODUCTS Push-bumper uprights with two (2) light channel brackets and wire covers. Specify make & model of lights.	$1,220.00
TP PB-F150-LB4	TROY PRODUCTS Push-bumper uprights with two (2) light channel brackets and wire covers. Specify make & model of lights.	$1,220.00
TP PB-LGH-BKT	TROY PRODUCTS Push-bumper upright 45 degree light brackets to give side mounted lights more angel. (SOLD PER ONE EACH)	$485.00
TP PB-UNIV TRAY	TROY PRODUCTS Push-bumper uprights winch tray, accommodates up to 9,500 lbs.	$530.00

WESTIN

WEST FSERIES-PB	Westin Elite push bumper for F-150 XL SSV 2021+.	$310.00
WEST FSERIES-PB2L	Westin Elite push bumper for F-150 XL SSV 2021+ with two light channel (lights purchased separately).	$1,100.00
WEST FSERIES-PB2L-PIT	Westin Elite push bumper for F-150 XL SSV 2021+ with two light channel including pit bars with headlight wraps (lights purchased separately).	$2,235.00

PROGARD

PG FSERIES-PB	Push Bumper - Pro-gard - Push Bumper - F150 Only	$910.00

SETINA

SET FSERIES-PB	Setina push bumper, F150 ONLY.	$995.00
SET FSERIES-PB450L2	Setina lighted push bumper with (2) forward facing ION LED lights, installed.	$1,630.00
SET FSERIES-PB450L4	Setina lighted push bumper with (2) forward facing LED lights & (2) side facing LED lights, installed.	$1,915.00

ALAN JAY FLEET SALES
863-402-4234
Ashlee.Wilson@AlanJay.com Christy.Self@AlanJay.com Matt.Forte@AlanJay.com
CITY OF TALLAHASSEE

ALL PRICES INCLUDE FREIGHT AND INSTALLATION

F-SERIES WHELEN LIGHTING

LAW ENFORCEMENT FRONT

W MCRN-2STUD-RB	(2) Whelen Micron series light heads surface mount with stud mount installed in grille split (RED/BLUE).	$440.00
W ION2-2PB-RBW	(2) Whelen ION DUAL color light heads mounted in push bumper light channel (ONE RED/WHITE & ONE BLUE/WHITE).	$585.00
W TLI2-2GL-RBW	(2) Whelen ION T-Series DUAL color ultra thin light mounted in grille (One RED/WHITE & One BLUE/WHITE).	$440.00
W TLI2-4GL-RBW	(4) Whelen ION T-Series DUAL color ultra thin light mounted in grille (Two RED/WHITE & Two BLUE/WHITE).	$900.00
W TLI2-2PB-RBW	(2) Whelen ION T-Series DUAL color ultra thin light surface mounted to sides of push bumper (One RED/WHITE & One BLUE/WHITE).	$450.00
W TLI2-2FOG-RBW	(2) Whelen ION T-Series DUAL color ultra thin light mounted in the fog light position (One RED/WHITE & One BLUE/WHITE).	$450.00
W STRIPLT-DUO-2GL-RBW	(2) Whelen Strip-Light LED light duo color surface mount light heads mounted in grille with L-brackets (ONE RED/WHITE & ONE BLUE/WHITE).	$500.00
W STRIPLT-DUO-4GL-RBW	(4) Whelen Strip-Light LED light duo color surface mount light heads mounted in grille with L-brackets (Two RED/WHITE & Two BLUE/WHITE).	$1,000.00
W MCRN-2STUD-BW	(2) Whelen Micron series light heads surface mount with stud mount installed in grille split (BLUE/WHITE).	$440.00
W ION2-2PB-BW	(2) Whelen ION DUAL color light heads mounted in push bumper light channel (BLUE/WHITE).	$455.00
W TLI2-2GL-BW	(2) Whelen ION T-Series DUAL color ultra thin light mounted in grille (BLUE/WHITE).	$450.00
W TLI2-4GL-BW	(4) Whelen ION T-Series DUAL color ultra thin light mounted in grille (BLUE/WHITE).	$900.00
W TLI2-2PB-BW	(2) Whelen ION T-Series DUAL color ultra thin light surface mounted to sides of push bumper (BLUE/WHITE).	$450.00
W TLI2-2FOG-BW	(2) Whelen ION T-Series DUAL color ultra thin light mounted in the fog light position (BLUE/WHITE).	$450.00
W STRIPLT-DUO-2GL-BW	(2) Whelen Strip-Light LED light duo color surface mount light heads mounted in grille with L-brackets (BLUE/WHITE).	$500.00
W STRIPLT-DUO-4GL-BW	(4) Whelen Strip-Light LED light duo color surface mount light heads mounted in grille with L-brackets (BLUE/WHITE).	$1,000.00

FIRE / EMS FRONT

W MCRN-2STUD-RW	(2) Whelen Micron series light heads surface mount with stud mount installed in grille split (RED/WHITE).	$440.00
W ION2-2PB-RW	(2) Whelen ION DUAL color light heads mounted in push bumper light channel (RED/WHITE).	$585.00
W TLI2-2GL-RW	(2) Whelen ION T-Series DUAL color ultra thin light mounted in grille (RED/WHITE).	$450.00
W TLI2-4GL-RW	(4) Whelen ION T-Series DUAL color ultra thin light mounted in grille (RED/WHITE).	$900.00
W TLI2-2FOG-RW	(2) Whelen ION T-Series DUAL color ultra thin light mounted in the fog light position (RED/WHITE).	$450.00
W TLI2-2PB-RW	(2) Whelen ION T-Series DUAL color ultra thin light surface mounted to sides of push bumper (One RED/WHITE & One RED/WHITE).	$450.00
W STRIPLT-DUO-2GL-RW	(2) Whelen Strip-Light LED light duo color surface mount light heads mounted in grille with L-brackets (RED/WHITE).	$500.00
W STRIPLT-DUO-4GL-RW	(4) Whelen Strip-Light LED light duo color surface mount light heads mounted in grille with L-brackets (RED/WHITE).	$1,225.00

LAW ENFORCEMENT SIDE

W TLI2-2RD-RB	(2) Whelen ION T-Series DUAL color ultra thin light mounted in rear door glass with L-brackets (RED/BLUE).	$600.00
W TLI2-2RQG-RB	(2) Whelen ION T-Series DUAL color ultra thin light mounted rear quarter glass with L-brackets (RED/BLUE).	$480.00

ALL PRICES INCLUDE FREIGHT AND INSTALLATION

W TLI2-4RQG-RB	(4) Whelen ION T-Series DUAL color ultra thin light mounted rear quarter glass with L-brackets (RED/BLUE).	$965.00
W TLI2-4WW-RB	(2) Whelen ION T-Series DUAL color ultra thin light mounted (1) over each wheel well (RED/BLUE).	$900.00
W STRIPLT-DUO-2RD-RB	(2) Whelen Strip-Light LED light duo color surface mount light heads mounted in rear door glass with L-brackets (RED/BLUE).	$565.00
W STRIPLT-DUO-2RQG-RB	(2) Whelen Strip-Light LED light duo color surface mount light heads mounted in rear quarter glass with L-brackets (RED/BLUE).	$565.00
W STRIPLT-DUO-4RQG-RB	(4) Whelen Strip-Light LED light duo color surface mount light heads mounted in rear quarter glass with L-brackets (RED/BLUE).	$1,000.00
W TLI2-2RD-BW	(2) Whelen ION T-Series DUAL color ultra thin light mounted in rear door glass with L-brackets (BLUE/WHITE).	$545.00
W TLI2-2RQG-BW	(2) Whelen ION T-Series DUAL color ultra thin light mounted rear quarter glass with L-brackets (BLUE/WHITE).	$480.00
W TLI2-4RQG-BW	(4) Whelen ION T-Series DUAL color ultra thin light mounted rear quarter glass with L-brackets (BLUE/WHITE).	$965.00
W TLI2-4WW-BW	(2) Whelen ION T-Series DUAL color ultra thin light mounted (1) over each wheel well (BLUE/WHITE).	$900.00
W STRIPLT-DUO-2RD-BW	(2) Whelen Strip-Light LED light duo color surface mount light heads mounted in rear door glass with L-brackets (BLUE/WHITE).	$565.00
W STRIPLT-DUO-2RQG-BW	(2) Whelen Strip-Light LED light duo color surface mount light heads mounted in rear quarter glass with L-brackets (BLUE/WHITE).	$565.00
W STRIPLT-DUO-4RQG-BW	(4) Whelen Strip-Light LED light duo color surface mount light heads mounted in rear quarter glass with L-brackets (BLUE/WHITE).	$1,000.00

FIRE / EMS SIDE

W TLI2-2RD-RW	(2) Whelen ION T-Series DUAL color ultra thin light mounted in rear door glass with L-brackets (RED/WHITE).	$545.00
W TLI2-2RQG-RW	(2) Whelen ION T-Series DUAL color ultra thin light mounted rear quarter glass with L-brackets (RED/WHITE).	$480.00
W TLI2-4RQG-RW	(2) Whelen ION T-Series DUAL color ultra thin light mounted rear quarter glass with L-brackets (RED/WHITE).	$965.00
W TLI2-4WW-RW	(4) Whelen ION T-Series DUAL color ultra thin light mounted (1) over each wheel well (RED/WHITE).	$945.00
W STRIPLT-DUO-2RD-RW	(2) Whelen Strip-Light LED light duo color surface mount light heads mounted in rear door glass with L-brackets (RED/WHITE).	$565.00
W STRIPLT-DUO-2RQG-RW	(2) Whelen Strip-Light LED light duo color surface mount light heads mounted in rear quarter glass with L-brackets (RED/WHITE).	$565.00
W STRIPLT-DUO-4RQG-RW	(4) Whelen Strip-Light LED light duo color surface mount light heads mounted in rear quarter glass with L-brackets (RED/WHITE).	$1,000.00

LAW ENFORCEMENT REAR

W TLI2-2LIC-RBW	(2) Whelen ION T-Series DUAL color ultra thin light surface mounted adjacent to license plate, vertically (One RED/WHITE & One BLUE/WHITE).	$450.00
W TLI2-2HATCH-RB	(2) Whelen ION T-Series DUAL color ultra thin light surface mounted under hatch to be seen when gate is raised (RED/BLUE).	$450.00
W TLI2-2TAG-RBW	(2) Whelen ION T-Series DUAL color ultra thin light mounted on a tag bracket (One RED/WHITE & One BLUE/WHITE).	$480.00
W TLI2-2GATE-RBW	(2) Whelen ION T-Series DUAL color ultra thin light surface mounted to tail gate (One RED/WHITE & One BLUE/WHITE).	$450.00
W TLI2-4GATE-RB	(4) Whelen ION T-Series DUAL color ultra thin light surface mounted to tail gate (RED/BLUE).	$900.00
W STRIPLT-DUO-2RG-RB	(2) Whelen Strip-Light LED light duo color surface mount light heads mounted in window glass facing aft with L-brackets (RED/BLUE).	$565.00
W TLI2-2LIC-BW	(2) Whelen ION T-Series DUAL color ultra thin light surface mounted adjacent to license plate, vertically (BLUE/WHITE).	$450.00

ALAN JAY FLEET SALES
863-402-4234
Ashlee.Wilson@AlanJay.com Christy.Self@AlanJay.com Matt.Forte@AlanJay.com
CITY OF TALLAHASSEE

ALL PRICES INCLUDE FREIGHT AND INSTALLATION

W TLI2-2HATCH-BW	(2) Whelen ION T-Series DUAL color ultra thin light surface mounted under hatch to be seen when gate is raised (BLUE/WHITE).	$450.00
W TLI2-2TAG-BW	(2) Whelen ION T-Series DUAL color ultra thin light mounted on a tag bracket (BLUE/WHITE).	$490.00
W TLI2-2GATE-BW	(2) Whelen ION T-Series DUAL color ultra thin light surface mounted to tail gate (BLUE/WHITE).	$450.00
W TLI2-4GATE-BW	(4) Whelen ION T-Series DUAL color ultra thin light surface mounted to tail gate (BLUE/WHITE).	$900.00
W STRIPLT-DUO-2RG-BW	(2) Whelen Strip-Light LED light duo color surface mount light heads mounted in window glass facing aft with L-brackets (BLUE/WHITE).	$565.00

FIRE / EMS REAR

W TLI2-2LIC-RAW	(2) Whelen ION T-Series DUAL color ultra thin light surface mounted adjacent to license plate, vertically (One RED/WHITE & One AMBER/WHITE).	$450.00
W TLI2-2HATCH-RA	(2) Whelen ION T-Series DUAL color ultra thin light surface mounted under hatch to be seen when gate is raised (RED/AMBER).	$450.00
W TLI2-2TAG-RAW	(2) Whelen ION T-Series DUAL color ultra thin light mounted on a tag bracket (One RED/WHITE & One AMBER/WHITE).	$490.00
W TLI2-2GATE-RAW	(2) Whelen ION T-Series DUAL color ultra thin light surface mounted to tail gate (One RED/WHITE & One AMBER/WHITE).	$450.00
W TLI2-4GATE-RAW	(4) Whelen ION T-Series DUAL color ultra thin light surface mounted to tail gate (Two RED/WHITE & Two AMBER/WHITE).	$900.00
W STRIPLT-DUO-2RG-RA	(2) Whelen Strip-Light LED light duo color surface mount light heads mounted in window glass facing aft with L-brackets (RED/AMBER).	$565.00

ARGES / HOWLER

W ARGES1-F150-2	Dual Whelen Arges dedicated spot lamps with control head and F150 Utility specific driver and passenger Arges mounts.	$2,125.00
W HOWLER-F150	Whelen low frequency supplemental siren, with F150 Utility mounting bracket.	$985.00
W ARGES1-F150-1	Whelen Arges dedicated spot lamp with control head with F150 Utility specific Arges mount.	$1,395.00

TRACERS

W TRACER60-F150-RB	(2) Whelen 60" SOLO color Tracers (5 lamp housing) with F150 mounting brackets alternating (RED/BLUE).	$1,490.00
W TRACER60-DUO-F150-RBW	(2) Whelen 60" DUAL color Tracers (5 lamp housing) with F150 mounting brackets (RED/BLUE WITH OVERRIDE TO WHITE).	$1,830.00
W TRACER60-F150-BW	(2) Whelen 60" SOLO color Tracers (5 lamp housing) with F150 mounting brackets alternating (BLUE/WHITE).	$1,490.00
W TRACER60-DUO-F150-BW	(2) Whelen 60" DUAL color Tracers (5 lamp housing) with F150 mounting brackets (BLUE/WHITE).	$1,830.00
W TRACER60-F150-RW	(2) Whelen 60" SOLO color Tracers (5 lamp housing) with F150 mounting brackets alternating (RED/WHITE).	$1,490.00
W TRACER60-DUO-F150-RW	(2) Whelen 60" DUAL color Tracers (5 lamp housing) with F150 mounting brackets (RED/WHITE).	$1,830.00
W TRACER60-F150-RA	(2) Whelen 60" SOLO color Tracers (5 lamp housing) with F150 mounting brackets alternating (RED/AMBER).	$1,490.00
W TRACER60-DUO-F150-RWA	(2) Whelen 60" DUAL color Tracers (5 lamp housing) with F150 mounting brackets (RED/AMBER WITH OVERRIDE TO WHITE).	$1,830.00

LAW ENFORCEMENT LIGHT BAR PACKAGES

W EDGE2-HH-F150-RBWA	Whelen Edge 9X 54" lightbar with full duo LED Modules, traffic advisor, takedown lights, alley lights, mounting kit, HHS4200 light/siren controller, Hand Held Controller, speaker, and bracket (RED/BLUE WITH FRONT OVERRIDE TO WHITE AND REAR OVERRIDE TO AMBER).	$3,740.00

ALL PRICES INCLUDE FREIGHT AND INSTALLATION

W EDGE2-ROT-F150-RBWA	Whelen Edge 9X 54" lightbar with full duo LED Modules, traffic advisor, takedown lights, alley lights, mounting kit, Core S Rotary knob Controller, Sync Module, speaker, and bracket (RED/BLUE WITH FRONT OVERRIDE TO WHITE AND REAR OVERRIDE TO AMBER).	$4,740.00
W EDGE2-21B-F150-RBWA	Whelen Edge 9X 54" lightbar with full duo LED Modules, traffic advisor, takedown lights, alley lights, mounting kit, Core S 21 Button Controller, Sync Module, speaker, and bracket (RED/BLUE WITH FRONT OVERRIDE TO WHITE AND REAR OVERRIDE TO AMBER).	$4,740.00
W EDGE2-ROT-F150-BWA	Whelen Edge 9X 54" lightbar with full duo LED Modules, traffic advisor, takedown lights, alley lights, mounting kit, Core S Rotary knob Controller, Sync Module, speaker, and bracket (BLUE WITH FRONT OVERRIDE TO WHITE AND REAR OVERRIDE TO AMBER).	$4,740.00
W EDGE2-21B-F150-BWA	Whelen Edge 9X 54" lightbar with full duo LED Modules, traffic advisor, takedown lights, alley lights, mounting kit, Core S 21 Button Controller, Sync Module, speaker, and bracket (BLUE WITH FRONT OVERRIDE TO WHITE AND REAR OVERRIDE TO AMBER).	$4,740.00
W LEGACY-CHH-F150-RBWA	Whelen Legacy lightbar with full DUO LED Modules, built in SYNC module, traffic advisor, takedown lights, alley lights, mounting kit, CORE Hand Held combination light/siren controller, speaker, and bracket (RED/BLUE WITH FRONT OVERRIDE TO WHITE AND REAR OVERRIDE TO AMBER).	$4,575.00
W LEGACY-CROT-F150-RBWA	Whelen Legacy lightbar with full DUO LED Modules, built in SYNC module, traffic advisor, takedown lights, alley lights, mounting kit, CORE Rotary Knob combination light/siren controller, speaker, and bracket (RED/BLUE WITH FRONT OVERRIDE TO WHITE AND REAR OVERRIDE TO AMBER).	$4,575.00
W LEGACY-C21B-F150-RBWA	Whelen Legacy lightbar with full DUO LED Modules, built in SYNC module, traffic advisor, takedown lights, alley lights, mounting kit, CORE 21 Button combination light/siren controller, speaker, and bracket (RED/BLUE WITH FRONT OVERRIDE TO WHITE AND REAR OVERRIDE TO AMBER).	$4,575.00
W LEGACY-CROT-DT-F150-RBWA	Whelen Legacy lightbar with full DUO LED Modules, built in SYNC module, traffic advisor, takedown lights, alley lights, mounting kit, CORE Rotary Knob combination light/siren controller, (1) expansion module, (1) external amplifier for dual tone siren, and (2) speakers wtih mounting brackets (RED/BLUE WITH FRONT OVERRIDE TO WHITE AND REAR OVERRIDE TO AMBER).	$5,395.00
W LEGACY-C21B-DT-F150-RBWA	Whelen Legacy lightbar with full DUO LED Modules, built in SYNC module, traffic advisor, takedown lights, alley lights, mounting kit, CORE 21 Button combination light/siren controller, (1) expansion module, (1) external amplifier for dual tone siren, and (2) speakers wtih mounting brackets (RED/BLUE WITH FRONT OVERRIDE TO WHITE AND REAR OVERRIDE TO AMBER).	$5,395.00
W LEGACY-CHH-F150-BWA	Whelen Legacy lightbar with full DUO LED Modules, built in SYNC module, traffic advisor, takedown lights, alley lights, mounting kit, CORE Hand Held combination light/siren controller, speaker, and bracket (BLUE WITH FRONT OVERRIDE TO WHITE AND REAR OVERRIDE TO AMBER).	$4,575.00
W LEGACY-CROT-F150-BWA	Whelen Legacy lightbar with full DUO LED Modules, built in SYNC module, traffic advisor, takedown lights, alley lights, mounting kit, CORE Rotary Knob combination light/siren controller, speaker, and bracket (BLUE WITH FRONT OVERRIDE TO WHITE AND REAR OVERRIDE TO AMBER).	$4,575.00
W LEGACY-C21B-F150-BWA	Whelen Legacy lightbar with full DUO LED Modules, built in SYNC module, traffic advisor, takedown lights, alley lights, mounting kit, CORE 21 Button combination light/siren controller, speaker, and bracket (BLUE WITH FRONT OVERRIDE TO WHITE AND REAR OVERRIDE TO AMBER).	$4,575.00
W LEGACY-CROT-DT-F150-BWA	Whelen Legacy lightbar with full DUO LED Modules, built in SYNC module, traffic advisor, takedown lights, alley lights, mounting kit, CORE Rotary Knob combination light/siren controller, (1) expansion module, (1) external amplifier for dual tone siren, and (2) speakers wtih mounting brackets (BLUE WITH FRONT OVERRIDE TO WHITE AND REAR OVERRIDE TO AMBER).	$4,835.00
W LEGACY-C21B-DT-F150-BWA	Whelen Legacy lightbar with full DUO LED Modules, built in SYNC module, traffic advisor, takedown lights, alley lights, mounting kit, CORE 21 Button combination light/siren controller, (1) expansion module, (1) external amplifier for dual tone siren, and (2) speakers wtih mounting brackets (BLUE WITH FRONT OVERRIDE TO WHITE AND REAR OVERRIDE TO AMBER).	$5,395.00

LAW ENFORCEMENT UNMARKED PACKAGES

W SLICK1-HH-F150-RB	Whelen XLP Front and RST Rear Inner Edge interior visor lights with LED Modules, traffic advisor, takedown lights, mounting hardware, HHS4200 combination light/siren Rotary knob Controller, speaker, and bracket (RED/BLUE).	$3,545.00
W SLICK1-ROT-F150-RB	Whelen XLP Front and RST Rear Inner Edge interior visor lights with LED Modules, traffic advisor, takedown lights, mounting hardware, Core S Rotary Knob Controller, Sync Module, speaker, and bracket (RED/BLUE).	$5,365.00

863-402-4234
Ashlee.Wilson@AlanJay.com Christy.Self@AlanJay.com Matt.Forte@AlanJay.com

ALL PRICES INCLUDE FREIGHT AND INSTALLATION

W SLICK1-21B-F150-RB	Whelen XLP Front and RST Rear Inner Edge interior visor lights with LED Modules, traffic advisor, takedown lights, mounting hardware, Core S 21 Button Controller, Sync Module, speaker, and bracket (RED/BLUE).	$5,435.00
W SLICK1-HH-F150-B	Whelen XLP Front and RST Rear Inner Edge interior visor lights with LED Modules, traffic advisor, takedown lights, mounting hardware, HHS4200 combination light/siren Rotary knob Controller, speaker, and bracket (BLUE).	$3,545.00
W SLICK1-ROT-F150-B	Whelen XLP Front and RST Rear Inner Edge interior visor lights with LED Modules, traffic advisor, takedown lights, mounting hardware, Core S Rotary Knob Controller, Sync Module, speaker, and bracket (BLUE).	$5,365.00
W SLICK1-21B-F150-B	Whelen XLP Front and RST Rear Inner Edge interior visor lights with LED Modules, traffic advisor, takedown lights, mounting hardware, Core S 21 Button Controller, Sync Module, speaker, and bracket (BLUE).	$5,435.00
W SLICK2-HH-F150-RBWA	Whelen FST Front DUO and RST Rear DUO Inner Edge interior visor lights with LED Modules, traffic advisor, takedown lights, mounting hardware, Core Hand Held Controller, Sync Module, speaker, and bracket (RED/BLUE FRONT WITH OVERRIDE TO WHITE AND RED/BLUE REAR WITH OVERRIDE TO AMBER).	$4,705.00
W SLICK2-ROT-F150-RBWA	Whelen FST Front DUO and RST Rear DUO Inner Edge interior visor lights with LED Modules, traffic advisor, mounting hardware, Core Rotary knob Controller, Sync Module, speaker, and bracket (RED/BLUE FRONT WITH OVERRIDE TO WHITE AND RED/BLUE REAR WITH OVERRIDE TO AMBER).	$4,705.00
W SLICK2-21B-F150-RBWA	Whelen FST Front DUO and RST Rear DUO Inner Edge interior visor lights with LED Modules, traffic advisor, mounting hardware, Core 21 Button Controller, Sync Module, speaker, and bracket (RED/BLUE FRONT WITH OVERRIDE TO WHITE AND RED/BLUE REAR WITH OVERRIDE TO AMBER).	$4,705.00
W SLICK2-ROT-DT-F150-RBWA	Whelen FST Front DUO and RST Rear DUO Inner Edge interior visor lights with LED Modules, traffic advisor, mounting hardware, Core S Rotary knob Controller, Sync Module, 16 output expansion module, external amplifier, (2) speakers, and mounting brackets (RED/BLUE FRONT WITH OVERRIDE TO WHITE AND RED/BLUE REAR WITH OVERRIDE TO AMBER).	$5,525.00
W SLICK2-21B-DT-F150-RBWA	Whelen FST Front DUO and RST Rear DUO Inner Edge interior visor lights with LED Modules, traffic advisor, mounting hardware, Core 21 Button Controller, Sync Module, 16 output expansion module, external amplifier, (2) speakers, and mounting brackets (RED/WHITE FRONT WITH OVERRIDE TO WHITE AND RED/WHITE REAR WITH OVERRIDE TO AMBER).	$5,525.00
W SLICK2-HH-F150-BWA	Whelen FST Front DUO and RST Rear DUO Inner Edge interior visor lights with LED Modules, traffic advisor, takedown lights, mounting hardware, Core Hand Held Controller, Sync Module, speaker, and bracket (BLUE FRONT WITH OVERRIDE TO WHITE AND BLUE REAR WITH OVERRIDE TO AMBER).	$4,705.00
W SLICK2-ROT-F150-BWA	Whelen FST Front DUO and RST Rear DUO Inner Edge interior visor lights with LED Modules, traffic advisor, mounting hardware, Core Rotary knob Controller, Sync Module, speaker, and bracket (BLUE FRONT WITH OVERRIDE TO WHITE AND BLUE REAR WITH OVERRIDE TO AMBER).	$4,705.00
W SLICK2-21B-F150-BWA	Whelen FST Front DUO and RST Rear DUO Inner Edge interior visor lights with LED Modules, traffic advisor, mounting hardware, Core 21 Button Controller, Sync Module, speaker, and bracket (BLUE FRONT WITH OVERRIDE TO WHITE AND BLUE REAR WITH OVERRIDE TO AMBER).	$4,705.00

FIRE / EMS LIGHT BAR PACKAGES

W EDGE2-21B-F150-RWA	Whelen Edge 9X 54" lightbar with full duo LED Modules, traffic advisor, takedown lights, alley lights, mounting kit, Core S 21 Button Controller, Sync Module, Sync Module, speaker, and bracket (RED WITH FRONT OVERRIDE TO WHITE AND RED REAR OVERRIDE TO AMBER).	$4,740.00
W LEGACY-CHH-F150-RWA	Whelen Legacy lightbar with full DUO LED Modules, built in SYNC module, traffic advisor, takedown lights, alley lights, mounting kit, CORE Hand Held combination light/siren controller, speaker, and bracket (RED WITH FRONT OVERRIDE TO WHITE AND REAR OVERRIDE TO AMBER).	$4,575.00
W LEGACY-CROT-F150-RWA	Whelen Legacy lightbar with full DUO LED Modules, built in SYNC module, traffic advisor, takedown lights, alley lights, mounting kit, CORE Rotary Knob combination light/siren controller, speaker, and bracket (RED WITH FRONT OVERRIDE TO WHITE AND REAR OVERRIDE TO AMBER).	$4,575.00
W LEGACY-C21B-F150-RWA	Whelen Legacy lightbar with full DUO LED Modules, built in SYNC module, traffic advisor, takedown lights, alley lights, mounting kit, CORE 21 Button combination light/siren controller, speaker, and bracket (RED WITH FRONT OVERRIDE TO WHITE AND REAR OVERRIDE TO AMBER).	$4,575.00

ALL PRICES INCLUDE FREIGHT AND INSTALLATION

W LEGACY-CROT-DT-F150-RWA	Whelen Legacy lightbar with full DUO LED Modules, built in SYNC module, traffic advisor, takedown lights, alley lights, mounting kit, CORE Rotary Knob combination light/siren controller, (1) expansion module, (1) external amplifier for dual tone siren, and (2) speakers wtih mounting brackets (RED WITH FRONT OVERRIDE TO WHITE AND REAR OVERRIDE TO AMBER).	$5,395.00
W LEGACY-C21B-DT-F150-RWA	Whelen Legacy lightbar with full DUO LED Modules, built in SYNC module, traffic advisor, takedown lights, alley lights, mounting kit, CORE 21 Button combination light/siren controller, (1) expansion module, (1) external amplifier for dual tone siren, and (2) speakers wtih mounting brackets (RED WITH FRONT OVERRIDE TO WHITE AND REAR OVERRIDE TO AMBER).	$5,395.00
W LEGACY-CROT-DT-F150-RGWA	Whelen Legacy lightbar with full DUO LED Modules, built in SYNC module, traffic advisor, takedown lights, alley lights, mounting kit, CORE Rotary Knob combination light/siren controller, (1) expansion module, (1) external amplifier for dual tone siren, and (2) speakers wtih mounting brackets (RED WITH FRONT OVERRIDE TO WHITE AND REAR OVERRIDE TO AMBER & RED/GREEN CORNERS).	$5,395.00
W LEGACY-C21B-DT-F150-RGWA	Whelen Legacy lightbar with full DUO LED Modules, built in SYNC module, traffic advisor, takedown lights, alley lights, mounting kit, CORE 21 Button combination light/siren controller, (1) expansion module, (1) external amplifier for dual tone siren, and (2) speakers wtih mounting brackets (RED WITH FRONT OVERRIDE TO WHITE AND REAR OVERRIDE TO AMBER & RED/GREEN CORNERS).	$5,395.00
W LIBERTY-OPTI-CROT-DT-F150-RGWA	Whelen Liberty 54" lightbar with full DUO LED Modules, built in OPTICOM emitter, traffic advisor, takedown lights, alley lights, mounting kit, CORE Rotary Knob combination light/siren controller, Sync Module, (1) expansion module, (1) external amplifier for dual tone siren, and (2) speakers with mounting brackets (RED WITH FRONT OVERRIDE TO WHITE AND REAR OVERRIDE TO AMBER & RED/GREEN CORNERS).	$5,245.00
W LIBERTY-OPTI-C21B-DT-F150-RGWA	Whelen Liberty 54" lightbar with full DUO LED Modules, built in OPTICOM emitter, traffic advisor, takedown lights, alley lights, mounting kit, CORE 21 Button combination light/siren controller, Sync Module, (1) expansion module, (1) external amplifier for dual tone siren, and (2) speakers with mounting brackets (RED WITH FRONT OVERRIDE TO WHITE AND REAR OVERRIDE TO AMBER & RED/GREEN CORNERS).	$5,245.00

FIRE / EMS UNMARKED PACKAGES

W SLICK1-HH-F150-R	Whelen XLP Front and RST Rear Inner Edge interior visor lights with LED Modules, traffic advisor, takedown lights, mounting hardware, HHS4200 combination light/siren Rotary knob Controller, speaker, and bracket (RED).	$3,545.00
W SLICK1-ROT-F150-R	Whelen XLP Front and RST Rear Inner Edge interior visor lights with LED Modules, traffic advisor, takedown lights, mounting hardware, Core S Rotary Knob Controller, Sync Module, speaker, and bracket (RED).	$5,365.00
W SLICK1-21B-F150-R	Whelen XLP Front and RST Rear Inner Edge interior visor lights with LED Modules, traffic advisor, takedown lights, mounting hardware, Core S 21 Button Controller, Sync Module, speaker, and bracket (RED).	$5,435.00
W SLICK2-HH-F150-RWA	Whelen FST Front DUO and RST Rear DUO Inner Edge interior visor lights with LED Modules, traffic advisor, takedown lights, mounting hardware, Core Hand Held Controller, Sync Module, speaker, and bracket (RED FRONT WITH OVERRIDE TO WHITE AND RED REAR WITH OVERRIDE TO AMBER).	$4,705.00
W SLICK2-ROT-F150-RWA	Whelen FST Front DUO and RST Rear DUO Inner Edge interior visor lights with LED Modules, traffic advisor, mounting hardware, Core Rotary knob Controller, Sync Module, speaker, and bracket (RED FRONT WITH OVERRIDE TO WHITE AND RED REAR WITH OVERRIDE TO AMBER).	$4,705.00
W SLICK2-21B-F150-RWA	Whelen FST Front DUO and RST Rear DUO Inner Edge interior visor lights with LED Modules, traffic advisor, mounting hardware, Core 21 Button Controller, Sync Module, speaker, and bracket (RED FRONT WITH OVERRIDE TO WHITE AND RED REAR WITH OVERRIDE TO AMBER).	$4,705.00

F-SERIES TROY CONSOLE & CAGES

CONSOLES

TP FSERIES-CON14	TROY PRODUCTS 14"console with 7" slope / 7" level faceplate area. Includes floorplate and faceplates, 4" dual cup internal beverage holder, 3" shallow console tray, (2) DC outlets & (1) dual-port USB module, & height adjustable swivel arm rest with 5"x8" foam pad that bolts to the rear of console.	$1,030.00
TP FSERIES-CON16	TROY PRODUCTS 16" F150 wide-body console with 7" slope / 9' level and open storage on side of console. Includes faceplates, 4" dual cup internal beverage holder, 4" shallow console tray, (2) DC outlets & (1) dual-port USB module, & cutouts to relocate OEM outlets. (No floorplate needed.)	$1,215.00

ALAN JAY FLEET SALES
863-402-4234
Ashlee.Wilson@AlanJay.com Christy.Self@AlanJay.com Matt.Forte@AlanJay.com
CITY OF TALLAHASSEE

ALL PRICES INCLUDE FREIGHT AND INSTALLATION

TP FSERIES-WBCON18-PRT	TROY PRODUCTS 20" F150 wide-body console with 7" slope / 13" level w/printer module in open storage area on side of console. Includes faceplates, 4" dual cup internal beverage holder, 4" shallow console tray, (2) DC outlets & (1) dual-port USB module, height adjustable swivel arm rest with 5"x8" foam pad that bolts to the rear of console. (No floorplate needed.)	$1,530.00
TP FSERIES-WBCON20	TROY PRODUCTS 20" F150 wide-body console with 7" slope / 13" level and open storage on side of console. Includes faceplates, 4" dual cup internal beverage holder, 4" shallow console tray, (2) DC outlets & (1) dual-port USB module, height adjustable swivel arm rest with 5"x8" foam pad that bolts to the rear of console. (No floorplate needed.)	$1,330.00
TP FSERIES-WBCON20-FB	TROY PRODUCTS 20" F150 wide-body console with 7" slope / 13" level and open storage on side of console. Includes faceplates, 4" dual cup internal beverage holder, 4" shallow console tray, (2) DC outlets & (1) dual-port USB module, & Locking lidded file box that bolts to the rear of wide-body console with large leather pad. (No floorplate needed.)	$1,560.00
TP FSERIES-CON-OH	TROY PRODUCTS 7" overhead console for remote-head components.	$495.00

PARTITIONS

TP FSERIES-PART-FIX	TROY PRODUCTS fixed window all polycarbonate partition with pre-punched holes and weapon recess panel. Includes mounting kit & partition kick panels for F-Series pickups.	$1,590.00
TP FSERIES-PART-SLIDE	TROY PRODUCTS large window partition with sliding window, crawl-through barrier and weapon recess panel. Includes mounting kit & partition kick panels for F-series pickups.	$1,560.00

SEATS & CAGES

TP FSERIES-SEAT	TROY PRODUCTS plastic seat with Officer-Safe seatbelt system. Includes cab rear window screen.	$3,540.00
TP FSERIES-1/2CAGE	TROY PRODUCTS F-150 single cell transport system with removable center panel, seat storage box, electronics tray, cab window screen, and passenger side door panel & diamond pattern window screen. (Note: Requires removal of entire rear seat.)	$5,615.00
TP FSERIES-SWB	TROY PRODUCTS driver & passenger side diamond-punched window guards WITH Rear window screen, diamond-punched.	$615.00
TP FSERIES-DP-SET	TROY PRODUCTS F-150 DRIVER AND PASSENGER DOOR PANEL SET.	$395.00
TP F150 1/2CAGE OPTIONS	TROY PRODUCTS F150 single-cell optional floor mount, 1 hinged lid storage box, 1 sliding drawer storage box for driver side.	$2,280.00

COMPUTER STANDS

TP FSERIES-COMP-SA	TROY PRODUCTS 2019 F-Series stand alone passenger seat mount computer stand with swing arm (DOCKING STATION NOT INCLUDED).	$690.00
TP FSERIES-COMP-SL	TROY PRODUCTS 2019 F-Series stand alone passenger seat mount computer stand with SLIDING arm (DOCKING STATION NOT INCLUDED).	$810.00
TP COMP-UNIV-SA	TROY PRODUCTS computer mount with easy one-handed operation and swing arm, bolts to troy console. (DOCKING STATION NOT INCLUDED).	$480.00
TP COMP-UNIV-SL	TROY PRODUCTS computer mount with easy one-handed operation and slide arm, bolts to troy console. (DOCKING STATION NOT INCLUDED).	$625.00

FREE STANDING GUN MOUNT

TP F150-GM-FREE	TROY PRODUCTS free-standing dual-weapon gun mount for the F150 PPV/SSV, required for applications where a front partition is not present.	$1,145.00

F-SERIES SETINA CONSOLE & CAGES

PARTITIONS

SET FSERIES-R-PART-10VS	Setina 10VS C RESESSED panel prisoner cage with uncoated polycarbonate, vinyl coated expanded metal window security screen, and lower extension panels.	$1,710.00

SEATS & CAGES

SET FSERIES-1/2CAGE	Setina 6VS single prisoner transport cage, coated polycarbonate with OEM rear seat.	$2,095.00
SET FSERIES-DOOR	Setina door panels, F150 ONLY.	$570.00

ALAN JAY FLEET SALES
863-402-4234
Ashlee.Wilson@AlanJay.com Christy.Self@AlanJay.com Matt.Forte@AlanJay.com
CITY OF TALLAHASSEE

ALL PRICES INCLUDE FREIGHT AND INSTALLATION

SET FSERIES-SWB	Setina HORIZONTAL window armor bars, F150 ONLY.	$585.00

FREE STANDING GUN MOUNT

SET FSERIES-FREE	Setina free standing gunlock kit, requires gun lock (purchased separately).	$620.00

GUN BOXES

SET FSERIES-GBOX-US	Setina under seat storage box, powder coated black.	$1,360.00

F-SERIES PROGARD CONSOLE & CAGES

PARTITIONS

PG FSERIES-PART	Pro-Gard poly prisoner cage with center slider window includes expanded metal insert and full extention panels (F150 ONLY)	$1,730.00

SEATS & CAGES

PG FSERIES-1/2CAGE	Pro-Gard single compartment prisoner cage Pro-cell, ½ Partition with OEM rear seat.	$2,780.00
PG FSERIES-DOOR	Pro-Gard door panels, F150 ONLY.	$385.00
PG FSERIES-SWB	Pro-Gard window armor bars, F150 ONLY.	$540.00

F-SERIES HAVIS CONSOLE & COMPUTER MOUNTS

HAV FSERIES-CM-PREM	Havis passenger seat mount computer mount stand, premium with slide feature. (cradle sold separately)	$1,010.00
HAV FSERIES-CM-STD	Havis passenger seat mount computer mount stand, standard. (cradle sold separately)	$740.00
HAV FSERIES-CON18	Havis 18"L x 10"H console with tunnel mount plate, (3) 12V outlets, (2) cupholders, armrest, and necessay blanks.	$1,085.00
HAV FSERIES-CON30	Havis 30"L x 10"H console with tunnel mount plate, (3) 12V outlets, (2) cupholders, armrest, and necessay blanks.	$1,195.00

F-SERIES VAULT/GUN BOX

TROY PRODUCTS

TP FSERIES-USGB	TROY PRODUCTS under seat flip up lid gun box with mounting brackets (fits under rear fold up seat).	$1,125.00

FORD F-SERIES K9

AMERICAN ALUMINUM

AA 1/3-2/3	American Aluminum 1/3 inmate & 2/3 K9 system includes rubber mat, matte black powder coat & white interior cage light. Vehicle specific kennel manufacturered from heavy gauge aluminum designed for easy cleaning and officer comfort, installed.	$4,495.00
AA EZ RIDER	American Aluminum Platform K9 system includes rubber mat, matte black powder coat & white interior cage light. Vehicle specific kennel manufacturered from heavy gauge aluminum designed for easy cleaning and officer comfort, installed.	$3,955.00
AA R-DIVIDE	American Aluminum removable divider for EZ RIDER platform.	$1,360.00
AA RUBBER	American Aluminum additional vehicle specific rubber mat (K9 systems include rubber mat).	$215.00
AA WATER	American Aluminum permanent mount spill resistant water dish with 1 gallon capacity.	$185.00
AA CG-PLUS	American Aluminum EZ COOL GUARD PLUS M910 includes: Cool Guard Plus only, Cool Guard Control Head (TS display), Paw Protect, (2) Temp Probes w/ temp and humidity, Pedestal kit, All associated wire harnesses for CGP, 30A Fuse and In-line Fuse Holder, Pager, Fan and Fan guard (Coolguard ONLY, this does not include the Rescue Door Opener) .	$3,425.00
AA CG-PLUS-R	American Aluminum EZ COOL GUARD PLUS M910 with RESCUE ADD ON includes: Cool Guard Plus only, Cool Guard Control Head (TS display), Paw Protect, (2) Temp Probes w/ temp and humidity, Pedestal kit, All associated wire harnesses for CGP, 30A Fuse and In-line Fuse Holder, Pager, Fan and Fan guard.	$4,480.00

ALAN JAY FLEET SALES
863-402-4234
Ashlee.Wilson@AlanJay.com Christy.Self@AlanJay.com Matt.Forte@AlanJay.com
CITY OF TALLAHASSEE

ALL PRICES INCLUDE FREIGHT AND INSTALLATION

HAVIS MOUNTS

HAV FSERIES-K9	Havis K9 Transport system powder coated white.	$6,645.00

ACE K9

AK9 HA-2520	K9 HEAT ALARM® PRO temperature alarm system includes horn activation, siren activation, light activation and dual window drop. Includes no K9 left behind, engine stall sensor, optional 10" fan with guard, smoke detector, and remote pager module for heat alarm pro, roof mount 10" fiberglass mast antenna, NMO mount, coax cable, and coupler box.	$3,215.00
AK9 HP-5020	Ace K9 K9 Hot-N-Pop® PRO temperature alarm & door opening system includes horn activation, siren activation, light activation, dual window drop and one door pop remote with holster. Includes no K9 left behins, engine stall sensor, optional 10" fan with guard, smoke detector, and remote pager module for hot-n-pop pro, roof mount 10" fiberglass mast antenna, NMO mount, coax cable, and coupler box.	$4,065.00
AWD 7040	Upgrade to AceWatchDog™ for use with Pro Alarm Systems AceWatchDog™ Server Service is $168.00 Per Year and the First Year is Included with New Unit. More Info: www.acek9.com/awd.html (Must Complete End User Questionaire from ACE/K9 when placing order)	$1,095.00

RAM BALLISTICS

ANGEL ARMOR

AA RAM-3A-D	ANGEL ARMOR LEVEL IIIa FRONT DRIVER DOOR FOR (2019+RAM) INCLUDES FREIGHT AND INSTALLATION.	$1,215.00
AA RAM-3A-P	ANGEL ARMOR LEVEL IIIa FRONT PASSENGER DOOR FOR (2019+RAM) INCLUDES FREIGHT AND INSTALLATION.	$1,215.00

RAM PUSH BUMPERS

PROGARD

PG RAM-PB	Pro-Gard push bumper.	$975.00

SETINA

SET RAM-PB	Setina push bumper.	$995.00
SET RAM-PB450L2	Setina lighted push bumper with (2) forward facing ION LED lights, installed.	$1,630.00
SET RAM-PB450L4	Setina lighted push bumper with (2) forward facing LED lights & (2) side facing LED lights, installed.	$1,915.00

RAM WHELEN LIGHTING

LAW ENFORCEMENT FRONT

W MCRN-2STUD-RB	(2) Whelen Micron series light heads surface mount with stud mount installed in grille split (RED/BLUE).	$440.00
W ION2-2PB-RBW	(2) Whelen ION DUAL color light heads mounted in push bumper light channel (ONE RED/WHITE & ONE BLUE/WHITE).	$585.00
W TLI2-2FOG-RBW	(2) Whelen ION T-Series DUAL color ultra thin light mounted in the fog light position (One RED/WHITE & One BLUE/WHITE).	$450.00
W TLI2-2PB-RBW	(2) Whelen ION T-Series DUAL color ultra thin light surface mounted to sides of push bumper (One RED/WHITE & One BLUE/WHITE).	$450.00
W TLI2-2GL-RBW	(2) Whelen ION T-Series DUAL color ultra thin light mounted in grille (One RED/WHITE & One BLUE/WHITE).	$440.00
W TLI2-4GL-RBW	(4) Whelen ION T-Series DUAL color ultra thin light mounted in grille (Two RED/WHITE & Two BLUE/WHITE).	$900.00
W STRIPLT-DUO-2GL-RBW	(2) Whelen Strip-Light LED light duo color surface mount light heads mounted in grille with L-brackets (ONE RED/WHITE & ONE BLUE/WHITE).	$500.00
W STRIPLT-DUO-4GL-RBW	(4) Whelen Strip-Light LED light duo color surface mount light heads mounted in grille with L-brackets (Two RED/WHITE & Two BLUE/WHITE).	$1,000.00

ALAN JAY FLEET SALES
863-402-4234
Ashlee.Wilson@AlanJay.com Christy.Self@AlanJay.com Matt.Forte@AlanJay.com

CITY OF TALLAHASSEE

ALL PRICES INCLUDE FREIGHT AND INSTALLATION

W MCRN-2STUD-BW	(2) Whelen Micron series light heads surface mount with stud mount installed in grille split (BLUE/WHITE).	$440.00
W ION2-2PB-BW	(2) Whelen ION DUAL color light heads mounted in push bumper light channel (BLUE/WHITE).	$455.00
W TLI2-2FOG-BW	(2) Whelen ION T-Series DUAL color ultra thin light mounted in the fog light position (BLUE/WHITE).	$450.00
W TLI2-2PB-BW	(2) Whelen ION T-Series DUAL color ultra thin light surface mounted to sides of push bumper (BLUE/WHITE).	$450.00
W TLI2-2GL-BW	(2) Whelen ION T-Series DUAL color ultra thin light mounted in grille (BLUE/WHITE).	$450.00
W TLI2-4GL-BW	(4) Whelen ION T-Series DUAL color ultra thin light mounted in grille (BLUE/WHITE).	$900.00
W STRIPLT-DUO-2GL-BW	(2) Whelen Strip-Light LED light duo color surface mount light heads mounted in grille with L-brackets (BLUE/WHITE).	$500.00
W STRIPLT-DUO-4GL-BW	(4) Whelen Strip-Light LED light duo color surface mount light heads mounted in grille with L-brackets (BLUE/WHITE).	$1,000.00

FIRE / EMS FRONT

W MCRN-2STUD-RW	(2) Whelen Micron series light heads surface mount with stud mount installed in grille split (RED/WHITE).	$440.00
W ION2-2PB-RW	(2) Whelen ION DUAL color light heads mounted in push bumper light channel (RED/WHITE).	$585.00
W TLI2-2PB-RW	(2) Whelen ION T-Series DUAL color ultra thin light surface mounted to sides of push bumper (One RED/WHITE & One RED/WHITE).	$450.00
W TLI2-2FOG-RW	(2) Whelen ION T-Series DUAL color ultra thin light mounted in the fog light position (RED/WHITE).	$450.00
W TLI2-2GL-RW	(2) Whelen ION T-Series DUAL color ultra thin light mounted in grille (RED/WHITE).	$450.00
W TLI2-4GL-RW	(4) Whelen ION T-Series DUAL color ultra thin light mounted in grille (RED/WHITE).	$900.00
W STRIPLT-DUO-2GL-RW	(2) Whelen Strip-Light LED light duo color surface mount light heads mounted in grille with L-brackets (RED/WHITE).	$500.00
W STRIPLT-DUO-4GL-RW	(4) Whelen Strip-Light LED light duo color surface mount light heads mounted in grille with L-brackets (RED/WHITE).	$1,225.00

LAW ENFORCEMENT SIDE

W TLI2-2RD-RB	(2) Whelen ION T-Series DUAL color ultra thin light mounted in rear door glass with L-brackets (RED/BLUE).	$600.00
W TLI2-2RQG-RB	(2) Whelen ION T-Series DUAL color ultra thin light mounted rear quarter glass with L-brackets (RED/BLUE).	$480.00
W TLI2-4RQG-RB	(4) Whelen ION T-Series DUAL color ultra thin light mounted rear quarter glass with L-brackets (RED/BLUE).	$965.00
W TLI2-4WW-RB	(2) Whelen ION T-Series DUAL color ultra thin light mounted (1) over each wheel well (RED/BLUE).	$900.00
W STRIPLT-DUO-2RD-RB	(2) Whelen Strip-Light LED light duo color surface mount light heads mounted in rear door glass with L-brackets (RED/BLUE).	$565.00
W STRIPLT-DUO-2RQG-RB	(2) Whelen Strip-Light LED light duo color surface mount light heads mounted in rear quarter glass with L-brackets (RED/BLUE).	$565.00
W STRIPLT-DUO-4RQG-RB	(4) Whelen Strip-Light LED light duo color surface mount light heads mounted in rear quarter glass with L-brackets (RED/BLUE).	$1,000.00
W TLI2-2RD-BW	(2) Whelen ION T-Series DUAL color ultra thin light mounted in rear door glass with L-brackets (BLUE/WHITE).	$545.00
W TLI2-2RQG-BW	(2) Whelen ION T-Series DUAL color ultra thin light mounted rear quarter glass with L-brackets (BLUE/WHITE).	$480.00
W TLI2-4RQG-BW	(4) Whelen ION T-Series DUAL color ultra thin light mounted rear quarter glass with L-brackets (BLUE/WHITE).	$965.00
W TLI2-4WW-BW	(2) Whelen ION T-Series DUAL color ultra thin light mounted (1) over each wheel well (BLUE/WHITE).	$900.00
W STRIPLT-DUO-2RD-BW	(2) Whelen Strip-Light LED light duo color surface mount light heads mounted in rear door glass with L-brackets (BLUE/WHITE).	$565.00
W STRIPLT-DUO-2RQG-BW	(2) Whelen Strip-Light LED light duo color surface mount light heads mounted in rear quarter glass with L-brackets (BLUE/WHITE).	$565.00

ALAN JAY FLEET SALES
863-402-4234
Ashlee.Wilson@AlanJay.com Christy.Self@AlanJay.com Matt.Forte@AlanJay.com
CITY OF TALLAHASSEE

ALL PRICES INCLUDE FREIGHT AND INSTALLATION

W STRIPLT-DUO-4RQG-BW	(4) Whelen Strip-Light LED light duo color surface mount light heads mounted in rear quarter glass with L-brackets (BLUE/WHITE).	$1,000.00

FIRE / EMS SIDE

W TLI2-2RD-RW	(2) Whelen ION T-Series DUAL color ultra thin light mounted in rear door glass with L-brackets (RED/WHITE).	$545.00
W TLI2-2RQG-RW	(2) Whelen ION T-Series DUAL color ultra thin light mounted rear quarter glass with L-brackets (RED/WHITE).	$480.00
W TLI2-4RQG-RW	(2) Whelen ION T-Series DUAL color ultra thin light mounted rear quarter glass with L-brackets (RED/WHITE).	$965.00
W TLI2-4WW-RW	(4) Whelen ION T-Series DUAL color ultra thin light mounted (1) over each wheel well (RED/WHITE).	$945.00
W STRIPLT-DUO-2RD-RW	(2) Whelen Strip-Light LED light duo color surface mount light heads mounted in rear door glass with L-brackets (RED/WHITE).	$565.00
W STRIPLT-DUO-2RQG-RW	(2) Whelen Strip-Light LED light duo color surface mount light heads mounted in rear quarter glass with L-brackets (RED/WHITE).	$565.00
W STRIPLT-DUO-4RQG-RW	(4) Whelen Strip-Light LED light duo color surface mount light heads mounted in rear quarter glass with L-brackets (RED/WHITE).	$1,000.00

LAW ENFORCEMENT REAR

W TLI2-2HATCH-RB	(2) Whelen ION T-Series DUAL color ultra thin light surface mounted under hatch to be seen when gate is raised (RED/BLUE).	$450.00
W TLI2-2LIC-RBW	(2) Whelen ION T-Series DUAL color ultra thin light surface mounted adjacent to license plate, vertically (One RED/WHITE & One BLUE/WHITE).	$450.00
W TLI2-2TAG-RBW	(2) Whelen ION T-Series DUAL color ultra thin light mounted on a tag bracket (One RED/WHITE & One BLUE/WHITE).	$480.00
W TLI2-2GATE-RBW	(2) Whelen ION T-Series DUAL color ultra thin light surface mounted to tail gate (One RED/WHITE & One BLUE/WHITE).	$450.00
W TLI2-4GATE-RB	(4) Whelen ION T-Series DUAL color ultra thin light surface mounted to tail gate (RED/BLUE).	$900.00
W STRIPLT-DUO-2RG-RB	(2) Whelen Strip-Light LED light duo color surface mount light heads mounted in window glass facing aft with L-brackets (RED/BLUE).	$565.00
W TLI2-2HATCH-BW	(2) Whelen ION T-Series DUAL color ultra thin light surface mounted under hatch to be seen when gate is raised (BLUE/WHITE).	$450.00
W TLI2-2LIC-BW	(2) Whelen ION T-Series DUAL color ultra thin light surface mounted adjacent to license plate, vertically (BLUE/WHITE).	$450.00
W TLI2-2TAG-BW	(2) Whelen ION T-Series DUAL color ultra thin light mounted on a tag bracket (BLUE/WHITE).	$490.00
W TLI2-2GATE-BW	(2) Whelen ION T-Series DUAL color ultra thin light surface mounted to tail gate (BLUE/WHITE).	$450.00
W TLI2-4GATE-BW	(4) Whelen ION T-Series DUAL color ultra thin light surface mounted to tail gate (BLUE/WHITE).	$900.00
W STRIPLT-DUO-2RG-BW	(2) Whelen Strip-Light LED light duo color surface mount light heads mounted in window glass facing aft with L-brackets (BLUE/WHITE).	$565.00

FIRE / EMS REAR

W TLI2-2HATCH-RA	(2) Whelen ION T-Series DUAL color ultra thin light surface mounted under hatch to be seen when gate is raised (RED/AMBER).	$450.00
W TLI2-2LIC-RAW	(2) Whelen ION T-Series DUAL color ultra thin light surface mounted adjacent to license plate, vertically (One RED/WHITE & One AMBER/WHITE).	$450.00
W TLI2-2TAG-RAW	(2) Whelen ION T-Series DUAL color ultra thin light mounted on a tag bracket (One RED/WHITE & One AMBER/WHITE).	$490.00
W TLI2-2GATE-RAW	(2) Whelen ION T-Series DUAL color ultra thin light surface mounted to tail gate (One RED/WHITE & One AMBER/WHITE).	$450.00
W TLI2-4GATE-RAW	(4) Whelen ION T-Series DUAL color ultra thin light surface mounted to tail gate (Two RED/WHITE & Two AMBER/WHITE).	$900.00

ALL PRICES INCLUDE FREIGHT AND INSTALLATION

W STRIPLT-DUO-2RG-RA	(2) Whelen Strip-Light LED light duo color surface mount light heads mounted in window glass facing aft with L-brackets (RED/AMBER).	$565.00

LAW ENFORCEMENT LIGHT BAR PACKAGES

W EDGE2-HH-RAM-RBWA	Whelen Edge 9X 54" lightbar with full duo LED Modules, traffic advisor, takedown lights, alley lights, mounting kit, HHS4200 light/siren controller, Hand Held Controller, speaker, and bracket (RED/BLUE WITH FRONT OVERRIDE TO WHITE AND REAR OVERRIDE TO AMBER).	$4,480.00
W EDGE2-ROT-RAM-RBWA	Whelen Edge 9X 54" lightbar with full duo LED Modules, traffic advisor, takedown lights, alley lights, mounting kit, Core S Rotary knob Controller, Sync Module, speaker, and bracket (RED/BLUE WITH FRONT OVERRIDE TO WHITE AND REAR OVERRIDE TO AMBER).	$4,740.00
W EDGE2-21B-RAM-RBWA	Whelen Edge 9X 54" lightbar with full duo LED Modules, traffic advisor, takedown lights, alley lights, mounting kit, Core S 21 Button Controller, Sync Module, speaker, and bracket (RED/BLUE WITH FRONT OVERRIDE TO WHITE AND REAR OVERRIDE TO AMBER).	$4,740.00
W EDGE2-ROT-RAM-BWA	Whelen Edge 9X 54" lightbar with full duo LED Modules, traffic advisor, takedown lights, alley lights, mounting kit, Core S Rotary knob Controller, Sync Module, speaker, and bracket (BLUE WITH FRONT OVERRIDE TO WHITE AND REAR OVERRIDE TO AMBER).	$4,740.00
W EDGE2-21B-RAM-BWA	Whelen Edge 9X 54" lightbar with full duo LED Modules, traffic advisor, takedown lights, alley lights, mounting kit, Core S 21 Button Controller, Sync Module, speaker, and bracket (BLUE WITH FRONT OVERRIDE TO WHITE AND REAR OVERRIDE TO AMBER).	$4,740.00
W LEGACY-CHH-RAM-RBWA	Whelen Legacy lightbar with full DUO LED Modules, built in SYNC module, traffic advisor, takedown lights, alley lights, mounting kit, CORE Hand Held combination light/siren controller, speaker, and bracket (RED/BLUE WITH FRONT OVERRIDE TO WHITE AND REAR OVERRIDE TO AMBER).	$4,575.00
W LEGACY-CROT-RAM-RBWA	Whelen Legacy lightbar with full DUO LED Modules, built in SYNC module, traffic advisor, takedown lights, alley lights, mounting kit, CORE Rotary Knob combination light/siren controller, speaker, and bracket (RED/BLUE WITH FRONT OVERRIDE TO WHITE AND REAR OVERRIDE TO AMBER).	$4,575.00
W LEGACY-C21B-RAM-RBWA	Whelen Legacy lightbar with full DUO LED Modules, built in SYNC module, traffic advisor, takedown lights, alley lights, mounting kit, CORE 21 Button combination light/siren controller, speaker, and bracket (RED/BLUE WITH FRONT OVERRIDE TO WHITE AND REAR OVERRIDE TO AMBER).	$4,575.00
W LEGACY-CROT-DT-RAM-RBWA	Whelen Legacy lightbar with full DUO LED Modules, built in SYNC module, traffic advisor, takedown lights, alley lights, mounting kit, CORE Rotary Knob combination light/siren controller, (1) expansion module, (1) external amplifier for dual tone siren, and (2) speakers wtih mounting brackets (RED/BLUE WITH FRONT OVERRIDE TO WHITE AND REAR OVERRIDE TO AMBER).	$5,395.00
W LEGACY-C21B-DT-RAM-RBWA	Whelen Legacy lightbar with full DUO LED Modules, built in SYNC module, traffic advisor, takedown lights, alley lights, mounting kit, CORE 21 Button combination light/siren controller, (1) expansion module, (1) external amplifier for dual tone siren, and (2) speakers wtih mounting brackets (RED/BLUE WITH FRONT OVERRIDE TO WHITE AND REAR OVERRIDE TO AMBER).	$5,395.00
W LEGACY-CHH-RAM-BWA	Whelen Legacy lightbar with full DUO LED Modules, built in SYNC module, traffic advisor, takedown lights, alley lights, mounting kit, CORE Hand Held combination light/siren controller, speaker, and bracket (BLUE WITH FRONT OVERRIDE TO WHITE AND REAR OVERRIDE TO AMBER).	$4,575.00
W LEGACY-CROT-RAM-BWA	Whelen Legacy lightbar with full DUO LED Modules, built in SYNC module, traffic advisor, takedown lights, alley lights, mounting kit, CORE Rotary Knob combination light/siren controller, speaker, and bracket (BLUE WITH FRONT OVERRIDE TO WHITE AND REAR OVERRIDE TO AMBER).	$4,575.00
W LEGACY-C21B-RAM-BWA	Whelen Legacy lightbar with full DUO LED Modules, built in SYNC module, traffic advisor, takedown lights, alley lights, mounting kit, CORE 21 Button combination light/siren controller, speaker, and bracket (BLUE WITH FRONT OVERRIDE TO WHITE AND REAR OVERRIDE TO AMBER).	$4,575.00
W LEGACY-CROT-DT-RAM-BWA	Whelen Legacy lightbar with full DUO LED Modules, built in SYNC module, traffic advisor, takedown lights, alley lights, mounting kit, CORE Rotary Knob combination light/siren controller, (1) expansion module, (1) external amplifier for dual tone siren, and (2) speakers wtih mounting brackets (BLUE WITH FRONT OVERRIDE TO WHITE AND REAR OVERRIDE TO AMBER).	$5,395.00

ALL PRICES INCLUDE FREIGHT AND INSTALLATION

W LEGACY-C21B-DT-RAM-BWA	Whelen Legacy lightbar with full DUO LED Modules, built in SYNC module, traffic advisor, takedown lights, alley lights, mounting kit, CORE 21 Button combination light/siren controller, (1) expansion module, (1) external amplifier for dual tone siren, and (2) speakers wtih mounting brackets (BLUE WITH FRONT OVERRIDE TO WHITE AND REAR OVERRIDE TO AMBER).	$5,395.00

FIRE / EMS LIGHT BAR PACKAGES

W EDGE2-21B-RAM-RWA	Whelen Edge 9X 54" lightbar with full duo LED Modules, traffic advisor, takedown lights, alley lights, mounting kit, Core S 21 Button Controller, Sync Module, speaker, and bracket (RED WITH FRONT OVERRIDE TO WHITE AND RED REAR OVERRIDE TO AMBER).	$4,740.00
W LEGACY-CHH-RAM-RWA	Whelen Legacy lightbar with full DUO LED Modules, built in SYNC module, traffic advisor, takedown lights, alley lights, mounting kit, CORE Hand Held combination light/siren controller, speaker, and bracket (RED WITH FRONT OVERRIDE TO WHITE AND REAR OVERRIDE TO AMBER).	$4,575.00
W LEGACY-CROT-RAM-RWA	Whelen Legacy lightbar with full DUO LED Modules, built in SYNC module, traffic advisor, takedown lights, alley lights, mounting kit, CORE Rotary Knob combination light/siren controller, speaker, and bracket (RED WITH FRONT OVERRIDE TO WHITE AND REAR OVERRIDE TO AMBER).	$4,575.00
W LEGACY-C21B-RAM-RWA	Whelen Legacy lightbar with full DUO LED Modules, built in SYNC module, traffic advisor, takedown lights, alley lights, mounting kit, CORE 21 Button combination light/siren controller, speaker, and bracket (RED WITH FRONT OVERRIDE TO WHITE AND REAR OVERRIDE TO AMBER).	$4,575.00
W LEGACY-CROT-DT-RAM-RWA	Whelen Legacy lightbar with full DUO LED Modules, built in SYNC module, traffic advisor, takedown lights, alley lights, mounting kit, CORE Rotary Knob combination light/siren controller, (1) expansion module, (1) external amplifier for dual tone siren, and (2) speakers wtih mounting brackets (RED WITH FRONT OVERRIDE TO WHITE AND REAR OVERRIDE TO AMBER).	$5,395.00
W LEGACY-C21B-DT-RAM-RWA	Whelen Legacy lightbar with full DUO LED Modules, built in SYNC module, traffic advisor, takedown lights, alley lights, mounting kit, CORE 21 Button combination light/siren controller, (1) expansion module, (1) external amplifier for dual tone siren, and (2) speakers wtih mounting brackets (RED WITH FRONT OVERRIDE TO WHITE AND REAR OVERRIDE TO AMBER).	$5,395.00
W LEGACY-CROT-DT-RAM-RGWA	Whelen Legacy lightbar with full DUO LED Modules, built in SYNC module, traffic advisor, takedown lights, alley lights, mounting kit, CORE Rotary Knob combination light/siren controller, (1) expansion module, (1) external amplifier for dual tone siren, and (2) speakers wtih mounting brackets (RED WITH FRONT OVERRIDE TO WHITE AND REAR OVERRIDE TO AMBER & RED/GREEN CORNERS).	$5,395.00
W LEGACY-C21B-DT-RAM-RGWA	Whelen Legacy lightbar with full DUO LED Modules, built in SYNC module, traffic advisor, takedown lights, alley lights, mounting kit, CORE 21 Button combination light/siren controller, (1) expansion module, (1) external amplifier for dual tone siren, and (2) speakers wtih mounting brackets (RED WITH FRONT OVERRIDE TO WHITE AND REAR OVERRIDE TO AMBER & RED/GREEN CORNERS).	$5,395.00
W LIBERTY-OPTI-CROT-DT-RAM-RGWA	Whelen Liberty 54" lightbar with full DUO LED Modules, built in OPTICOM emitter, traffic advisor, takedown lights, alley lights, mounting kit, CORE Rotary Knob combination light/siren controller, Sync Module, (1) expansion module, (1) external amplifier for dual tone siren, and (2) speakers with mounting brackets (RED WITH FRONT OVERRIDE TO WHITE AND REAR OVERRIDE TO AMBER & RED/GREEN CORNERS).	$5,525.00
W LIBERTY-OPTI-C21B-DT-RAM-RGWA	Whelen Liberty 54" lightbar with full DUO LED Modules, built in OPTICOM emitter, traffic advisor, takedown lights, alley lights, mounting kit, CORE 21 Button combination light/siren controller, Sync Module, (1) expansion module, (1) external amplifier for dual tone siren, and (2) speakers with mounting brackets (RED WITH FRONT OVERRIDE TO WHITE AND REAR OVERRIDE TO AMBER & RED/GREEN CORNERS).	$5,525.00

RAM TROY CONSOLE & CAGES

CONSOLES

TP RAM-CON14	TROY PRODUCTS 14"console with 7" slope / 7" level faceplate area. Includes floorplate and faceplates, 4" dual cup internal beverage holder, 3" shallow console tray, (2) DC outlets & (1) dual-port USB module, & height adjustable swivel arm rest with 5"x8" foam pad that bolts to the rear of console.	$1,030.00
TP RAM-WBCON16	TROY PRODUCTS 16" wide-body console with 8" slope/8" level faceplate area and open storage on side of console. Includes floorplate and faceplates, 4" dual cup internal beverage holder, 4" shallow console tray, (2) DC outlets & (1) dual-port USB module, & height adjustable swivel arm rest with 5"x8" foam pad that bolts to the rear of console.	$1,230.00

ALL PRICES INCLUDE FREIGHT AND INSTALLATION

TP RAM-WBCON16-FB	TROY PRODUCTS 16" wide-body console with 8" slope / 8" level and open storage on side of console. Includes floorplate and faceplates, 4" shallow console tray, (2) DC outlets & (1) dual-port USB module, & Locking Lidded file box that bolts to the rear of wide-body console with large leather pad.	$1,430.00

PARTITIONS

TP RAM-PART-FIX	TROY PRODUCTS fixed window all polycarbonate partition with pre-punched holes and weapon recess panel. Includes mounting kit & partition kick panels for RAM pickups.	$1,585.00
TP RAM-PART-SLIDE	TROY PRODUCTS large window partition with sliding window, crawl-through barrier and weapon recess panel. Includes mounting kit & partition kick panels for RAM pickups.	$1,555.00

SEATS & CAGES

TP RAM-SWB	TROY PRODUCTS driver & passenger side diamond-punched window guards WITH Rear window screen, diamond-punched.	$605.00

COMPUTER STANDS

TP RAM-COMP-SA	TROY PRODUCTS 2019 F-Series stand alone passenger seat mount computer stand with swing arm (DOCKING STATION NOT INCLUDED).	$715.00
TP RAM-COMP-SL	TROY PRODUCTS 2019 F-Series stand alone passenger seat mount computer stand with SLIDING arm (DOCKING STATION NOT INCLUDED).	$850.00
TP COMP-UNIV-SA	TROY PRODUCTS computer mount with easy one-handed operation and swing arm, bolts to troy console. (DOCKING STATION NOT INCLUDED).	$480.00
TP COMP-UNIV-SL	TROY PRODUCTS computer mount with easy one-handed operation and slide arm, bolts to troy console. (DOCKING STATION NOT INCLUDED).	$625.00

RAM SETINA CONSOLE & CAGES

PARTITIONS

SET RAM-R-PART-10VS	Setina 10VS C RESESSED panel prisoner cage with uncoated polycarbonate, vinyl coated expanded metal window security screen, and lower extension panels.	$1,710.00

SEATS & CAGES

SET RAM-1/2CAGE-CREW	Setina 6VS single prisoner partition coated polycarbonate partition for RAM crew cab.	$3,600.00
SET RAM-DOOR	Setina door panels.	$460.00
SET RAM-SWB-CREW	Setina VS steel vertical crew cab window barrier compatible with stock door panels.	$605.00
SET RAM-SWB-QUAD	Setina VS steel vertical quad cab window barrier compatible with stock door panels.	$605.00

FREE STANDING GUN MOUNT

SET RAM-FREE	Setina free standing gunlock kit, requires gun lock (purchased separately).	$515.00

RAM PROGARD CONSOLE & CAGES

PARTITIONS

PG RAM-PART	Pro-gard partition includes poly center slider window with expanded metal insert and lower extension panel.	$1,730.00

SEATS & CAGES

PG RAM-SWB	Pro-Gard steel window bars (for use with O.E.M. door panels only).	$520.00

RAM HAVIS CONSOLE & COMPUTER MOUNTS

HAV RAM-CM-PREM	Havis passenger seat mount computer mount stand, premium with slide feature. (cradle sold separately)	$1,025.00

ALAN JAY FLEET SALES
863-402-4234
Ashlee.Wilson@AlanJay.com Christy.Self@AlanJay.com Matt.Forte@AlanJay.com
CITY OF TALLAHASSEE

ALL PRICES INCLUDE FREIGHT AND INSTALLATION

HAV RAM-CM-STD	Havis passenger seat mount computer mount stand, standard. (cradle sold separately)	$755.00
HAV RAM-CON22	Havis vehicle specific 22"L x 10"H console includes (2) 12V outlets, USB/AUX relocation plate, (1) built in accessory pocket, (2) cupholders, side mount arm rest, and necessary blanks.	$1,235.00

RAM K9

AMERICAN ALUMINUM

AA 1/3-2/3	American Aluminum 1/3 inmate & 2/3 K9 system includes rubber mat, matte black powder coat & white interior cage light. Vehicle specific kennel manufacturered from heavy gauge aluminum designed for easy cleaning and officer comfort, installed.	$4,495.00
AA EZ RIDER	American Aluminum Platform K9 system includes rubber mat, matte black powder coat & white interior cage light. Vehicle specific kennel manufacturered from heavy gauge aluminum designed for easy cleaning and officer comfort, installed.	$3,955.00
AA R-DIVIDE	American Aluminum removable divider for EZ RIDER platform.	$1,360.00
AA RUBBER	American Aluminum additional vehicle specific rubber mat (K9 systems include rubber mat).	$215.00
AA WATER	American Aluminum permanent mount spill resistant water dish with 1 gallon capacity.	$185.00
AA CG-PLUS	American Aluminum EZ COOL GUARD PLUS M910 includes: Cool Guard Plus only, Cool Guard Control Head (TS display), Paw Protect, (2) Temp Probes w/ temp and humidity, Pedestal kit, All associated wire harnesses for CGP, 30A Fuse and In-line Fuse Holder, Pager, Fan and Fan guard (Coolguard ONLY, this does not include the Rescue Door Opener) .	$3,425.00
AA CG-PLUS-R	American Aluminum EZ COOL GUARD PLUS M910 with RESCUE ADD ON includes: Cool Guard Plus only, Cool Guard Control Head (TS display), Paw Protect, (2) Temp Probes w/ temp and humidity, Pedestal kit, All associated wire harnesses for CGP, 30A Fuse and In-line Fuse Holder, Pager, Fan and Fan guard.	$4,480.00

ACE K9

AK9 HA-2520	K9 HEAT ALARM® PRO temperature alarm system includes horn activation, siren activation, light activation and dual window drop. Includes no K9 left behind, engine stall sensor, optional 10" fan with guard, smoke detector, and remote pager module for heat alarm pro, roof mount 10" fiberglass mast antenna, NMO mount, coax cable, and coupler box.	$3,215.00
AK9 HP-5020	Ace K9 K9 Hot-N-Pop® PRO temperature alarm & door opening system includes horn activation, siren activation, light activation, dual window drop and one door pop remote with holster. Includes no K9 left behins, engine stall sensor, optional 10" fan with guard, smoke detector, and remote pager module for hot-n-pop pro, roof mount 10" fiberglass mast antenna, NMO mount, coax cable, and coupler box.	$4,065.00
AWD 7040	Upgrade to AceWatchDog™ for use with Pro Alarm Systems AceWatchDog™ Server Service is $168.00 Per Year and the First Year is Included with New Unit. More Info: www.acek9.com/awd.html (Must Complete End User Questionaire from ACE/K9 when placing order)	$1,095.00

ALAN JAY FLEET SALES
863-402-4234
Ashlee.Wilson@AlanJay.com Christy.Self@AlanJay.com Matt.Forte@AlanJay.com
CITY OF TALLAHASSEE

ALL PRICES INCLUDE FREIGHT AND INSTALLATION

ACCESSORIES

CAMERA OPTIONS

LT CAMERA RELOCATE	REMOVE CAMERA FROM TAILGATE AND INSTALL IN UTILITY BED BUMPER	$375.00
LT CAMERA INSTALL	INSTALL FACTORY ORDERED/OEM CAMERA IN REAR BUMPER IF EQUIPED	$185.00
LT CAMERA-LG	REMOVE / REINSTALL FACTORY CAMERA IN LIFT GATE.	$385.00
LT REVERSE-LG	REMOVE / RE-INSTALL FACTORY REVERSE SENSORS IN LIFT GATE	$275.00

SPRAY LINER

LT SOB SB89	SPRAY IN LINER IN CARGO AREA FOR 8' AND 9' BODY	$930.00
LT SOB SB89 BT	SPRAY LINER ON COMPARTMENT TOPS IN CONJUNCTION W/ CARGO AREA FOR 8' AND 9' BODY	$365.00
LT SOB SB11	SPRAY IN LINER IN CARGO AREA FOR 11' BODY	$1,180.00
LT SOB SB11 BT	SPRAY LINER ON COMPARTMENT TOPS IN CONJUNCTION W/ CARGO AREA FOR 11' BODY	$415.00

TRAILER ACCESSORIES

LT 7/4 WIRE	7 way flat camper trailer wiring with 4 prong flat	$120.00
LT CLV-FB	Class V Hitch for Flat Bed	$705.00
LT CLV-SB	Class V Hitch for Service Body	$705.00

UTILITY BODY ACCESSORIES

LT FFK	Knapheide Fuel Fill Kit for Ford bed removal applications.	$465.00
LT PDL SB	POWER DOOR LOCKS TIED TO OEM TRUCK KEYFOB	$1,900.00
LT CTECH	C TECH # 700104 5 DRAWER TOOL CHEST IN FRONT VERTICAL	$1,975.00
LT AE6	AMERICAN EAGLE 6 DRAWER MECHANICS TOOLBOX # 24640 IN FRONT BIN	$2,365.00
LT AE7	AMERICAN EAGLE 7 DRAWER MECHANICS TOOLBOX # 31850 IN FRONT BIN	$2,490.00
LT COMP LT 89	LED STRIP LIGHT IN EACH COMPARTMENT TIED TO MASTER SWITCH IN CAB FOR 8' AND 9' BODY	$845.00
LT COMP LT 11	LED STRIP LIGHT IN EACH COMPARTMENT TIED TO MASTER SWITCH IN CAB FOR 11' BODY	$1,070.00
LT MLS-6	Master locking system 6-door bodies	$915.00
LT MLS-8	Master locking system 8-door bodies	$1,130.00

TOOL BOXES & STORAGE

LT BOX36-UB	Underbody 36X18X18 steel tool box, bolted under flat bed.	$570.00
LT BOX48-UB	Underbody 48X18X18 steel tool box, bolted under flat bed.	$665.00

RACKS

LT LADDER RACK	HOLMAN BLACK ROUND TUBE STYLE OVER THE CAB LADDER RACK	$2,240.00
LT RATCHET	4 FIXED RATCHET STRAPS FOR LADDER RACK	$365.00

AMBER LIGHTING

LT 4 CORNERS AW	AMBER/WHITE STROBE LIGHT SYSTEM, 2-FRONT GRILLE, 2-REAR	$980.00

ALAN JAY FLEET SALES
863-402-4234
Ashlee.Wilson@AlanJay.com Christy.Self@AlanJay.com Matt.Forte@AlanJay.com
CITY OF TALLAHASSEE

ALL PRICES INCLUDE FREIGHT AND INSTALLATION

LIFT GATES

LT LG13-2PC-PU	Maxon C2-60-1342 TP38 1300 lb capacity pick up truck liftgate 55" x 38"+ 4" 2- PC (includes credit for tailgate & duplicate STT lights).	$4,550.00
LT LG13-2PC-SB	Maxon C2-54-1342 TP38 1300 lb capacity service body lift gate 49" x 38"+ 4" 2- PC (includes duplicate STT lights).	$5,145.00
LT LG16-ST41-RG	Maxon C2-92-1650 TP41 1600 lb flat bed, stake and van body lift gate 87" x 41"+ 6" (includes duplicate STT lights).	$5,510.00

FLATBEDS, STAKE SIDES, AND HOISTS

LT PVMXS-95	Knapheide 9' DRW flat bed with smooth steel floor, integrated stake pockets for sides and rear, HD weld on headboard with window and screen, mud flaps, lights, gloss black finish req's 60" CA (Includes 2nd Stage MSO, Weight Slip, & Completed Vehicle Certification.)	$6,700.00
LT STAKE SIDES 9'	ADD stake sides to 9' flatbed	$2,740.00
LT E/H HOIST	ADD electric/hydraulic hoist (no pto) single cylinder scissors hoist to 9' - 10' flatbed.	$9,375.00
LT FLAT12	Knapheide 12' DRW flat bed with smooth steel floor, integrated stake pockets for sides and rear, HD weld on headboard with window and screen, mud flaps, lights, gloss black finish req's 60" CA (Includes 2nd Stage MSO, Weight Slip, & Completed Vehicle Certification.)	$7,310.00
LT STAKE SIDES 12'	ADD stake sides to 12' flatbed	$3,615.00

UTILITY BODIES

6.5' SINGLE REAR WHEEL

LT 682	Knapheide 6.5' utility body for Silverado with 41" CA (Includes 2nd Stage MSO, Weight Slip, & Completed Vehicle Certification.)	$11,945.00
LT 682F	Knapheide 6.5' flip top utility body for Silverado 41" CA (Includes 2nd Stage MSO, Weight Slip, & Completed Vehicle Certification.)	$13,165.00

8' SINGLE REAR WHEEL

LT 696	Knapheide 8' SRW utility body for 56" CA (Includes 2nd Stage MSO, Weight Slip, & Completed Vehicle Certification.)	$11,945.00
LT 696F	Knapheide 8' SRW flip top utility body for 56" CA (Includes 2nd Stage MSO, Weight Slip, & Completed Vehicle Certification.)	$13,165.00

8' DUAL REAR WHEEL

LT 696D54	Knapheide 8' DRW utility body for 56" CA (Includes 2nd Stage MSO, Weight Slip, & Completed Vehicle Certification.)	$13,040.00
LT 696D54F	Knapheide 8' DRW flip top utility body for 56" CA	$14,605.00

9' DUAL REAR WHEEL

LT 6108D	Knapheide 9' DRW utility body for 60" CA (Includes 2nd Stage MSO, Weight Slip, & Completed Vehicle Certification.)	$14,010.00
LT 6108D54	Knapheide 9' DRW Wide utility body 54" Load Floor for 60" CA (GMC/CHEVY Req's GTY) (Includes 2nd Stage MSO, Weight Slip, & Completed Vehicle Certification.)	$14,010.00
LT 6108D54F	Knapheide 9' DRW Wide utility body with Flip Tops 54" Load Floor for 60" CA (GMC/CHEVY Req's GTY) (Includes 2nd Stage MSO, Weight Slip, & Completed Vehicle Certification.)	$15,445.00

11' DUAL REAR WHEEL

LT 6132D54	Knapheide 11' DRW Wide utility body 54" Load Floor for 84" CA (GMC/CHEVY Req's GTY) (Includes 2nd Stage MSO, Weight Slip, & Completed Vehicle Certification.)	$16,460.00
LT 6132D54F	Knapheide 11' DRW Wide utility body with Flip Tops 54" Load Floor for 84" CA (GMC/CHEVY Req's GTY) (Includes 2nd Stage MSO, Weight Slip, & Completed Vehicle Certification.)	$18,275.00

ALAN JAY FLEET SALES
863-402-4234
Ashlee.Wilson@AlanJay.com Christy.Self@AlanJay.com Matt.Forte@AlanJay.com
CITY OF TALLAHASSEE

ALL PRICES INCLUDE FREIGHT AND INSTALLATION

COVERED UTILITY BODIES

8' SINGLE REAR WHEEL

LT KC96U1478	KNAPHEIDE 8' SRW Enclosed Body, 97.25" Length, 62" Height, 14.5" Deep Compts, 44.5" Wide Rear Door, 44.5" Interior Height (Includes 2nd Stage MSO, Weight Slip, & Completed Vehicle Certification.)	$20,485.00
LT KC96L1478	KNAPHEIDE 8' SRW Enclosed body, 97.25" Length, 68" Height, 14.5" Deep Compts, 44.5" Wide Rear Door, 50.5" Interior Height (Includes 2nd Stage MSO, Weight Slip, & Completed Vehicle Certification.)	$20,730.00
LT KC96M1478	KNAPHEIDE 8' SRW Enclosed body, 97.25" Length, 78" Height, 14.5" Deep Compts, 44.5" Wide Rear Door, 60.5" Interior Height (Includes 2nd Stage MSO, Weight Slip, & Completed Vehicle Certification.)	$21,050.00

9' DUAL REAR WHEEL

LT KC108L2094	KNAPHEIDE 9' DRW Enclosed Body 107.25" Length, 68" Height, 20" Deep Compts, 49.5" Wide Rear Door, 50.5" Interior Height (Includes 2nd Stage MSO, Weight Slip, & Completed Vehicle Certification.)	$22,315.00
LT KC108M2094	KNAPHEIDE 9' DRW Enclosed body, 107.25" Length, 78" Height, 20" Deep Compts, 49.5" Wide Rear Door, 60.5" Interior Height (Includes 2nd Stage MSO, Weight Slip, & Completed Vehicle Certification.)	$22,795.00
LT KC108H2094	KNAPHEIDE 9' DRW Enclosed body, 107.25" Length, 90" Height, 20" Deep Compts, 49.5" Wide Rear Door, 72.5" Interior Height (Includes 2nd Stage MSO, Weight Slip, & Completed Vehicle Certification.)	$23,160.00

11' DUAL REAR WHEEL

LT KC132L2094	KNAPHEIDE 11' DRW Enclosed Body, 133.25" Length, 68" Height, 20" Deep Compts, 49.5" Wide Rear Door, 50.5" Interior Height (Includes 2nd Stage MSO, Weight Slip, & Completed Vehicle Certification.)	$24,390.00
LT KC132M2094	KNAPHEIDE 11' DRW Enclosed body, 133.25" Length, 78" Height, 20" Deep Compts, 49.5" Wide Rear Door, 60.5" Interior Height (Includes 2nd Stage MSO, Weight Slip, & Completed Vehicle Certification.)	$24,880.00
LT KC132H2094	KNAPHEIDE 11' DRW Enclosed body, 133.25" Length, 90" Height, 20" Deep Compts, 49.5" Wide Rear Door, 72.5" Interior Height (Includes 2nd Stage MSO, Weight Slip, & Completed Vehicle Certification.)	$26,185.00

GOOSENECK PLATFORM BODIES

9' DUAL REAR WHEEL

LT PGTB-96	Knapheide 9' gooseneck body wih rear hitch, two plugs, and cab shield tail lights (Includes 2nd Stage MSO, Weight Slip, & Completed Vehicle Certification.)	$8,530.00
LT PGTD-94	Knapheide 9' goseneck body with rear hitch, two plugs, under body boxes and tall front compartments and cab shield tail lights (Includes 2nd Stage MSO, Weight Slip, & Completed Vehicle Certification.)	$15,850.00

11' DUAL REAR WHEEL

LT PGTB-116	Knapheide 11' gooseneck body wih rear hitch, two plugs, and cab shield tail lights (Includes 2nd Stage MSO, Weight Slip, & Completed Vehicle Certification.)	$9,130.00
LT PGTD-114	Knapheide 11' goseneck body with rear hitch, two plugs, under body boxes and tall front compartments and cab shield tail lights (Includes 2nd Stage MSO, Weight Slip, & Completed Vehicle Certification.	$17,070.00

863-402-4234

Ashlee.Wilson@AlanJay.com Christy.Self@AlanJay.com Matt.Forte@AlanJay.com

CITY OF TALLAHASSEE

ALL PRICES INCLUDE FREIGHT AND INSTALLATION

SPRAY LINER

HD SOB SH - LINEX	Linex HD spray on bed liner installed on short bed pickups.	$740.00
HD SOB LG - LINEX	Linex HD spray on bed liner installed on Long bed pickups.	$720.00

SEAT UPGRADE

UC BASIC FLEX CRW	Undercover basic Flex crew cab pickup seat cover, installed.	$1,500.00
UC ULTRA FLEX CRW	Undercover basic Flex crew cab pickup seat cover, installed	$1,690.00

All pricing matches PB contract.

E-Verify

Company ID Number: 1201859

THE E-VERIFY MEMORANDUM OF UNDERSTANDING FOR EMPLOYERS

ARTICLE I
PURPOSE AND AUTHORITY

The parties to this agreement are the Department of Homeland Security (DHS) and the Alan Jay Automotive Management (Employer). The purpose of this agreement is to set forth terms and conditions which the Employer will follow while participating in E-Verify.

E-Verify is a program that electronically confirms an employee's eligibility to work in the United States after completion of Form I-9, Employment Eligibility Verification (Form I-9). This Memorandum of Understanding (MOU) explains certain features of the E-Verify program and describes specific responsibilities of the Employer, the Social Security Administration (SSA), and DHS.

Authority for the E-Verify program is found in Title IV, Subtitle A, of the Illegal Immigration Reform and Immigrant Responsibility Act of 1996 (IIRIRA), Pub. L. 104-208, 110 Stat. 3009, as amended (8 U.S.C. § 1324a note). The Federal Acquisition Regulation (FAR) Subpart 22.18, "Employment Eligibility Verification" and Executive Order 12989, as amended, provide authority for Federal contractors and subcontractors (Federal contractor) to use E-Verify to verify the employment eligibility of certain employees working on Federal contracts.

ARTICLE II
RESPONSIBILITIES

A. RESPONSIBILITIES OF THE EMPLOYER

1. The Employer agrees to display the following notices supplied by DHS in a prominent place that is clearly visible to prospective employees and all employees who are to be verified through the system:

   a. Notice of E-Verify Participation

   b. Notice of Right to Work

2. The Employer agrees to provide to the SSA and DHS the names, titles, addresses, and telephone numbers of the Employer representatives to be contacted about E-Verify. The Employer also agrees to keep such information current by providing updated information to SSA and DHS whenever the representatives' contact information changes.

3. The Employer agrees to grant E-Verify access only to current employees who need E-Verify access. Employers must promptly terminate an employee's E-Verify access if the employer is separated from the company or no longer needs access to E-Verify.

4. The Employer agrees to become familiar with and comply with the most recent version of the E-Verify User Manual.

5. The Employer agrees that any Employer Representative who will create E-Verify cases will complete the E-Verify Tutorial before that individual creates any cases.

a. The Employer agrees that all Employer representatives will take the refresher tutorials when prompted by E-Verify in order to continue using E-Verify. Failure to complete a refresher tutorial will prevent the Employer Representative from continued use of E-Verify.

6. The Employer agrees to comply with current Form I-9 procedures, with two exceptions:

a. If an employee presents a "List B" identity document, the Employer agrees to only accept "List B" documents that contain a photo. (List B documents identified in 8 C.F.R. § 274a.2(b)(1)(B)) can be presented during the Form I-9 process to establish identity.) If an employee objects to the photo requirement for religious reasons, the Employer should contact E-Verify at 888-464-4218.

b. If an employee presents a DHS Form I-551 (Permanent Resident Card), Form I-766 (Employment Authorization Document), or U.S. Passport or Passport Card to complete Form I-9, the Employer agrees to make a photocopy of the document and to retain the photocopy with the employee's Form I-9. The Employer will use the photocopy to verify the photo and to assist DHS with its review of photo mismatches that employees contest. DHS may in the future designate other documents that activate the photo screening tool.

Note: Subject only to the exceptions noted previously in this paragraph, employees still retain the right to present any List A, or List B and List C, document(s) to complete the Form I-9.

7. The Employer agrees to record the case verification number on the employee's Form I-9 or to print the screen containing the case verification number and attach it to the employee's Form I-9.

8. The Employer agrees that, although it participates in E-Verify, the Employer has a responsibility to complete, retain, and make available for inspection Forms I-9 that relate to its employees, or from other requirements of applicable regulations or laws, including the obligation to comply with the antidiscrimination requirements of section 274B of the INA with respect to Form I-9 procedures.

a. The following modified requirements are the only exceptions to an Employer's obligation to not employ unauthorized workers and comply with the anti-discrimination provision of the INA: (1) List B identity documents must have photos, as described in paragraph 6 above; (2) When an Employer confirms the identity and employment eligibility of newly hired employee using E-Verify procedures, the Employer establishes a rebuttable presumption that it has not violated section 274A(a)(1)(A) of the Immigration and Nationality Act (INA) with respect to the hiring of that employee; (3) If the Employer receives a final nonconfirmation for an employee, but continues to employ that person, the Employer must notify DHS and the Employer is subject to a civil money penalty between $550 and $1,100 for each failure to notify DHS of continued employment following a final nonconfirmation; (4) If the Employer continues to employ an employee after receiving a final nonconfirmation, then the Employer is subject to a rebuttable presumption that it has knowingly

employed an unauthorized alien in violation of section 274A(a)(1)(A); and (5) no E-Verify participant is civilly or criminally liable under any law for any action taken in good faith based on information provided through the E-Verify.

b. DHS reserves the right to conduct Form I-9 compliance inspections, as well as any other enforcement or compliance activity authorized by law, including site visits, to ensure proper use of E-Verify.

9. The Employer is strictly prohibited from creating an E-Verify case before the employee has been hired, meaning that a firm offer of employment was extended and accepted and Form I-9 was completed. The Employer agrees to create an E-Verify case for new employees within three Employer business days after each employee has been hired (after both Sections 1 and 2 of Form I-9 have been completed), and to complete as many steps of the E-Verify process as are necessary according to the E-Verify User Manual. If E-Verify is temporarily unavailable, the three-day time period will be extended until it is again operational in order to accommodate the Employer's attempting, in good faith, to make inquiries during the period of unavailability.

10. The Employer agrees not to use E-Verify for pre-employment screening of job applicants, in support of any unlawful employment practice, or for any other use that this MOU or the E-Verify User Manual does not authorize.

11. The Employer must use E-Verify for all new employees. The Employer will not verify selectively and will not verify employees hired before the effective date of this MOU. Employers who are Federal contractors may qualify for exceptions to this requirement as described in Article II.B of this MOU.

12. The Employer agrees to follow appropriate procedures (see Article III below) regarding tentative nonconfirmations. The Employer must promptly notify employees in private of the finding and provide them with the notice and letter containing information specific to the employee's E-Verify case. The Employer agrees to provide both the English and the translated notice and letter for employees with limited English proficiency to employees. The Employer agrees to provide written referral instructions to employees and instruct affected employees to bring the English copy of the letter to the SSA. The Employer must allow employees to contest the finding, and not take adverse action against employees if they choose to contest the finding, while their case is still pending. Further, when employees contest a tentative nonconfirmation based upon a photo mismatch, the Employer must take additional steps (see Article III.B. below) to contact DHS with information necessary to resolve the challenge.

13. The Employer agrees not to take any adverse action against an employee based upon the employee's perceived employment eligibility status while SSA or DHS is processing the verification request unless the Employer obtains knowledge (as defined in 8 C.F.R. § 274a.1(l)) that the employee is not work authorized. The Employer understands that an initial inability of the SSA or DHS automated verification system to verify work authorization, a tentative nonconfirmation, a case in continuance (indicating the need for additional time for the government to resolve a case), or the finding of a photo mismatch, does not establish, and should not be interpreted as, evidence that the employee is not work authorized. In any of such cases, the employee must be provided a full and fair opportunity to contest the finding, and if he or she does so, the employee may not be terminated or suffer any adverse employment consequences based upon the employee's perceived employment eligibility status

(including denying, reducing, or extending work hours, delaying or preventing training, requiring an employee to work in poorer conditions, withholding pay, refusing to assign the employee to a Federal contract or other assignment, or otherwise assuming that he or she is unauthorized to work) until and unless secondary verification by SSA or DHS has been completed and a final nonconfirmation has been issued. If the employee does not choose to contest a tentative nonconfirmation or a photo mismatch or if a secondary verification is completed and a final nonconfirmation is issued, then the Employer can find the employee is not work authorized and terminate the employee's employment. Employers or employees with questions about a final nonconfirmation may call E-Verify at 1-888-464-4218 (customer service) or 1-888-897-7781 (worker hotline).

14. The Employer agrees to comply with Title VII of the Civil Rights Act of 1964 and section 274B of the INA as applicable by not discriminating unlawfully against any individual in hiring, firing, employment eligibility verification, or recruitment or referral practices because of his or her national origin or citizenship status, or by committing discriminatory documentary practices. The Employer understands that such illegal practices can include selective verification or use of E-Verify except as provided in part D below, or discharging or refusing to hire employees because they appear or sound "foreign" or have received tentative nonconfirmations. The Employer further understands that any violation of the immigration-related unfair employment practices provisions in section 274B of the INA could subject the Employer to civil penalties, back pay awards, and other sanctions, and violations of Title VII could subject the Employer to back pay awards, compensatory and punitive damages. Violations of either section 274B of the INA or Title VII may also lead to the termination of its participation in E-Verify. If the Employer has any questions relating to the anti-discrimination provision, it should contact OSC at 1-800-255-8155 or 1-800-237-2515 (TDD).

15. The Employer agrees that it will use the information it receives from E-Verify only to confirm the employment eligibility of employees as authorized by this MOU. The Employer agrees that it will safeguard this information, and means of access to it (such as PINS and passwords), to ensure that it is not used for any other purpose and as necessary to protect its confidentiality, including ensuring that it is not disseminated to any person other than employees of the Employer who are authorized to perform the Employer's responsibilities under this MOU, except for such dissemination as may be authorized in advance by SSA or DHS for legitimate purposes.

16. The Employer agrees to notify DHS immediately in the event of a breach of personal information. Breaches are defined as loss of control or unauthorized access to E-Verify personal data. All suspected or confirmed breaches should be reported by calling 1-888-464-4218 or via email at E-Verify@dhs.gov. Please use "Privacy Incident – Password" in the subject line of your email when sending a breach report to E-Verify.

17. The Employer acknowledges that the information it receives from SSA is governed by the Privacy Act (5 U.S.C. § 552a(i)(1) and (3)) and the Social Security Act (42 U.S.C. 1306(a)). Any person who obtains this information under false pretenses or uses it for any purpose other than as provided for in this MOU may be subject to criminal penalties.

18. The Employer agrees to cooperate with DHS and SSA in their compliance monitoring and evaluation of E-Verify, which includes permitting DHS, SSA, their contractors and other agents, upon

reasonable notice, to review Forms I-9 and other employment records and to interview it and its employees regarding the Employer's use of E-Verify, and to respond in a prompt and accurate manner to DHS requests for information relating to their participation in E-Verify.

19. The Employer shall not make any false or unauthorized claims or references about its participation in E-Verify on its website, in advertising materials, or other media. The Employer shall not describe its services as federally-approved, federally-certified, or federally-recognized, or use language with a similar intent on its website or other materials provided to the public. Entering into this MOU does not mean that E-Verify endorses or authorizes your E-Verify services and any claim to that effect is false.

20. The Employer shall not state in its website or other public documents that any language used therein has been provided or approved by DHS, USCIS or the Verification Division, without first obtaining the prior written consent of DHS.

21. The Employer agrees that E-Verify trademarks and logos may be used only under license by DHS/USCIS (see M-795 (Web)) and, other than pursuant to the specific terms of such license, may not be used in any manner that might imply that the Employer's services, products, websites, or publications are sponsored by, endorsed by, licensed by, or affiliated with DHS, USCIS, or E-Verify.

22. The Employer understands that if it uses E-Verify procedures for any purpose other than as authorized by this MOU, the Employer may be subject to appropriate legal action and termination of its participation in E-Verify according to this MOU.

B. RESPONSIBILITIES OF FEDERAL CONTRACTORS

1. If the Employer is a Federal contractor with the FAR E-Verify clause subject to the employment verification terms in Subpart 22.18 of the FAR, it will become familiar with and comply with the most current version of the E-Verify User Manual for Federal Contractors as well as the E-Verify Supplemental Guide for Federal Contractors.

2. In addition to the responsibilities of every employer outlined in this MOU, the Employer understands that if it is a Federal contractor subject to the employment verification terms in Subpart 22.18 of the FAR it must verify the employment eligibility of any "employee assigned to the contract" (as defined in FAR 22.1801). Once an employee has been verified through E-Verify by the Employer, the Employer may not create a second case for the employee through E-Verify.

a. An Employer that is not enrolled in E-Verify as a Federal contractor at the time of a contract award must enroll as a Federal contractor in the E-Verify program within 30 calendar days of contract award and, within 90 days of enrollment, begin to verify employment eligibility of new hires using E-Verify. The Employer must verify those employees who are working in the United States, whether or not they are assigned to the contract. Once the Employer begins verifying new hires, such verification of new hires must be initiated within three business days after the hire date. Once enrolled in E-Verify as a Federal contractor, the Employer must begin verification of employees assigned to the contract within 90 calendar days after the date of enrollment or within 30 days of an employee's assignment to the contract, whichever date is later.

b. Employers enrolled in E-Verify as a Federal contractor for 90 days or more at the time of a contract award must use E-Verify to begin verification of employment eligibility for new hires of the Employer who are working in the United States, whether or not assigned to the contract, within three business days after the date of hire. If the Employer is enrolled in E-Verify as a Federal contractor for 90 calendar days or less at the time of contract award, the Employer must, within 90 days of enrollment, begin to use E-Verify to initiate verification of new hires of the contractor who are working in the United States, whether or not assigned to the contract. Such verification of new hires must be initiated within three business days after the date of hire. An Employer enrolled as a Federal contractor in E-Verify must begin verification of each employee assigned to the contract within 90 calendar days after date of contract award or within 30 days after assignment to the contract, whichever is later.

c. Federal contractors that are institutions of higher education (as defined at 20 U.S.C. 1001(a)), state or local governments, governments of Federally recognized Indian tribes, or sureties performing under a takeover agreement entered into with a Federal agency under a performance bond may choose to only verify new and existing employees assigned to the Federal contract. Such Federal contractors may, however, elect to verify all new hires, and/or all existing employees hired after November 6, 1986. Employers in this category must begin verification of employees assigned to the contract within 90 calendar days after the date of enrollment or within 30 days of an employee's assignment to the contract, whichever date is later.

d. Upon enrollment, Employers who are Federal contractors may elect to verify employment eligibility of all existing employees working in the United States who were hired after November 6, 1986, instead of verifying only those employees assigned to a covered Federal contract. After enrollment, Employers must elect to verify existing staff following DHS procedures and begin E-Verify verification of all existing employees within 180 days after the election.

e. The Employer may use a previously completed Form I-9 as the basis for creating an E-Verify case for an employee assigned to a contract as long as:

i. That Form I-9 is complete (including the SSN) and complies with Article II.A.6,

ii. The employee's work authorization has not expired, and

iii. The Employer has reviewed the Form I-9 information either in person or in communications with the employee to ensure that the employee's Section 1, Form I-9 attestation has not changed (including, but not limited to, a lawful permanent resident alien having become a naturalized U.S. citizen).

f. The Employer shall complete a new Form I-9 consistent with Article II.A.6 or update the previous Form I-9 to provide the necessary information if:

i. The Employer cannot determine that Form I-9 complies with Article II.A.6,

ii. The employee's basis for work authorization as attested in Section 1 has expired or changed, or

iii. The Form I-9 contains no SSN or is otherwise incomplete.

Note: If Section 1 of Form I-9 is otherwise valid and up-to-date and the form otherwise complies with

Article II.C.5, but reflects documentation (such as a U.S. passport or Form I-551) that expired after completing Form I-9, the Employer shall not require the production of additional documentation, or use the photo screening tool described in Article II.A.5, subject to any additional or superseding instructions that may be provided on this subject in the E-Verify User Manual.

g. The Employer agrees not to require a second verification using E-Verify of any assigned employee who has previously been verified as a newly hired employee under this MOU or to authorize verification of any existing employee by any Employer that is not a Federal contractor based on this Article.

3. The Employer understands that if it is a Federal contractor, its compliance with this MOU is a performance requirement under the terms of the Federal contract or subcontract, and the Employer consents to the release of information relating to compliance with its verification responsibilities under this MOU to contracting officers or other officials authorized to review the Employer's compliance with Federal contracting requirements.

C. RESPONSIBILITIES OF SSA

1. SSA agrees to allow DHS to compare data provided by the Employer against SSA's database. SSA sends DHS confirmation that the data sent either matches or does not match the information in SSA's database.

2. SSA agrees to safeguard the information the Employer provides through E-Verify procedures. SSA also agrees to limit access to such information, as is appropriate by law, to individuals responsible for the verification of Social Security numbers or responsible for evaluation of E-Verify or such other persons or entities who may be authorized by SSA as governed by the Privacy Act (5 U.S.C. § 552a), the Social Security Act (42 U.S.C. 1306(a)), and SSA regulations (20 CFR Part 401).

3. SSA agrees to provide case results from its database within three Federal Government work days of the initial inquiry. E-Verify provides the information to the Employer.

4. SSA agrees to update SSA records as necessary if the employee who contests the SSA tentative nonconfirmation visits an SSA field office and provides the required evidence. If the employee visits an SSA field office within the eight Federal Government work days from the date of referral to SSA, SSA agrees to update SSA records, if appropriate, within the eight-day period unless SSA determines that more than eight days may be necessary. In such cases, SSA will provide additional instructions to the employee. If the employee does not visit SSA in the time allowed, E-Verify may provide a final nonconfirmation to the employer.

Note: If an Employer experiences technical problems, or has a policy question, the employer should contact E-Verify at 1-888-464-4218.

D. RESPONSIBILITIES OF DHS

1. DHS agrees to provide the Employer with selected data from DHS databases to enable the Employer to conduct, to the extent authorized by this MOU:

a. Automated verification checks on alien employees by electronic means, and

b. Photo verification checks (when available) on employees.

2. DHS agrees to assist the Employer with operational problems associated with the Employer's participation in E-Verify. DHS agrees to provide the Employer names, titles, addresses, and telephone numbers of DHS representatives to be contacted during the E-Verify process.

3. DHS agrees to provide to the Employer with access to E-Verify training materials as well as an E-Verify User Manual that contain instructions on E-Verify policies, procedures, and requirements for both SSA and DHS, including restrictions on the use of E-Verify.

4. DHS agrees to train Employers on all important changes made to E-Verify through the use of mandatory refresher tutorials and updates to the E-Verify User Manual. Even without changes to E-Verify, DHS reserves the right to require employers to take mandatory refresher tutorials.

5. DHS agrees to provide to the Employer a notice, which indicates the Employer's participation in E-Verify. DHS also agrees to provide to the Employer anti-discrimination notices issued by the Office of Special Counsel for Immigration-Related Unfair Employment Practices (OSC), Civil Rights Division, U.S. Department of Justice.

6. DHS agrees to issue each of the Employer's E-Verify users a unique user identification number and password that permits them to log in to E-Verify.

7. DHS agrees to safeguard the information the Employer provides, and to limit access to such information to individuals responsible for the verification process, for evaluation of E-Verify, or to such other persons or entities as may be authorized by applicable law. Information will be used only to verify the accuracy of Social Security numbers and employment eligibility, to enforce the INA and Federal criminal laws, and to administer Federal contracting requirements.

8. DHS agrees to provide a means of automated verification that provides (in conjunction with SSA verification procedures) confirmation or tentative nonconfirmation of employees' employment eligibility within three Federal Government work days of the initial inquiry.

9. DHS agrees to provide a means of secondary verification (including updating DHS records) for employees who contest DHS tentative nonconfirmations and photo mismatch tentative nonconfirmations. This provides final confirmation or nonconfirmation of the employees' employment eligibility within 10 Federal Government work days of the date of referral to DHS, unless DHS determines that more than 10 days may be necessary. In such cases, DHS will provide additional verification instructions.

ARTICLE III

REFERRAL OF INDIVIDUALS TO SSA AND DHS

A. REFERRAL TO SSA

1. If the Employer receives a tentative nonconfirmation issued by SSA, the Employer must print the notice as directed by E-Verify. The Employer must promptly notify employees in private of the finding and provide them with the notice and letter containing information specific to the employee's E-Verify

case. The Employer also agrees to provide both the English and the translated notice and letter for employees with limited English proficiency to employees. The Employer agrees to provide written referral instructions to employees and instruct affected employees to bring the English copy of the letter to the SSA. The Employer must allow employees to contest the finding, and not take adverse action against employees if they choose to contest the finding, while their case is still pending.

2. The Employer agrees to obtain the employee's response about whether he or she will contest the tentative nonconfirmation as soon as possible after the Employer receives the tentative nonconfirmation. Only the employee may determine whether he or she will contest the tentative nonconfirmation.

3. After a tentative nonconfirmation, the Employer will refer employees to SSA field offices only as directed by E-Verify. The Employer must record the case verification number, review the employee information submitted to E-Verify to identify any errors, and find out whether the employee contests the tentative nonconfirmation. The Employer will transmit the Social Security number, or any other corrected employee information that SSA requests, to SSA for verification again if this review indicates a need to do so.

4. The Employer will instruct the employee to visit an SSA office within eight Federal Government work days. SSA will electronically transmit the result of the referral to the Employer within 10 Federal Government work days of the referral unless it determines that more than 10 days is necessary.

5. While waiting for case results, the Employer agrees to check the E-Verify system regularly for case updates.

6. The Employer agrees not to ask the employee to obtain a printout from the Social Security Administration number database (the Numident) or other written verification of the SSN from the SSA.

B. REFERRAL TO DHS

1. If the Employer receives a tentative nonconfirmation issued by DHS, the Employer must promptly notify employees in private of the finding and provide them with the notice and letter containing information specific to the employee's E-Verify case. The Employer also agrees to provide both the English and the translated notice and letter for employees with limited English proficiency to employees. The Employer must allow employees to contest the finding, and not take adverse action against employees if they choose to contest the finding, while their case is still pending.

2. The Employer agrees to obtain the employee's response about whether he or she will contest the tentative nonconfirmation as soon as possible after the Employer receives the tentative nonconfirmation. Only the employee may determine whether he or she will contest the tentative nonconfirmation.

3. The Employer agrees to refer individuals to DHS only when the employee chooses to contest a tentative nonconfirmation.

4. If the employee contests a tentative nonconfirmation issued by DHS, the Employer will instruct the

employee to contact DHS through its toll-free hotline (as found on the referral letter) within eight Federal Government work days.

5. If the Employer finds a photo mismatch, the Employer must provide the photo mismatch tentative nonconfirmation notice and follow the instructions outlined in paragraph 1 of this section for tentative nonconfirmations, generally.

6. The Employer agrees that if an employee contests a tentative nonconfirmation based upon a photo mismatch, the Employer will send a copy of the employee's Form I-551, Form I-766, U.S. Passport, or passport card to DHS for review by:

a. Scanning and uploading the document, or

b. Sending a photocopy of the document by express mail (furnished and paid for by the employer).

7. The Employer understands that if it cannot determine whether there is a photo match/mismatch, the Employer must forward the employee's documentation to DHS as described in the preceding paragraph. The Employer agrees to resolve the case as specified by the DHS representative who will determine the photo match or mismatch.

8. DHS will electronically transmit the result of the referral to the Employer within 10 Federal Government work days of the referral unless it determines that more than 10 days is necessary.

9. While waiting for case results, the Employer agrees to check the E-Verify system regularly for case updates.

ARTICLE IV
SERVICE PROVISIONS

A. NO SERVICE FEES

1. SSA and DHS will not charge the Employer for verification services performed under this MOU. The Employer is responsible for providing equipment needed to make inquiries. To access E-Verify, an Employer will need a personal computer with Internet access.

ARTICLE V
MODIFICATION AND TERMINATION

A. MODIFICATION

1. This MOU is effective upon the signature of all parties and shall continue in effect for as long as the SSA and DHS operates the E-Verify program unless modified in writing by the mutual consent of all parties.

2. Any and all E-Verify system enhancements by DHS or SSA, including but not limited to E-Verify checking against additional data sources and instituting new verification policies or procedures, will be covered under this MOU and will not cause the need for a supplemental MOU that outlines these changes.

B. TERMINATION

1. The Employer may terminate this MOU and its participation in E-Verify at any time upon 30 days prior written notice to the other parties.

2. Notwithstanding Article V, part A of this MOU, DHS may terminate this MOU, and thereby the Employer's participation in E-Verify, with or without notice at any time if deemed necessary because of the requirements of law or policy, or upon a determination by SSA or DHS that there has been a breach of system integrity or security by the Employer, or a failure on the part of the Employer to comply with established E-Verify procedures and/or legal requirements. The Employer understands that if it is a Federal contractor, termination of this MOU by any party for any reason may negatively affect the performance of its contractual responsibilities. Similarly, the Employer understands that if it is in a state where E-Verify is mandatory, termination of this by any party MOU may negatively affect the Employer's business.

3. An Employer that is a Federal contractor may terminate this MOU when the Federal contract that requires its participation in E-Verify is terminated or completed. In such cases, the Federal contractor must provide written notice to DHS. If an Employer that is a Federal contractor fails to provide such notice, then that Employer will remain an E-Verify participant, will remain bound by the terms of this MOU that apply to non-Federal contractor participants, and will be required to use the E-Verify procedures to verify the employment eligibility of all newly hired employees.

4. The Employer agrees that E-Verify is not liable for any losses, financial or otherwise, if the Employer is terminated from E-Verify.

ARTICLE VI
PARTIES

A. Some or all SSA and DHS responsibilities under this MOU may be performed by contractor(s), and SSA and DHS may adjust verification responsibilities between each other as necessary. By separate agreement with DHS, SSA has agreed to perform its responsibilities as described in this MOU.

B. Nothing in this MOU is intended, or should be construed, to create any right or benefit, substantive or procedural, enforceable at law by any third party against the United States, its agencies, officers, or employees, or against the Employer, its agents, officers, or employees.

C. The Employer may not assign, directly or indirectly, whether by operation of law, change of control or merger, all or any part of its rights or obligations under this MOU without the prior written consent of DHS, which consent shall not be unreasonably withheld or delayed. Any attempt to sublicense, assign, or transfer any of the rights, duties, or obligations herein is void.

D. Each party shall be solely responsible for defending any claim or action against it arising out of or related to E-Verify or this MOU, whether civil or criminal, and for any liability wherefrom, including (but not limited to) any dispute between the Employer and any other person or entity regarding the applicability of Section 403(d) of IIRIRA to any action taken or allegedly taken by the Employer.

E. The Employer understands that its participation in E-Verify is not confidential information and may be disclosed as authorized or required by law and DHS or SSA policy, including but not limited to,

Company ID Number: 1201859

Congressional oversight, E-Verify publicity and media inquiries, determinations of compliance with Federal contractual requirements, and responses to inquiries under the Freedom of Information Act (FOIA).

F. The individuals whose signatures appear below represent that they are authorized to enter into this MOU on behalf of the Employer and DHS respectively. The Employer understands that any inaccurate statement, representation, data or other information provided to DHS may subject the Employer, its subcontractors, its employees, or its representatives to: (1) prosecution for false statements pursuant to 18 U.S.C. 1001 and/or; (2) immediate termination of its MOU and/or; (3) possible debarment or suspension.

G. The foregoing constitutes the full agreement on this subject between DHS and the Employer.

To be accepted as an E-Verify participant, you should only sign the Employer's Section of the signature page. If you have any questions, contact E-Verify at 1-888-464-4218.

Company ID Number: 1201859

Approved by:

Employer Alan Jay Automotive Management	
Name (Please Type or Print) Wendy McSheffrey	Title
Signature Electronically Signed	Date 05/25/2017
Department of Homeland Security – Verification Division	
Name (Please Type or Print) USCIS Verification Division	Title
Signature Electronically Signed	Date 05/25/2017

E-Verify

Company ID Number: 1201859

Information Required for the E-Verify Program **Information relating to your Company:**	
Company Name	Alan Jay Automotive Management
Company Facility Address	2003 US Highway 27 S Sebring, FL 33870
Company Alternate Address	
County or Parish	HIGHLANDS
Employer Identification Number	593533025
North American Industry Classification Systems Code	551
Parent Company	
Number of Employees	100 to 499
Number of Sites Verified for	1

Company ID Number: 1201859

Are you verifying for more than 1 site? If yes, please provide the number of sites verified for in each State:

FLORIDA	1 site(s)

Company ID Number: 1201859

Information relating to the Program Administrator(s) for your Company on policy questions or operational problems:

Name	Kim R Froelich
Phone Number	(863) 402 - 4208
Fax Number	(863) 402 - 4267
Email Address	kim.froelich@alanjay.com

Name	Wendy J McSheffrey
Phone Number	(863) 402 - 4231
Fax Number	(863) 402 - 4267
Email Address	wendy.mcsheffrey@alanjay.com

Company ID Number: 1201859

Page intentionally left blank

CITY OF TALLAHASSEE

October 18, 2021

Recommendation of Award
Request for Proposal (RFP) 096-21-KM
Municipal Vehicles Cars, Vans, SUV's and Light Trucks
Purchasing Agent: Keith Milton – Keith.Milton@talgov.com

As to the above referenced solicitation, the City of Tallahassee intends to award contracts to the following Vendors:

1.) Alan Jay Automotive Network – 52.32
2.) Beck Automotive Group – 48.54
3.) Dale Earnhardt Chevrolet – 44.28
4.) Tallahassee Ford Lincoln – 33.54

CITY HALL
300 South Adams Street
Tallahassee, FL 32301-1731
850-891-0000
TDD: 711 • Talgov.com

JOHN E. DAILEY
Mayor

REESE GOAD
City Manager

JEREMY MATLOW
Mayor Pro Tem

CASSANDRA K. JACKSON
City Attorney

JACQUELINE "JACK" PORTER
Commissioner

JAMES O. COOKE, IV
City Treasurer-Clerk

CURTIS RICHARDSON
Commissioner

DENNIS R. SUTTON
City Auditor

DIANNE WILLIAMS-COX
Commissioner

AGREEMENT FOR NEW MUNICIPAL VEHICLES, CARS, VANS, SPORT UTILITY VEHICLES, AND LIGHT TRUCKS
Agreement No. 5179

This Agreement for New Municipal Vehicles, Cars, Vans, Sport Utility Vehicles, and Light Trucks (the "Agreement") is entered into and effective this 13 day of 01 2022, (the "Effective Date") by and between the **City of Tallahassee**, a Florida municipal corporation (the "City"), whose principal place of business is 300 South Adams Street, Tallahassee, FL 32301, and **Alan Jay Automotive Management, Inc., d/b/a Alan Jay Fleet Sales** (the "Vendor"), whose principal place of business is 5330 US Hwy 27 South, Sebring, FL 33870. The City and the Vendor may be referred to individually as a "Party" and together as the "Parties."

1. **DEFINITIONS.** Certain capitalized terms in the Agreement have the meanings set forth below. Other terms used in this Agreement, but not defined in this Section, are defined elsewhere within the Agreement.

A. "*Vehicles and Services*" means the complete product line of new municipal vehicles, cars, vans, sport utility vehicles, light trucks with related equipment as sought in City Solicitation RFP No. 096-21-KM and more fully described in its Section 3, Scope of Work/Specifications.

B. "*Purchase Order*" means the purchase order commitment for Vehicles and Services made by the City through a Purchase Order and subject to the terms of this Agreement. It is anticipated that this Agreement will be executed prior to the issuance of any Purchase Order or associated quote and build sheets.

C. "*Agreement Documents*" are the City Solicitation RFP No.096-21-KM, its associated Scope of Work/Specifications and any associated addenda; the Vendor's Solicitation Response dated September 22, 2021, including any associated addenda and pricing sheets; and the Purchase Orders arising from this Agreement, including any associated quote and build sheets. These documents are incorporated by reference and made a part of this Agreement and given the same force and effect as if they were incorporated in full text.

2. ORDERS.

A. City Solicitation RFP No. 096-21-KM sought multiple vendors for Vehicles and Services. Although the City plans to order needed Vehicles and Services under this Agreement, the City makes no commitment to order any minimum or maximum quantities from any Vendor or to place orders at all. This Agreement is non-inclusive. The City reserves the right to order or purchase from other vendors, manufacturers, dealers, and other local, state, or national government agencies and/or associations when deemed in the best interest of the City. Orders under this Agreement will be initiated, at the sole discretion of the City, by submitting a request for quote and build sheet (if applicable) to the Vendor.

B. Upon receipt of the completed quote and build sheet, the City and the Vendor agree to discuss production schedules, product availability, and due dates prior to ordering Vehicles and Services through a City Purchase Order. The Vendor's quote **MUST** be dated and reference the Agreement Number.

C. Any future Vehicles or Services not currently available or offered can be added as they become available.

3. PURCHASES MADE BY OTHER PUBLIC AGENCIES.

A. With the consent and agreement of the Vendor and the City, purchases may be made by other local, state, or national governmental agencies, political subdivisions, or other public entities under this Agreement. Purchaser(s) **MUST** contact the City's procurement office to request utilization prior to purchasing under this Agreement. Such purchases shall be governed by the same terms and conditions stated herein.

(1) The City charges an administrative fee of $100.00 per vehicle sold. The Vendor shall be responsible for the reporting, collection, and remittance of the administrative fee(s) paid by other local, state, or national governmental agencies, political subdivisions, or other public entities to the City. Should any such purchases by other local, state, or national governmental agencies or political subdivisions be made, the Vendor shall submit a report of such purchase(s) within thirty (30) calendar days of receiving payment via email to kathy.crum@talgov.com. The subject line of the email should ***reference*** **Reporting Administrative Fee - Agreement No. 5179** with a copy of the purchase order attached to the email.

(2) The Vendor shall remit all administrative fees received by Vendor prior to the end of the any fiscal quarter no later than ten (10) calendar days after the end of the fiscal quarter in which the payment was received to the following address:

Fleet Management Admin
Attn: Kathy Crum
400 Dupree Street
Tallahassee, Florida 32304

Payments should be made by check with **Payment Administrative Fee – Agreement No. 5179 *referenced*** on the check.

For questions, please contact:

Kathy Crum - Fleet Management Contract Manager
(850) 891-5229

B. This Agreement in no way restricts or interferes with the right of any local, state, or national government agency or political subdivision or other public entity to respond to any or all of these terms independently if required by law or to supplement the Agreement if a specific term is not addressed herein.

4. PRICES AND PAYMENT.

A. Prices. The City agrees to pay the Vendor for Vehicles and Services ordered under this Agreement as set forth in the Vendor's price lists submitted as part of its Solicitation Response. The Vendor's pricing shall be updated accordingly based on pricing for the current year. Any and all future pricing **MUST** be approved by the Fleet Management Director.

B. Payment. All fees are due and payable in U.S. dollars. Payment for orders for Vehicles and Services will be made in accordance with the Local Government Prompt Payment Act (Section 218.70, et. seq., Florida Statutes), unless the Parties make other arrangements as documented either by addendum to this Agreement or through a Purchase Order. Under the terms of the Prompt Payment Act, the payment due date for a local government entity for the purchase of goods or services is 45 days after the date on which a proper invoice is received by the City or, if no proper invoice is received, the due date is calculated based on other trigger dates identified in Section 218.73, Florida Statutes. No C.O.D shipments will be accepted. If the City fails to make payment within the statutory time frame, the unpaid

amount shall bear interest from thirty (30) days after the due date at the rate of 1% per month on the unpaid balance.

(1) Disputes. In the event a dispute occurs between the Vendor and the City, the Parties shall attempt to settle the dispute informally and in good faith prior to instituting formal legal action. If the dispute is resolved in favor of the Vendor, interest shall begin to accrue as of the original date the payment became due.

(2) Proper Invoice. Invoices may be submitted via E-mail to:

invoices@talgov.com with a copy to fleetadmin@talgov.com or by mail to:

City of Tallahassee - Accounts Payable – City Hall

300 S. Adams Street, Box A-28

Tallahassee, Florida 32301-1731

with a copy of the original invoice identified as a "copy" submitted to:

City of Tallahassee - Fleet Management Administration

400 Dupree Street

Tallahassee, Florida 32304

Any invoice or payment request which is received by the City must conform to the following requirements and contain the information listed below:

a. The invoice must be in compliance with the terms of this Agreement;
b. The invoice must be an original invoice;
c. The invoice must not be under dispute;
d. The invoice must include the authorizing City Purchase Order and/or Agreement number;
e. The invoice must be dated;
f. The invoice must include the number of the invoice to facilitate identification;
g. The invoice must include the name and address of the Vendor; and provide the remittance address for payment, if different;
h. The invoice must include the Purchase Order or Schedule line item number, including a description, quantity, unit of measure, until price, and extended price of the item;
i. The invoice must include the terms of any prompt payment discount offered; and
j. The invoice must include Vendor' Federal Identification Number (if applicable).

C. Payment Methods. The City may pay invoices via wire transfer, check, or ACH transfer. Subscription Services may also be paid by credit card.

D. Taxes. Amounts quoted by the Vendor do not include any applicable taxes or similar fees now in force or enacted in the future resulting from any transaction under the Agreement unless otherwise expressly stated. The Vendor understands that the City is entitled to an exemption from any applicable taxes and shall provide the Vendor with a valid exemption certificate upon request.

5. DELIVERY, INSPECTION, AND ACCEPTANCE.

A. Delivery does not constitute acceptance for the purpose of payment or warranty start time. The City shall inspect all Vehicles or Services to determine whether such Vehicles or Services meet all specifications and requirements set forth in the Agreement Documents. The City agrees to notify the Vendor within three (3) days of delivery or completion of Services if the Vehicles or Services do not meet all specifications and requirements for acceptance.

B. The Vendor shall deliver the Vehicles or Services in accordance with the terms and time frame listed on the quote. Should there be an issue with delivering the Vehicles or Services in the time frame listed on the quote, the Vendor and City agree to discuss, and confirm in writing, a mutually acceptable time frame. In the event delivery of the Vehicles or Services is delayed past the agreed upon time frame, the Vendor agrees the City has the right to cancel the order and obtain the Vehicles or Services elsewhere without penalty to the City.

C. The Vendor shall deliver all Vehicles or Services FOB to:

City of Tallahassee- Fleet Management
400 Dupree Street
Tallahassee, Florida 32304

Equipment shall be delivered with the following documents completed or included:

a. Any and all applicable documentation required by the Florida Department of Highway Safety and Motor Vehicles;
b. Temporary registration and tag (when applicable);
c. All manuals (electronic & paper Copy);
d. All warranty certifications;
e. Original Invoice;
f. A copy of pre-delivery service report;

g. A copy of applicable equipment specifications; and
h. A copy of build sheet or documentation that verifies what components are included on the equipment being delivered.

6. WARRANTY.

The warranty becomes effective when the Vehicles or Services are put into use by the City or at a maximum of thirty (30) days after delivery, whichever occurs first.

7. TERM.

A. Initial Term. The initial term of this Agreement shall commence on the Effective Date and shall continue for a period of three (3) years (the "Initial Term").

B. Extension Term. Upon written, mutual agreement by the Vendor and the City, this Agreement may be extended at the conclusion of the Initial Term for an additional two (2) years (the "Extension"). The Vendor and the City must agree to extend the Agreement no later than thirty (30) days prior to the expiration of the Initial Term of the Agreement.

8. TERMINATION.

A. Termination for Cause. If the Vendor fails to fulfill any of its obligations under this Agreement and does not cure such default within thirty (30) days after receipt of written notice from the City, such failure shall be considered a default and shall entitle, but not obligate, the City to suspend performance under this Agreement or to terminate this Agreement, in whole or in part, wholly at the City's discretion.

B. Termination for Convenience. Additionally, the City shall have the right to terminate this Agreement for convenience, in whole or in part, upon 90-day notice, without the Vendor being in default thereunder. In the event of termination for convenience, the City shall pay the Vendor (i) the full amount due for services satisfactorily rendered, (ii) approved costs and expenses incurred which remain unpaid at the time of such termination, and (iii) such other costs of termination, if any, as may be mutually agreed by the parties.

C. Termination Process. Termination shall be effected by (i) delivery of written notice to the Vendor from the City specifying whether termination is for default or convenience, (ii) providing detail as to the extent to which services under this Agreement are to be terminated, and (iii) specifying the date

upon which such termination becomes effective. After receipt of the written termination notice, and except as otherwise directed in writing by the City, the Vendor shall promptly stop work under this Agreement on the date and to the extent specified in the termination notice, terminate all subcontracts that relate to the performance of the services terminated by the termination notice, and complete performance of any services which have not been terminated. In the event the Agreement is canceled for default under the Agreement, the City may withhold funds owed to the Vendor in an amount sufficient to compensate for actual damages suffered from the default resulting in termination of the Agreement.

9. FINANCIAL CONSEQUENCES OF NON-PERFORMANCE.

A. The City may apply financial consequences if the Vendor fails to perform in accordance with the terms of the Agreement. If the Vendor fails to remedy performance deficiencies within thirty (30) days of being provided notice of such deficiency by the City, the Vendor may be assessed a non-performance retainage equivalent to 10% or $1,000.00, whichever is less, of the total invoice amount for the task or project. The retainage will be applied to the invoice for the then-current billing period. The retainage will be withheld until the Vendor resolves the deficiency. If the deficiency is subsequently resolved, the Vendor may invoice the City for the retained amount during the next billing period. If the Vendor is unable to resolve the deficiency, the retained funds will be forfeited.

B. The Vendor shall not be charged retained funds when the non-performance is a result of delay in delivery or performance arising out causes beyond the control and without vault or negligence of the Vendor due to manufacturer delays. To substantiate a delay in manufacturer product delivery, the Vendor is required to submit written proof of delay to the City in the form of a letter or email sent from the manufacturer to the Vendor. The City agrees that no retained funds will be withheld from the Vendor after written proof of the manufacturer's product delivery delay is provided to the City and, if necessary, regularly updated if the delay continues past any date which may be included in the written communication from the manufacturer.

10. LIQUIDATED DAMAGES.

A. If the Vendor fails to provide the Vehicles or Services within the time specified in this Agreement, any applicable Purchase Order, or any negotiated extension, the Vendor shall pay the minimum sum of $100.00 for each calendar day of delay, not to exceed $1,500.00 per month, to the City

as fixed and liquidated damages. In the event the City is penalized monetarily by federal, state, or local entities as a result of the Vendor delay, error, and/or poor performance issues, the Vendor may be required to reimburse the City the full amount of the assessed penalty.

B. Alternatively, if delivery or performance is delayed, the City may terminate this Agreement in whole or in part, under the Termination provision in this Agreement. In the event of termination for delivery or performance delay, the Vendor may be liable for (i) reimbursement to the City for costs spent to procure the Vehicles or Services from another vendor or (ii) for payment of liquidated damages as provided in above until such time as the City may reasonably obtain delivery or performance of similar Vehicles or Services.

C. The Vendor shall not be charged with liquidated damages, including if the City is penalized by federal, state or local entities, when the delay in delivery or performance arises out of causes beyond the control and without the fault or negligence of the Vendor caused by delay in manufacturer product delivery.

11. INDEMNIFICATON. The Vendor shall hold harmless and indemnify the City and its officials, officers, and employees from all claims, damages, losses, expenses, suits or actions against all third-party claims, losses, expenses, suits, or actions against the City, including, without limitation, costs of defending the action and attorney's fees, to the extent the claims arise out of or result from the performance and furnishing of the work, services, materials, goods, or equipment under the Agreement (including, but not limited to, claims regarding defects in materials, goods, equipment, and patent infringement) and such claim is caused in whole, or in part, by any breach of contract, act, or omission of the Vendor, its subcontractors, anyone directly or indirectly employed by any of them, or anyone whose acts any of them may be liable. In any and all claims against the City, or any of its agents or employees by any employee of the Vendor, its subcontractors, anyone directly or indirectly employed by any of them of anyone for whose acts any of them may be liable, the indemnification obligation under this clause shall not be limited in any way by limitation on the amount or type of damages, compensation or benefits payable by or for the Vendor or its subcontractors under any Workers' Compensation Act, Disability Act, or other Employee Benefit Act.

12. **AVAILABILTY OF FUNDS.** City funds may not be available for performance under this Agreement beyond September 30 of each year of this Agreement. The City's obligation for performance of this Agreement beyond that date is contingent upon the availability of appropriated funds from which payment for contract purposes can be made. No legal liability on the part of the City for any payment may arise for performance under this Agreement beyond the referenced date until funds are made available.

13. **NOTIFICATION OF INSOLVENCY.** In the event the Vendor enters into a proceeding relating to bankruptcy or an assignment for the benefit of creditors, whether voluntary or involuntary, the Vendor agrees to furnish, by certified mail or other method authorized by the Agreement, written notification of the proceeding to the City. This notification shall be furnished within five (5) days of the initiation of the proceedings relating to bankruptcy filing or transfer of legal and equitable title of assets to a third party under an assignment for the benefit of creditors. This notification shall include the date on which the bankruptcy petition was filed or the transfer consummated, the identity of the court in which the bankruptcy petition was filed or the name of the entity holding Vendor's assets, and a listing of City contract or purchase order numbers for all City contracts against which final payment has not been made. This obligation remains in effect until final payment of net receipts under this Agreement has been made to the Vendor.

14. **CHOICE OF LAW AND VENUE.** All questions concerning the construction, validity, and interpretation of this Agreement shall be governed by the law of the State of Florida. Any dispute arising out of, concerning, or relating to this Agreement between the Parties shall be resolved exclusively in a federal or state court of competent jurisdiction located in Tallahassee, Leon County, Florida. To the extent necessary, the Parties hereby submit to, and agree not to contest, the jurisdiction of such courts. The Parties also agree to waive any right to trial by jury in any dispute or litigation arising from, concerning, or relating to this Agreement.

15. **REMEDIES**. No remedy herein conferred upon any Party is intended to be exclusive of any other remedy. Each and every remedy shall be cumulative and shall be in addition to every other remedy given hereunder or now or hereafter existing at law or at equity by statute or otherwise. No single or partial exercise by any party of any right, power, or remedy hereunder shall preclude any other or further

exercise thereof.

16. NO WAIVER; SEVERABILITY; SECTION HEADINGS. No failure of either Party to exercise or enforce any of its rights under this Agreement shall act as a waiver of such rights. If any provision of this Agreement is determined in any proceeding binding upon the Parties to be invalid or unenforceable, that provision will be deemed severed from the remainder of the Agreement and the remaining provisions shall continue in full force and effect; provided however, that if a court by limiting such provision determines that the provision would become valid and enforceable, then such provision will be deemed to be written, construed, and enforced as so limited so long as the result is consistent with the Parties' expressed intentions herein. The section headings in this Agreement are solely for the convenience of the Parties and have no legal or contractual effect. This Agreement is entered into by sophisticated entities with access to counsel and shall not be construed against either Party as the "drafting" party.

17. RELATIONSHIP BETWEEN THE PARTIES. The Vendor and the City acknowledge and agree that this Agreement is not and shall not be construed as an agreement of joint venture, partnership, agency, franchise, or employment between the Parties or their respective employees. For all purposes under this Agreement, each Party shall be and act as an independent contractor to the other and shall not be authorized to, and shall not, bind or attempt to bind the other to any contract or agreement.

18. NOTICES. All notices required to be given under this Agreement shall be given in writing and sent to the following:

For the City:

Attn: Fleet Management Director
400 Dupree Street
Tallahassee, FL 32304
with a copy via email to:
Jeffery.Shepard@talgov.com

For the Vendor:

Attn: Chris Wilson
3003 US Hwy 27 South
Sebring, FL 33870
with a copy via to:
Chris.Wilson@AlanJay.com

All notices shall be given by certified or registered mail, overnight carrier, or personal delivery. Such notices shall be deemed given on the date of receipt of delivery of (or refusal to accept) said notice. Notwithstanding the foregoing, any day-to-day operational correspondence may be made by phone, email, or other mutually agreeable mechanism.

19. **ASSIGNMENT**. Neither Party may sell, assign, or transfer this Agreement without the prior written consent of the other Party; provided, however, that either Party may (with notice but without the prior consent of the other Party) assign this Agreement by operation of law, pursuant to a merger or acquisition of all or substantially all of its stock or assets, or to its affiliate. This Agreement shall be binding upon and inure to the benefit of the Parties and their respective successors and permitted assigns. The Vendor shall notify the City, in writing, thirty (30) calendar days prior to any assignment or transfer as allowed by this paragraph.

20. **PUBLIC RECORDS.** The Parties acknowledge that the City is a governmental entity and is subject to Florida's Public Records Law, Chapter 119, Florida Statutes. The Parties further acknowledge that some, or all, of the information, materials, documents provided to the City by the Vendor may be public records and, as such, may be subject to disclosure to, and copying by, the public unless otherwise exempted by statute. This provision shall constitute the City's sole obligation relating to maintaining confidentiality of any information or proprietary material of any kind submitted by the Vendor.

The Vendor also recognizes that by doing business with the City, its records relating to the Agreement may also be subject to the Public Records Act. **If the Vendor has questions regarding the application of Chapter 119, Florida Statutes, to the Vendor's duty to provide public records relating to this Agreement, the Vendor may contact the City's Custodian of Public Records at**:

City Treasurer-Clerk
(850) 891-8130
records@talgov.com

Mailing Address:
City Hall
300 S. Adams Street
c/o Records Division, Box A-31
Tallahassee, Florida 32301

21. **SUBCONTRACTORS**. Subcontractors are not allowed under this Agreement.

22. **FORCE MAJEURE.** Neither Party shall be liable for non-performance or delay, other than the payment of fees due hereunder, due in whole or in part to any Force Majeure Event. Force Majeure Event shall be defined as occurrence of an event which is outside the reasonable control of a party and

which prevents that party from performing its obligations under a contract. In the event a Party is hindered or prevented from performing hereunder due to a Force Majeure Event, such Party shall notify the other Party of the Force Majeure Event and the extent of its suspension as soon as reasonably practicable. Failure to give notice as timely as practicable under the circumstances shall result in the forfeiture of a Party's right to suspend its obligations hereunder. If a Force Majeure Event prevents, hinders, or delays performance of a Party's obligations hereunder for more than thirty (30) days, the Party not prevented from performing may, at its sole option, terminate this Agreement upon notice to the other Party.

23. INSURANCE COVERAGE. Prior to commencing work, the Vendor shall procure and maintain, at the Vendor's own cost and expense, throughout the Term of the Agreement, the following types and limits of insurance coverage in relation to the performance of work or provision of services hereunder by the Vendor, its agents, representatives, employees or subcontractors.

A. Commercial General/Umbrella Liability Insurance. $1,000,000 limit per occurrence for property damage and bodily injury. The Vendor should indicate whether the coverage is provided on a claims-made or, preferably, on an occurrence basis. The insurance shall include coverage for the following:

* Premise/Operations;
* Explosion Collapse and Underground Property Damage Hazard (only where applicable to the project);
* Products/Completed Operations;
* Contractual;
* Independent Contractors;
* Broad Form Property Damage; and
* Personal Injury.

B. Business Automobile/Umbrella Liability Insurance. $1,000,000 limit per accident for property damage and personal injury, including coverage for:

* Owned/Leased Autos;
* Non-owned Autos; and
* Hired Autos.

C. Workers' Compensation and Employers'/Umbrella Liability Insurance. Workers' Compensation coverage with benefits and monetary limits as set forth in Chapter 440, Florida Statutes. This policy shall include Employers'/Umbrella Liability coverage for $1,000,000 per accident. Workers' Compensation coverage is required as a condition of performing work or services for the City whether the Vendor is otherwise required by law to provide such coverage.

D. Commercial General Liability and Automobile Liability Coverage.

* The City, members of its City Commission, boards, commissions and committees, officers, agents, employees and volunteers (together, "City Insureds") are to be covered as additional insured as respects: liability arising out of activities performed by or on behalf of the Vendor; products and completed operations of the Vendor; premises owned, leased, or used by the Vendor; or premises on which the Vendor is performing services on behalf of the City. The coverage shall not contain special limitations on the scope of protection afforded the City Insureds.
* The Vendor's insurance coverage shall be primary insurance for the City Insureds. Any other insurance or self-insurance maintained by or on behalf of the City Insureds shall be excess of the Vendor's insurance and shall not contribute to it.
* Any failure to comply with reporting provisions of the policies shall not affect coverage provided to the City Insureds.
* Coverage shall state that the Vendor's insurance shall apply separately to each insured against whom a claim is made, or suit is brought, except with respect to the limits of the insurer's liability.

E. Worker's Compensation and Employers' Liability and Property Coverage. The insurer shall agree to waive all rights of subrogation against the City Insureds for losses arising from activities and operations of the Vendor in the performance of services under this Agreement.

F. Garage Liability Coverage. A minimum of $1,000,000.00 limit per occurrence.

G. Garage Keepers Coverage. A minimum of $500,000 per accident.

H. All Coverage.

* Each insurance policy shall name the City as an additional insured.
* Each insurance policy required by this clause shall be endorsed to state that coverage shall not be suspended, voided, canceled, reduced in coverage or in limits except after thirty (30) days prior written notice has been given to the City Contract Administrator.
* If the Vendor, for any reason, fails to maintain insurance coverage which is required pursuant to this Agreement, it shall be deemed a material breach of the Agreement. The City, at its sole option, may terminate this Agreement and obtain damages from the Vendor resulting from said breach.
* Alternatively, the City may purchase such required insurance coverage (but has no special obligation to do so) and, without further notice to the Vendor, the City may deduct any premium costs advanced by the City for such insurance from sums due to the Vendor.

I. Deductibles and Self-Insured Retentions. Any deductibles or self-insured retentions must be declared to and approved by the City. At the option of the City, the insurer shall reduce or eliminate such deductibles or self-insured retentions as respects the City Insureds; or the Vendor shall procure a bond guaranteeing payment of losses, related investigation, claim administration, and defense expenses.

J. Acceptability of Insurers. Insurance is to be placed with Florida insurers rated B+X or better by A.M. Best's rating service.

K. Verification of Coverage. The Vendor shall furnish the City with certificates of insurance and with original endorsements providing evidence of required coverage. The certificates and endorsements for each policy must be signed by a person authorized by that insurer to bind coverage on the Vendor's behalf. The certificates and endorsements must be received and approved by the City before work commences. Certificates of Insurance must be annotated with the applicable contract number.

24. SOVEREIGN IMMUNITY. Nothing contained herein shall constitute a waiver by the City of any applicable sovereign immunity as described under the provisions of Section 768.28, Florida Statutes.

25. COUNTERPARTS. This Agreement may be executed in two or more counterparts, each of which shall be deemed to be an original, but all of which together shall constitute one and the same instrument. The Parties agree that electronic signatures of the Parties, whether digital or encrypted, have the same force and effect as manual signatures. Delivery of a copy of this Agreement or any other document contemplated hereby bearing an original or electronic signature by facsimile transmission, by electronic mail in portable document format (.pdf) form, or by any other electronic means intended to preserve the original textual, graphic and pictorial appearance of a document, have the same effect as physical delivery of the paper document bearing an original or electronic signature.

26. ORDER OF PRECEDENCE. In the event of any inconsistency between any provisions of this Agreement and the Agreement Documents, and unless specifically stated otherwise, the inconsistency shall be resolved by giving precedence in the following order:

A. This Agreement, and any written attachments and future written Amendments or Purchase Orders.

B. Purchase Orders arising from this Agreement, including any associated quote and build sheets.

C. City Solicitation RFP No.069-21-KM, including all addenda.

D. Vendor's Response to the City's Solicitation.

27. E-VERIFY. The Contractor, and its subcontractors, must register with and utilize, the U.S. Department of Homeland Security's E-Verify system to verify the work authorization status of all newly hired employees, pursuant to Section 448.095, Florida Statutes. Registration must take place prior to execution of this contract. If the Contractor enters into any agreement with a subcontractor for performance of services under this contract, the subcontractor must provide an affidavit to the Contractor which states that the subcontractor does not employ, contract with, or subcontract with any unauthorized aliens. The Contractor is required to maintain a copy of such affidavit throughout the term of this contract.

The Contractor agrees to adhere to the requirements of Section 448.095, Florida Statutes, and understands that failure to comply with the statute will result in termination of this contract. If such termination occurs, the Contractor will not be awarded another City contract for at least one (1) year from the termination date and will be liable for any additional costs incurred by the City as a result of the termination.

28. ENTIRE AGREEMENT. This Agreement, including its attachments and associated documents, constitutes the entire Agreement between the Parties pertaining to the subject matter hereof, and supersedes in their entirety all written or oral agreements previously existing between the Parties with respect to such subject matter. No supplement, modification, addendum, or amendment of this Agreement shall be binding unless executed in writing by both Parties. In the event of any conflict between any terms of this Agreement and any terms of any attachment, the terms of this Agreement shall supersede, govern, and control to the extent of the inconsistency.

IN WITNESS WHEREOF, the Parties hereto have executed this Agreement by their duly authorized representatives.

CITY OF TALLAHASSEE

By: _____
Reese Goad, City Manager

Approved by the Department

By: _____
Jeff Shepard, Fleet Management Director

Attest:

By: _____
James O. Cooke, IV, City Treasurer-Clerk

Approved as to form:

By: _____
Cassandra K. Jackson, City Attorney

ALAN JAY AUTOMOTIVE MANAGEMENT, INC.

By: _____
Print Name: Chris Wilson
Title: Fleet Sales Manager

SEAL OF THE CITY OF TALLAHASSEE INCORPORATED A.D. 1840

CITY OF TALLAHASSEE

Legal Routing Memo

Date: 1/4/2022

To: City Attorney's Office

From: Administration & Professional

Subject: Legal Review of

☒CONTRACT NO. 5179
☐AMENDMENT NO.
☐MEMORANDUM OF UNDERSTANDING OR AGREEMENT
☐OTHER

This document relates to Agreement for New Municipal Vehicles, Cars, Vans, Sport Utility Vehicles, and Light Trucks.

Document has been reviewed and considered ready for execution by either or both:

Procurement Signature: *Antwan Pennywell*

Department Signature: *Kathy Crum, Contract Manager – Fleet Management*

TO BE COMPLETED BY LEGAL

Legal review completed on: 1/4/2022

Legal review performed by: Kellie Scott

Approved for execution: ☒yes ☐no

City of Boynton Beach
Agenda Item Request Form

Meeting Date: 04/15/2025

Proposed Resolution No. R25-102- Approve a Sole Source agreement with Barney's Pumps, Inc. to provide parts, repairs, and replacements for pumping station pumps in an amount not to exceed $400,000 annually.

Requested Action: Staff recommends approval of Proposed Resolution No. R25-102.

Explanation of Request: Contract Period: Agreement effective March 21, 2025 for three (3) years with the option of two (2), one (1) year renewals.

The City of Boynton Beach (City) oversees and maintains 171 wastewater lift stations. Each station has two or more pumps that help convey wastewater collected from homes and businesses within the City's service area to the South Central Regional Wastewater Treatment Plant (SCRWWTP) for processing and treatment. The Utilities Department budgets for new pumps each year in its CIP to replace pumps that are at the end of their useful life.

This purchase is being made pursuant to the Sole Source Procurement Exemption outlined in Section X, Alternatives to Formal Sealed Bids, of the procurement policy. This section permits Sole Source Services and Purchases when it is determined that only one viable source is available. Such circumstances may include, but are not limited to, repairs or additions from the original equipment manufacturer, exclusive regional suppliers, franchised or licensed distributors, or proprietary items. The vendor has submitted the required documentation to the City, and the Procurement Division has affirmed that the documentation for this purchase meets the Sole Source Procurement Exemption criteria.

How will this affect city programs or services? This agreement will allow the Utility pumping stations to continue to operate efficiently, ultimately, providing better service and value to its customers.

Budgeted Item: Yes

Account Line Item and Description: Budgeted funding is available in Utilities CIP account 403-5000-535-65.04, SWR075 Pump Replacement Program R&R.

Fiscal Impact: The fiscal impact is $400,000 annually.

Attachments:
R25-102 Agenda_Item_2964-2025_-__Resolution_-_Barney_s_Pumps__Inc._-

_Sole_Source.docx
Exhibit A to Resolution - Sole Source Agreement - BPI signed Rev dt.pdf
Sole Source Agreement - BPI signed.pdf
quote - HOMA pumps - 03.27.24.pdf

RESOLUTION NO. R25-102

A RESOLUTION OF THE CITY COMMISSION OF THE CITY OF BOYNTON BEACH, FLORIDA, APPROVING AN AGREEMENT WITH BARNEY'S PUMPS, INC., A SOLE SOURCE VENDOR, TO PROVIDE PUMPS, PARTS, AND ACCESSORIES FOR LIFT STATIONS IN AN AMOUNT NOT TO EXCEED $400,000.00 ANNUALLY; AND FOR ALL OTHER PURPOSES.

WHEREAS, the City of Boynton Beach ("City") oversees and maintains 171 wastewater lift stations throughout its service area; and

WHEREAS, each of these lift stations contains two or more pumps which are essential for conveying wastewater collected from homes and businesses to the South Central Regional Wastewater Treatment Plant ("SCRWWTP") for processing and treatment; and

WHEREAS, the Utilities Department budgets annually for replacement pumps in its Capital Improvement Plan for equipment reaching the end of useful life; and

WHEREAS, maintaining properly functioning pumping equipment is vital to the efficient operation of the City's wastewater collection system; and

WHEREAS, Barney's Pumps, Inc. is the sole provider of parts and equipment maintenance for HOMA products, OEM parts, service repairs, and warranty for HOMA Pump Technologies, Inc. used by the City's Utilities Department; and

WHEREAS, this purchase is being made pursuant to the Sole Source Procurement Exemption outlined in Section X, Alternatives to Formal Sealed Bids, of the procurement policy, which permits sole source services and purchases when it is determined that only one viable source is available; and

WHEREAS, Barney's Pumps, Inc. has submitted the required documentation to the City, and the Procurement Division has affirmed that the documentation for this purchase meets the criteria for the Sole Source Procurement Exemption; and

WHEREAS, the City Commission, upon the recommendation of staff, has deemed it in the best interests of the City's citizens and residents to approve an Agreement with Barney's Pumps, Inc., to provide HOMA pumps, parts, accessories, and any required service repairs in an amount not to exceed $400,000.00 annually.

NOW, THEREFORE, BE IT RESOLVED BY THE CITY COMMISSION OF THE CITY OF BOYNTON

BEACH, FLORIDA, THAT:

SECTION 1. The foregoing "Whereas" clauses are hereby ratified and confirmed as being true and correct and are hereby made a specific part of this Resolution upon adoption.

SECTION 2. The City Commission of the City of Boynton Beach, Florida, does hereby approve an Agreement with Barney's Pumps, Inc., to provide HOMA pumps, parts, accessories, and any required service repairs in an amount not to exceed $400,000.00 annually (the "Agreement"), in form and substance similar to that attached as Exhibit A.

SECTION 3. The City Commission of the City of Boynton Beach, Florida, hereby authorizes the Mayor to execute any ancillary documents as may be necessary to accomplish the purpose of the Agreement, including any term extensions as provided in the Agreement, provided such documents do not modify the financial or material terms.

SECTION 4. The City Clerk shall retain the fully executed Agreement as a public record of the City. A copy of the fully executed Agreement shall be provided to Theresa Gonzalez to forward to Barney's Pumps, Inc.

SECTION 5. This Resolution shall take effect in accordance with law.

[SIGNATURES ON THE FOLLOWING PAGE]

PASSED AND ADOPTED this _____ day of _____ 2025.

CITY OF BOYNTON BEACH, FLORIDA

	YES	NO
Mayor – Rebecca Shelton	____	____
Vice Mayor – Woodrow L. Hay	____	____
Commissioner – Angela Cruz	____	____
Commissioner – Thomas Turkin	____	____
Commissioner – Aimee Kelley	____	____
VOTE	_____	

ATTEST:

_____
Maylee De Jesús, MPA, MMC
City Clerk

_____
Rebecca Shelton
Mayor

APPROVED AS TO FORM:

(Corporate Seal)

_____
Shawna G. Lamb
City Attorney

AGREEMENT BETWEEN THE CITY OF BOYNTON BEACH AND BARNEY'S PUMPS, INC., FOR HOMA SUBMERSIBLE PUMPS, PARTS AND ACCESSORIES

This Agreement is made as of this 15 day of April, 2025, by and between Barney's Pumps, Inc., with a principal address of 12080 NW 40th Street, Coral Springs, FL 33065, hereinafter referred to as "Vendor," and the CITY OF BOYNTON BEACH, a municipal corporation organized and existing under the laws of Florida, with a business address of 100 East Ocean Avenue, Boynton Beach, Florida 33435, hereinafter referred to as "City." In consideration of the mutual benefits, terms, and conditions hereinafter specified, the Parties agree as set forth below.

WHEREAS, the City needs to purchase pumps, parts, and accessories for the lift stations, and

WHEREAS, the Vendor is the Sole Source, to provide HOMA products, OEM Parts, service repairs, and warranty for HOMA Pump Technologies, Inc. Pumps; and

WHEREAS, per the procurement policy, SECTION X. ALTERNATIVES TO FORMAL SEALBIDS 5. Allows for Sole Source Services and Purchases, and

WHEREAS, the definition of a Sole Source Purchase allows an award for Commodities, Services, or a construction item without competition when it is determined that there is only one source available.

WHEREAS, This may include, without limitation, repairs or additions from the original equipment manufacturer, only supplier in the area, franchised or licensed distributor or service, or patented or propriety item, and

WHEREAS, the Vendor has provided the applicable letter to the City that meets the Sole Source Procurement Exemption, and

WHEREAS, the City desires to engage Vendor to provide HOMA pumps, parts, and accessories (the "Goods") on an as-needed basis; and

WHEREAS, Vendor has agreed to provide the Goods in accordance with the terms and conditions set forth herein.

NOW THEREFORE, for and in consideration of the mutual covenants and promises as hereinafter set forth and of the faithful performance of such covenants and conditions, the City and Vendor do hereby agree as follows:

1. **GOODS:** Vendor shall provide all equipment, materials, and labor necessary to provide Goods on an as-needed basis. Vendor shall provide all Goods and perform any services diligently, carefully, and thoroughly consistent with good business practice. Time shall be of the essence concerning all matters outlined in this Agreement. Vendor shall warrant that the Goods be free from improper workmanship and defective materials for the period specified in each quote or Task Order.

2. **METHOD OF ORDERING GOODS:**

    a. Direct Orders. Orders valued at less than $10,000 total, or which, in the City's determination, requires immediate acquisition, may be ordered by the City under this Agreement, as needed, without issuing a Task Order. City staff shall confirm such request for Goods via email to the Vendor describing the quantity and type of Goods, fee, delivery time, and reference to this Agreement. All such Goods shall be provided and invoiced under the terms of this Agreement. Orders shall not be broken out into smaller direct orders to avoid the issuance of a Task Order. Upon completion of each delivery, the Vendor will submit an individual invoice of said order indicating the date of delivery, the description and quantity of the goods, and the rates charged in accordance with the Agreement.

    b. Task Orders. The City may issue a Task Order for purchases valued at $10,000 or more and/or for specific orders that may require a detailed scope of work, specific delivery dates, or other special terms necessary for the task. Such Task Orders will be in a format similar to the Task Order attached to this Agreement as **Exhibit A**. All terms and conditions of the Agreement will apply to each Task Order. The Mayor is authorized to execute Task Orders up to the threshold in the City's procurement policy (currently set at $50,000). Any Task Order in excess of the then-current procurement policy threshold shall require approval of the City Commission. Upon completion of each work task, the Vendor will submit an individual invoice for each Task Order, a copy of the related Task Order, and any other documents required by this Agreement or the applicable Task Order.

3. **TIME FOR PERFORMANCE:** Work under the Agreement and any applicable Task Order shall commence upon the City giving written notice to the Vendor to proceed along with a purchase order. Vendor shall provide all Goods and perform all services required pursuant to this Agreement. Time is of the essence for Vendor's performance of the duties, obligations, and responsibilities required by this Agreement.

4. **FEE:** As compensation for Goods provided and services rendered by Vendor to the City, the City shall pay the Vendor an annual amount not to exceed Four Hundred Thousand Dollars ($400,000) ("Fee"). The Fee is based on the Rates outlined in the Fee Schedule attached hereto as **Exhibit B**, and incorporated into this Agreement by reference. Any

pumps, parts, and accessories shall be billed at the then-current catalog price, with any applicable discounts. The Fee shall be the sole compensation paid to Vendor in connection with the provisions of Goods and rendition of the services and the performance of any and all of its other obligations under this Agreement and shall include any out-of-pocket or other expenses, including travel expenses, incurred by Vendor.

5. **TERM:** This Agreement shall be for an initial term of three (3) years, commencing on April 16, 2025, and shall remain in effect through April 15, 2028 ("Initial Term"), unless otherwise terminated or extended as provided in this Agreement. The City reserves the right to renew the Agreement for two (2) additional one-year renewal terms (each an "Extension Term") on the same terms and conditions stated in this Agreement, subject to Vendor's satisfactory performance as determined by the City, determination by the City that renewal will be in the best interest of the City, and confirmation that Vendor is the sole source to provide the Goods. The Mayor is authorized to execute the term extension amendment(s). If Vendor requests a rate change at the time of renewal, such change shall not become effective until a written amendment is approved by the City Commission and duly executed by the Parties.

6. **NOTICES:** All Notices to the City shall be in writing by certified mail return receipt requested, or customarily used overnight transmission with proof of delivery, sent to:

City: Daniel Dugger, City Manager
City of Boynton Beach
P.O. Box 310
Boynton Beach, Florida 33425
Telephone: (561) 742-6010 / Facsimile: (561) 742-6090

Copy: Shawna G. Lamb, City Attorney
City of Boynton Beach
P.O. Box 310
Boynton Beach, Florida 33425
Telephone: (561) 742-6010 / Facsimile: (561) 742-6090

Vendor: Barney's Pumps, Inc.
P.O. Box 3529
Lakeland, FL 33802

Telephone: 863-665-8500
Email: kingj@barneyspumps.com

7. **INVOICES AND PAYMENT:** Invoices must identify the PO number and should be mailed to:

Boynton Beach Finance Department
Attn: Accounts Payable

P.O. Box 310
Boynton Beach, FL 33425.

Invoices shall show the type and quantity of the Goods and dates(s) of delivery. Invoices may be submitted after such Goods are delivered; however, all Goods delivered before September 30th of any given year must be invoiced by September 30th of that year. Vendor shall provide a W-9 with the first invoice.

Payment shall be made only for Goods actually ordered and received pursuant to this Agreement. The fee shall be paid based on receipt of a proper invoice in accordance with the invoice schedule indicated above. Payment will be made within 45 days of receipt of a proper invoice in accordance with the Local Government Prompt Payment Act, Section 218.70, et al., Florida Statutes. No payment made under this Agreement shall be conclusive evidence of the performance of this Agreement by Vendor, either wholly or in part, and no payment shall be construed to be an acceptance of or to relieve Vendor of liability for the defective, faulty, or incomplete rendition of Goods and services.

8. **TAX EXEMPT:** Prices applicable to the City do not include applicable state and local sales, use, and related taxes. The City is exempt from state and local sales and use taxes and shall not be invoiced for the same. Upon request, the City will provide the Vendor with proof of tax-exempt status.

9. **SOVEREIGN IMMUNITY:** Nothing contained in this Agreement nor contained herein shall be considered nor construed to waive the City's rights and immunities under the common law or section 768.28, Florida Statutes, as may be amended.

10. **ATTORNEY'S FEES:** In the event that either Party brings suit to enforce the Agreement, each Party shall bear its own attorney's fees and court costs.

11. **PUBLIC RECORDS:** The City is a public agency subject to Chapter 119, Florida Statutes. The Vendor shall comply with Florida's Public Records Law. Specifically, the Vendor shall:

    A. Keep and maintain public records required by the City to perform the service when utilizing non-City-owned equipment;

    B. Upon request from the City's custodian of public records, provide the City with a copy of the requested records or allow the records to be inspected or copied within a reasonable time at a cost that does not exceed the cost provided in Chapter 119, Fla. Stat. or as otherwise provided by law;

    C. Ensure that public records that are exempt or that are confidential and exempt from public record disclosure requirements are not disclosed except as authorized by law for the duration of the contract term and, following completion of the contract, Vendor shall destroy all copies of such confidential and exempt records remaining

in its possession once the Vendor transfers the records in its possession to the City; and

D. Upon completion of the contract, Vendor shall transfer to the City, at no cost to the City, all public records in Vendor's possession. All records stored electronically by Vendor must be provided to the City, upon request from the City's custodian of public records, in a format that is compatible with the information technology systems of the City.

E. IF THE VENDOR HAS QUESTIONS REGARDING THE APPLICATION OF CHAPTER 119, FLORIDA STATUTES, TO THE VENDOR'S DUTY TO PROVIDE PUBLIC RECORDS RELATING TO THIS CONTRACT, CONTACT THE CUSTODIAN OF PUBLIC RECORDS:

CITY CLERK OFFICE
100 E. OCEAN AVENUE
BOYNTON BEACH, FLORIDA, 33435
561-742-6060
CityClerk@bbfl.us

12. **SCRUTINIZED COMPANIES - 287.135 AND 215.473:** By execution of this Agreement, Vendor certifies that Vendor is not participating in a boycott of Israel. The Vendor further certifies that Vendor is not on the Scrutinized Companies that Boycott Israel list, not on the Scrutinized Companies with Activities in Sudan List, and not on the Scrutinized Companies with Activities in the Iran Petroleum Energy Sector List, or has Vendor been engaged in business operations in Syria. Subject to limited exceptions provided in state law, the City will not contract for the provision of goods or services with any scrutinized company referred to above. Submitting a false certification shall be deemed a material breach of contract. The City shall provide notice, in writing, to the Vendor of the City's determination concerning the false certification. The Vendor shall have five (5) days from receipt of notice to refute the false certification allegation. If such false certification is discovered during the active contract term, the Vendor shall have ninety (90) days following receipt of the notice to respond in writing and demonstrate that the determination of false certification was made in error. If the Vendor does not demonstrate that the City's determination of false certification was made in error, then the City shall have the right to terminate the contract and seek civil remedies pursuant to Section 287.135, Florida Statutes, as amended from time to time.

13. **E-VERIFY:** Vendor shall comply with Section 448.095, Fla. Stat., "Employment Eligibility," including the registration and use of the E-Verify system to verify the work authorization status of employees. Failure to comply with Section 448.095, Fla. Stat. shall result in termination of this Agreement. Any challenge to termination under this provision must be filed in the Circuit Court no later than 20 calendar days after the date of termination.

If this Agreement is terminated for a violation of the statute by Vendor, Vendor may not be awarded a public contract for a period of one (1) year after the date of termination.

14. **DISPUTES:** Any disputes that arise between the parties regarding the performance of this Agreement and cannot be resolved through negotiations shall be submitted to a court of competent jurisdiction exclusively in Palm Beach County, Florida. This Agreement shall be construed under Florida Law.

15. **TERMINATION FOR CONVENIENCE:** This Agreement may be terminated by either Party for convenience upon fourteen (14) calendar days of written notice, in which event the Vendor shall be compensated for Goods provided and services performed through the termination date.

16. **TERMINATION FOR CAUSE:** In addition to all other remedies available to the aggrieved Party, this Agreement shall be subject to cancellation by either Party for cause, should the other Party neglect or fail to perform or observe any of the terms, provisions, conditions, or requirements herein contained, if such neglect or failure shall continue for a period of thirty (30) calendar days after receipt by the defaulting Party of written notice of such neglect or failure.

17. **INDEMNIFICATION:** Vendor shall indemnify and hold harmless the City and its elected and appointed officers, agents, assigns and employees, consultants, separate Vendors, any of their subcontractors, or sub-subcontractors (collectively, "Indemnified Party"), from and against claims, demands, or causes of action whatsoever, and the resulting losses, damages, costs, and expenses, including but not limited to attorneys' fees, including paralegal expenses, liabilities, damages, orders, judgments, or decrees, sustained by the Indemnified Party arising out of or resulting from (A) Vendor's performance or breach of Agreement, (B) acts or omissions, negligence, recklessness, or intentional wrongful conduct by Vendor's, its agents, employees, subcontractors, participants, and volunteers, and (C) Vendor's failure to take out and maintain insurance as required under this Agreement. Vendor shall pay all claims and losses in connection therewith and shall investigate and defend all claims, suits, or actions of any kind or nature against an Indemnified Party, where applicable, including appellate proceedings, and shall pay all costs, judgments, and attorneys' fees which may issue thereon. The obligations of this section shall survive indefinitely regardless of termination of the Agreement. If considered necessary by the City and the City Attorney, any sums due Vendor under this Agreement may be retained by the City until all claims subject to this indemnification obligation have been settled or otherwise resolved. Any amount withheld shall not be subject to payment of interest by the City.

18. **INSURANCE:** At the time of execution of this Agreement, the Vendor shall provide the City with a copy of its Certificate of Insurance reflecting the following insurance coverage:

    i. Workers' Compensation Insurance to apply for all employees in compliance with the "Workers' Compensation Law" of the State of Florida and all applicable federal laws.

In addition, the policy(ies) shall include Employer's Liability with limits of One Million Dollars ($1,000,000.00) each accident, One Million Dollars ($1,000,000.00) each condition, and One Million Dollars ($1,000,000.00) aggregate by condition.

ii. Comprehensive General Liability with minimum limits of One Million Dollars ($1,000,000.00) per occurrence combined single limit for Bodily Injury Liability and Property Damage Liability shall include:

1. Premises and/or Operations on an occurrence basis.
2. Completed Operations Liability on an occurrence basis.
3. Broad Form Property Damage.
4. Broad Form Contractual Coverage applicable to this specific Agreement, including any hold harmless and/or indemnification agreement.

The Certificate of Insurance shall name the City of Boynton Beach and its officers, employees, and agents as additional insured.

19. **LIMITATION OF LIABILITY:** Notwithstanding any provision of the Agreement to which it is applicable, City shall not be liable or responsible to Vendor beyond the amount remaining due to Vendor under the Agreement, regardless of whether said liability be based in tort, contract, indemnity or otherwise; and in no event shall City be liable to Vendor for punitive or exemplary damages or lost profits or consequential damages.

20. **INDEPENDENT CONTRACTOR:** The Agreement does not create an employee/employer relationship between the Parties. The Parties intend that Vendor is an independent contractor pursuant to the Agreement and shall not be considered the City's employee for any purpose. Vendor shall not have the right to bind City to any obligation not expressly undertaken by City under this Agreement

21. **COMPLIANCE WITH LAWS:** Vendor hereby warrants and agrees that at all times material to the Agreement, Vendor shall perform its obligations in compliance with all applicable federal, state, and local laws, rules, and regulations, including section 501.171, Florida Statutes. Non-compliance may constitute a material breach of the Agreement.

22. **ASSIGNMENT:** If this Agreement and any interests granted herein shall be assigned, transferred, or otherwise encumbered under any circumstances by Vendor, Vendor must gain prior written consent from City thirty (30) business days before such transfer. For purposes of this Agreement, any change of ownership of the company shall constitute an assignment that requires the City's approval. Notwithstanding the foregoing, Vendor may, without City's consent, assign this Agreement in whole or in part as part of a corporate reorganization, consolidation, merger, or sale of substantially all of its assets related to this Agreement. Vendor shall provide City written notice of any such corporate reorganization, consolidation, merger, or sale of substantially all of its assets related to this Agreement within thirty (30) calendar days of such event.

23. **NO LIEN**. The Vendor shall not at any time permit any lien, attachment, or any other encumbrance under the laws of the State of Florida, or otherwise, by any person or persons whomsoever to be filed or recorded against the City, against any City property or money due or to become due for any work done or materials furnished under this Agreement by Vendor.

24. **AGREEMENT SUBJECT TO FUNDING:** The Agreement shall remain in full force and effect only as long as the expenditures provided for in the Agreement have been appropriated by the City Commission of the City of Boynton Beach in the annual budget for each fiscal year of this Agreement, and is subject to termination based on lack of funding.

25. **NON-EXCLUSIVE**: This Agreement is non-exclusive. City may retain additional entities to perform the same or similar work.

26. **REPRESENTATION OF AUTHORITY:** Vendor represents and warrants that this Agreement constitutes the legal, valid, binding, and enforceable obligation of Vendor and that neither the execution nor performance of this Agreement constitutes a breach of any agreement that Vendor has with any third party or violates applicable law. Vendor further represents and warrants that execution of this Agreement is within Vendor's legal powers, and each individual executing this Agreement on behalf of Vendor is duly authorized by all necessary and appropriate action to do so on behalf of Vendor and does so with full legal authority.

27. **RIGHTS IN DOCUMENTS AND WORK:** Any and all videos, photographs, documents, materials, data, or other work created by Vendor in connection with performing services, whether finished or unfinished ("Documents and Work"), shall be owned by City, and Vendor hereby transfers to City all right, title, and interest, including any copyright or other intellectual property rights, in or to the Documents and Work. Upon expiration or termination of this Agreement, the Documents and Work shall become the property of City and shall be delivered by Vendor to City within seven (7) days after expiration or termination. Any compensation due to Vendor may be withheld until all Documents and Work are received as provided in this Agreement. Vendor shall ensure that the requirements of this section are included in all agreements with all subcontractor(s).

28. **THIRD-PARTY BENEFICIARIES:** Neither Vendor nor City intends to primarily or directly benefit a third party by this Agreement. Therefore, the Parties acknowledge that there are no third-party beneficiaries to this Agreement and that no third party shall be entitled to assert a right or claim against either of them based upon this Agreement.

29. **MATERIALITY AND WAIVER OF BREACH**: Each requirement, duty, and obligation set forth in this Agreement was bargained for at arm's length and is agreed to by the Parties. Each requirement, duty, and obligation set forth in this Agreement is substantial and important to the formation of this Agreement, and each is, therefore, a material term. City's failure to enforce any provision of this Agreement shall not be deemed a waiver of such provision or modification of this Agreement. A waiver of any breach shall not be deemed a waiver

of any subsequent breach and shall not be construed to be a modification of this Agreement. To be effective, any waiver must be in writing and signed by an authorized signatory of the Party granting the waiver.

30. **COUNTERPARTS AND MULTIPLE ORIGINALS:** This Agreement may be executed in multiple originals and may be executed in counterparts, whether signed physically or electronically, each of which shall be deemed to be an original, but all of which, taken together, shall constitute one and the same agreement.

31. **NON-DISCRIMINATION:** Vendor and any subcontractors shall not discriminate on the basis of race, color, sex, religion, national origin, disability, age, marital status, political affiliation, sexual orientation, pregnancy, or gender identity and expression in the performance of this Agreement.

32. **ENTIRE AGREEMENT.** The Agreement between the City and the Vendor with respect to the subject matter of this Agreement. This Agreement supersedes all prior and contemporaneous negotiations, understandings, and agreements, written or oral, between the parties. This Agreement may not be modified except by the parties' mutual agreement set forth in writing and signed by the parties.

33. **SEVERABILITY.** If any provision of this Agreement or application thereof to any person or situation shall, to any extent, be held invalid or unenforceable, the remainder of this Agreement, and the application of such provisions to persons or situations other than those as to which it shall have been held invalid or unenforceable, shall not be affected thereby, and shall continue in full force and effect, and be enforced to the fullest extent permitted by law.

34. **ANTI-HUMAN TRAFFICKING**. On or before the Effective Date of this Agreement, Vendor shall provide City with an affidavit attesting that the Vendor does not use coercion for labor or services, in accordance with Section 787.06(13), Florida Statutes.

35. **COUNTRIES OF CONCERN**. The vendor represents that it is and will remain in compliance with Section 286.101, Florida Statutes, for the duration of the term.

36. **PUBLIC ENTITY CRIME ACT**. Vendor represents that it is familiar with the requirements and prohibitions under the Public Entity Crime Act, Section 287.133, Florida Statutes, and represents that its entry into this Agreement will not violate that Act. Vendor further represents that there has been no determination that it committed a "public entity crime" as defined by Section 287.133, Florida Statutes and that it has not been formally charged with committing an act defined as a "public entity crime" regardless of the amount of money involved or whether Vendor has been placed on the convicted vendor list.

IN WITNESS OF THE FOREGOING, the parties have set their hands and seals the day and year first written above.

CITY OF BOYNTON BEACH, FLORIDA

Ty Penserga, Mayor

Approved as to Form:

Shawna G. Lamb, City Attorney

Attested/Authenticated:

Maylee DeJesus, City Clerk

BARNEY'S PUMPS INC.

(Signature), Barney's Pumps, Inc.

Natalie DB. Albritton

Print Name of Authorized Official

Credit & Contracts Manager

Title

(Corporate Seal)

Attest/Authenticated:

(Signature), Witness

Print Name

EXHIBIT A
FORM OF TASK ORDER

CITY OF BOYNTON BEACH
_____ *Task Order*

Vendor: _____
Procurement: _____

1. **Task/Project**. _____

2. **Scope of Services**.
The scope of services under this Task Order is attached as **Exhibit A.**

3. **Deliverables and Schedule**.
Vendor shall deliver to the City the deliverables specified within _____(days/weeks/months) after complete execution of this Task Order and issuance of a PO by the City.

4. **Compensation**.
The total Fee to be paid to the Vendor under this Task Order shall not exceed $_____, based on the detailed fee schedule attached as **Exhibit A.**

5. **Agreement Reference**.
This Task Order shall be performed under the terms and conditions described within the _____Agreement, dated _____, by and between the City of Boynton Beach and _____.

6. **Insurance**.
Vendor shall maintain insurance coverages in accordance with the Agreement and hereby confirms that Certificate(s) of Insurance evidencing *current* policies meeting the requirements of the Agreement are on file with the City as of the date of this Task Order.

7. **Exhibits**.
All attached Exhibits are incorporated fully into this Task Order and the Agreement.

8. **Notice to Proceed**.

Vendor's receipt of a fully executed copy of this Task Order and a PO issued by the City shall serve as the Notice to Proceed under this Task Order, effective as of the date the fully executed Task Order and PO were emailed to the Vendor.

VENDOR:

By: _____

Print Name: _____

Date: _____, 202___

CITY OF BOYNTON BEACH

By: _____
Ty Penserga, Mayor

Date: _____, 202___

Attest: _____
City Clerk

City Attorney's Office
Approved as to form and legality
By: _____

EXHIBIT B
FEE SCHEDULE

BARNEY'S PUMPS INC.
LAKELAND • CORAL SPRINGS • JACKSONVILLE

12080 NW 40th STREET
CORAL SPRINGS, FL 33065-7602
PHONE (954) 346-0669
FAX (954) 346-0993

February 5, 2025

Andrew Rozwadowski , CPPB
City of Boynton Beach
Financial Services
100 E. Ocean Ave.
Boynton Beach, Florida 33435

Dear Andrew,

Please find enclosed Homa Pump Technology's current Price List along with our Authorized Distributor Letter. We are pleased to offer the City a [redacted] therefore the purchase price can be obtained by multiplying the prices in the list by [redacted] We will mail you any updates to the price list as we receive them.

In addition, I have enclosed Barney's Pumps Rail System Price List. The City's purchase price can be found in the rightmost column. Should we provide any labor, our rate is [redacted] per hour.

Please note that the price lists contain Trade Secret information and, as such, are exempt from Florida Statutes Chapter 119.07 (Public Records Laws).

Please contact me if you have any questions.

Thanks.

Jim King

Jim King
Municipal Account Manager
Mobile: 561-596-7018
Email: kingj@barneyspumps.com

Pump Technology Inc.
Ansonia, CT 06401

Southeast Regional Office
Ph. 203 231 6433

Re: HOMA PUMP Authorized Municipal Distributor

Date: 1/3/2025

To Whom It May Concern:

Effective September 14, 2004, Barney's Pumps, Inc. became the only authorized distributor for HOMA PUMP TECHNOLOGY INC. in the municipal market for the state of Florida (exclusive of the panhandle counties west of the Apalachicola River). Their responsibilities include but are not limited to:

A. Sale of new units,

B. Sale of OEM aftermarket parts in accordance with HOMA warranty, and

C. Warranty evaluation and repair to meet Warranty Requirements for HOMA pumps.


Barney's Pumps has been involved with the rotating equipment business for many years. Their staff is experienced in the selection, application, packaging and service of HOMA pumps, and they have locations in Lakeland, Coral Springs, and Jacksonville to properly support the municipal marketplace in the state of Florida.

HOMA PUMP will support Barney's Pumps by referring inquiries to them and by our direct sales force working side-by-side with them to optimize our customer support. We recommend our customers work closely with them to obtain the best results from our products.

They can be reached in Lakeland at (863) 665-8500, in Coral Springs at (954) 346-0669, or in Jacksonville at (904) 260-0669. Please let us know if you have any questions or if there is any way we can be of assistance.

Nate Ackerman

Sincerely,
Nate Ackerman
Southeast Regional Sales Manager
HOMA Pump Technology, Inc.

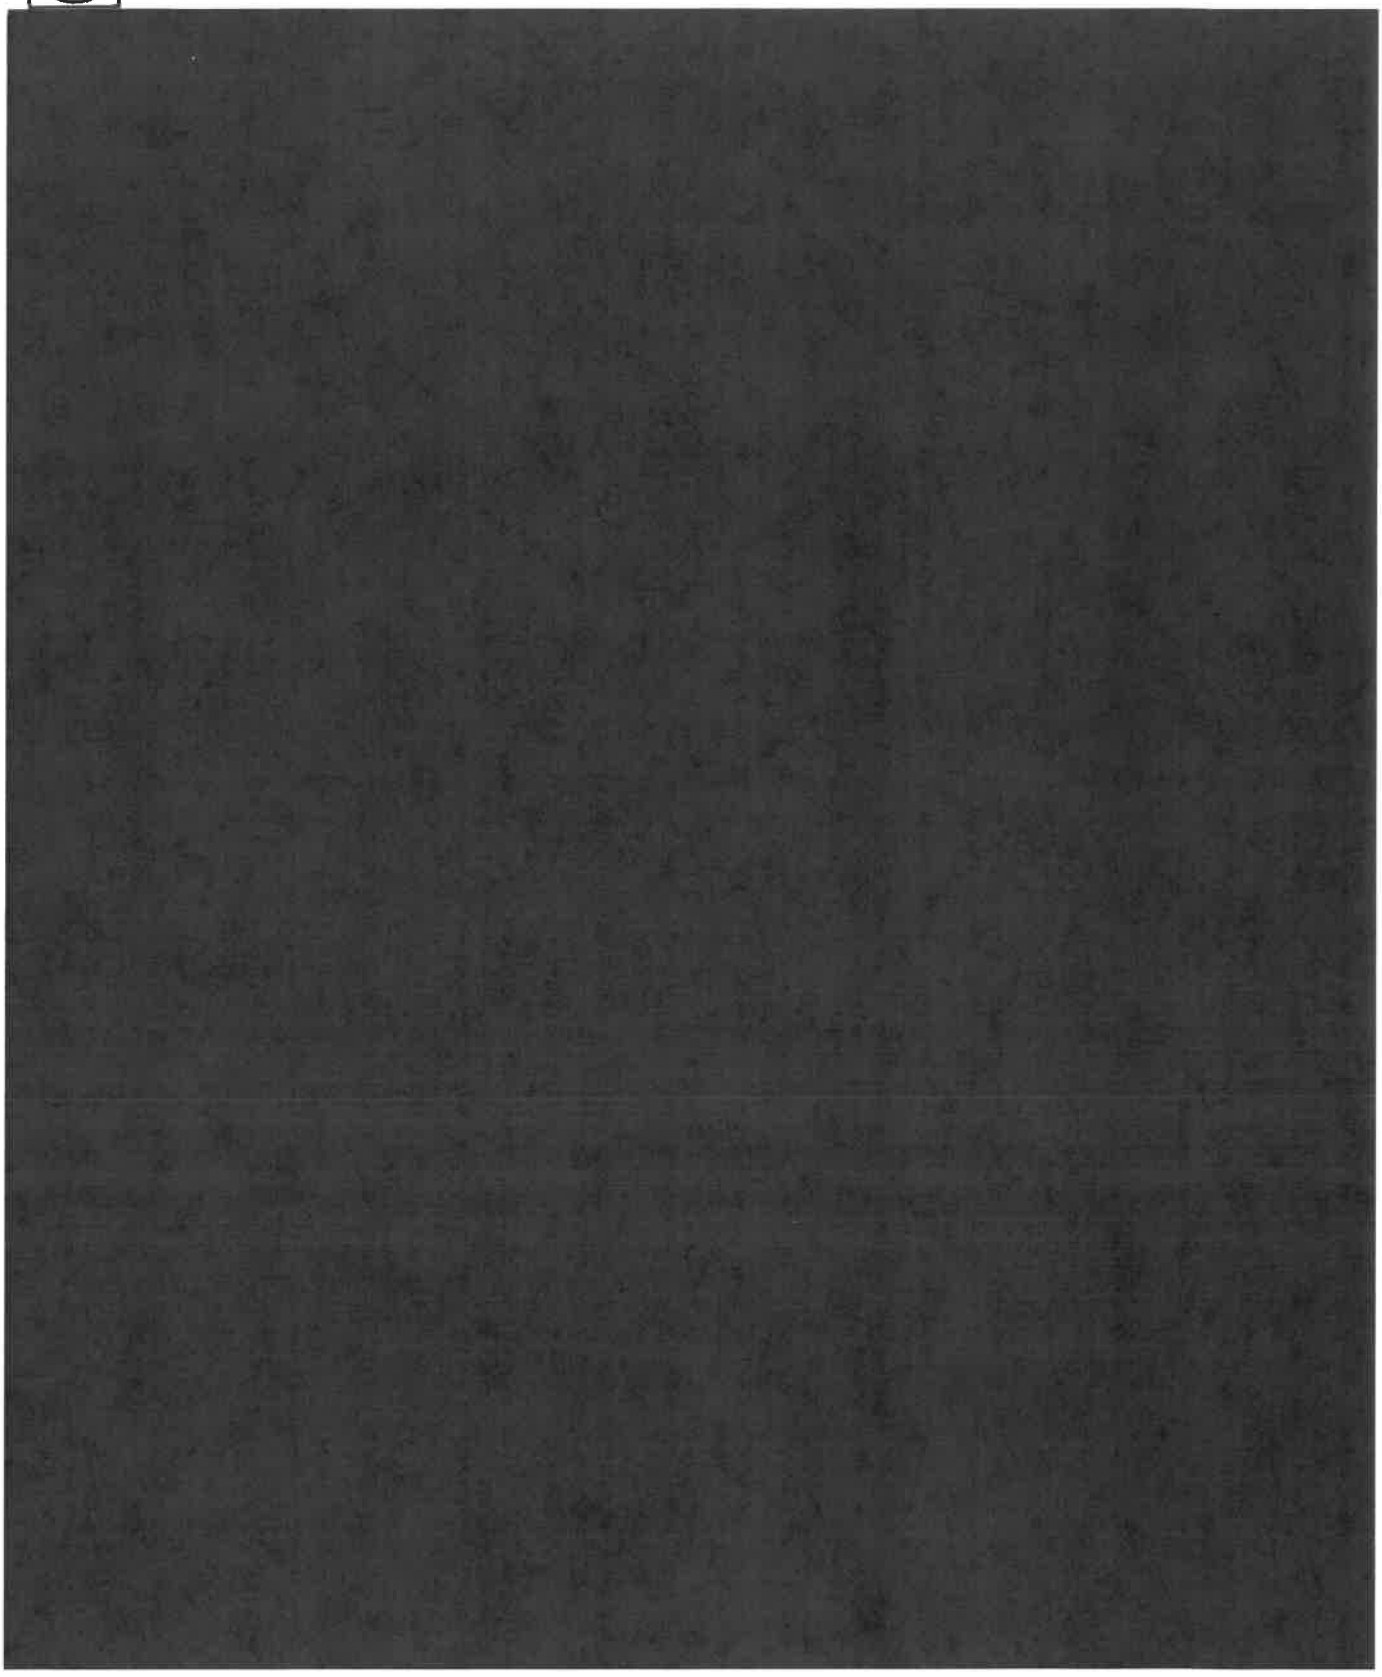

Declaration of Trade Secrets

Entity Name: ***BARNEY'S PUMPS*** ("Owner")

Trade Secret Declaration

The Owner listed above represents that the documents listed below ("Trade Secret Materials") are trade secrets pursuant to Chapter 688 and Section 812.081(1)(f), Florida Statutes for which Owner asserts a right to withhold from public disclosure as confidential or otherwise exempt from production under Florida public records laws (including Chapter 119, Florida Statutes):

HOMA® Pump Technology 2025 Pricelist

Owner affirmatively represents for reliance by the City of Boynton Beach ("City") that the Trade Secret Materials contain one or more of the following used in the operation of Owner's business and provide an advantage or an opportunity to Owner to obtain an advantage over those who do not know or use it (check all that apply):

___	formula	X	scientific, technical, financial, or commercial information
___	pattern	X	design, process, procedure, list of suppliers, list of customers, business code, or improvement thereof
___	device or combination of devices		
X	compilation of information		

Owner represents and acknowledges:

A. The Trade Secret Materials, irrespective of novelty, invention, patentability, the state of the prior art, and the level of skill in the business, art, or field to which the subject matter pertains, are considered to be: 1. secret; 2. of value; 3. for use or in use by the business; and 4. of advantage to the business, or providing an opportunity to obtain an advantage, over those who do not know or use it;

B. City is not liable for the use or disclosure relating to Trade Secret Materials provided to City unless the material is listed above as Trade Secret Materials, clearly marked as "Trade Secret Materials," and submitted with a copy of this form; and

C. In the event a third party submits a request to City for records designated by Owner as Trade Secret Materials, City shall refrain from disclosing the trade secret materials, unless otherwise ordered by a court of competent jurisdiction or authorized in writing by Owner. Owner shall indemnify and defend City and its employees and agents from any and all claims, causes of action, losses, fines, penalties, damages, judgments and liabilities of any kind, including attorneys' fees, litigation expenses, and court costs, relating to the nondisclosure of Trade Secret Materials in response to a records request by a third party.

The undersigned represents and warrants that they are, on the date of execution, duly authorized by all necessary and appropriate action to execute this form on behalf of Owner and does so with full legal

authority. Under penalties of perjury, the undersigned declares that they have read the foregoing Declaration of Trade Secrets and that the facts stated in it are true.

Signed: Robert Pearce Signer ID: SCENKU3V12... Title: President

Printed Name: Robert Pearce Date: 3/17/2025

STATE OF Florida)
COUNTY OF Polk)

The foregoing instrument was acknowledged before me, by means of ☑ physical presence or ☐ online notarization, this 17th day of March, 2025 by Robert Pearce, who is personally known to me or who has produced _____ as identification and who did (did not) take an oath.

NOTARY PUBLIC:
Signature: Robbi Bullock
Print Name: _____
State of Florida at Large (Seal)
My commission expires:

ROBBIN BULLOCK
Commission # HH 401973
Expires August 7, 2027

BARNPUM-01 AFOSTER

CERTIFICATE OF LIABILITY INSURANCE

DATE (MM/DD/YYYY) 9/19/2024

THIS CERTIFICATE IS ISSUED AS A MATTER OF INFORMATION ONLY AND CONFERS NO RIGHTS UPON THE CERTIFICATE HOLDER. THIS CERTIFICATE DOES NOT AFFIRMATIVELY OR NEGATIVELY AMEND, EXTEND OR ALTER THE COVERAGE AFFORDED BY THE POLICIES BELOW. THIS CERTIFICATE OF INSURANCE DOES NOT CONSTITUTE A CONTRACT BETWEEN THE ISSUING INSURER(S), AUTHORIZED REPRESENTATIVE OR PRODUCER, AND THE CERTIFICATE HOLDER.

IMPORTANT: If the certificate holder is an ADDITIONAL INSURED, the policy(ies) must have ADDITIONAL INSURED provisions or be endorsed. If SUBROGATION IS WAIVED, subject to the terms and conditions of the policy, certain policies may require an endorsement. A statement on this certificate does not confer rights to the certificate holder in lieu of such endorsement(s).

PRODUCER
PGIS, LLC dba Turner Insurance & Bonding Co.
PO Drawer 230789
Montgomery, AL 36123

CONTACT NAME: Abby Foster
PHONE (A/C, No, Ext): (334) 386-3609 FAX (A/C, No): (334) 244-0350
E-MAIL ADDRESS: afoster@turnerfirst.com

INSURER(S) AFFORDING COVERAGE	NAIC #
INSURER A : Zurich American Insurance	16535
INSURER B : Homesite Insurance Company of Florida	11156
INSURER C : Wilshire Insurance Company	13234
INSURER D :	
INSURER E :	
INSURER F :	

INSURED
Barney's Pumps, Inc.
2965 Barneys Pumps Pl
Lakeland, FL 33812

COVERAGES **CERTIFICATE NUMBER:** **REVISION NUMBER:**

THIS IS TO CERTIFY THAT THE POLICIES OF INSURANCE LISTED BELOW HAVE BEEN ISSUED TO THE INSURED NAMED ABOVE FOR THE POLICY PERIOD INDICATED. NOTWITHSTANDING ANY REQUIREMENT, TERM OR CONDITION OF ANY CONTRACT OR OTHER DOCUMENT WITH RESPECT TO WHICH THIS CERTIFICATE MAY BE ISSUED OR MAY PERTAIN, THE INSURANCE AFFORDED BY THE POLICIES DESCRIBED HEREIN IS SUBJECT TO ALL THE TERMS, EXCLUSIONS AND CONDITIONS OF SUCH POLICIES. LIMITS SHOWN MAY HAVE BEEN REDUCED BY PAID CLAIMS.

INSR LTR	TYPE OF INSURANCE	ADDL INSD	SUBR WVD	POLICY NUMBER	POLICY EFF (MM/DD/YYYY)	POLICY EXP (MM/DD/YYYY)	LIMITS	
A	X COMMERCIAL GENERAL LIABILITY			GLO0144080-06	10/1/2024	10/1/2025	EACH OCCURRENCE	$ 1,000,000
	CLAIMS-MADE X OCCUR						DAMAGE TO RENTED PREMISES (Ea occurrence)	$ 300,000
	X Contractual Liab Inc						MED EXP (Any one person)	$ 10,000
	X XCU Included						PERSONAL & ADV INJURY	$ 1,000,000
	GEN'L AGGREGATE LIMIT APPLIES PER:						GENERAL AGGREGATE	$ 2,000,000
	POLICY X PRO-JECT LOC						PRODUCTS - COMP/OP AGG	$ 2,000,000
	OTHER:						EBL AGGREGATE	$ 2,000,000
A	AUTOMOBILE LIABILITY			BAP0144081-06	10/1/2024	10/1/2025	COMBINED SINGLE LIMIT (Ea accident)	$ 1,000,000
	X ANY AUTO						BODILY INJURY (Per person)	$
	OWNED AUTOS ONLY / SCHEDULED AUTOS						BODILY INJURY (Per accident)	$
	HIRED AUTOS ONLY / NON-OWNED AUTOS ONLY						PROPERTY DAMAGE (Per accident)	$
							PIP	$ 10,000
B	X UMBRELLA LIAB X OCCUR			CXP- 038269-00	10/1/2024	10/1/2025	EACH OCCURRENCE	$ 3,000,000
	EXCESS LIAB CLAIMS-MADE						AGGREGATE	$ 3,000,000
	DED RETENTION $							$
A	WORKERS COMPENSATION AND EMPLOYERS' LIABILITY Y/N	N/A		WC0144079-06	10/1/2024	10/1/2025	X PER STATUTE OTH-ER	
	ANY PROPRIETOR/PARTNER/EXECUTIVE OFFICER/MEMBER EXCLUDED? (Mandatory in NH) N						E.L. EACH ACCIDENT	$ 1,000,000
	If yes, describe under DESCRIPTION OF OPERATIONS below						E.L. DISEASE - EA EMPLOYEE	$ 1,000,000
							E.L. DISEASE - POLICY LIMIT	$ 1,000,000
C	Equipment Floater			IMP4002383-00	4/1/2024	10/1/2025	Per Sched/$2,500 Ded	

DESCRIPTION OF OPERATIONS / LOCATIONS / VEHICLES (ACORD 101, Additional Remarks Schedule, may be attached if more space is required)
City of Boynton Beach, its officers, employees, and agents are included as additional insured on the general liability and auto liability if required by written contract.

CERTIFICATE HOLDER

City of Boynton Beach
100 E. Ocean Ave
Boynton Beach, FL 33535

CANCELLATION

SHOULD ANY OF THE ABOVE DESCRIBED POLICIES BE CANCELLED BEFORE THE EXPIRATION DATE THEREOF, NOTICE WILL BE DELIVERED IN ACCORDANCE WITH THE POLICY PROVISIONS.

AUTHORIZED REPRESENTATIVE
R. James Walley

© 1988-2015 ACORD CORPORATION. All rights reser

The ACORD name and logo are registered marks of ACORD

AGREEMENT BETWEEN THE CITY OF BOYNTON BEACH AND BARNEY'S PUMPS, INC., FOR HOMA SUBMERSIBLE PUMPS, PARTS AND ACCESSORIES

This Agreement is made as of this _21st_ day of _March__, 2025_, by and between Barney's Pumps, Inc., with a principal address of 2965 Barney's Pumps Place, Lakeland, FL 33812 with our Coral Springs Branch address of 12080 NW 40th Street, Coral Springs, FL 33065, hereinafter referred to as "Vendor," and the CITY OF BOYNTON BEACH, a municipal corporation organized and existing under the laws of Florida, with a business address of 100 East Ocean Avenue, Boynton Beach, Florida 33435, hereinafter referred to as "City." In consideration of the mutual benefits, terms, and conditions hereinafter specified, the Parties agree as set forth below.

WHEREAS, the City needs to purchase pumps, parts, and accessories for the lift stations, and

WHEREAS, the Vendor is the Sole Source, to provide HOMA products, OEM Parts, service repairs, and warranty for HOMA Pump Technologies, Inc. Pumps; and

WHEREAS, per the procurement policy, SECTION X. ALTERNATIVES TO FORMAL SEALBIDS 5. Allows for Sole Source Services and Purchases, and

WHEREAS, the definition of a Sole Source Purchase allows an award for Commodities, Services, or a construction item without competition when it is determined that there is only one source available.

WHEREAS, This may include, without limitation, repairs or additions from the original equipment manufacturer, only supplier in the area, franchised or licensed distributor or service, or patented or propriety item, and

WHEREAS, the Vendor has provided the applicable letter to the City that meets the Sole Source Procurement Exemption, and

WHEREAS, the City desires to engage Vendor to provide HOMA pumps, parts, and accessories (the "Goods") on an as-needed basis; and

WHEREAS, Vendor has agreed to provide the Goods in accordance with the terms and conditions set forth herein.

NOW THEREFORE, for and in consideration of the mutual covenants and promises as hereinafter set forth and of the faithful performance of such covenants and conditions, the City and Vendor do hereby agree as follows:

1. **GOODS:** Vendor shall provide all equipment, materials, and labor necessary to provide Goods on an as-needed basis. Vendor shall provide all Goods and perform any services diligently, carefully, and thoroughly consistent with good business practice. Time shall be of the essence concerning all matters outlined in this Agreement. Vendor shall warrant that the Goods be free from improper workmanship and defective materials for the period specified in each quote or Task Order.

2. **METHOD OF ORDERING GOODS:**

    a. Direct Orders. Orders valued at less than $10,000 total, or which, in the City's determination, requires immediate acquisition, may be ordered by the City under this Agreement, as needed, without issuing a Task Order. City staff shall confirm such request for Goods via email to the Vendor describing the quantity and type of Goods, fee, delivery time, and reference to this Agreement. All such Goods shall be provided and invoiced under the terms of this Agreement. Orders shall not be broken out into smaller direct orders to avoid the issuance of a Task Order. Upon completion of each delivery, the Vendor will submit an individual invoice of said order indicating the date of delivery, the description and quantity of the goods, and the rates charged in accordance with the Agreement.

    b. Task Orders. The City may issue a Task Order for purchases valued at $10,000 or more and/or for specific orders that may require a detailed scope of work, specific delivery dates, or other special terms necessary for the task. Such Task Orders will be in a format similar to the Task Order attached to this Agreement as **Exhibit A**. All terms and conditions of the Agreement will apply to each Task Order. The Mayor is authorized to execute Task Orders up to the threshold in the City's procurement policy (currently set at $50,000). Any Task Order in excess of the then-current procurement policy threshold shall require approval of the City Commission. Upon completion of each work task, the Vendor will submit an individual invoice for each Task Order, a copy of the related Task Order, and any other documents required by this Agreement or the applicable Task Order.

3. **TIME FOR PERFORMANCE:** Work under the Agreement and any applicable Task Order shall commence upon the City giving written notice to the Vendor to proceed along with a purchase order. Vendor shall provide all Goods and perform all services required pursuant to this Agreement. Time is of the essence for Vendor's performance of the duties, obligations, and responsibilities required by this Agreement.

4. **FEE:** As compensation for Goods provided and services rendered by Vendor to the City, the City shall pay the Vendor an annual amount not to exceed Four Hundred Thousand Dollars ($400,000) ("Fee"). The Fee is based on the Rates outlined in the Fee Schedule attached hereto as **Exhibit B**, and incorporated into this Agreement by reference. Any

pumps, parts, and accessories shall be billed at the then-current catalog price, with any applicable discounts. The Fee shall be the sole compensation paid to Vendor in connection with the provisions of Goods and rendition of the services and the performance of any and all of its other obligations under this Agreement and shall include any out-of-pocket or other expenses, including travel expenses, incurred by Vendor.

5. **TERM:** This Agreement shall be for an initial term of three (3) years, commencing on March 21, 2025, and shall remain in effect through March 21,2028 ("Initial Term"), unless otherwise terminated or extended as provided in this Agreement. The City reserves the right to renew the Agreement for two (2) additional one-year renewal terms (each an "Extension Term") on the same terms and conditions stated in this Agreement, subject to Vendor's satisfactory performance as determined by the City, determination by the City that renewal will be in the best interest of the City, and confirmation that Vendor is the sole source to provide the Goods. The Mayor is authorized to execute the term extension amendment(s). If Vendor requests a rate change at the time of renewal, such change shall not become effective until a written amendment is approved by the City Commission and duly executed by the Parties.

6. **NOTICES:** All Notices to the City shall be in writing by certified mail return receipt requested, or customarily used overnight transmission with proof of delivery, sent to:

City: Daniel Dugger, City Manager
City of Boynton Beach
P.O. Box 310
Boynton Beach, Florida 33425
Telephone: (561) 742-6010 / Facsimile: (561) 742-6090

Copy: Shawna G. Lamb, City Attorney
City of Boynton Beach
P.O. Box 310
Boynton Beach, Florida 33425
Telephone: (561) 742-6010 / Facsimile: (561) 742-6090

Vendor: Barney's Pumps, Inc.
P.O. Box 3529
Lakeland, FL 33802

Telephone: 863-665-8500
Email: kingj@barneyspumps.com

7. **INVOICES AND PAYMENT:** Invoices must identify the PO number and should be mailed to:

Boynton Beach Finance Department
Attn: Accounts Payable

P.O. Box 310
Boynton Beach, FL 33425.

Invoices shall show the type and quantity of the Goods and dates(s) of delivery. Invoices may be submitted after such Goods are delivered; however, all Goods delivered before September 30th of any given year must be invoiced by September 30th of that year. Vendor shall provide a W-9 with the first invoice.

Payment shall be made only for Goods actually ordered and received pursuant to this Agreement. The fee shall be paid based on receipt of a proper invoice in accordance with the invoice schedule indicated above. Payment will be made within 45 days of receipt of a proper invoice in accordance with the Local Government Prompt Payment Act, Section 218.70, et al., Florida Statutes. No payment made under this Agreement shall be conclusive evidence of the performance of this Agreement by Vendor, either wholly or in part, and no payment shall be construed to be an acceptance of or to relieve Vendor of liability for the defective, faulty, or incomplete rendition of Goods and services.

8. **TAX EXEMPT:** Prices applicable to the City do not include applicable state and local sales, use, and related taxes. The City is exempt from state and local sales and use taxes and shall not be invoiced for the same. Upon request, the City will provide the Vendor with proof of tax-exempt status.

9. **SOVEREIGN IMMUNITY:** Nothing contained in this Agreement nor contained herein shall be considered nor construed to waive the City's rights and immunities under the common law or section 768.28, Florida Statutes, as may be amended.

10. **ATTORNEY'S FEES:** In the event that either Party brings suit to enforce the Agreement, each Party shall bear its own attorney's fees and court costs.

11. **PUBLIC RECORDS:** The City is a public agency subject to Chapter 119, Florida Statutes. The Vendor shall comply with Florida's Public Records Law. Specifically, the Vendor shall:

    A. Keep and maintain public records required by the City to perform the service when utilizing non-City-owned equipment;

    B. Upon request from the City's custodian of public records, provide the City with a copy of the requested records or allow the records to be inspected or copied within a reasonable time at a cost that does not exceed the cost provided in Chapter 119, Fla. Stat. or as otherwise provided by law;

    C. Ensure that public records that are exempt or that are confidential and exempt from public record disclosure requirements are not disclosed except as authorized by law for the duration of the contract term and, following completion of the contract, Vendor shall destroy all copies of such confidential and exempt records remaining

in its possession once the Vendor transfers the records in its possession to the City; and

D. Upon completion of the contract, Vendor shall transfer to the City, at no cost to the City, all public records in Vendor's possession. All records stored electronically by Vendor must be provided to the City, upon request from the City's custodian of public records, in a format that is compatible with the information technology systems of the City.

E. IF THE VENDOR HAS QUESTIONS REGARDING THE APPLICATION OF CHAPTER 119, FLORIDA STATUTES, TO THE VENDOR'S DUTY TO PROVIDE PUBLIC RECORDS RELATING TO THIS CONTRACT, CONTACT THE CUSTODIAN OF PUBLIC RECORDS:

CITY CLERK OFFICE
100 E. OCEAN AVENUE
BOYNTON BEACH, FLORIDA, 33435
561-742-6060
CityClerk@bbfl.us

12. **SCRUTINIZED COMPANIES - 287.135 AND 215.473:** By execution of this Agreement, Vendor certifies that Vendor is not participating in a boycott of Israel. The Vendor further certifies that Vendor is not on the Scrutinized Companies that Boycott Israel list, not on the Scrutinized Companies with Activities in Sudan List, and not on the Scrutinized Companies with Activities in the Iran Petroleum Energy Sector List, or has Vendor been engaged in business operations in Syria. Subject to limited exceptions provided in state law, the City will not contract for the provision of goods or services with any scrutinized company referred to above. Submitting a false certification shall be deemed a material breach of contract. The City shall provide notice, in writing, to the Vendor of the City's determination concerning the false certification. The Vendor shall have five (5) days from receipt of notice to refute the false certification allegation. If such false certification is discovered during the active contract term, the Vendor shall have ninety (90) days following receipt of the notice to respond in writing and demonstrate that the determination of false certification was made in error. If the Vendor does not demonstrate that the City's determination of false certification was made in error, then the City shall have the right to terminate the contract and seek civil remedies pursuant to Section 287.135, Florida Statutes, as amended from time to time.

13. **E-VERIFY:** Vendor shall comply with Section 448.095, Fla. Stat., "Employment Eligibility," including the registration and use of the E-Verify system to verify the work authorization status of employees. Failure to comply with Section 448.095, Fla. Stat. shall result in termination of this Agreement. Any challenge to termination under this provision must be filed in the Circuit Court no later than 20 calendar days after the date of termination.

If this Agreement is terminated for a violation of the statute by Vendor, Vendor may not be awarded a public contract for a period of one (1) year after the date of termination.

14. **DISPUTES:** Any disputes that arise between the parties regarding the performance of this Agreement and cannot be resolved through negotiations shall be submitted to a court of competent jurisdiction exclusively in Palm Beach County, Florida. This Agreement shall be construed under Florida Law.

15. **TERMINATION FOR CONVENIENCE:** This Agreement may be terminated by either Party for convenience upon fourteen (14) calendar days of written notice, in which event the Vendor shall be compensated for Goods provided and services performed through the termination date.

16. **TERMINATION FOR CAUSE:** In addition to all other remedies available to the aggrieved Party, this Agreement shall be subject to cancellation by either Party for cause, should the other Party neglect or fail to perform or observe any of the terms, provisions, conditions, or requirements herein contained, if such neglect or failure shall continue for a period of thirty (30) calendar days after receipt by the defaulting Party of written notice of such neglect or failure.

17. **INDEMNIFICATION:** Vendor shall indemnify and hold harmless the City and its elected and appointed officers, agents, assigns and employees, consultants, separate Vendors, any of their subcontractors, or sub-subcontractors (collectively, "Indemnified Party"), from and against claims, demands, or causes of action whatsoever, and the resulting losses, damages, costs, and expenses, including but not limited to attorneys' fees, including paralegal expenses, liabilities, damages, orders, judgments, or decrees, sustained by the Indemnified Party arising out of or resulting from (A) Vendor's performance or breach of Agreement, (B) acts or omissions, negligence, recklessness, or intentional wrongful conduct by Vendor's, its agents, employees, subcontractors, participants, and volunteers, and (C) Vendor's failure to take out and maintain insurance as required under this Agreement. Vendor shall pay all claims and losses in connection therewith and shall investigate and defend all claims, suits, or actions of any kind or nature against an Indemnified Party, where applicable, including appellate proceedings, and shall pay all costs, judgments, and attorneys' fees which may issue thereon. The obligations of this section shall survive indefinitely regardless of termination of the Agreement. If considered necessary by the City and the City Attorney, any sums due Vendor under this Agreement may be retained by the City until all claims subject to this indemnification obligation have been settled or otherwise resolved. Any amount withheld shall not be subject to payment of interest by the City.

18. **INSURANCE:** At the time of execution of this Agreement, the Vendor shall provide the City with a copy of its Certificate of Insurance reflecting the following insurance coverage:

i. Workers' Compensation Insurance to apply for all employees in compliance with the "Workers' Compensation Law" of the State of Florida and all applicable federal laws.

In addition, the policy(ies) shall include Employer's Liability with limits of One Million Dollars ($1,000,000.00) each accident, One Million Dollars ($1,000,000.00) each condition, and One Million Dollars ($1,000,000.00) aggregate by condition.

ii. Comprehensive General Liability with minimum limits of One Million Dollars ($1,000,000.00) per occurrence combined single limit for Bodily Injury Liability and Property Damage Liability shall include:

1. Premises and/or Operations on an occurrence basis.
2. Completed Operations Liability on an occurrence basis.
3. Broad Form Property Damage.
4. Broad Form Contractual Coverage applicable to this specific Agreement, including any hold harmless and/or indemnification agreement.

The Certificate of Insurance shall name the City of Boynton Beach and its officers, employees, and agents as additional insured.

19. **LIMITATION OF LIABILITY:** Notwithstanding any provision of the Agreement to which it is applicable, City shall not be liable or responsible to Vendor beyond the amount remaining due to Vendor under the Agreement, regardless of whether said liability be based in tort, contract, indemnity or otherwise; and in no event shall City be liable to Vendor for punitive or exemplary damages or lost profits or consequential damages.

20. **INDEPENDENT CONTRACTOR:** The Agreement does not create an employee/employer relationship between the Parties. The Parties intend that Vendor is an independent contractor pursuant to the Agreement and shall not be considered the City's employee for any purpose. Vendor shall not have the right to bind City to any obligation not expressly undertaken by City under this Agreement

21. **COMPLIANCE WITH LAWS:** Vendor hereby warrants and agrees that at all times material to the Agreement, Vendor shall perform its obligations in compliance with all applicable federal, state, and local laws, rules, and regulations, including section 501.171, Florida Statutes. Non-compliance may constitute a material breach of the Agreement.

22. **ASSIGNMENT:** If this Agreement and any interests granted herein shall be assigned, transferred, or otherwise encumbered under any circumstances by Vendor, Vendor must gain prior written consent from City thirty (30) business days before such transfer. For purposes of this Agreement, any change of ownership of the company shall constitute an assignment that requires the City's approval. Notwithstanding the foregoing, Vendor may, without City's consent, assign this Agreement in whole or in part as part of a corporate reorganization, consolidation, merger, or sale of substantially all of its assets related to this Agreement. Vendor shall provide City written notice of any such corporate reorganization, consolidation, merger, or sale of substantially all of its assets related to this Agreement within thirty (30) calendar days of such event.

23. **NO LIEN**. The Vendor shall not at any time permit any lien, attachment, or any other encumbrance under the laws of the State of Florida, or otherwise, by any person or persons whomsoever to be filed or recorded against the City, against any City property or money due or to become due for any work done or materials furnished under this Agreement by Vendor.

24. **AGREEMENT SUBJECT TO FUNDING:** The Agreement shall remain in full force and effect only as long as the expenditures provided for in the Agreement have been appropriated by the City Commission of the City of Boynton Beach in the annual budget for each fiscal year of this Agreement, and is subject to termination based on lack of funding.

25. **NON-EXCLUSIVE**: This Agreement is non-exclusive. City may retain additional entities to perform the same or similar work.

26. **REPRESENTATION OF AUTHORITY:** Vendor represents and warrants that this Agreement constitutes the legal, valid, binding, and enforceable obligation of Vendor and that neither the execution nor performance of this Agreement constitutes a breach of any agreement that Vendor has with any third party or violates applicable law. Vendor further represents and warrants that execution of this Agreement is within Vendor's legal powers, and each individual executing this Agreement on behalf of Vendor is duly authorized by all necessary and appropriate action to do so on behalf of Vendor and does so with full legal authority.

27. **RIGHTS IN DOCUMENTS AND WORK:** Any and all videos, photographs, documents, materials, data, or other work created by Vendor in connection with performing services, whether finished or unfinished ("Documents and Work"), shall be owned by City, and Vendor hereby transfers to City all right, title, and interest, including any copyright or other intellectual property rights, in or to the Documents and Work. Upon expiration or termination of this Agreement, the Documents and Work shall become the property of City and shall be delivered by Vendor to City within seven (7) days after expiration or termination. Any compensation due to Vendor may be withheld until all Documents and Work are received as provided in this Agreement. Vendor shall ensure that the requirements of this section are included in all agreements with all subcontractor(s).

28. **THIRD-PARTY BENEFICIARIES:** Neither Vendor nor City intends to primarily or directly benefit a third party by this Agreement. Therefore, the Parties acknowledge that there are no third-party beneficiaries to this Agreement and that no third party shall be entitled to assert a right or claim against either of them based upon this Agreement.

29. **MATERIALITY AND WAIVER OF BREACH**: Each requirement, duty, and obligation set forth in this Agreement was bargained for at arm's length and is agreed to by the Parties. Each requirement, duty, and obligation set forth in this Agreement is substantial and important to the formation of this Agreement, and each is, therefore, a material term. City's failure to enforce any provision of this Agreement shall not be deemed a waiver of such provision or modification of this Agreement. A waiver of any breach shall not be deemed a waiver

of any subsequent breach and shall not be construed to be a modification of this Agreement. To be effective, any waiver must be in writing and signed by an authorized signatory of the Party granting the waiver.

30. **COUNTERPARTS AND MULTIPLE ORIGINALS:** This Agreement may be executed in multiple originals and may be executed in counterparts, whether signed physically or electronically, each of which shall be deemed to be an original, but all of which, taken together, shall constitute one and the same agreement.

31. **NON-DISCRIMINATION:** Vendor and any subcontractors shall not discriminate on the basis of race, color, sex, religion, national origin, disability, age, marital status, political affiliation, sexual orientation, pregnancy, or gender identity and expression in the performance of this Agreement.

32. **ENTIRE AGREEMENT.** The Agreement between the City and the Vendor with respect to the subject matter of this Agreement. This Agreement supersedes all prior and contemporaneous negotiations, understandings, and agreements, written or oral, between the parties. This Agreement may not be modified except by the parties' mutual agreement set forth in writing and signed by the parties.

33. **SEVERABILITY.** If any provision of this Agreement or application thereof to any person or situation shall, to any extent, be held invalid or unenforceable, the remainder of this Agreement, and the application of such provisions to persons or situations other than those as to which it shall have been held invalid or unenforceable, shall not be affected thereby, and shall continue in full force and effect, and be enforced to the fullest extent permitted by law.

34. **ANTI-HUMAN TRAFFICKING**. On or before the Effective Date of this Agreement, Vendor shall provide City with an affidavit attesting that the Vendor does not use coercion for labor or services, in accordance with Section 787.06(13), Florida Statutes.

35. **COUNTRIES OF CONCERN**. The vendor represents that it is and will remain in compliance with Section 286.101, Florida Statutes, for the duration of the term.

36. **PUBLIC ENTITY CRIME ACT**. Vendor represents that it is familiar with the requirements and prohibitions under the Public Entity Crime Act, Section 287.133, Florida Statutes, and represents that its entry into this Agreement will not violate that Act. Vendor further represents that there has been no determination that it committed a "public entity crime" as defined by Section 287.133, Florida Statutes and that it has not been formally charged with committing an act defined as a "public entity crime" regardless of the amount of money involved or whether Vendor has been placed on the convicted vendor list.

IN WITNESS OF THE FOREGOING, the parties have set their hands and seals the day and year first written above.

CITY OF BOYNTON BEACH, FLORIDA

Ty Penserga, Mayor

BARNEY'S PUMPS INC.

(Signature), Barney's Pumps, Inc.

Natalie DB. Albritton

Print Name of Authorized Official

Credit & Contracts Manager

Title

Approved as to Form:

Shawna G. Lamb, City Attorney

(Corporate Seal)

Attest/Authenticated:

(Signature), Witness

Print Name

Attested/Authenticated:

Maylee DeJesus, City Clerk

EXHIBIT A
FORM OF TASK ORDER

CITY OF BOYNTON BEACH
_____ *Task Order*

Vendor: _____
Procurement: _____

1. **Task/Project**. _____

2. **Scope of Services**.
The scope of services under this Task Order is attached as **Exhibit A.**

3. **Deliverables and Schedule**.
Vendor shall deliver to the City the deliverables specified within _____(days/weeks/months) after complete execution of this Task Order and issuance of a PO by the City.

4. **Compensation**.
The total Fee to be paid to the Vendor under this Task Order shall not exceed $_____, based on the detailed fee schedule attached as **Exhibit A.**

5. **Agreement Reference**.
This Task Order shall be performed under the terms and conditions described within the _____Agreement, dated _____, by and between the City of Boynton Beach and _____.

6. **Insurance**.
Vendor shall maintain insurance coverages in accordance with the Agreement and hereby confirms that Certificate(s) of Insurance evidencing *current* policies meeting the requirements of the Agreement are on file with the City as of the date of this Task Order.

7. **Exhibits**.
All attached Exhibits are incorporated fully into this Task Order and the Agreement.

8. **Notice to Proceed.**

Vendor's receipt of a fully executed copy of this Task Order and a PO issued by the City shall serve as the Notice to Proceed under this Task Order, effective as of the date the fully executed Task Order and PO were emailed to the Vendor.

VENDOR: Barney's Pumps, Inc.

By: _____

Print Name: Natalie DB. Albritton
Credit & Contracts Manager

Date: March 21, 2025

CITY OF BOYNTON BEACH

By: _____
Ty Penserga, Mayor

Date: _____, 202___

Attest: _____
City Clerk

City Attorney's Office
Approved as to form and legality
By: _____

EXHIBIT B
FEE SCHEDULE

BARNEY'S PUMPS INC.
LAKELAND • CORAL SPRINGS • JACKSONVILLE

12080 NW 40th STREET
CORAL SPRINGS, FL 33065-7602
PHONE (954) 346-0669
FAX (954) 346-0993

February 5, 2025

Andrew Rozwadowski , CPPB
City of Boynton Beach
Financial Services
100 E. Ocean Ave.
Boynton Beach, Florida 33435

Dear Andrew,

Please find enclosed Homa Pump Technology's current Price List along with our Authorized Distributor Letter. We are pleased to offer the City a [redacted] therefore the purchase price can be obtained by multiplying the prices in the list by [redacted] We will mail you any updates to the price list as we receive them.

In addition, I have enclosed Barney's Pumps Rail System Price List. The City's purchase price can be found in the rightmost column. Should we provide any labor, our rate is [redacted] per hour.

Please note that the price lists contain Trade Secret information and, as such, are exempt from Florida Statutes Chapter 119.07 (Public Records Laws).

Please contact me if you have any questions.

Thanks.

Jim King

Jim King
Municipal Account Manager
Mobile: 561-596-7018
Email: kingj@barneyspumps.com

Pump Technology Inc.
Ansonia, CT 06401

Southeast Regional Office
Ph. 203 231 6433

Re: HOMA PUMP Authorized Municipal Distributor

Date: 1/3/2025

To Whom It May Concern:

Effective September 14, 2004, Barney's Pumps, Inc. became the only authorized distributor for HOMA PUMP TECHNOLOGY INC. in the municipal market for the state of Florida (exclusive of the panhandle counties west of the Apalachicola River). Their responsibilities include but are not limited to:

A. Sale of new units,

B. Sale of OEM aftermarket parts in accordance with HOMA warranty, and

C. Warranty evaluation and repair to meet Warranty Requirements for HOMA pumps.


Barney's Pumps has been involved with the rotating equipment business for many years. Their staff is experienced in the selection, application, packaging and service of HOMA pumps, and they have locations in Lakeland, Coral Springs, and Jacksonville to properly support the municipal marketplace in the state of Florida.

HOMA PUMP will support Barney's Pumps by referring inquiries to them and by our direct sales force working side-by-side with them to optimize our customer support. We recommend our customers work closely with them to obtain the best results from our products.

They can be reached in Lakeland at (863) 665-8500, in Coral Springs at (954) 346-0669, or in Jacksonville at (904) 260-0669. Please let us know if you have any questions or if there is any way we can be of assistance.

Nate Ackerman

Sincerely,
Nate Ackerman
Southeast Regional Sales Manager
HOMA Pump Technology, Inc.

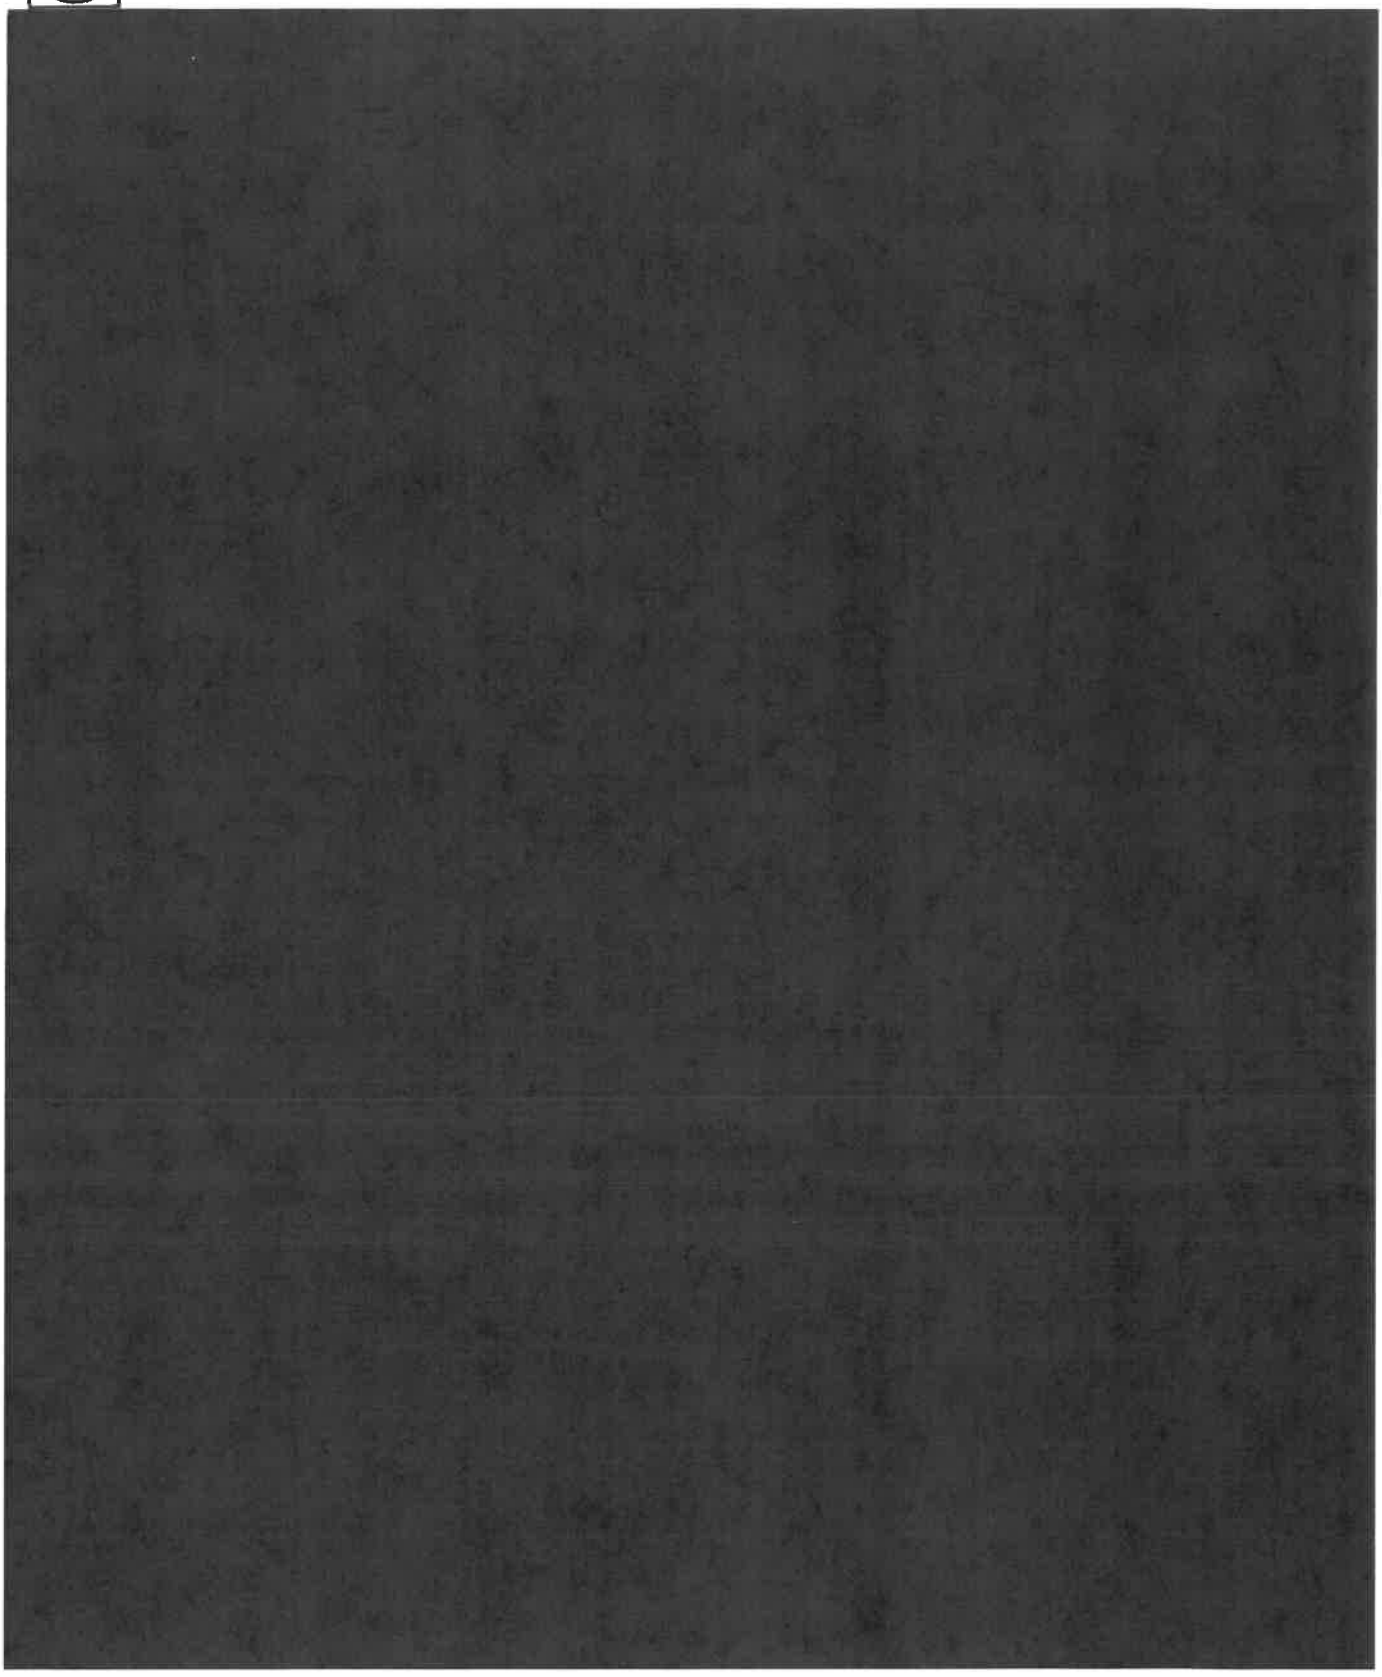

Declaration of Trade Secrets

Entity Name: ***BARNEY'S PUMPS*** ("Owner")

Trade Secret Declaration

The Owner listed above represents that the documents listed below ("Trade Secret Materials") are trade secrets pursuant to Chapter 688 and Section 812.081(1)(f), Florida Statutes for which Owner asserts a right to withhold from public disclosure as confidential or otherwise exempt from production under Florida public records laws (including Chapter 119, Florida Statutes):

HOMA® Pump Technology 2025 Pricelist

Owner affirmatively represents for reliance by the City of Boynton Beach ("City") that the Trade Secret Materials contain one or more of the following used in the operation of Owner's business and provide an advantage or an opportunity to Owner to obtain an advantage over those who do not know or use it (check all that apply):

___	formula	X	scientific, technical, financial, or commercial information
___	pattern	X	design, process, procedure, list of suppliers, list of customers, business code, or improvement thereof
___	device or combination of devices		
X	compilation of information		

Owner represents and acknowledges:

A. The Trade Secret Materials, irrespective of novelty, invention, patentability, the state of the prior art, and the level of skill in the business, art, or field to which the subject matter pertains, are considered to be: 1. secret; 2. of value; 3. for use or in use by the business; and 4. of advantage to the business, or providing an opportunity to obtain an advantage, over those who do not know or use it;

B. City is not liable for the use or disclosure relating to Trade Secret Materials provided to City unless the material is listed above as Trade Secret Materials, clearly marked as "Trade Secret Materials," and submitted with a copy of this form; and

C. In the event a third party submits a request to City for records designated by Owner as Trade Secret Materials, City shall refrain from disclosing the trade secret materials, unless otherwise ordered by a court of competent jurisdiction or authorized in writing by Owner. Owner shall indemnify and defend City and its employees and agents from any and all claims, causes of action, losses, fines, penalties, damages, judgments and liabilities of any kind, including attorneys' fees, litigation expenses, and court costs, relating to the nondisclosure of Trade Secret Materials in response to a records request by a third party.

The undersigned represents and warrants that they are, on the date of execution, duly authorized by all necessary and appropriate action to execute this form on behalf of Owner and does so with full legal

authority. Under penalties of perjury, the undersigned declares that they have read the foregoing Declaration of Trade Secrets and that the facts stated in it are true.


Signed: Robert Pearce Signer ID: SCENKU3V12... Title: President

Printed Name: Robert Pearce Date: 3/17/2025

STATE OF Florida)
COUNTY OF Polk)

The foregoing instrument was acknowledged before me, by means of ☑ physical presence or ☐ online notarization, this 17th day of March, 2025 by Robert Pearce, who is personally known to me or who has produced _____ as identification and who did (did not) take an oath.

NOTARY PUBLIC:
Signature: Robbi Bullock
Print Name: _____
State of Florida at Large (Seal)
My commission expires:

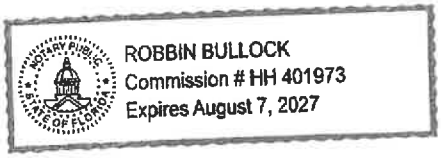

BARNPUM-01 AFOSTER

CERTIFICATE OF LIABILITY INSURANCE

DATE (MM/DD/YYYY) 9/19/2024

THIS CERTIFICATE IS ISSUED AS A MATTER OF INFORMATION ONLY AND CONFERS NO RIGHTS UPON THE CERTIFICATE HOLDER. THIS CERTIFICATE DOES NOT AFFIRMATIVELY OR NEGATIVELY AMEND, EXTEND OR ALTER THE COVERAGE AFFORDED BY THE POLICIES BELOW. THIS CERTIFICATE OF INSURANCE DOES NOT CONSTITUTE A CONTRACT BETWEEN THE ISSUING INSURER(S), AUTHORIZED REPRESENTATIVE OR PRODUCER, AND THE CERTIFICATE HOLDER.

IMPORTANT: If the certificate holder is an ADDITIONAL INSURED, the policy(ies) must have ADDITIONAL INSURED provisions or be endorsed. If SUBROGATION IS WAIVED, subject to the terms and conditions of the policy, certain policies may require an endorsement. A statement on this certificate does not confer rights to the certificate holder in lieu of such endorsement(s).

PRODUCER	CONTACT NAME: Abby Foster
PGIS, LLC dba Turner Insurance & Bonding Co. PO Drawer 230789 Montgomery, AL 36123	PHONE (A/C, No, Ext): (334) 386-3609 FAX (A/C, No): (334) 244-0350 E-MAIL ADDRESS: afoster@turnerfirst.com

INSURED	INSURER(S) AFFORDING COVERAGE	NAIC #
Barney's Pumps, Inc. 2965 Barneys Pumps Pl Lakeland, FL 33812	INSURER A : Zurich American Insurance	16535
	INSURER B : Homesite Insurance Company of Florida	11156
	INSURER C : Wilshire Insurance Company	13234
	INSURER D :	
	INSURER E :	
	INSURER F :	

COVERAGES **CERTIFICATE NUMBER:** **REVISION NUMBER:**

THIS IS TO CERTIFY THAT THE POLICIES OF INSURANCE LISTED BELOW HAVE BEEN ISSUED TO THE INSURED NAMED ABOVE FOR THE POLICY PERIOD INDICATED. NOTWITHSTANDING ANY REQUIREMENT, TERM OR CONDITION OF ANY CONTRACT OR OTHER DOCUMENT WITH RESPECT TO WHICH THIS CERTIFICATE MAY BE ISSUED OR MAY PERTAIN, THE INSURANCE AFFORDED BY THE POLICIES DESCRIBED HEREIN IS SUBJECT TO ALL THE TERMS, EXCLUSIONS AND CONDITIONS OF SUCH POLICIES. LIMITS SHOWN MAY HAVE BEEN REDUCED BY PAID CLAIMS.

INSR LTR	TYPE OF INSURANCE	ADDL INSD	SUBR WVD	POLICY NUMBER	POLICY EFF (MM/DD/YYYY)	POLICY EXP (MM/DD/YYYY)	LIMITS	
A	X COMMERCIAL GENERAL LIABILITY			GLO0144080-06	10/1/2024	10/1/2025	EACH OCCURRENCE	$ 1,000,000
	CLAIMS-MADE X OCCUR						DAMAGE TO RENTED PREMISES (Ea occurrence)	$ 300,000
	X Contractual Liab Inc						MED EXP (Any one person)	$ 10,000
	X XCU Included						PERSONAL & ADV INJURY	$ 1,000,000
	GEN'L AGGREGATE LIMIT APPLIES PER:						GENERAL AGGREGATE	$ 2,000,000
	POLICY X PRO-JECT LOC						PRODUCTS - COMP/OP AGG	$ 2,000,000
	OTHER:						EBL AGGREGATE	$ 2,000,000
A	AUTOMOBILE LIABILITY			BAP0144081-06	10/1/2024	10/1/2025	COMBINED SINGLE LIMIT (Ea accident)	$ 1,000,000
	X ANY AUTO						BODILY INJURY (Per person)	$
	OWNED AUTOS ONLY / SCHEDULED AUTOS						BODILY INJURY (Per accident)	$
	HIRED AUTOS ONLY / NON-OWNED AUTOS ONLY						PROPERTY DAMAGE (Per accident)	$
							PIP	$ 10,000
B	X UMBRELLA LIAB X OCCUR			CXP- 038269-00	10/1/2024	10/1/2025	EACH OCCURRENCE	$ 3,000,000
	EXCESS LIAB CLAIMS-MADE						AGGREGATE	$ 3,000,000
	DED RETENTION $							$
A	WORKERS COMPENSATION AND EMPLOYERS' LIABILITY Y/N	N/A		WC0144079-06	10/1/2024	10/1/2025	X PER STATUTE OTH-ER	
	ANY PROPRIETOR/PARTNER/EXECUTIVE OFFICER/MEMBER EXCLUDED? (Mandatory in NH) N						E.L. EACH ACCIDENT	$ 1,000,000
	If yes, describe under DESCRIPTION OF OPERATIONS below						E.L. DISEASE - EA EMPLOYEE	$ 1,000,000
							E.L. DISEASE - POLICY LIMIT	$ 1,000,000
C	Equipment Floater			IMP4002383-00	4/1/2024	10/1/2025	Per Sched/$2,500 Ded	

DESCRIPTION OF OPERATIONS / LOCATIONS / VEHICLES (ACORD 101, Additional Remarks Schedule, may be attached if more space is required)
City of Boynton Beach, its officers, employees, and agents are included as additional insured on the general liability and auto liability if required by written contract.

CERTIFICATE HOLDER

City of Boynton Beach
100 E. Ocean Ave
Boynton Beach, FL 33535

CANCELLATION

SHOULD ANY OF THE ABOVE DESCRIBED POLICIES BE CANCELLED BEFORE THE EXPIRATION DATE THEREOF, NOTICE WILL BE DELIVERED IN ACCORDANCE WITH THE POLICY PROVISIONS.

AUTHORIZED REPRESENTATIVE

© 1988-2015 ACORD CORPORATION. All rights res

The ACORD name and logo are registered marks of ACORD

QUOTATION NUMBER
1023347

Page 1 of 5

BARNEY'S PUMPS INC.

12080 NW 40th Street, Coral Springs, FL 33065-7602
Broward (954) 346-0669
Dade (305) 945-0279
Fax (954) 346-0993

DATE: 3/27/25

TO: City of Boynton Beach

FOR SHIPMENT TO: Boynton Beach, FL

PROJECT: Lift Station Pumps

Delivery	Via	From	F.O.B.	Terms
4-8 weeks ARO	Bestway	Barney's Pumps	Barney's Pumps	net 30 with approved credit

LS	QTY	DESCRIPTION	PRICE EA
602	2	Homa AMS644-330/56G/C - 56 HP, 1750 RPM, 460V 3Ø, 40' cords, 330mm impeller, with stainless steel lifting bail and Flygt adapter	$21,588.00
504	2	Homa AMS644-330/56G/C - 56 HP, 1750 RPM, 460V 3Ø, 40' cords, 330mm impeller, with stainless steel lifting bail and Flygt adapter	$21,588.00
706	2	Homa AMS644-285/39.2F/C - 39 HP, 1750 RPM, 460V 3Ø, 40' cords, 330mm impeller, with stainless steel lifting bail and Flygt adapter	$15,082.00
509	2	Homa AMS434-248/15P/C - 15 HP, 1750 RPM, 460V 3Ø, 40' cords, 248mm impeller, with stainless steel lifting bail and Flygt adapter	$7,841.00
700	2	Homa AMS434-260/20P/C - 20 HP, 1750 RPM, 230V 3Ø, 40' cords, 260mm impeller, with stainless steel lifting bail and Flygt adapter	$8,025.00
806	2	Homa AMS434-248/15P/C - 15 HP, 1750 RPM, 230V 3Ø, 40' cords, 248mm impeller, with stainless steel lifting bail and Flygt adapter	$7,841.00
901	2	Homa AMS434-248/15P/C - 15 HP, 1750 RPM, 230V 3Ø, 40' cords, 248mm impeller, with stainless steel lifting bail and Flygt adapter	$7,841.00
614	2	Homa AMS434-220/10.4T/C - 10.4 HP, 1750 RPM, 230V 3Ø, 40' cords, 220mm impeller, with stainless steel lifting bail and Flygt adapter	$5,700.00
		Thank you for the opportunity to earn your business. Prices quoted are firm for 30 days (unless otherwise noted), then subject to adjustment to agree with prices at time of shipment and subject to any tax required by law. Lead time and/or ship dates are estimates only and are based on the information available at the time of quotation. Please note that these times/dates are subject to change. If shop drawings are required for approval, please request them from our office. All shipments are F.O.B origin.	

The following items are attached: Bulletin ____ Performance curve ____ Pump drawing ____

Order processed per Barney's Pumps standard terms and conditions of sale, and all terms and conditions of Barney's Pumps Terms of Sale & Warranty are incorporated herein by this reference as if fully set herein. Please visit https://www.barneyspumps.com/legal.html

BARNEY'S PUMPS INC.

JIM KING

Authorized Signature

QUOTATION NUMBER
1023347

Page 2 of 5

BARNEY'S PUMPS INC.

12080 NW 40th Street, Coral Springs, FL 33065-7602
Broward (954) 346-0669
Dade (305) 945-0279
Fax (954) 346-0993

DATE: 3/27/25

TO: City of Boynton Beach

FOR SHIPMENT TO: Boynton Beach, FL

PROJECT: Lift Station Pumps

Delivery	Via	From	F.O.B.	Terms
4-8 weeks ARO	Bestway	Barney's Pumps	Barney's Pumps	net 30 with approved credit

LS	QTY	DESCRIPTION	PRICE EA
604	2	Homa AMS434-210/10.4T/C - 10.4 HP, 1750 RPM, 230V 3Ø, 40' cords, 220mm impeller, with stainless steel lifting bail and Flygt adapter	$5,700.00
501	2	Homa AMS434-210/10.4T/C - 10.4 HP, 1750 RPM, 230V 3Ø, 40' cords, 220mm impeller, with stainless steel lifting bail and T-Rail adapter	$5,700.00
503	2	Homa AMS434-210/7.5T/C - 7.5 HP, 1750 RPM, 230V 3Ø, 40' cords, 210mm impeller, with stainless steel lifting bail and T-Rail adapter	$4,767.00
701	2	Homa AMS434-200/7.5T/C - 7.5 HP, 1750 RPM, 230V 3Ø, 40' cords, 200mm impeller, with stainless steel lifting bail and T-Rail t adapter	$4,767.00
723	2	Homa AMS434-200/7.5T/C - 7.5 HP, 1750 RPM, 230V 3Ø, 40' cords, 200mm impeller, with stainless steel lifting bail and T-Rail adapter	$4,767.00
601	2	Homa AMS434-200/7.5T/C - 7.5 HP, 1750 RPM, 230V 3Ø, 40' cords, 200mm impeller, with stainless steel lifting bail and Flygt adapter	$4,767.00
		Total	$251,948.00

Note:
- This pricing only valid if all 28 pumps are ordered together

Thank you for the opportunity to earn your business. Prices quoted are firm for 30 days (unless otherwise noted), then subject to adjustment to agree with prices at time of shipment and subject to any tax required by law. Lead time and/or ship dates are estimates only and are based on the information available at the time of quotation. Please note that these times/dates are subject to change. If shop drawings are required for approval, please request them from our office. All shipments are F.O.B origin.

The following items are attached: Bulletin ____ Performance curve ____ Pump drawing ____

Order processed per Barney's Pumps standard terms and conditions of sale, and all terms and conditions of Barney's Pumps Terms of Sale & Warranty are incorporated herein by this reference as if fully set herein. Please visit https://www.barneyspumps.com/legal.html

BARNEY'S PUMPS INC.

JIM KING

Authorized Signature

Barney's Pumps Terms of Sale & Warranty

1. This document is fully incorporated in the Credit Agreement (the "Agreement") signed by Customer, and is a binding contract between Barney's Pumps, Inc. ("Barney's Pumps") and the Customer executing the Credit Agreement which shall apply to all purchases by the above referenced Customer or its agents after the date of the Agreement. This document is also fully incorporated into any quote or invoice it is sent with or attached to. **Barney's Pumps expressly conditions its acceptance of any offer or purchase order from Customer on Customer's acceptance of only these Terms of Sale & Warranty expressly provided herein, and Customer agrees that any additional or different terms and conditions that may be attempted or purported to be imposed by the Customer on Barney's Pumps shall not apply to any transaction between Barney's Pumps and the Customer**. **Customer agrees and acknowledges that Barney's Pumps is unwilling to conduct business at all with Customer except for Customer's agreement to only these Terms of Sale & Warranty contained herein and nothing else unless such additional or different terms are agreed to in a subsequent writing by Barney's Pumps.**
2. Quoted prices do not include any taxes and are valid for thirty (30) days from the date of Barney's Pumps' proposal unless otherwise noted on the proposal. If the proposal is not unconditionally accepted, in writing, within that timeframe, Barney's Pumps may modify pricing.
3. Customer's payment terms are net 30 days from invoice date unless Barney's Pumps states other payment terms in writing signed by Barney's Pumps. The Customer shall pay a finance charge of 18% per annum, or the highest rate permitted by law, whichever is lower, on all delinquent accounts. If it becomes necessary for us to employ an attorney or to bring suit to recover any amount, the Purchaser agrees to pay all of our court costs, legal expenses, and reasonable attorney's fees in connection therewith. These remedies are not in lieu of any other remedies so provided by applicable law. The Customer agrees that any credit extended by Barney's Pumps is for business purposes only, and not for personal, family, or household purposes.
4. Shipping and shop drawing production schedules are estimates based on current market conditions; they are subject to revision. We will not be liable or responsible for any delays caused by late shipment to us, or by any other matters beyond our control (Force Majeure) either in whole or in part. The Customer hereby releases Barney's Pumps for all damages for delays caused, whether in whole or in part, by third parties. Customer agrees that if a third party caused or contributed to any delay, Customer releases Barney's Pumps completely for any damages caused by that delay, including any liquidated damages. Barney's Pumps shall only be liable for liquidated damages if Barney's agrees to such in writing.
5. If requested, shop drawings will be provided for submittal, review and approval to ensure that you, our customer, can be sure that Barney's Pumps has the correct perception of what you require. Any order where shop drawings are provided is contingent upon the approval of those shop drawings that, when approved, shall become the only specifications for the materials, goods, and/or services you wish to purchase. Barney's Pumps cannot and does not warrant, guarantee or represent that materials/goods/services are suitable for any particular purpose nor does Barney's Pumps warrant, guarantee or represent that the materials/goods/services will be or have been approved for use by any other party. The customer is not authorized to rely on any warranty or representation by Barney's Pumps not contained in this document or otherwise provided in writing, and any reliance on anything else shall be deemed unreasonable by the Customer.
6. Purchaser must inspect all materials/goods for damage or shortage at the time of delivery. Claims for non-conforming materials/goods, whether for damage, shortage or otherwise, must be given in writing at the time of delivery to the carrier, and we must be notified in writing of any such claim within five (5) days of the date of delivery. If Customer does not provide written notice of any issue with the materials/goods delivered within five (5) days after the date of delivery, then Customer shall be conclusively deemed to have accepted the materials/goods, and waives any right to complain regarding the quality of the materials/goods and any defects or non-conformance, whether patent or latent. Once the materials and/or goods are accepted, the Customer waives any right to revoke acceptance, whether in whole or in part. These waivers will be enforceable despite any contrary course of performance or course of dealing between the parties hereto. After the five (5) day period mentioned above, materials/goods may not be returned to Barney's Pumps without its written consent and will be subject to a restocking charge plus any freight costs involved.
7. For Specially Manufactured Goods: If Customer orders any goods that must be specially manufactured under specific specifications from the Customer, then the Customer shall not have the ability to cancel any order for such specially manufactured goods once production starts on the goods. Once procurement or production starts on said goods, Customer shall be fully liable for the purchase price of said goods, unless Barney's Pumps agrees otherwise in writing. Customer agrees that any cancellation of production or manufacturing of the specially manufactured goods may result in a cancellation fee to Barney's Pumps, which shall be borne solely by Customer. However, the express warranties below shall still apply to the goods if completed goods are delivered to and accepted by Customer.
8. With respect to materials/goods manufactured by Barney's Pumps, including Unitron Controls® and/or Sci-Text® control panels, we warrant said materials/goods only if the Customer is the original purchaser, and only against

defects in workmanship and material, subject to the limitations described below. The warranty period shall be the lesser of one year from startup or eighteen (18) months from date of shipment. It is the original purchaser's responsibility to ensure that the equipment is properly lubricated and that electrical components used in the control panels are free from rust and operate properly prior to start-up. This warranty does not apply to damage resulting from accident, alteration, misuse or abuse. We warrant to the original purchaser that any part which proves to be defective in material or workmanship will be repaired or replaced at no charge with a new or remanufactured part, F.O.B. Lakeland, Florida. The Customer shall assume all responsibility and expense for removal, reinstallation, and freight to and from Lakeland, Florida. Any item designated as manufactured by others shall be covered only by the express warranty of the manufacturer thereof, if any. Parts of products, or accessories, manufactured by third parties are warranted only to the extent of the original manufacturer's express warranty, if any. In order for this express warranty to be valid and enforceable, Customer shall give Barney's Pumps a written notice within the warranty period above and shall give Barney's Pumps a reasonable opportunity to inspect the materials/goods alleged to be defective, as well as the installation and use thereof. If written notice is not received by Barney's Pumps within the warranty period, any warranty is deemed waived.

9. Service, Repair and Maintenance Work: From time to time, Barney's Pumps may perform service, repair and maintenance work for the Customer on materials/goods purchased by the Customer and/or provide training to Customer concerning said materials/goods. For all repair and maintenance work performed by Barney's Pumps at Barney's Pumps facility, Barney's Pumps warrants said repair and maintenance work against defects in material and workmanship only for the ninety (90) days from the date of completion of said repair and maintenance work. For service, repair and maintenance in the field and for training to customers, Barney's Pumps warrants only that said service, repair and maintenance and field training shall be free from defects in materials and workmanship for ninety (90) days following the date of completion of said services. In order for this express warranty to be valid and enforceable, Customer shall give Barney's Pumps a written notice within the warranty period above and s hall give Barney's Pumps a reasonable opportunity to inspect the materials/goods repaired as well as the installation and use thereof. If written notice is not received by Barney's Pumps within the warranty period, the warranty shall be waived by Customer.
10. Customer acknowledges and agrees that any UNITRON CONTROLS®, SCI-TEXT®, or other software provided by BARNEY'S PUMPS in connection with any hardware or control panel products is provided under license, and not sold, to Customer. Customer does not acquire any ownership interest in the software and Barney's Pumps reserves all right, title, and interest in and to the software and all intellectual property rights arising therefrom. Subject to and conditioned upon Customer's strict compliance with the terms of this Agreement, Barney's Pumps hereby grants to Customer a non-exclusive, non-transferable, non-sublicensable limited scope license to use such software in conjunction and only with the hardware specifically provided by Barney's Pumps. Barney's Pumps reserves all rights in the software not expressly granted herein.
11. All drawings, specifications, designs, plans and other documents (including without limitation those in electronic form) prepared by Barney's Pumps (collectively the "Plans and Specifications") are property of Barney's Pumps. Barney's Pumps is and shall be deemed the author and owner of the Plans and Specifications. Barney's Pumps retains all common law, statutory and other rights thereto, including without limitation all copyrights. Customer hereby assigns to Barney's Pumps any interest Customer has or may have in the Plans and Specifications, and otherwise expressly disclaims and waives any right and/or claim of ownership in and to the Plans and Specifications.
12. **EXCLUSION OF ALL OTHER WARRANTIES: THE EXPRESS WARRANTIES CONTAINED HEREIN ARE IN LIEU OF ALL OTHER WARRANTIES, INCLUDING ALL IMPLIED WARRANTIES, INCLUDING WARRANTIES ARISING FROM COURSE OF DEALING OR USAGE OF TRADE. ALL OTHER IMPLIED WARRANTIES, INCLUDING, BUT NOT LIMITED TO, ANY IMPLIED WARRANTY OF MERCHANTIBILITY OR FITNESS FOR A PARTICULAR PURPOSE, NON-INFRINGEMENT OF THIRD-PARTY INTELLECTUAL PROPERTY, OR THAT ANY UNITRON CONTROLS®, SCI-TEXT®, OR OTHER SOFTWARE PROVIDED IN CONNECTION WITH A CONTROL PANEL WILL BE SECURE, UNINTERRUPTED, ERROR-FREE, OR SUITABLE FOR THE PARTICULAR NEEDS OF CUSTOMER ARE HEREBY DISCLAIMED AND EXCLUDED FROM THIS TRANSACTION AND SHALL NOT APPLY TO ANY PRODUCTS PURCHASED FROM BARNEY'S PUMPS, INCLUDING MATERIALS OR GOODS PRODUCED OR MANUFACTURED BY BARNEY'S PUMPS, OR ANY PARTS INCORPORATED INTO ANY BARNEY'S PUMPS PRODUCT. THE MATERIALS/GOODS SOLD BY BARNEY'S PUMPS TO THE CUSTOMER ARE SOLD AND DELIVERED "AS IS" AND "WITH ALL FAULTS."**
13. UNDER NO CIRCUMSTANCES SHALL BARNEY'S PUMPS BE LIABLE TO THE CUSTOMER FOR INCIDENTAL, SPECIAL OR CONSEQUENTIAL DAMAGES OF ANY NATURE AND HOWEVER OCCASIONED, WHETHER ALLEGED AS A RESULT OF BREACH OF WARRANTY OR CONTRACT BY BARNEY'S PUMPS, AS A RESULT OF THE NEGLIGENCE OF BARNEY'S PUMPS, OR OTHERWISE. BARNEY'S PUMPS AND THE CUSTOMER AGREE THAT THE SOLE AND EXCLUSIVE REMEDY AGAINST BARNEY'S PUMPS REGARDING GOODS AND/OR MATERIALS PROVIDED BY OR DELIVERED BY BARNEY'S PUMPS SHALL BE FOR THE REPAIR OR REPLACEMENT OF ANY DEFECTIVE PART PURSUANT TO THE EXPRESS WARRANTY PROVISIONS HEREIN.

14. This Agreement constitutes the entire agreement between the Customer and Barney's Pumps. This Agreement takes precedence and shall be controlling over any conflicting provision in all other writings, whether agreed upon by the Customer and/or Barney's Pumps, or otherwise, including any purchase order from Customer. Furthermore, Customer agrees that any indemnification or hold harmless provision in any document provided to Barney's Pumps by the Customer is not accepted by Barney's Pumps unless Barney's Pump's consents in writing to said provision(s). THE CUSTOMER AGREES THAT ANY REPRESENTATION, PROMISE, CONDITION, INDUCEMENT OR WARRANTY, EXPRESS OR IMPLIED, NOT INCLUDED IN WRITING IN THIS AGREEMENT SHALL NOT BE BINDING ON BARNEY'S PUMPS, AND ANY RELIANCE BY THE CUSTOMER ON ANYTHING OTHER THAN THE WRITING CONTAINED HEREIN IS UNREASONABLE.
15. If any provision of this Agreement is held to be illegal, invalid, or otherwise unenforceable under present or future laws, such provision shall be fully severable, the same as if such invalid or unenforceable provision had never comprised part of this Agreement. The remaining provisions of this Agreement shall remain in full force and effect and shall not be affected by the illegal, invalid or unenforceable provision or by its severance from this Agreement.
16. The fact that Barney's Pumps may have initially drafted or structured this Agreement shall not be considered in construing any particular provision herein either in favor of or against Barney's Pumps or the Customer.
17. As to each person signing and/or accepting this Agreement on behalf of a corporation or other entity, each such person represents and warrants that he or she is competent and authorized to enter into this Agreement.
18. This Agreement shall be construed and enforced in accordance with the laws of the State of Florida only, regardless of any principles of conflicts of laws. Exclusive venue and jurisdiction for any claims, causes of action or disputes between the Customer and Barney's Pumps shall be vested in the appropriate state court in Polk County, Florida.
19. **THE CUSTOMER AND BARNEY'S PUMPS HEREBY WAIVE THEIR RIGHT TO A TRIAL BY JURY ON ANY DISPUTE ARISING BETWEEN THEM.**

City of Boynton Beach
Agenda Item Request Form

Meeting Date: 04/15/2025

Proposed Resolution No. R25-103- Approve a sole-source purchase of three forensic workstations and issue a purchase order to Sumuri, LLC in an amount not to exceed $180,000, contingent upon the execution of the FDLE Online Stings grant.

Requested Action:
Staff Recommends Approval of Proposed Resolution No. R25-103.

Explanation of Request: The Boynton Beach Police Department is requesting approval for the purchase of three forensic workstations built by Sumuri, LLC with the cost not to exceed $180,000 to be reimbursed through a grant from the Florida Department of Law Enforcement (FDLE) under the FY 24-25 Online Sting Operations program. Sumuri, LLC has been designated as a sole-source provider for these specialized workstations, which are critical for conducting detailed forensic analysis in online sting operations. The unique design and advanced capabilities of Sumuri's workstations make them the only viable option to meet the Department's specific needs for digital forensic investigations. This purchase will directly enhance the Department's ability to effectively support and execute online sting operations, ensuring compliance with FDLE standards and improving operational efficiency. Although the quoted amount is $157,950, the Department is requesting an allocation of up to $180,000 to account for potential cost fluctuations due to the current economic climate and prevailing tariffs.

This purchase is being made pursuant to the Sole Source Procurement Exemption outlined in Section X, Alternatives to Formal Sealed Bids, of the procurement policy. This section permits Sole Source Services and Purchases when it is determined that only one viable source is available. Such circumstances may include, but are not limited to, repairs or additions from the original equipment manufacturer, exclusive regional suppliers, franchised or licensed distributors, or proprietary items. The vendor has submitted the required documentation to the City, and the Procurement Division has affirmed that the documentation for this purchase meets the Sole Source Procurement Exemption criteria.

How will this affect city programs or services? The purchase of three forensic workstations for the Boynton Beach Police Department will have a positive impact on City programs and services, particularly in enhancing public safety efforts. By equipping the

department with state-of-the-art forensic tools, the department will be better equipped to conduct thorough digital investigations, especially in online sting operations aimed at combating illegal online activity. This will improve the department's ability to solve crimes, increase successful prosecution rates, and enhance overall safety for the community.

Account Line Item and Description: 001-2112-521-64-02 - Another account will also be created for the grant upon receiving the funds.

Fiscal Impact: No impact, the purchase will be reimbursed through FDLE grant.

Attachments:
R25-103 Agenda_Item_2857-2025_Resolution_for_Sumuri_Work_Station_purchase.docx

RESOLUTION NO. R25-103

A RESOLUTION OF THE CITY COMMISSION OF THE CITY OF BOYNTON BEACH, FLORIDA, APPROVING THE PURCHASE OF THREE FORENSIC WORKSTATIONS FROM SUMURI LLC AND APPROVING A PURCHASE ORDER IN AN AMOUNT NOT TO EXCEED $180,000 CONTINGENT UPON THE EXECUTION OF THE FDLE ONLINE STINGS GRANT; AND FOR ALL OTHER PURPOSES.

WHEREAS, the Boynton Beach Police Department is requesting approval for the purchase of three forensic workstations built by Sumuri, LLC ("Vendor") to be reimbursed through a grant from the Florida Department of Law Enforcement ("FDLE") under the Fiscal Year 24-25 Online Sting Operations program; and

WHEREAS, the Vendor has been designated as a sole-source provider for these specialized workstations; and

WHEREAS, this purchase will directly enhance the department's ability to effectively support and execute online sting operations, ensuring compliance with FDLE standards and improving operational efficiency; and

WHEREAS, although the quoted amount is $157,950, the Department is requesting an allocation of up to $180,000 to account for potential cost fluctuations due to the current economic climate and prevailing tariffs; and

WHEREAS, this purchase is being made pursuant to the Sole Source Procurement Exemption outlined in Section X, Alternatives to Formal Sealed Bids, of the procurement policy; and

WHEREAS, the City Commission, upon the recommendation of staff, has deemed it in the best interests of the city's citizens and residents to approve the purchase of three forensic workstations from Sumuri, LLC and approve a purchase order in an amount not to exceed $180,000 contingent upon the execution of the FDLE Online Stings Grant.

NOW, THEREFORE, BE IT RESOLVED BY THE CITY COMMISSION OF THE CITY OF BOYNTON BEACH, FLORIDA, THAT:

SECTION 1. The foregoing "Whereas" clauses are hereby ratified and confirmed as

being true and correct and are hereby made a specific part of this Resolution upon adoption.

SECTION 2. The City Commission of the City of Boynton Beach, Florida, does hereby approve the purchase of three forensic workstations from Sumuri, LLC, and approve a purchase order in an amount not to exceed $180,000 contingent upon the execution of the FDLE Online Stings Grant.

SECTION 3. The City Commission of the City of Boynton Beach, Florida, hereby authorizes the Mayor to execute any ancillary document as may be necessary to accomplish the purpose of this Resolution.

SECTION 4. This Resolution shall take effect in accordance with law.

[SIGNATURES ON THE FOLLOWING PAGE]

PASSED AND ADOPTED this _____ day of _____ 2025.

CITY OF BOYNTON BEACH, FLORIDA

	YES	NO
Mayor – Rebecca Shelton	____	____
Vice Mayor – Woodrow L. Hay	____	____
Commissioner – Angela Cruz	____	____
Commissioner – Thomas Turkin	____	____
Commissioner – Aimee Kelley	____	____
VOTE	_____	

ATTEST:

_____
Maylee De Jesús, MPA, MMC
City Clerk

_____
Rebecca Shelton
Mayor

APPROVED AS TO FORM:

(Corporate Seal)

_____
Shawna G. Lamb
City Attorney

Public Hearing 6 P.M. or as soon thereafter as the agenda permits. The City Commission will conduct these public hearings in its dual capacity as Local Planning Agency and City Commission.
04/15/2025

City of Boynton Beach
Agenda Item Request Form

Meeting Date: 04/15/2025

Major Site Plan Modification (MSPM-2024.10.69688) for a parcel located at 1101 North Congress Avenue.

Requested Action: Approval or Denial of the request for a Major Site Plan Modification (MSPM-2024.10.69688) application to construct an 8,111 square-foot addition to the existing medical and professional office building and associated site improvements on the outparcel in the Boynton Beach Promenade located at 1101 North Congress Avenue.

Explanation of Request:

The applicant, Siloam Holding Company, LLC, through their agent iPlan & Design, LLC, is requesting a Major Site Plan Modification (MSPM-2024.10.69688) for the addition of 8,111 square feet to the existing 2-story 15,800 square foot building on an outparcel at Boynton Beach Promenade. The subject property is approximately 1.05 acres (46,031 square feet) and is located at 1101 N. Congress Avenue at the southwest corner of North Congress Avenue and Audace Ave. The parcel has a Local Retail Commercial (LRC) land use designation and a Community Commercial (C-3) zoning district designation.

The applicant is requesting building and site modifications to construct an 8,111 square-foot addition to the medical and professional office building. Specific modifications to the building include the conversion of the existing drive-thru into 1,000 square feet of office space on the first floor and the addition of a third floor, which will accommodate up to 7,111 square feet of medical office space. The applicant proposes to reconfigure the parking lot by adding 10 new parking spaces, improving vehicular and pedestrian access, and relocating the dumpster enclosure to the northwest corner of the subject property. The applicant is also seeking approval of Variance (ZNCV-2024.10.69688) for a reduction to the required parking spaces in connection with this Major Site Plan Modification application for the entire shopping center.

Staff has reviewed this request for a Major Site Plan Modification and recommends DENIAL. Should the Commission approve the proposed Major Site Plan Modification, staff recommends APPROVAL, contingent upon approval of the concurrent Variance request (ZNCV-2024.10.69688), adjusting the reduction of required parking space to 49 parking spaces and satisfying all comments indicated in Exhibit D – Conditions of Approval. Any additional

conditions recommended or required by the City Commission shall be documented accordingly in the Conditions of Approval.

How will this affect city programs or services? N/A

Account Line Item and Description: N/A

Fiscal Impact: N/A

Attachments:
Staff Report
Exhibit A - Location Map, 1101 N Congress Ave..pdf
Exhibit B - Justification Statement.pdf
Exhibit C - Plans, 1101 N Congress.pdf
Exhibit D - Conditions of Approval.docx
Development Order - MSPM-2024.10.69688.doc
Applicant Presentation- 1101 N Congress Site Plan Amendment and Variance 04-07-2025.pptx
STAFF Presentation_1101 N Congress Ave. MSPM Variance.ppt

DEVELOPMENT DEPARTMENT
PLANNING AND ZONING DIVISION
MEMORANDUM NO. PZ 25-003
STAFF REPORT

TO:	Mayor Rebecca Shelton Members of the City Commission
THRU:	Amanda Radigan, AICP, LEED AP Planning and Development Director
FROM:	John Stout, Planner II
DATE:	Aril 4, 2025 (April 15, 2025, City Commission Meeting)
PROJECT NAME:	Boynton Beach Promenade (Major Site Plan Modification - 2024.10.69688)
REQUEST:	Request for a Major Site Plan Modification (MSPM-2024.10.69688) application to construct an 8,111-square-foot addition to the existing medical and professional office building and associated site improvements on the outparcel in the Boynton Beach Promenade, located at 1101 North Congress Avenue.

PROJECT DESCRIPTION

Property Owner:	Siloam Holding Company, LLC
Applicant:	Daniel A. Gherghina
Agent:	iPlan & Design, LLC
Existing Land Use:	Local Retail Commercial (LRC)
Proposed Land Use:	Local Retail Commercial (LRC)
Existing Zoning:	Community Commercial (C-3)
Proposed Zoning:	Community Commercial (C-3)
Acreage:	1.05 acres
Adjacent Uses:	
North:	Access roadway to Boynton Beach Mall, then further, a medical and office building classified Local Retail Commercial (LRC) land use and zoned Commercial Community (C 3)

South: Access roadway to Boynton Beach Mall, then further, Shoppes at Boynton shopping plaza, classified Local Retail Commercial (LRC) land use and zoned Commercial Community (C 3)

East: Right-of-Way of North Congress Avenue

West: Boynton Beach Mall, classified Development of Regional Impact (DRI), Mixed Use Low (MXL), and Recreational (R) land use and zoned Mixed-Use Suburban District (SMU);

PROPERTY OWNER NOTIFICATION

A notice of the request was mailed to owners of properties within 400 feet of the subject properties, and signs were posted for the City Commission meeting date. The applicant has certified that they posted signage and mailed notices in accordance with Ordinance No. 04-007 & 05-004.

BACKGROUND

Proposal: The applicant, Siloam Holding Company, LLC, through their agent iPlan & Design, LLC, is requesting a Major Site Plan Modification (MSPM-2024.10.69688) for the addition of 8,111 square feet to the existing 2-story 15,800 square foot building on an outparcel at Boynton Beach Promenade. The subject property is approximately 1.05 acres (46,031 square feet) and is located at 1101 N. Congress Avenue at the southwest corner of North Congress Avenue and Audace Ave. The parcel has a Local Retail Commercial (LRC) land use designation and a Community Commercial (C-3) zoning district designation.

The applicant is requesting building and site modifications to construct an 8,111 square-foot addition to the medical and professional office building. Specific modifications to the building include the conversion of the existing drive-thru into 1,000 square feet of office space on the first floor and the addition of a third floor, which will accommodate up to 7,111 square feet of medical office space. The applicant proposes to reconfigure the parking lot by adding 10 new parking spaces and improving vehicular and pedestrian access, and relocate the dumpster enclosure to the northwest corner of the subject property. The applicant is also seeking approval of Variance (ZNCV-2024.10.69688) for a reduction of 49 parking spaces in connection with this Major Site Plan Modification application for the entire shopping center. The parking requirement and associated calculations are provided in detail under the Analysis of this report.

ANALYSIS

Traffic: The applicant provided a traffic study to evaluate the potential impact of redevelopment for the project site located on the southwest corner of

Congress Avenue & Boynton Village intersection, and the proposed site modification meets Palm Beach County Traffic Performance Standards requirements.

Utilities: The City's Utilities Department has reviewed the Major Site Plan Modification application. The applicant is required to provide a two-inch backflow preventer on the existing water service line. The Utilities Department will provide additional necessary reviews at the time of permitting, following approval of the Variance request and Major Site Plan Modification.

Police/Fire: The Police and Fire Departments have reviewed the site plan modification, and the applicant has addressed all review comments during the DART review process. Fire will review the fire sprinkler alterations on the 2nd (existing) and 3rd (proposed) floors at the time of permitting, as required by NFPA 1.14.2. Police have stated that since the site will remain open during construction, security measures at the construction site must include a fenced staging area to store equipment, as well as timer clocks or photocell lighting for nighttime use. Quality padlocks should be used for all storage trailers and equipment trailers. Additionally, construction vehicles must be parked in the designated staging area.

Engineering: The City's engineering department has reviewed the Major Site Plan Modification application. The applicant is required to ensure that dumpster enclosures, parking lot drainage, parking stall sizes, parking stall striping, traffic signs, sidewalks, and curb ramps meet the standards specified in the Conditions of Approval. Also prior to permit issuance, the applicant is required to provide a copy of the TPS letter from Palm Beach County and submit site engineering plans including any requirements for demolition, erosion control, paving, grading, drainage, water and sewer improvements, and any necessary drawings to comply with applicable regulations listed in more detail in the Conditions of Approval.

Drainage: The City's Engineering Division has reviewed the Major Site Plan Modification application and deferred the review of specific drainage solutions at the time of the permit review. The applicant is conditioned to submit a drainage report and calculations signed and sealed by a professional engineer that demonstrates that the drainage system has been evaluated and the proposed improvements have been accounted for.

Access: The ingress and egress of vehicular access to the subject property remain unchanged.

Parking: Off-street parking regulations require one (1) parking space to every two-hundred (200) square feet of Shopping Center use area. With the applicant's proposal of the additional 8,111 square feet, there would be 87,112 square feet total for the shopping center, requiring a minimum of 436 parking spaces shared throughout the shopping center. The applicant is only able to provide 387 parking spaces on-site with this proposal.

The shopping center currently provides a total of 397 parking spaces. The existing shopping center is required to provide 395 parking spaces, as per the code. The applicant provided a parking occupancy study for the existing conditions, which determined the day-to-day parking use on-site on an hourly basis. The study observed that the parking rate is less than what the code requires and that the site will provide adequate parking for the proposed development. A variance is requested to reduce the parking requirement.

Parking Variance: The applicant has requested approval of a Variance, indicated within the Project Narrative (Exhibit B), for a reduction of up to 42 required parking spaces for the subject outparcel itself. However, because the parking is shared throughout the shopping center, the total reduction of required parking spaces must be 49. With a reduction of 49 required parking spaces, the amended total is 387, which the applicant proposes to provide on-site.

Landscaping: The existing site landscaping will be protected and preserved on-site. The applicant shall provide a landscaping plan that includes updated foundation landscaping, required parking lot islands, and any landscaping used to provide the required screening of on-site equipment prior to permit approval.

Building Height: The proposed building height has been increased from 36 feet to 45 feet, resulting in a corresponding change from a two-story to a three-story structure. The proposed building height complies with the allowed height for the C-3 zoning district.

Design: The applicant proposes a contemporary style characterized by flat roofs and cantilevered overhangs. To provide shade protection over windows, the applicant proposed louvered shutters, which offer a more regional vernacular and coastal appearance that complements the architectural style. The colors are being updated to a modern hue of grey and white.

Lighting: Decorative sconce lighting is proposed for the building's façade. The applicant has not proposed modifications to the parking lot lighting, as the building footprint remains unchanged. However, the applicant proposes modifications to the location of the dumpster and adding ten (10) additional parking spaces immediately surrounding the building. The applicant is required to provide an updated photometric plan at the time of permitting with a Condition of Approval.

Amenities: The project proposes an open-air trellis covering the break area for staff on the third-floor addition.

Signage: No new signs are proposed for the project. Any new sign must comply with the sign regulations, as outlined in Chapter 4, Article IV, and the Boynton Beach Promenade Master Sign Program.

Public Art: The applicant has indicated that they will not be providing a Public Art Project on-site and has chosen to provide a Payment-in-Lieu of a Public Art Project directly to the Public Art Fund.

RECOMMENDATION

Staff has reviewed this request for a Major Site Plan Modification and recommends **DISAPPROVAL**. Should the Commission approve the proposed Major Site Plan Modification, staff recommends **APPROVAL**, contingent upon approval of the concurrent Variance request (ZNCV-2024.10.69688), adjusting the reduction of required parking space to 49 parking spaces and satisfying all comments indicated in Exhibit D – Conditions of Approval. Any additional conditions recommended or required by the City Commission shall be documented accordingly in the Conditions of Approval.

Ex. A: Location Map

1101 N Congress Ave. (MSPM,ZCVL-2024.10.69688)

CITY OF BOYNTON BEACH



Boynton Beach Promenade (1101 N. Congress Ave.)

Variance to LDRs Request

Project Narrative
04-04-2025

I. INTRODUCTION:

On behalf of the Applicant (SILOAM HOLDING COMPANY, LLC), iPlan & Design, LLC is pleased to submit a Variance to the Land Development Regulations application (V to LDRs) to seek a reduction in the required parking for an existing outparcel at Boynton Beach Promenade. The variance is being sought to allow for the proposed first and third floor expansion of up to 8,111 SF to the existing building. The subject property is a +/-1.06 acre/ (46,031 SF) outparcel. The property is addressed as 1101 N. Congress Avenue, within the City of Boynton Beach, Florida and its Property Control Number is 08-43-45-19-05-015-0043. The parcel has a Local Retail Commercial (LRC) Land Use Designation and a Community Commercial (C3) Zoning District Designation. The subject property is a fee simple outparcel located in the northeast corner of the Boynton Town Center Shopping Center.

II. REQUEST(S):

1. Reduction of up to forty-two (42) required parking spaces for the Outparcel uses based on the original parking rates established for the parcel **(The main shopping center is deficient up to 49 parking spaces from the approved required parking total of 436 parking spaces):**

The above request is in support of the following proposed building and site modifications:

- A proposed addition of up to 8,111 SF of Medical and Professional Office use on the first and third floors of the existing Office use, which include the following specific modifications,
- The Conversion of the drive-thru into 1,000 SF of Office use on the First Floor (included in 8,111 SF additional SF)
- The addition of a third floor of up to 7,111 SF of Medical Office use (included in 8,111 SF additional SF)
- The reconfiguration the parking areas adding up to 10 new parking spaces on the outparcel and provision of safer vehicular and pedestrian access and circulation around the building
- The relocation and redevelopment of a new dumpster enclosure to the NW corner of the site

III. BACKGROUND:

Per the 1993 approved site plan, this parcel was approved for Bank/Office uses only. Per The City's Code Ordinance Article 4. Sec. 3. D Use Matrix Table, both Medical and Professional Office uses are allowed by right under the Community Commercial (C3) Zoning Designation.

Per the Shopping Center Covenant Section 4. (d), (attached herein with this application submittal) any parking within the center shall be calculated at 5 parking spaces (PS) for each 1,000 SF of gross building areas (GFA), which equates at 1 PS for every 200 SF of building GFA. This "shopping center" parking standard has been consistently adopted by Zoning Staff and is the base line calculation utilized for the overall site plan in conjunction with an updated 2024 Parking Analysis provided herein. It continues to add that in the event, this number is reduced, and it is consented by the control parcel and approved by the

government authorities, the minimum total number of parking spaces within the center should be no less than 380 PS.

It is important to mention that the Covenant Exhibit D contains the 1993 approved site plan prior to the small modifications for the Olive Garden Restaurant, However, the plan preparation date or requested building intensity (in Sq. Ft.) are not legible on the plans and the covenant doesn't mention the total approved building GFA. Therefore, a SF analysis was performed (see table below) between the 1993 approved site plan, the 2005 certified survey provided by Caulfield and Wheeler, and the calculations provide by iPlan & Design (based on PAPA) to identify the difference. The below table shows that the difference in SF between these documents is less than 700 SF compared to the 1993 approved site plan, which equates to approximately two (2) parking spaces.

Square Footage Analysis from 1993 to 2005

# Of Building	Location	1993 Approved SP	2005 CW Certified SP+PAPA	Difference in SF
Building 1	NW (1-story)	22,652 SF	22,953 SF	+301 SF
Building 2	NE (2-story)	33,531 SF (26,420 SF 1st Floor 7,111 SF 2nd Floor)	33,073 SF	-458 SF
Building 4	SW (1-story) Olive Gardens	8,018 SF	7,856 SF	-162 SF
Building 5	SE (2-story) Bank	14,800 SF (5,000 SF 1st Floor 9,800 SF 2nd Floor)	15,785 SF	+985 SF
	TOTAL	79,001 SF	**79,667 SF***	+666 SF

*Total building SF used for the herein calculations

Based on the 79,667 SF of existing building plus the proposed 8,111 SF of building expansion, the new total building GFA is 87,112 SF.

IV. PARKING ANALYSIS:

Based on the above, it is assumed that the parking calculations outlined within the Covenant were based on the 1993 approved site plan as the parking data calculations are consistent. The 1993 approved site plan reflects a total building GFA of 79,001 SF with a total required parking of 395 (79,001 SF / 200 SF = 395 PS), which is 1 PS for every 200 SF maximum. Also, it appears that the minimum of 380 PS as required by the Covenant was based on 1 PS for every 208 SF (79,001 SF / 208 SF = 380 PS).

Per communication with the P&Z Director Amanda Radigan, the required parking for the new expansion must be reviewed as inclusive parking for the shopping center and not as a separate/stand-alone outparcel parking only. A second parking study was conducted in June 2024 to re-confirm the number of available parking spaces within the shopping center and to provide up-to-date parking observations similar to what was conducted and observed in 2021, (note the 2021 parking study has also been provided herein to show consistency in the available parking numbers over recent years).

Based on the historical approval information, a Parking Occupancy Study was conducted by Kimley-Horn for the entire shopping center to determine the actual parking demand and expected parking demand including the proposed amendment to the outparcel and intensification of the Medical & Professional Office uses on that site. The approved parking rate for the overall site is 1 space per 200 square feet. When the 8,111 square feet of office are added to the site, the functional parking rate will become 1 space per 235 square feet (new overall square footage parked using the existing approved parking supply). Since the observed parking rate is less than the code-required parking rate, the site will provide adequate parking for this proposed development.

However, as mentioned above, the 1993 approved site plan and POA Covenant parking rate is 1 PS per 200 SF. If the additional 8,111 SF expansion is calculated as approved, the new functional parking rate (based on the 368 PS that currently exist on-site) for the shopping center is 1 PS per 219 SF versus 1 PS per 378 SF based on the existing parking demand, which is the most realistic condition today and most likely in the future with the similar composition of uses within this shopping center.

V. VARIANCE CRITERIA CH 2, ART II, SECTION 4.D.3(a-f):

3. Review Criteria. In order for the City Commission to grant a variance, the applicant must demonstrate that:

   a. That special conditions and circumstances exist which are peculiar to the land, structure or building involved, and which are not applicable to other lands, structures or buildings in the same zoning district.

   RESPONSE: Typically, fee-simple outparcels within larger shopping centers are parked at a separate rate than the overall shopping center consistent with the specific users) approved within the outparcel. This outparcel was carved out of the original/overall shopping center as a stand alone use that was approved in 1993 with a mix of Bank and Professional Office uses. Medical- and Professional Office and Bank Uses typically park at different rates than standard Retail uses, and from standard Shopping Center parking rates which is how the Boynton Promenade was originally parked, (at a rate of 1 parking space per 200 sf of "Shopping Center" use, or "In-line Retail" use). This Applicant did not create the parking discrepancy that exists today by way of application of the parking code by Staff; nor will they contribute to a real-world parking discrepancy or problem if allowed to expand the Medical and Professional Office use due to the availability of parking as observed on the ground over the pasts 4-years (real-world parking conditions analyzed between two parking studies).

   b. That special conditions and circumstances do not result from the actions of the applicant for the variance.

   RESPONSE: The over-burdened parking rate assigned to the outparcel Medical and Professional Office uses is a result of how the Shopping Center was originally approved and represents a special circumstance that prohibits the upgrading and expansion of the existing Medical and Professional Office uses that operate within the outparcel today. It is common for outparcels to be parked separately from the "in-line" retail and food-retail uses located within the principal building of a Shopping Center development. The separate parcel is both physically separated and typically a different intensity than the in-line bays that make up the main center. The mis-aligned parking rate for the outparcel is not the result of the actions of the Applicant.

   c. That granting the variance requested will not confer on the applicant any special privilege that is denied by this section to other lands, structures or buildings in the same zoning district.

RESPONSE: Granting the variance will correct the mis-aligned parking rate assigned to the fee-simple outparcel to a more consistent rate of parking for both the Medical Office and Professional Office uses that exist today and that will be expanded upon in the future. The City's land development regulations currently utilize a parking rate of 1 PS/200 SF of Medical Office use and 1PS/300 SF of Professional Office use for stand-alone uses as provided in LDR Chapter 4, Article V. Section 2.C. Table 4-18 when analyzing the parking needs of these two uses. The supply of available parking within the overall shopping center and on the outparcel proper is in excess of +/-200 parking spaces at almost any time of the day and any day of the week. Correcting this parking rate inconsistency is limited to this center and the center's specific entitlement history.

d. That literal interpretations of the provisions of the ordinance would deprive the applicant of rights commonly enjoyed by other properties in the same zoning district under the terms of the ordinance and would work unnecessary and undue hardship on the applicant.

RESPONSE: Literal interpretation of the code will inhibit the updating and enhancement of the existing outparcel due to the parking rates being excessive for the Office (Medical and Professional) uses proposed for the outparcel site. Application of the appropriate parking rates for these specific uses will better align with the regulations codified within Chapter 4, Article V. Section 2.C. Table 4-18 of the Land Development Regulations (LDRs).

e. That the variance granted is the minimum variance that will make possible reasonable use of the land, structure or building.

RESPONSE: The requested reduction in the number of required parking spaces is the minimum deviation that will allow for the updating/expansion/enhancement of a thirty-nine-year-old building (constructed in 1985) along the largest commercial corridor within the City of Boynton Beach. Redevelopment on this outparcel property will be more consistent with all of the new and updated residential and non-residential developments that have been recently approved and constructed along and across N. Congress Avenue. Granting the variance shall retain Medical and Professional Office uses and users within the City, with no burden or off-site impacts to the general public.

f. That the granting of the variance will be in harmony with the general intent and purpose of this chapter and that such variance will not be injurious to the area involved or be otherwise detrimental to the public welfare.

RESPONSE: The requested reduction in the number of required parking spaces is the minimum deviation that will allow for the updating/expansion/enhancement of a thirty-nine-year-old building along the largest commercial corridor within the City of Boynton Beach. Redevelopment here will be more consistent with all of the new and updated residential and non-residential developments that have recently occurred along and across N. Congress Avenue. Granting the variance shall retain Medical and Professional Office uses and users within the City, with no burden or off-site impacts to the general public.

VI. DEVELOPMENT PROGRAM FOR OUTPARCEL (MEDICAL & PROFESSIONAL OFFICE USES):

The existing building is a two-story building located in the northeast corner of the Boynton Beach Promenade Shopping Center (within a fee-simple outparcel). The site currently supports up to sixty-three (63) parking spaces. All proposed expansions to the existing building will occur within the existing footprint.

Up to 1,000 SF of Office use will be added to the west side of the building and will remove the existing under-building drive-through lanes. Up to ten (10) new parking spaces will be programmed on site adjacent to the building as part of increasing the overall building-square-footage. The remaining 7,111 SF will be constructed as a third-floor expansion. The overall height will remain compliant with the maximum building height permitted (up to 45 FT).

Site modifications include the relocation of an outdated dumpster enclosure and restriping of parking spaces in the southernmost row of parking within the site. The expected mix of Medical Office and Professional Office uses will be 13,111 SF and 9,800 SF respectively for a total building area of 22,911 SF.

The tables below indicate the current parking rate for the outparcel at the historic "Shopping Center Rate" and at a more realistic "Specific Uses/Intensities Parking Rate". It should be noted that the Shopping Center has up to 200 parking unused parking spaces at any given time or day of the week.

Proposed Parking Calculation (to Uses Code) and Schematic of Use(s):

1101 N. Congress Ave. Mixed Use (Medical Office/Prof. Office)					
Uses	SF	Floor	Parking Ratio	PS Req.	Comment
Medical Office	13111	1st/3rd	1/200	66	Split btwn. 3rd & 1st Floors
Professional Office	9800	2nd	1/300	49	2nd Floor only
Bank	0	1st	1/250	0	No Bank use proposed
	22911	*Total Req'd Parking*		*115*	

Note: 60 PS exist on site (inc. 4 HC PS)

BUILDING/USE PROFILE

7111 SF	THIRD FL.
9800 SF	SECOND FL.
6000 SF	FIRST FL.

Note: Substantial 3rd FL addition with additional area for mechanical equip./No Bank use/Partially expanded 1st FL

Proposed Parking Calculation (to Uses & Intensities Proposed for Outparcel) and Schematic of Use(s):


1101 N. Congress Ave. Mixed Use (Medical Office/Prof. Office)					
Uses	SF	Floor	Parking Ratio	PS Req.	Comment
Medical Office	13111	1st/3rd	1/200	66	Split btwn. 3rd & 1st Floors
Professional Office	9800	2nd	1/300	33	2nd Floor only
Bank	0	1st	1/250	0	No Bank use proposed
	22911	*Total Req'd Parking*		*99*	


Note: 60 PS exist on site (inc. 4 HC PS)

BUILDING/USE PROFILE

7111 SF	THIRD FL.
9800 SF	SECOND FL.
6000 SF	FIRST FL.


Note: Substantial 3rd FL addition with additional area for mechanical equip./No Bank use/Partially expanded 1st FL

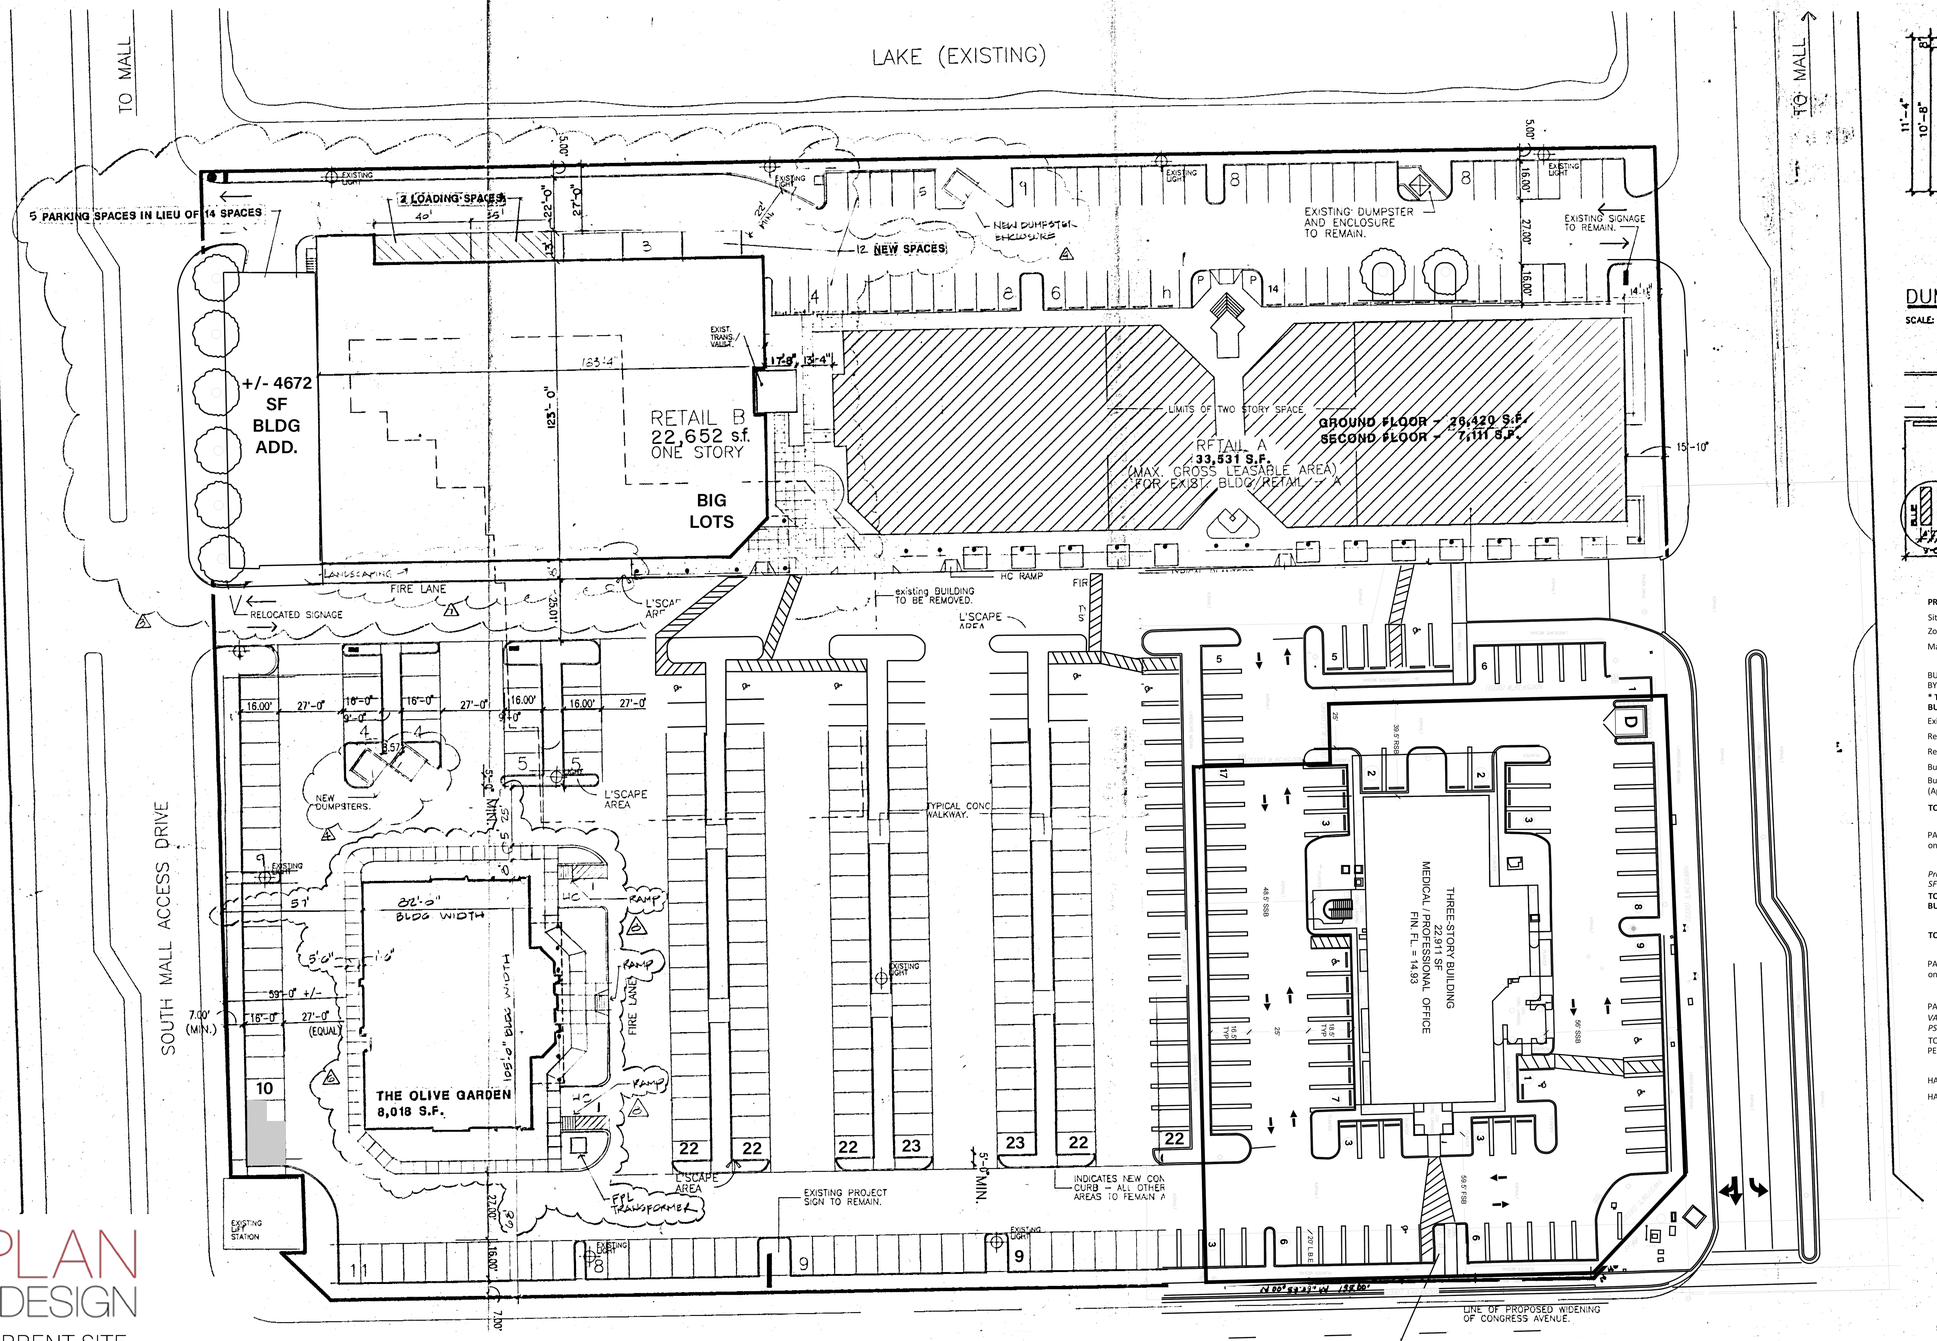

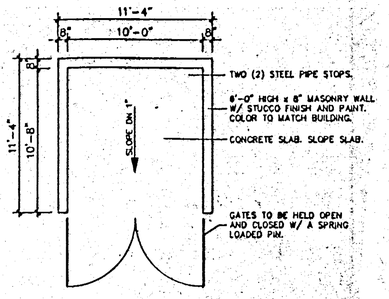

DUMPSTER ENCLOSURE PLAN

SCALE: 3/16"=1'-0"

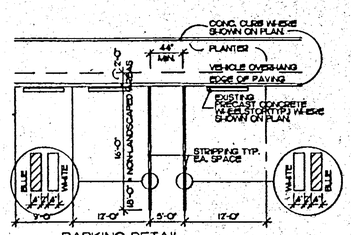

PARKING DETAIL

NOT TO SCALE

PROJECT DATA		
Site Area	284,523 SF / 6.52 AC	
Zoning District	C3	
Maximum Building Height	45'-0"	
BUILDING AREA/PARKING REQ'D BY CODE		
* **TOTAL APPROVED/VESTED BUILDING SF**	**79,001 SF**	
Existing Building SF		
Retail Building A	33,531 SF	
Retail Building B	22,652 SF	
Building Olive Garden	8,018 SF	
Building Office/Medical (Approved)	14,800 SF	
TOTAL EXISTING BUILDING SF	**79,001 SF**	
PARKING REQUIRED 1/200 (Based on 79,001 SF)	395 PS	
Proposed Building Office/Medical SF	*8,111 SF*	
TOTAL APPROVED/PROPOSED BUILDING SF	**87,112 SF**	
TOTAL PARKED SF (Under A/C)	**87,112 SF**	
PARKING REQUIRED 1/200 (Based on 79,001 SF)	436 PS	436
PARKING PROVIDED	** 387 PS	
VARIANCE REQUEST OF UP TO 42 PS (9.6%)	*-42 PS*	42
TOTAL AMENDED PARKING PROV. PER VARIANCE	387 PS	
HANDICAP SPACE REQUIRED	9 PS	
HANDICAP SPACE PROVIDED	12 PS	

GENERAL NOTES:

1. PROPOSED BUILDINGS SHALL MATCH THE EXISTING BUILDINGS IN ARCHITECTURAL DESIGN AND COLOR COMBINATIONS
2. ALL SIGNAGE SHALL COMPLY WITH THE BOYNTON BEACH SIGN CODE.
3. THE PARKING LOT AND ACCESS DRIVES SHALL CONTAIN TRAFFIC CONTROL MARKINGS AS REQUIRED TO MEET CITY CODES, ORDINANCES AND STANDARDS. THE FIRE LANES SHALL BE MARKED WITH SIGNAGE AS REQUIRED TO MEET CITY CODES, ORDINANCES AND STANDARDS. STOP BARS SHALL BE PAINTED ON THE PAVEMENT ADJACENT TO EACH STOP SIGN LOCATION.
4. LANDSCAPING PROPOSED TO BE INSTALLED WITHIN AN EASEMENT SHALL BE ALLOWED ONLY AFTER CONSENT OF ALL UTILITIES COMPANIES THAT HAVE ACCESS RIGHT TO USE THE EASEMENT.
5. ALL ROOF TOP MOUNTED MECHANICAL EQUIPMENT SHALL BE CONCEALED BY PERIMETER PARAPET WALLS WHICH EXCEED IN HEIGHT THE MOUNTED HEIGHT OF ALL SAID EQUIPMENT.
6. PARKING LOT LIGHTING SHALL MEET ALL BOYNTON BCH CODES AND ORDINANCES AND SHALL BE PHOTO CELL ACTIVATED.
7. REFER TO LANDSCAPE DRWAINGS FOR LIMITS OF NEW LANSCAPE.
8. **NOTE SHOPPING CENTER ORIGINALLY APPROVED WITH 49 PS DEFICIENCY. OUTPARCEL PROVIDES UP TO 10 NEW PSs

VARIANCE TABLE		
VARIANCE REQUESTED - ART V, SEC 2(C) - TABLE 4-18 COMMERCIAL PARKING SPACES		
REQUIRED PARKING	PROPOSED PARKING	VARIANCE REQUEST
115 PS	73 PS	42 PS

NOTE:
REFER TO LANDSCAPE PLAN FOR MEDIAN INFORMATION

- ⚠ REVISED 3/16/93
- ⚠ REVISED 2/26/93
- ⚠ REVISED 2/18/93
- ⚠ REVISED 1/26/93
- ⚠ REVISED 12/21/93
- ⚠ REVISED 5/27/93
- ⚠ REVISED 5/21/93
- ⚠ REVISED 4/27/93

RECEIVED
DEC 22 1993
DAT MARKE
PLANNING AND ZONING DEPT.

ALAN STRASSLER ARCHITECTS, INC.
8693 NORTH MILITARY TRAIL, SUITE 201-D
PALM BEACH GARDENS, FLORIDA 33410
(407) 627-9336 FAX (407) 626-0730

12.21.93

iPLAN & DESIGN
CURRENT SITE CONDITION OUT PARCEL UPDATE
03–18–2025

SITE PLAN
1" = 30'-0"
25 NOV. 92 / 4 JAN 93

OFFICE MAX
BOYNTON BEACH FLORIDA

SITE DATA

PROJECT DATA			
PROJECT NAME	1101 N. Congress Medical /Professional Office Building		
PROPERTY ADDRESS	1101 N. Congress Avenue, Boynton Beach, FL		
EXISTING USE	BUSINESS/PROFESSIONAL OFFICE & BANK & FINANCIAL OFFICE		
PROPOSED USE	BUSINESS/PROFESSIONAL OFFICE & MEDICAL OFFICE		
PROPERTY CONTROL NUMBER	08-43-45-19-05-015-0043		
SITE AREA	1.05	/	45,821.80
ZONING	C3 - COMMUNITY COMMERCIAL		
FUTURE LAND USE	LRC - LOCAL RETAIL COMMERCIAL		

BUILDING DATA (EXISTING USES)		
BANK AND FINANCIAL OFFICE	5,000	SF
PROFESSIONAL OFFICE	9,800	SF
TOTAL BUILDING AREA (Existing)	14,800	SF

BUILDING DATA (PROPOSED USES)		
PROFESSIONAL OFFICE (2nd FL)	9,800	SF
MEDICAL OFFICE (1st & 3rd FLs)	13,111	SF
TOTAL BUILDING AREA (Proposed)	22,911	SF

NON-RESIDENTIAL BLDG./SITE REGULATIONS	REQ'D	PROVIDED
DENSITY	N/A	N/A
PROJECT AREA, (MIN. ACRES)	N/A AC	1.05 AC
LOT AREA, (MIN. SF)	15,000 SF	45,821.80 SF
LOT FRONTAGE, (MIN.)	75 FT	177 FT
LOT DEPTH, (MIN.)	N/A FT	240 FT
LOT COVERAGE (MAX.)	40 %	21%
FLOOR AREA RATIO (FAR), (MAX.)	0.50	0.50
STRUCTURE HEIGHT, (MAX.)	45 FT	<45 FT

PARKING COMMERCIAL USES	REQUIRED	PROVIDED
Per 1996 Site Plan Approval - Shopping Ctr Rate		
SHOPPING CTR RATE - 1PS/200SF	115	73
OFFSITE PS (VIA PARKING AGREEMENT)		42
HANDICAP SPACE REQUIRED (INCLUDED IN TOTAL PS COUNT)	5	5
TOTAL PARKING	115	115

LOADING SPACE REQUIRED (12'x35')

EXISTING BUILDING SETBACKS, MIN. (FT)		
FRONT SETBACK - EAST (FSB)	20 FT	59.5 FT
REAR SETBACK - WEST (RSB)	20 FT	39.5 FT
INTERIOR SETBACK - SOUTH (ISB)	0 FT	48.5 FT
CORNER SETBACK - NORTH (CSB)	15 FT	56 FT

LAND USE CALCULATIONS	AREA	SF	ACRES	% OF SITE
BUILDING LOT COVERAGE	7,362.5		0.17	16.0
VEHICULAR USE AREA	28,594		0.65	62.5
SIDEWALKS/MISC.	2,082		0.05	4.5
TOTAL IMPERVIOUS	38,038.5		0.87	83.0
LANDSCAPE BUFFERS	N/A		N/A	N/A
INTERIOR LANDSCAPE AREAS	N/A		N/A	N/A
TOTAL PERVIOUS / OPEN SPACE	7,783		0.18	17.0

NFIP - COMMUNITY PANEL NO.	120196 0190 B	A-5
PARCEL NUMBER	12099 C 0787	ZONE X

NOTES
- Zoning Site Plan not for construction
- Property dimensions on Site Plan provided by Caulfield & Wheeler, Inc.
-Base information from Caulfield & Wheeler, Inc survey dated 05/03/1996
-Type D curbing typical unless otherwise noted

VARIANCE TABLE		
VARIANCE REQUESTED - ART V, SEC 2(C) - TABLE 4-18 COMMERCIAL PARKING SPACES		
REQUIRED PARKING	PROPOSED PARKING	VARIANCE REQUEST
115 PS	73 PS	42 PS

PROJECT TEAM

Owner:
SILOAM HOLDING COMPANY LLC
281 Oregon Lane
Boca Raton, FL 33487-1401
N/A

Architect:
TI ARCHITECTURE
1100 S. Federal Hwy., Ste #2
Boynton Beach, FL 33435
TEL: 561 860 2905
E: harold@tiarchitecture.com


Planner:
iPlan & Design, LLC
823 N. Olive Avenue
West Palm Beach, FL 33401
Tel: 561 797 4217
Email: brian@iplanandesign.com


Landscape Architect:
Litterick Landscape Architecture
2740 SW Martin Downs Blvd., Ste 199
Palm City, FL 34990
Tel: 561 719 3876
Email: jasonla1677@yahoo.com

Traffic Engineer:
Kimley-Horn & Associates, Inc.
477 S. Rosemary Ave., Suite 215
West Palm Beach, FL 33401
Tel: 561 845 0665
Email: Adam.Kerr@kimley-horn.com


Surveyor:
Caulfield & Wheeler, Inc.
7900 Glades Road, Suite 100
Boca Raton, FL 33434
Tel: 561 392 1991
Email: dave@cwiassoc.com

LOCATION MAP

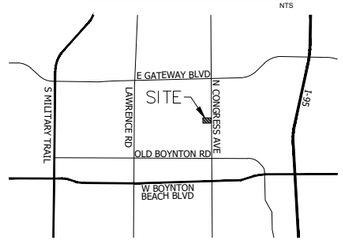


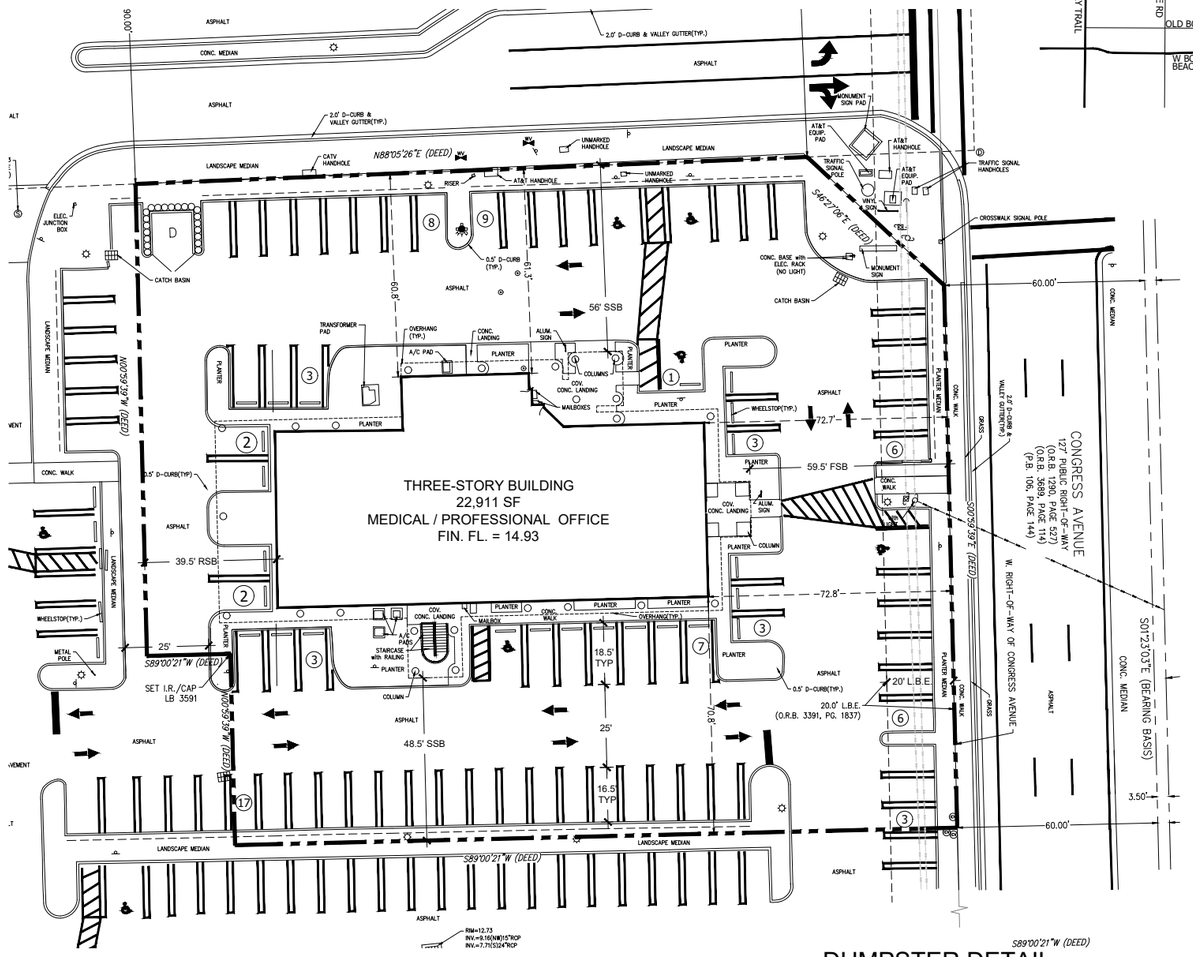

STANDARD AND HANDICAP PARKING DETAIL

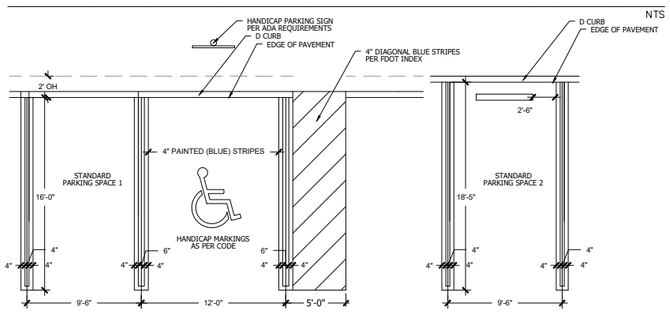

DUMPSTER DETAIL

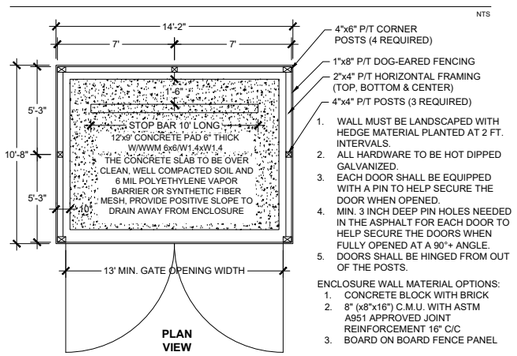

4"x6" P/T CORNER POSTS (4 REQUIRED)
1"x8" P/T DOG-EARED FENCING
2"x4" P/T HORIZONTAL FRAMING (TOP, BOTTOM & CENTER)
4"x4" P/T POSTS (3 REQUIRED)

1. WALL MUST BE LANDSCAPED WITH HEDGE MATERIAL PLANTED AT 2 FT. INTERVALS.
2. ALL HARDWARE TO BE HOT DIPPED GALVANIZED.
3. EACH DOOR SHALL BE EQUIPPED WITH A PIN TO HELP SECURE THE DOOR WHEN OPENED.
4. MIN. 3 INCH DEEP PIN HOLES NEEDED IN THE ASPHALT FOR EACH DOOR TO HELP SECURE THE DOORS WHEN FULLY OPENED AT A 90° + ANGLE.
5. DOORS SHALL BE HINGED FROM OUT OF THE POSTS.

ENCLOSURE WALL MATERIAL OPTIONS:
1. CONCRETE BLOCK WITH BRICK
2. 8" (x8"x16") C.M.U. WITH ASTM A951 APPROVED JOINT REINFORCEMENT 16" C/C
3. BOARD ON BOARD FENCE PANEL

iPLAN & DESIGN
823 N. Olive Avenue,
West Palm Beach,
Florida 33401
561.797.4217
bcheguis@gmail.com

1101N CONGRESS AVE
FINAL SITE PLAN
BOYNTON BEACH, FLORIDA


DESIGNED	B.C.
DRAWN	L.R. N.B.
APPROVED	
JOB NUMBER	
DATE	
REVISIONS	04-27-2024
01-07-2025	04-30-2024
03-018-2025	05-02-2024
	06-07-2024
	06-10-2024

North
Scale: 1" = 30'
0' 15' 30' 60'

FSP 1 OF 1

GROUND FLOOR PLAN

SCALE 3/16" = 1'-0"

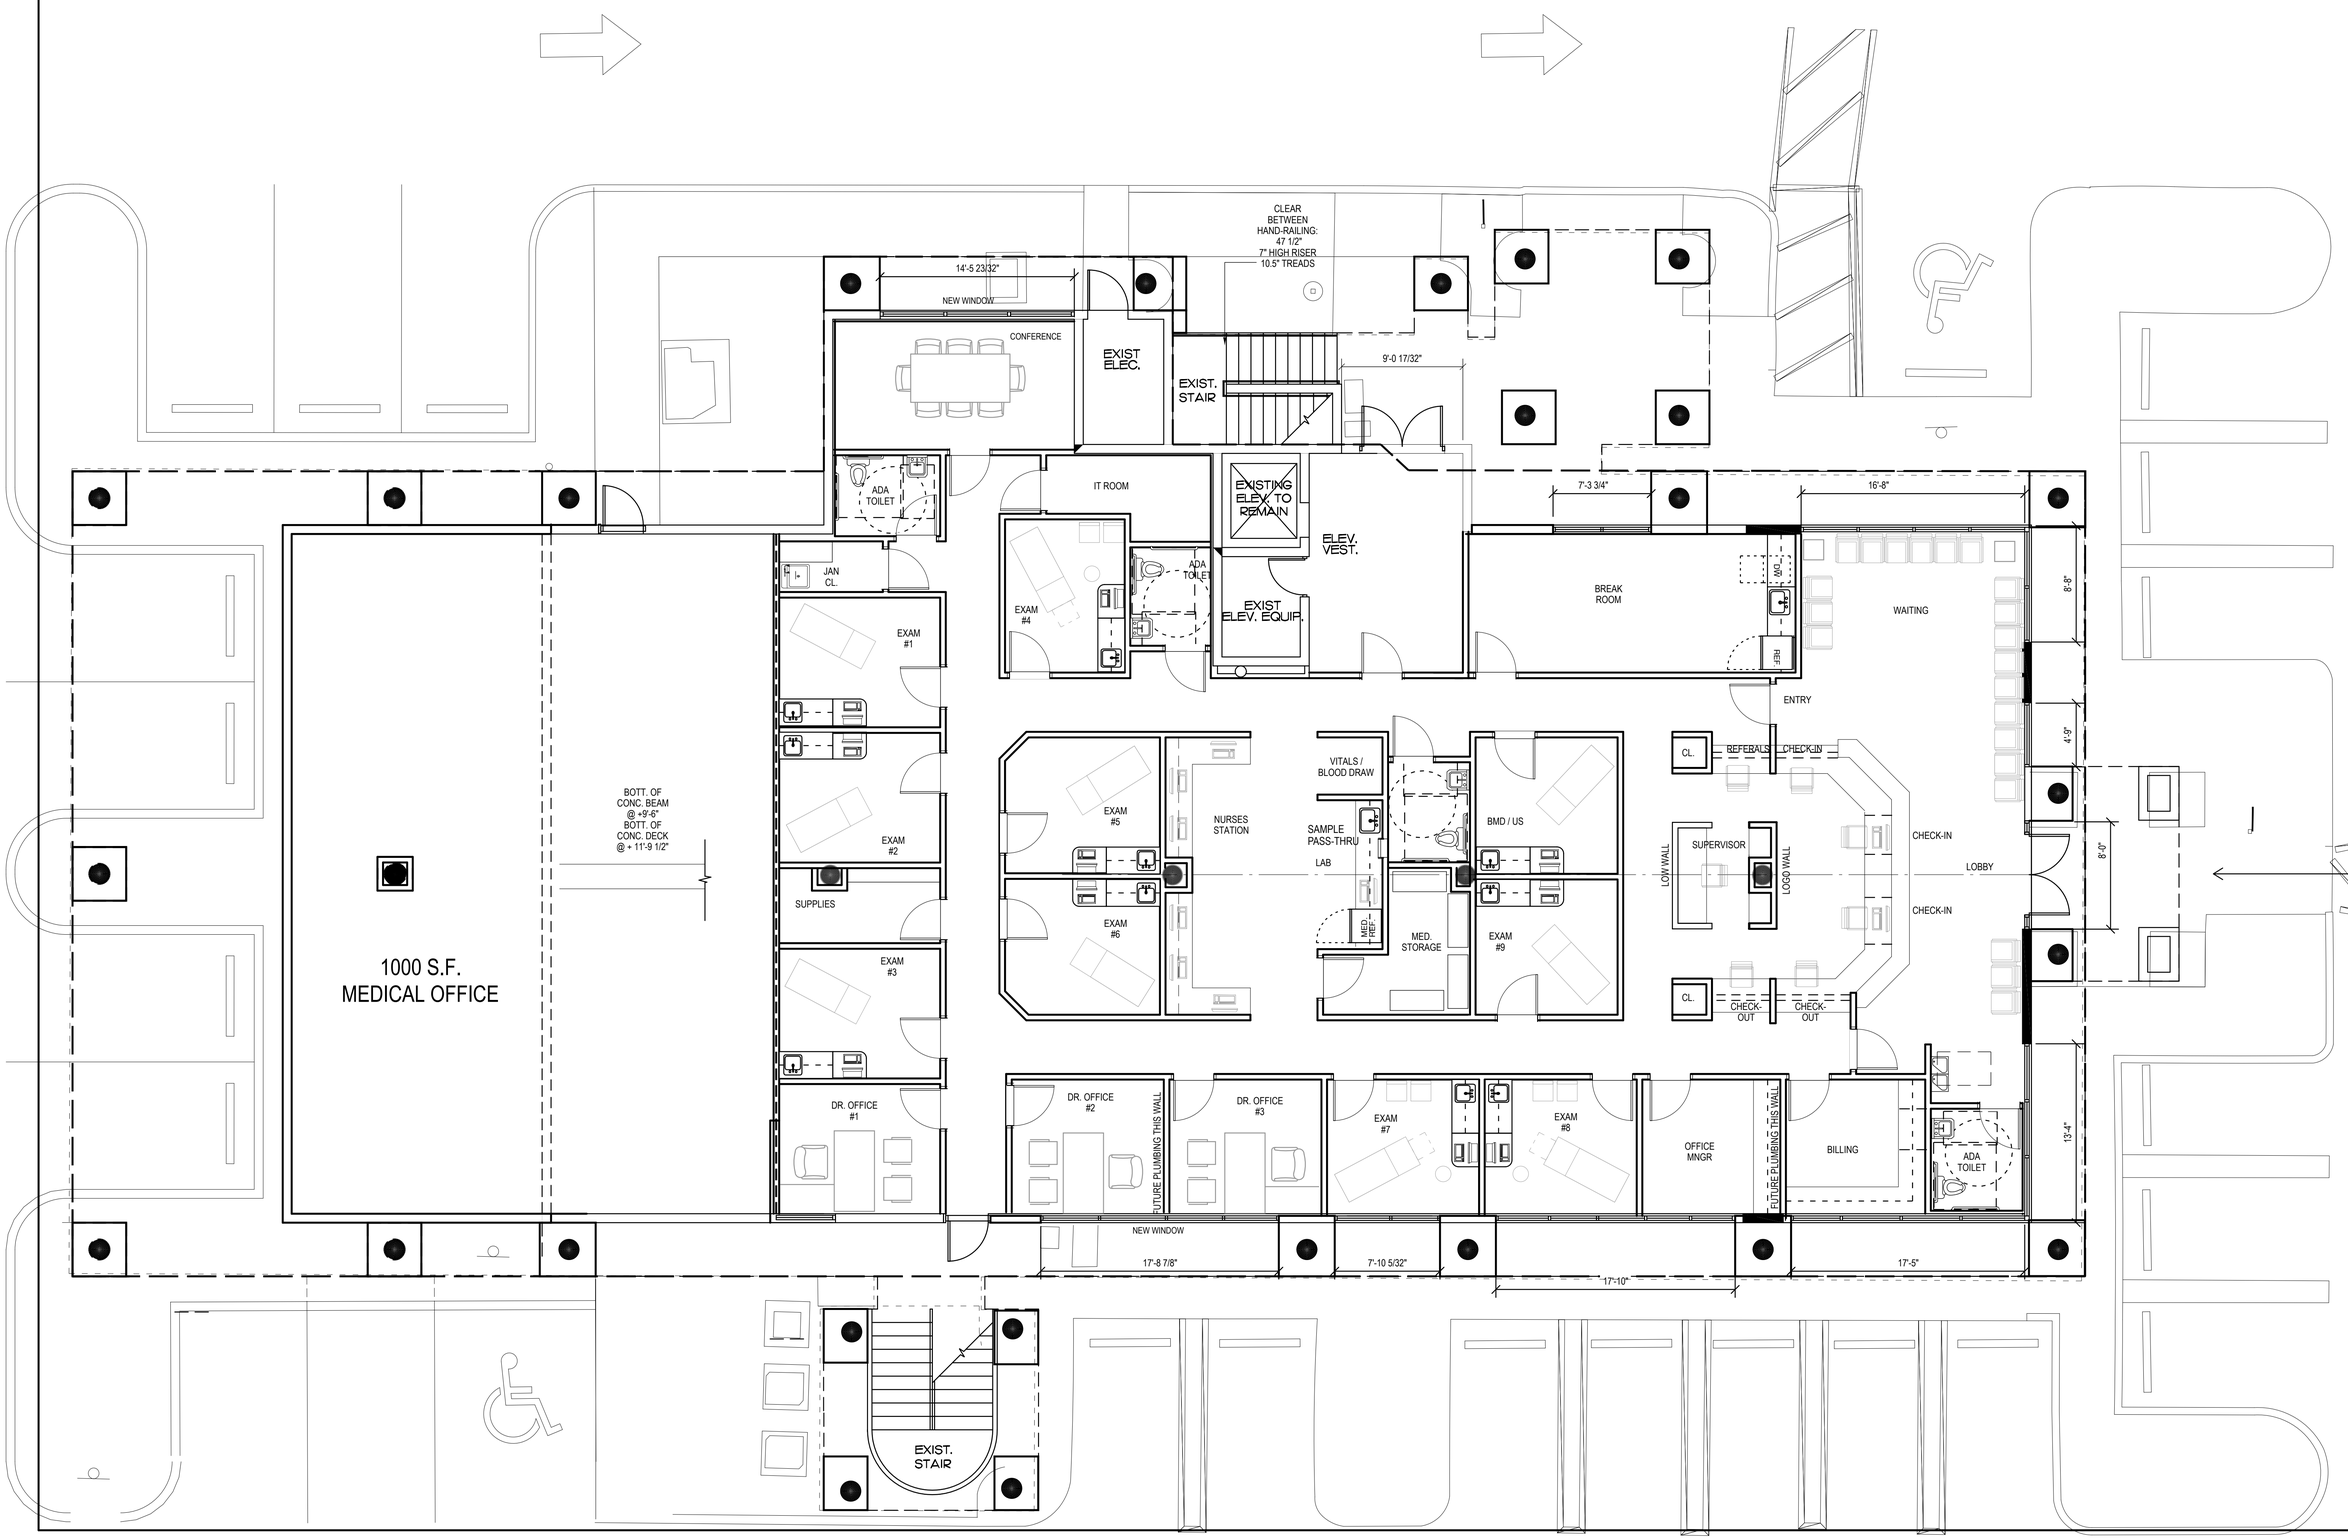


TUTTLE DESIGN LLC
3000 HIGH RIDGE ROAD SUITE #4
BOYNTON BEACH, FLORIDA 33426
561-860-2905

HAROLD TUTTLE
AR #0015395

TENANT IMPROVEMENT DRAWINGS for:
FAMILY MEDICAL OFFICE SUITE 100
1101 N. CONGRESS AVE.
BOYNTON BEACH, FL. 33426

REVISIONS	DATE

Contract	
Permit	
Bid	
Date	1/17/22
Scale	AS NOTED
Drawn	HT
Job	2021-65
Sheet	A2.01
Of	X/X Sheets

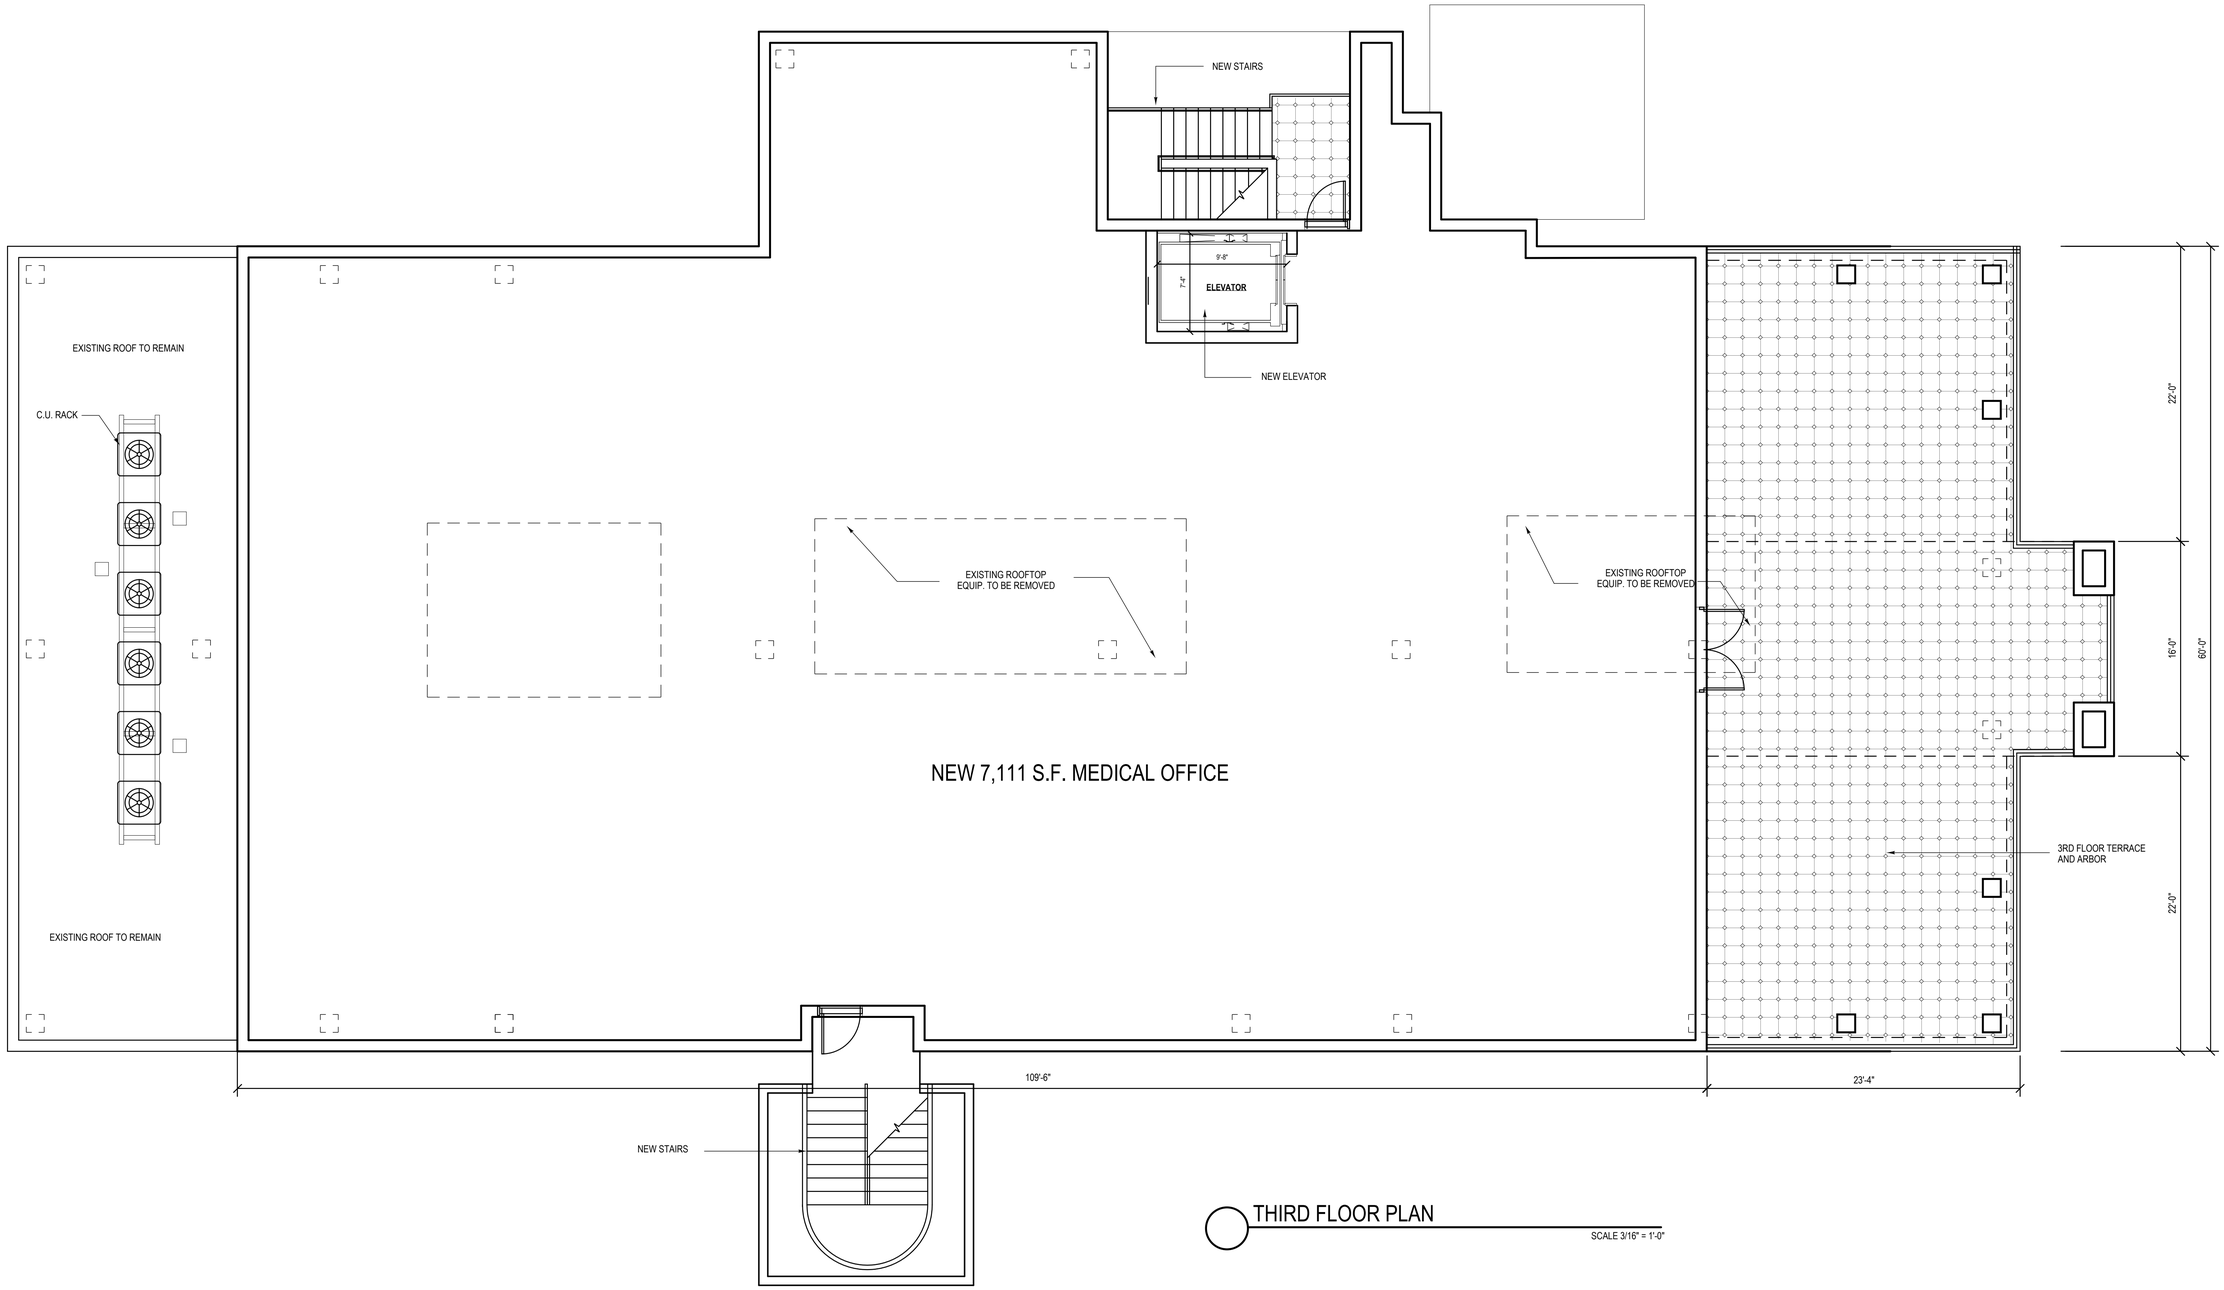

THIRD FLOOR PLAN

SCALE 3/16" = 1'-0"

TUTTLE DESIGN LLC
3000 HIGH RIDGE ROAD SUITE #4
BOYNTON BEACH, FLORIDA 33426
561-860-2905

HAROLD TUTTLE
AR #0015395


TENANT IMPROVEMENT DRAWINGS for:
FAMILY MEDICAL OFFICE SUITE 100
1101 N. CONGRESS AVE.
BOYNTON BEACH, FL. 33426

REVISIONS	DATE

Contract	
Permit	
Bid	
Date	1/17/22
Scale	AS NOTED
Drawn	HT
Job	2021-65

Sheet A2.03

Of X/X Sheets

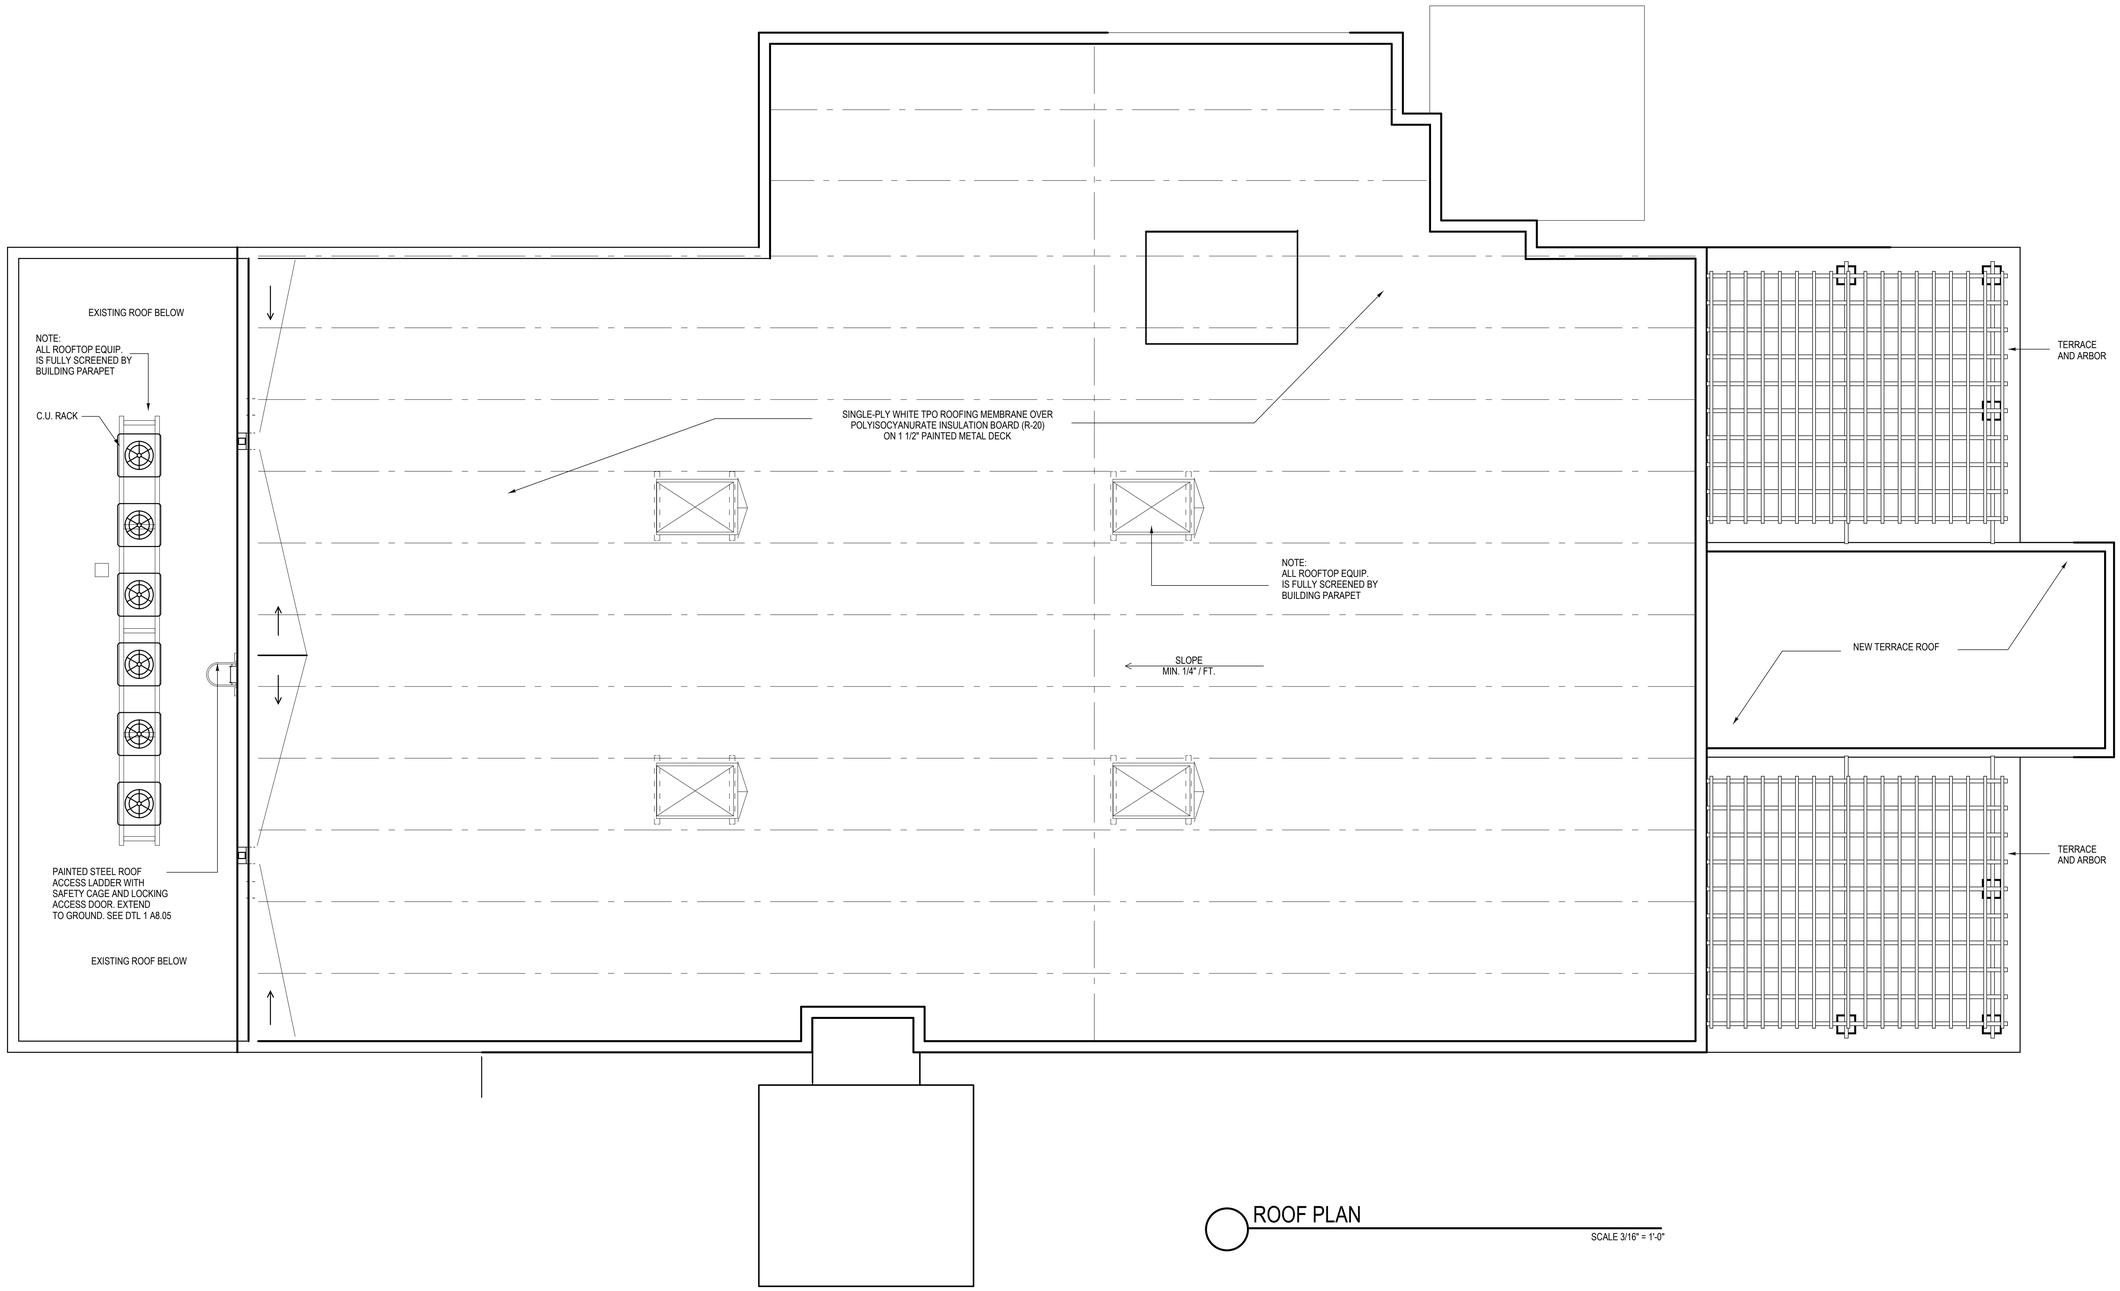

ROOF PLAN

SCALE 3/16" = 1'-0"

TUTTLE DESIGN LLC
3000 HIGH RIDGE ROAD SUITE #4
BOYNTON BEACH, FLORIDA 33426
561-860-2905

HAROLD TUTTLE
AR #0015395

TENANT IMPROVEMENT DRAWINGS for:
FAMILY MEDICAL OFFICE SUITE 100
1101 N. CONGRESS AVE.
BOYNTON BEACH, FL. 33426

REVISIONS	DATE

Contract	
Permit	
Bid	
Date	1/17/22
Scale	AS NOTED
Drawn	HT
Job	2021-65
Sheet	A2.04
Of	X/X Sheets




NORTH ELEVATION (PROPOSED)

1/8" = 1'-0"

NOTE: G.C. TO PROVIDE 4' X 4' PAINT SAMPLE OF EA. COLOR ON BUILDING FOR OWNER / ARCHITECT APPROVAL.


MATERIAL SCHEDULE

MK	Material	Finish
1	CEMENT PLASTER	PAINT - LIGHT TEXTURED FINISH
2	CEMENT PLASTER	PAINT - SMOOTH FINISH
3	E.I.F.S. ON SHAPED FOAM	PAINT - SMOOTH FINISH
4	STUCCO SCORE LINE	PAINT
5	WOOD	STAIN
6	ARCHITECTURAL LIGHT FIXTURE	BLACK FINISH
7	ALUM & GLASS STOREFRONT	MATCH "DARK BRONZE" GLASS - LIGHT GRAY TINT
8	GLASS RAILING	TOP RAIL TO MATCH SW 7674
9	METAL	PRE-FINISHED
10	CEMENT PLASTER BAND	PAINT
11	LOUVERED ALUM. AWNINGS	PRE-FINISHED
12	PREFABRICATED SUSPENDED CANOPY	PRE-FINISHED
A	SHERWIN WILLIAMS	SW 6385 "DOVER WHITE"
B	SHERWIN WILLIAMS	SW 7023 "REQUISITE GRAY"
C	SHERWIN WILLIAMS	SW 9168 "ELEPHANT EAR"
D	SHERWIN WILLIAMS	SW 7674 "PEPPERCORN"

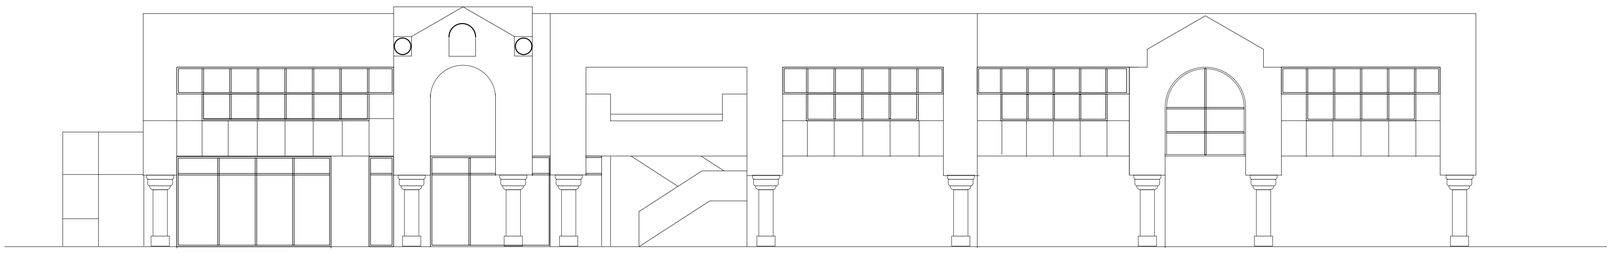

NORTH ELEVATION (EXISTING)

1/8" = 1'-0"

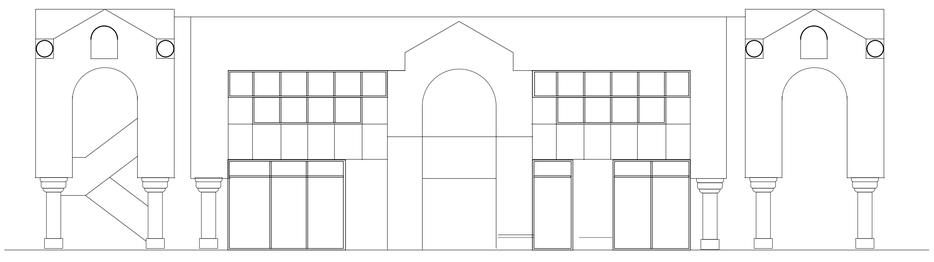

EAST ELEVATION (EXISTING)

1/8" = 1'-0"



EAST ELEVATION (PROPOSED)

1/8" = 1'-0"

TUTTLE DESIGN LLC
3000 HIGH RIDGE ROAD SUITE #4
BOYNTON BEACH, FLORIDA 33426
561-860-2905

HAROLD TUTTLE
AR #0015395

PROPOSED MEDICAL / OFFICE BUILDING
1101 N. CONGRESS AVE.
BOYNTON BEACH, FL.

REVISIONS	DATE

Contract	
Permit	
Bid	
Date	1/17/22
Scale	AS NOTED
Drawn	HT
Job	2021-65
Sheet	A3.01
Of	X/X Sheets




SOUTH ELEVATION (PROPOSED)

1/8" = 1'-0"

NOTE: G.C. TO PROVIDE 4' X 4' PAINT SAMPLE OF EA. COLOR ON BUILDING FOR OWNER / ARCHITECT APPROVAL.


MATERIAL SCHEDULE

MK	Materia	Finish
1	CEMENT PLASTER	PAINT - LIGHT TEXTURED FINISH
2	CEMENT PLASTER	PAINT - SMOOTH FINISH
3	E.I.F.S. ON SHAPED FOAM	PAINT - SMOOTH FINISH
4	STUCCO SCORE LINE	PAINT
5	WOOD	STAIN
6	ARCHITECTURAL LIGHT FIXTURE	BLACK FINISH
7	ALUM & GLASS STCREFRONT	MATCH "DARK BRONZE" GLASS - LIGHT GRAY TINT
8	GLASS RAILING	TOP PAIL TO MATCH SW 7674
9	METAL	PRE-FINISHED
10	CEMENT PLASTER BAND	PAINT
11	LOUVERED ALUM. AWNINGS	PRE-FINISHED
12	PREFABRICATED SUSPENDED CANOPY	PRE-FINISHED
A	SHERWIN WILLIAMS	SW 6385 "DOVER WHITE"
B	SHERWIN WILLIAMS	SW 7023 "REQUISITE GRAY"
C	SHERWIN WILLIAMS	SW 9168 "ELEPHANT EAR"
D	SHERWIN WILLIAMS	SW 7674 "PEPPERCORN"

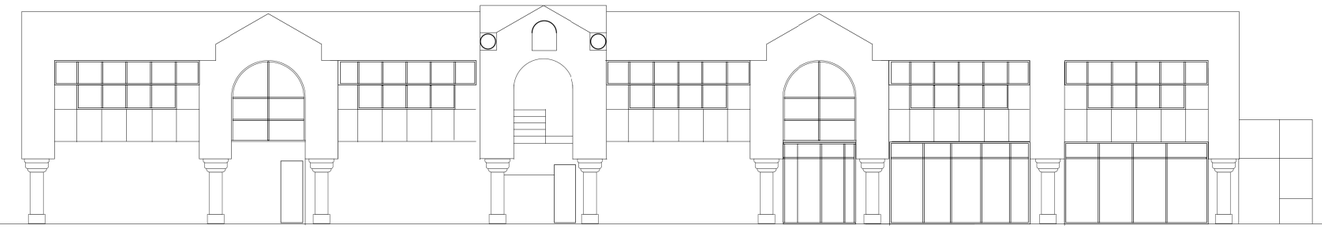

SOUTH ELEVATION (EXISTING)

1/8" = 1'-0"

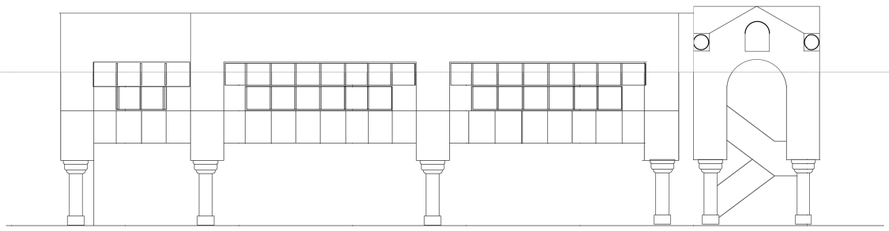

WEST ELEVATION (EXISTING)

1/8" = 1'-0"



WEST ELEVATION (PROPOSED)

1/8" = 1'-0"

TUTTLE DESIGN LLC
3000 HIGH RIDGE ROAD SUITE #4
BOYNTON BEACH, FLORIDA 33426
561-860-2905

HAROLD TUTTLE
AR #0015395

PROPOSED MEDICAL / OFFICE BUILDING
1101 N. CONGRESS AVE.
BOYNTON BEACH, FL.

REVISIONS	DATE

Contract	
Permit	
Bid	
Date	1/17/22
Scale	AS NOTED
Drawn	HT
Job	2021-65
Sheet	A3.02
Of	X/X Sheets

EXHIBIT "D"

Conditions of Approval

Project Name: 1101 North Congress Ave.
File number: MSPM,ZNCV 2024.10.69688
Reference: April 15, 2025, Commission Meeting.

DEPARTMENTS	INCLUDE	REJECT
ENGINEERING / PUBLIC WORKS / FORESTRY / UTILITIES		
Comments:		
1. Dumpster enclosure shall be constructed in accordance with Engineering Standard Detail G-3 of the *Engineering Design Handbook and Construction Standards*. Dumpster Detail on sheet FSP 1 of 1 shall be revised accordingly.	X	
2. Parking lot must be maintained and drained so as to prevent nuisance conditions or a danger to the public and/or adjacent property owners.	X	
3. Standard parking stall dimensions shall be a minimum of 9.5' x 16.5' with 2' overhang. Parking Detail on sheet FSP 1 of 1 shall be revised accordingly.	X	
4. Parking stall striping and wheel stops shall conform with Engineering Standard Detail K-3 and K-4 of the *Engineering Design Handbook and Construction Standards*.	X	
5. All traffic signing and pavement marking shall comply with the U.S. Department of Transportation Federal Highway Administration Manual on Uniform Traffic Control Devices.	X	
6. Sidewalks and curb ramps shall meet American with Disabilities Act (ADA) accessibility code requirements where applicable.	X	
7. Prior to issuance of any permit, the applicant shall: a) Submit a copy of TPS letter from Palm Beach County. b) Submit site engineering plans to include demolition, erosion control, paving, grading, drainage, water & sewer improvements. c) A note shall be provided on plans estimating the ERUs for stormwater billing. Note: 1 ERU is equivalent to 1,937 square feet of impervious area. d) Submit drainage report/calculations signed and sealed by a professional engineer that demonstrates that the drainage system has been evaluated and that the proposed	X	

DEPARTMENTS	INCLUDE	REJECT
improvements have been accounted for. Ensure that the drainage calculations have pre/post conditions. Explain if there are any modifications proposed to the drainage system due to loss of onsite storage with the expansion of the building. e) Submit Digitally signed Engineer's cost estimate associated with the civil engineering plans (any cost for water & sewer shall be separate and subject to utility fees). f) Remit engineering fees in the amount of 2.3% of Engineer's cost estimate.		
8. Prior to commencement of construction: a) Submit copies of outside agency permits; including but not limited to, SFWMD ERP and NPDES NOI b) Submit material specifications and shop drawings stamped approved by the Engineer of Record. c) The contractor shall provide the city with detailed construction mitigation plans. All construction activity regulated by the Land Development Regulations shall be performed in a manner so as not to adversely impact the conditions of adjacent properties, unless such activity is permitted to affect said property pursuant to a consent granted by the adjacent property owner, under terms or conditions agreeable to the adjacent property owner. This includes, but is not limited to, the control of dust, noise, water or drainage runoff, debris and the storage of construction materials. (LDR Ch. 2. Art. III. Sec. 3.D.3.) Impacts on emergency services, businesses, public inconvenience, disruption to multi-modal and vehicular/pedestrian travel on roadways/sidewalks in the vicinity of construction shall be minimized. Construction mitigation plans shall include the following information (as applicable): • Construction schedule, phasing, staging, and storage • Construction fencing, ingress/egress and sight triangles • Construction personnel parking – if an off-site location is secured for this purpose, verify that a tram or shuttle will be provided between the construction site and the parking area(s) and provide a copy of the agreement with the property owner. • Construction traffic routes and delivery schedules • Dust control and street cleaning plan • Construction refuse removal in adherence to City's ordinance, Sec. 10-26(a). Contact the Public Works Department (561-742-6200) for a roll-off container.	X	

DEPARTMENTS	INCLUDE	REJECT
• Hours of work in adherence to City's noise ordinance Sec. 15-8 • MOT plans for proposed closures/detours affecting vehicular or pedestrian travel • Hurricane preparedness plans in the event of a hurricane warning and/or watch.		
9. Prior to Engineering Final Inspection and close out of the permit, submit: a) Engineer's Drainage Certification/Recertification b) As-builts c) Tests and reports (i.e. SWPP reports, density test reports)	X	
PLANNING AND ZONING		
Comments:		
10. Prior to permit issuance, the applicant must provide a landscaping plan that proposes the required landscaping, including foundation landscaping, required landscape island, and mechanical equipment and dumpster screening, pursuant to City Code Part III, Chapter 4, Article II.	X	
11. Please be aware that all proposed signage requires a Sing Permit prior to installation. All signs must be designed to follow the Boynton Beach Promenade Master Sign Program and City Code Part III, Chapter 4, Article IV, Sign Standards.	X	
12. An application for a variance (ZNCV-2024.10.69688) was submitted to obtain relief from the required number of parking spaces. Approval of the Major Development application (MSPM-2024.10.69688) is contingent upon the approval of the variance application.	X	
13. At the time of permit submission, please submit a traffic statement from Palm Beach County.	X	
14. Prior to permit issuance, the applicant must provide a photometric plan prepared and sealed by a professional engineer. The photometric plans shall illustrate the same general information as that shown on the site plan, in addition to the following: 1. Detail of each type of exterior freestanding lighting fixtures, including material, color(s), height, and sizes; 2. Illumination levels (in foot-candles), including a summary table indicating the average, minimum, and maximum foot-candle levels; 3. Certification of compliance with the latest edition of the Florida Building Code and	X	

DEPARTMENTS	INCLUDE	REJECT
the capacity to withstand 140 MPH wind load; and 4. Proposed conduit routing; and 5. Utilization of Warm White LED Lighting.		
15. The proposed project has a deficiency of 49 required parking spaces on-site. The applicant has requested a Variance for a reduction of the required parking space by up to 45 parking spaces within their justification statement. Due to this discrepancy, the applicant must obtain approval for a variance reducing the required parking space by 49 for the shopping center (Boynton Beach Promenade) prior to permit submittal and intake.	X	
POLICE		
16. Security measures at the construction site should include a fenced staging area to store equipment. Quality padlocks are recommended for all storage trailers and equipment trailers, and park within staging area. Timer clock or photocell lighting for night time should be used. Keep in mind that landscaping should not obstruct view from doors, windows or walkways to include long-term tree canopy growth.	X	
BUILDING		
17. Comments: None. All previous comments acknowledged at DART meeting.	X	
PARKS AND RECREATION		
Comments: None. All previous comments addressed at DART meeting.		
FIRE		
18. Once submitted for Plan Review a sub permit, for the fires sprinkler alterations on the 2nd (existing) and 3rd floor (proposed) are required. NFPA_ 1.14.2	X	
CITY COMMISSION CONDITIONS		
Comments: TBD		

DEVELOPMENT ORDER OF THE CITY COMMISSION OF THE CITY OF BOYNTON BEACH, FLORIDA

PROJECT NAME: 1101 North Congress Avenue (MSPM-2024.10.69688)

APPLICANT: Daniel A. Gherghina, Siloam Holding Company LLC

APPLICANT'S ADDRESS: 281 Oregon Lane, Boca Raton, Florida 33487

DATE OF HEARING RATIFICATION BEFORE CITY COMMISSION: April 15, 2025

APPROVAL SOUGHT: Approve the request for a Major Site Plan Modification (MSPM-2024.10.69688) application for an addition of 8,111 square-foot to the existing medical and professional office building, that includes a 7,111 square-foot third-floor addition and enclosing 1,000 square-feet at the first floor as well as associated site improvements on the outparcel in the Boynton Beach Promenade.

LOCATION OF PROPERTY: 1101 North Congress Avenue

DRAWING(S): SEE EXHIBIT "C" ATTACHED HERETO.

_____ THIS MATTER was presented to the City Commission of the City of Boynton Beach, Florida on the date of hearing stated above. The City Commission, having considered the approval sought by the applicant and heard testimony from the applicant, members of city administrative staff, and the public, finds as follows:

1. Application for the approval sought was made by the Applicant in a manner consistent with the requirements of the City's Land Development Regulations.

2. The Applicant
   ___ HAS
   ___ HAS NOT

   established by substantial competent evidence a basis for the approval requested.

3. The conditions for development requested by the Applicant, administrative staff, or suggested by the public and supported by substantial competent evidence are as set forth on Exhibit "D" with notation "Included."

4. The Applicant's request is hereby
   ___ GRANTED subject to the conditions referenced in paragraph 3 above.
   ___ DENIED

5. This Order shall take effect immediately upon issuance by the City Clerk.

6. All further development on the property shall be made in accordance with the terms and conditions of this order.

7. Other: _____
   _____
   _____

DATED: _____ _____
City Clerk

1101 N Congress Ave, Boynton Beach

SITE PLAN AMENDMENT AND PARKING VARIANCE

CITY OF BOYNTON BEACH
CITY COMMISSION
Major Development Application 2024-10-69688

Monday, April 15, 2025

iPLAN & DESIGN

1101 N Congress Ave, Boynton Beach

THE PROJECT TEAM

Client/Owner/Applicant –	Siloam Holding Company, LLC
Traffic Engineer – Adam Kerr	Kimley-Horn & Associates, Inc.
Zoning Entitlements – Mr. Brian Cheguis	iPlan & Design, LLC
Architect – Harold Tuttle, AIA	TI ARCHITECTURE, LLC

iPLAN
& DESIGN

1101 N Congress Ave, Boynton Beach

SPECIFIC REQUESTS

Seeking City Commission approval for the following:

- Site plan approval of an 8,111 SF expansion of Medical Office to an existing Professional/Medical Office totaling for a total of 22,911 SF.
- Addition of up to 10 new parking spaces at west side of building.
- Relocation of an existing dumpster.
- A variance from the Shopping Center Parking rate of up to 49 parking spaces.

iPLAN & DESIGN

1101 N Congress Ave, Boynton Beach

LOCATION



iPLAN & DESIGN

1101 N Congress Ave, Boynton Beach

CURRENT BUILDING & SITE CONDITIONS





iPLAN
& DESIGN

1101 N Congress Ave, Boynton Beach

CURRENT BUILDING & SITE CONDITIONS





EXISTING DUMPSTER TO BE
RELOCATED AND UPDATED

iPLAN
& DESIGN

1101 N Congress Ave, Boynton Beach


BRIEF HISTORY OF APPROVALS/ENTITLEMENTS

- Subject building was constructed in 1985 (40-year-old building).
- Applicant purchased the site in 2021 and made internal & external improvements to the existing building.
- The Applicant is seeking approval of an 8,111 SF first and third floor expansion and significant external façade upgrades.
- The expansion is entirely encompassed within the existing building footprint (1st floor expansion is under the building at former drive-thru's / 3rd floor partial expansion)
- Existing dumpster enclosure being relocated to NW corner of the site.

iPLAN & DESIGN

1101 N Congress Ave, Boynton Beach


BOYNTON PROMENADE - APPROVED MASTER PLAN

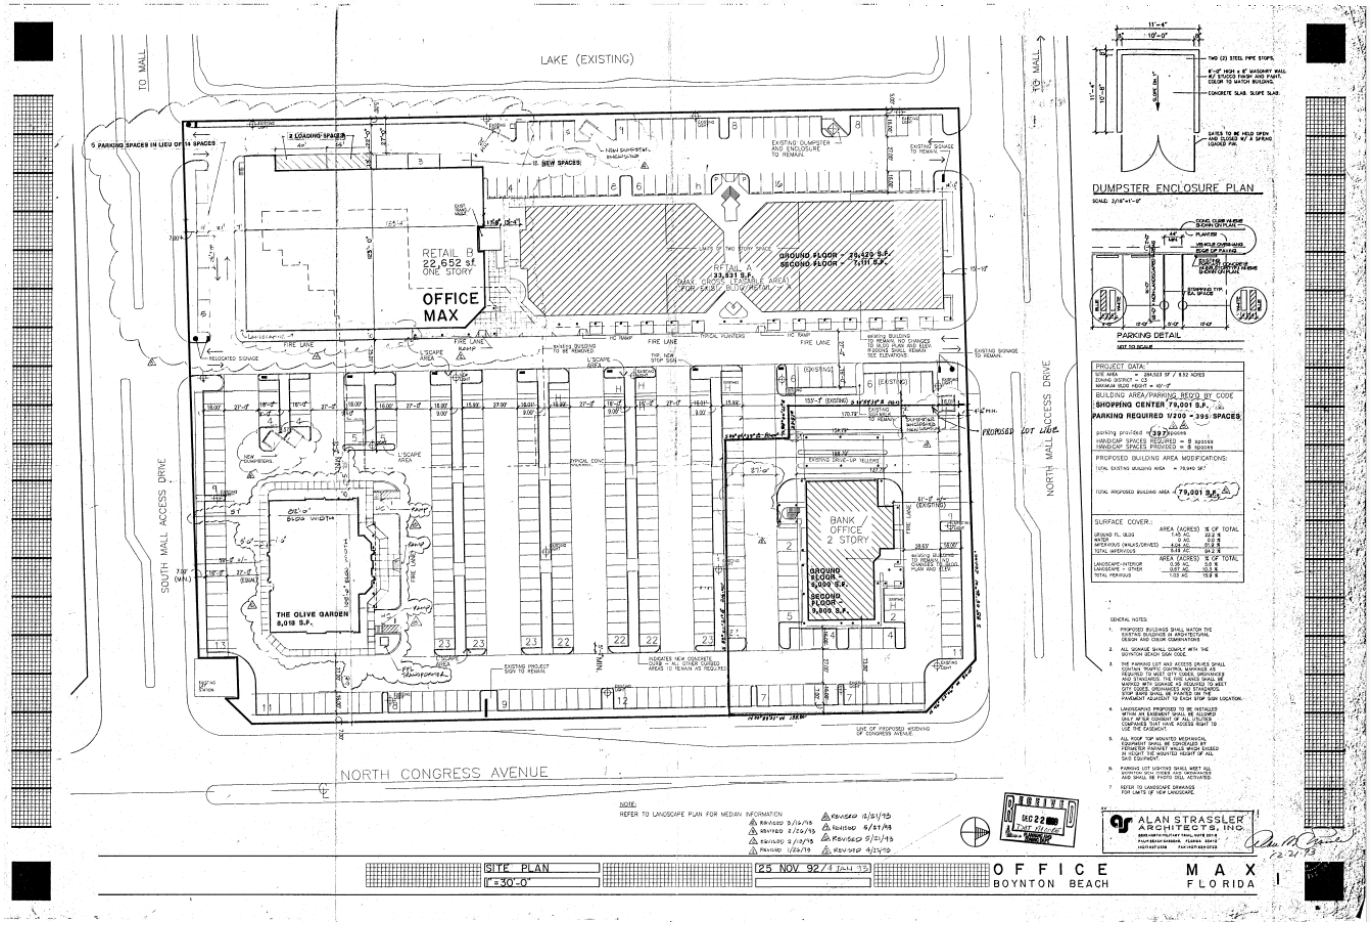

iPLAN & DESIGN

1101 N Congress Ave, Boynton Beach


1101 N CONGRESS - APPROVED SITE PLAN

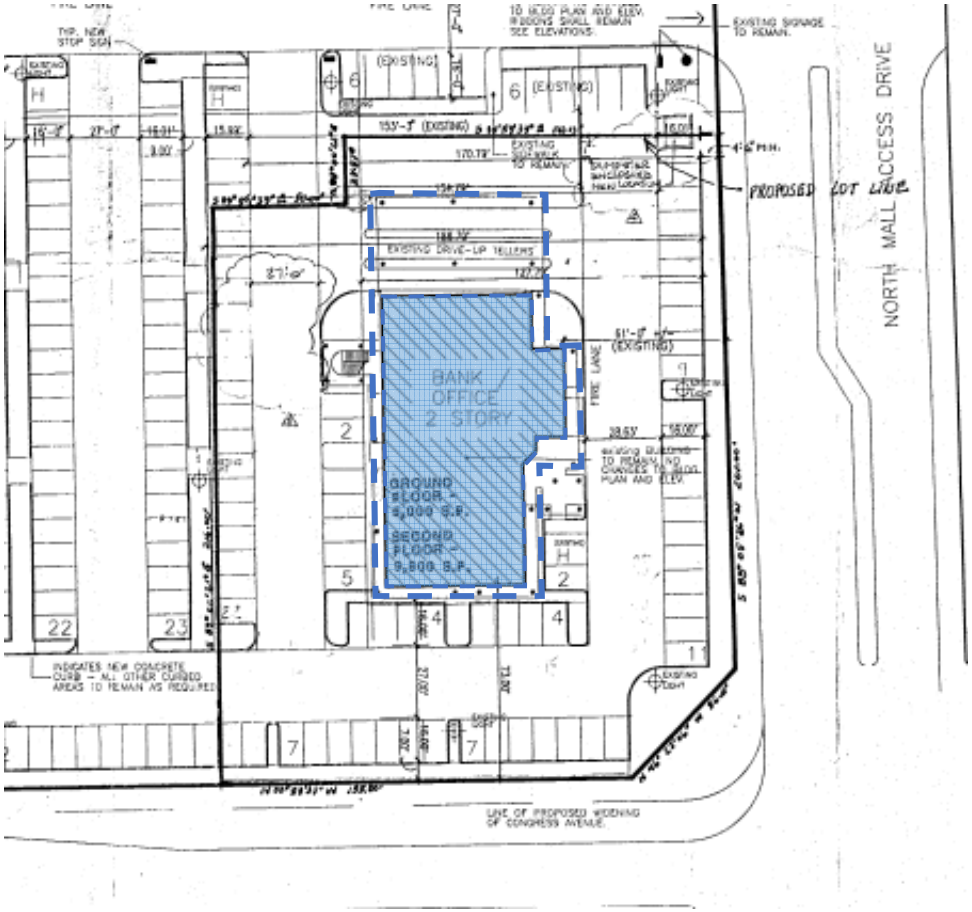

iPLAN & DESIGN

1101 N Congress Ave, Boynton Beach


1101 N CONGRESS FIRST FLOOR EXPANSION & ADDED PARKING

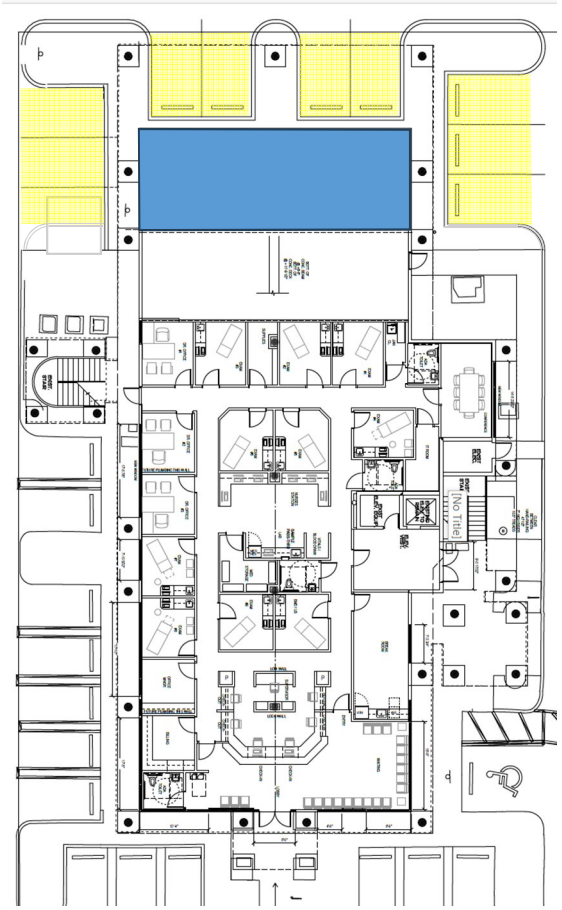

iPLAN
& DESIGN

1101 N Congress Ave, Boynton Beach


1101 N CONGRESS FIRST FLOOR EXPANSION & ADDED PARKING

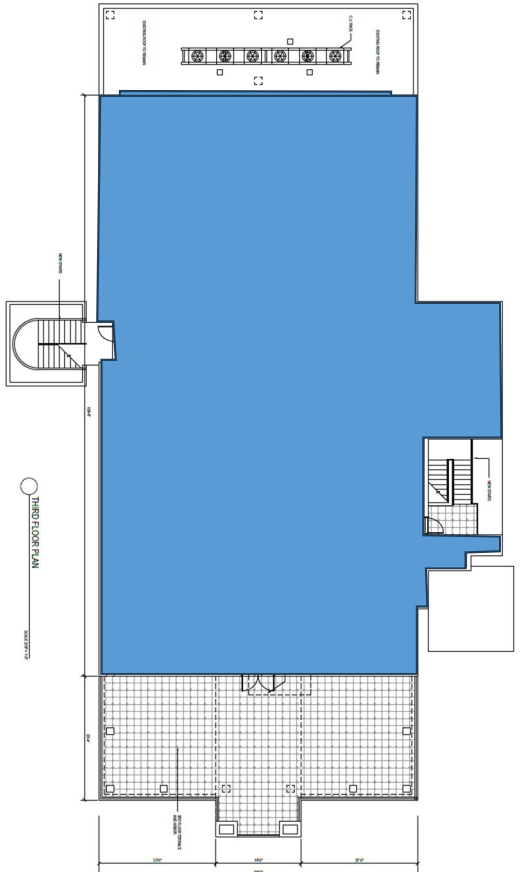

iPLAN & DESIGN

1101 N Congress Ave, Boynton Beach


BOYNTON PROMENADE - APPROVED MASTER PLAN

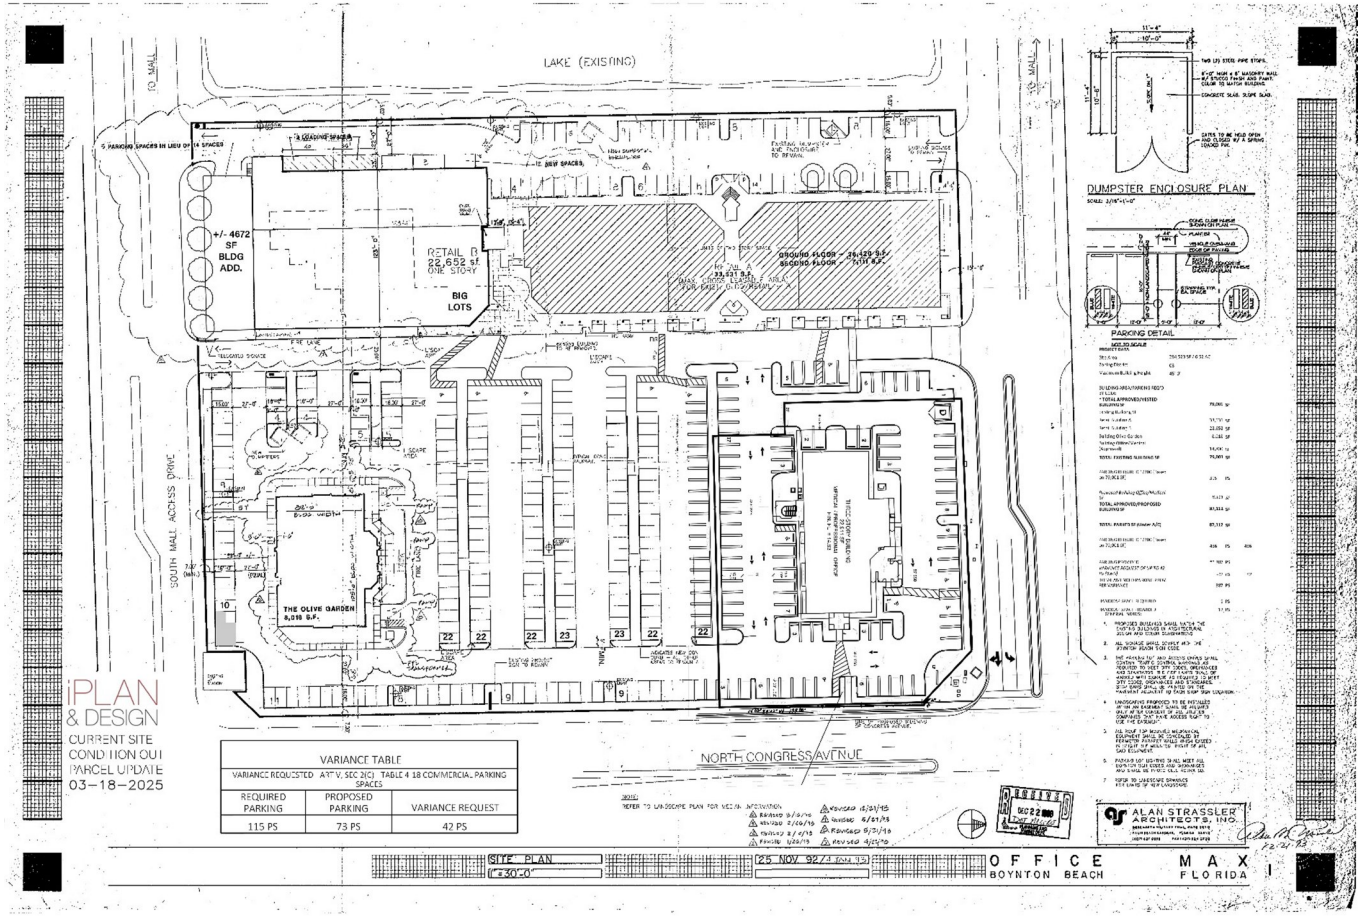

iPLAN & DESIGN

1101 N Congress Ave, Boynton Beach


BOYNTON PROMENADE - PROPOSED SITE PLAN

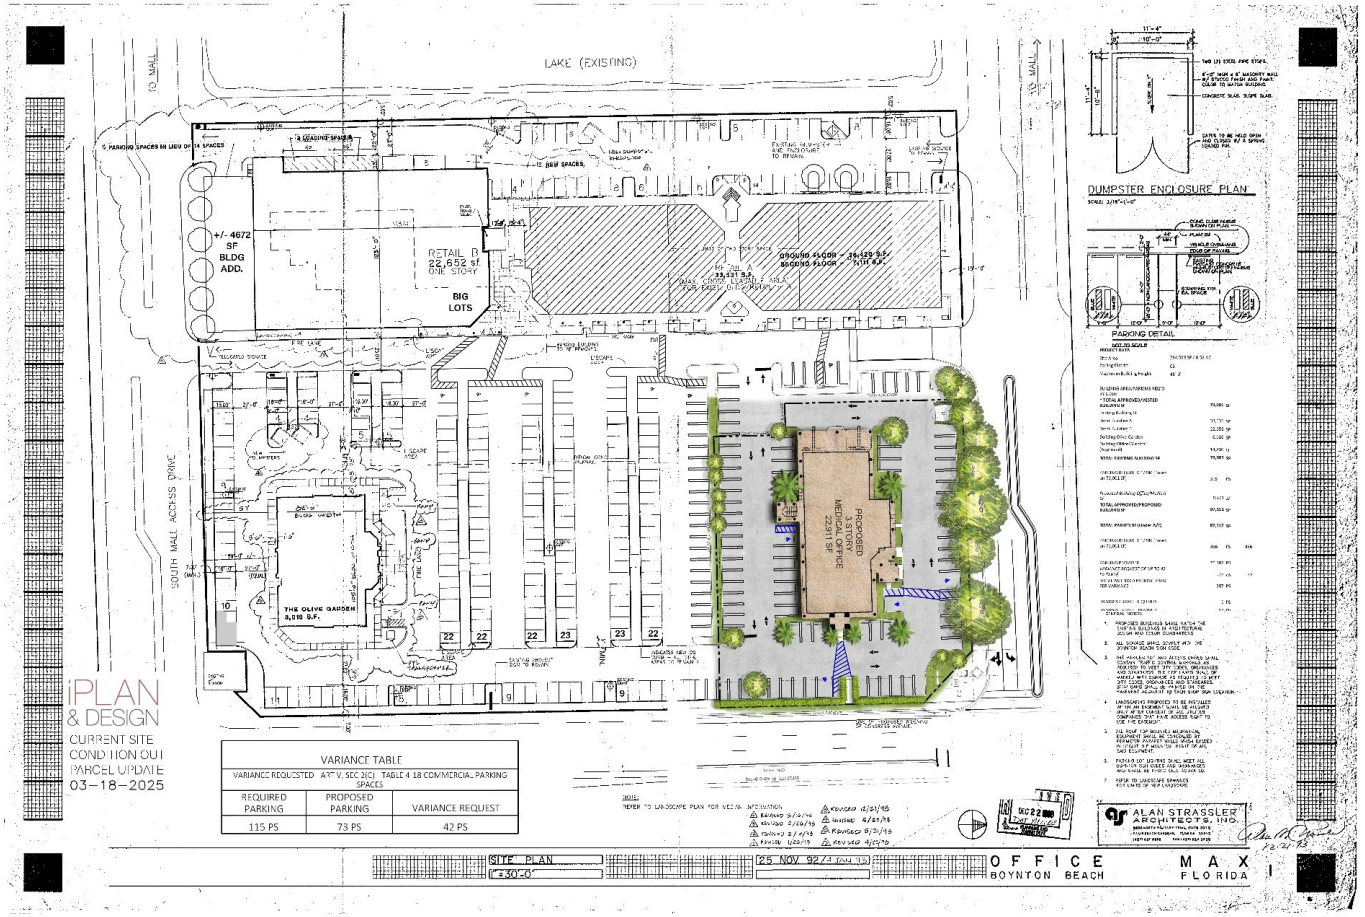

iPLAN & DESIGN

1101 N Congress Ave, Boynton Beach

BOYNTON PROMENADE - PROPOSED SITE PLAN

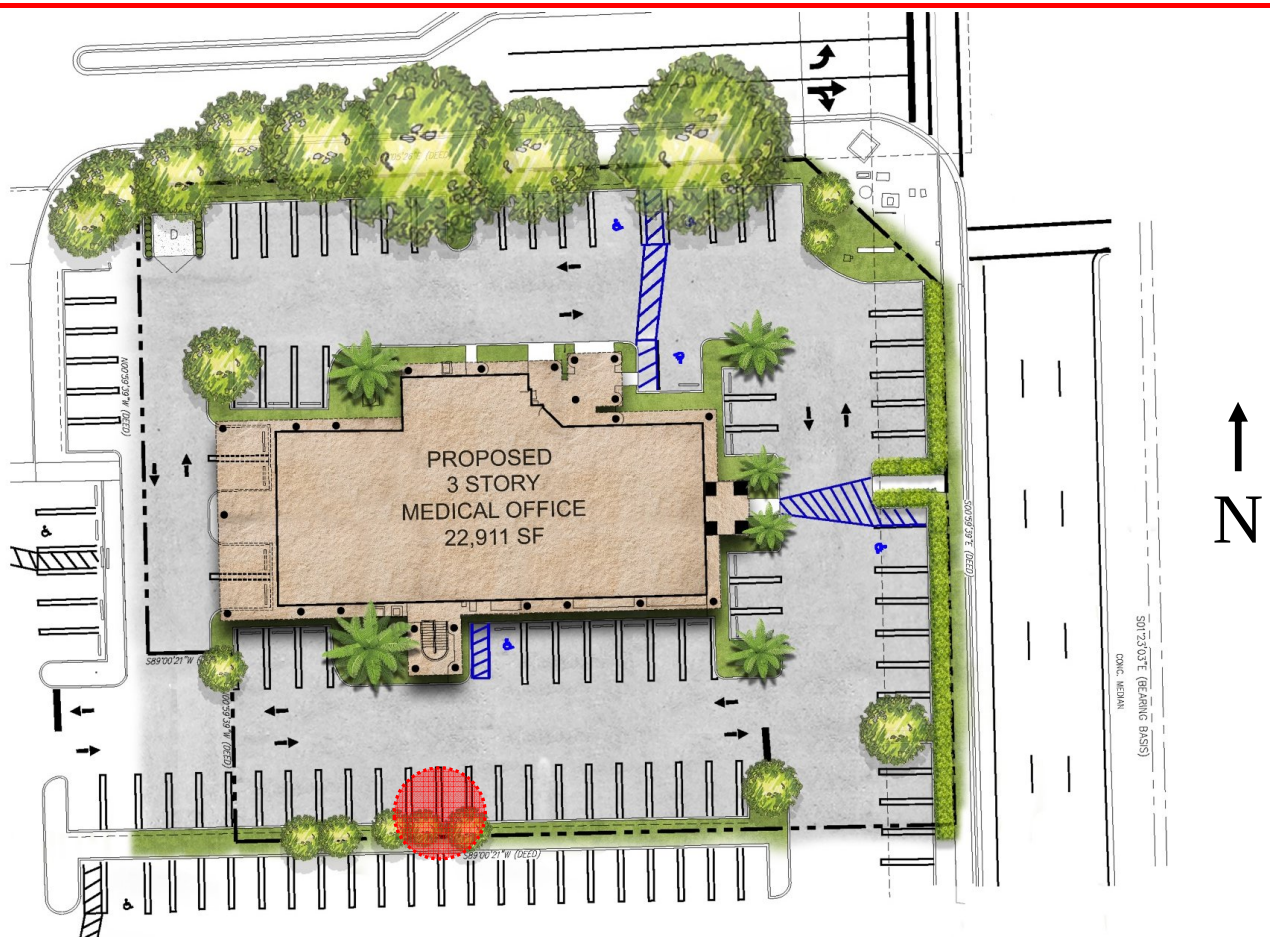

iPLAN & DESIGN

1101 N Congress Ave, Boynton Beach

ARCHITECTURAL ELEVATIONS



iPLAN & DESIGN

1101 N Congress Ave, Boynton Beach

ARCHITECTURAL ELEVATIONS



iPLAN & DESIGN

1101 N Congress Ave, Boynton Beach

PARKING VARIANCE

Seeking City Commission approval for the following: **VARIANCE CRITERIA CH 2, ART II, SECTION 4.D.3(a-f):**

a. Special conditions/circumstances exist which are peculiar to the land/structure/building involved; and not applicable to other lands/structures/buildings in same zoning district.

YES – Outparcel parked at Shopping Center rate / Over-parked site and overall plaza

b. Special conditions/circumstances do not result from actions of applicant for variance.

YES – The original approval prohibits any reasonable modifications and upgrades to the Outparcel site due to the over-burdened parking rate assigned to the parcel.

c. Variance granted will not confer on applicant any special privilege over any other lands/structures/buildings in same zoning district.

YES – This request is being made for a specific site located within a larger shopping center in which parking is shared. The site has access to additional shared parking spaces.

IPLAN & DESIGN

d. Literal interpretations provisions of the ordinance would deprive applicant of rights commonly enjoyed by other properties in same zoning district under terms of ordinance and would work unnecessary/undue hardship on applicant.

YES – Medical and Office uses park at different rates and this Outparcel is over-burdened with parking requirements in excess of what is required to support the use.

e. Variance granted is the minimum variance that will make possible reasonable use of land/structure/building.

YES – This request will update and modernize a fifty-year old building and ample parking is available to support this request

f. Variance granted will be in harmony with general intent/purpose of ordinance and will not be injurious/detrimental to area involved or public welfare.

YES – Updating the existing building will keep new Medical Office uses in Boynton Beach and ensure this development remains relevant and consistent to recent development across Congress Avenue (i.e. Renaissance Commons)

iPLAN & DESIGN

1101 N Congress Ave, Boynton Beach

PARKING BY CODE vs. ON-THE GROUND PARKING ANALYSIS

- Palm Beach Promenade was approved with up to 395 required parking spaces (5 PS/1000 SF)
- Up to 397 parking spaces were constructed at that time
- In 1996 the property boundary surrounding Parcel A (the subject site) was modified with ADA parking spaces increasing and total provided parking spaces decreasing to 388 parking spaces
- Over the decades additional parking modifications were added on Parcel A as well as throughout the shopping center. Currently 387 parking spaces exist throughout the center (incl. Parcel A)
- In Nov. 2021 – 130 surplus parking spaces / In May 2024 – 206 surplus parking spaces throughout the shopping center
- By typical parking requirements (other jurisdictions) parking rate for Pro. Office is typically 3 PS /1000 SF of Pro. Office use. Typically our code required parking deficiency would be closer to 26 parking spaces
- Shared parking within the center make readily available the 100+ surplus parking spaces if the need arises to use more spaces than Parcel A can support…**there will not be a parking problem with the addition of this new office space on Parcel A**.

iPLAN & DESIGN

1101 N Congress Ave, Boynton Beach

STAFF RECOMMENDATION

Planning Staff have found the Application to be inconsistent with the Zoning Code and City Comprehensive Plan due to the request for reduced parking below the minimum number required by the City's LDRs. The Applicant respectfully disagrees and has proven that the subject site and overall shopping center have an abundance of parking to support this expansion request specific to Parcel A in addition to overall center improvements that might be contemplated in the future.

Applicant seeking City Commission recommendation of approval of the Major Development Application (Site Plan Amendment & Parking Variance)

iPLAN & DESIGN

Conclusion

WE ARE HERE TO ANSWER ANY QUESTIONS FROM THE COMMISSION.

THANK-YOU

iPLAN
& DESIGN

Boynton Beach Promenade Addition
1101 N Congress Ave.
(Project Case No.: MSPM, ZNCV 2024.10.69688)


City Commission
April 15, 2025

REQUESTS

- **Major Site Plan Modification**
  - Request to construct an addition to an existing 2-story building, including 1,000 SF of Medical space at the 1st floor and a 3rd floor addition of 7,111 SF, as well as associated site plan modification including 10 additional parking spaces and relocating the dumpster on site.


- **Variance**
  - Relief from Part III, Chapter 4, Article V, Section 2.C – Table 4-18 Commercial and Office & Health Care uses minimum off-street parking requirement, to grant a reduction in the number of required off-street parking space by 42 parking spaces.

LOCATION MAP

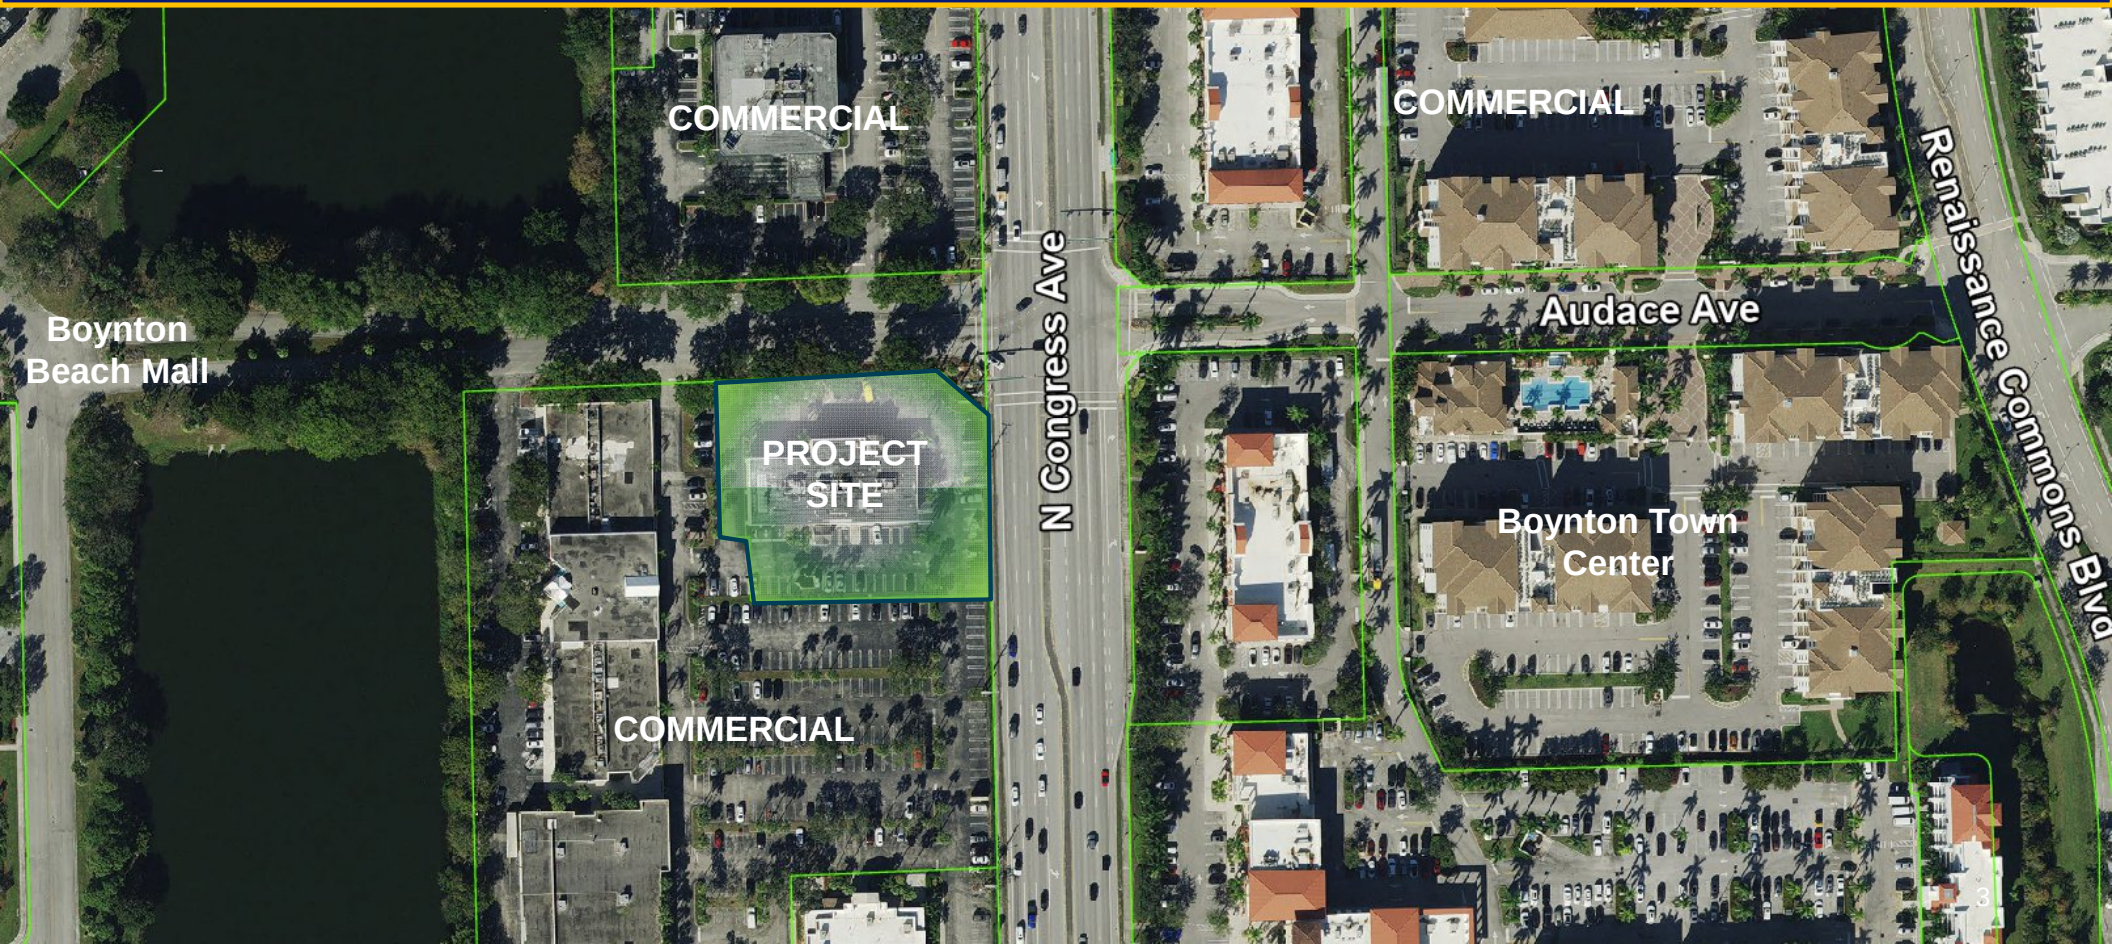


BACKGROUND

- Originally constructed in 1982 and was approved with 4 buildings a total of 79,001 SF.
- There was square footage of:
  - Retail Building A: 33,531 SF
  - Retail Building B: 22,652SF
  - Building Olive Garden: 8,018 SF
  - Building Office/Medical: 14,800 SF
- They provided 395 parking spaces.

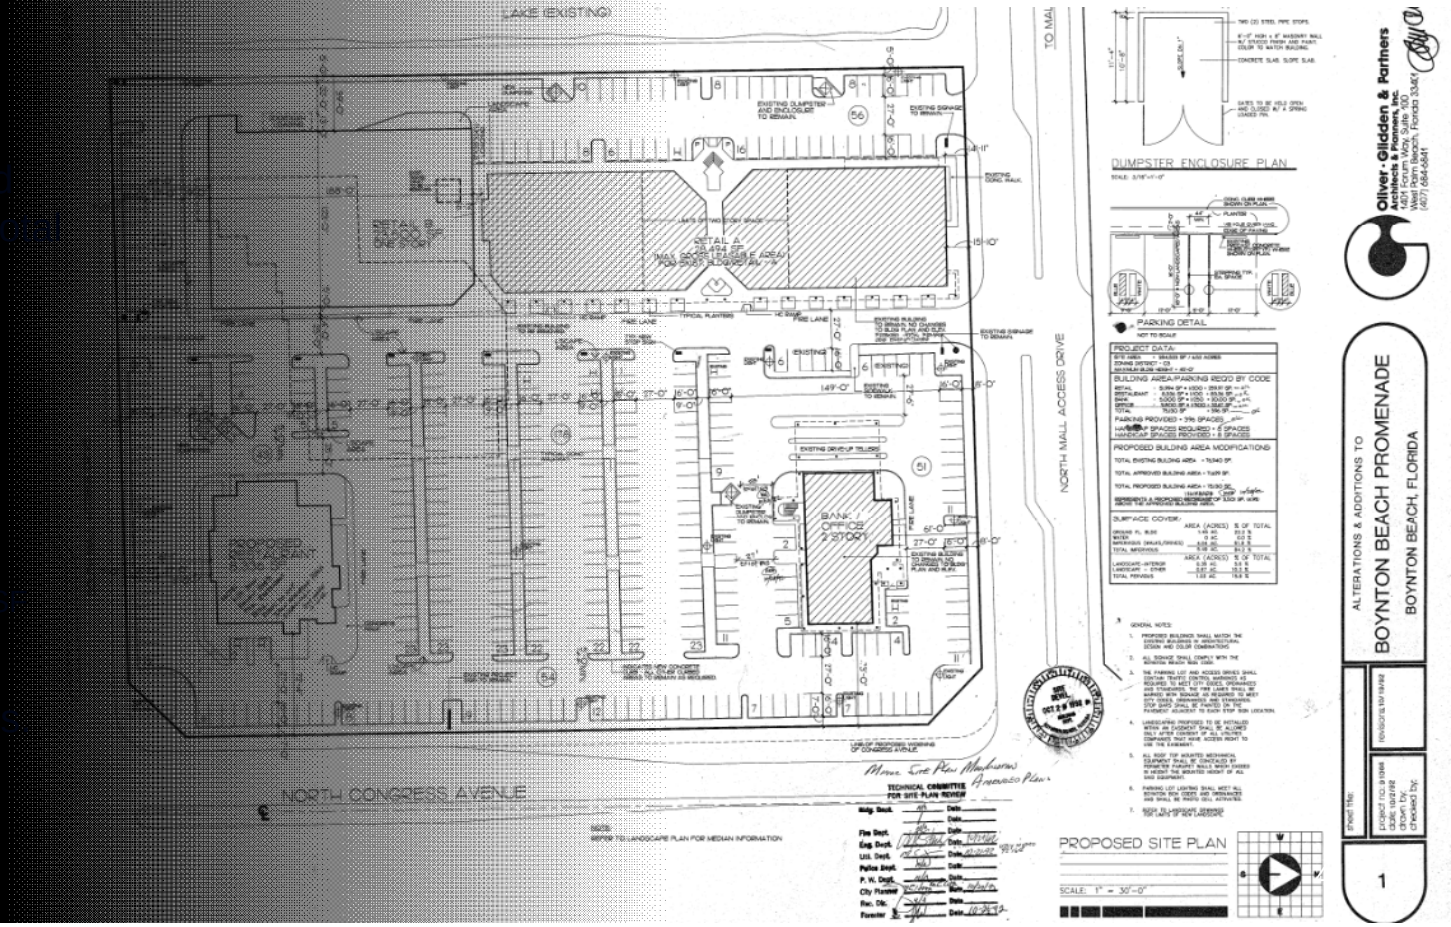

MASTER PLAN

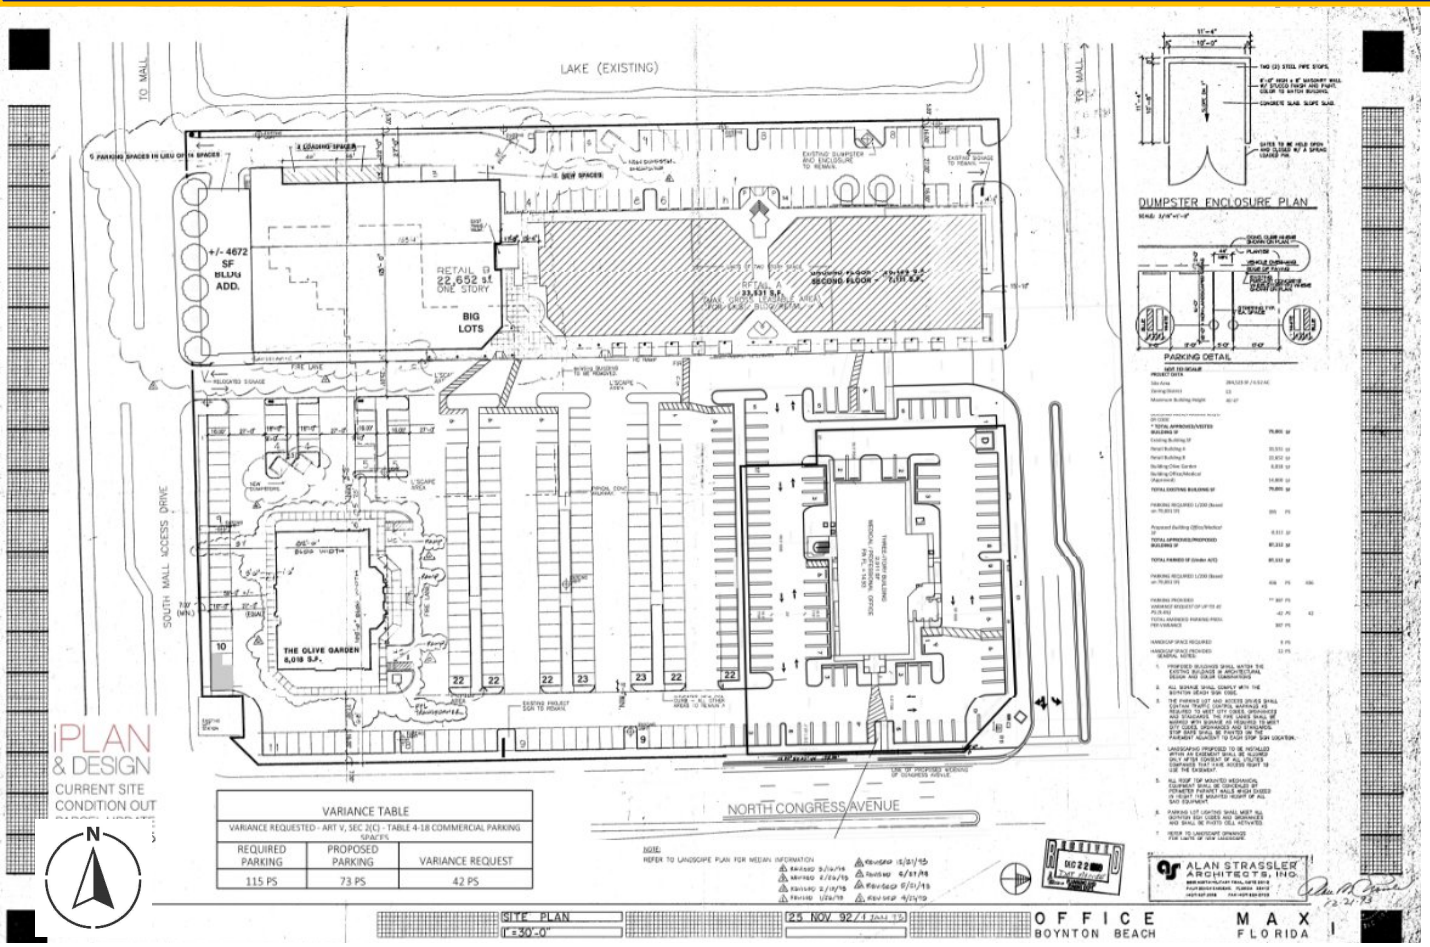


PLAN & DESIGN
CURRENT SITE CONDITION OUT

<u>The Applicant is Requesting</u>
An addition of 8,111 SF, including:

- Enclosing the existing drive-through under the building and creating 1,000 SF of Medical Office space
- Adding a third floor of 7,111 SF of Medical office space.

SITE PLAN

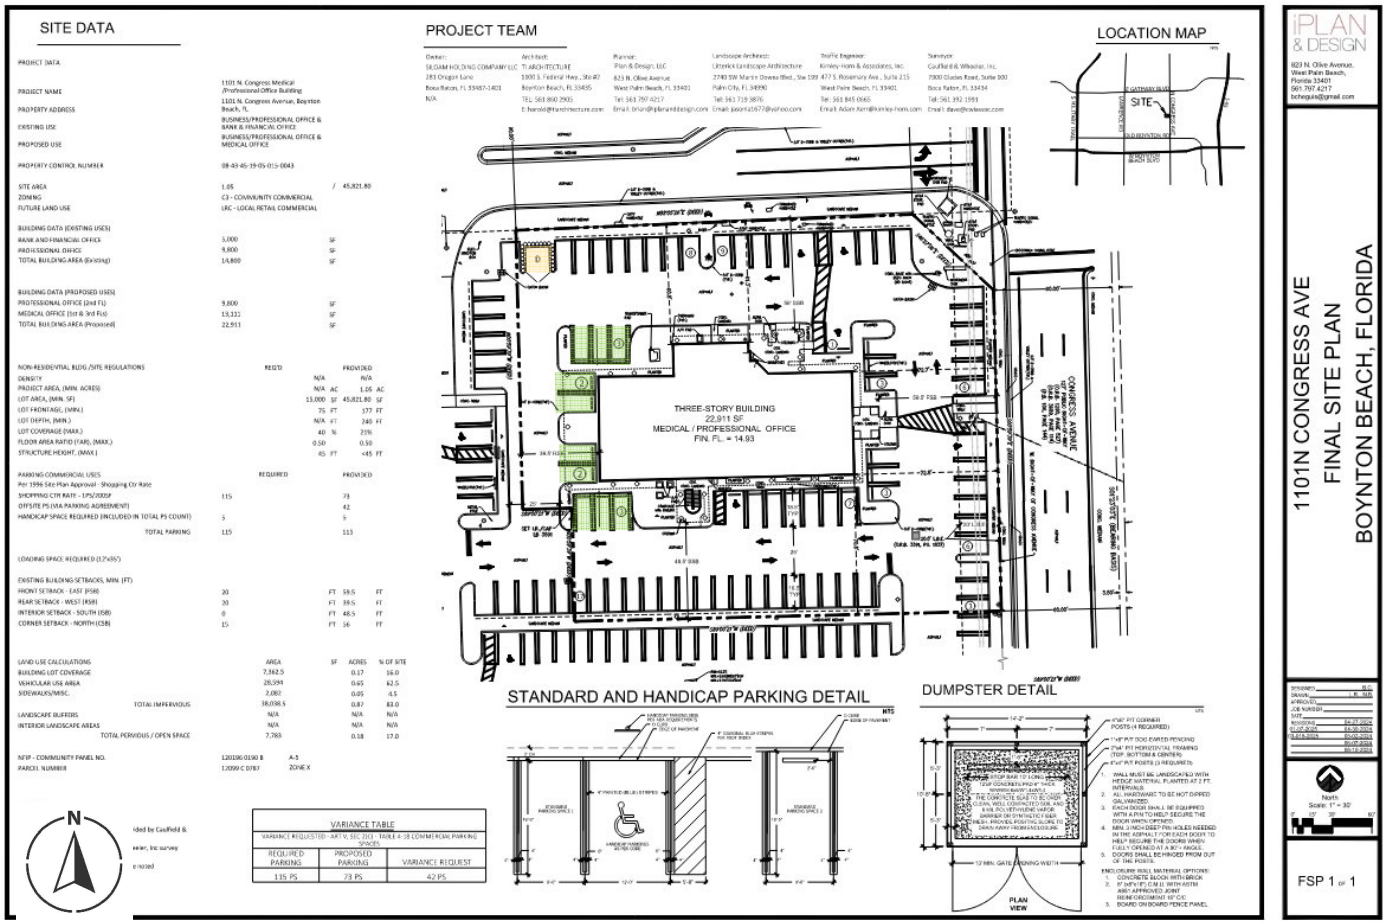

The Applicant is Requesting
Associated site plan modifications

- 10 additional parking spaces
- Relocating the dumpster enclosure

BUILDING ELEVATIONS

The Applicant is Proposing

- Contemporary Modern Style
- Including cantilevered flat roofs
- Glas railing and sleek awnings




BUILDING ELEVATIONS

The Applicant is Proposing

- Moder muted paint color choices
- Providing third-floor decks with plant-covered trellises.
- Serving as an amenity and livening up the facade.



FLOOR PLANS

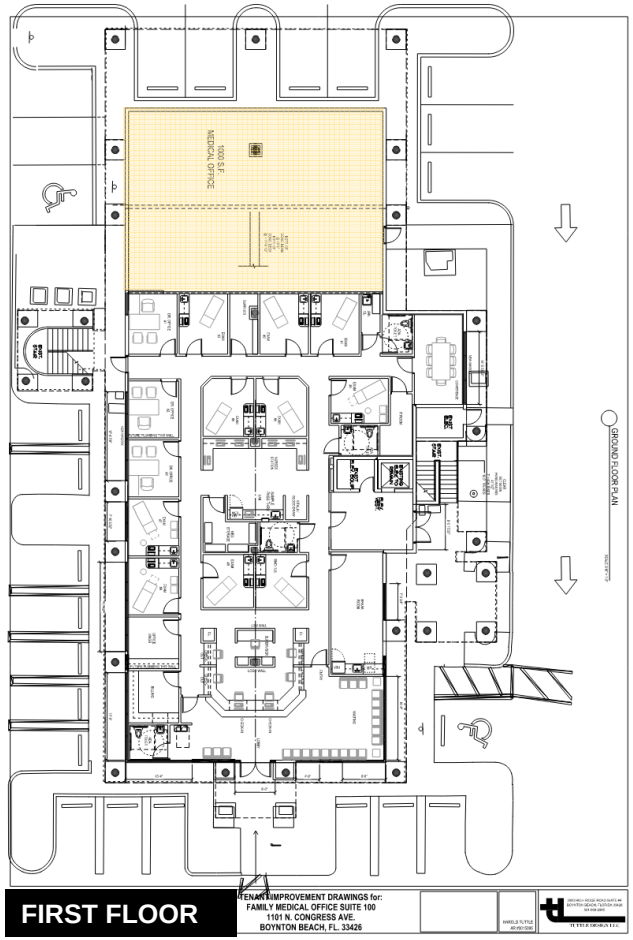

FIRST FLOOR


<u>The Applicant is Proposing</u>

- Additional 1,000 SF of Medical space at the 1st floor
- 8,111 SF of Medical Office space at the 3rd floor



THIRD FLOOR

VARIANCE

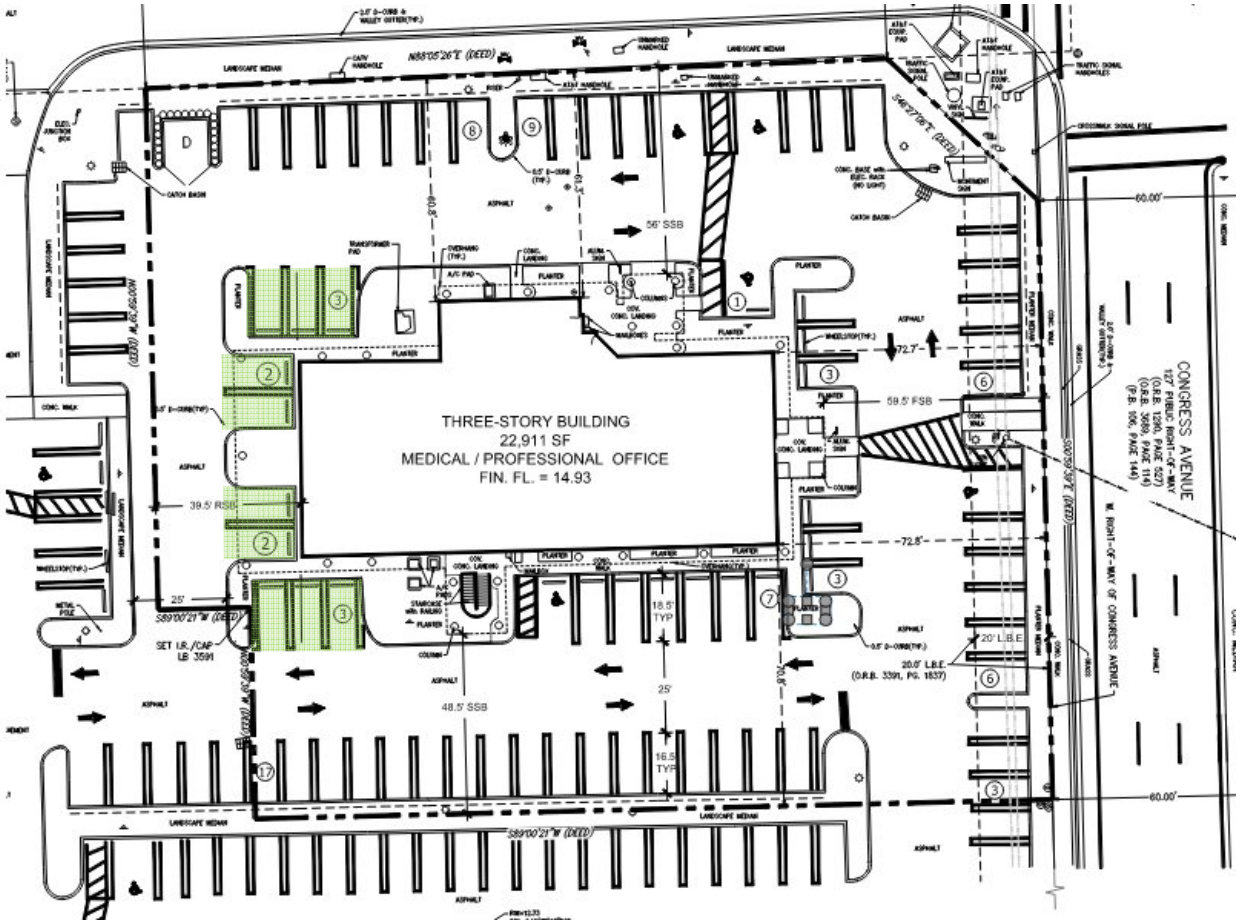

With this proposal the applicant is proposing to add 10 parking spaces.

With the addition, there is 87,112 SF

Parked as *Shopping Center* use at a

Ratio: 1 parking space –to– every 200 SF

Requiring: 436 Parking Spaces

Providing: 387 Parking Spaces

Variance request:

A reduction in required park of 42 PS for the outparcel site (and an additional 7 for the Shopping Center, for a **total reduction of 49)**

STAFF'S RECOMMENDATION

- **Major Site Plan Modification**
  - Staff has reviewed this request for a Major Site Plan Modification and recommends **DISAPPROVAL**. Should the Commission approve the proposed Major Site Plan Modification, staff recommends **APPROVAL**, contingent upon approval of the concurrent Variance request (ZNCV-2024.10.69688), adjusting the reduction of required parking space to 49 parking spaces and satisfying all comments indicated in Exhibit D – Conditions of Approval. Any additional conditions recommended or required by the City Commission shall be documented accordingly in the Conditions of Approval.

STAFF'S RECOMMENDATION

- **Variance**
  - Based on the analysis contained herein, staff recommends **DENIAL** of this variance request to reduce the number of required parking spaces by 42, as with strict application of the review criteria, the request is not justified. Should the City Commission approve the proposed Variance request, staff recommends **APPROVAL** contingent on the modification of the request to reduce the required parking space by 49 parking spaces as well as the Conditions of Approval referenced in Exhibit "D". Any additional conditions recommended or required by the City Commission shall be documented accordingly in the Conditions of Approval.

Questions?

Public Hearing 6 P.M. or as soon thereafter as the agenda permits. The City Commission will conduct these public hearings in its dual capacity as Local Planning Agency and City Commission.
04/15/2025

City of Boynton Beach
Agenda Item Request Form

Meeting Date: 04/15/2025

Variance (ZNCV-2024.10.69688) for a parcel located at 1101 North Congress Medical Office addition.

Requested Action: Approval or Denial of a Development Order for a Variance (ZNCV-2024.10.69688) from Part III, Chapter 4, Article V, Section 2.C. Table 4-18 – Commercial and Office & Health Care Uses, to allow a reduction of 42 required parking spaces to accommodate the 8,111 square foot additions to an existing two-story 15,800 square foot building.

Explanation of Request:

The applicant, Siloam Holding Company, LLC, through its agent iPlan & Design, LLC, is submitting a Variance to the Land Development Regulations (V to LDRs) to seek a reduction in the required shared parking for the existing outparcel (1101 North Congress Avenue) at Boynton Beach Promenade by 42 parking spaces. The subject property is generally situated in the northeast corner of the Boynton Beach Promenade shopping center on a 1.06-acre parcel (46,031 square feet). The subject property has a Local Retail Commercial (LRC) land use designation and a Community Commercial (C3) zoning district designation. The entire shopping center is at a parking deficit of 49 parking spaces with the proposed Major Site Plan Modifications and would require that the variance requests a reduction of 49 required parking spaces.

Based on the analysis contained herein, staff recommends DENIAL of this variance request to reduce the number of required parking spaces by 42, as with strict application of the review criteria, the request is not justified. Should the City Commission approve the proposed Variance request, staff recommends APPROVAL contingent on the modification of the request to reduce the required parking space by 49 parking spaces as well as the Conditions of Approval referenced in Exhibit “D”. Any additional conditions recommended or required by the City Commission shall be documented accordingly in the Conditions of Approval.

How will this affect city programs or services? N/A

Account Line Item and Description: N/A

Fiscal Impact: N/A

Attachments:
Staff Report
Exhibit A - Location Map, 1101 N Congress Ave..pdf
Exhibit B - Justification Statement.pdf
Exhibit C - Plans, 1101 N Congress.pdf
Exhibit D - Conditions of Approval.docx
Development Order - ZNCV-2024.10.69688.doc

DEVELOPMENT DEPARTMENT
PLANNING AND ZONING DIVISION
MEMORANDUM NO. PZ 25-004

STAFF REPORT

To: Mayor Rebecca Shelton
Members of the City Commission

Thru: Amanda B. Radigan, AICP LEED AP
Planning and Development Director

From: John Stout
Planner II

Date: Aril 4, 2025
(April 15, 2025 City Commission Meeting)

Project: Boynton Beach Promenade – 1101 North Congress Avenue
Variance (ZNCV-2024.10.69688)

Requests: Approval of the Variance request from Part II, Chapter 4, Section 2.C. Table 4-18 "Commercial and Office & Health Care Uses" to grant a reduction of 42 parking spaces rather than providing the required 436 parking spaces.

BACKGROUND

The applicant, Siloam Holding Company, LLC, through its agent iPlan & Design, LLC, is submitting a Variance to the Land Development Regulations (V to LDRs) to seek a reduction in the required shared parking for the existing outparcel (1101 North Congress Avenue) at Boynton Beach Promenade by 42 parking spaces. The subject property is generally situated in the northeast corner of the Boynton Beach Promenade shopping center on a 1.06-acre parcel (46,031 square feet). The subject property has a Local Retail Commercial (LRC) land use designation and a Community Commercial (C3) zoning district designation.

PROPOSAL

The applicant is requesting a reduction of 42 required parking spaces. The variance request is to support the proposed building modifications, which include the addition of 8,111 square feet. The addition includes converting the existing drive-thru into 1,000 square feet of office use at the first floor and adding a third floor of up to 7,111 square feet of medical office use. This variance is necessary to accommodate the building's expansion, as required by the original parking standards for the outparcel.

Pursuant to City Land Development Regulations (LDRs) Part III, Chapter 4, Section 2.C. Table 8-18 – Commercial and Office & Health Care Uses, the use of Shopping Center must be parked at a ratio of one (1) parking space for every two-hundred (200) square feet. The applicant has proven that this project cannot meet the parking requirement of the Code by using any code-based

reductions, relief, or measures provided through existing processes. The applicant has demonstrated that it is not feasible to provide the required number of parking spaces through a shared parking study. However, due to the existing and proposed uses on-site, as well as real-life and day-to-day activities, the applicant has demonstrated that parking will not hinder the residents of Boynton Beach and will be sufficient for the site's intended use.

Off-street parking regulations require one (1) parking space for every two hundred (200) square feet of Shopping Center use area. With the applicant's proposal for the additional 8,111 square feet, the total shopping center area would be 87,112 square feet, requiring a minimum of 436 parking spaces shared throughout the shopping center. The applicant is able to provide only 387 parking spaces on-site, as the project is already built out. Based on the proposed addition, the applicant is required to provide an additional 41 parking spaces with the additions. The applicant provided a parking study that determined the day-to-day parking use and expected parking demand with the proposed development. The study states that the expected parking demand is less than the required 436 parking spaces, and the proposed 387 parking spaces are adequate for the proposed development. In conjunction with this Major Site Plan Modification, the applicant applied for a Variance to obtain relief from the reduction of 42 parking spaces, providing 387 spaces rather than the required 436 spaces (ZNCV-2024.10.69688). However, because the shopping center shares parking, the entire shopping center would be under-parked by 49 parking spaces. Despite this variance, the shopping center remains under-parked by 7 parking spaces.

ANALYSIS

The City Commission has the authority and duty to authorize, upon appeal, a variance from the terms of the City ordinance that will not be contrary to the public interest when, due to special conditions, a literal enforcement of the City ordinance's provisions would result in unnecessary and undue hardship. In order to authorize the variance, the applicant must demonstrate that the request meets the following criteria (a-f). The applicant's justification and response to these criteria are attached (see Exhibit B - Justification Statement).

a. *That special conditions and circumstances exist which are peculiar to the land, structure, or building involved and which are not applicable to other lands, structures or buildings in the same zoning district.*

   The applicant has stated that, typically, fee-simple outparcels, like the subject site, within larger shopping centers are parked at a separate rate than the overall shopping center. This outparcel contained medical and professional office uses, which typically have a less intense parking ratio requirement than standard retail uses. This site should not have been parked at the ratio of one (1) parking space to two-hundred (200) square feet, required by code for the use of the shopping center. The applicant did not create the parking discrepancy that exists today within the parking code created by Staff, and the proposed variance will not contribute to a real-world parking discrepancy if approved.

   Although the applicant has provided evidence that day-to-day activities on-site do not currently require the number of parking spaces at the intensity required by code, this site is currently adequately parked in accordance with the code and has no special conditions or circumstances different from those of any other site within the City that is parked at the same rate. The proposal for additional square footage within a project that is currently at its capacity creates a hardship for the applicant by proposing more square footage and not utilizing the existing vacant space on site.

b. *That the special conditions and circumstances do not result from the actions of the applicant.*

The applicant has stated that the over-burdened parking rate assigned to the outparcel, which was originally approved, has prohibited upgrades and expansions of the subject site. The misaligned parking rate for the outparcel itself is not the result of the applicant's actions.

It is true that the applicant did not assign the parking rate for the subject property. However, the subject site is currently adequately parked and parked at a ratio consistent throughout the city and consistent with many municipalities. The applicant wishes to add additional square footage to a previously developed site that is currently parked at its capacity, which has caused the requirement for additional parking onsite as a result of the action of the applicant.

c. *That granting the variance requested will not confer on the applicant any special privilege that is denied by this ordinance to other lands, buildings, or structures in the same zoning district.*

The applicant has stated that granting the variance will correct the misaligned parking rate assigned to the fee-simple outparcel to a more consistent rate of parking for both the Medical Office and Professional Office uses that currently exist and will be expanded upon in the future.

All development is required to provide additional parking to accommodate the increased building square footage resulting from any new use. Because the outparcel is owned separately from the shopping center and the parking is shared among the entire shopping center, including the outparcel, the applicant is unable to make modifications to the entire site, which would be required to provide parking that meets the applicant's needs.

d. *That literal interpretation of the provisions of this ordinance would deprive the applicant of rights commonly enjoyed by other properties in the same zoning district under the terms of the ordinance and would work unnecessary and undue hardship on the applicant.*

A literal interpretation of the code would require the applicant to provide parking at a rate that is not feasible without altering property not owned by the applicant. Without these alterations, the applicant would not be able to provide the required parking, and the additional square footage for the building would not be permitted.

e. *That the variance granted is the minimum variance that will make possible the reasonable use of the land, building, or structure.*

The requested reduction of 42 parking spaces is the minimum number necessary to accommodate the outparcel itself and the additional square footage of the building.

f. *That the granting of the variance will be in harmony with the general intent and purpose of this chapter [ordinance] and that such variance will not be injurious to the area involved or otherwise detrimental to the public welfare.*

Staff believes that granting this variance would have no impact upon surrounding properties, considering the true day-to-day activities on site and the actual parking requirements of the businesses utilizing the buildings and sharing the parking today. However, if other uses within the existing shopping center were to become more intense, their parking entitlements would have been reduced as a result of this variance.

CONCLUSIONS / RECOMMENDATION

Based on the analysis contained herein, staff recommends **DENIAL** of this variance request to reduce the number of required parking spaces by 42, as with strict application of the review criteria, the request is not justified. Should the City Commission approve the proposed Variance request, staff recommends **APPROVAL** contingent on the modification of the request to reduce the required parking space by 49 parking spaces as well as the Conditions of Approval referenced in Exhibit "D". Any additional conditions recommended or required by the City Commission shall be documented accordingly in the Conditions of Approval.

S:\Planning\SHARED\WP\PROJECTS\Boynton Beach Promenade\1101 N Congress (Outparcel)\MSPM,ZNCV-20024.10.69688\CC\Exhibit B - Staff Report - Variance, 1101 N Congress.docx

Ex. A: Location Map

1101 N Congress Ave. (MSPM,ZCVL-2024.10.69688)

CITY OF BOYNTON BEACH



Boynton Beach Promenade (1101 N. Congress Ave.)

Variance to LDRs Request

Project Narrative
04-04-2025

I. INTRODUCTION:

On behalf of the Applicant (SILOAM HOLDING COMPANY, LLC), iPlan & Design, LLC is pleased to submit a Variance to the Land Development Regulations application (V to LDRs) to seek a reduction in the required parking for an existing outparcel at Boynton Beach Promenade. The variance is being sought to allow for the proposed first and third floor expansion of up to 8,111 SF to the existing building. The subject property is a +/-1.06 acre/ (46,031 SF) outparcel. The property is addressed as 1101 N. Congress Avenue, within the City of Boynton Beach, Florida and its Property Control Number is 08-43-45-19-05-015-0043. The parcel has a Local Retail Commercial (LRC) Land Use Designation and a Community Commercial (C3) Zoning District Designation. The subject property is a fee simple outparcel located in the northeast corner of the Boynton Town Center Shopping Center.

II. REQUEST(S):

1. Reduction of up to forty-two (42) required parking spaces for the Outparcel uses based on the original parking rates established for the parcel **(The main shopping center is deficient up to 49 parking spaces from the approved required parking total of 436 parking spaces):**

The above request is in support of the following proposed building and site modifications:

- A proposed addition of up to 8,111 SF of Medical and Professional Office use on the first and third floors of the existing Office use, which include the following specific modifications,
- The Conversion of the drive-thru into 1,000 SF of Office use on the First Floor (included in 8,111 SF additional SF)
- The addition of a third floor of up to 7,111 SF of Medical Office use (included in 8,111 SF additional SF)
- The reconfiguration the parking areas adding up to 10 new parking spaces on the outparcel and provision of safer vehicular and pedestrian access and circulation around the building
- The relocation and redevelopment of a new dumpster enclosure to the NW corner of the site

III. BACKGROUND:

Per the 1993 approved site plan, this parcel was approved for Bank/Office uses only. Per The City's Code Ordinance Article 4. Sec. 3. D Use Matrix Table, both Medical and Professional Office uses are allowed by right under the Community Commercial (C3) Zoning Designation.

Per the Shopping Center Covenant Section 4. (d), (attached herein with this application submittal) any parking within the center shall be calculated at 5 parking spaces (PS) for each 1,000 SF of gross building areas (GFA), which equates at 1 PS for every 200 SF of building GFA. This "shopping center" parking standard has been consistently adopted by Zoning Staff and is the base line calculation utilized for the overall site plan in conjunction with an updated 2024 Parking Analysis provided herein. It continues to add that in the event, this number is reduced, and it is consented by the control parcel and approved by the

government authorities, the minimum total number of parking spaces within the center should be no less than 380 PS.

It is important to mention that the Covenant Exhibit D contains the 1993 approved site plan prior to the small modifications for the Olive Garden Restaurant, However, the plan preparation date or requested building intensity (in Sq. Ft.) are not legible on the plans and the covenant doesn't mention the total approved building GFA. Therefore, a SF analysis was performed (see table below) between the 1993 approved site plan, the 2005 certified survey provided by Caulfield and Wheeler, and the calculations provide by iPlan & Design (based on PAPA) to identify the difference. The below table shows that the difference in SF between these documents is less than 700 SF compared to the 1993 approved site plan, which equates to approximately two (2) parking spaces.

Square Footage Analysis from 1993 to 2005

# Of Building	Location	1993 Approved SP	2005 CW Certified SP+PAPA	Difference in SF
Building 1	NW (1-story)	22,652 SF	22,953 SF	+301 SF
Building 2	NE (2-story)	33,531 SF (26,420 SF 1st Floor 7,111 SF 2nd Floor)	33,073 SF	-458 SF
Building 4	SW (1-story) Olive Gardens	8,018 SF	7,856 SF	-162 SF
Building 5	SE (2-story) Bank	14,800 SF (5,000 SF 1st Floor 9,800 SF 2nd Floor)	15,785 SF	+985 SF
	TOTAL	79,001 SF	**79,667 SF***	+666 SF

*Total building SF used for the herein calculations

Based on the 79,667 SF of existing building plus the proposed 8,111 SF of building expansion, the new total building GFA is 87,112 SF.

IV. PARKING ANALYSIS:

Based on the above, it is assumed that the parking calculations outlined within the Covenant were based on the 1993 approved site plan as the parking data calculations are consistent. The 1993 approved site plan reflects a total building GFA of 79,001 SF with a total required parking of 395 (79,001 SF / 200 SF = 395 PS), which is 1 PS for every 200 SF maximum. Also, it appears that the minimum of 380 PS as required by the Covenant was based on 1 PS for every 208 SF (79,001 SF / 208 SF = 380 PS).

Per communication with the P&Z Director Amanda Radigan, the required parking for the new expansion must be reviewed as inclusive parking for the shopping center and not as a separate/stand-alone outparcel parking only. A second parking study was conducted in June 2024 to re-confirm the number of available parking spaces within the shopping center and to provide up-to-date parking observations similar to what was conducted and observed in 2021, (note the 2021 parking study has also been provided herein to show consistency in the available parking numbers over recent years).

Based on the historical approval information, a Parking Occupancy Study was conducted by Kimley-Horn for the entire shopping center to determine the actual parking demand and expected parking demand including the proposed amendment to the outparcel and intensification of the Medical & Professional Office uses on that site. The approved parking rate for the overall site is 1 space per 200 square feet. When the 8,111 square feet of office are added to the site, the functional parking rate will become 1 space per 235 square feet (new overall square footage parked using the existing approved parking supply). Since the observed parking rate is less than the code-required parking rate, the site will provide adequate parking for this proposed development.

However, as mentioned above, the 1993 approved site plan and POA Covenant parking rate is 1 PS per 200 SF. If the additional 8,111 SF expansion is calculated as approved, the new functional parking rate (based on the 368 PS that currently exist on-site) for the shopping center is 1 PS per 219 SF versus 1 PS per 378 SF based on the existing parking demand, which is the most realistic condition today and most likely in the future with the similar composition of uses within this shopping center.

V. VARIANCE CRITERIA CH 2, ART II, SECTION 4.D.3(a-f):

3. Review Criteria. In order for the City Commission to grant a variance, the applicant must demonstrate that:
   a. That special conditions and circumstances exist which are peculiar to the land, structure or building involved, and which are not applicable to other lands, structures or buildings in the same zoning district.

   RESPONSE: Typically, fee-simple outparcels within larger shopping centers are parked at a separate rate than the overall shopping center consistent with the specific users) approved within the outparcel. This outparcel was carved out of the original/overall shopping center as a stand alone use that was approved in 1993 with a mix of Bank and Professional Office uses. Medical- and Professional Office and Bank Uses typically park at different rates than standard Retail uses, and from standard Shopping Center parking rates which is how the Boynton Promenade was originally parked, (at a rate of 1 parking space per 200 sf of "Shopping Center" use, or "In-line Retail" use). This Applicant did not create the parking discrepancy that exists today by way of application of the parking code by Staff; nor will they contribute to a real-world parking discrepancy or problem if allowed to expand the Medical and Professional Office use due to the availability of parking as observed on the ground over the pasts 4-years (real-world parking conditions analyzed between two parking studies).

   b. That special conditions and circumstances do not result from the actions of the applicant for the variance.

   RESPONSE: The over-burdened parking rate assigned to the outparcel Medical and Professional Office uses is a result of how the Shopping Center was originally approved and represents a special circumstance that prohibits the upgrading and expansion of the existing Medical and Professional Office uses that operate within the outparcel today. It is common for outparcels to be parked separately from the "in-line" retail and food-retail uses located within the principal building of a Shopping Center development. The separate parcel is both physically separated and typically a different intensity than the in-line bays that make up the main center. The mis-aligned parking rate for the outparcel is not the result of the actions of the Applicant.

   c. That granting the variance requested will not confer on the applicant any special privilege that is denied by this section to other lands, structures or buildings in the same zoning district.

RESPONSE: Granting the variance will correct the mis-aligned parking rate assigned to the fee-simple outparcel to a more consistent rate of parking for both the Medical Office and Professional Office uses that exist today and that will be expanded upon in the future. The City's land development regulations currently utilize a parking rate of 1 PS/200 SF of Medical Office use and 1PS/300 SF of Professional Office use for stand-alone uses as provided in LDR Chapter 4, Article V. Section 2.C. Table 4-18 when analyzing the parking needs of these two uses. The supply of available parking within the overall shopping center and on the outparcel proper is in excess of +/-200 parking spaces at almost any time of the day and any day of the week. Correcting this parking rate inconsistency is limited to this center and the center's specific entitlement history.

d. That literal interpretations of the provisions of the ordinance would deprive the applicant of rights commonly enjoyed by other properties in the same zoning district under the terms of the ordinance and would work unnecessary and undue hardship on the applicant.

RESPONSE: Literal interpretation of the code will inhibit the updating and enhancement of the existing outparcel due to the parking rates being excessive for the Office (Medical and Professional) uses proposed for the outparcel site. Application of the appropriate parking rates for these specific uses will better align with the regulations codified within Chapter 4, Article V. Section 2.C. Table 4-18 of the Land Development Regulations (LDRs).

e. That the variance granted is the minimum variance that will make possible reasonable use of the land, structure or building.

RESPONSE: The requested reduction in the number of required parking spaces is the minimum deviation that will allow for the updating/expansion/enhancement of a thirty-nine-year-old building (constructed in 1985) along the largest commercial corridor within the City of Boynton Beach. Redevelopment on this outparcel property will be more consistent with all of the new and updated residential and non-residential developments that have been recently approved and constructed along and across N. Congress Avenue. Granting the variance shall retain Medical and Professional Office uses and users within the City, with no burden or off-site impacts to the general public.

f. That the granting of the variance will be in harmony with the general intent and purpose of this chapter and that such variance will not be injurious to the area involved or be otherwise detrimental to the public welfare.

RESPONSE: The requested reduction in the number of required parking spaces is the minimum deviation that will allow for the updating/expansion/enhancement of a thirty-nine-year-old building along the largest commercial corridor within the City of Boynton Beach. Redevelopment here will be more consistent with all of the new and updated residential and non-residential developments that have recently occurred along and across N. Congress Avenue. Granting the variance shall retain Medical and Professional Office uses and users within the City, with no burden or off-site impacts to the general public.

VI. DEVELOPMENT PROGRAM FOR OUTPARCEL (MEDICAL & PROFESSIONAL OFFICE USES):

The existing building is a two-story building located in the northeast corner of the Boynton Beach Promenade Shopping Center (within a fee-simple outparcel). The site currently supports up to sixty-three (63) parking spaces. All proposed expansions to the existing building will occur within the existing footprint.

Up to 1,000 SF of Office use will be added to the west side of the building and will remove the existing under-building drive-through lanes. Up to ten (10) new parking spaces will be programmed on site adjacent to the building as part of increasing the overall building-square-footage. The remaining 7,111 SF will be constructed as a third-floor expansion. The overall height will remain compliant with the maximum building height permitted (up to 45 FT).

Site modifications include the relocation of an outdated dumpster enclosure and restriping of parking spaces in the southernmost row of parking within the site. The expected mix of Medical Office and Professional Office uses will be 13,111 SF and 9,800 SF respectively for a total building area of 22,911 SF.

The tables below indicate the current parking rate for the outparcel at the historic "Shopping Center Rate" and at a more realistic "Specific Uses/Intensities Parking Rate". It should be noted that the Shopping Center has up to 200 parking unused parking spaces at any given time or day of the week.

Proposed Parking Calculation (to Uses Code) and Schematic of Use(s):

1101 N. Congress Ave. Mixed Use (Medical Office/Prof. Office)					
Uses	SF	Floor	Parking Ratio	PS Req.	Comment
Medical Office	13111	1st/3rd	1/200	66	Split btwn. 3rd & 1st Floors
Professional Office	9800	2nd	1/300	49	2nd Floor only
Bank	0	1st	1/250	0	No Bank use proposed
	22911	*Total Req'd Parking*		*115*	

Note: 60 PS exist on site (inc. 4 HC PS)

BUILDING/USE PROFILE

7111 SF	THIRD FL.
9800 SF	SECOND FL.
6000 SF	FIRST FL.

Note: Substantial 3rd FL addition with additional area for mechanical equip./No Bank use/Partially expanded 1st FL

Proposed Parking Calculation (to Uses & Intensities Proposed for Outparcel) and Schematic of Use(s):


1101 N. Congress Ave. Mixed Use (Medical Office/Prof. Office)					
Uses	SF	Floor	Parking Ratio	PS Req.	Comment
Medical Office	13111	1st/3rd	1/200	66	Split btwn. 3rd & 1st Floors
Professional Office	9800	2nd	1/300	33	2nd Floor only
Bank	0	1st	1/250	0	No Bank use proposed
	22911	*Total Req'd Parking*		*99*	


Note: 60 PS exist on site (inc. 4 HC PS)

BUILDING/USE PROFILE

7111 SF	THIRD FL.
9800 SF	SECOND FL.
6000 SF	FIRST FL.


Note: Substantial 3rd FL addition with additional area for mechanical equip./No Bank use/Partially expanded 1st FL

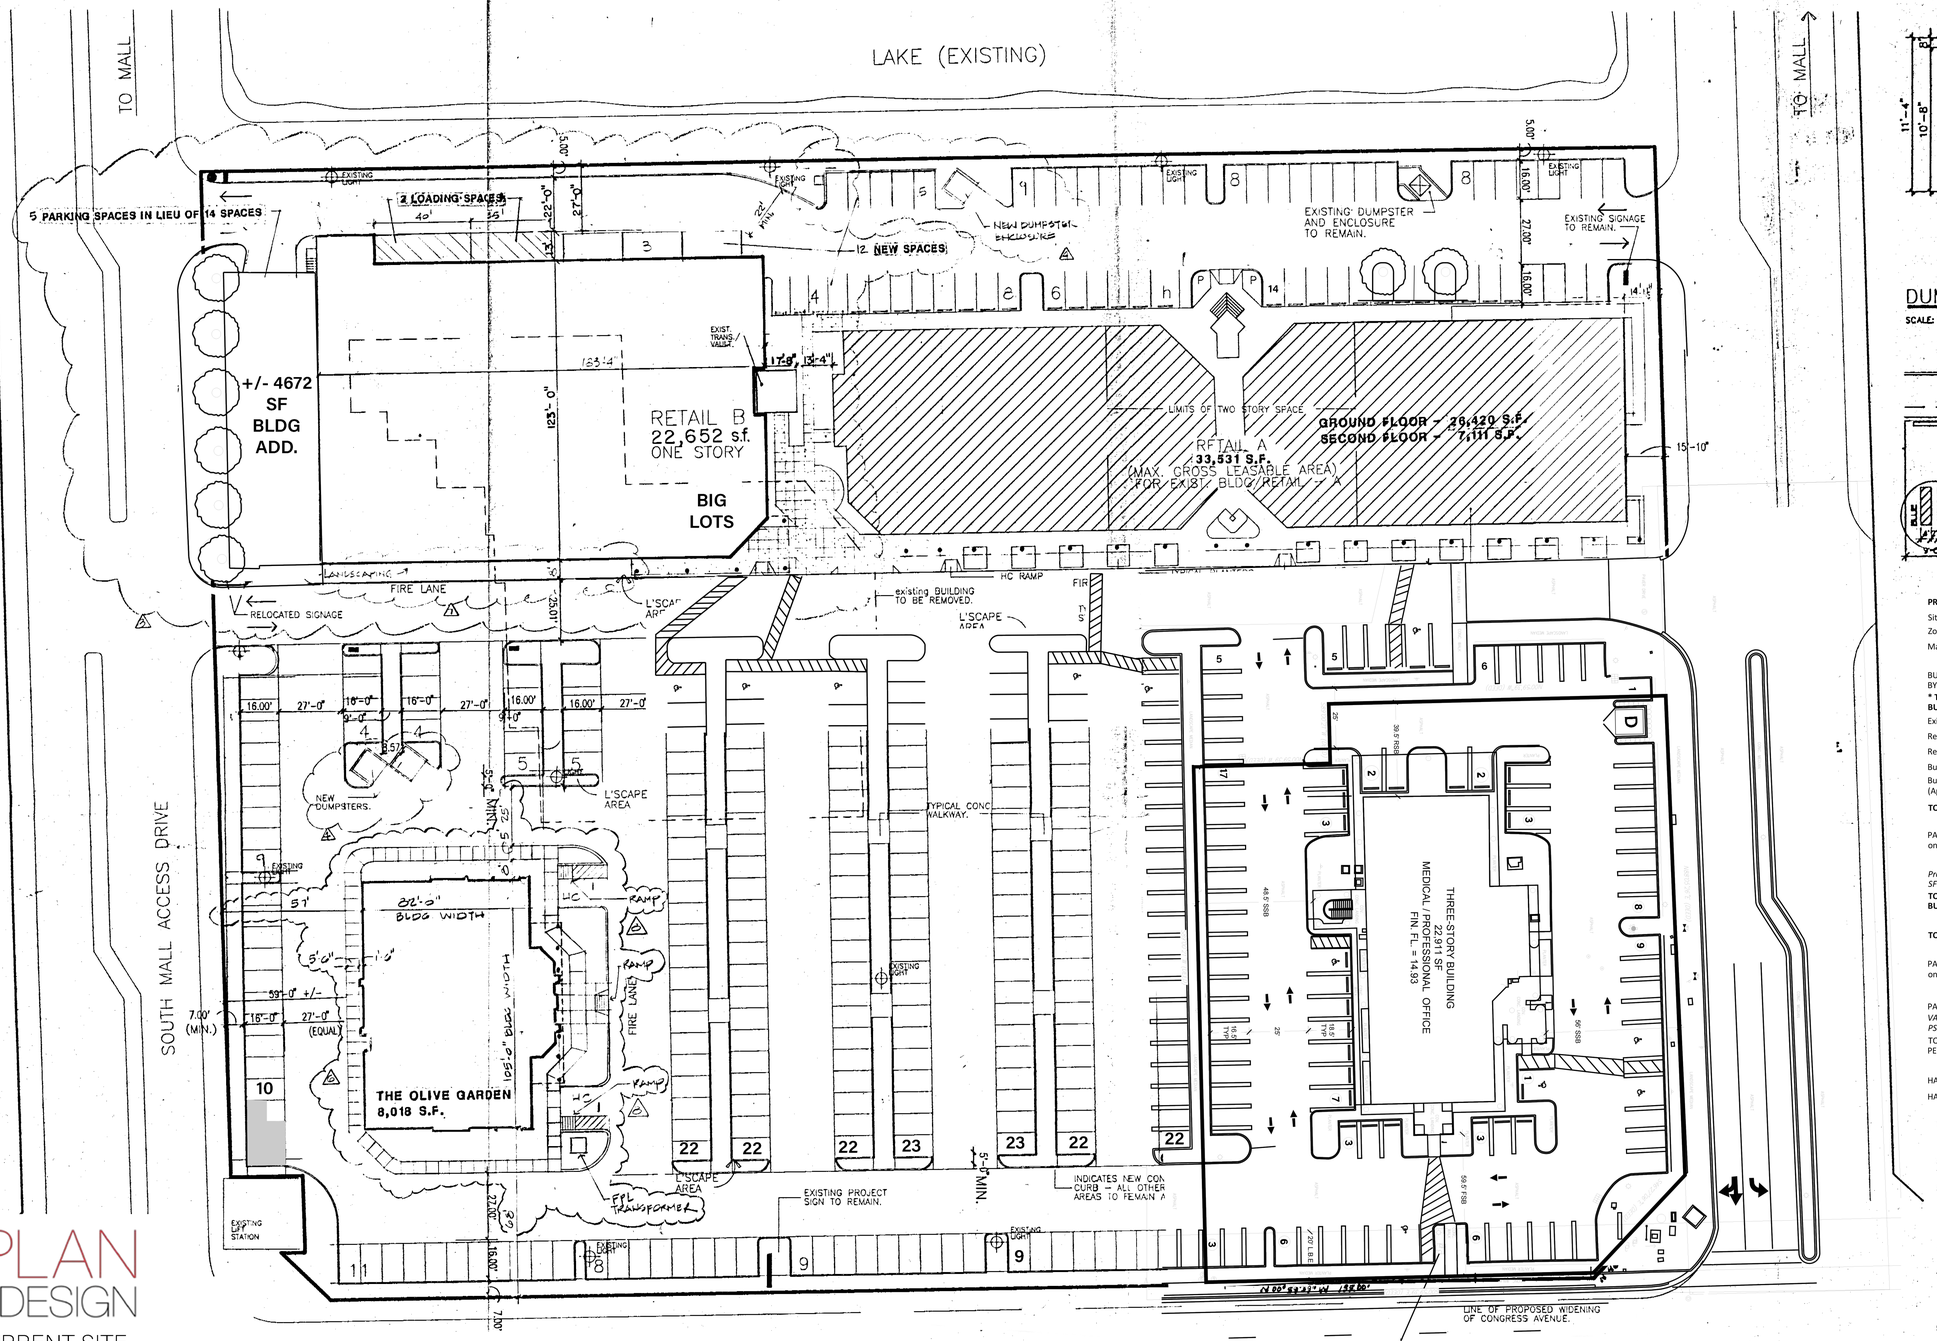

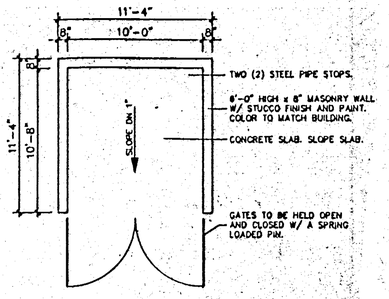

DUMPSTER ENCLOSURE PLAN

SCALE: 3/16"=1'-0"

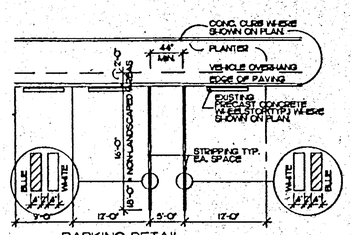

PARKING DETAIL

NOT TO SCALE

PROJECT DATA		
Site Area	284,523 SF / 6.52 AC	
Zoning District	C3	
Maximum Building Height	45'-0"	
BUILDING AREA/PARKING REQ'D BY CODE		
* **TOTAL APPROVED/VESTED BUILDING SF**	**79,001 SF**	
Existing Building SF		
Retail Building A	33,531 SF	
Retail Building B	22,652 SF	
Building Olive Garden	8,018 SF	
Building Office/Medical (Approved)	14,800 SF	
TOTAL EXISTING BUILDING SF	**79,001 SF**	
PARKING REQUIRED 1/200 (Based on 79,001 SF)	395 PS	
Proposed Building Office/Medical SF	*8,111 SF*	
TOTAL APPROVED/PROPOSED BUILDING SF	**87,112 SF**	
TOTAL PARKED SF (Under A/C)	**87,112 SF**	
PARKING REQUIRED 1/200 (Based on 79,001 SF)	436 PS	436
PARKING PROVIDED	** 387 PS	
VARIANCE REQUEST OF UP TO 42 PS (9.6%)	*-42 PS*	42
TOTAL AMENDED PARKING PROV. PER VARIANCE	387 PS	
HANDICAP SPACE REQUIRED	9 PS	
HANDICAP SPACE PROVIDED	12 PS	

GENERAL NOTES:

1. PROPOSED BUILDINGS SHALL MATCH THE EXISTING BUILDINGS IN ARCHITECTURAL DESIGN AND COLOR COMBINATIONS
2. ALL SIGNAGE SHALL COMPLY WITH THE BOYNTON BEACH SIGN CODE.
3. THE PARKING LOT AND ACCESS DRIVES SHALL CONTAIN TRAFFIC CONTROL MARKINGS AS REQUIRED TO MEET CITY CODES, ORDINANCES AND STANDARDS. THE FIRE LANES SHALL BE MARKED WITH SIGNAGE AS REQUIRED TO MEET CITY CODES, ORDINANCES AND STANDARDS. STOP BARS SHALL BE PAINTED ON THE PAVEMENT ADJACENT TO EACH STOP SIGN LOCATION.
4. LANDSCAPING PROPOSED TO BE INSTALLED WITHIN AN EASEMENT SHALL BE ALLOWED ONLY AFTER CONSENT OF ALL UTILITIES COMPANIES THAT HAVE ACCESS RIGHT TO USE THE EASEMENT.
5. ALL ROOF TOP MOUNTED MECHANICAL EQUIPMENT SHALL BE CONCEALED BY PERIMETER PARAPET WALLS WHICH EXCEED IN HEIGHT THE MOUNTED HEIGHT OF ALL SAID EQUIPMENT.
6. PARKING LOT LIGHTING SHALL MEET ALL BOYNTON BCH CODES AND ORDINANCES AND SHALL BE PHOTO CELL ACTIVATED.
7. REFER TO LANDSCAPE DRWAINGS FOR LIMITS OF NEW LANDSCAPE.
8. **NOTE SHOPPING CENTER ORIGINALLY APPROVED WITH 49 PS DEFICIENCY. OUTPARCEL PROVIDES UP TO 10 NEW PSs

VARIANCE TABLE		
VARIANCE REQUESTED - ART V, SEC 2(C) - TABLE 4-18 COMMERCIAL PARKING SPACES		
REQUIRED PARKING	PROPOSED PARKING	VARIANCE REQUEST
115 PS	73 PS	42 PS

NOTE:
REFER TO LANDSCAPE PLAN FOR MEDIAN INFORMATION

- ⚠ REVISED 3/16/93
- ⚠ REVISED 2/26/93
- ⚠ REVISED 2/18/93
- ⚠ REVISED 1/26/93
- ⚠ REVISED 12/21/93
- ⚠ REVISED 5/27/93
- ⚠ REVISED 5/21/93
- ⚠ REVISED 4/27/93

RECEIVED
DEC 22 1993
DOT MAROKE
PLANNING AND ZONING DEPT.

ALAN STRASSLER ARCHITECTS, INC.
8693 NORTH MILITARY TRAIL, SUITE 201-D
PALM BEACH GARDENS, FLORIDA 33410
(407) 627-9336 FAX (407) 626-0730

12.21.93

iPLAN & DESIGN
CURRENT SITE CONDITION OUT PARCEL UPDATE
03–18–2025

SITE PLAN
1" = 30'-0"
25 NOV. 92 / 4 JAN 93

OFFICE MAX
BOYNTON BEACH FLORIDA

SITE DATA

PROJECT DATA			
PROJECT NAME	1101 N. Congress Medical /Professional Office Building		
PROPERTY ADDRESS	1101 N. Congress Avenue, Boynton Beach, FL		
EXISTING USE	BUSINESS/PROFESSIONAL OFFICE & BANK & FINANCIAL OFFICE		
PROPOSED USE	BUSINESS/PROFESSIONAL OFFICE & MEDICAL OFFICE		
PROPERTY CONTROL NUMBER	08-43-45-19-05-015-0043		
SITE AREA	1.05	/	45,821.80
ZONING	C3 - COMMUNITY COMMERCIAL		
FUTURE LAND USE	LRC - LOCAL RETAIL COMMERCIAL		
BUILDING DATA (EXISTING USES)			
BANK AND FINANCIAL OFFICE	5,000	SF	
PROFESSIONAL OFFICE	9,800	SF	
TOTAL BUILDING AREA (Existing)	14,800	SF	
BUILDING DATA (PROPOSED USES)			
PROFESSIONAL OFFICE (2nd FL)	9,800	SF	
MEDICAL OFFICE (1st & 3rd FLs)	13,111	SF	
TOTAL BUILDING AREA (Proposed)	22,911	SF	

NON-RESIDENTIAL BLDG./SITE REGULATIONS	REQ'D	PROVIDED
DENSITY	N/A	N/A
PROJECT AREA, (MIN. ACRES)	N/A AC	1.05 AC
LOT AREA, (MIN. SF)	15,000 SF	45,821.80 SF
LOT FRONTAGE, (MIN.)	75 FT	177 FT
LOT DEPTH, (MIN.)	N/A FT	240 FT
LOT COVERAGE (MAX.)	40 %	21%
FLOOR AREA RATIO (FAR), (MAX.)	0.50	0.50
STRUCTURE HEIGHT, (MAX.)	45 FT	<45 FT

PARKING COMMERCIAL USES	REQUIRED	PROVIDED
Per 1996 Site Plan Approval - Shopping Ctr Rate		
SHOPPING CTR RATE - 1PS/200SF	115	73
OFFSITE PS (VIA PARKING AGREEMENT)		42
HANDICAP SPACE REQUIRED (INCLUDED IN TOTAL PS COUNT)	5	5
TOTAL PARKING	115	115

LOADING SPACE REQUIRED (12'x35')

EXISTING BUILDING SETBACKS, MIN. (FT)			
FRONT SETBACK - EAST (FSB)	20	FT	59.5 FT
REAR SETBACK - WEST (RSB)	20	FT	39.5 FT
INTERIOR SETBACK - SOUTH (ISB)	0	FT	48.5 FT
CORNER SETBACK - NORTH (CSB)	15	FT	56 FT

LAND USE CALCULATIONS	AREA	SF	ACRES	% OF SITE
BUILDING LOT COVERAGE	7,362.5		0.17	16.0
VEHICULAR USE AREA	28,594		0.65	62.5
SIDEWALKS/MISC.	2,082		0.05	4.5
TOTAL IMPERVIOUS	38,038.5		0.87	83.0
LANDSCAPE BUFFERS	N/A		N/A	N/A
INTERIOR LANDSCAPE AREAS	N/A		N/A	N/A
TOTAL PERVIOUS / OPEN SPACE	7,783		0.18	17.0

NFIP - COMMUNITY PANEL NO.	120196 0190 B	A-5
PARCEL NUMBER	12099 C 0787	ZONE X

NOTES
- Zoning Site Plan not for construction
- Property dimensions on Site Plan provided by Caulfield & Wheeler, Inc.
-Base information from Caulfield & Wheeler, Inc survey dated 05/03/1996
-Type D curbing typical unless otherwise noted

VARIANCE TABLE		
VARIANCE REQUESTED - ART V, SEC 2(C) - TABLE 4-18 COMMERCIAL PARKING SPACES		
REQUIRED PARKING	PROPOSED PARKING	VARIANCE REQUEST
115 PS	73 PS	42 PS

PROJECT TEAM

Owner:
SILOAM HOLDING COMPANY LLC
281 Oregon Lane
Boca Raton, FL 33487-1401
N/A

Architect:
TI ARCHITECTURE
1100 S. Federal Hwy., Ste #2
Boynton Beach, FL 33435
TEL: 561 860 2905
E: harold@tiarchitecture.com


Planner:
iPlan & Design, LLC
823 N. Olive Avenue
West Palm Beach, FL 33401
Tel: 561 797 4217
Email: brian@iplanandesign.com


Landscape Architect:
Litterick Landscape Architecture
2740 SW Martin Downs Blvd., Ste 199
Palm City, FL 34990
Tel: 561 719 3876
Email: jasonla1677@yahoo.com

Traffic Engineer:
Kimley-Horn & Associates, Inc.
477 S. Rosemary Ave., Suite 215
West Palm Beach, FL 33401
Tel: 561 845 0665
Email: Adam.Kerr@kimley-horn.com


Surveyor:
Caulfield & Wheeler, Inc.
7900 Glades Road, Suite 100
Boca Raton, FL 33434
Tel: 561 392 1991
Email: dave@cwiassoc.com

LOCATION MAP

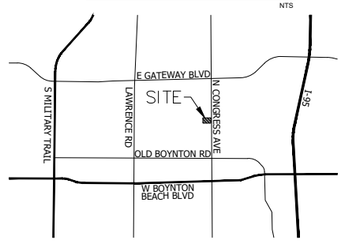


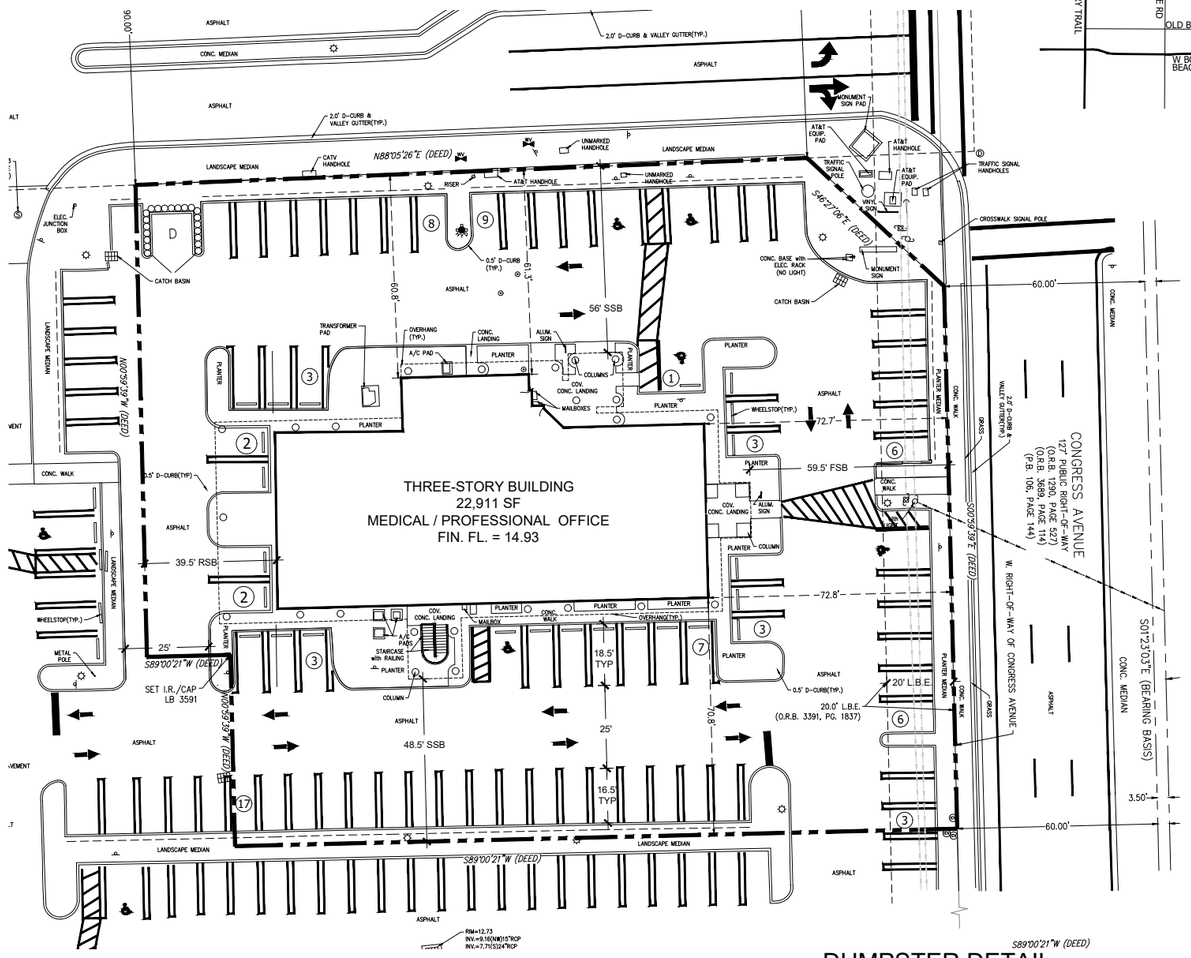

STANDARD AND HANDICAP PARKING DETAIL

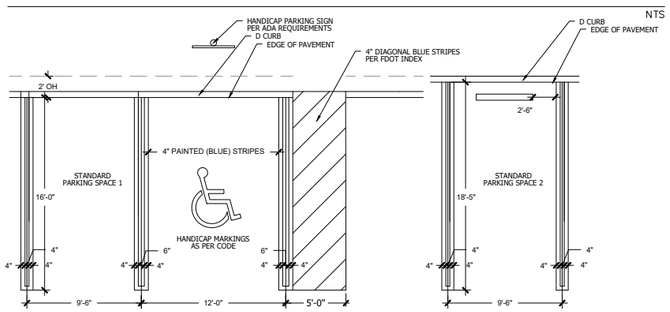

DUMPSTER DETAIL

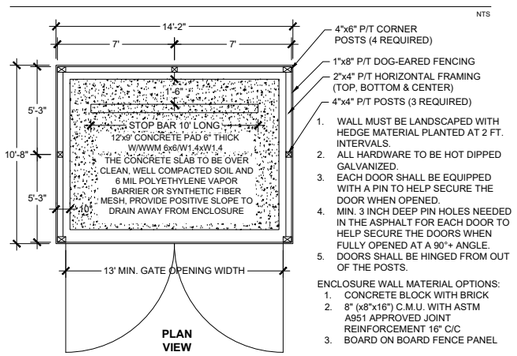

4"x6" P/T CORNER POSTS (4 REQUIRED)
1"x8" P/T DOG-EARED FENCING
2"x4" P/T HORIZONTAL FRAMING (TOP, BOTTOM & CENTER)
4"x4" P/T POSTS (3 REQUIRED)

1. WALL MUST BE LANDSCAPED WITH HEDGE MATERIAL PLANTED AT 2 FT. INTERVALS.
2. ALL HARDWARE TO BE HOT DIPPED GALVANIZED.
3. EACH DOOR SHALL BE EQUIPPED WITH A PIN TO HELP SECURE THE DOOR WHEN OPENED.
4. MIN. 3 INCH DEEP PIN HOLES NEEDED IN THE ASPHALT FOR EACH DOOR TO HELP SECURE THE DOORS WHEN FULLY OPENED AT A 90° + ANGLE.
5. DOORS SHALL BE HINGED FROM OUT OF THE POSTS.

ENCLOSURE WALL MATERIAL OPTIONS:
1. CONCRETE BLOCK WITH BRICK
2. 8" (x8"x16") C.M.U. WITH ASTM A951 APPROVED JOINT REINFORCEMENT 16" C/C
3. BOARD ON BOARD FENCE PANEL

iPLAN & DESIGN
823 N. Olive Avenue,
West Palm Beach,
Florida 33401
561.797.4217
bcheguis@gmail.com

1101N CONGRESS AVE
FINAL SITE PLAN
BOYNTON BEACH, FLORIDA


DESIGNED	B.C.
DRAWN	L.R. N.B.
APPROVED	
JOB NUMBER	
DATE	
REVISIONS	04-27-2024
01-07-2025	04-30-2024
03-018-2025	05-02-2024
	06-07-2024
	06-10-2024

North
Scale: 1" = 30'
0' 15' 30' 60'

FSP 1 OF 1

GROUND FLOOR PLAN

SCALE 3/16" = 1'-0"

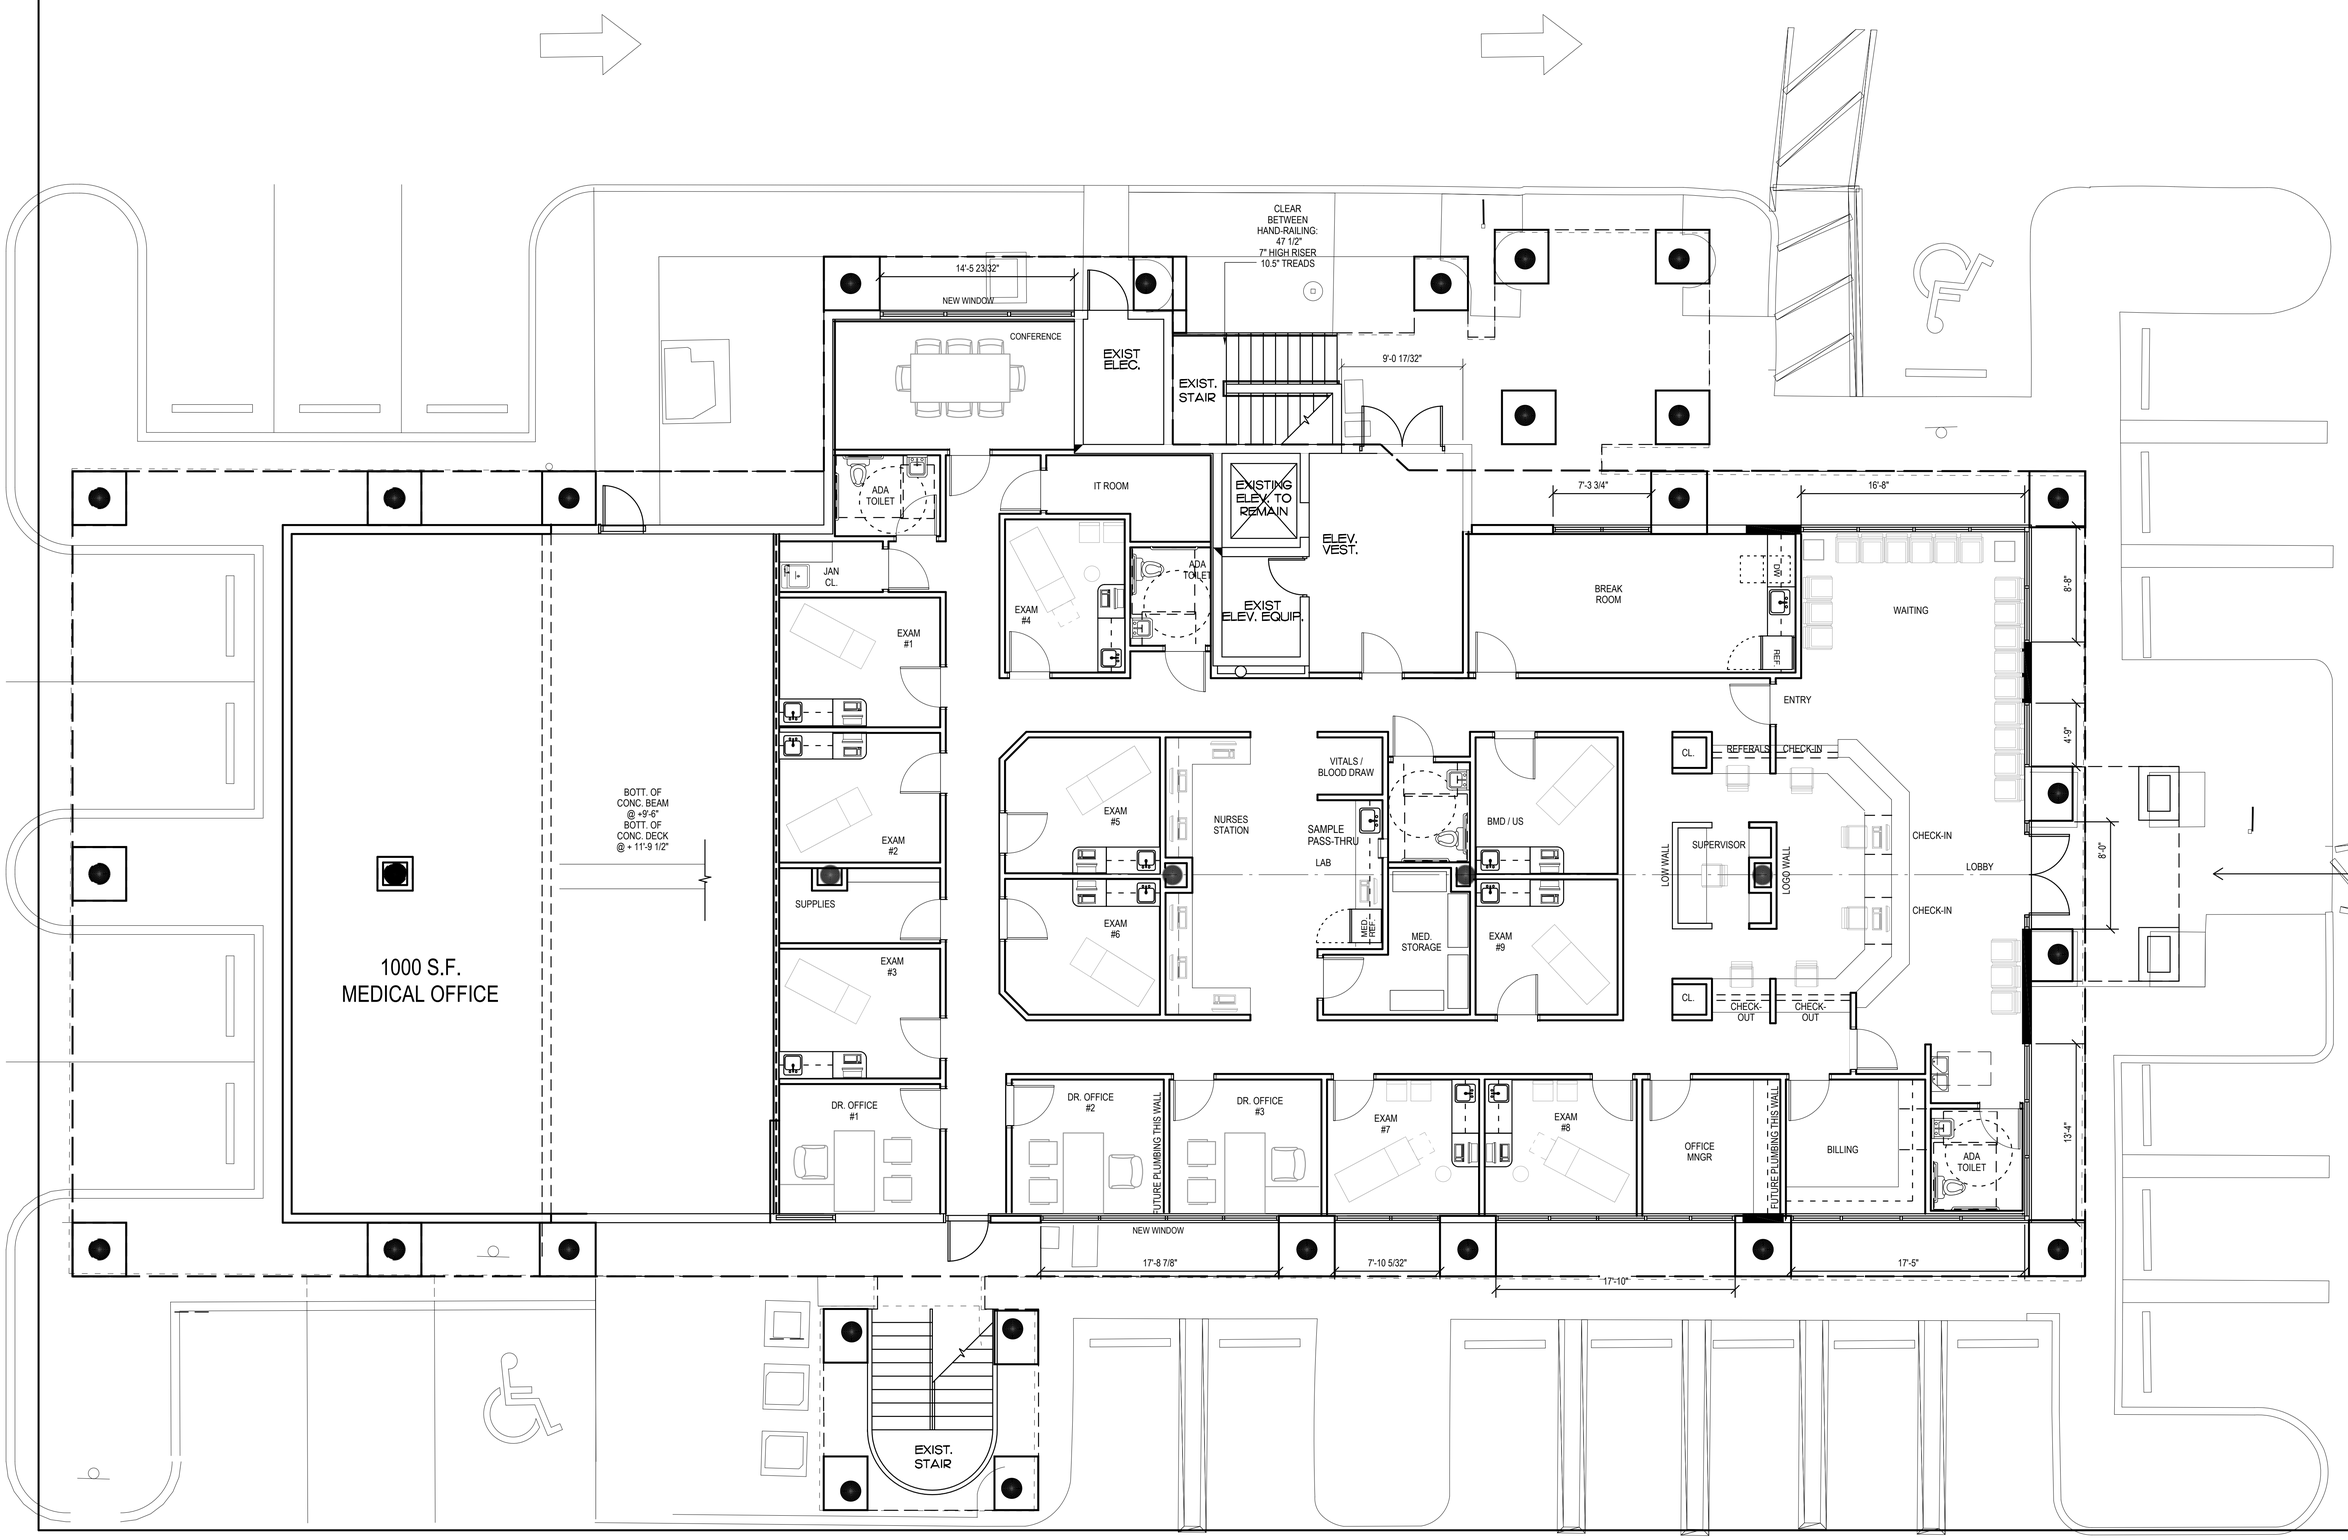


TUTTLE DESIGN LLC
3000 HIGH RIDGE ROAD SUITE #4
BOYNTON BEACH, FLORIDA 33426
561-860-2905

HAROLD TUTTLE
AR #0015395

TENANT IMPROVEMENT DRAWINGS for:
FAMILY MEDICAL OFFICE SUITE 100
1101 N. CONGRESS AVE.
BOYNTON BEACH, FL. 33426

REVISIONS	DATE

Contract	
Permit	
Bid	
Date	1/17/22
Scale	AS NOTED
Drawn	HT
Job	2021-65
Sheet	A2.01
Of	X/X Sheets

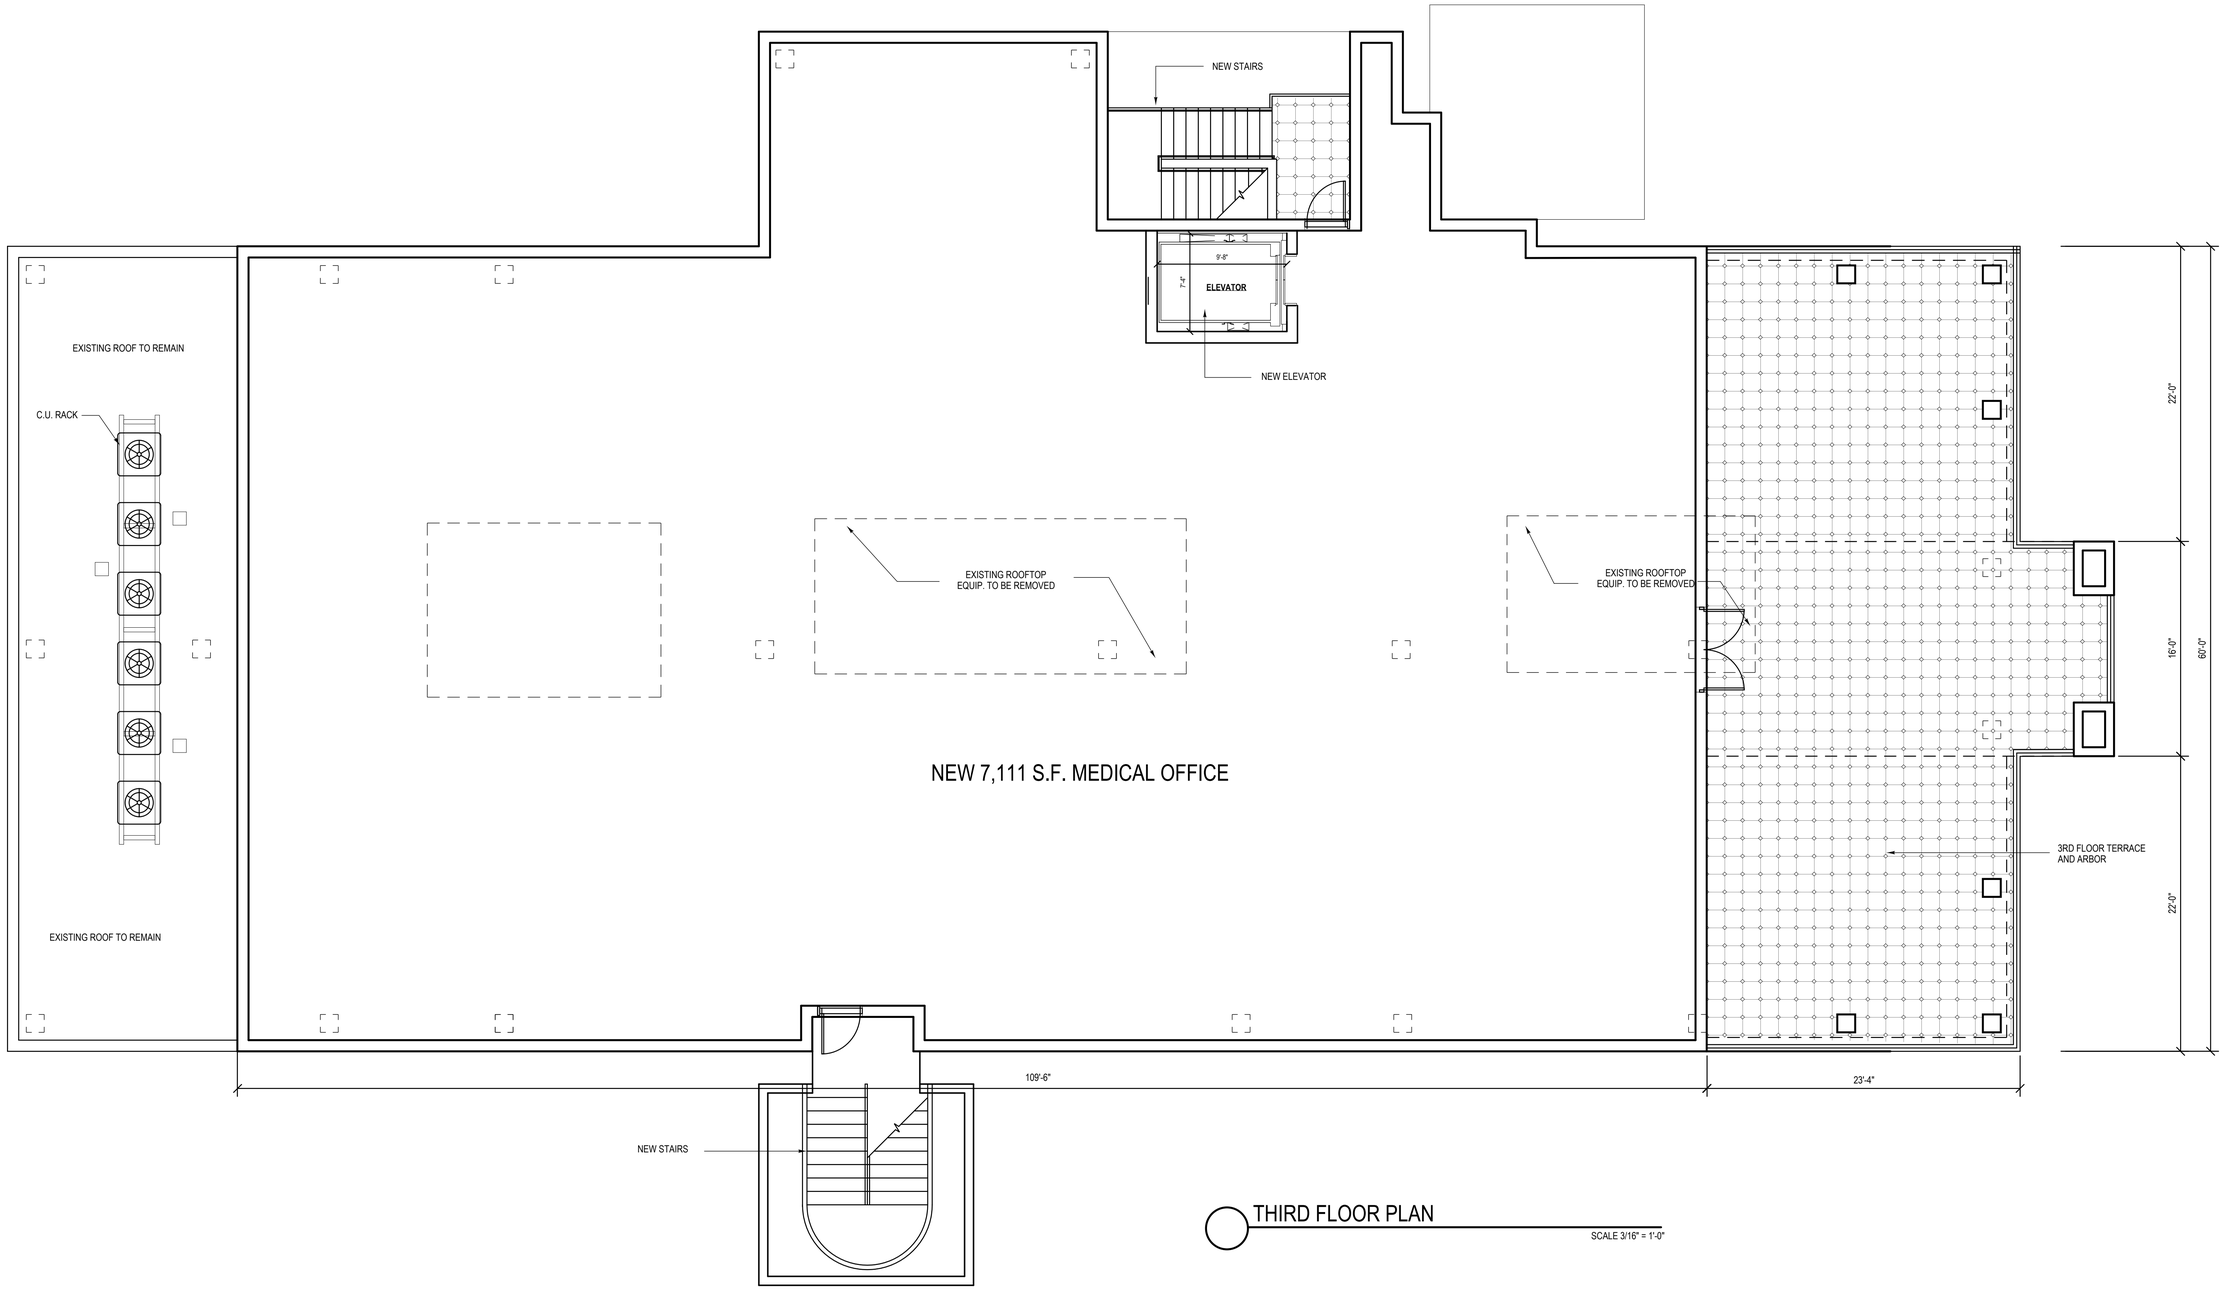

THIRD FLOOR PLAN

SCALE 3/16" = 1'-0"

TUTTLE DESIGN LLC
3000 HIGH RIDGE ROAD SUITE #4
BOYNTON BEACH, FLORIDA 33426
561-860-2905

HAROLD TUTTLE
AR #0015395


TENANT IMPROVEMENT DRAWINGS for:
FAMILY MEDICAL OFFICE SUITE 100
1101 N. CONGRESS AVE.
BOYNTON BEACH, FL. 33426

REVISIONS	DATE

Contract	
Permit	
Bid	
Date	1/17/22
Scale	AS NOTED
Drawn	HT
Job	2021-65

Sheet A2.03

Of X/X Sheets

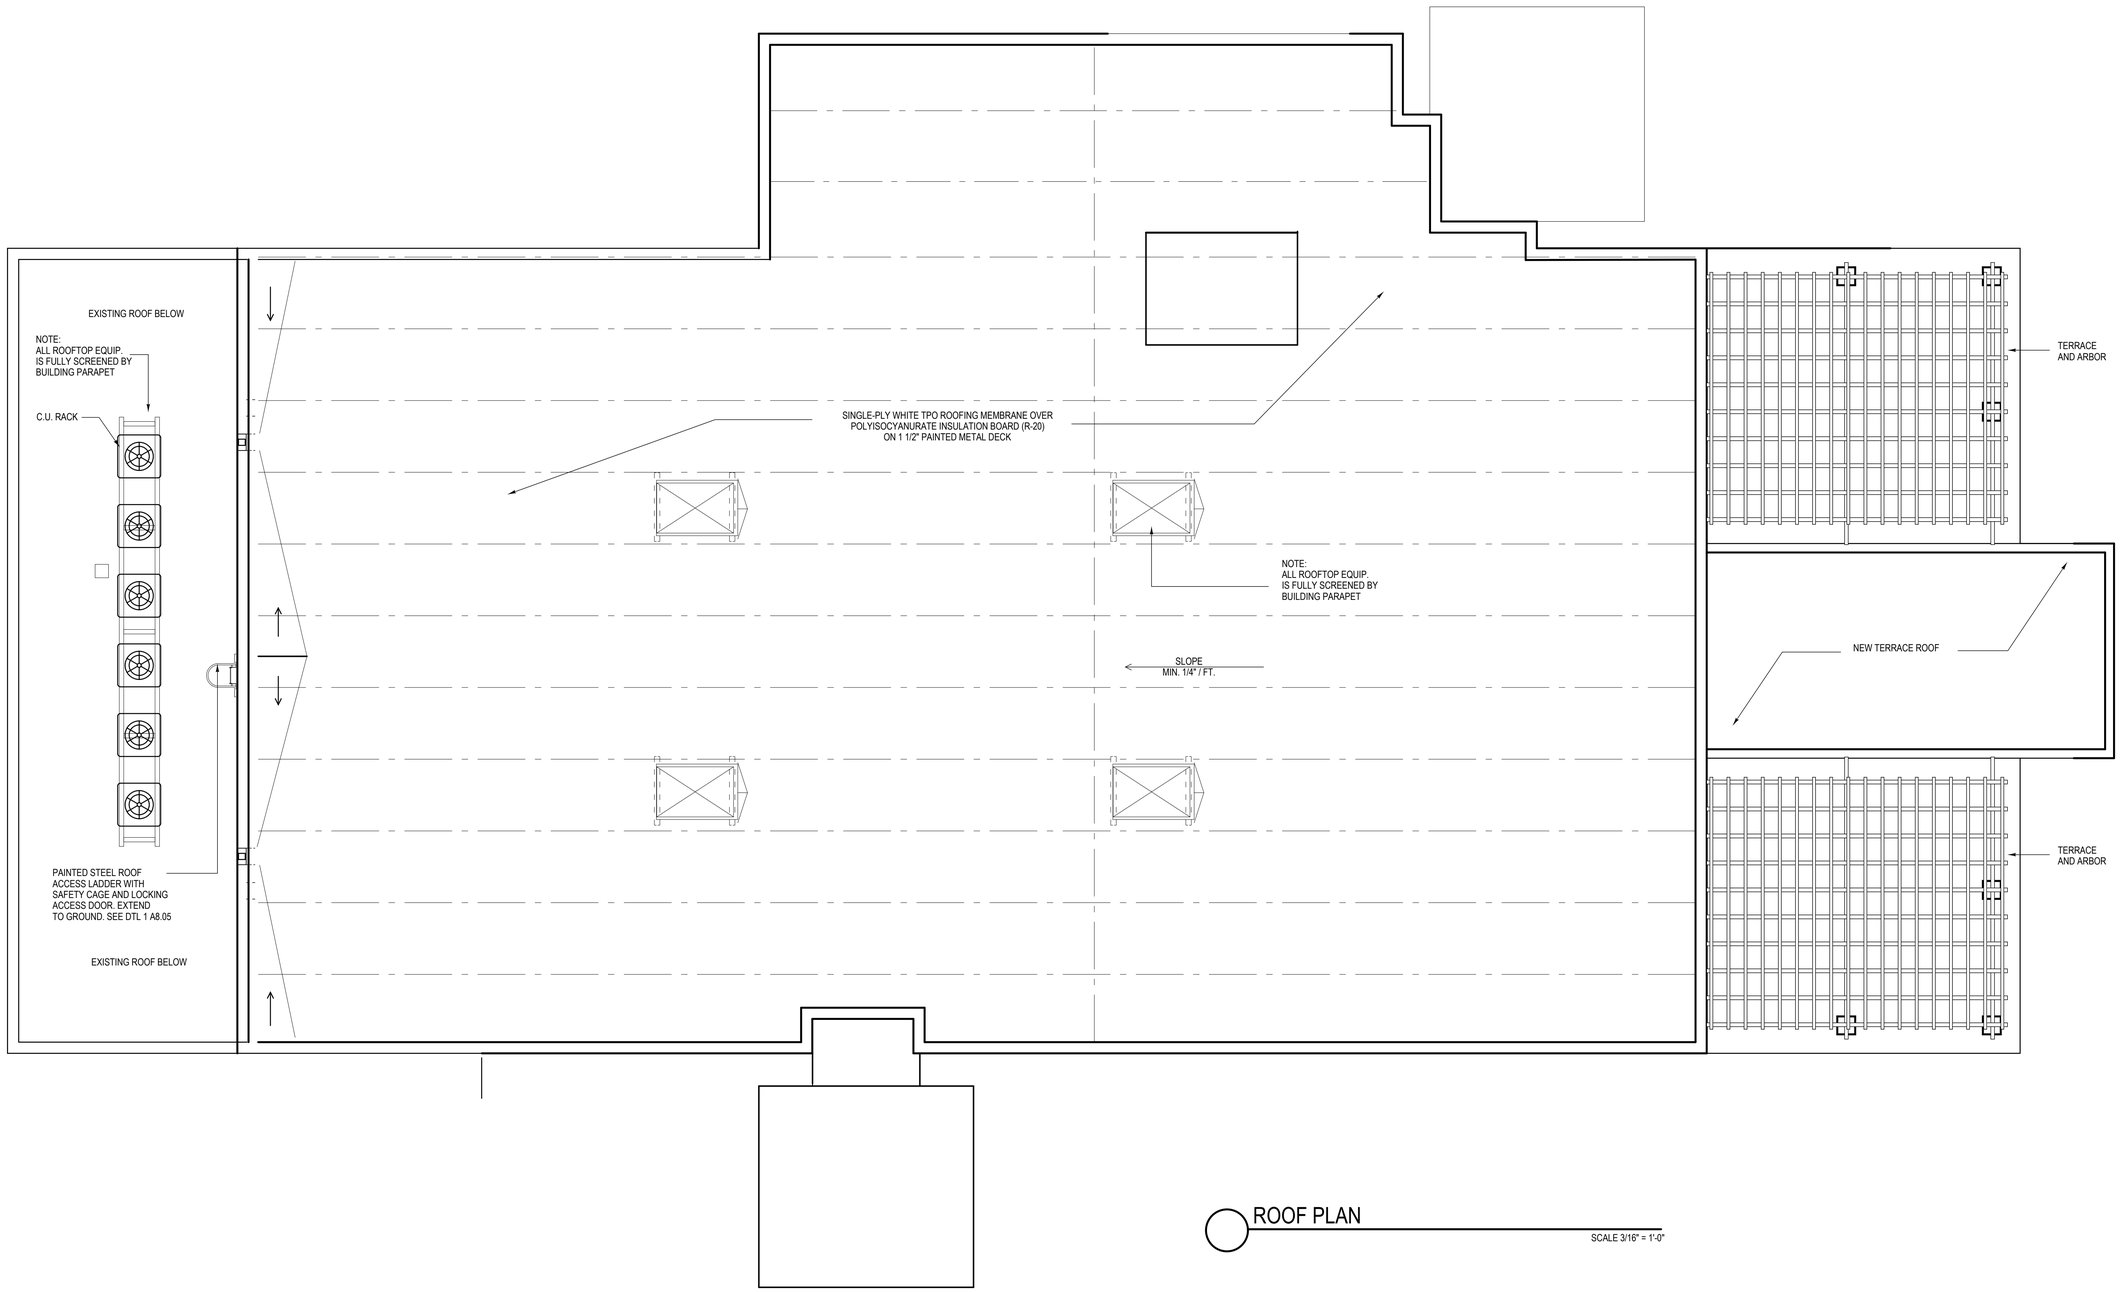

ROOF PLAN

SCALE 3/16" = 1'-0"

TUTTLE DESIGN LLC
3000 HIGH RIDGE ROAD SUITE #4
BOYNTON BEACH, FLORIDA 33426
561-860-2905

HAROLD TUTTLE
AR #0015395

TENANT IMPROVEMENT DRAWINGS for:
FAMILY MEDICAL OFFICE SUITE 100
1101 N. CONGRESS AVE.
BOYNTON BEACH, FL. 33426


REVISIONS	DATE

Contract	
Permit	
Bid	
Date	1/17/22
Scale	AS NOTED
Drawn	HT
Job	2021-65
Sheet	A2.04
Of	X/X Sheets



NORTH ELEVATION (PROPOSED)

1/8" = 1'-0"

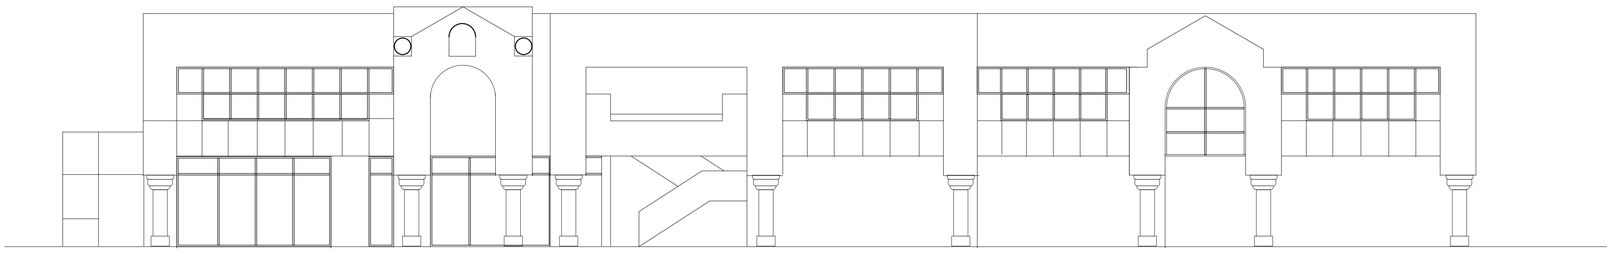


NORTH ELEVATION (EXISTING)

1/8" = 1'-0"

NOTE: G.C. TO PROVIDE 4' X 4' PAINT SAMPLE OF EA. COLOR ON BUILDING FOR OWNER / ARCHITECT APPROVAL.


MATERIAL SCHEDULE

MK	Material	Finish
1	CEMENT PLASTER	PAINT - LIGHT TEXTURED FINISH
2	CEMENT PLASTER	PAINT - SMOOTH FINISH
3	E.I.F.S. ON SHAPED FOAM	PAINT - SMOOTH FINISH
4	STUCCO SCORE LINE	PAINT
5	WOOD	STAIN
6	ARCHITECTURAL LIGHT FIXTURE	BLACK FINISH
7	ALUM & GLASS STOREFRONT	MATCH "DARK BRONZE" GLASS - LIGHT GRAY TINT
8	GLASS RAILING	TOP RAIL TO MATCH SW 7674
9	METAL	PRE-FINISHED
10	CEMENT PLASTER BAND	PAINT
11	LOUVERED ALUM. AWNINGS	PRE-FINISHED
12	PREFABRICATED SUSPENDED CANOPY	PRE-FINISHED
A	SHERWIN WILLIAMS	SW 6385 "DOVER WHITE"
B	SHERWIN WILLIAMS	SW 7023 "REQUISITE GRAY"
C	SHERWIN WILLIAMS	SW 9168 "ELEPHANT EAR"
D	SHERWIN WILLIAMS	SW 7674 "PEPPERCORN"

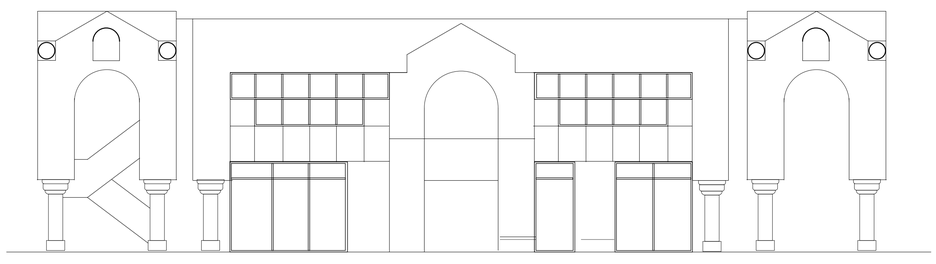

EAST ELEVATION (EXISTING)

1/8" = 1'-0"

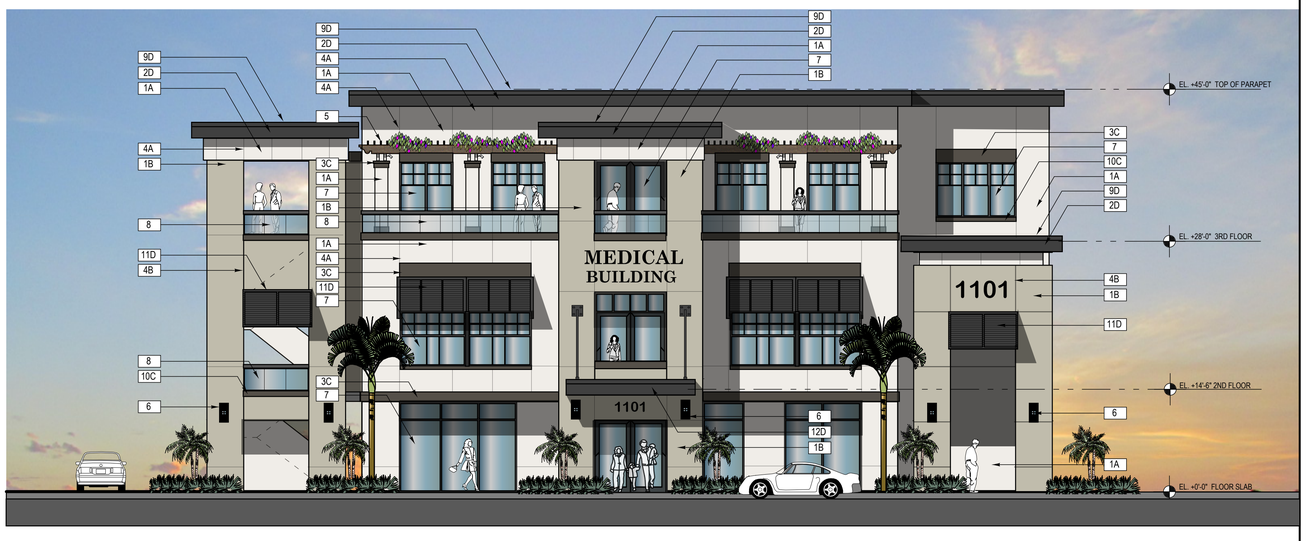

EAST ELEVATION (PROPOSED)

1/8" = 1'-0"

TUTTLE DESIGN LLC
3000 HIGH RIDGE ROAD SUITE #4
BOYNTON BEACH, FLORIDA 33426
561-860-2905

HAROLD TUTTLE
AR #0015395

PROPOSED MEDICAL / OFFICE BUILDING
1101 N. CONGRESS AVE.
BOYNTON BEACH, FL.

REVISIONS	DATE

Contract	
Permit	
Bid	
Date	1/17/22
Scale	AS NOTED
Drawn	HT
Job	2021-65
Sheet	A3.01
Of	X/X Sheets




SOUTH ELEVATION (PROPOSED)

1/8" = 1'-0"

NOTE: G.C. TO PROVIDE 4' X 4' PAINT SAMPLE OF EA. COLOR ON BUILDING FOR OWNER / ARCHITECT APPROVAL.


MATERIAL SCHEDULE

MK	Materia	Finish
1	CEMENT PLASTER	PAINT - LIGHT TEXTURED FINISH
2	CEMENT PLASTER	PAINT - SMOOTH FINISH
3	E.I.F.S. ON SHAPED FOAM	PAINT - SMOOTH FINISH
4	STUCCO SCORE LINE	PAINT
5	WOOD	STAIN
6	ARCHITECTURAL LIGHT FIXTURE	BLACK FINISH
7	ALUM & GLASS STCREFRONT	MATCH "DARK BRONZE" GLASS - LIGHT GRAY TINT
8	GLASS RAILING	TOP RAIL TO MATCH SW 7674
9	METAL	PRE-FINISHED
10	CEMENT PLASTER BAND	PAINT
11	LOUVERED ALUM. AWNINGS	PRE-FINISHED
12	PREFABRICATED SUSPENDED CANOPY	PRE-FINISHED
A	SHERWIN WILLIAMS	SW 6385 "DOVER WHITE"
B	SHERWIN WILLIAMS	SW 7023 "REQUISITE GRAY"
C	SHERWIN WILLIAMS	SW 9168 "ELEPHANT EAR"
D	SHERWIN WILLIAMS	SW 7674 "PEPPERCORN"

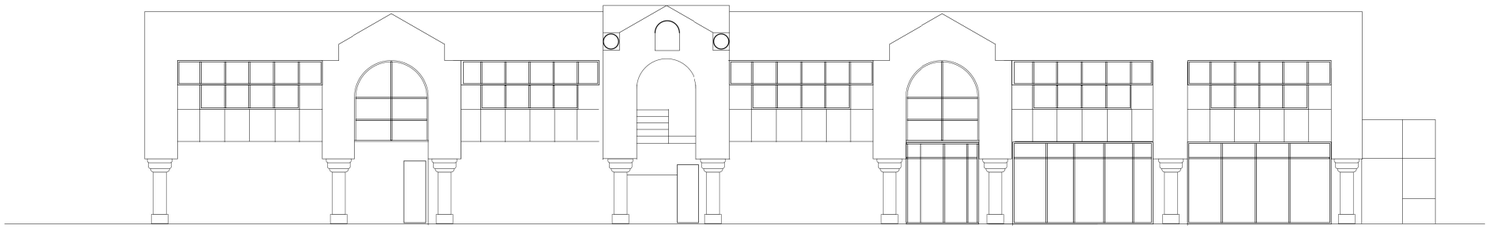

SOUTH ELEVATION (EXISTING)

1/8" = 1'-0"

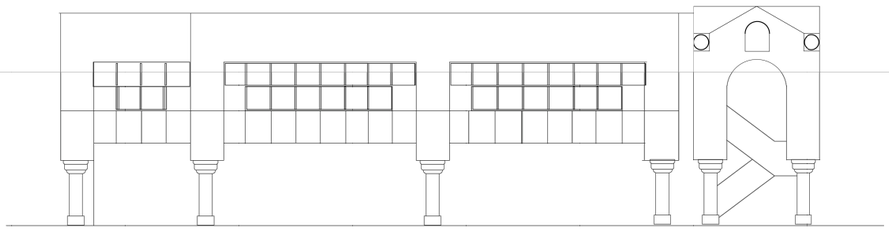

WEST ELEVATION (EXISTING)

1/8" = 1'-0"



WEST ELEVATION (PROPOSED)

1/8" = 1'-0"

TUTTLE DESIGN LLC
3000 HIGH RIDGE ROAD SUITE #4
BOYNTON BEACH, FLORIDA 33426
561-860-2905

HAROLD TUTTLE
AR #0015395

PROPOSED MEDICAL / OFFICE BUILDING
1101 N. CONGRESS AVE.
BOYNTON BEACH, FL.

REVISIONS	DATE

Contract	
Permit	
Bid	
Date	1/17/22
Scale	AS NOTED
Drawn	HT
Job	2021-65
Sheet	A3.02
Of	X/X Sheets

EXHIBIT "D"

Conditions of Approval

Project Name: 1101 North Congress Ave.
File number: MSPM,ZNCV 2024.10.69688
Reference: April 15, 2025, Commission Meeting.

DEPARTMENTS	INCLUDE	REJECT
ENGINEERING / PUBLIC WORKS / FORESTRY / UTILITIES		
Comments:		
1. Dumpster enclosure shall be constructed in accordance with Engineering Standard Detail G-3 of the *Engineering Design Handbook and Construction Standards*. Dumpster Detail on sheet FSP 1 of 1 shall be revised accordingly.	X	
2. Parking lot must be maintained and drained so as to prevent nuisance conditions or a danger to the public and/or adjacent property owners.	X	
3. Standard parking stall dimensions shall be a minimum of 9.5' x 16.5' with 2' overhang. Parking Detail on sheet FSP 1 of 1 shall be revised accordingly.	X	
4. Parking stall striping and wheel stops shall conform with Engineering Standard Detail K-3 and K-4 of the *Engineering Design Handbook and Construction Standards*.	X	
5. All traffic signing and pavement marking shall comply with the U.S. Department of Transportation Federal Highway Administration Manual on Uniform Traffic Control Devices.	X	
6. Sidewalks and curb ramps shall meet American with Disabilities Act (ADA) accessibility code requirements where applicable.	X	
7. Prior to issuance of any permit, the applicant shall: a) Submit a copy of TPS letter from Palm Beach County. b) Submit site engineering plans to include demolition, erosion control, paving, grading, drainage, water & sewer improvements. c) A note shall be provided on plans estimating the ERUs for stormwater billing. Note: 1 ERU is equivalent to 1,937 square feet of impervious area. d) Submit drainage report/calculations signed and sealed by a professional engineer that demonstrates that the drainage system has been evaluated and that the proposed	X	

DEPARTMENTS	INCLUDE	REJECT
improvements have been accounted for. Ensure that the drainage calculations have pre/post conditions. Explain if there are any modifications proposed to the drainage system due to loss of onsite storage with the expansion of the building. e) Submit Digitally signed Engineer's cost estimate associated with the civil engineering plans (any cost for water & sewer shall be separate and subject to utility fees). f) Remit engineering fees in the amount of 2.3% of Engineer's cost estimate.		
8. Prior to commencement of construction: a) Submit copies of outside agency permits; including but not limited to, SFWMD ERP and NPDES NOI b) Submit material specifications and shop drawings stamped approved by the Engineer of Record. c) The contractor shall provide the city with detailed construction mitigation plans. All construction activity regulated by the Land Development Regulations shall be performed in a manner so as not to adversely impact the conditions of adjacent properties, unless such activity is permitted to affect said property pursuant to a consent granted by the adjacent property owner, under terms or conditions agreeable to the adjacent property owner. This includes, but is not limited to, the control of dust, noise, water or drainage runoff, debris and the storage of construction materials. (LDR Ch. 2. Art. III. Sec. 3.D.3.) Impacts on emergency services, businesses, public inconvenience, disruption to multi-modal and vehicular/pedestrian travel on roadways/sidewalks in the vicinity of construction shall be minimized. Construction mitigation plans shall include the following information (as applicable): • Construction schedule, phasing, staging, and storage • Construction fencing, ingress/egress and sight triangles • Construction personnel parking – if an off-site location is secured for this purpose, verify that a tram or shuttle will be provided between the construction site and the parking area(s) and provide a copy of the agreement with the property owner. • Construction traffic routes and delivery schedules • Dust control and street cleaning plan • Construction refuse removal in adherence to City's ordinance, Sec. 10-26(a). Contact the Public Works Department (561-742-6200) for a roll-off container.	X	

DEPARTMENTS	INCLUDE	REJECT
• Hours of work in adherence to City's noise ordinance Sec. 15-8 • MOT plans for proposed closures/detours affecting vehicular or pedestrian travel • Hurricane preparedness plans in the event of a hurricane warning and/or watch.		
9. Prior to Engineering Final Inspection and close out of the permit, submit: a) Engineer's Drainage Certification/Recertification b) As-builts c) Tests and reports (i.e. SWPP reports, density test reports)	X	
PLANNING AND ZONING		
Comments:		
10. Prior to permit issuance, the applicant must provide a landscaping plan that proposes the required landscaping, including foundation landscaping, required landscape island, and mechanical equipment and dumpster screening, pursuant to City Code Part III, Chapter 4, Article II.	X	
11. Please be aware that all proposed signage requires a Sing Permit prior to installation. All signs must be designed to follow the Boynton Beach Promenade Master Sign Program and City Code Part III, Chapter 4, Article IV, Sign Standards.	X	
12. An application for a variance (ZNCV-2024.10.69688) was submitted to obtain relief from the required number of parking spaces. Approval of the Major Development application (MSPM-2024.10.69688) is contingent upon the approval of the variance application.	X	
13. At the time of permit submission, please submit a traffic statement from Palm Beach County.	X	
14. Prior to permit issuance, the applicant must provide a photometric plan prepared and sealed by a professional engineer. The photometric plans shall illustrate the same general information as that shown on the site plan, in addition to the following: 1. Detail of each type of exterior freestanding lighting fixtures, including material, color(s), height, and sizes; 2. Illumination levels (in foot-candles), including a summary table indicating the average, minimum, and maximum foot-candle levels; 3. Certification of compliance with the latest edition of the Florida Building Code and	X	

DEPARTMENTS	INCLUDE	REJECT
the capacity to withstand 140 MPH wind load; and 4. Proposed conduit routing; and 5. Utilization of Warm White LED Lighting.		
15. The proposed project has a deficiency of 49 required parking spaces on-site. The applicant has requested a Variance for a reduction of the required parking space by up to 45 parking spaces within their justification statement. Due to this discrepancy, the applicant must obtain approval for a variance reducing the required parking space by 49 for the shopping center (Boynton Beach Promenade) prior to permit submittal and intake.	X	
POLICE		
16. Security measures at the construction site should include a fenced staging area to store equipment. Quality padlocks are recommended for all storage trailers and equipment trailers, and park within staging area. Timer clock or photocell lighting for night time should be used. Keep in mind that landscaping should not obstruct view from doors, windows or walkways to include long-term tree canopy growth.	X	
BUILDING		
17. Comments: None. All previous comments acknowledged at DART meeting.	X	
PARKS AND RECREATION		
Comments: None. All previous comments addressed at DART meeting.		
FIRE		
18. Once submitted for Plan Review a sub permit, for the fires sprinkler alterations on the 2nd (existing) and 3rd floor (proposed) are required. NFPA_ 1.14.2	X	
CITY COMMISSION CONDITIONS		
Comments: TBD		

DEVELOPMENT ORDER OF THE CITY COMMISSION OF THE CITY OF BOYNTON BEACH, FLORIDA

PROJECT NAME: 1101 North Congress Avenue (MSPM-2024.10.69688)

APPLICANT: Daniel A. Gherghina, Siloam Holding Company LLC

APPLICANT'S ADDRESS: 281 Oregon Lane, Boca Raton, Florida 33487

DATE OF HEARING RATIFICATION BEFORE CITY COMMISSION: April 15, 2025

APPROVAL SOUGHT: Approve request for Variance (ZNCV-2024.10.69688) from Part III, Chapter 4, Article V, Section 2.C. Table 4-18 – Commercial and Office & Health Care Uses, to allow a reduction of 42 required parking spaces to accommodate the 8,111 square foot additions to an existing two-story 15,800 square foot building.

LOCATION OF PROPERTY: 1101 North Congress Avenue

DRAWING(S): SEE EXHIBIT "C" ATTACHED HERETO.

_____ THIS MATTER was presented to the City Commission of the City of Boynton Beach, Florida on the date of hearing stated above. The City Commission having considered the approval sought by the applicant and heard testimony from the applicant, members of city administrative staff and the public finds as follows:

1. Application for the approval sought was made by the Applicant in a manner consistent with the requirements of the City's Land Development Regulations.

2. The Applicant
   ___ HAS
   ___ HAS NOT

   established by substantial competent evidence a basis for the approval requested.

3. The conditions for development requested by the Applicant, administrative staff, or suggested by the public and supported by substantial competent evidence are as set forth on Exhibit "D" with notation "Included."

4. The Applicant's request is hereby
   ___ GRANTED subject to the conditions referenced in paragraph 3 above.
   ___ DENIED

5. This Order shall take effect immediately upon issuance by the City Clerk.

6. All further development on the property shall be made in accordance with the terms and conditions of this order.

7. Other: _____
   _____
   _____

DATED: _____ _____
City Clerk

Public Hearing 6 P.M. or as soon thereafter as the agenda permits. The City Commission will conduct these public hearings in its dual capacity as Local Planning Agency and City Commission.
04/15/2025

City of Boynton Beach
Agenda Item Request Form

Meeting Date: 04/15/2025

Proposed Ordinance No. 25-003- First Reading, An Ordinance of the City Commission of the City Of Boynton Beach, Florida, Amending Part III 'Land Development Regulations," Chapter 1 "General Administration," Article II "Definitions;" amending Chapter 2 "Land Development Process," Article II "Planning and Zoning Division Services," Section 5 "Permit Applications;" amending Chapter 3 "Zoning," Article V "Supplemental Regulations," Section 3 "Common Building Appurtenances, Freestanding Structures and Site Amenities, Excluding Walls and Fences;" amending Chapter 4 "Site Development Standards," Article VIII "Utility Infrastructure Design Standards," Section 3 "Standards;" Establishing Regulations for artificial turf; providing for codification; providing for severability; providing for conflicts; and providing for an effective date.

Requested Action: Staff recommends approval of Proposed Ordinance No. 25-003, at first reading.

Explanation of Request:

There has been a steady increase in desire to incorporate the use of the artificial turf within the City. The City Commission directed staff to review options to permit the use and establish standards for the use of artificial turf. On November 4, 2024, staff presented a review of findings summarizing how various municipalities regulate artificial turf.

Staff's research showed that several cities, including Greenacres, Jupiter, and Palm Springs, have banned artificial turf entirely, while others, like Delray Beach, Lake Worth, Wellington, and West Palm Beach, allow it only in rear and side yards. Staff also found that ensuring proper drainage and minimizing environmental impacts were the primary concern of the artificial turf use. To mitigate potential issues related to the site drainage and long-term maintenance, staff recommends clear standards, including permit requirements, drainage compliance, and manufacturing and installation.

The proposed amendment is drafted based on the review of best practices and the general direction given by the City Commissioner at the November 4, 2024 City Commission meeting.

The City's current Land Development Regulations (LDRs) do not address the use of artificial turf or the associated review process. Staff proposes this amendment to define "artificial turf," establish its application process and requirements, identify prohibited locations, and set forth standards for installation and maintenance. This amendment is proposed to allow and regulate the use of artificial turf in the City.

How will this affect city programs or services? N/A

Account Line Item and Description: N/A

Fiscal Impact: N/A

Attachments:
Ordinance No. 25-003- Artificial turf.docx
Staff Report
business-impact-estimate-Artificial Turf.pdf
Presentation _ Artifical Turf.pptx

ORDINANCE NO. 25-003

AN ORDINANCE OF THE CITY COMMISSION OF THE CITY OF BOYNTON BEACH, FLORIDA, AMENDING PART III "LAND DEVELOPMENT REGULATIONS," CHAPTER 1 "GENERAL ADMINISTRATION," ARTICLE II "DEFINITIONS;" AMENDING CHAPTER 2 "LAND DEVELOPMENT PROCESS," ARTICLE II "PLANNING AND ZONING DIVISION SERVICES," SECTION 5 "PERMIT APPLICATIONS;" AMENDING CHAPTER 3 "ZONING," ARTICLE V "SUPPLEMENTAL REGULATIONS," SECTION 3 "COMMON BUILDING APPURTENANCES, FREESTANDING STRUCTURES AND SITE AMENITIES, EXCLUDING WALLS AND FENCES;" AMENDING CHAPTER 4 "SITE DEVELOPMENT STANDARDS," ARTICLE VIII "UTILITY INFRASTRUCTURE DESIGN STANDARDS," SECTION 3 "STANDARDS;" ESTABLISHING REGULATIONS FOR ARTIFICIAL TURF; PROVIDING FOR CODIFICATION; PROVIDING FOR SEVERABILITY; PROVIDING FOR CONFLICTS; AND PROVIDING FOR AN EFFECTIVE DATE.

WHEREAS, the City Commission desires to establish regulations for the installation and use of artificial turf within the City; and

WHEREAS, the City Council finds that proper regulation of artificial turf is necessary to ensure drainage standards, environmental protection, and aesthetic quality throughout the City; and

WHEREAS, the City Council has determined that these regulations serve the public health, safety, and welfare of the citizens of the City of Boynton Beach; and,

NOW, THEREFORE, BE IT ORDAINED BY THE CITY COMMISSION OF THE CITY OF BOYNTON BEACH, FLORIDA:

Section 1: The foregoing "WHEREAS" clauses are hereby ratified as being true and correct and are hereby made a specific part of this Ordinance upon adoption hereof.

Section 2: Part III "Land Development Regulations," Chapter 1 "General Administration," Article II "Definitions" is hereby amended to read as follows:

…

ARTIFICIAL TURF – A surface material made from synthetic, man-made fibers or similar materials designed to resemble natural grass. Artificial turf shall consist of green, lifelike individual blades that closely mimic the appearance and color of natural grass.

…

IMPERVIOUS SURFACE - A surface that does not allow or minimally allows water percolation.

…

PERVIOUS SURFACE – A surface that allows water to infiltrate and percolate through the underlying soil. At least 90% of the pervious surface area must be covered by living plant material, while the remaining 10% may consist of mulch or other non-living, pervious materials.

…

Section 4: Part III "Land Development Regulations," Chapter 2 "Land Development Process," Article II "Planning And Zoning Division Services," Section 5 "Permit Applications" is hereby amended to read as follows:

…

B. Zoning Permit.

1. General.

a. Purpose and Intent. The purpose and intent of this subsection is to set forth a well-defined application process, review criteria, and uniform procedure for the processing of zoning permits and zoning verification letters, to ensure that certain structures and site improvements comply with the respective requirements and standards described in these Land Development Regulations and the city's Code of Ordinances.

b. Applicability. A zoning permit, issued by the Planning and Zoning Division, shall be required for accessory structures and site improvements proposed on any parcel or development, unless otherwise specified herein. The following types of requests or improvements do not require a building permit or other permits, but do require a zoning permit or zoning verification.

Such iImprovements or requests that require a zoning permit include, but are not limited to ~~the following~~:

(1) Accessory structures, limited to a maximum of one (1) open air structure or gazebo less than one hundred (100) square feet and used in connection with a principal residential dwelling or use. Chickee huts are exempt from the above size limitation;

(2) Animal enclosures;

(3) Fences on residential property (single-family; two-family; and single-family attached if fee-simple ownership) with a maximum height of six (6) feet; unless used as a barrier around a swimming pool, spa, or rooftop equipment;

(4) Impervious surfaces that are unenclosed and uncovered, including but not limited to driveways, patios, steps, stoops, terraces, sidewalks, and the like, regardless of proposed surface materials (e.g., pavers, asphalt, concrete, etc.). Impervious surfaces may be subject to review for compliance with the drainage standards of Chapter 4, Article VIII, Section 3.G, and/or the Engineering Design Handbook and Construction Standards. This review requires the submittal of a drainage plan prepared by a licensed Professional Engineer.

~~The zoning permit shall not be applicable to new impervious surfaces and improvements normally administered by other Divisions in the city, such as by the Engineering or Building Divisions. A land development permit (LDP) from the Engineering Division shall be required in lieu of a zoning permit for any proposed driveway, patio, terrace, sidewalk, or the like in excess of eight hundred (800) square feet. Impervious surfaces or improvements that would require a building permit (in lieu of a zoning permit) include reinforced concrete pads connecting with existing buildings to be used as a slab for future building additions; required handicapped accessible~~

~~routes; framed decking improvements; or other similar improvements. It should be noted that any proposed impervious surface and/or site improvement that decreases permeable land area in excess of eight hundred (800) square feet on any given parcel in the city shall be reviewed~~.

(5) Artificial Turf. The permit application for artificial turf shall include the following:

(a) Documentation specifying the material and installation of the artificial turf system.

(b) Proof that the artificial turf is manufactured in the United States of America to ensure compliance with current Federal and State safety standards and prevent harmful chemicals from contaminating the soil or water.

(c) Artificial Turf may be subject to review for compliance with the drainage standards required in Chapter 4, Article VIII, Section 3.G, and/or the Engineering Design Handbook and Construction Standards. This review requires the submittal of a drainage plan prepared by a licensed Professional Engineer.

(6) ~~(5)~~ Community gardens. See site plan review (Section 2.F. above) for community gardens containing storage and/or agricultural structures that are greater than one hundred (100) square feet. All agricultural structures and storage structures greater than one hundred (100) square feet shall require approval of a building permit in accordance Chapter 2, Article IV, Section 2.

…

3. Review Criteria. Each structure or improvement shall comply with the following: 1) all zoning requirements of Chapter 3, including the supplemental regulations of Article V; 2) all applicable site development standards described in Chapter 4; and 3) the applicable regulations of City Code of Ordinances Part II. Notwithstanding compliance with the aforementioned regulations and standards, their specific provisions are referenced as follows:

…

h. Artificial turf. Chapter 3, Article V, Section 3.CC.

…

Section 4: Part III "Land Development Regulations," Chapter 3 "Zoning," Article V "Supplemental Regulations," Section 3 "Common Building Appurtenances, Freestanding Structures and Site Amenities, Excluding Walls And Fences" is hereby amended to read as follows:

SECTION 3. Common Building Appurtenances, Freestanding Structures, and Site Amenities, Excluding Walls and Fences.

…

CC. Artificial Turf.

1. General. In all locations and uses, artificial turf shall be considered and reviewed as an impervious surface. However, it shall not be subject to Chapter 4, Article V, Sec. 2.A.4. Driveways and other impervious surfaces within front or side yards of single- and two-family dwelling units.
2. Prohibited Locations. Artificial turf shall be prohibited in the following areas:
    a. Area designed for drainage, including but not limited to swales, ponds, drainage easements, and retention areas.
    b. Utility Easements, unless approved by the utility provider.
    c. Landscape area outlined under Chapter 4, Article I. Environmental Protection Standards, and II. Landscape Design and Buffering Standards.
    d. Streets and Rights-of-way.
    e. Waterways and waterway banks.
    f. Historic Preservation Properties listed on the national or local registry.
    g. Any area or circumstance that may threaten the natural habitat or conflict with other governmental regulations.

3. Installation and Maintenance. All artificial turf must be:

a. Manufactured in the United States of America to ensure compliance with current safety standards and prevent harmful chemicals from contaminating the soil or water.

b. Installed according to the manufacturer's specifications.

c. Kept clean and free of dirt, stains, debris, weeds, tears, and fading. Maintenance includes regular cleaning, brushing, removing debris, repairing damage, and maintaining edges.

d. Replaced if it becomes damaged, such as fading, holes, or loose areas. Repairs or replacements must match the original materials and blend seamlessly with the existing turf.

4. Outdoor plastic or nylon carpeting that attempts to mimic artificial turf is prohibited.

…

Section 5: Part III "Land Development Regulations," Chapter 4 "Site Development Standards," Article VIII "Utility Infrastructure Design Standards," Section 3 "Standards" is hereby amended to read as follows:

SECTION 3. Standards

…

G. Drainage, Stormwater, and Wastewater Management.

1. Drainage.

a. Applicability. ~~Any p~~Proposed building additions, swimming pools, patios, driveways, decks, or similar structures or improvements that decrease~~s~~ the pervious ~~permeable land~~ surface area by the thresholds below, shall provide a drainage plan and drainage calculations prepared by a Florida licensed Professional Engineer. ~~in excess of eight hundred (800) square feet on any parcel shall provide a professionally prepared drainage plan.~~

(1) Single Family and Two-Family Lots. If any addition of impervious surface exceeds eight hundred (800) square feet or results in less than forty percent (40%) total pervious surface area of the lot; or

(2) All Other Lots. If an addition of impervious surface exceeds eight hundred (800) square feet or results in less than sixty percent (60%) total pervious surface area of the lot.

~~In addition, an adequate storm, surface and ground water drainage system, including necessary ditches, canals, swales, percolation areas, detention ponds, storm sewers, exfiltration trenches, drain inlets, manholes, headwalls, endwalls, culverts, bridges and other appurtenances shall be required in all subdivisions.~~

Any development that is part of an overall master stormwater plan may have the provisions of this paragraph waived at the sole discretion of the City Engineer or designee.

b. Design Standards. Construction plans and certified drainage design data includes but is not limited to the method of control of storm water and groundwater; drainage plan; existing water elevations; recurring high water elevations; proposed design water elevations; drainage structures; canals; ditches; and any other pertinent information pertaining to the system. Provide for drainage of lots, streets, roads and other public areas including surface waters which drain into or through the property. The drainage design must provide adequate surface water drainage of naturally occurring or existing adjacent contributory areas. All drainage areas shall be designed in accordance with the Engineering Design Handbook and Construction Standards or latest supplement thereof. Where additional ditches and canals are required to accommodate contributory surface waters, right-of-way shall be dedicated for future needs. An exception exists where a developer may excavate or open sufficient capacity to provide for existing drainage needs whenever the developed or undeveloped status of adjacent areas so warrants, subject to approval by the City Engineer.

In addition, an adequate storm, surface and ground water drainage system, including necessary ditches, canals, swales, percolation areas, detention ponds, storm sewers, exfiltration trenches, drain inlets, manholes, headwalls, endwalls, culverts, bridges and other appurtenances shall be required in all subdivisions.

…

Section 5: Codification. It is the intention of the City Commission of the City of Boynton Beach, and it is hereby ordained that the provisions of this Ordinance shall become and be made a part of the Code and Ordinances of the City of Boynton Beach, Florida and that Sections of this Ordinance may be renumbered, re-lettered and the word "Ordinance" may be changed to "Section," "Article," or such other word or phrase in order to accomplish such intention.

Section 6: Severability. If any clause, section, or other part of this Ordinance shall be held by any court of competent jurisdiction to be unconstitutional or invalid, such unconstitutional or invalid part shall be considered eliminated and in no way affect the validity of the other provisions of this Ordinance.

Section 7: Conflicts. That all Ordinances or parts of Ordinances, Resolutions, or parts of Resolutions in conflict herewith, be and the same are repealed to the extent of such conflict.

Section 8. Effective Date. That this Ordinance shall take effect immediately upon adoption and signature by the Mayor.

[Remainder of the Page intentionally left blank]

FIRST READING this _____ day of _____, 2025.

SECOND, FINAL READING AND PASSAGE this _____ day of _____, 2025.

CITY OF BOYNTON BEACH, FLORIDA

	YES	NO
Mayor – Rebecca Shelton	_____	_____
Vice Mayor – Woodrow L. Hay	_____	_____
Commissioner – Angela Cruz	_____	_____
Commissioner – Thomas Turkin	_____	_____
Commissioner – Aimee Kelley	_____	_____
VOTE	_____	

ATTEST:

_____
Maylee DeJesús, MMC
City Clerk

(Corporate Seal)

_____
Rebecca Shelton
Mayor

APPROVED AS TO FORM:

_____
Shawna G. Lamb
City Attorney

CODING: Words in ~~strike through~~ type are deletions from existing law;
Words in underlined type are additions.

DEVELOPMENT DEPARTMENT
PLANNING AND ZONING DIVISION
MEMORANDUM NO. PZ 25-002

STAFF REPORT

TO: Mayor Rebecca Shelton
Members of the City Commission

THRU: Amanda Radigan, AICP, LEED AP
Planning and Development Director

FROM: Leticia Sabio, Planner I
Jae Eun Kim, Principal Planner

DATE: April 15, 2025

REQUEST: Approve modifications (CDRV 25-002) amending Chapter 1, Article II. Definitions, Chapter 2. Article II, Section 5. B. Zoning Permit, Chapter 3, Article V, Section 3. Common Building Appurtenances, Freestanding Structures, and Site Amenities, Excluding Walls and Fences, and Chapter 4, Article VIII, Section 3.G. Drainage, Stormwater, and Wastewater Management of Part III Land Development Regulations, to establish standards for the use of Artificial Turf.

OVERVIEW

There has been a steady increase in desire to incorporate the use of the artificial turf within the city. The City Commission directed staff to review options to permit the use and establish standards for the use of artificial turf. On November 4, 2024, staff presented a review of findings summarizing how various municipalities regulate artificial turf.

Staff's research showed that several cities, including Greenacres, Jupiter, and Palm Springs, have banned artificial turf entirely, while others, like Delray Beach, Lake Worth, Wellington, and West Palm Beach, allow it only in rear and side yards. Staff also found that ensuring proper drainage and minimizing environmental impacts were the primary concern of the artificial turf use. To mitigate potential issues related to the site drainage and long-term maintenance, staff recommends clear standards, including permit requirements, drainage compliance, and manufacturing and installation.

The proposed amendment, attached as Exhibit "A", is drafted based on the review of best practices and the general direction given by the City Commissioner at the November 4, 2024 City Commission meeting.

The City's current Land Development Regulations (LDRs) do not address the use of artificial turf or the associated review process. Staff proposes this amendment to define "artificial turf," establish its application process and requirements, identify prohibited locations, and set forth standards for installation and maintenance. This amendment is proposed to allow and regulate the use of artificial turf in the City.

PROPOSED AMENDMENTS

Definitions

The current Land Development Regulations (LDRs) do not define artificial turf. The proposed amendment to Chapter 1, Article II. Definitions establishes clear definitions of "artificial turf"

and other relevant definitions, as follows:

ARTIFICIAL TURF – A surface material made from synthetic, man-made fibers or similar materials designed to resemble natural grass. Artificial turf shall consist of green, lifelike individual blades that closely mimic the appearance and color of natural grass.

IMPERVIOUS SURFACE – A surface that does not allow or minimally allows water percolation.

PERVIOUS SURFACE – A surface that allows water to infiltrate and percolate through the underlying soil. At least 90% of the pervious surface area must be covered by living plant material, while the remaining 10% may consist of mulch or other non-living, pervious materials.

Permit Review Process

The proposed amendment to Chapter 2, Article II, Section 5.B. Zoning Permits, outlines the zoning permit application and review process, to include a new subsection for artificial turf. The permit application for artificial turf will require applicable standard submittals and be reviewed and processed accordingly.

Applicable standards to review the artificial turf permit include documentation detailing the material and installation of the artificial turf system, as well as proof that the artificial turf is manufactured in the United States of America to ensure compliance with current safety standards and prevent harmful chemicals from contaminating the soil or water.

Staff also proposes amendments to Chapter 4, Article VIII, Section 3.G. Drainage, Stormwater, and Wastewater Management to require a drainage plan and calculations in certain circumstances as the artificial turf area may impact the site drainage.

Applicability and Requirements

Chapter 3, Article V, Section 3. CC. Artificial Turf is established in the proposed amendment to include permissible areas and standards for installation and maintenance.

The proposed regulations allow artificial turf in all districts, provided it does not negatively impact natural habitats or conflict with other governmental regulations. Examples of such areas include drainage-designated zones (e.g., swales, ponds, drainage easements, and retention areas), landscape buffers, rights-of-way, waterways, water banks, and historic preservation properties. Additional requirements stipulate that artificial turf must be installed in accordance with the manufacturer's specifications and must be manufactured in the United States to ensure compliance with safety standards. Furthermore, the turf must be maintained in good condition, kept clean, and replaced if damaged in a manner that affects the integrity and appearance of the material.

CONCLUSION/RECOMMENDATION

Staff recommends approval of the subject amendments to the Land Development Regulations to allow and establish standards for the use of artificial turf.

Attachments

Business Impact Estimate

This form should be included in the agenda packet for the item under which the proposed ordinance is to be considered and must be posted on the City's website by the time notice of the proposed ordinance is published.

Proposed ordinance's title/reference:

AN ORDINANCE OF THE CITY COMMISSION OF THE CITY OF BOYNTON BEACH, FLORIDA, AMENDING PART III "LAND DEVELOPMENT REGULATIONS," CHAPTER 1 "GENERAL ADMINISTRATION," ARTICLE II "DEFINITIONS;" AMENDING CHAPTER 2 "LAND DEVELOPMENT PROCESS," ARTICLE II "PLANNING AND ZONING DIVISION SERVICES," SECTION 5 "PERMIT APPLICATIONS;" AMENDING CHAPTER 3 "ZONING," ARTICLE V "SUPPLEMENTAL REGULATIONS," SECTION 3 "COMMON BUILDING APPURTENANCES, FREESTANDING STRUCTURES AND SITE AMENITIES, EXCLUDING WALLS AND FENCES;" AMENDING CHAPTER 4 "SITE DEVELOPMENT STANDARDS," ARTICLE VIII "UTILITY INFRASTRUCTURE DESIGN STANDARDS," SECTION 3 "STANDARDS;" ESTABLISHING REGULATIONS FOR ARTIFICIAL TURF; PROVIDING FOR CODIFICATION; PROVIDING FOR SEVERABILITY; PROVIDING FOR CONFLICTS; AND PROVIDING FOR AN EFFECTIVE DATE.

This Business Impact Estimate is provided in accordance with section 166.041(4), Florida Statutes. If one or more boxes are checked below, this means the City is of the view that a business impact estimate is not required by state law[1] for the proposed ordinance, but the City is, nevertheless, providing this Business Impact Estimate as a courtesy and to avoid any procedural issues that could impact the enactment of the proposed ordinance. This Business Impact Estimate may be revised following its initial posting.

Applicable Exemptions:

- ☐ The proposed ordinance is required for compliance with Federal or State law or regulation;
- ☐ The proposed ordinance relates to the issuance or refinancing of debt;
- ☐ The proposed ordinance relates to the adoption of budgets or budget amendments, including revenue sources necessary to fund the budget;

[1] See Section 166.041(4)(c), Florida Statutes.

☐ The proposed ordinance is required to implement a contract or an agreement, including, but not limited to, any Federal, State, local, or private grant or other financial assistance accepted by the municipal government;

☐ The proposed ordinance is an emergency ordinance;

☐ The ordinance relates to procurement; or

☒ The proposed ordinance is enacted to implement the following:

a. Part II of Chapter 163, Florida Statutes, relating to growth policy, county and municipal planning, and land development regulation, including zoning, development orders, development agreements and development permits;
b. Sections 190.005 and 190.046, Florida Statutes, regarding community development districts;
c. Section 553.73, Florida Statutes, relating to the Florida Building Code; or
d. Section 633.202, Florida Statutes, relating to the Florida Fire Prevention Code.

In accordance with the provisions of controlling law, even notwithstanding the fact that an exemption noted above may apply, the City hereby publishes the following information:

1. A summary of the proposed ordinance (must include a statement of the public purpose, such as serving the public health, safety, morals, and welfare):

See Above.

2. An estimate of the direct economic impact of the proposed ordinance on private, for-profit businesses in the City, if any:

(a) An estimate of direct compliance costs that businesses may reasonably incur if the ordinance is enacted:

(b) Any new charge or fee imposed by the proposed ordinance or for which businesses will be financially responsible:

(c) An estimate of the City's regulatory costs, including estimated revenues from any new charges or fees to cover such costs.

3. Good faith estimate of the number of businesses likely to be impacted by the proposed ordinance:

4. Additional information the governing body deems useful (if any):




Artificial Turf


Amendment to Land Development Regulations
CDRV 25-002


Planning and Zoning Division
April 15, 2025





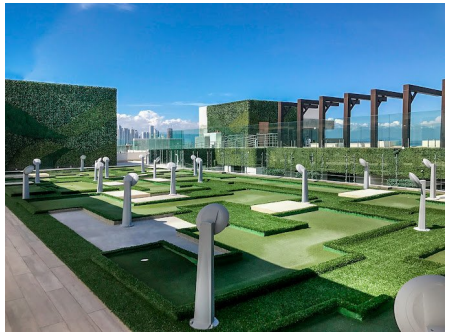

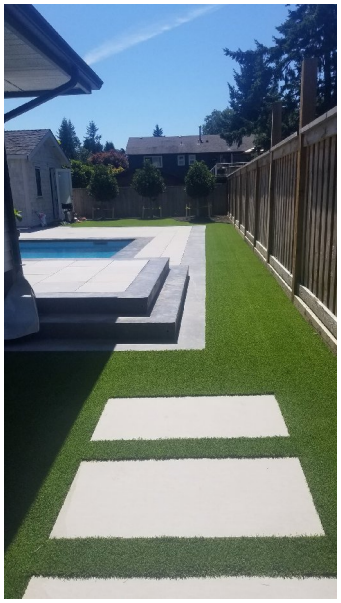

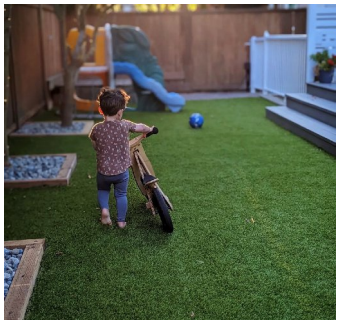

Overview

There is a growing demand for the use of artificial turf. Staff proposes this amendment to:

- Define “artificial turf”;
- Establish the application process and review documents;
- Identify prohibited locations; and
- Standardize installation and maintenance.

Research and Findings

Comparison Among Cities

- **Cities that allow artificial turf only in the side or rear yards:**

  Delray Beach | Lake Worth | Wellington | West Palm Beach

- **Cities that do not allow artificial turf:**

  Greenacres | Jupiter | Palm Springs

Generally, research has shown that cities:

- Do not allow artificial turf within rights-of-way, swales, or drainage easements;
- Do require a permit and manufacturing specifications;
- Do require a permit to verify drainage requirements and any adverse impacts to adjacent properties.

Definitions

Part III, Chapter 1, Article II. Definitions

Definition of ARTIFICIAL TURF:

A surface material made from synthetic, man-made fibers or similar materials designed to resemble natural grass. Artificial turf shall consist of green, lifelike individual blades that closely mimic the appearance and color of natural grass.

Definitions of impervious and pervious surfaces are also established with this amendment to review the use of ARTIFICIAL TURF.






Permit Review Process

Chapter 2, Article II, Section 5.B. Zoning Permits

Artificial turf will be reviewed and processed as **Zoning Permit**.

Application shall include:

- Standardized documents and plans required for Zoning Permit;
- Documentation detailing the material and installation of the artificial turf system;
- Proof of “Made in USA” to ensure compliance with current safety standards;
- May require a drainage plan under certain circumstances.

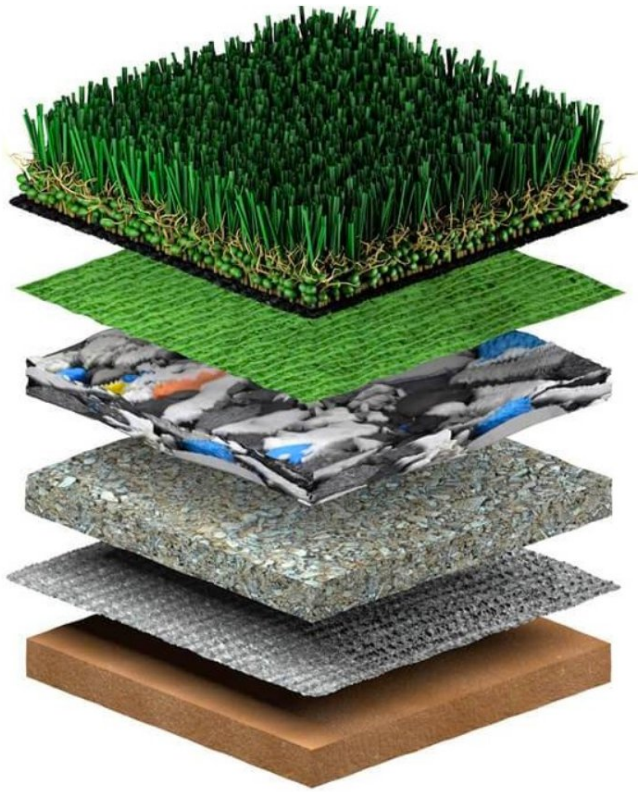

Installation and Maintenance

Chapter 3, Article V, Section 3.CC. Artificial Turf

Artificial Turf shall be:

- Installed in accordance with the manufacturer’s specifications;
- Manufactured in the USA to comply with safety standards;
- Kept clean and in good conditions to maintain as original appearance.







Allowed Use and Location

Chapter 3, Article V, Section 3.CC. Artificial Turf

Single family and two-family lots






Parks and Recreation





Allowed Use and Location

Chapter 3, Article V, Section 3.CC. Artificial Turf

Mixed-use and Commercial





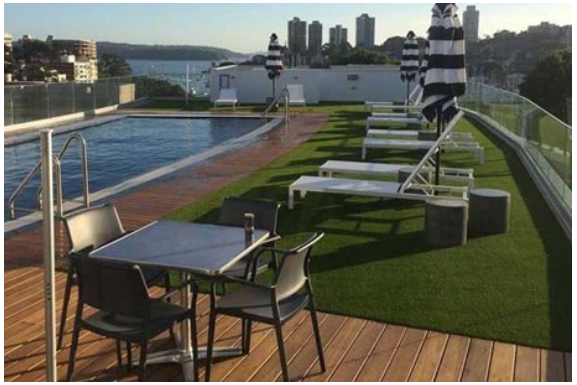



Artificial turf is **allowed in ALL districts**, expect the following:

- Areas designated for drainage, such as swales, ponds, drainage easements, and retention areas;
- Landscape areas required per Code;
- Rights-of-way;
- Waterways and water banks;
- Registered historic properties.

Questions?

Public Hearing 6 P.M. or as soon thereafter as the agenda permits. The City Commission will conduct these public hearings in its dual capacity as Local Planning Agency and City Commission.
04/15/2025

City of Boynton Beach
Agenda Item Request Form

Meeting Date: 04/15/2025

Proposed Ordinance No. 25-004- First Reading, An Ordinance of the City Commission of the City of Boynton Beach, Florida, amending the art in public places and public beautification regulations of the code of ordinances; repealing part II "Code of Ordinances," Chapter 2 "Administration," Article XI "Arts Commission," and Article XII "Art in Public Places Program;" repealing Chapter 27 "Advisory Boards and Committees," Article II "Boynton Beach Art Advisory Board," Section 27-21 "Intent," Section 27-22 "Definitions," Section 27-25 "Establishment of Public Art Fee," Section 27-26 "Public Art Fund," and Section 27-27 "Art in Public Places Guidelines;" amending Chapter 27 "Advisory Boards and Committees," Article II "Boynton Beach Art Advisory Board," Section 27-24 "Purpose and Duties;" amending Part III "Land Development Regulations," Chapter 1 "General Administration," Article II "Definitions," and Article V "Housing Initiatives," Section 1 "State Housing Initiatives Partnership Act;" amending Part III "Land Development Regulations," Chapter 2 "Land Development Process," Article VI "Impact and Selected Fees," Section 5 "Art in Public Places;" amending Chapter 4 "Site Development Standards," Article XIV "Murals;" establishing regulations to regulate and provide standards of the art in public places program and public beautification; providing for codification; providing for severability; providing for conflicts; and providing for an effective date.

Requested Action: Staff recommends approval of Proposed Ordinance No. 25-004, at first reading.

Explanation of Request: Staff is proposing to amend the standards and regulations pertaining to the Art in Public Places program to consolidate provisions, recodify the review and approval process, and relocate to be outlined in Part III Land Development Regulations from Part II Code of Ordinances. Furthermore, staff is proposing the amendment to allow the City to utilize the Public Art Fund for public space beautification purposes.

How will this affect city programs or services? N/A

Account Line Item and Description: N/A

Fiscal Impact: N/A

Attachments:

Ordinance No. 25-004- Public Art Program.docx
Staff Report
business-impact-estimate-Art in Public Places.pdf
CC Staff Presentation, CDRV 25-005 Public Art Amendment.pptx

ORDINANCE NO. 25-004

AN ORDINANCE OF THE CITY COMMISSION OF THE CITY OF BOYNTON BEACH, FLORIDA, AMENDING THE ART IN PUBLIC PLACES AND PUBLIC BEAUTIFICATION REGULATIONS OF THE CODE OF ORDINANCES; REPEALING PART II "CODE OF ORDINANCES," CHAPTER 2 "ADMINISTRATION," ARTICLE XI "ARTS COMMISSION," AND ARTICLE XII "ART IN PUBLIC PLACES PROGRAM;" REPEALING CHAPTER 27 "ADVISORY BOARDS AND COMMITTEES," ARTICLE II "BOYNTON BEACH ART ADVISORY BOARD," SECTION 27-21 "INTENT," SECTION 27-22 "DEFINITIONS," SECTION 27-25 "ESTABLISHMENT OF PUBLIC ART FEE," SECTION 27-26 "PUBLIC ART FUND," AND SECTION 27-27 ART IN PUBLIC PLACES GUIDELINES;" AMENDING CHAPTER 27 "ADVISORY BOARDS AND COMMITTEES," ARTICLE II "BOYNTON BEACH ART ADVISORY BOARD," SECTION 27-24 "PURPOSE AND DUTIES;" AMENDING PART III "LAND DEVELOPMENT REGULATIONS," CHAPTER 1 "GENERAL ADMINISTRATION," ARTICLE II "DEFINITIONS," AND ARTICLE V "HOUSING INITIATIVES," SECTION 1 "STATE HOUSING INITIATIVES PARTNERSHIP ACT;" AMENDING PART III "LAND DEVELOPMENT REGULATIONS," CHAPTER 2 "LAND DEVELOPMENT PROCESS," ARTICLE VI "IMPACT AND SELECTED FEES," SECTION 5 "ART IN PUBLIC PLACES;" AMENDING CHAPTER 4 "SITE DEVELOPMENT STANDARDS," ARTICLE XIV "MURALS;" ESTABLISHING REGULATIONS TO REGULATE AND PROVIDE STANDARDS OF THE ART IN PUBLIC PLACES PROGRAM AND PUBLIC BEAUTIFICATION; PROVIDING FOR CODIFICATION; PROVIDING FOR SEVERABILITY; PROVIDING FOR CONFLICTS; AND PROVIDING FOR AN EFFECTIVE DATE.

WHEREAS, the City Commission desires to amend the standards and regulations pertaining to the Art in Public Places program, and to allow the City to use the Public Art Fund for public space beautification purposes; and

WHEREAS, the City Commission finds that the removal of superseded and duplicate regulations from the City's Code of Ordinances, the recodification of the City's Land Development Regulations, and the amendment of regulations of the Art in Public Places program are needed for the continued provision of art while also allowing for the beautification of public spaces for the public benefit; and

WHEREAS, the City Commission finds that the proposed amendment will provide additional clarification for the Art in Public Places program's process, provides clear direction to applicants, and permit applicants to provide a Public Art Project at the value of 70% of the Public Art Budget or a Payment-in-Lieu of a Public Art Project at 60% of the value of the Public Art Budget if paid directly to the Public Art Fund; and

WHEREAS, the City Commission has determined that these regulations serve the public health, safety, and welfare of the citizens of the City of Boynton Beach; and,

NOW, THEREFORE, BE IT ORDAINED BY THE CITY COMMISSION OF THE CITY OF BOYNTON BEACH, FLORIDA:

Section 1: The foregoing "WHEREAS" clauses are hereby ratified as being true and correct and are hereby made a specific part of this Ordinance upon adoption hereof.

Section 2: Part II "Code Of Ordinances," Chapter 2 "Administration," Article XI "Arts Commission," and Article XII "Art In Public Places Program" are hereby repealed in their entirety.

Section 3: Part II "Code Of Ordinances," Chapter 27 "Advisory Boards And Committees," Article II "Boynton Beach Art Advisory Board," Section 27-21 "Intent," Section 27-22 "Definitions," Section 27-25 "Establishment Of Public Art Fee," Section 27-26 "Public Art Fund," and Section 27-27 Art In Public Places Guidelines" are hereby repealed in their entirety.

Section 4: Chapter 27 "Advisory Boards And Committees," Article II "Boynton Beach Art Advisory Board," Section 27-24 "Purpose And Duties" is hereby amended to read as follows:

Sec. 27-24. Purpose and duties.

…

(c) ~~On a monthly basis, t~~The Art Advisory Board shall update and advise the City Commission of its findings or proposals with respect to the foregoing issues, as well as any actions taken with respect to the Art in Public Places program, and make recommendations to the City Commission on any matter referred to it within as much time prescribed by the City Commission.

(d) The Art Advisory Board shall have the following additional powers and duties:

…

(3) Recommend to the City Commission authorization of expenditures for maintaining and implementing the Art in Public Places ~~P~~program;

(4) Recommend to the City Commission other expenditures of the Public Art Fund such as hiring staff and services to run the Art in Public Places ~~P~~program;

(5) Advance, through education and communication, the Art in Public Places ~~P~~program; and

(6) Approve, approve with conditions, or disapprove proposed installation of artwork, including murals, to be installed pursuant to the City's Art in Public Places ~~P~~program that ~~is~~ can be produced by a Florida based artist, with a preference for artists located in Palm Beach County, based on criteria in the Art in Public Places Guidelines. In addition, prior to taking action pursuant to this subsection, the Art Advisory Board shall consider public input at a duly noticed public meeting. The Art Advisory Board's action taken pursuant to this subsection shall be subject to the right of either the Mayor or a City Commissioner to file a notice of appeal regarding the action taken by the Art Advisory Board pursuant to this subsection. The notice of appeal shall be filed no later than thirty (30) days following the date of the Art Advisory Board's action. In the event a notice of appeal is filed, the appeal shall be placed on the next City Commission agenda for consideration by the City Commission at a duly noticed public meeting, and the City Commission's consideration

may include either affirming, affirming with conditions, or overturning the action of the Art Advisory Board.

Section 5: Amending Part III "Land Development Regulations," Chapter 1 "General Administration," Article II "Definitions," and Article V "Housing Initiatives," Section 1 "State Housing Initiatives Partnership Act" are hereby amended to read as follows:

ARTICLE II. DEFINITIONS

…

PUBLIC ART BUDGET – means one percent (1%) of the total construction value of a developer's project, who is required to participate in the Art in Public Places program.

…

PUBLIC ART PROJECT – means the design, creation, and installation of artwork and the beautification of public spaces, including associated public amenities, professional design and consultant fees, the creation of public artwork, engineering and structural support, associated lighting, signage, and other site-specific improvements that contribute to both the artwork itself and the overall beautification of public space.

…

ARTICLE V. HOUSING INITIATIVES

Sec. 1. State Housing Initiatives Partnership Act.

…

E. Affordable Housing Incentive Plan (HIP). The City will, within one (1) year of adoption of Ordinance No. 97-11, adopt a HIP as required by Florida Statutes. The HIP may be amended from time to time and shall include but not be limited to the following:

1. Art in Public Places ~~Fee~~ Program Exemptions. Pursuant to ~~City Code of Ordinances Part II, Chapter 2, Article XII~~ Chapter 4, Article XIV, the following types of projects are exempt from ~~the payment of the public art fee~~ providing a Public Art Project:

a. The percent of the project dedicated to affordable housing as defined by the City of Boynton Beach.

b. Single-family and two-family in-fill housing.

…

Section 6: Part III "Land Development Regulations," Chapter 2 "Land Development Process," Article VI "Impact And Selected Fees," Section 5 "Art In Public Places;" is hereby amended to read as follows:

…

Sec. 5. Art in Public Places, ~~Fee~~ Public Art Project.

All development, redevelopment, reconstruction, or remodeling projects, which are subject to the ~~Arts~~ Art in Public Places ~~P~~program, shall ~~pay a public arts fee~~ provide a Public Art Project or provide Payment-in-Lieu of a Public Art Project in accordance with ~~City Code of Ordinances Part II, Chapter 2, Article XII~~ Chapter 4, Article XIV.

Section 7: Chapter 4 "Site Development Standards," Article XIV "Murals" is hereby amended to read as ~~follows~~:

…

ARTICLE XIV. ~~MURALS~~ ART IN PUBLIC PLACES AND PUBLIC BEAUTIFICATION

Sec. 1. Intent and Ownership

A. It is the intent and purpose of this article to further the commitment of the City to the aesthetic, cultural, and economic enrichment of the community through the creation of works of art so that citizens and visitors to the City are afforded an opportunity to enjoy and appreciate works of art. The requirements of this article shall be construed to promote the aesthetic values of the entire community and to provide the public with beautiful, amenable, and enriching public spaces.

B. Ownership. Unless otherwise expressly agreed to in writing by the City, ownership of all art acquired through expending funds in the Public Art Fund shall be owned by the City according to the Art in Public Places Guidelines.

1. The artist will grant the City a perpetual, non-exclusive, royalty-free license to reproduce and distribute promotional merchandise and print publications of the artwork for city-related purposes. Additionally, the City will have exclusive, irrevocable ownership rights to any trademarks or service marks related to the artwork. City approval of the artwork shall be deemed to be a grant of the artist for authorization by third parties to review and reproduce documents provided by the artist to the City, which are deemed to be public records pursuant to public record laws of the state. The City may also refer to the artist's name and artwork title in reproductions.

Sec. 2. Art in Public Places Program

A. Applicability.

All development, redevelopment, reconstruction, or remodeling projects commenced after the adoption of this article, which have a construction value of $500,000 or greater, shall participate in the Art in Public Places program unless explicitly exempt.

1. The following types of projects are exempt from participating in the Art in Public Places program:

a. Remodeling, repair, or reconstruction of structures damaged by fire, flood, wind, earthquake, or other calamity determined by the City of Boynton Beach building official.

b. The percent of the project dedicated to affordable housing as defined by the City of Boynton Beach.

c. All projects that were submitted prior to or on October 5, 2005, notwithstanding any subsequent request for site plan extension.

d. Single-family and two-family in-fill housing.

e. Normal, routine maintenance, including replacement of existing damaged or failing structural or non-structural elements, HVAC, plumbing, electric, communication, or fire detection/suppression equipment of a project not associated with an addition, renovation, or new construction.

f. Remodeling, repair, reconstruction, or additions made after October 5, 2005 to any existing amenity, clubhouse, building, pool, park, playground and/or common area element located within an existing private residential development. This specific exemption applies retroactively to October 5, 2005.

g. All projects that were submitted for a building permit after or on October 1, 2023, with a construction valuation of less than $500,000.

B. Public Art Master Plan.

1. Proposed public art shall be consistent with the City's Public Art Master Plan.

C. Public Art Project Requirement.

1. All projects that are required to participate in the Art in Public Places Program must complete a Public Art Project on-site prior to the issuance of the associated first Certificate of Occupancy or Certificate of Completion. A Public Art Budget that is equal to one percent (1%) of the construction

value of the project or one million dollars ($1,000,000), whichever is less, is required to be utilized to provide a Public Art Project. One hundred percent (100%) of the Public Art Budget must be utilized for the Public Art Project, and underruns shall be paid directly to the Public Art Fund. As a condition of the issuance of the building permit, thirty percent (30%) of the Public Art Budget shall be collected and paid directly to the City as an administrative fee. The remaining seventy percent (70%) of the Public Art Budget must be utilized to provide public art and/or beautification of public spaces on-site, as approved by the Art Advisory Board.

2. Criteria. All Public Art Projects must meet the following criteria:

shall be suitable to the design of the site, in order for the public to receive the most enjoyment and benefit from the art. A plaque shall be installed within reasonable proximity to the artwork to inform the public that the art is part of the City's Art in Public Places program.

b. The Public Art Project shall be integrated into the overall planning and design for a structure or project and shall be compatible with the intent and purpose of the structure at which the work or works are located.

c. The Public Art Project shall be integrated into the overall landscaping plan, and landscaping shall be utilized to enhance the visibility of such works.

d. The Public Art Project shall be lighted at a minimum from dusk until dawn unless otherwise approved by the Art Advisory Board. The lighting shall be designed and located in order to prevent excessive lighting, energy waste, glare, light trespass, and sky glow.

e. The Public Art Project installed to fulfill the Art in Public Places program requirement cannot be altered or removed from the site without the approval of the Art Advisory Board.

f. The Public Art Project shall obtain all required governmental approvals be given to project zoning. Permits and building approval shall be obtained when necessary and shall be in compliance with the Florida Building Code, the National Electric Code, and the previously approved plans by the City Commission.

g. The owner of the Public Art Project agrees to maintain the artwork and associated public spaces in good condition as approved by the Art Advisory Board. If the artwork cannot be maintained or repaired, or the owner requests to remove the artwork, then the owner will replace the artwork of value equal to the original seventy percent (70%) of the value of the Public Art Project. Alternatively, the owner can contribute the same value to the Public Art Fund. If the owner chooses to replace the artwork in a different form than originally approved, the new artist and art selection criteria shall be in compliance with the Art in Public Places Guidelines and must be approved by the Art Advisory Board.

3. Approval Process. The owner of a development agrees to secure the approval of the Art Advisory Board for the location and public visibility of the Public Art Project, for the qualified artist, for the design of the artwork and the artwork site, and for the final installed artwork and artwork site. Such approvals will be based on the Art in Public Places Guidelines. Prior to commissioning and/or purchasing the artwork, the owner of the development, in consultation with the City, shall schedule and hold a public workshop regarding the artwork design, location, and the artwork's public visibility prior to the Art Advisory Board's meeting. For submittal requirements, refer to the Art in Public Places application provided by staff.

4. Payment-in-Lieu of a Public Art Project. As a condition of issuance of the Certificate of Occupancy or Certificate of Completion, the applicant may choose to pay directly into the City's

Public Art Fund in the amount of sixty percent (60%) of the required Public Art Budget. This payment serves as an alternative to the provision of a Public Art Project only. As a condition of issuing the building permit, thirty percent (30%) of the Public Art Budget shall be collected and paid directly to the City as an administrative fee, regardless of whether payment is made directly into the Public Art Fund. Once payments are paid into the Public Art Fund, no refunds are permitted.

Sec. 3. PUBLIC ART FUND

A. There is hereby created a Public Art Fund. Funding shall consist of all collected public art payments, any cash grants, donations to the City for public art projects from governmental or private resources, earned income from sales or services, and all other funds allocated by the City through the budgetary process for the provision of public art and in realization of the Public Art Master Plan.

B. Expenditures from the Public Art Fund shall include but not be limited to expenses associated with the staffing, selection, commissioning, acquisition, transportation, maintenance, public education, promotion, administration, program marketing, documentation, removal, and insurance of the works of art or in relation thereto and the realization and execution of the Public Art Master Plan.

C. The Art Advisory Board may recommend to the City Commission expenditures from the Public Art Fund in furtherance of the Art in Public Places program.

Sec. 4. MURALS

...

Section 7: Codification. It is the intention of the City Commission of the City of Boynton Beach, and it is hereby ordained that the provisions of this Ordinance shall become and be made a part of the Code and Ordinances of the City of Boynton Beach, Florida, and that Sections of this Ordinance may be renumbered, re-lettered and the word "Ordinance" may be changed to "Section," "Article," or such other word or phrase in order to accomplish such intention.

Section 8: Severability. If any clause, section, or other part of this Ordinance shall be held by any court of competent jurisdiction to be unconstitutional or invalid, such unconstitutional or invalid part shall be considered as eliminated and in no way affecting the validity of the other provisions of this Ordinance.

Section 9: Conflicts. That all Ordinances or parts of Ordinances, Resolutions, or parts of Resolutions in conflict herewith, be and the same are repealed to the extent of such conflict.

Section 10. Effective Date. That this Ordinance shall take effect 90 days after adoption and signature by the Mayor.

[SIGNATURES ON THE FOLLOWING PAGE]

FIRST READING this _____ day of _____, 2025.

SECOND, FINAL READING AND PASSAGE this _____ day of _____, 2025.

CITY OF BOYNTON BEACH, FLORIDA

	YES	NO
Mayor – Rebecca Shelton	_____	_____
Vice Mayor – Woodrow L. Hay	_____	_____
Commissioner – Angela Cruz	_____	_____
Commissioner – Thomas Turkin	_____	_____
Commissioner – Aimee Kelley	_____	_____
VOTE	_____	

ATTEST:

_____
Maylee DeJesús, MMC
City Clerk

(Corporate Seal)

_____
Rebecca Shelton
Mayor

APPROVED AS TO FORM:

_____
Shawna G. Lamb
City Attorney

CODING: Words in ~~strike through~~ type are deletions from existing law;
Words in underlined type are additions.

DEVELOPMENT DEPARTMENT
PLANNING AND ZONING DIVISION
MEMORANDUM NO. PZ 25-005

STAFF REPORT

TO:	Mayor Rebecca Shelton and Members of the City Commission
THRU:	Amanda Radigan, AICP, LEED AP Planning and Development Director
FROM:	John Stout, Planner II
DATE:	April 1, 2025 City Commission Dates: April 15th & May 6th, 2025
REQUEST:	Approve amendments to Chapter 2, Article XI, Arts Commission, Chapter 2, Article XII. Art in Public Places program, Chapter 27, Article II. Boynton Beach Art Advisory Board of Part II Code of Ordinances, and Chapter I, Article II. Definitions, Chapter I, Article V. Housing Initiatives, Chapter 2, Article VI. Impact and Selected Fees, Chapter 4, Article XIV. Murals of Part III Land Development Regulations to adopt the standards and regulations pertaining to Art in Public Places and Public Beautification.

OVERVIEW

Staff is proposing to amend the standards and regulations pertaining to the Art in Public Places program to consolidate provisions, recodify the review and approval process, and relocate to be outlined in Part III Land Development Regulations from Part II Code of Ordinances. Furthermore, staff is proposing the amendment to allow the City to utilize the Public Art Fund for public space beautification purposes.

EXPLANATION & PROPOSED AMENDMENT

Applicable construction projects exceeding a construction cost of five hundred thousand dollars ($500,000.00) are required to participate in the Art in Public Places program. The amendment is proposed to perform housekeeping items in nature, removing superseded and duplicate regulations from the City's Codes of Ordinances, and recodify in the City's Land Development Regulations to better align with the Art in Public Places program as time has passed and development has evolved. This amendment aims to amend the regulations of the Art in Public Places program to allow Public Art Funds to be utilized for the continued provision of art while also allowing the fund to be utilized for the beautification of public spaces for public benefit.

The amendment also provides additional clarification for the Art in Public Places program's process and provides clear direction to applicants required to participate in the Art in Public Places program. With this amendment, applicants will be permitted to provide a Public Art Project at the value of 70% of the Public Art Budget or a Payment-in-Lieu of a Public Art Project at 60% of the value of the Public Art Budget if they decide to pay directly to the Public Art Fund.

CONCLUSION/RECOMMENDATION

Staff recommends **APPROVAL** of the subject amendment to Part III Land Development Regulations to regulate and provide standards of the Art in Public Places Program and Public Beautification.

Business Impact Estimate

This form should be included in the agenda packet for the item under which the proposed ordinance is to be considered and must be posted on the City's website by the time notice of the proposed ordinance is published.

Proposed ordinance's title/reference:

AN ORDINANCE OF THE CITY COMMISSION OF THE CITY OF BOYNTON BEACH, FLORIDA, AMENDING THE ART IN PUBLIC PLACES AND PUBLIC BEAUTIFICATION REGULATIONS OF THE CODE OF ORDINANCES; REPEALING PART II "CODE OF ORDINANCES," CHAPTER 2 "ADMINISTRATION," ARTICLE XI "ARTS COMMISSION," AND ARTICLE XII "ART IN PUBLIC PLACES PROGRAM;" REPEALING CHAPTER 27 "ADVISORY BOARDS AND COMMITTEES," ARTICLE II "BOYNTON BEACH ART ADVISORY BOARD," SECTION 27-21 "INTENT," SECTION 27-22 "DEFINITIONS," SECTION 27-25 "ESTABLISHMENT OF PUBLIC ART FEE," SECTION 27-26 "PUBLIC ART FUND," AND SECTION 27-27 ART IN PUBLIC PLACES GUIDELINES;" AMENDING CHAPTER 27 "ADVISORY BOARDS AND COMMITTEES," ARTICLE II "BOYNTON BEACH ART ADVISORY BOARD," SECTION 27-24 "PURPOSE AND DUTIES;" AMENDING PART III "LAND DEVELOPMENT REGULATIONS," CHAPTER 1 "GENERAL ADMINISTRATION," ARTICLE II "DEFINITIONS," AND ARTICLE V "HOUSING INITIATIVES," SECTION 1 "STATE HOUSING INITIATIVES PARTNERSHIP ACT;" AMENDING PART III "LAND DEVELOPMENT REGULATIONS," CHAPTER 2 "LAND DEVELOPMENT PROCESS," ARTICLE VI "IMPACT AND SELECTED FEES," SECTION 5 "ART IN PUBLIC PLACES;" AMENDING CHAPTER 4 "SITE DEVELOPMENT STANDARDS," ARTICLE XIV "MURALS;" ESTABLISHING REGULATIONS TO REGULATE AND PROVIDE STANDARDS OF THE ART IN PUBLIC PLACES PROGRAM AND PUBLIC BEAUTIFICATION; PROVIDING FOR CODIFICATION; PROVIDING FOR SEVERABILITY; PROVIDING FOR CONFLICTS; AND PROVIDING FOR AN EFFECTIVE DATE.

This Business Impact Estimate is provided in accordance with section 166.041(4), Florida Statutes. If one or more boxes are checked below, this means the City is of the view that

a business impact estimate is not required by state law[1] for the proposed ordinance, but the City is, nevertheless, providing this Business Impact Estimate as a courtesy and to avoid any procedural issues that could impact the enactment of the proposed ordinance. This Business Impact Estimate may be revised following its initial posting.

Applicable Exemptions:

☐ The proposed ordinance is required for compliance with Federal or State law or regulation;

☐ The proposed ordinance relates to the issuance or refinancing of debt;

☐ The proposed ordinance relates to the adoption of budgets or budget amendments, including revenue sources necessary to fund the budget;

☐ The proposed ordinance is required to implement a contract or an agreement, including, but not limited to, any Federal, State, local, or private grant or other financial assistance accepted by the municipal government;

☐ The proposed ordinance is an emergency ordinance;

☐ The ordinance relates to procurement; or

☒ The proposed ordinance is enacted to implement the following:

a. Part II of Chapter 163, Florida Statutes, relating to growth policy, county and municipal planning, and land development regulation, including zoning, development orders, development agreements and development permits;
b. Sections 190.005 and 190.046, Florida Statutes, regarding community development districts;
c. Section 553.73, Florida Statutes, relating to the Florida Building Code; or
d. Section 633.202, Florida Statutes, relating to the Florida Fire Prevention Code.

In accordance with the provisions of controlling law, even notwithstanding the fact that an exemption noted above may apply, the City hereby publishes the following information:

1. A summary of the proposed ordinance (must include a statement of the public purpose, such as serving the public health, safety, morals, and welfare):

See Above.

2. An estimate of the direct economic impact of the proposed ordinance on private, for-profit businesses in the City, if any:

(a) An estimate of direct compliance costs that businesses may reasonably incur if the ordinance is enacted:

(b) Any new charge or fee imposed by the proposed ordinance or for which businesses will be financially responsible:

[1] See Section 166.041(4)(c), Florida Statutes.

(c) An estimate of the City's regulatory costs, including estimated revenues from any new charges or fees to cover such costs.

3. Good faith estimate of the number of businesses likely to be impacted by the proposed ordinance:

4. Additional information the governing body deems useful (if any):



Art in Public Places Program

LDR Amendment

CDRV 25-005

Planning and Development Department

April 15, 2025

Overview

This amendment to the Art in Public Places (AIPP) regulations aims to:

- **Expand** the funding ability of the Public Art Fund for public space beautification.
- **Incentivize** applicants who pay into the Public Art Fund
- **Clean up, Consolidate, & Clarify**
  - Relocate regulation in the correct location within Zoning LDRs
  - Remove duplication





EXPAND: Definitions

Clarifying the Definition for:

- ***Public Art Project****: means the design, creation, and installation of artwork and the beautification of public spaces, including associated public amenities, professional design and consultant fees, the creation of public artwork, engineering and structural support, associated lighting, signage, and other site-specific improvements that* ***contribute to both the artwork itself and the overall beautification of public space****.*

Adding Definitions for:

- ***Public Art Budget****: means one percent (1%) of the total construction value of a developer's project, who is required to participate in the Art in Public Places program.*

Removing Duplicate Definitions:

- Art, Artwork, or Works of Art
- Artist or Professional Artist
- Building
- Development
- In-fill Housing
- Remodeling or Conversion
- Public Art Fund


Manhattan, New York ("High Line," an adaption of an elevated railroad to a linear park)

EXPAND: Defining Public Art Project


Previous Definition:





Public Art Project as Public Space Beautification:



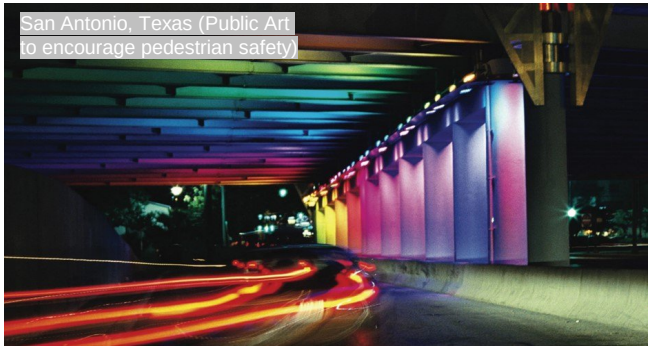






EXPAND: Public Space Beautification

Public Art Project + Public Space Beautification allows for:


- *Benefiting the Public by beautifying the public space.*
- *Relaxes the regulations on what art is.*
- *Allow public funds to function as a benefit to the public.*
- Restoring public spaces, memorialize the cities historic beauty
- ***Not all art that is beneficial to the community is a formal art piece.***





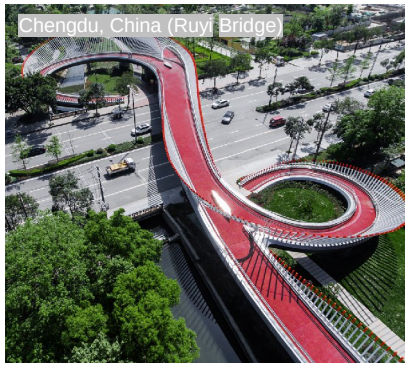



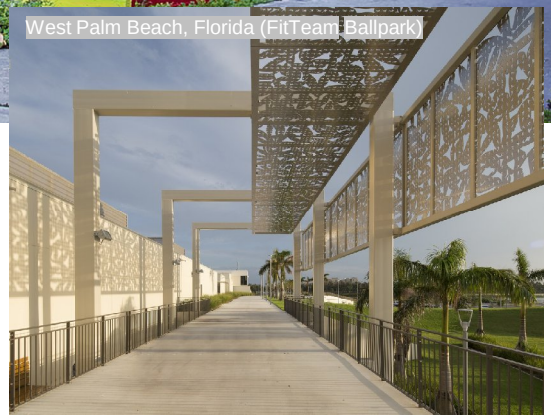

EXPAND: Public Space Beautification

Public Space Beautification includes:


- *Historic preservation for public spaces.*
- *Adaptive reuse to create public amenities.*
- *Restoration of existing public spaces.*
- Beautiful natural spaces through preservation.
- ***Any project dedicated for the public and that space's beautification.***










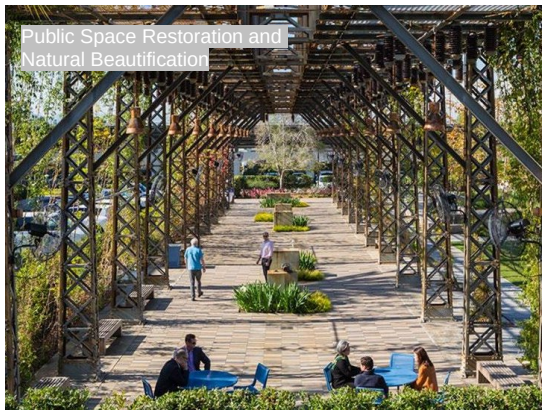


INCENTIVIZE

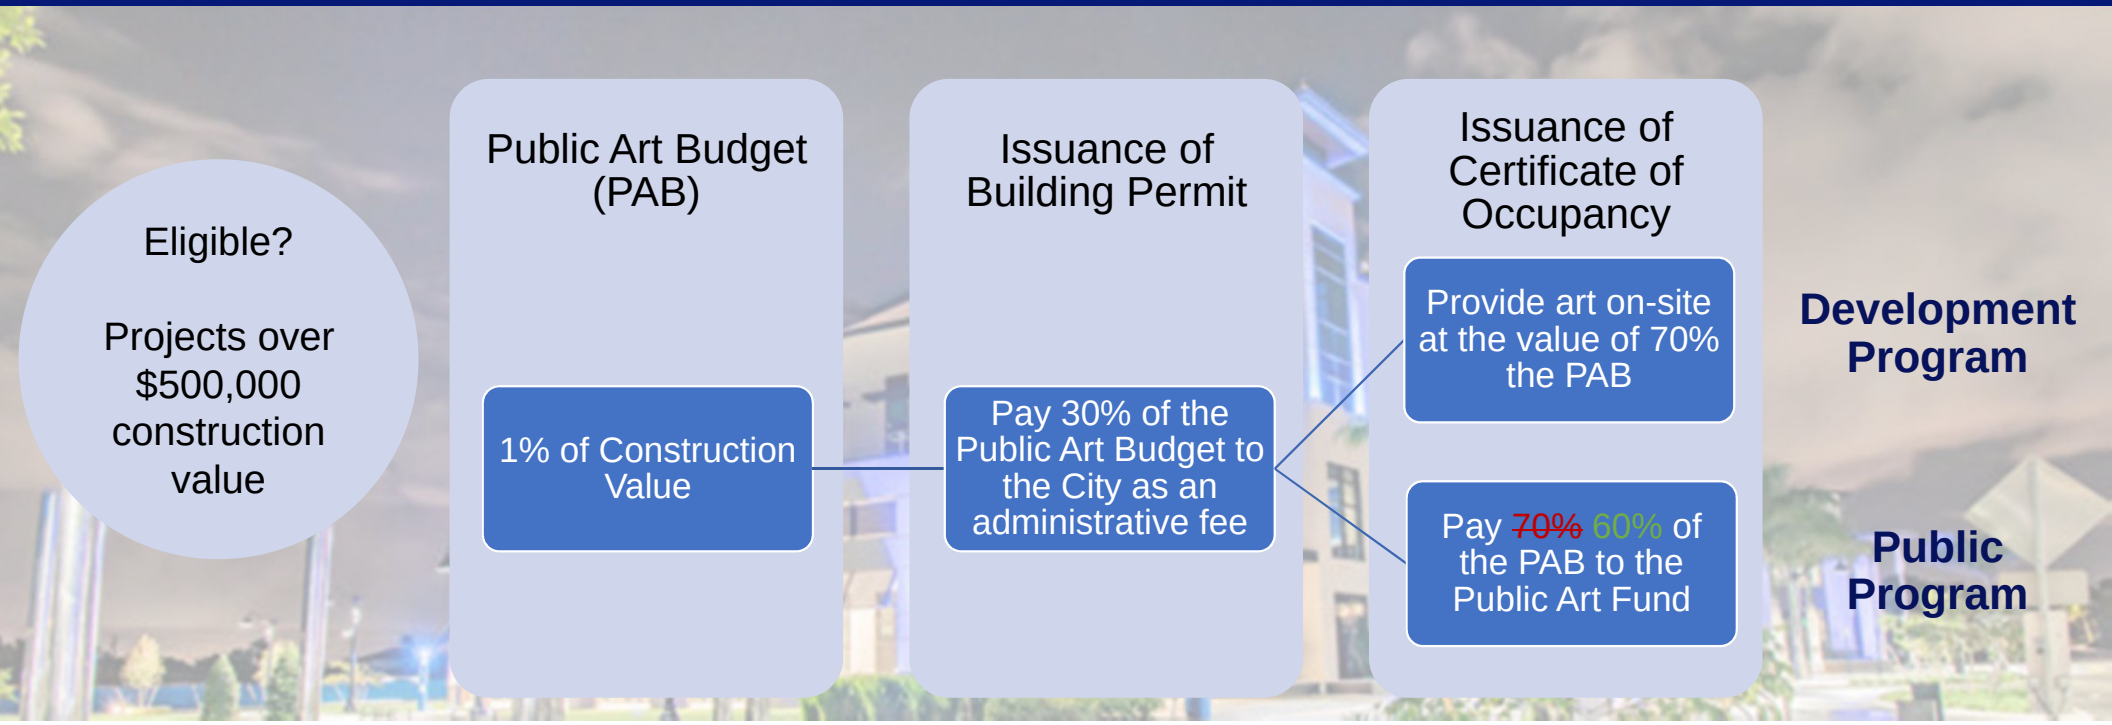

Incentivize by providing relief to applicants who wish to provide a Payment-in-Lieu of a Public Art Project

The Public Art Division is now housed in the Planning & Development Department

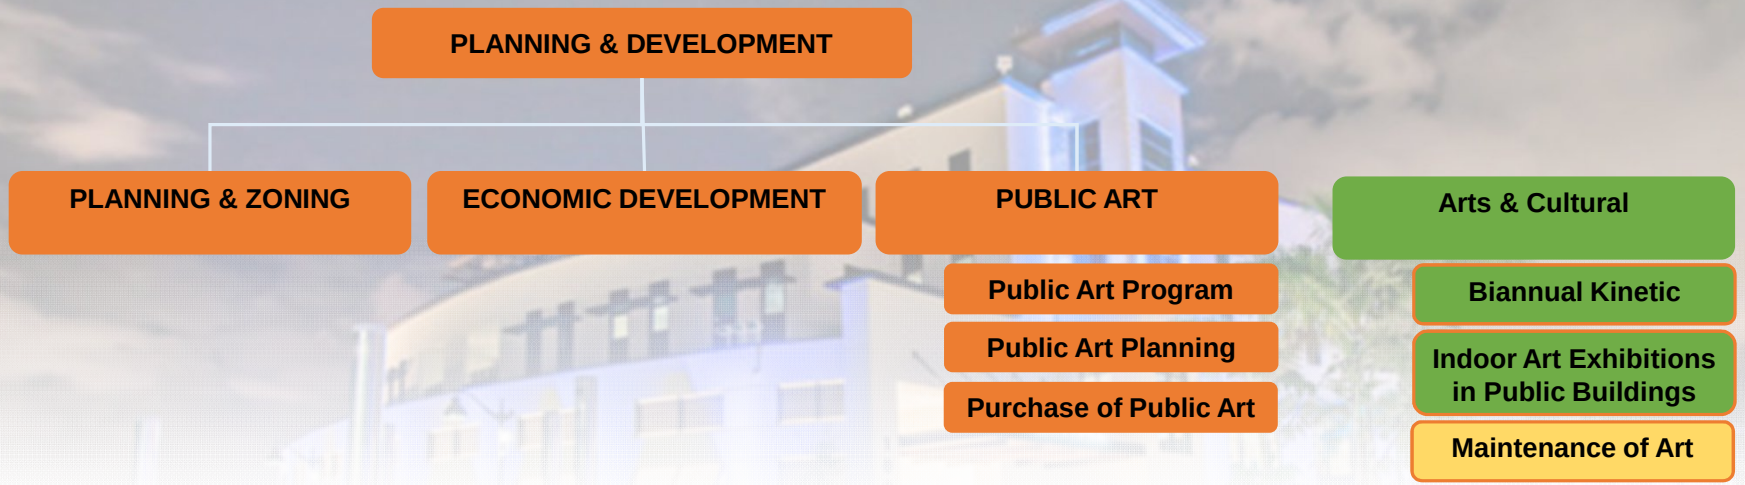

Clean up, Consolidate, & Clarify

- Removes original superseded regulations from Part II, Chapter 2, Article XI and XII
- Relocates under Zoning regulations from Part II, Chapter 27, Advisory Boards and Committees while leaving regulations for the Art Advisory Board
- Provides an opportunity for clarification and adjustment to better align with todays Zoning processes


BOYNTON ARTS CITY OF BOYNTON BEACH PUBLIC ART

Clean up, Consolidate, & Clarify

- **Repeals original duplicate/superseded regulations** from Codes of Ordinances Part II, Chapter 2, Articles XI and XII.
- **Relocates the Art in Public Places program** regulations from Codes of Ordinances Part II, Chapter 27, Advisory Boards and Committees, while leaving regulations for the Art Advisory Board.
- Clarifies the requirement as a **Public Art Project** and not a required art fee.
- **Clarifies criteria** for a Public Art Project.
- Clarifies the Public Art Project's value as a **Public Art Budget,** which is 1% of the total construction cost for a project.





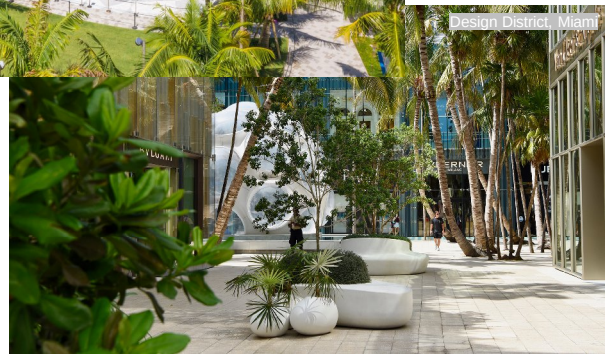

BOYNTON ARTS
CITY OF BOYNTON BEACH PUBLIC ART

Questions?

City of Boynton Beach
Agenda Item Request Form

Meeting Date: 04/15/2025

Receive update on the status of future agenda items.

Requested Action: In order to provide the City Commission and public up to date information with respect to future agenda items, staff have initiated a tracking sheet for all future agenda items. Attached is the updated tracking sheet as of November 12, 2024.

Explanation of Request: In order to provide the City Commission and public up to date information with respect to future agenda items, staff have initiated a tracking sheet for all future agenda items. Attached is the updated tracking sheet as of April 8th, 2025.

How will this affect city programs or services? N/A

Fiscal Impact: N/A

Attachments:
Future Agenda Status Update_041525.pdf

Future Item(s)	Description	Requested By:	Department	Employee	Status	Date on CC agenda
A.	First Reading of an ordinance regarding construction hours near residential locations and decibel levels.	Commissioner Cruz	City Attorney/Community Standards	Shawna Lamb/Candice Stone	Pending meeting between City Attonrey and Commissoner Cruz.	May 6, 2025
B.	First Reading of an ordinance regarding continued service on advisory boards and other advisory board appointment updates.	Commissioner Kelley & Commissoner Turkin	City Attorney/City Clerk	Shawna Lamb/Maylee De Jesus		TBD
C.	Discussion regarding Citywide Master Plan to light up the City.	Commissioner Turkin	Public Works	Kevin Ramsey		TBD
D.	Discussion regarding the City's Comprehensive Plan.	Commissioner Cruz	Planning & Development	Amanda Radigan		TBD
E.	Discussion in regards to an additional area that might be available as a future cemetery.	Vice Mayor Hay	Public Works	Kevin Ramsey		TBD
F.	Discussion regarding creating a beautification board.	Commissioner Turkin	Public Works	Kevin Ramsey		TBD
G.	Discussion regarding fluoride in the water.	Vice Mayor Hay	Utilities	Poonam Kalkat	Currently there is a proposed bill in the state legistalture, SB 700 which if approved would ban fluoride in public water systems.	TBD
H.	Discussion on utility lift station upgrades and odor control.	Vice Mayor Hay	Utilities	Poonam Kalkat		TBD
I.	Discussion regarding combining City properties together to create senior affordable housing.	Vice Mayor Hay	Planning & Development	Amanda Radigan		TBD
J.	Discussion regarding Hazard Pay for Community Standards.	Commissioner Cruz.	Community Standards	Candice Stone	HR is currently working on coordinating a meeting with various departments with union employees and researching practices from other cities. Staff has requested another meeting with Commissioner Cruz as of March 11th, 2025	Pending follow up meeting w/Commissioner Cruz
K.	Discussion regarding Amendments to the Code of Ordinances regarding flooding in the community.	Commissioner Cruz.	Building	John Kuntzman	We will be rescheduling a meeting with Staff, Commissioner Cruz, and stakeholders to discuss flooding/drainage concerns the stakeholders have. On 04/08/2025 staff followed up with Commissioner Cruz asking if she would like to still meet with stakeholders to discuss flooding/drainage concerns.	Pending follow-up meeting w/Commissioner Cruz and Stakeholders

City of Boynton Beach
Agenda Item Request Form

Meeting Date: 04/15/2025

Modification to the Development Order for the approved Pulte Cottage District New Master Plan (NMP-2023.06.4139) and New Major Site Plan (NWSP-2023.06.4139)

Requested Action: Approve Modification to Development Order (GA 25-9900001), amending the Conditions of Approval (COA) associated with the approved Pulte Cottage District New Master Plan (NMP-2023.06.4139) and New Major Site Plan (NWSP-2023.06.4139) applications.

Explanation of Request:
The Pulte Cottage District is an approved Infill Planned Unit Development (IPUD) located within the Heart of Boynton District, as defined by the CRA Community Redevelopment Plan. The development consists of 19 single-family units and 22 townhome units, all dedicated to workforce housing. This commitment is outlined in the recorded restrictive covenant (Exhibit "C": Master Declaration of Restrictive Covenant with the Palm Beach County Workforce Housing Program). The project was approved by the City of Boynton Beach City Commission on February 6, 2024.

The applicant is requesting a modification to the original Development Order (Exhibit "A" – Original Development Order) to amend Planning and Zoning Condition of Approval (COA) #3. Attached is the applicant's Justification Statement (Exhibit "B" – Justification Statement), which provides further details on the request. Below is the proposed amendment to COA #3:

COA #3: The project's approval is conditioned upon its participation in the Palm Beach County City's Workforce Housing Program (Part III, Chapter 1, Article V, Section 2).

This amendment would require the Pulte Cottage District to participate solely in the Palm Beach County Workforce Housing Program, removing the dual requirement to also participate in the City's program. The applicant asserts that the County program already includes essential affordability provisions, such as a 15-year (recurring) restrictive covenant and rental restrictions. Additionally, participation in the County program provides down payment assistance to buyers and simplifies enforcement by eliminating duplicative restrictions. The applicant further notes that this approach is in alignment with the purchase and sale agreement with the Boynton Beach Community Redevelopment Agency (CRA), which mandates participation in the County's Workforce Housing Program.

How will this affect city programs or services? N/A

Account Line Item and Description: N/A

Fiscal Impact: N/A

Attachments:
Staff Report - Modification to Development Order
Exhibit A - Original Development Order with COA
Exhibit B - Justification Statement
Exhibit C - Pulte Cottage District Recorded Restrictive Covenant
Development Order with Amended Conditions of Approval

DEVELOPMENT DEPARTMENT
PLANNING AND ZONING DIVISION
MEMORANDUM NO. PZ 25-001

STAFF REPORT

TO: Mayor Rebecca Shelton
Members of the City Commission

THRU: Amanda B. Radigan, AICP, LEED AP
Planning and Development Director

FROM: Luis Bencosme, Principal Planner

DATE: April 2, 2025

PROJECT: Pulte Cottage District
Modification to Development Order (GA 25-9900001)

REQUEST: Approval of Modification to Development Order (GA 25-9900001), amending the Conditions of Approval (COA) associated with the approved Pulte Cottage District New Master Plan (NMP-2023.06.4139) and New Major Site Plan (NWSP-2023.06.4139) applications. Applicant: Brent Baker, Pulte Group

---

BACKGROUND

Proposal: The Pulte Cottage District is an approved Infill Planned Unit Development (IPUD) located within the Heart of Boynton District, as defined by the CRA Community Redevelopment Plan. The development consists of 19 single-family units and 22 townhome units, all dedicated to workforce housing. This commitment is outlined in the recorded restrictive covenant (Exhibit "C": Master Declaration of Restrictive Covenant with the Palm Beach County Workforce Housing Program). The project was approved by the City of Boynton Beach City Commission on February 6, 2024.

The applicant is requesting a modification to the original Development Order (Exhibit "A" – Original Development Order) to amend Planning and Zoning Condition of Approval (COA) #3. Attached is the applicant's Justification Statement (Exhibit "B" – Justification Statement), which provides further details on the request. Below is the proposed amendment to COA #3:

COA #3: The project's approval is conditioned upon its participation in the Palm Beach County ~~City's~~ Workforce Housing Program ~~(Part III, Chapter 1, Article V, Section 2)~~.

This amendment would require the Pulte Cottage District to participate solely in the Palm Beach County Workforce Housing Program, removing the dual requirement to also participate in the City's program. The applicant asserts

that the County program already includes essential affordability provisions, such as a 15-year (recurring) restrictive covenant and rental restrictions. Additionally, participation in the County program provides down payment assistance to buyers and simplifies enforcement by eliminating duplicative restrictions. The applicant further notes that this approach is in alignment with the purchase and sale agreement with the Boynton Beach Community Redevelopment Agency (CRA), which mandates participation in the County's Workforce Housing Program.

ANALYSIS

To approve the proposed Modification to Development Order request, the City Commission must determine that the application aligns with the intent of the original condition or that there are significant mitigating factors, changing conditions, or new evidence that causes the condition unnecessary or burdensome. The criteria for reviewing Modification to Development Order requests are outline in the Land Development Regulations, Chapter 2, Article II, Section 7.D.

The propose Modification to Development Order request has been reviewed by staff thoroughly against the aforementioned review criteria below.

a) Whether the proposed request would demonstrate consistency with the Comprehensive Plan.

The proposed request seeks to amend Planning and Zoning Condition of Approval (COA) #3, which currently requires the project's participation in the City's Workforce Housing Program (Part III, Chapter 1, Article V, Section 2). Removing this condition will not affect any aspect of the project, including the provision of workforce housing. The project will still be required to participate in Palm Beach County's Workforce Housing Program, which is consistent with the intent and provisions of the City's Workforce Housing Program. Furthermore, the County's program mandates a minimum term of 15 years for restrictive covenants and rental provisions, in alignment with the City's required workforce housing affordability term. As a result, the project will remain in compliance with the Comprehensive Plan, particularly the relevant objectives and policies.

Objective 1.11 *The City shall promote the development of a variety of rental and owner-occupied, single-family and multi-family housing for a broad range of income groups, diverse cultures and for groups with special needs, and strive to protect residential environments by preventing or minimizing land use conflicts.*

Policy 1.11.1 *The City shall continue efforts to encourage a variety of housing choices by allowing a full range of residential densities to accommodate a diversity of housing choices including, single family, multi-family, manufactured and mobile dwellings and group homes.*

Policy 1.11.2 *The City shall continue to maintain and improve the existing single-family and lower-density neighborhoods, by preventing conversions to higher densities, except when consistent with adjacent land uses, contributes to the implementation of adopted redevelopment plans, or furthers the City's affordable housing programs.*

Objective 1.12 The City shall continue to encourage the provision of workforce housing to maintain a diversified and sustainable City having character and sense of community where people can live and work in the same area.

b) Whether the proposed request would not significantly detract from the livability or appearance of the city, and would be consistent with the established or desired character of the area or with the applicable redevelopment plan.

The proposed request will not result in any alterations to the approved project plans. The building and site design have already undergone review and approval by the City Commission, which has determined that the project is compatible with the surrounding neighborhood in terms of density, scale, and character, as well as consistent with the CRA Redevelopment Plan.

c) Whether the proposed request would further the intent of the city's environmental regulations, including the Tree Preservation Ordinance.

The proposed request will not negatively impact the environment, as it does not involve any changes to the approved project plans, including the Landscape Plans. The project will be required to comply with all relevant environmental regulations, including the City's Environmental Protection Standards.

d) Whether the proposed request would have an adverse impact on property values of abutting or adjacent land.

The proposed request will not negatively impact the property values of abutting or adjacent land, as it does not involve any changes to the building or site design of the approved project.

e) Whether the proposed request would seriously reduce the quality or quantity of light and air available to adjacent properties.

The proposed request will not significantly reduce the quality or quantity of light and air available to adjacent properties, as it does not involve any modifications to the approved project plans. The design and layout of the project, including the placement of structures and landscaping, have already been reviewed and approved to ensure that they do not obstruct light or air flow to neighboring properties. Since no changes are being made to the approved plans, the project will continue to maintain appropriate setbacks, building heights, and open spaces, which are intended to preserve the light and air quality for adjacent properties.

f) Whether the proposed request is necessary to further the objectives of the city to promote sustainability in development, economic development and business promotion, and/or the provision for affordable housing.

The project will continue to participate in Palm Beach County's Workforce Housing Program, which aligns well with the City's Workforce Housing Program. It will provide 41 workforce housing units, including 19 detached single-family homes and 22 townhomes. These units will be deed-restricted to low-income and moderate-income households for a term of 15 years (reoccurring). This commitment helps support the City's goals of

promoting affordable housing and advancing sustainable development and economic growth.

g) *Whether the proposed request meets the purpose and intent of these Regulations but conflicts with another site development standard or requirement, including sustainable development and green initiatives.*

The proposed amendment to the Condition of Approval (COA) would resolve potential future conflicts between the Palm Beach County Workforce Housing Program and the City's Workforce Housing Program, thereby preventing administrative confusion and redundancy in enforcement. Additionally, the amendment would not create any conflicts with the applicable development standards or requirements, including the City's Sustainable Development Standards and green initiatives, as the project plans will remain unchanged.

RECOMMENDATION

Staff has reviewed the proposed Modification to Development Order and recommends APPROVAL of the Pulte Cottage District Modification to Development Order (GA 25-9900001) based on the findings that the request sufficiently addresses the review criteria and the project is participating in Palm Beach County's Workforce Housing Program.

EXHIBIT "A"

DEVELOPMENT ORDER OF THE CITY COMMISSION OF THE CITY OF BOYNTON BEACH, FLORIDA

PROJECT NAME: Pulte Cottage District (NMP, NWSP-2023.06.4139)

APPLICANT: Amiee Carlson, Pulte Group

APPLICANT'S ADDRESS: 1475 Centrepark Boulevard, Suite 305, West Palm Beach, FL 33401

DATE OF HEARING RATIFICATION BEFORE CITY COMMISSION: January 16, 2024 and February 6, 2024

APPROVAL SOUGHT: Approve request for New Master Plan and New Site Plan (NMP, NWSP-2023.06.4139) for the Pulte Cottage District for 19 single-family units and 22 townhome units.

LOCATION OF PROPERTY: Generally located between NE 5th Ave and NE 4th Ave, and between Seacrest Blvd and NE 1st St.

DRAWING(S): SEE EXHIBIT "E" ATTACHED HERETO.

_____ THIS MATTER was presented to the City Commission of the City of Boynton Beach, Florida on the date of hearing stated above. The City Commission having considered the approval sought by the applicant and heard testimony from the applicant, members of city administrative staff and the public finds as follows:

1. Application for the approval sought was made by the Applicant in a manner consistent with the requirements of the City's Land Development Regulations.

2. The Applicant

   ✓ HAS
   ___ HAS NOT

   established by substantial competent evidence a basis for the approval requested.

3. The conditions for development requested by the Applicant, administrative staff, or suggested by the public and supported by substantial competent evidence are as set forth on Exhibit "F" with notation "Included."

4. The Applicant's request is hereby

   ✓ GRANTED subject to the conditions referenced in paragraph 3 above.
   ___ DENIED

5. This Order shall take effect immediately upon issuance by the City Clerk.

6. All further development on the property shall be made in accordance with the terms and conditions of this order.

7. Other: _____

DATED: February 6, 2024

City Clerk

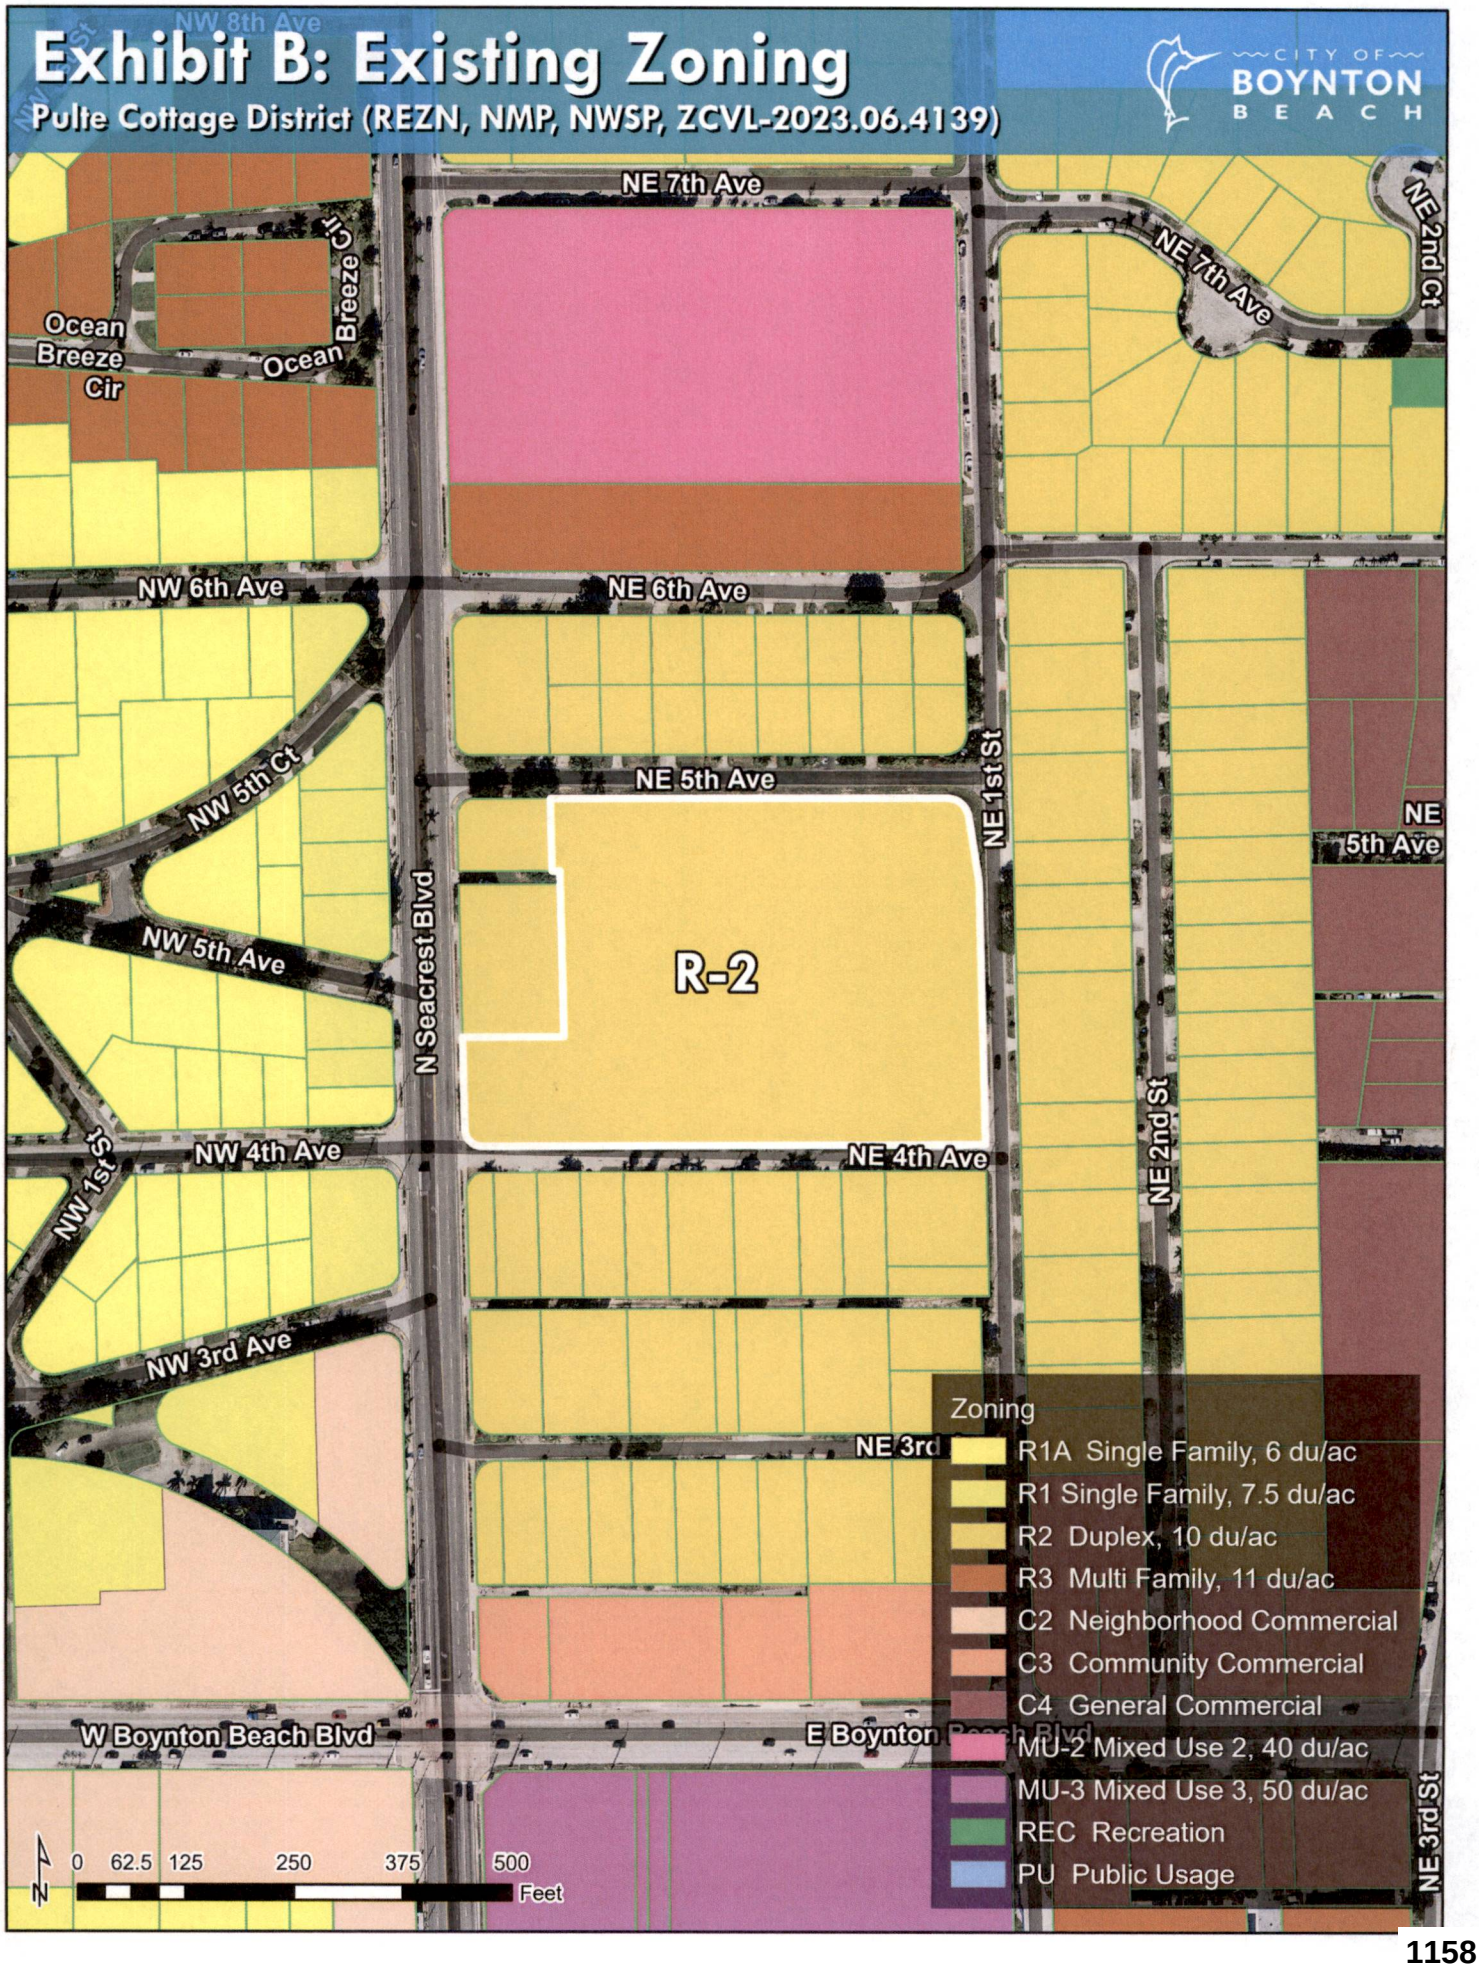
CITY OF BOYNTON BEACH CORPORATE SEAL INCORPORATED 1920 FLORIDA


Exhibit A: Location Map

Pulte Cottage District (REZN, NMP, NWSP, ZCVL-2023.06.4139)

CITY OF BOYNTON BEACH




Exhibit B: Existing Zoning
Pulte Cottage District (REZN, NMP, NWSP, ZCVL-2023.06.4139)
CITY OF BOYNTON BEACH
NW 8th Ave
NE 7th Ave
NE 7th Ave
NE 2nd Ct
Ocean Breeze Cir
Ocean Breeze Cir
NW 6th Ave
NE 6th Ave
NW 5th Ct
NE 5th Ave
NE 5th Ave
NW 5th Ave
N Seacrest Blvd
NE 1st St
R-2
NW 1st St
NW 4th Ave
NE 4th Ave
NE 2nd St
NW 3rd Ave
NE 3rd
W Boynton Beach Blvd
E Boynton Beach Blvd
NE 3rd St
Zoning
R1A Single Family, 6 du/ac
R1 Single Family, 7.5 du/ac
R2 Duplex, 10 du/ac
R3 Multi Family, 11 du/ac
C2 Neighborhood Commercial
C3 Community Commercial
C4 General Commercial
MU-2 Mixed Use 2, 40 du/ac
MU-3 Mixed Use 3, 50 du/ac
REC Recreation
PU Public Usage
N
0 62.5 125 250 375 500
Feet

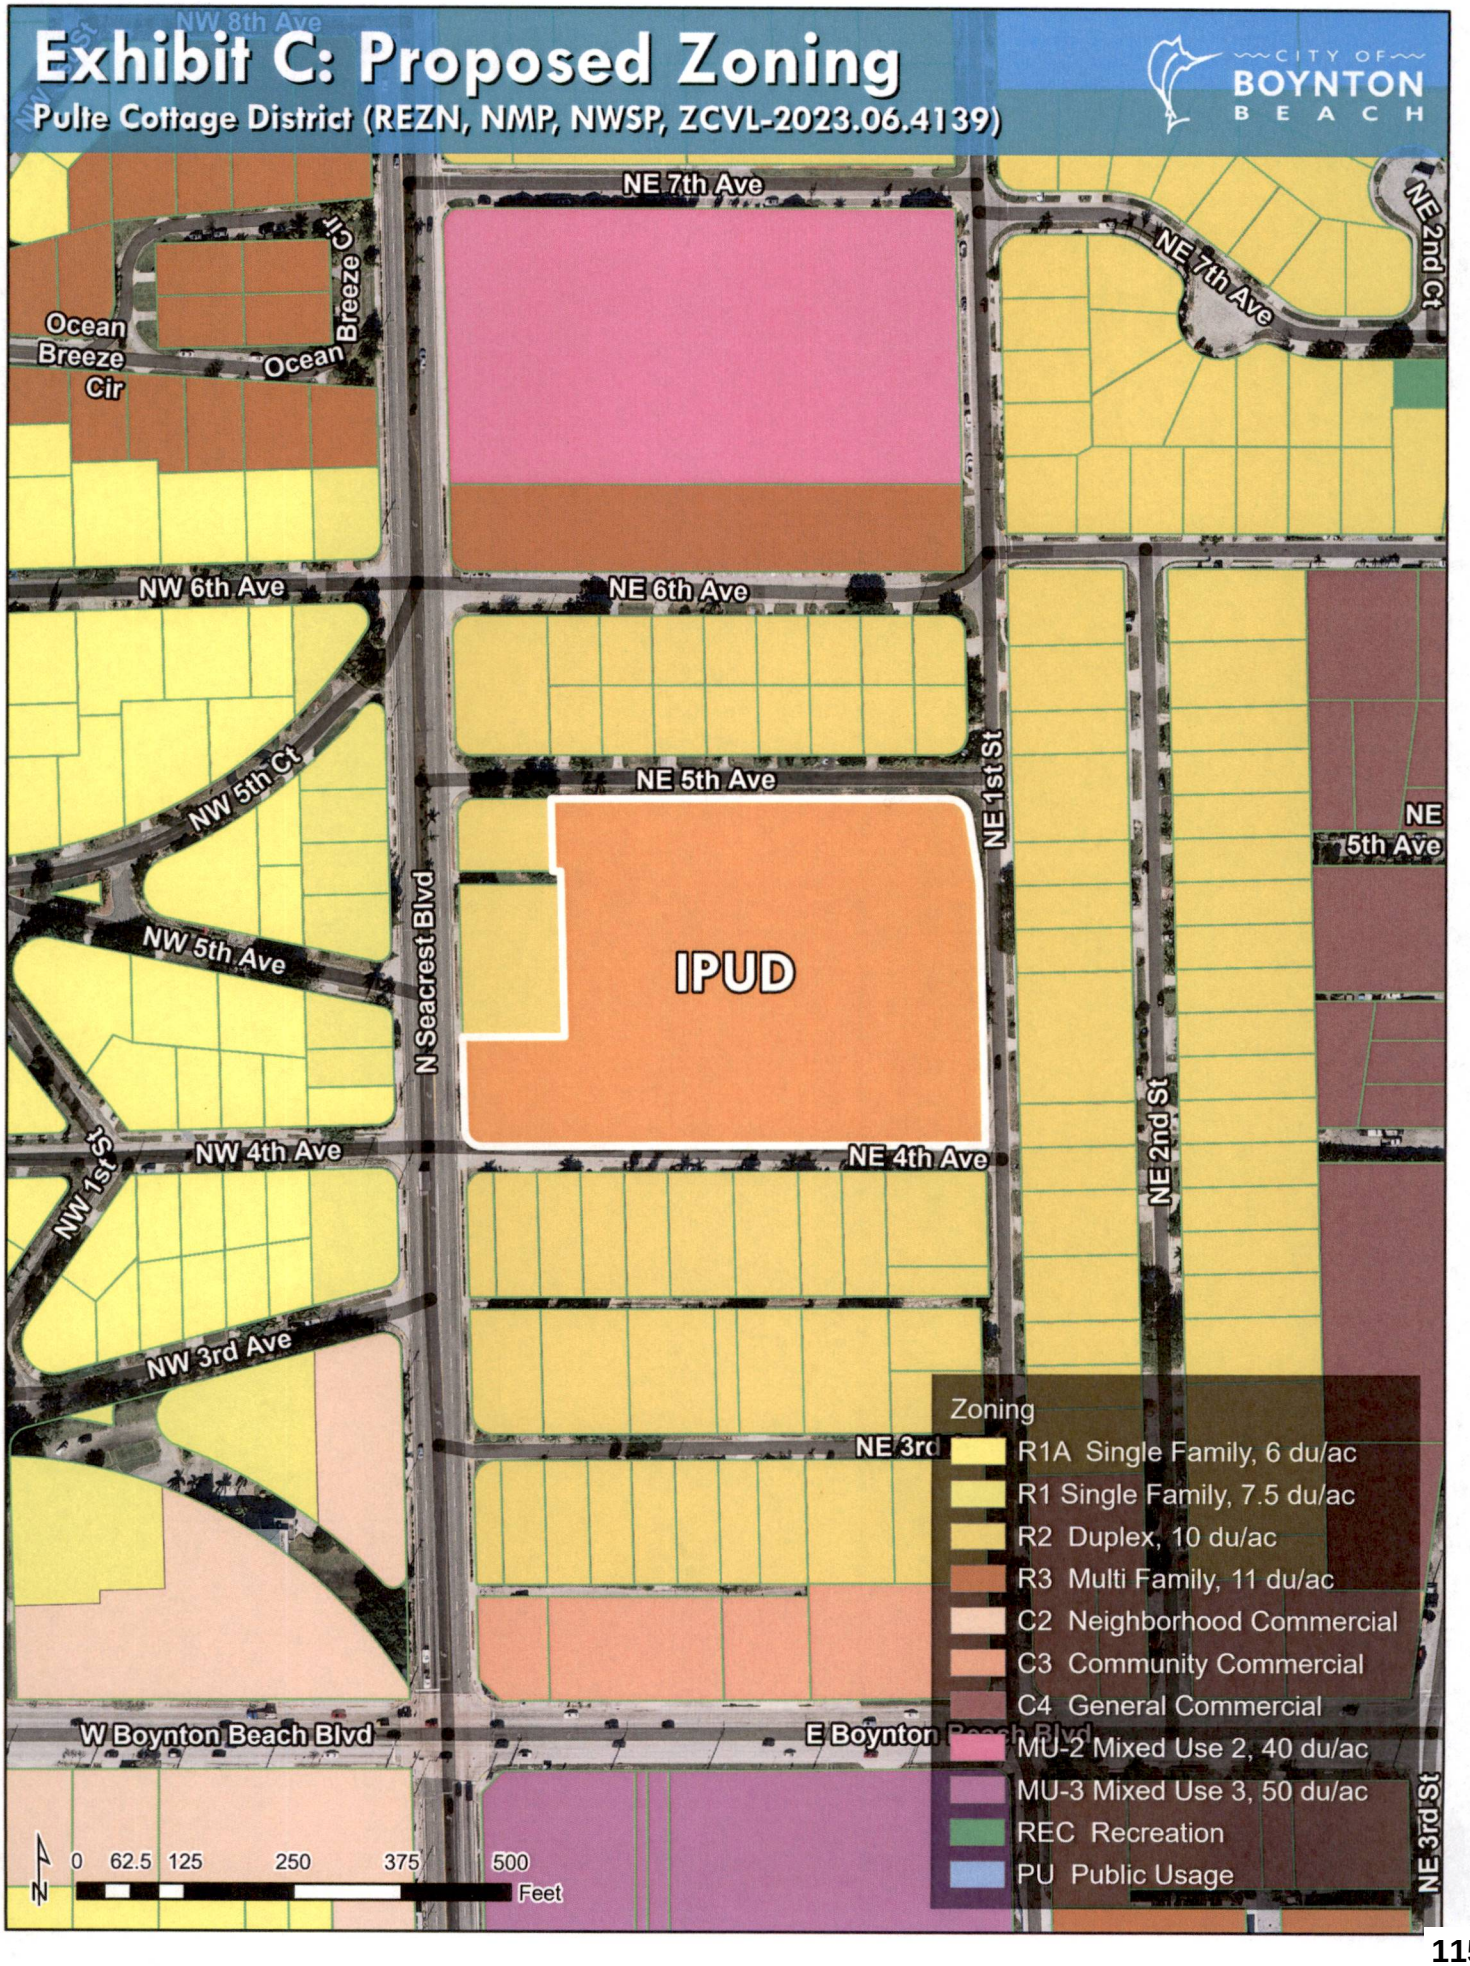
Exhibit C: Proposed Zoning
Pulte Cottage District (REZN, NMP, NWSP, ZCVL-2023.06.4139)
CITY OF BOYNTON BEACH
NW 8th Ave
NE 7th Ave
NE 7th Ave
NE 2nd Ct
Ocean Breeze Cir
Ocean Breeze Cir
NW 6th Ave
NE 6th Ave
NW 5th Ct
NE 5th Ave
NE 5th Ave
NE 1st St
IPUD
N Seacrest Blvd
NW 5th Ave
NW 1st St
NW 4th Ave
NE 4th Ave
NE 2nd St
NW 3rd Ave
NE 3rd
W Boynton Beach Blvd
E Boynton Beach Blvd
NE 3rd St
Zoning
R1A Single Family, 6 du/ac
R1 Single Family, 7.5 du/ac
R2 Duplex, 10 du/ac
R3 Multi Family, 11 du/ac
C2 Neighborhood Commercial
C3 Community Commercial
C4 General Commercial
MU-2 Mixed Use 2, 40 du/ac
MU-3 Mixed Use 3, 50 du/ac
REC Recreation
PU Public Usage
N
0 62.5 125 250 375 500
Feet

JUSTIFICATION STATEMENT
Pulte Cottage District
Master Plan Application
Initial Submittal: June 7th, 2023, First Resubmittal: August 15th, 2023, Second Resubmittal: October 25th, 2023, Third Resubmittal: December 6th, 2023

REQUEST

On behalf of the Applicant, WGI, Inc. is requesting the following:

1) Approval of proposed Master Plan for the Pulte Cottage District development.
2) Workforce Housing Code Waiver for relief from the Sustainable Development Standards in order to facilitate 100% workforce housing.

Please note that this request is being submitted for review concurrently with a Rezoning application and a Major Site Plan application for the proposed Pulte Cottage District.

The requests above are being sought for the subject site in order to allow for the development of 19 fee-simple single-family homes and 22 fee-simple multi-family townhomes (4 buildings). All of the single-family homes are proposed to accommodate workforce housing units at the Palm Beach County Moderate 1 income level and all of the townhomes are proposed to accommodate workforce housing units at the Palm Beach County low-income level. This project represents a 100% workforce housing development. Even though this project is 100% workforce housing, Applicant is not requesting or utilizing any of the density, intensity or height bonuses available to applicants under the City's workforce housing program.

SITE INFORMATION

The subject site is comprised of 20 individual parcels, totaling 4.63 acres (MOL) in area. Collectively, the subject site will be referred to herein as the "Property" and all 20 parcels will be viewed as part of the overall Property. The Property is located within the City of Boynton Beach, approximately 750 feet north of the intersection between East Boynton Beach Boulevard and North Seacrest Avenue.

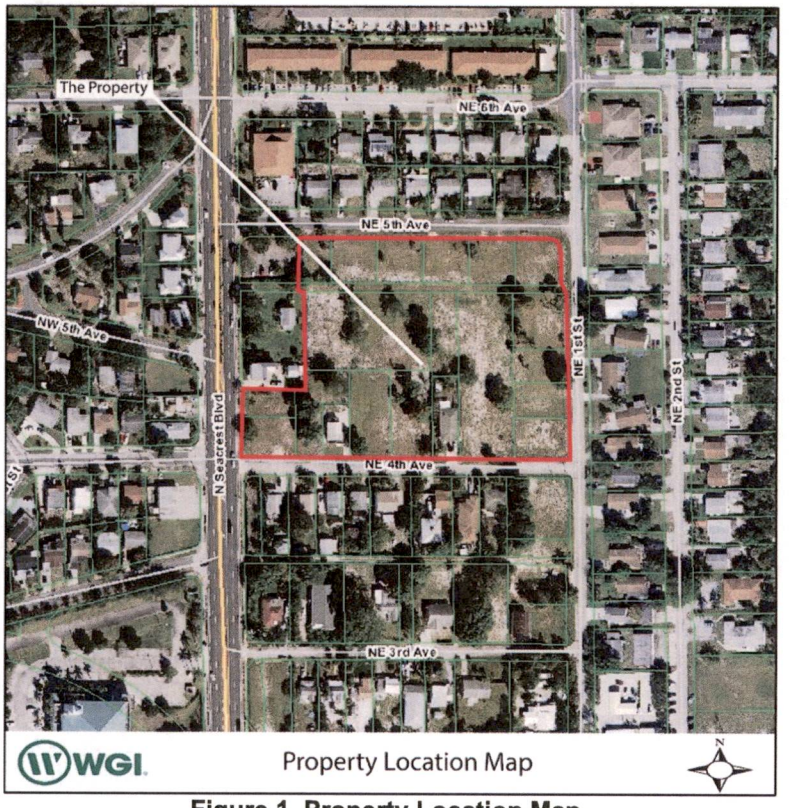


Figure 1. Property Location Map.

See table below for full parcel list of the whole property.

Parcel Number	Address
08434521280010010	114 NE 5TH AVE
08434521280010020	118 NE 5TH AVE
08434521280010031	122 NE 5TH AVE
08434521280010041	136 NE 5TH AVE
08434521280010061	140 NE 5TH AVE
08434521280010071	144 NE 5TH AVE
08434521290030033	NE 4TH AVE
08434521290030032	NE 4TH AVE
08434521290030020	NE 4TH AVE
08434521290030011	517 NE 1ST ST
08434521290030013	515 NE 1ST ST
08434521290030012	511 NE 1ST ST
08434521290030014	145 NE 4TH AVE
08434521290030031	133 NE 4TH AVE
08434521290030034	127 NE 4TH AVE
08434521290030041	121 NE 4TH AVE
08434521290030052	115 NE 4TH AVE
08434521290030051	105 NE 4TH AVE
08434521290030081	103 NE 4TH AVE
08434521290030071	508 N SEACREST BLVD
Property (all above)	4.63 acres

The property is currently zoned as R-2 Single and Two-family residential district and has a Future Land Use Designation of Medium Density Residential. Additionally, the property is currently vacant.

SURROUNDING USES

The surrounding uses are described below by relative direction to the property.

North: To the north of the Property and across NE 5th Avenue, there are detached single-family residential homes and a child-care center. These properties are all collectively zoned as R-2 Single and Two-family residential (10 du/ac max), with a Future land use of Medium Density Residential (11 du/ac max).

South: To the south of the Property and across NE 5th Avenue, there are single-family residential homes. These properties are collectively zoned as R-2 Single and Two-family residential (10 du/ac max), with a Future land use of Medium Density Residential (11 du/ac max).

East: To the east of the Property and across NE 1st Street, there is a mixture of duplex style two-family residential homes and detached single-family residential homes. These properties are collectively zoned as R-2 Single and Two-family residential (10 du/ac max), with a Future land use of Medium Density Residential (11 du/ac max).

West: To the west of the Property and across N Seacrest Blvd, there are single-family residential homes and a church. The church is located on the southwest corner of NW 4th avenue and N Seacrest Blvd. These properties are zoned R-1 Single Family Residential (7.5 du/ac max) and R-1A Single Family Residential (6 du/ac max) with a Future land use of Low Density Residential (7.5 du/ac max).

PROPOSED DEVELOPMENT PROGRAM

The proposed project consists of a mixture of single-family units and multi-family townhome units. The site plan proposes 19 detached single-family homes and 22 attached multi-family townhomes, all being fee-simple ownership. As proposed, this equates to a density of 8.86 du/ac. The site plan has been designed to facilitate harmony with the adjacent existing land uses. The multifamily townhome buildings are located such that they face inward to the proposed project along a new north-south private street, with two of the four townhome buildings having their sides facing NE 5th Avenue. To further the intended harmony of the proposed project with the adjacent residential homes, the detached single-family homes are proposed along the periphery of the property, with the front yards facing outward onto the surrounding public streets just as the surrounding existing homes do. The proposed project includes 0.19 acres of recreation space in the form of a pocket park. The pocket park has a bike rack, a mail kiosk for the community, a shade structure, walking path, benches and landscaping. There will be interpretive signage near the benches explaining the native landscaping provided in the pocket park and dry detention area.

Please note that the proposed 40' private roadway, pocket park, drainage system and easements are all proposed to be under control and ownership of the HOA.



Figure 2. Surrounding Densities Map

Workforce Housing

One of the core tenets of the proposed project is to provide fee-simple workforce housing in a diverse arrangement of unit types that complements the community. To this point, the Applicant is not requesting any density, intensity or height bonuses available under the workforce housing program. In total, the project is proposing 41 fee-simple workforce housing units. The units are proposed to be sold according to the Palm Beach County Workforce Housing Program's guidelines, using the lower 2 income categories of Low and Moderate 1. The low-income category corresponds to residents earning between 60 to 80% of the median family income for the county, which for 2022 falls between $54,180.00 and $72,240.00. Homes sold within this low-income category are to be limited to $189,630.00 using the county's 2022 rates. The Moderate 1 category corresponds to residents earning between 80 to 100% of the median family income for the county, which for 2022 falls between $72,240.00 and $90,300.00. Homes sold within this Moderate 1 income category are to be limited to $243,810.00. Please note that the income rates and unit prices are updated by the county each year. The most up to date rates will be used for the proposed units at the time of sale.

The unit types are proposed to be distributed so that all of the low-income units will be townhomes and all of the Moderate 1 income units will be single-family homes. This corresponds to 22 fee-simple low-income units and 19 fee-simple Moderate 1 income units. Please note that the provision of the proposed 100% workforce housing units will only be economically feasible for the proposed residents if a waiver is provided for relief from the City's Sustainable Development Standards. Further discussion of the proposed waiver can be found within the Review Criteria section of this report.

IPUD District

Applicant seeks to utilize the IPUD zoning district due to the infill nature of the proposed development and to also provide a high-quality design scheme that could not otherwise be accommodated through traditional or basic zoning districts in the City's code. Moreover, the Property's location with regard to existing infrastructure, public transportation, employment centers, and community areas are all prime factors that make the Property an ideal IPUD district location. Furthermore, the proposed infill and redevelopment of the Property furthers the sustainability and resource management components of the IPUD district, as the proposed development represents a sustainable reuse of the land to a more efficient overall use of the available land (from vacant to residential workforce housing).

Boynton Beach Community Redevelopment Agency

In addition to workforce housing, another major underpinning of the proposed project is the relationship and partnership with the Boynton Beach Community Redevelopment Agency (BBCRA). The Property is owned by the BBCRA and has been included in long term planning documents for the BBCRA, such as the 2016 Boynton Beach Community Redevelopment Plan and the 2014 Heart of Boynton Community Redevelopment Plan.

The 2016 Boynton Beach Community Redevelopment Plan identifies the project at part of the Heart of Boynton CRA district. According to the 2016 Plan, the Heart of Boynton District has "*been the victim of disinvestment over the last 50 years*." Additionally, the 2016 Plan calls out the significant planning challenges that the neighborhood is experiencing. First, the 2016 Plan states that the Heart of Boynton District "*suffers from an aging and poorly maintained housing stock*." The 2016 Plan goes on to state that the housing stock struggles are further exacerbated by crime and visual blight, which have worsened the disinvestment in the area.

In an effort to address the struggles that the Heart of Boynton District has faced over time, the 2016 Plan created the following vision statement for the district:

> "*The Heart of Boynton area will become a model neighborhood, with its unique character and history preserved. The vision includes enriching the original vernacular architecture of the neighborhood, investing in housing and commercial uses, and connecting both through the pedestrian and vehicular networks.*"
>
> *BBCRA Community Redevelopment Plan 2016*

Moreover, the Property itself is referenced within the 2016 Plan as the "Cottage District", where the goal of the BBCRA is to attract private developers to create housing that aligns with the surrounding community, focused on style and compatibility with the adjacent homes. As such, the proposed development program represents a collaborative planning project between Pulte Homes and the BBCRA that incorporates the vision of the 2016 Plan to provide high quality, affordable workforce housing.

On May 17, 2023, the Palm Beach Post featured a news article titled *"Heart of Boynton, Cottage District and The Pierce will bring affordable housing to Boynton Beach"* authored by Gisueppe Sabella, which discussed the current housing trends for Florida as a whole and how the trends are fueling increases in the cost of living. The article, as made evident by the title, reported on how the Pulte Cottage District project will bring affordable housing to Boynton Beach. A copy of the news article has been included within the application materials submitted to the City.

Further discussion of the proposed project and how it meets the standards, requirements, and vision of the City of Boynton Beach is provided in the review criteria section.

DEVELOPMENT HISTORY

Historically, the property was developed with 19 single family and two family homes. Please see the map below showing the overall change on the property for the last 17 years.



Figure 3. Historical Aerials of Property

REVIEW CRITERIA FOR MASTER PLAN

The City of Boynton Beach requires that all Master Plans are reviewed based on two major components: 1) Zoning and Standards Compliance and 2) Diagram of the proposed plan, including location of uses, density, bubble diagrams, height, and massing of the proposed development.

For the purposes of this report, the applicant has provided responses below to establish the proposed development's compliance with Zoning and Standards. Diagrams of the proposed development have been included within the full application package.

Zoning Compliance: Infill Planned Unit Development (IPUD)

General Requirements

The project has been formed to achieve compliance with the purpose and intent of the IPUD zoning district. Moreover, distinct features of the project contribute to the Property's compliance with the IPUD zoning district. These distinct features are the dedication to provide workforce housing, infill of vacant land for residential use, and the Property's location in relation to public infrastructure.

Use Requirements

The project complies with the use requirements for IPUD districts. The two uses proposed by the proposed project are single-family and multi-family residential via townhomes, which are both permitted within the IPUD zoning district.

Building and Site Regulations

The project complies with all of the building and site regulations listed within Chapter 3, Article 3, Section 2. While the minimum lot frontage and perimeter yard setbacks are flexible due to the project being an IPUD district, the project has standard requirements in the form of lot coverage, usable open space, and building height. The project's lot coverage does not exceed 50%, 200 square feet of useable open space is provided per dwelling unit, matching the code required 200 square feet per unit, and the proposed structures are all less than 45 feet tall.

Process

The zoning process that governs IPUD districts states that in order for new IPUD districts to be approved, they must have a master plan and site plan that govern the site. In order to follow this process and achieve compliance with zoning, Applicant is submitting Major Site Plan and Rezoning applications concurrently for review with this Master Plan application.

Site Development Standards Compliance: Infill Planned Unit Development (IPUD)

The proposed Master Plan has been developed by the applicant with every effort to achieve compliance with the Boynton Beach Site Development Standards found within Chapter 4 of the city's Land Development Regulations (Articles 1 through 13 of Chapter 4). The City of Boynton Beach's Development Services Staff will evaluate and review technical requirements of the proposed development's Master Plan and Site Plan to further ensure Site Development Standards compliance.

Engineering Division Waivers

Please see the Engineering Waiver Narrative for supplemental and supporting information on the proposed engineering waivers requested for the project. In summary, the waivers are provided in the table below.

Request	Code Requirement	Code Section/Criteria Standard
The driveway for the northernmost townhome in Building A being 19.5' away from NE 5th Ave	30 feet	Chapter 4., Art. VIII, Sec. 3.C.4.n(1)
The driveway for the northernmost townhome in Building D being 17.9' away from NE 5th Ave	30 feet	Chapter 4., Art. VIII, Sec. 3.C.4.n(1)

Site Development Standards Compliance: Variance from sustainability standards for workforce housing

The City of Boynton requires that all new applicable developments must adhere to the sustainable development standards set forth by Article 13, Chapter 4 of the City of Boynton Beach's Land Development Code. Due to this project being a planned residential community of 41 dwelling units, the project is required by code to achieve at least 20 points. This project represents an affordable housing community for the City of Boynton Beach that has been planned for some time with partnerships formed between Pulte and the CRA. At the foundation level, this project was envisioned to serve the purpose of providing high quality affordable housing to local residents. Unfortunately, this vision is potentially obstructed by the City's sustainability standards, as the requirement to provide level two charging stations is cost-burdensome for a 100% workforce and affordable housing project.

The City Code says, "*If compliance with a land development standard would preclude construction of a residential or mixed use development in which workforce housing units are included, pursuant to this chapter, the applicant may submit a proposal for waiver or reduction of the development standard.*" Concurrent with this application for a Major Site Plan approval, a variance application is being sought because the required standard in the sustainability code would preclude the construction of the proposed workforce housing project. The variance being sought is to not provide electric charging stations as per the requirement of Table 2-1 in Article XIII, Sec. 2.

Aside from Electric Vehicle Charging stations, the applicant is providing all of the other required sustainable development standards. This includes the following features: White roof, Butterfly attracting landscaping, and Outdoor lighting. In addition to the required sustainable development standards, the applicant is providing 20 points tabulated from the optional sections of the City of Boynton Beach's Sustainable Development Standards (Article 13 of Chapter 4). Please refer to the site plan drawing for the details of the points claimed for the proposed project.

Based on the above and attached information, the Applicant respectfully requests the approval of the Master Plan Application.

JUSTIFICATION STATEMENT
Pulte Cottage District
Major Site Plan Application
Initial Submittal: June 7th, 2023
First Resubmittal: August 15th, 2023
Second Resubmittal: October 25th, 2023; Third Resubmittal: December 6, 2023

REQUEST

On behalf of the Applicant, WGI, Inc. is requesting the following:

1) Approval of the proposed Major Site Plan for the Pulte Cottage District.
2) Workforce Housing Code Waiver for relief from the Sustainable Development Standards in order to facilitate 100% workforce housing.

Please note that this request is being submitted for review concurrently with a Rezoning application and a Master Plan application for the proposed Pulte Cottage District.

The requests above are being sought for the subject site in order to allow for the development of 19 fee-simple single-family homes and 22 fee-simple multi-family townhomes (4 buildings). All of the single-family homes are proposed to accommodate workforce housing units at the Palm Beach County Moderate 1 income level and all of the townhomes are proposed to accommodate workforce housing units at the Palm Beach County low-income level. This project represents a 100% workforce housing development. Even though this project is 100% workforce housing, Applicant is not requesting or utilizing any of the density, intensity or height bonuses available to applicants under the City's workforce housing program.

SITE INFORMATION

The subject site is comprised of 20 individual parcels, totaling 4.63 acres (MOL) in area. Collectively, the subject site will be referred to herein as the "Property" and all 20 parcels will be viewed as part of the overall Property. The Property is located within the City of Boynton Beach, approximately 750 feet north of the intersection between East Boynton Beach Boulevard and North Seacrest Avenue. The map below shows the general location of the Property with respect to the overall area.



Figure 1. Property Location Map.

See table below for full parcel list of the whole property.

Parcel Number	Address
08434521280010010	114 NE 5TH AVE
08434521280010020	118 NE 5TH AVE
08434521280010031	122 NE 5TH AVE
08434521280010041	136 NE 5TH AVE
08434521280010061	140 NE 5TH AVE
08434521280010071	144 NE 5TH AVE
08434521290030033	NE 4TH AVE
08434521290030032	NE 4TH AVE
08434521290030020	NE 4TH AVE
08434521290030011	517 NE 1ST ST
08434521290030013	515 NE 1ST ST
08434521290030012	511 NE 1ST ST
08434521290030014	145 NE 4TH AVE
08434521290030031	133 NE 4TH AVE
08434521290030034	127 NE 4TH AVE
08434521290030041	121 NE 4TH AVE
08434521290030052	115 NE 4TH AVE
08434521290030051	105 NE 4TH AVE
08434521290030081	103 NE 4TH AVE
08434521290030071	508 N SEACREST BLVD
Property (all above)	4.63 acres

The property is currently zoned as R-2 Single and Two-family residential district and has a Future Land Use Designation of Medium Density Residential. Additionally, the property is currently vacant.

SURROUNDING USES

The surrounding uses are described below by relative direction to the property.

North: To the north of the Property and across NE 5th Avenue, there are detached single-family residential homes and a child-care center. These properties are all collectively zoned as R-2 Single and Two-family residential (10 du/ac max), with a Future land use of Medium Density Residential (11 du/ac max).

South: To the south of the Property and across NE 5th Avenue, there are single-family residential homes. These properties are collectively zoned as R-2 Single and Two-family residential (10 du/ac max), with a Future land use of Medium Density Residential (11 du/ac max).

East: To the east of the Property and across NE 1st Street, there is a mixture of duplex style two-family residential homes and detached single-family residential homes. These properties are collectively zoned as R-2 Single and Two-family residential (10 du/ac max), with a Future land use of Medium Density Residential (11 du/ac max).

West: To the west of the Property and across N Seacrest Blvd, there are single-family residential homes and a church. The church is located on the southwest corner of NW 4th avenue and N Seacrest Blvd. These properties are zoned R-1 Single Family Residential (7.5 du/ac max) and R-1A Single Family Residential (6 du/ac max) with a Future land use of Low Density Residential (7.5 du/ac max).

PROPOSED DEVELOPMENT PROGRAM

The proposed project consists of a mixture of single-family units and multi-family townhome units. The site plan proposes 19 detached single-family homes and 22 attached multi-family townhomes, all being fee-simple ownership. As proposed, this equates to a density of 8.86 du/ac. The site plan has been designed to facilitate harmony with the adjacent existing land uses. The multifamily townhome buildings are located such that they face inward to the proposed project along a new north-south private street, with two of the four townhome buildings having their sides facing NE 5th Avenue. To further the intended harmony of the proposed project with the adjacent residential homes, the detached single-family homes are proposed along the periphery of the property, with the front yards facing outward onto the surrounding public streets just as the surrounding existing homes do. The proposed project includes 0.19 acres of recreation space in the form of a pocket park. The pocket park has a bike rack, a mail kiosk for the community, a shade structure, walking path, benches and landscaping. There will be interpretive signage near the benches explaining the native landscaping provided in the pocket park and dry detention area.

Please note that the proposed 40' private roadway, pocket park, drainage system and easements are all proposed to be under control and ownership of the HOA.



Figure 2. Surrounding Densities Map

Workforce Housing

One of the core tenets of the proposed project is to provide fee-simple workforce housing in a diverse arrangement of unit types that complements the community. To this point, the Applicant is not requesting any density, intensity or height bonuses available under the workforce housing program. In total, the project is proposing 41 fee-simple workforce housing units. The units are proposed to be sold according to the Palm Beach County Workforce Housing Program's guidelines, using the lower 2 income categories of Low and Moderate 1. The low-income category corresponds to residents earning between 60 to 80% of the median family income for the county, which for 2022 falls between $54,180.00 and $72,240.00. Homes sold within this low-income category are to be limited to $189,630.00 using the county's 2022 rates. The Moderate 1 category corresponds to residents earning between 80 to 100% of the median family income for the county, which for 2022 falls between $72,240.00 and $90,300.00. Homes sold within this Moderate 1 income category are to be limited to $243,810.00. Please note that the income rates and unit prices are updated by the county each year. The most up to date rates will be used for the proposed units at the time of sale.

The unit types are proposed to be distributed so that all of the low-income units will be townhomes and all of the Moderate 1 income units will be single-family homes. This corresponds to 22 fee-simple low-income units and 19 fee-simple Moderate 1 income units. Please note that the provision of the proposed 100% workforce housing units will only be economically feasible for the proposed residents if a waiver is provided for relief from the City's Sustainable Development Standards. Further discussion of the proposed waiver can be found within the Review Criteria section of this report.

IPUD District

Applicant seeks to utilize the IPUD zoning district due to the infill nature of the proposed development and to also provide a high-quality design scheme that could not otherwise be accommodated through traditional or basic zoning districts in the City's code. Moreover, the Property's location with regard to existing infrastructure, public transportation, employment centers, and community areas are all prime factors that make the Property an ideal IPUD district location. Furthermore, the proposed infill and redevelopment of the Property furthers the sustainability and resource management components of the IPUD district, as the proposed development represents a sustainable reuse of the land to a more efficient overall use of the available land (from vacant to residential workforce housing).

Boynton Beach Community Redevelopment Agency

In addition to workforce housing, another major underpinning of the proposed project is the relationship and partnership with the Boynton Beach Community Redevelopment Agency (BBCRA). The Property is owned by the BBCRA and has been included in long term planning documents for the BBCRA, such as the 2016 Boynton Beach Community Redevelopment Plan and the 2014 Heart of Boynton Community Redevelopment Plan.

The 2016 Boynton Beach Community Redevelopment Plan identifies the project at part of the Heart of Boynton CRA district. According to the 2016 Plan, the Heart of Boynton District has "*been the victim of disinvestment over the last 50 years*." Additionally, the 2016 Plan calls out the significant planning challenges that the neighborhood is experiencing. First, the 2016 Plan states that the Heart of Boynton District "*suffers from an aging and poorly maintained housing stock*." The 2016 Plan goes on to state that the housing stock struggles are further exacerbated by crime and visual blight, which have worsened the disinvestment in the area.

In an effort to address the struggles that the Heart of Boynton District has faced over time, the 2016 Plan created the following vision statement for the district:

> "*The Heart of Boynton area will become a model neighborhood, with its unique character and history preserved. The vision includes enriching the original vernacular architecture of the neighborhood, investing in housing and commercial uses, and connecting both through the pedestrian and vehicular networks.*"
>
> *BBCRA Community Redevelopment Plan 2016*

Moreover, the Property itself is referenced within the 2016 Plan as the "Cottage District", where the goal of the BBCRA is to attract private developers to create housing that aligns with the surrounding community, focused on style and compatibility with the adjacent homes. As such, the proposed development program represents a collaborative planning project between Pulte Homes and the BBCRA that incorporates the vision of the 2016 Plan to provide high quality, affordable workforce housing.

On May 17, 2023, the Palm Beach Post featured a news article titled "Heart of Boynton, Cottage District and The Pierce will bring affordable housing to Boynton Beach" authored by Gisueppe Sabella, which discussed the current housing trends for Florida as a whole and how the trends are fueling increases in the cost of living. The article, as made evident by the title, reported on how the Pulte Cottage District project will bring affordable housing to Boynton Beach. A copy of the news article has been included within the application materials submitted to the City.

Further discussion of the proposed project and how it meets the standards, requirements, and vision of the City of Boynton Beach is provided in the review criteria section.

DEVELOPMENT HISTORY

Historically, the property was developed with 19 single-family and two-family homes. Please see the map below showing the overall change to the Property for the last 17 years.

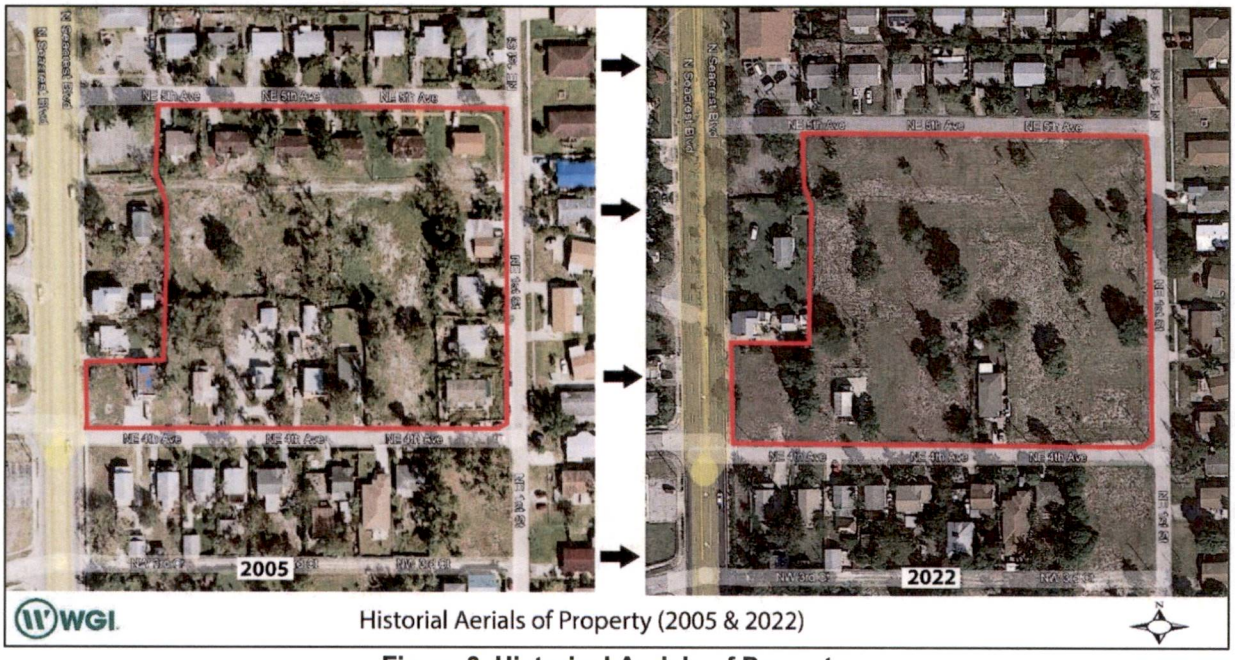


Figure 3. Historical Aerials of Property

REVIEW CRITERIA FOR MAJOR SITE PLAN APPROVAL

The City of Boynton Beach requires that all Major Site Plans are reviewed based on two major components: 1) Zoning and 2) Standards Compliance. Furthermore, since this Major Site Plan is proposed for a project rezoning to a PUD, the Major Site Plan must be consistent with the Master Plan. For the purposes of this report, the applicant has provided statements below to establish the proposed development's compliance with Zoning, Standards, and Consistency with the Master Plan.

Zoning Compliance: Infill Planned Unit Development (IPUD)

General Requirements

The project has been formed to achieve compliance with the purpose and intent of the IPUD zoning district. Moreover, distinct features of the project contribute to the Property's compliance with the IPUD zoning district. These distinct features are the dedication to provide workforce housing, infill of vacant land for residential use, and the Property's location in relation to public infrastructure.

Use Requirements

The project complies with the use requirements for IPUD districts. The two uses proposed by the proposed project are single-family and multi-family residential via townhomes, which are both permitted within the IPUD zoning district.

Building and Site Regulations

The project complies with all of the building and site regulations listed within Chapter 3, Article 3, Section 2. While the minimum lot frontage and perimeter yard setbacks are flexible due to the project being an IPUD district, the project has standard requirements in the form of lot coverage, usable open space, and building height. The project's lot coverage does not exceed 50%, 200 square feet of useable open space is provided per dwelling unit, matching the code required 200 square feet per unit, and the proposed structures are all less than 45 feet tall.

Process

The zoning process that governs IPUD districts states that in order for new IPUD districts to be approved, they must have a master plan and site plan that govern the site. In order to follow this process and achieve compliance with zoning, Applicant is submitting Master Plan and Rezoning applications concurrently for review with this Major Site Plan application. The Major Site Plan has been developed to achieve consistency with the project's associated Master Plan.

Site Development Standards Compliance: Infill Planned Unit Development (IPUD)

The proposed Major Site Plan has been developed by the Applicant in order to achieve compliance with the Boynton Beach Site Development Standards found within Chapter 4 of the city's Land Development Regulations (Articles 1 through 13 of Chapter 4). The City of Boynton Beach's Development Services Staff will evaluate and review technical requirements of the proposed development's Master Plan and Site Plan to further ensure Site Development Standards compliance. Moreover, the Major Site Plan has been developed to achieve consistency with the respective Master Plan, which was submitted concurrently with this application.

Engineering Division Waivers

Please see the Engineering Waiver Narrative for supplemental and supporting information on the proposed engineering waivers requested for the project. In summary, the waivers are provided in the table below.

Request	Code Requirement	Code Section/Criteria Standard
The driveway for the northernmost townhome in Building A being 19.5' away from NE 5th Ave	30 feet	Chapter 4., Art. VIII, Sec. 3.C.4.n(1)
The driveway for the northernmost townhome in Building D being 17.9' away from NE 5th Ave	30 feet	Chapter 4., Art. VIII, Sec. 3.C.4.n(1)

Site Development Standards Compliance: Variance from sustainability standards for workforce housing

The City of Boynton requires that all new applicable developments must adhere to the sustainable development standards set forth by Article 13, Chapter 4 of the City of Boynton Beach's Land Development Code. Due to this project being a planned residential community of 41 dwelling units, the project is required by code to achieve at least 20 points. This project represents an affordable housing community for the City of Boynton Beach that has been planned for some time with partnerships formed between Pulte and the CRA. At the foundation level, this project was envisioned to serve the purpose of providing high quality affordable housing to local residents. Unfortunately, this vision is potentially obstructed by the City's sustainability standards, as the requirement to provide level two charging stations is cost-burdensome for a 100% workforce and affordable housing project.

The City Code says, "*If compliance with a land development standard would preclude construction of a residential or mixed use development in which workforce housing units are included, pursuant to this chapter, the applicant may submit a proposal for waiver or reduction of the development standard.*" Concurrent with this application for a Major Site Plan approval, a variance application is being sought because the required standard in the sustainability code would preclude the construction of the proposed workforce housing project. The variance being sought is to not provide electric charging stations as per the requirement of Table 2-1 in Article XIII, Sec. 2.

Aside from Electric Vehicle Charging stations, the applicant is providing all of the other required sustainable development standards. This includes the following features: White roof, Butterfly attracting landscaping, and Outdoor lighting. In addition to the required sustainable development standards, the applicant is providing 20 points tabulated from the optional sections of the City of Boynton Beach's Sustainable Development Standards (Article 13 of Chapter 4). Please refer to the site plan drawing for the details of the points claimed for the proposed project.

Based on the above and attached information, the Applicant respectfully requests the approval of the Major Site Plan Application.

SUSTAINABLE DEVELOPMENT STANDARDS - PULTE COTTAGE DISTRICT

REQUIRED SUSTAINABLE DEVELOPMENT STANDARDS, TABLE 2-1

1. REQUIRED SUSTAINABLE DEVELOPMENT STANDARDS*		
OUTDOOR LIGHTING	UTILIZATION OF WARM WHITE LED LIGHTING FOR PARKING LOTS, PATHWAY LIGHTING, ACCENT LIGHTING AND EXTERIOR BUILDING LIGHTING.	LED LIGHTING HAS BEEN UTILIZED IN ALL APPLICABLE AREAS
BUTTERFLY ATTRACTING LANDSCAPE MATERIAL	THE LANDSCAPE PLAN IS DESIGNED TO UTILIZE A MINIMUM OF 5% BUTTERFLY ATTRACTING SHRUBS AND TREES IN THE PLANTING SCHEME, WITH A MINIMUM OF THREE (3) DIFFERENT SPECIES OF PLANT MATERIAL.	THE LANDSCAPE PLAN HAS BEEN PROPOSED TO INCLUDE A MINIMUM OF 5% BUTTERFLY ATTRACTING SHRUBS WITH 6 DIVERSE SPECIES.
WHITE ROOF	REQUIRED FOR ALL PRODUCTS UTILIZING FLAT SURFACES, ROOF MUST BE WHITE.	WHERE APPLICABLE, WHITE ROOFING HAS BEEN INCLUDED.

*REQUESTING WAIVER FOR RELIEF FROM PROVIDING ELECTRIC VEHICLE CHARGING STATIONS AS THIS IS 100% WORKFORCE HOUSING.

SUSTAINABLE DEVELOPMENT OPTIONS AND POINTS, TABLE 3-1

STANDARD CATEGORY: ENERGY	PRACTICE	POINTS AWARDED	DETAILS
	EFFICIENT COOLING	2	ALL AIR CONDITIONERS ARE ENERGY STAR QUALIFIED. MINIMUM SEER 16.
	EFFICIENT WATER HEATING	2	AT LEAST 75% OF HOT WATER ON PREMISES IS HEATED VIA ENERGY STAR CERTIFIED WATER HEATERS OR SOLAR WATER HEATERS.
	BUILDING COLOR	2	UTILIZATION OF WHITE OR COOL LIGHT COLORS FOR THE BODY OF BUILDINGS TO REFLECT RATHER THAN ABSORB HEAT AND REDUCE COOLING COSTS. ACCENT AND TRIM COLORS ARE NOT LIMITED TO THESE CHOICES.
	LIGHTING	1	LED LIGHTING FOR BUILDING INTERIORS FOR 100% OF PROPOSED LIGHTING.
	EFFICIENT STAR APPLIANCES	2	ALL APPLIANCES WITHIN A BUILDING ARE 100% ENERGY STAR.
	INSULATION	2	INCREASED INSULATION TO ACHIEVE A MINIMUM R-19 IN WALLS AND R-38 IN THE CEILING.

STANDARD CATEGORY: URBAN NATURE	PRACTICE	POINTS AWARDED	DETAILS
	TREE CANOPY	3	PROVIDE CANOPY TREES IN AN AMOUNT THAT EXCEEDS 15% OF THE MINIMUM REQUIRED TREES.
STANDARD CATEGORY: OTHER SUSTAINABLE DEVELOPMENT OPPORTUNITIES	PRACTICE	POINTS AWARDED	
	SUSTAINABILITY EDUCATION PROGRAM FOR HOA AND ENERGY CONSERVING SITE LAYOUT	6	THE HOA WILL BE RESPONSIBLE FOR DRAFTING AND PROVIDING RESIDENTS WITH A TOOLKIT FOR ENERGY CONSERVATION AND SUSTAINABLE BEST PRACTICES. THIS INITIATIVE IS DIRECTLY ALIGNED WITH THE SUSTAINABLE DEVELOPMENT STANDARDS CODE SECTION, AS IT PROMOTES THE CONSERVATION OF ENERGY, SUSTAINABILITY, AND PUBLIC HEALTH. THE SUSTAINABLE EDUCATION PROGRAM WILL BE CENTERED ON WASTE MANAGEMENT, WATER USE, ENERGY EFFICIENCY, AND BUILDING MANAGEMENT AS DETAILED IN THE BULLETS BELOW. PLEASE NOTE THAT THE PROGRAM IS MEANT TO SERVE BOTH THE RESIDENTS AND THE HOA BOARD DUALLY. ADDITIONALLY, 63% OF ALL UNITS ON SITE ARE POSITIONED SO THAT THEIR LONG AXIS (LONGEST SIDE) RUNS EAST TO WEST. THIS REDUCES OVERALL ENERGY CONSUMPTION DRAMATICALLY, AS IT REDUCES DIRECT SOLAR EXPOSURE. SEE THIS PAGE FOR MORE INFORMATION, FROM THE FLORIDA DEPARTMENT OF AGRICULTURE. THIS PRACTICE MORE THAN ALIGNS WITH THE SUSTAINABLE DEVELOPMENT STANDARDS CODE SECTION AS IT IS A KNOWN BEST PRACTICE IN FLORIDA FOR CONSERVING ENERGY AND CREATING MORE EFFICIENT, SUSTAINABLE DESIGNS. HTTPS://WWW.MYFLORIDAHOMEENERGY.COM/HELP/LIBRARY/CHOICES/ORIENTATION/#STHASH.3SSRJAFB.DPBS
TOTAL POINTS ALL CATEGORIES:		20	

OWNER
BOYNTON BEACH COMMUNITY REDEVELOPMENT AGENCY

APPLICANT / DEVELOPER
PULTE HOME COMPANY, LLC

ARCHITECT
PULTE HOME COMPANY, LLC

ENGINEER
CAULFIELD & WHEELER, INC.

PLANNER
WGI, INC.


LANDSCAPE ARCHITECT
WGI, INC.


SURVEYOR
CAULFIELD & WHEELER, INC.

TRAFFIC ENGINEER
JFO GROUP, INC.

PHOTOMETRIC ENGINEER
LIGHTWORKS, INC.

LOCATION MAP

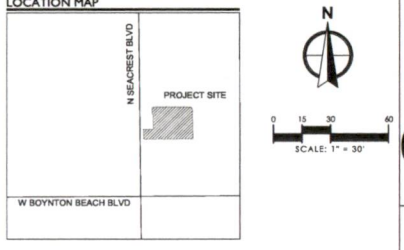

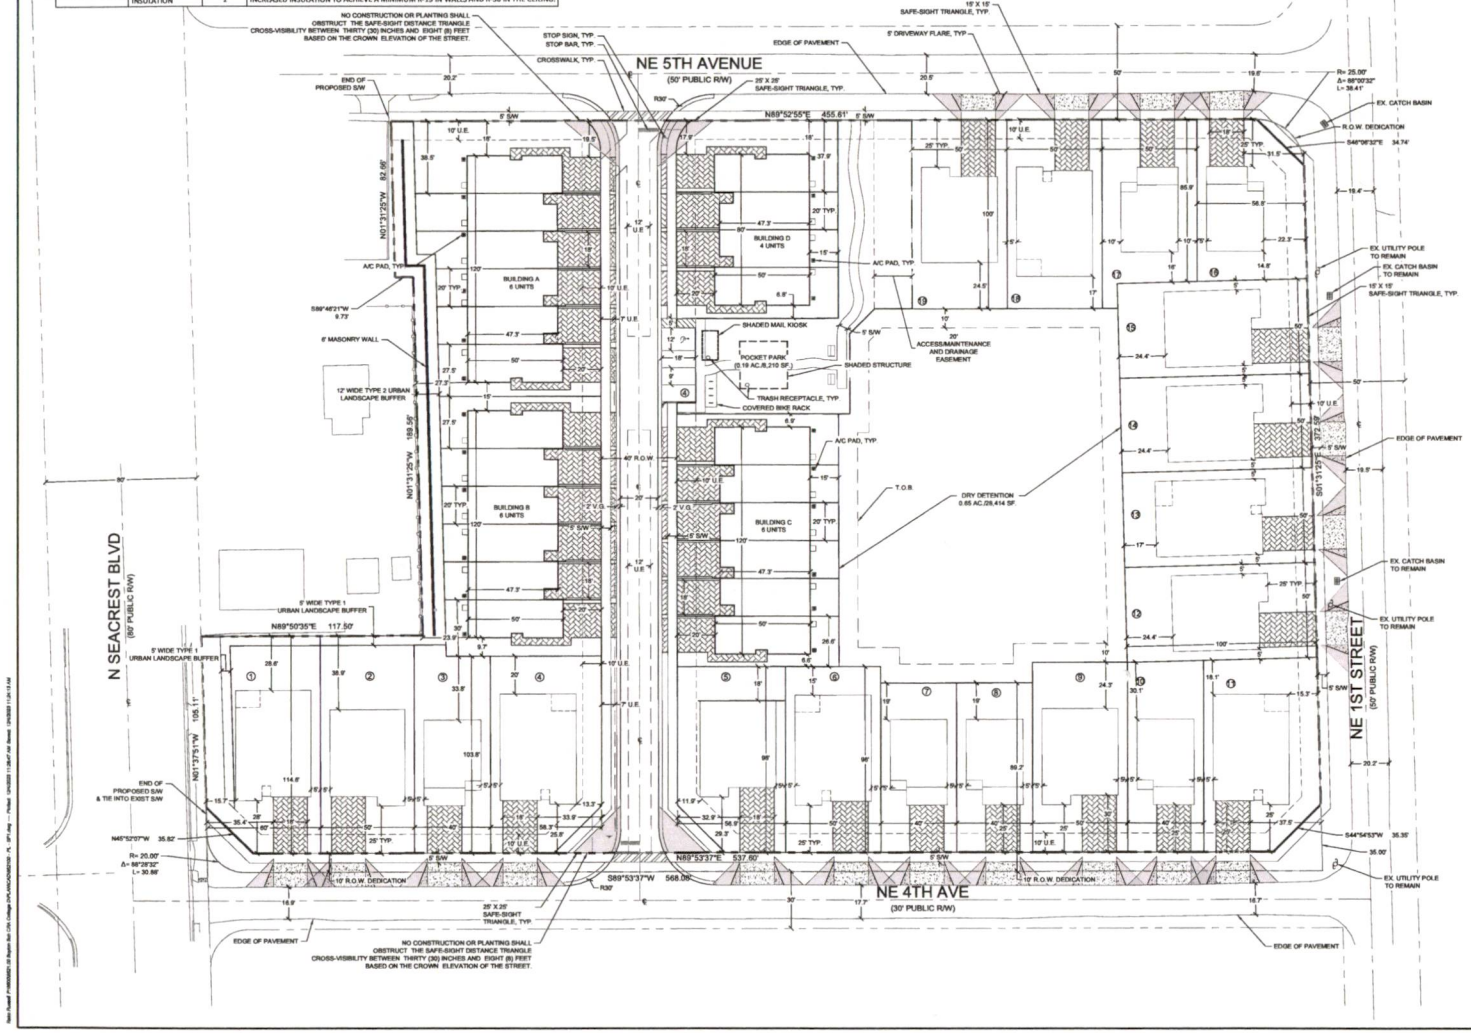

SITE DATA

GROSS ACREAGE	4.63 AC.
GROSS SQUARE FOOTAGE	201,836 SF
PROPOSED R.O.W. DEDICATION	6,582 SF
NET ACREAGE	4.48 AC.
NET SQUARE FOOTAGE	195,254 SF
EXISTING FUTURE LAND USE DESIGNATION	MEDR
EXISTING ZONING	R2
PROPOSED FUTURE LAND USE	MEDR
PROPOSED ZONING	IPUD
PROPOSED DENSITY	8.86 D.U./ AC.
MAX. ALLOWED DENSITY IN EXIST. ZONING DISTRICT	10 D.U./A.C.
MAX. ALLOWED DENSITY IN PROPOSED ZONING DISTRICT	11 D.U./A.C.
NUMBER OF DWELLING UNITS	41 D.U.
SINGLE FAMILY, DETACHED	19 D.U.
MULTIFAMILY TOWNHOME	22 D.U.
USABLE OPEN SPACE REQUIRED	200 SF PER D.U.
USABLE OPEN SPACE PROVIDED	200 SF PER D.U.
MAXIMUM LOT COVERAGE	50%
LOT COVERAGE PROVIDED	29.5% (1.28 AC)
MAXIMUM PROJECT AREA	5 AC.
TOTAL VEHICLE USE AREA	0.64 AC. (27,889 SF)
TOTAL PERVIOUS	2.38 AC. 53.1%
TOTAL IMPERVIOUS	2.10 AC. 46.9%

PARKING

SINGLE FAMILY, DETACHED	
REQUIRED	38 SP
2 SPACES PER UNIT FOR AFFORDABLE HOUSING	38 SP
PROVIDED	57 SP
3 SPACES PER UNIT (1 DRIVEWAY + 2 GARAGE)	57 SP
TOWNHOMES	
REQUIRED	48 SP
2 SPACES PER UNIT	44 SP
0.15 GUEST SPACES PER UNIT	4 SP
PROVIDED	56 SP
INTERIOR UNITS - 2 SPACES PER UNIT (1 DRIVEWAY + 1 GARAGE) X 14 UNITS	28 SP
END UNITS - 3 SPACES PER UNIT (1 DRIVEWAY + 2 GARAGE) X 8 UNITS	24 SP
ON STREET GUEST PARKING SPACES	4 SP
ADA SPACE (INC. IN TOTAL)	1 SP

PROPERTY DEVELOPMENT REGULATIONS

MIN. LOT FRONTAGE	FLEXIBLE
PROVIDED LOT FRONTAGE	40'- 60 SINGLE FAMILY 20'-TOWNHOME
MIN. PERIMETER YARD SETBACKS:	
REQUIRED FRONT	FLEXIBLE
PROVIDED FRONT	25'-SINGLE FAMILY 20'-TOWNHOME
REQUIRED REAR	FLEXIBLE
PROVIDED REAR	14.8' - 38.9'
REQUIRED INTERIOR SIDE	FLEXIBLE
PROVIDED INTERIOR SIDE	5' - 10'
REQUIRED CORNER SIDE	FLEXIBLE
PROVIDED CORNER SIDE	11.9' - 22.3'
REQUIRED DRIVEWAY SETBACK FROM CORNER	30'
PROVIDED DRIVEWAY SETBACK FROM CORNER	17.9' - 37.5'
MAXIMUM BUILDING STRUCTURE HEIGHT	45'
PROVIDED BUILDING STRUCTURE HEIGHT	TOWNHOME - 22'-5 3/4" BROWNING - 13'-7 3/4" CHAPMAN - 13'-7 3/4" HAMDEN - 22'

NOTE: WALLS, FENCES, COMMON BUILDING APPURTENANCES, FREESTANDING STRUCTURES AND SITE AMENITIES SUCH AS POOLS AND SCREEN ENCLOSURES WILL BE REGULATED BY CITY CODE. WHEN A LOT ABUTS A STORMWATER DETENTION AREA, LANDSCAPE BUFFER OR POCKET PARK THE SETBACK FOR SUCH STRUCTURES MAY BE REDUCED BY UP TO TWO (2) FEET.

LEGEND

AC. = ACRES	PG. = PAGE
℄ = CENTERLINE	R = RADIUS
D.U. = DWELLING UNITS	R.O.W. = RIGHT-OF-WAY
EX. = EXISTING	S.F. = SQUARE FEET
FLU = FUTURE LAND USE	SP. = SPACE
LB = LANDSCAPE BUFFER	SW = SIDEWALK
O.R.B. = OFFICIAL RECORD BOOK	T.O.B.= TOP OF BANK
O.S. = OPEN SPACE	TYP = TYPICAL
P.B. = PLAT BOOK	U.E. = UTILITY EASEMENT
	Z = ZONING

WGI
2035 Vista Parkway, West Palm Beach, FL 33411
Phone No: 561.478.9991 www.wginc.com
Cert No: 6991 - LB No: 7988

NO	DATE	REVISIONS	BY
1	2023-05-15	RES SUBMITTAL	
2	2023-06-16	RES SUBMITTAL	
3	2023-10-06	RES SUBMITTAL	
	2023-12-04	RES SUBMITTAL	

CAD FILE: 8520-R_SP1.DWG
JOB NO. 8521.00
DRAWN BY R.C.
CHECK BY M.B.
DATE 2023-9-7


Stephen D Pickett

PULTE COTTAGE DISTRICT
BOYNTON BEACH, FLORIDA
SITE PLAN


SHEET: SP
1 OF 1

MAIL KIOSK DETAIL

SCALE: N.T.S.

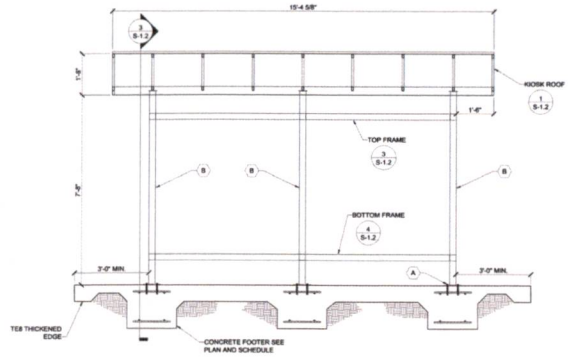


MAIL KIOSK FRONT SECTION

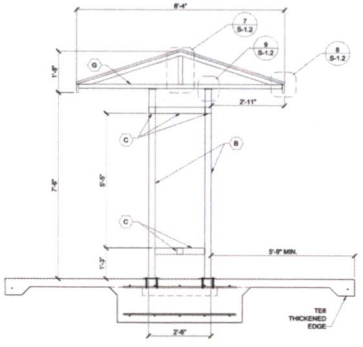


MAIL KIOSK SIDE SECTION

SINGLE FAMILY HOME MODELS


SCALE: N.T.S.

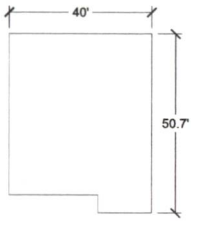


BROWNING MODEL

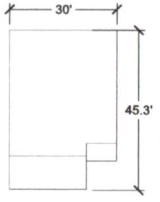


HAMDEN MODEL

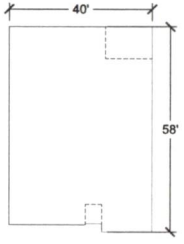

CHAPMAN MODEL

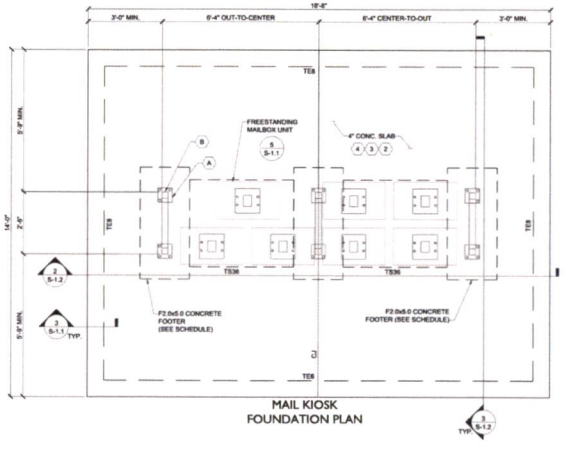


MAIL KIOSK
FOUNDATION PLAN

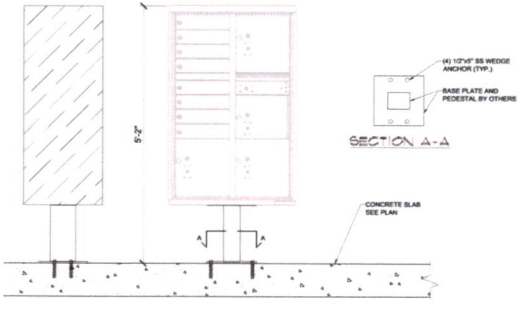


CLUSTER BOX UNIT
FRONT, SIDE, & SECTION VIEWS

POCKET PARK SHADED STRUCTURE DETAIL


SCALE: N.T.S.

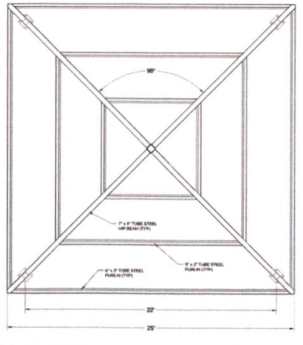


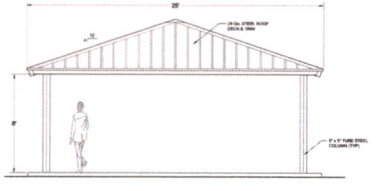

BIKE RACK DETAIL

SCALE: N.T.S.

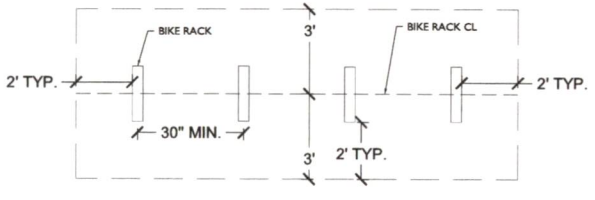

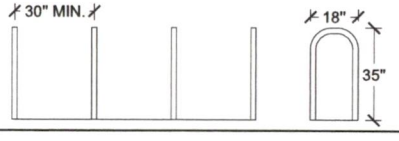

WGL
2035 Vista Parkway, West Palm Beach, FL 33411
Phone No. 866.909.2220 www.wglinc.com
Cert No. 6091 - Lb No. 7058


NO	DATE	DESCRIPTION	BY
0	2023-05-17	INITIAL SUBMITTAL	
1	2023-08-11	RESUBMITTAL	
2	2023-12-15	RESUBMITTAL	
3	2024-03-08	RESUBMITTAL	

CAD ID	8520-PL-SP1.DWG
JOB NO.	8521.00
DRAWN BY	R.C.
CHECK BY	M.B.
DATE	2023-5-7

Stephen D Pinkett

PULTE COTTAGE DISTRICT
BOYNTON BEACH, FLORIDA
REGULATING PLAN

SHEET:
RP
1 OF 1

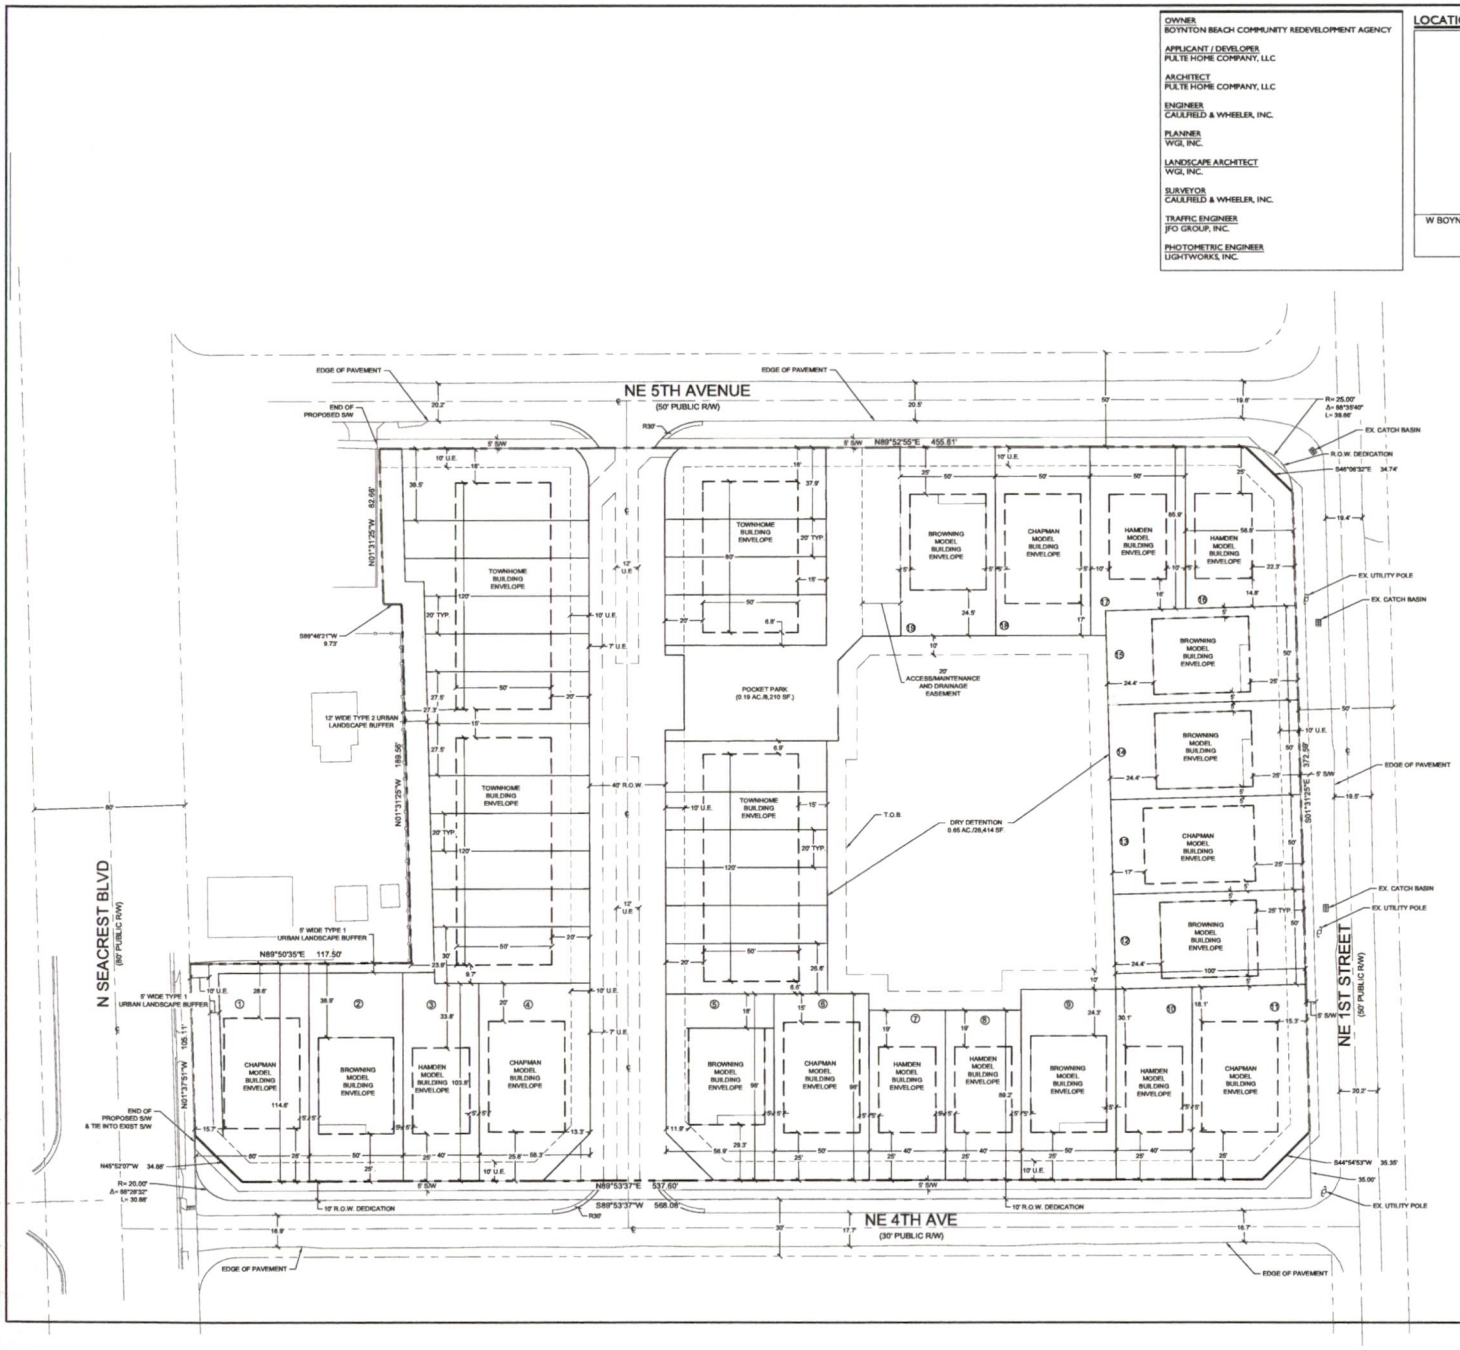

OWNER	BOYNTON BEACH COMMUNITY REDEVELOPMENT AGENCY
APPLICANT / DEVELOPER	PULTE HOME COMPANY, LLC
ARCHITECT	PULTE HOME COMPANY, LLC
ENGINEER	CAULFIELD & WHEELER, INC.
PLANNER	WGI, INC.
LANDSCAPE ARCHITECT	WGI, INC.
SURVEYOR	CAULFIELD & WHEELER, INC.
TRAFFIC ENGINEER	JFO GROUP, INC.
PHOTOMETRIC ENGINEER	LIGHTWORKS, INC.

LOCATION MAP



N

0 15 30 60
SCALE: 1" = 30'

SITE DATA

GROSS ACREAGE	4.63 AC.
GROSS SQUARE FOOTAGE	201,834 SF
PROPOSED R.O.W. DEDICATION	6,582 SF
NET ACREAGE	4.48 AC.
NET SQUARE FOOTAGE	195,254 SF
EXISTING FUTURE LAND USE DESIGNATION	MEDR
EXISTING ZONING	R2
PROPOSED FUTURE LAND USE	MEDR
PROPOSED ZONING	IPUD
PROPOSED DENSITY	8.86 D.U./ AC.
MAX. ALLOWED DENSITY IN EXIST. ZONING DISTRICT	10 D.U./AC.
MAX. ALLOWED DENSITY IN PROPOSED ZONING DISTRICT	11 D.U./AC.
NUMBER OF DWELLING UNITS	41 D.U.
SINGLE FAMILY, DETACHED	19 D.U.
MULTIFAMILY TOWNHOME	22 D.U.
USABLE OPEN SPACE REQUIRED	200 SF PER D.U.
USABLE OPEN SPACE PROVIDED	200 SF PER D.U.
MAXIMUM LOT COVERAGE	50%
LOT COVERAGE PROVIDED	29.5% (1.28 AC)
MAXIMUM PROJECT AREA	5 AC.
TOTAL VEHICLE USE AREA	0.64 AC. (27,889 SF)
TOTAL PERVIOUS	2.38 AC. 53.1%
TOTAL IMPERVIOUS	2.10 AC. 46.9%

PARKING

SINGLE FAMILY, DETACHED	
REQUIRED	38 SP
2 SPACES PER UNIT FOR AFFORDABLE HOUSING	38 SP
PROVIDED	57 SP
3 SPACES PER UNIT (1 DRIVEWAY + 2 GARAGE)	57 SP
TOWNHOMES	
REQUIRED	48 SP
2 SPACES PER UNIT	44 SP
0.15 GUEST SPACES PER UNIT	4 SP
PROVIDED	56 SP
INTERIOR UNITS - 2 SPACES PER UNIT (1 DRIVEWAY + 1 GARAGE) X 14 UNITS	28 SP
END UNITS - 3 SPACES PER UNIT (1 DRIVEWAY + 2 GARAGE) X 8 UNITS	24 SP
ON STREET GUEST PARKING SPACES	4 SP
ADA SPACE (INC. IN TOTAL)	1 SP

PROPERTY DEVELOPMENT REGULATIONS

MIN. LOT FRONTAGE	FLEXIBLE
PROVIDED LOT FRONTAGE	40'- 60 SINGLE FAMILY 20'-TOWNHOME
MIN. PERIMETER YARD SETBACKS:	
REQUIRED FRONT	FLEXIBLE
PROVIDED FRONT	25'-SINGLE FAMILY 20'-TOWNHOME
REQUIRED REAR	FLEXIBLE
PROVIDED REAR	14.8' - 38.9'
REQUIRED INTERIOR SIDE	FLEXIBLE
PROVIDED INTERIOR SIDE	5' - 10'
REQUIRED CORNER SIDE	FLEXIBLE
PROVIDED CORNER SIDE	11.9' - 22.3'
REQUIRED DRIVEWAY SETBACK FROM CORNER	30'
PROVIDED DRIVEWAY SETBACK FROM CORNER	17.9' - 37.5'
MAXIMUM BUILDING STRUCTURE HEIGHT	45'
PROVIDED BUILDING STRUCTURE HEIGHT	TOWNHOME - 22'-5 ½" BROWNING - 13'-7 ½" CHAPMAN - 13'-7 ½" HAMDEN - 22'

NOTE: WALLS, FENCES, COMMON BUILDING APPURTENANCES, FREESTANDING STRUCTURES AND SITE AMENITIES SUCH AS POOLS AND SCREEN ENCLOSURES WILL BE REGULATED BY CITY CODE. WHEN A LOT HOSTS A STORMWATER DETENTION AREA, LANDSCAPE BUFFER OR POCKET PARK THE SETBACK FOR SUCH STRUCTURES MAY BE REDUCED BY UP TO TWO (2) FEET.

LEGEND

AC. =	ACRES	PG. =	PAGE
C =	CENTERLINE	R =	RADIUS
D.U. =	DWELLING UNITS	R.O.W. =	RIGHT-OF-WAY
EX. =	EXISTING	S.F. =	SQUARE FEET
FLU =	FUTURE LAND USE	SP. =	SPACE
LB =	LANDSCAPE BUFFER	S/W =	SIDEWALK
O.R.B. =	OFFICIAL RECORD BOOK	T.O.B.=	TOP OF BANK
O.S. =	OPEN SPACE	TYP =	TYPICAL
P.B. =	PLAT BOOK	U.E. =	UTILITY EASEMENT
		Z =	ZONING

WGI
2035 Vista Parkway, West Palm Beach, FL 33411
Phone No: 866.909.2220 www.wginc.com
Cert No: 6091 - LB No: 7065


NO	DATE	DESCRIPTION
REVISIONS		
1	2023-5-01	INITIAL SUBMITTAL
2	2023-5-15	RESUBMITTAL
3	2023-10-06	RESUBMITTAL
4	2023-12-04	RESUBMITTAL

CAD 85200-PL-SP1.DWG	BY
JOB NO. 8521.00	
DRAWN BY R.C.	
CHECK BY M.B.	
DATE 2023-9-7	

Stephen D Pickett

PULTE COTTAGE DISTRICT
BOYNTON BEACH, FLORIDA
MASTER PLAN

SHEET:
MP
1 OF 1

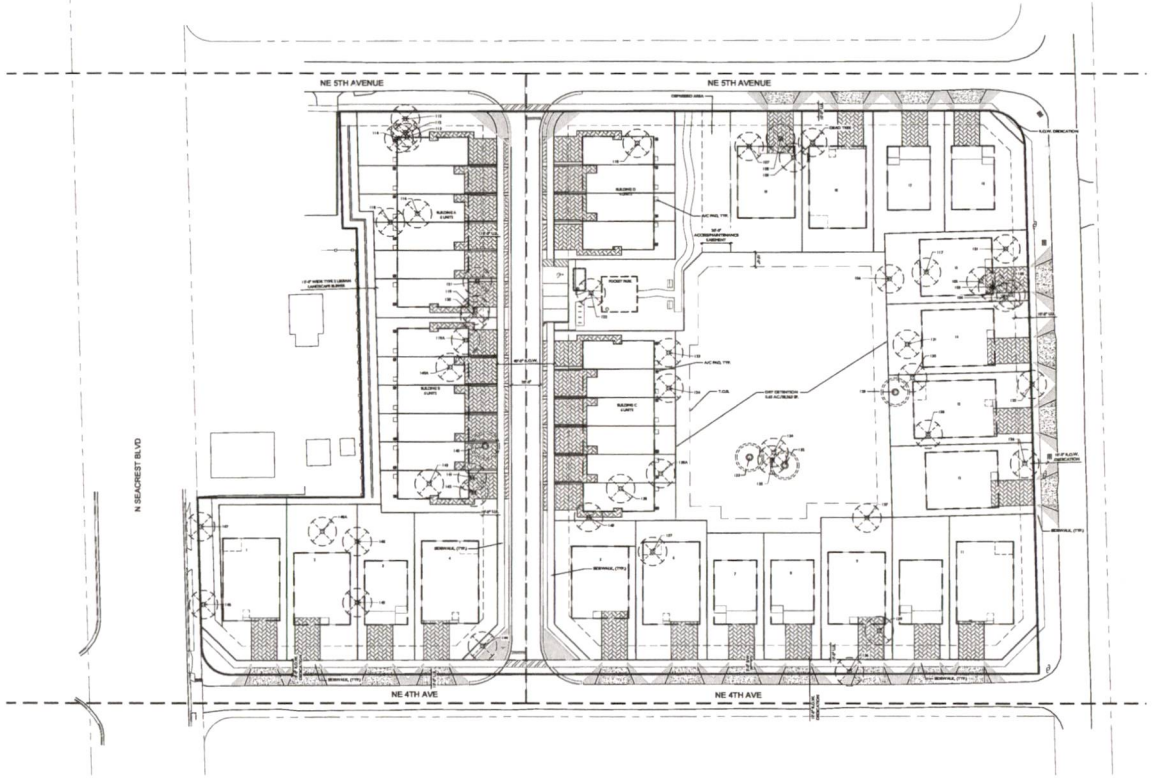

LEGEND

TREE / PALM TO BE RELOCATED

TREE/ PALM TO BE REMOVED

Tag #	Common Name	Scientific Name	DBH (inches)	Condition	Canopy (sq.ft)	Disposition	Notes
101	Red Cedar	*Juniperus virginiana*	14	Poor	640	Remove	Fig encumbered
102	Ponytail Palm	*Beaucarnea recurvata*	10'	Poor	64	Remove	Missing limbs
103	Washington Palm	*Washingtonia robusta*	35'	Poor	144	Remove	
104	Queen Palm	*Syagrus romanzoffianum*	16'	Fair	196	Remove	Poor growth form
105	Queen Palm	*Syagrus romanzoffianum*	10'	Fair	196	Remove	Poor condition, poor growth form
106	Royal Poinciana	*Delonix regia*	14	Fair	1200	Remove	Leaning
107	Queen Palm	*Syagrus romanzoffianum*	12'	Poor	196	Remove	Poor condition, poor growth form
108	Bottlebrush	*Callistemon viminalis*	9,8	Poor	256	Remove	Very poor condition, canopy dieback
109	Bottlebrush	*Callistemon viminalis*	8,6,8,8	Poor	672	Remove	Very poor condition, fig encumbered
110	Queen Palm	*Syagrus romanzoffianum*	14'	Poor	196	Remove	Poor condition, poor growth form
112	Areca Palm	*Chrysalidocarpus lutescens*	15-20'	Fair	64	Remove	x3
113	Travelers Palm	*Ravenala madagascariensis*	15'	Poor	36	Remove	Dying, x2
114	Travelers Palm	*Ravenala madagascariensis*	5'	Poor	36	Remove	Dying, x2
115	Coconut Palm	*Cocos nucifera*	22'	Poor	256	Remove	Nails in bark
116	Mango	*Mangifera indica*	13,9,10	Poor	1152	Remove	Multi-leader, rotted branches
117	Mango	*Mangifera indica*	26	Poor	768	Remove	Bark damage, missing limbs
118	Ackee	*Blighia sapida*	6	Fair	768	Remove	Broken branches
119	Strangler Fig	*Ficus aurea*	7,6	Poor	672	Remove	Canopy dieback
120	White Leadtree	*Leucaena leucocephala*	4,3	Poor	576	Remove	Invasive
121	Strangler Fig	*Ficus aurea*	9,6,7	Fair	1760	Remove	
122	Madras Thorn	*Pithecellobium dulce*	33	Poor	1440	Remove	Very poor condition, bark rot, fig intrusion
123	Mango	*Mangifera indica*	34	Poor	1600	Remove	Poor growth form
124	Mango	*Mangifera indica*	27	Fair	1600	Remove	
125	Queen Palm	*Syagrus romanzoffianum*	15'	Poor	196	Remove	Frond dieback
126	Sapodilla	*Manilkara zapota*	16,26	Fair	1760	Remove	
127	Mango	*Mangifera indica*	25	Fair	1760	Remove	
128	Sabal Palm	*Sabal palmetto*	12'	Poor	144	Remove	Fig encumbered
129	Sabal Palm	*Sabal palmetto*	8'	Good	144	Relocate	
130	Coconut Palm	*Cocos nucifera*	24'	Good	256	Remove	
131	Coconut Palm	*Cocos nucifera*	22'	Good	256	Remove	
132	Sabal Palm	*Sabal palmetto*	18'	Good	144	Relocate	
133	Sabal Palm	*Sabal palmetto*	16'	Good	144	Relocate	
134	Sabal Palm	*Sabal palmetto*	20'	Poor	144	Remove	Wrapped in strangler fig
135	Strangler Fig	*Ficus aurea*	11,13,11,11	Fair	1760	Remove	Strangling sabal Palm
136	Tropical Almond	*Terminalia catlapa*	16	Poor	1024	Remove	Wrapped in ficus
137	Mango	*Mangifera indica*	24	Fair	1600	Remove	
138	Mango	*Mangifera indica*	25	Fair	1440	Remove	
139	Gumbo Limbo	*Bursera simaruba*	8	Poor	64	Remove	Canopy dieback
140	Royal Poinciana	*Delonix regia*	6	Good	576	Relocate	
141	Royal Poinciana	*Delonix regia*	5,6	Good	1440	Remove	
142	Royal Poinciana	*Delonix regia*	6,6	Good	1024	Remove	
143	Madras Thorn	*Pithecellobium dulce*	23	Fair	2500	Remove	Fig encumbered
144	Strangler Fig	*Ficus aurea*	25	Good	2304	Remove	
145	Mango	*Mangifera indica*	31,30	Fair	2304	Remove	
146	Royal Poinciana	*Delonix regia*	15,15,14	Good	1936	Remove	
147	Coconut Palm	*Cocos nucifera*	20'	Good	256	Remove	
148	Mango	*Mangifera indica*	33	Fair	2304	Remove	
149	Spanish Lime	*Melicoccus bijugatus*	9	Fair	784	Remove	
119A	Chinese Banyan	*Ficus microcarpa*	20	Poor	1440	Remove	Very poor condition, canopy dieback, fallen over
138A	Sabal Palm	*Sabal palmetto*	12'	Fair	144	Remove	
140A	White Leadtree	*Leucaena leucocephala*	3,4	Poor	144	Remove	Invasive, leaning
148A	Weeping Fig	*Ficus benjamina*	5,5,3,3	Poor	400	Remove	

Tree Canopy Sq-Ft Removed:	39,092	(449 Good/Fair Inches Removed / 14 Poor Trees Removed)
Palm Canopy Sq-Ft Removed:	2,780	(17 Palms Removed)
Trees Relocated:	1	
Palms Relocated:	3	

Required Replacement	
Good/Fair Tree Inches Removed	449"
Good/Fair Tree Removed Equivalent (449"/4")	113
Poor Trees Removed	14
Palms Removed	17
Total Tree Replacement Required	127
Total Palm Replacement Required	17
Provided Onsite Replacement	
132 Trees @ 4.5" DBH = 594"/4" per Tree	149
Palms Provided	32

811 Know what's BELOW. CALL before you dig. Call 811 two business days before digging

N

0 20 40 80

SCALE: 1" = 40'

No.	DATE	REVISION	BY
1	2023-09-15	1ST RESUBMITTAL	BS
2	2023-10-23	2ND RESUBMITTAL	BS
3	2023-12-05	3RD RESUBMITTAL	BS

CERT NO. 6975

WGI.
WGInc.com
2035 VISTA PARKWAY, WEST PALM BEACH, FLORIDA 33411
561.687.3305

REGISTERED LANDSCAPE ARCHITECT
CORBETT A. KISSELL JR.
LA 6667017
STATE OF FLORIDA

PRELIMINARY

NOT FOR CONSTRUCTION, BIDDING, OR PERMIT PURPOSES.

INITIAL SUBMITTAL
JUNE 7, 2023


COTTAGE DISTRICT

NE 4TH AND 5TH AVENUE AT N. SEACREST BLVD.
BOYNTON BEACH, FLORIDA

TREE DISPOSITION PLAN

SHEET
TD-1
1 OF 7

PROJECT# 8521.00

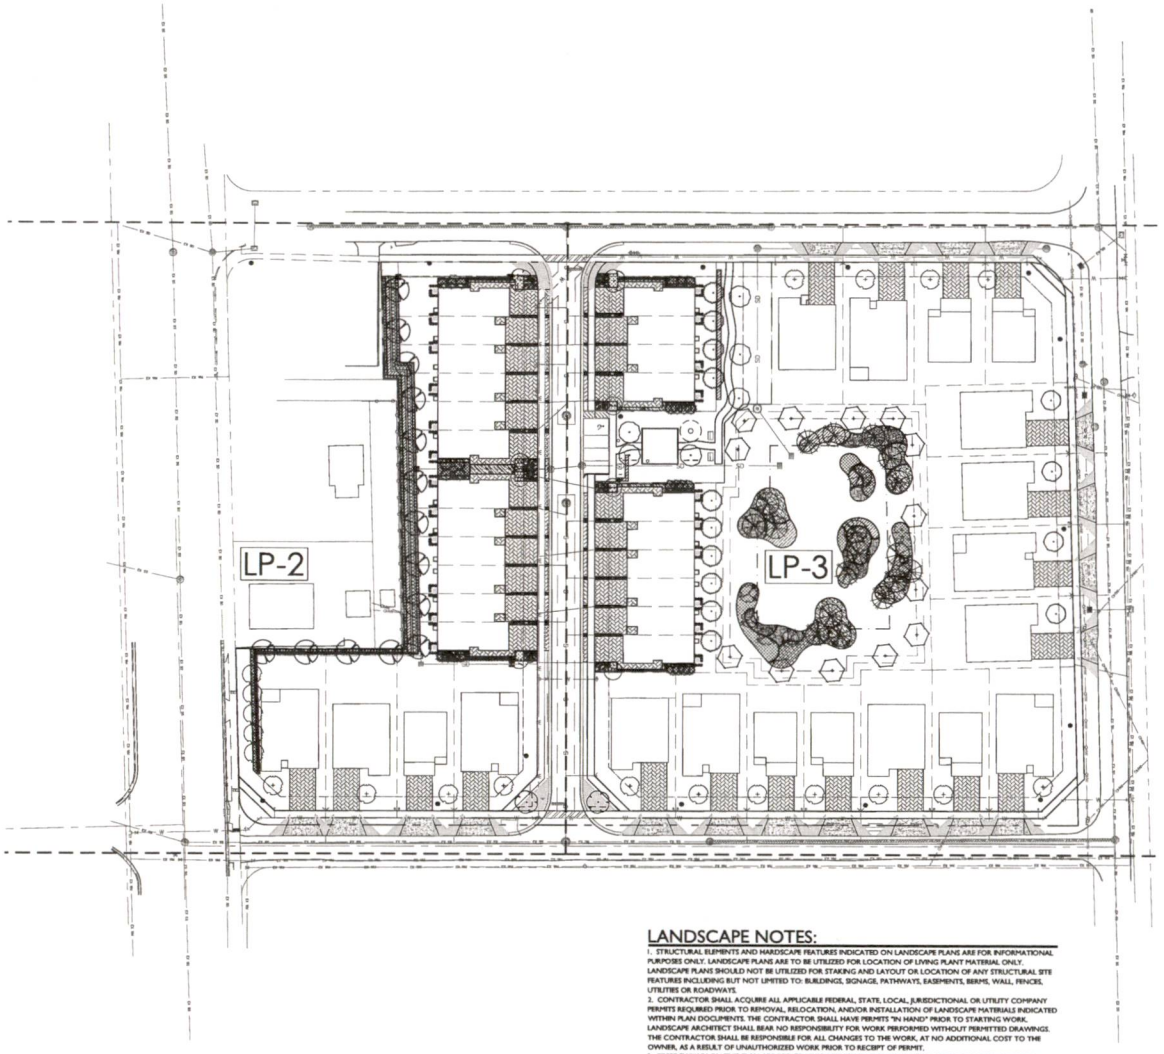

LANDSCAPE REQUIREMENTS

CITY OF BOYNTON BEACH, FLORIDA

	REQUIRED	PROVIDED
SIGNATURE TREE 1 SIGNATURE TREE REQUIRED AT BOTH SIDES OF DEVELOPMENT ENTRANCE (INGRESS)	NORTH ENTRANCE 2 TREES REQUIRED SOUTH ENTRANCE 2 TREES REQUIRED	NORTH ENTRANCE 2 TREES PROVIDED SOUTH ENTRANCE 2 TREES PROVIDED
TYPE 1 URBAN LANDSCAPE BUFFER VISUAL SCREEN OF AT LEAST 3 FEET IN HEIGHT OF TREES AND SHRUBS 1. MINIMUM WIDTH OF 5 FEET 2. 1 TREE EVERY 30 LINEAR FEET ON CENTER 3. CONTINUOUS PERIMETER SHRUBS 36" HT MIN.	REQUIRED NORTH BUFFER ADJACENT TO LOTS 1, 2 & 3) 5 FEET WIDE 117 LF / 30 LF = 4 TREES 117 LF/2 - CONTINUOUS 36" HT, SHRUBS = 59 SHRUBS WEST BUFFER ADJACENT TO LOT 1 5 FEET WIDE 90 LF / 30 LF = 3 TREES 90 LF/2 - CONTINUOUS 36" HT, SHRUBS = 45 SHRUBS	PROVIDED NORTH BUFFER ADJACENT TO LOTS 1, 2 & 3) 5 FEET WIDE 4 TREES 59 SHRUBS AND 82 GROUND COVERS WEST BUFFER ADJACENT TO LOT 1 5 FEET WIDE 5 TREES 45 SHRUBS & 55 GROUND COVERS
TYPE 2 URBAN LANDSCAPE BUFFER 1. MINIMUM WIDTH OF 15-15 FEET 2. 1 TREE EVERY 20 - 30 LINEAR FEET ON CENTER + 3. CONTINUOUS PERIMETER HEDGE 36" HT MIN. OUTSIDE OF BUFFER WALL. 4. 6' HT. MASONRY WALL	REQUIRED WEST BUFFER 12 FEET WIDE 353 LF / 30 LF = 10 TREES 353/2.5 - CONTINUOUS 36" HT, SHRUBS = 114 SHRUBS 6' HT. MASONRY WALL	PROVIDED WEST BUFFER 12 FEET WIDE 10 TREES 367 SHRUBS & 189 GROUND COVERS 6' HT. MASONRY WALL
INTERIOR ONE TREE FOR EVERY 1,400 SF OF DEVELOPED AREAS AS REPRESENTED BY PRINCIPAL AND ACCESSORY BUILDINGS.	REQUIRED 55,195 SF = 40 TREES	PROVIDED 90 TREES & 1 RELOCATED TREE = 91 TREES 32 PALMS & 3 RELOCATED PALMS = 35 PALMS
MITIGATION TREES IN GOOD/FAIR CONDITION REPLACED INCH FOR INCH TREES IN POOR CONDITION REPLACED TREE FOR TREE PALMS REPLACED PALM FOR PALM	REQUIRED 127 TREES (SEE MITIGATION CALCULATION ON TD-1) 17 PALMS	PROVIDED 149 TREES (SEE MITIGATION CALCULATION ON TD-1) 32 PALMS
BUTTERFLY ATTRACTING SPECIES 5% OF TOTAL LANDSCAPE	REQUIRED 5% OF TOTAL LANDSCAPE 29 SPECIES X .05= 2 PLANTS	PROVIDED *12 PLANTS *ANDERSON CRAPE HIBISCUS, BROUALWA 'BRI, BUTTONBUSH, CABBAGE PALMETTO, COCOPLUM, COONTIE CYCAD, EMERALD BLANKET DWARF NATAL PLUM, FIREBUSH, GUMBO LIMBO, HIBAWOOD, WILD COFFEE & YELLOW CANNA.

1. SEE IRRIGATION NOTES ON SHEET LP-5.
2. PER PURCHASE AGREEMENT, ALL CANOPY TREES MUST BE SIZED GREATER THAT 4" CALIPER CODE MINIMUM REQUIREMENT.

PLANT SCHEDULE OVERALL

CODE	QTY	COMMON NAME	BOTANICAL NAME	WATER USAGE	NATIVE	REMARKS
TREES						
EA	4	Verawood	Bulnesia arborea	LOW	NO	SPECIMEN, 16' HT., 8' CT, 4.5" CAL. MIN.
RB	14	Gumbo Limbo	Bursera simaruba	LOW	YES	14' HT. X 6' SPRD., 4.5" CAL. MIN.
CG	6	Bridelwood Tree	Cassipourea gravedinia	LOW	NO	14' HT. X 6' SPRD., 4.5" CAL. MIN.
CR	10	Pitch Apple	Clusia rosea	LOW	YES	14' HT. X 6' SPRD., 4.5" CAL. MIN.
CE	30	Green Buttonwood	Conocarpus erectus	LOW	YES	14' HT. X 6' SPRD., 4.5" CAL. MIN.
CEV	4	Silver Buttonwood	Conocarpus erectus ver. sericeus	LOW	YES	14' HT. X 6' SPRD., 4.5" CAL. MIN.
PALMS						
RE	6	Alexander Palm	Ptychosperma elegans	MEDIUM	NO	DOUBLE TRUNK, 16' GA. HT.
SP	26	Cabbage Palmetto	Sabal palmetto	LOW	YES	12' GA HT MIN, 8' CT MIN, FULL HEADS, BOOTED, STRAIGHT TRUNK
RELOCATED PALMS						
SPUB	3	Cabbage Palmetto	Sabal palmetto	LOW	YES	RELOCATED
RELOCATED TREES						
DEW	1	Royal Poinciana	Delonix regia	LOW	NO	RELOCATED
SENSORY GARDEN TREES						
AR	4	Red Maple	Acer rubrum 'Florida Flame'	MEDIUM	YES	14' HT. X 6' SPRD., 4.5" CAL. MIN.
QV*	13	Southern Live Oak	Quercus virginiana	LOW	YES	14' HT. X 6' SPRD., 4.5" CAL. MIN.
TD*	19	Bald Cypress	Taxodium distichum	LOW	YES	14' HT. X 6' SPRD., 4.5" CAL. MIN.
SHRUBS						
CEV	380	Silver Buttonwood	Conocarpus erectus var. sericeus	LOW	YES	36" HT. X 36" SPRD. @ 24" O.C.
HAF	111	Firebush	Hamelia patens	LOW	YES	24" HT. X 24" SPRD. @ 24" O.C.
HAC	6	Anderson Crepe Hibiscus	Hibiscus x 'Anderson Crepe'	HIGH	NO	5-6' OA. HT.
SHRUB AREAS						
CHR2	93	Cocoplum	Chrysobalanus icaco	LOW	YES	48" HT. X 36" SPRD. @ 36" O.C.
CHI	121	Cocoplum	Chrysobalanus icaco	MEDIUM	YES	36" HT. X 36" SPRD. @ 36" O.C.
MUC	77	Pink Muhly Grass	Muhlenbergia capillaris	LOW	YES	24" HT. X 24" SPRD. @ 24" O.C.
PEN	186	Wild Coffee	Psychotria nervosa	MEDIUM	YES	24" HT. X 24" SPRD. @ 24" O.C.
TRF	394	Dwarf Fakahatchee Grass	Tripsacum floridana	LOW	YES	24" HT. X 24" SPRD. @ 24" O.C.
DAM	28	Gamba Cycad	Zamia pumila	LOW	YES	24" HT. X 24" SPRD. @ 24" O.C.
SENSORY GARDEN						
CAN*	180	Yellow Canna	Canna flaccida	HIGH	YES	24" HT. X 24" SPRD. @ 36" O.C.
CRS*	95	Rattlebush	Cephalanthus occidentalis	HIGH	YES	24" HT. X 24" SPRD. @ 36" O.C.
FOS*	213	Florida Privet	Forestiera segregata	LOW	YES	36" HT. X 36" SPRD. @ 36" O.C.
IVO*	238	Southern Blue Flag Iris	Iris virginica 'Contraband Girl'	HIGH	YES	18" HT. X 18" SPRD. @ 18" O.C.
LOC*	347	Cardinal Flower	Lobelia cardinalis	HIGH	YES	18" HT. X 18" SPRD. @ 36" O.C.
TFV*	314	Dwarf Fakahatchee Grass	Tripsacum floridana	LOW	YES	24" HT. X 24" SPRD. @ 24" O.C.
GROUND COVERS						
ARG	191	Perennial Peanut	Arachis glabrata	LOW	NO	6" HT. X 6" SPRD. @ 6" O.C.
CAR	150	Emerald Blanket Dwarf Natal Plum	Carissa macrocarpa 'Emerald Blanket'	LOW	NO	6" HT. X 12" SPRD. @ 18" O.C.
DIT	148	Variigated Flax Lily	Dianella tasmanica 'Variety'	LOW	NO	18" HT. X 18" SPRD. @ 24" O.C.
ILV	371	Schillings Dwarf Holly	Ilex vomitoria 'Schillings Dwarf'	LOW	YES	12" HT. X 12" SPRD. @ 18" O.C.
LIM	68	Liriope	Liriope muscari 'Emerald Goddess'	LOW	NO	12" HT. X 12" SPRD. @ 18" O.C.
ROCK	731 sf	Decorative Landscape Stone	Rock	N/A	NO	TO BE SELECTED BY OWNER. INSTALL WEED MAT PRIOR TO SPREADING.

DRAWING AND PLANT SCHEDULE NOTES:
1. THIS PLANT SCHEDULE INCLUDES THE STREET TREE QUANTITIES.
2. SEE TYPICAL LANDSCAPE PLANS ON SHEET LP-4 FOR LANDSCAPE QUANTITIES OF INDIVIDUAL LOTS.
3. PLANTS WITH AN ASTERISK (*) DENOTES A SENSORY GARDEN PLANTING.

LANDSCAPE NOTES:

1. STRUCTURAL ELEMENTS AND HARDSCAPE FEATURES INDICATED ON LANDSCAPE PLANS ARE FOR INFORMATIONAL PURPOSES ONLY. LANDSCAPE PLANS ARE TO BE UTILIZED FOR LOCATION OF LIVING PLANT MATERIAL ONLY. LANDSCAPE PLANS SHOULD NOT BE UTILIZED FOR STAKING AND LAYOUT OR LOCATION OF ANY STRUCTURAL SITE FEATURES INCLUDING BUT NOT LIMITED TO: BUILDINGS, SIGNAGE, PATHWAYS, EASEMENTS, BERMS, WALL, FENCES, UTILITIES OR ROADWAYS.
2. CONTRACTOR SHALL ACQUIRE ALL APPLICABLE FEDERAL, STATE, LOCAL, JURISDICTIONAL OR UTILITY COMPANY PERMITS REQUIRED PRIOR TO REMOVAL, RELOCATION, AND/OR INSTALLATION OF LANDSCAPE MATERIALS INDICATED WITHIN PLAN DOCUMENTS. THE CONTRACTOR SHALL HAVE PERMITS "IN HAND" PRIOR TO STARTING WORK. LANDSCAPE ARCHITECT SHALL BEAR NO RESPONSIBILITY FOR WORK PERFORMED WITHOUT PERMITTED DRAWINGS. THE CONTRACTOR SHALL BE RESPONSIBLE FOR ALL CHANGES TO THE WORK, AT NO ADDITIONAL COST TO THE OWNER, AS A RESULT OF UNAUTHORIZED WORK PRIOR TO RECEIPT OF PERMIT.
3. TREES SHOWN ON THE PLAN ARE FOR GRAPHIC REPRESENTATION ONLY. TREE SPACING IS BASED ON DESIGN REQUIREMENTS AND THE TREES SHOWN ON THESE PLANS ATTEMPT TO ACCOMPLISH THAT SPACING WHILE MAINTAINING THE REQUIRED SETBACKS FROM UTILITIES. IN THE EVENT OF A CONFLICT, AFFECTED PLANT MATERIAL SHALL BE FIELD ADJUSTED WITH THE APPROVAL OF THE LANDSCAPE ARCHITECT TO AVOID CONFLICTS WITH THE WITH EXISTING AND PROPOSED UTILITIES, LIGHT POLES, DRAINAGE STRUCTURES OR LINES, LAKE MAINTENANCE EASEMENTS OR, OTHER AFFECTED SITE FEATURES.
4. ANY PLANTING WITHIN THE SIGHT TRIANGLES SHALL PROVIDE UNOBSTRUCTED VIEWS AT A LEVEL BETWEEN 30" AND 8' ABOVE THE PAVEMENT.
5. ALL UTILITY BOXES/ STRUCTURES TO BE SCREENED ON 3 SIDES W/ APPROVED PLANTING MATERIAL.
6. IRRIGATION IS REQUIRED PROVIDING 100% COVERAGE WITH A MAXIMUM OF 50% OVERLAP, AN AUTOMATIC RAIN SENSOR MUST BE INCLUDED.
7. ALL PLANT MATERIAL TO BE INSTALLED SHALL CONFORM TO FLORIDA POWER AND LIGHT'S (FPL'S) RIGHT TREE RIGHT PLACE GUIDELINES.
8. IN CASE OF DISCREPANCIES PLANS TAKE PRECEDENCE OVER PLANT LIST.
9. LANDSCAPE CONTRACTOR RESPONSIBLE FOR VERIFICATION OF ALL QUANTITIES PRIOR TO BIDDING.
10. REMOVAL OF EXISTING VEGETATION IS RESPONSIBILITY OF LANDSCAPE CONTRACTOR.
11. RELOCATION OF EXISTING VEGETATION IS RESPONSIBILITY OF LANDSCAPE CONTRACTOR. REFER TO SPECIFICATIONS FOR RELOCATION INSTRUCTIONS.
12. ALL PLANT MATERIAL TO BE FLORIDA GRADE #1 AT TIME OF INSTALLATION UNLESS OTHERWISE NOTED.



NO.	DATE	REVISION	BY
1	2023-09-15	1ST RESUBMITTAL	
2	2023-10-23	2ND RESUBMITTAL	
3	2023-12-05	3RD RESUBMITTAL	

CERT NO. 30975

WGI
WGInc.com
2035 VISTA PARKWAY, WEST PALM BEACH, FLORIDA 33411
561.687.2220


CERTIFIED LANDSCAPE ARCHITECT
CORBETT A. KISSELL, JR.
LA 0667017
STATE OF FLORIDA


PRELIMINARY
NOT FOR CONSTRUCTION, BIDDING, OR PERMIT PURPOSES.
INITIAL SUBMITTAL
JUNE 7, 2023

COTTAGE DISTRICT
NE 4TH AND 5TH AVENUE AT N. SEACREST BLVD.
BOYNTON BEACH, FLORIDA

OVERALL LANDSCAPE PLAN

SHEET
LP-1
2 OF 7
PROJECT# 8521.00

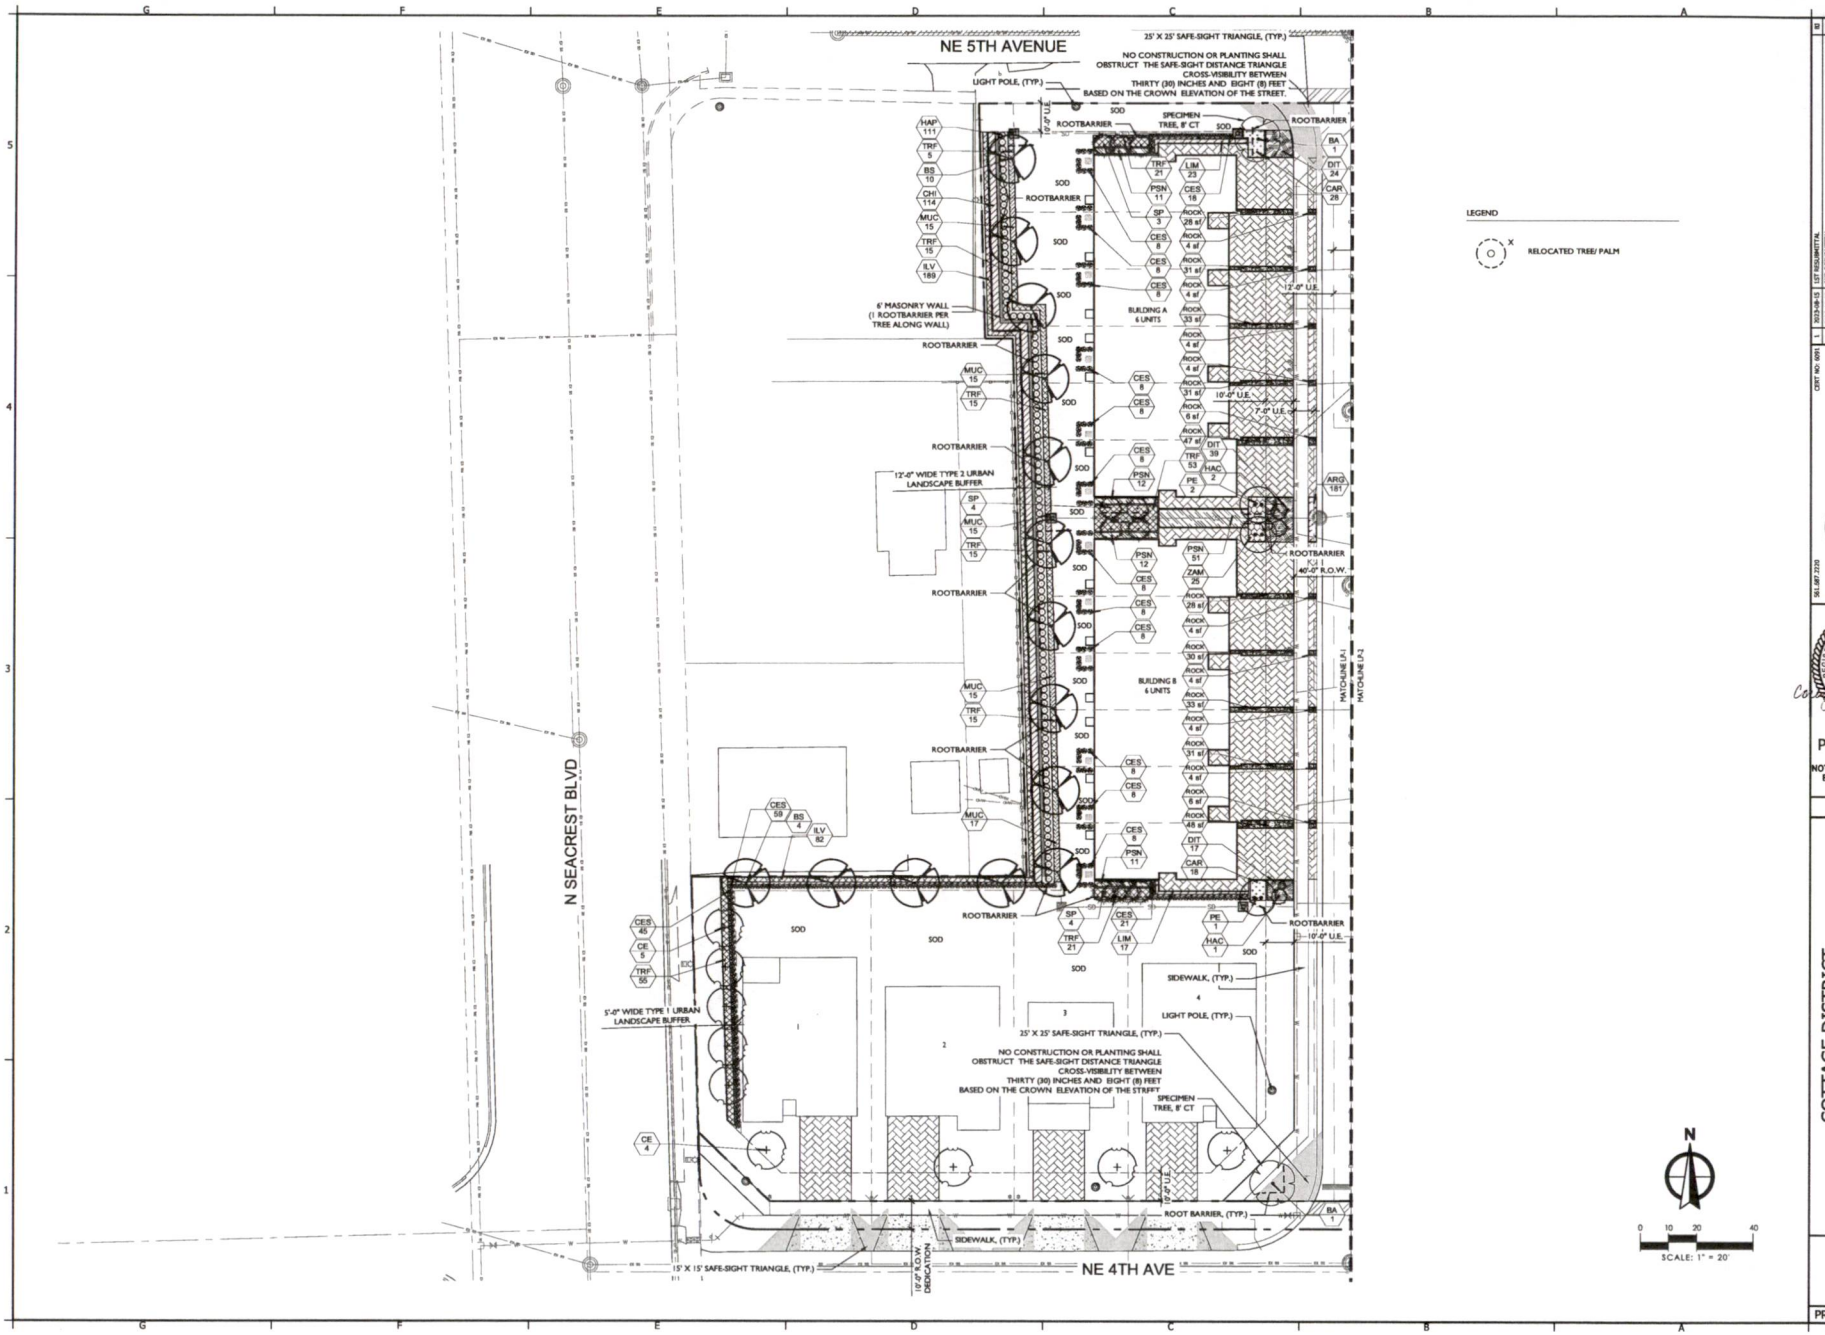
NE 5TH AVENUE
N SEACREST BLVD
NE 4TH AVE
LEGEND
RELOCATED TREE/ PALM
N
SCALE: 1" = 20'
PRELIMINARY
NOT FOR CONSTRUCTION, BIDDING, OR PERMIT PURPOSES.
INITIAL SUBMITTAL JUNE 7, 2023
COTTAGE DISTRICT
NE 4TH AND 5TH AVENUE AT N. SEACREST BLVD.
BOYNTON BEACH, FLORIDA
LANDSCAPE PLAN
SHEET LP-2
3 OF 7
PROJECT# 8521.00

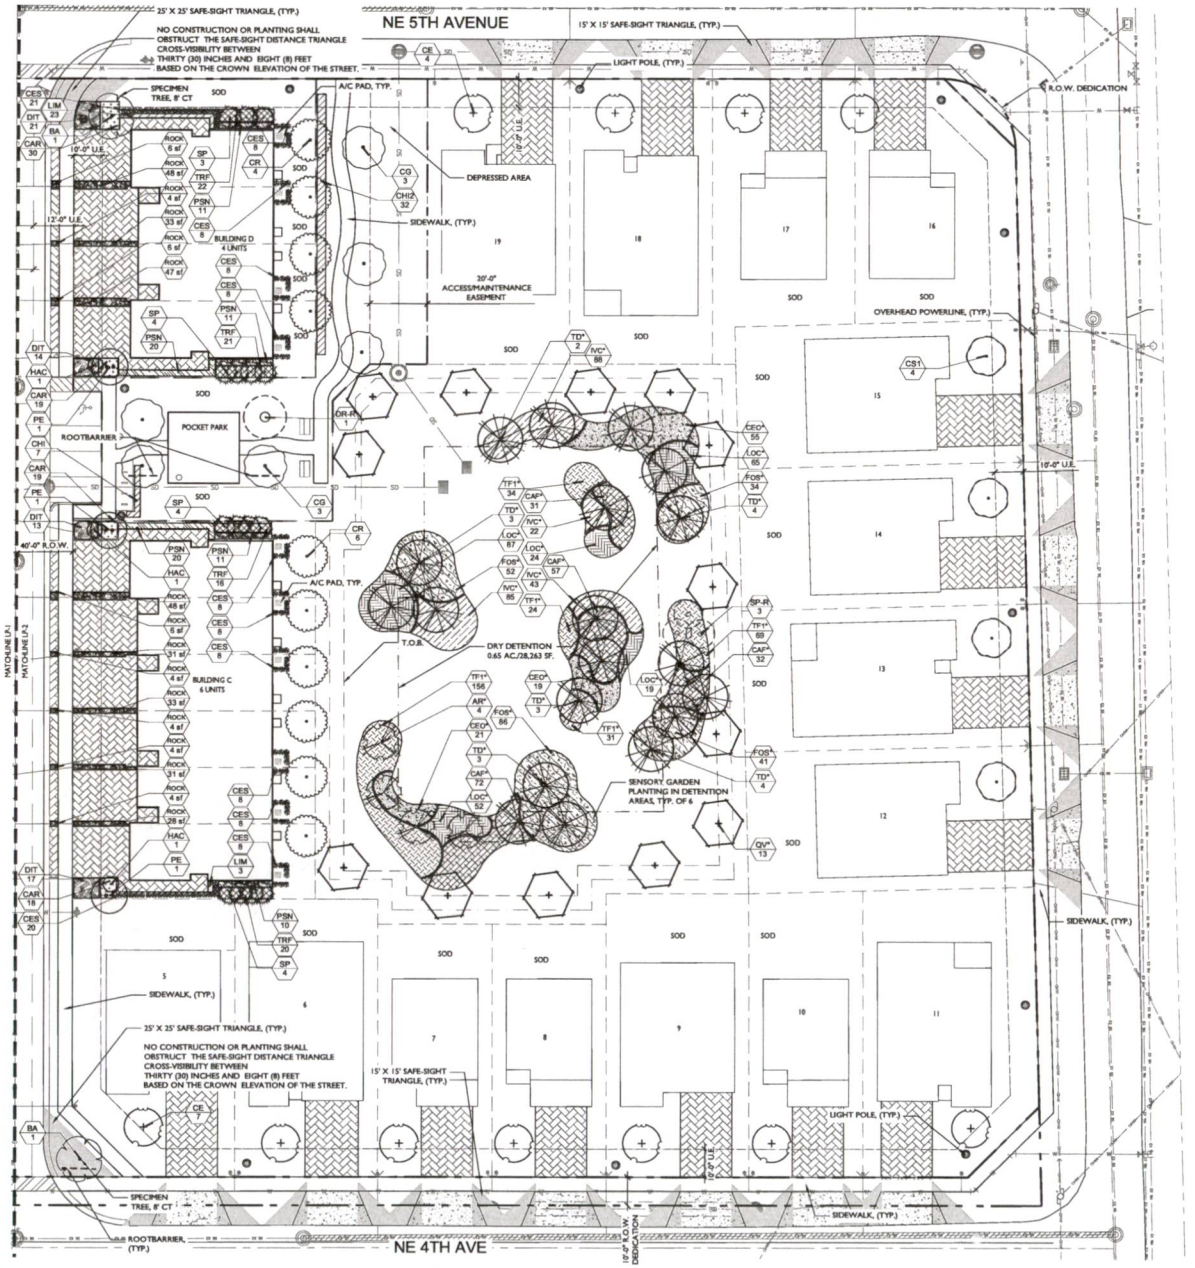

NO.	DATE	REVISION	BY
1	2023-08-15	1ST RESUBMITTAL	EB
2	2023-10-31	2ND RESUBMITTAL	EB
3	2023-12-08	3RD RESUBMITTAL	EB

CERT NO: 6691
561.687.2220

WGI.
WGInc.com
2035 VISTA PARKWAY, WEST PALM BEACH, FLORIDA 33411

REGISTERED LANDSCAPE ARCHITECT
GEORGE K. KISSEL
LA 0667017
STATE OF FLORIDA

PRELIMINARY

NOT FOR CONSTRUCTION, BIDDING, OR PERMIT PURPOSES.

INITIAL SUBMITTAL
JUNE 7, 2023

COTTAGE DISTRICT

NE 4TH AND 5TH AVENUE AT N. SEACREST BLVD.
BOYNTON BEACH, FLORIDA


LANDSCAPE PLAN

SHEET
LP-3
4 OF 7


PROJECT# 8521.00

1. WALLS, FENCES, COMMON BUILDING APPURTENANCES, FREESTANDING AND SITE AMENITIES SUCH AS POOL AND SCREEN ENCLOSURES, WILL BE REGULATED BY CITY CODE. WHEN A LOT ABUTS A STORMWATER DETENTION AREA, LANDSCAPE BUFFER OR POCKET PARK THE SETBACK FOR SUCH STRUCTURES MAY BE REDUCED BY UP TO TWO (2) FEET.


2. CURRENT FLORIDA POOL BUILDING CODES TAKE PRECEDENT. ANY REQUIRED MINIMUM CLEARANCE DISTANCES AROUND POOL EDGE MUST BE MET.

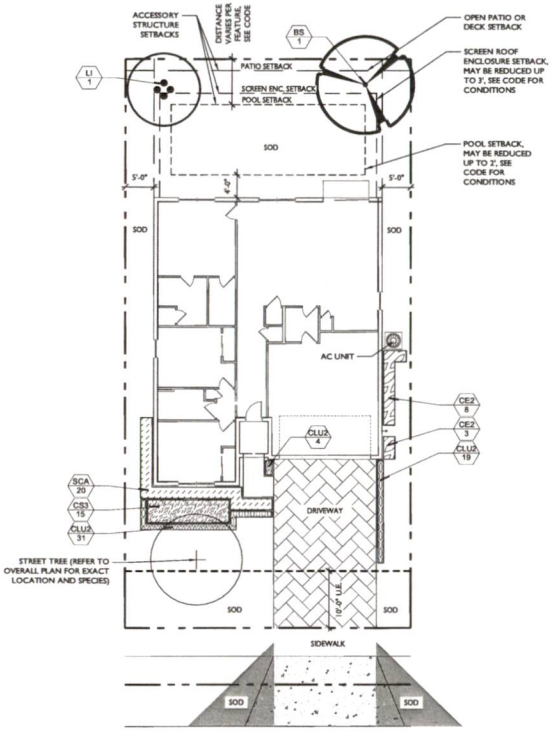

BROWNING (LOTS 2, 5, 9, 12, 14, 15 & 19)

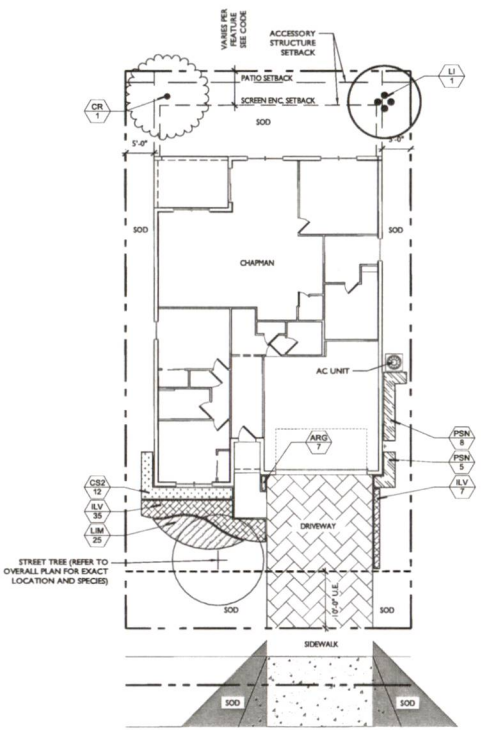

CHAPMAN LOTS (1, 4, 6, 11, 13 & 18)

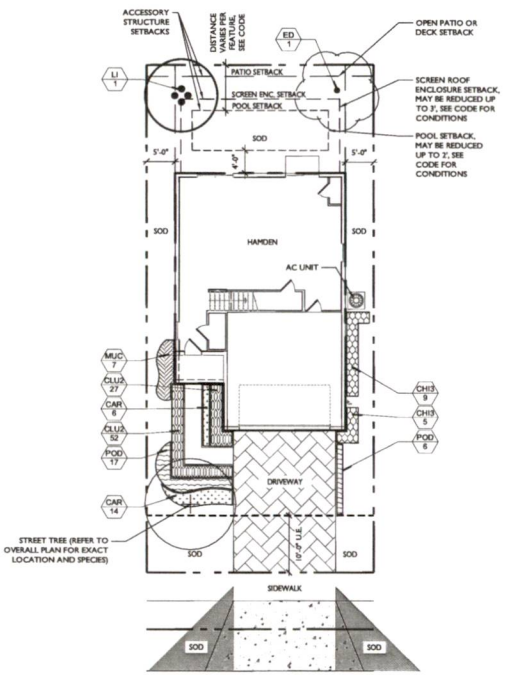

HAMDEN LOTS 3, 7, 8, 10, 16 & 17

PLANT SCHEDULE BROWNING

CODE	QTY	COMMON NAME	BOTANICAL NAME	WATER USAGE	NATIVE	REMARKS
TREES						
BS	1	Gumbo Limbo	Bursera simaruba	LOW	YES	14' HT. X 6' SPRD., 4.5" CAL. MIN.
LI	1	Cherokee Crape Myrtle	Lagerstroemia Indica 'Cherokee'	HIGH	NO	14' HT. X 6' SPRD., 4.5" CAL. MIN., MULTI-TRUNK, 4 TRUNK MIN.
SHRUB AREAS						
CS3	15	Sloppy Painter Croton	Codiaeum variegatum 'Sloppy Painter'	MEDIUM	NO	24" HT. X 24" SPRD. @ 24" O.C.
CE2	11	Green Buttonwood	Conocarpus erectus	LOW	MEDIUM	24" HT. X 24" SPRD. @ 24" O.C.
SCA	20	Dwarf Schefflera	Schefflera arboricola	LOW	NO	24" HT. X 24" SPRD. @ 24" O.C.
GROUND COVERS						
CLU2	54	Dwarf Clusia	Clusia fluminensis	LOW	NO	12" HT. X 12" SPRD. @ 12" O.C.

PLANT SCHEDULE CHAPMAN

CODE	QTY	COMMON NAME	BOTANICAL NAME	WATER USAGE	NATIVE	REMARKS
TREES						
CR	1	Pitch Apple	Clusia rosea	LOW	YES	14' HT. X 6' SPRD., 4.5" CAL. MIN.
LI	1	Cherokee Crape Myrtle	Lagerstroemia indica 'Cherokee'	HIGH	NO	14' HT. X 6' SPRD., 4.5" CAL. MIN., MULTI-TRUNK, 4 TRUNK MIN.
SHRUB AREAS						
CS2	12	Silver Buttonwood	Conocarpus erectus var. sericeus	LOW	YES	24" HT. X 24" SPRD. @ 24" O.C.
PSN	13	Wild Coffee	Psychotria nervosa	MEDIUM	YES	24" HT. X 24" SPRD. @ 24" O.C.
GROUND COVERS						
ARG	7	Perennial Peanut	Arachis glabrata	LOW	NO	6" HT. X 6" SPRD. @ 6" O.C.
ILV	42	Schillings Dwarf Holly	Ilex vomitoria 'Schillings Dwarf'	LOW	YES	12" HT. X 12" SPRD. @ 18" O.C.
LIM	25	Lirope	Liriope muscari 'Emerald Goddess'	LOW	NO	12" HT. X 12" SPRD. @ 18" O.C.

PLANT SCHEDULE HAMDEN

CODE	QTY	COMMON NAME	BOTANICAL NAME	WATER USAGE	NATIVE	REMARKS
TREES						
ED	1	Japanese Blueberry Tree	Elaeocarpus decipiens	NO	NO	14' HT. X 6' SPRD., 4.5" CAL. MIN.
LI	1	Cherokee Crape Myrtle	Lagerstroemia Indica 'Cherokee'	HIGH	NO	14' HT. X 6' SPRD., 4.5" CAL. MIN., MULTI-TRUNK, 4 TRUNK MIN.
SHRUB AREAS						
CHI3	14	Cocoplum	Chrysobalanus icaco	MEDIUM	YES	24" HT. X 24" SPRD. @ 24" O.C.
MUC	7	Pink Muhly Grass	Muhlenbergia capillaris	LOW	YES	24" HT. X 24" SPRD. @ 24" O.C.
GROUND COVERS						
CAR	20	Emerald Blanket Dwarf Natal Plum	Carissa macrocarpa 'Emerald Blanket'	LOW	NO	6" HT. X 12" SPRD. @ 18" O.C.
CLU2	79	Dwarf Clusia	Clusia fluminensis	LOW	NO	12" HT. X 12" SPRD. @ 12" O.C.
POD	23	Dwarf Podocarpus	Podocarpus macrophyllus 'Dwarf Pringles'	MEDIUM	NO	12" HT. X 12" SPRD. @ 18" O.C.

NOTES:
1. THIS IS A TYPICAL UNIT LANDSCAPE PLAN FOR MULTIPLE BUILDINGS. SPECIFIC SITE PARAMETERS MAY CAUSE CONFLICTS. IN EVENT OF A CONFLICT, CONTACT LANDSCAPE ARCHITECT IMMEDIATELY.
2. REFER TO SHEET LP-1 FOR STREET TREE QUANTITIES AND LOCATIONS.

N

0 5 10 20
SCALE: 1" = 10'

NO.	DATE	REVISION	BY
1	2023-09-15	1ST RESUBMITTAL	BS
2	2023-11-03	2ND RESUBMITTAL	BS
3	2023-12-05	3RD RESUBMITTAL	BS

CERT NO: 6991

WGI.
WGInc.com
3035 VISTA PARKWAY, WEST PALM BEACH, FLORIDA 33411
561.687.2220

CORNELIA A. KISSEL — LANDSCAPE ARCHITECT — LA 0667017 — STATE OF FLORIDA

PRELIMINARY

NOT FOR CONSTRUCTION, BIDDING, OR PERMIT PURPOSES.

INITIAL SUBMITTAL
JUNE 7, 2023

COTTAGE DISTRICT

NE 4TH AND 5TH AVENUE AT N. SEACREST BLVD.
BOYNTON BEACH, FLORIDA

LANDSCAPE PLAN


SHEET
LP-4
5 OF 7

PROJECT# 8521.00

SMALL PALM STAKING PLAN

NOTE:
1. APPLICABLE TO ALL PALMS WITH CALIPER SIZE OF LESS THAN SIX (6) INCHES.
2. ALL TREE SUPPORTS MATERIALS ARE TO BE REMOVED FROM EACH TREE ONCE IT IS ESTABLISHED. TYPICALLY SIX MONTHS FOR SHADE TREES OR ONE YEAR FOR PALMS.


NTS.

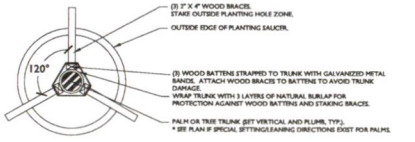

LARGE PALM OR TREE STAKING PLAN


NOTE:
1. APPLICABLE TO ALL MULTI-TRUNK PALMS AND PALMS WITH CALIPER SIZE OF SIX (6) INCHES OR GREATER.
2. ALL TREE SUPPORTS MATERIALS ARE TO BE REMOVED FROM EACH TREE ONCE IT IS ESTABLISHED. TYPICALLY SIX MONTHS FOR SHADE TREES OR ONE YEAR FOR PALMS.

NTS.

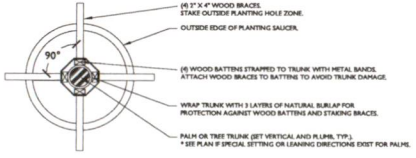

PALM PLANTING DETAIL


NTS.

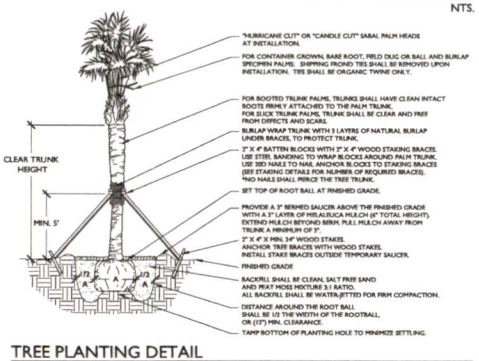

TREE PLANTING DETAIL

NOTE:
1. ALL TREE SUPPORT MATERIALS ARE TO BE REMOVED FROM EACH TREE ONCE IT IS ESTABLISHED. TYPICALLY SIX MONTHS TO ONE YEAR AFTER PLANTING FOR SHADE TREES.


NTS.

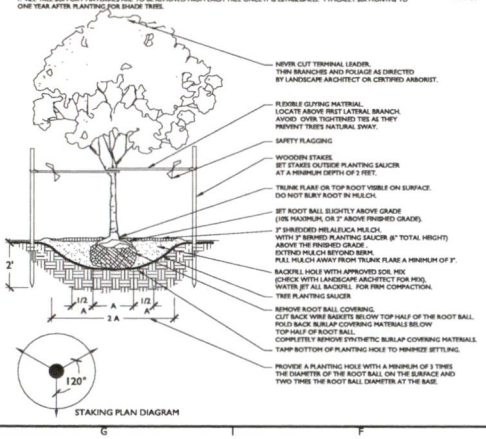

STAKING PLAN DIAGRAM

GROUNDCOVER DETAIL

NTS.

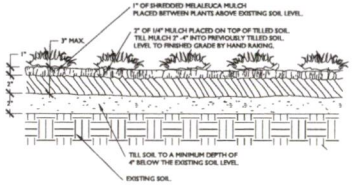

PLANT SPACING DETAIL

NTS.


SPACING "D"	ROW "A"
6" O.C.	5.2"
8" O.C.	6.9"
10" O.C.	8.66"
12" O.C.	10.4"
18" O.C.	15.6"
24" O.C.	20.8"
30" O.C.	26.0"
36" O.C.	31.2"
48" O.C.	41.6"

PLANT SPACING CHART



SHRUB PLANTING DETAIL

NTS.

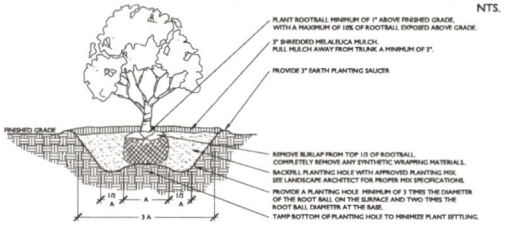


ROOT BARRIER DETAIL

NOTE:
1. TREES ARE TO BE INSTALLED WITH A MINIMUM TEN FOOT (10') SEPARATION FROM ANY PUBLIC WATER OR PUBLIC SEWER MAIN AND/OR SERVICE, HYDRANTS, AND LIFT STATIONS. IF A TEN FOOT (10') SEPARATION CANNOT BE ACHIEVED, THE TREE SHALL BE INSTALLED WITH A ROOT BARRIER SYSTEM.


2. ROOT BARRIERS SHALL COMPLY WITH ALL REQUIREMENTS OF THE MUNICIPALITY WITHIN WHICH THEY ARE LOCATED AS WELL AS WITH ANY REQUIREMENTS OF THE UTILITY HOLDER OF THE AFFECTED UTILITIES. IN THE EVENT THAT CONFLICTING REQUIREMENTS EXIST BETWEEN THIS ROOT BARRIER DETAIL, AND THE MUNICIPALITY/UTILITY HOLDER REQUIREMENTS, THE MORE STRINGENT OF THE REQUIREMENTS SHALL BE APPLICABLE.

NTS.

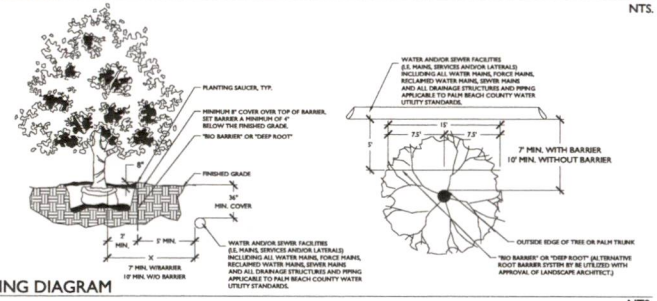

TYPICAL PLANTING DIAGRAM


NTS.

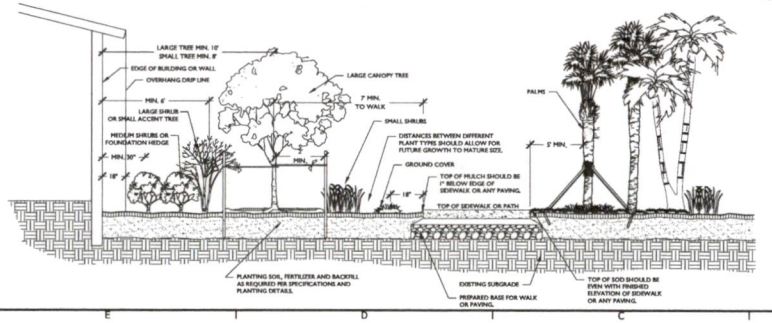

TREE PROTECTION DETAIL


NOTE: 1. THIS DETAIL APPLIES TO ALL TREES THAT WILL BE PRESERVED IN PLACE OR BE RELOCATED.

NTS.

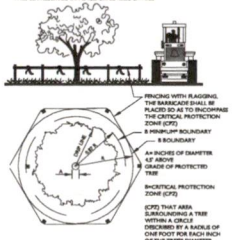

SHRUB AND GROUNDCOVER PLANTING DETAIL

NTS.

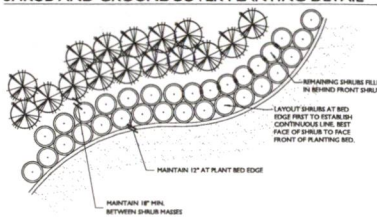

IRRIGATION NOTES:

5. Water Source. To conserve water, potable water is not to be used for irrigation purposes. Instead, alternative sources of water shall be used for irrigating landscaping materials such as well water, lakes, and/or reclaimed water where available and to be used in compliance with city and county regulations. Where ground water is not available of the quality necessary for irrigation purposes, and other preferable sources are not available, potable may be used in accordance with the following requirements:

a. Approval is obtained from the Department of Utilities;
b. The site irrigation system must be designed to only use a restricted number of gallons per month (water bill);
c. The site irrigation system must be designed to automatically remove all established trees off watering at the end of year one (1);
d. The site irrigation system must be designed for simple removal of all established trees on separate zones from watering at the end of the first year;
e. All trees, shrubs, and plants (no sod) used in the site landscape design must be identified as having low watering needs in the South Florida Water Management District's "Waterwise" publication; and
f. Landscape and irrigation improvements must be inspected annually for compliance with these requirements.

6. All landscaped areas shall be provided with an automatic water supply system as approved through a land development permit (see Chapter 2, Article III, Section 3). Irrigation systems shall be designed as follows:

a. To provide the minimal water volume based on the particular watering needs of individual plant species;
b. To consider soil, slope, and other site characteristics in order to minimize water waste, including overspray, the watering of impervious surfaces and other non-vegetative areas, and off-site runoff;
c. To minimize free flow conditions in case of damage or other mechanical failure;
d. To use the lowest quality water feasible. Reused water may be required in accordance with Chapter 26, Article VIII of Part II City Code of Ordinances if a main supply is within five hundred (500) feet of the site and permitted by the Palm Beach County Health Department;
e. To include rain switches and other approved devices, such as soil moisture sensor controllers to prevent unnecessary irrigation;
f. A recommended season operating schedule and average precipitation rates for each irrigation zone for both establishment and maintenance conditions shall be provided by the system controller;
g. Provide the following minimum capabilities:
   (1) Programmable in minutes, by day of week, season, and time of day;
   (2) Ability to accommodate multiple start times and programs;
   (3) Automatic shutoff after adequate rainfall;
   (4) Ability to maintain time during power outages for a minimum of three (3)days; and
   (5) Operational flexibility to meet applicable year-round water conservation requirements and temporary water shortage restrictions.
h. Precipitation rates for sprinklers and all other emitters in the same zone shall be matched, except that micoirrigation emitters may be specified to meet the requirements of the individual plants;
i. To consider factors that maximizes uniformity such as;
   (1) Emitter types;
   (2) Head spacing;
   3) Sprinkler pattern; and
   (4) Water pressure at the emitter.
j. To correlate to the organization of each hydrozone. All plants requiring watering during establishment. Temporary facilities may be installed to facilitate establishment. Irrigation must be conducted in accordance with restrictions imposed by the South Florida Water Management District (SFWMD):
k. To avoid irrigation during periods of sufficient soil moisture, automatic shut-off equipment with sensing devices shall be required and used:
l. If the water supply for the irrigation system is from a well, a constant pressure flow control device or pressure tank with adequate capacity shall be required to minimize pump "cycling," if there is a pressure switch in the design;
m. Check valves must be installed at irrigation heads as needed to prevent low head drainage and puddling;
n. Nozzle precipitation rates for all heads within each valve circuit must be matched to within twenty percent (20%) of one (1) another;
o. No water spray from irrigation systems shall be applied under roof overhangs; and
p. Irrigated areas shall not be less than four (4) feet wide, except when next to contiguous property or using micro, drip, or spray irrigation.
q. A regular irrigation maintenance schedule shall include but not be limited to checking, adjusting, and repairing irrigation equipment; and resetting the automatic controller according to the season and inspected by the city.
r. To maintain the original performance and design integrity of the irrigation system, repair of the equipment shall be done with the originally specified materials or their equivalents.

NO.	DATE	REVISION	BY
1	2023-06-13	1ST RESUBMITTAL	BD
2	2023-09-13	2ND RESUBMITTAL	BD
3	2023-12-05	3RD RESUBMITTAL	BD

CERT NO: 6695 | 561.687.2220

WGI. WGInc.com
3200 VISTA PARKWAY, WEST PALM BEACH, FLORIDA 33411

ASSOCIATED LANDSCAPE CONSULTANTS, INC. GORDON L. KISSEL, ASLA
LA 0667017
STATE OF FLORIDA

PRELIMINARY
NOT FOR CONSTRUCTION, BIDDING, OR PERMIT PURPOSES.
INITIAL SUBMITTAL JUNE 7, 2023

COTTAGE DISTRICT
NE 4TH AND 5TH AVENUE AT N. SEACREST BLVD.
BOYNTON BEACH, FLORIDA

LANDSCAPE DETAILS

SHEET
LP-5
6 OF 7
PROJECT# 8521.00

Landscape Planting - Part I. General

I. Description of Work
A. Provide all exterior planting as shown on the drawings or inferable therefrom and/or as specified in accordance with the requirements of the Contract Documents. Landscape plans provided indicate the proposed location of living plant material only. Structural elements and hardscape features indicated on the landscape plans are for information purposes only. Landscape plans are not to be utilized for staking and layout or location of any structural site features including but not limited to, buildings, signage, pathways, easements, utilities or roadways.
B. These specifications include standards necessary for and incidental to the execution and completion of planting as indicated on the prepared drawings and specified herein.
C. All applicable federal, state and local permits shall be attained prior to the removal, relocation, or installation of plant materials indicated within the plan documents.
D. Protection of existing features. During construction, protect all existing trees, shrubs, and other specified vegetation, site features and improvements, structures, and utilities specified herein and/or on submitted drawings. Removal or destruction of existing plantings is prohibited unless specifically authorized by the owner, and with permit as required by associated federal, state and local government agencies.

II. Applicable Standards
A. American National Standards for Tree Care Operations, ANSI A300. American National Standards Institute, 11 West 42nd Street, New York, N.Y. 10036.
B. American Standard for Nursery Stock, ANSI Z60.1. American Nursery and Landscape Association, 1250 Eye Street, NW, Suite 500, Washington, D.C. 20005.
C. Hortus Third, The Staff of the L.H. Bailey Hortorium. 1976. MacMillan Publishing Co., New York.
D. Florida Department of Agriculture "Grades and Standards for Nursery Plants", most recent addition.
E. National Arborist Association- Pruning Standards for Shade Trees
F. All standards shall include the latest additions and amendments as of the date of advertisement for bids

III. Qualifications
A. Landscape planting and related work shall be performed by a firm with a minimum of five years experience specializing in this type of work. All contractors and their sub-contractors who will be performing any landscape work included in this section of the specification shall be approved by the landscape architect.
B. Landscape Contractor shall be licensed and shall carry any necessary insurance and shall protect the Landscape Architect and Owner against all liabilities, claims or demands for injuries or damage to any person or property growing out of the performance of the work under this contract. All workers shall be covered by Workman's Compensation Insurance.

IV. Requirements of Regulatory Agencies
A. Certificates of inspection shall accompany the invoice for each shipment of plants as may be required by law for transportation. File certificates with the landscape architect prior to acceptance of the material. Inspection by federal or state authorities at place of growth does not preclude rejection of the plants at the site.

V. Submittals
A. Manufacturer's Data: Submit copies of the manufacturer's and/or source data for all materials specified, including soils, soil amendments and fertilizer materials. Comply with regulations applicable to landscape materials.
B. Samples: Submit samples of all topsoil, soil mixes, mulches, and organic materials. Samples shall weigh 1 kg (2 lb) and be packaged in plastic bags. Samples shall be typical of the lot of material to be delivered to the site and provide an accurate indication of color, texture, and organic makeup of the material.
C. Nursery Sources: Submit a list of all nurseries that will supply plants, along with a list of the plants they will provide and the location of the nursery.
D. Soil Test: Submit soil test analysis report for each sample of topsoil and planting mix from a soil testing laboratory approved by the landscape architect.
1. Provide a particle size analysis, including the following gradient of mineral content:

USDA Designation	Size in mm
Gravel	+2 mm
Very Course Sand	1-2 mm
Coarse Sand	0.5-1 mm
Medium Sand	0.25-0.5 mm
Fine Sand	0.1-0.25 mm
Very fine sand	0.05-0.1 mm
Silt	0.002-0.05 mm
Clay	smaller than 0.002

2. Provide a chemical analysis, including the following:
a. pH and buffer pH
b. Percentage of organic content by oven-dried weight.
c. Nutrient levels by parts per million, including phosphorus, potassium magnesium, manganese, iron, zinc, and calcium. Nutrient test shall include the testing laboratory recommendations for supplemental additions to the soil based on the requirements of horticultural plants.
d. Soluble salt by electical conductivity of a 1:2, soil: water, sample measured in millimho per cm.
e. Cation exchange capacity (CEC).
E. Material Testing: Submit the manufacturers particle size analysis, and the pH analysis and provide a description and source location for the content material of all organic materials.
F. Maintenance Instructions: Prior to the end of maintenance period, Landscape Contractor shall furnish three copies of written maintenance instructions to the Landscape Architect for transmittal to the Owner for maintenance and care of installed plants through their full growing season.

VI. Utility Verification
A. The contractor shall contact the local utility companies for verification of the location of all underground utility lines in the area of the work. The contractor shall be responsible for all damage resulting from neglect or failure to comply with this requirement.

Part 2. Materials

I. Plants
A. Plants shall be true to species and variety specified and nursery-grown in accordance with good horticultural practices under climatic conditions similar to those in the locality of the project for at least two years. They shall have been freshly dug.
1. All plant names and descriptions shall be as defined in Hortus Third.
2. All plants shall be grown and harvested in accordance with the American Standard for Nursery Stock and Florida Department of Agriculture Grades and Standards for Nursery Plants.
3. Unless approved by the landscape architect, plants shall have been grown at a latitude not more than 325 km (200 miles) north or south of the latitude of the project unless the provenance of the plant can be documented to be compatible with the latitude and cold hardiness zone of the planting location.
B. Unless specifically noted, all plants shall be exceptionally heavy, symmetrical, and so trained or favored in development and appearance as to be unquestionably and outstandingly superior in form, compactness, and symmetry. They shall be sound, healthy, vigorous, well branched, and densely foliated when in leaf; free of disease and insects, eggs, or larvae; and shall have healthy, well-developed root systems. They shall be free from physical damage or other conditions that would prevent vigorous growth.
1. Trees with multiple leaders, unless specified, will be rejected. Trees with a damaged or crooked leader, bark abrasions, sunscald, disfiguring knots, insect damage, or cuts of limbs over 20 mm (3/4 in.) in diameter that are not completely closed will be rejected.
C. Plants shall conform to the measurements specified, except that plants larger than those specified may be used if approved by the landscape architect. Use of larger plants shall not increase the contract price. If larger plants are approved, the root ball shall be increased in proportion to the size of the plant.
1. Caliper measurements shall be taken on the trunk 150 mm (6 in.) above the natural ground line for trees up to and including 100 mm (4 in.) in caliper, and 300 mm (12 in.) above the natural ground line for trees over 100 mm (4 in.) in caliper. Height and spread dimensions specified refer to the main body of the plant and not from branch tip to branch tip. Plants shall be measured when branches are in their normal position. If a range of sizes is given, no plant shall be less than the minimum size, and no less than 50 percent of the plants shall be as large as the maximum size specified. Measurements specified are minimum sizes acceptable after pruning, where pruning is required. Plants that meet measurements but do not possess a standard relationship between height and spread, according to the Florida Department of Agriculture Grades and Standards for Nursery Plants, shall be rejected.
D. Substitutions of plant materials will not be permitted unless authorized in writing by the landscape architect. If proof is submitted in writing that a plant specified is not obtainable, consideration will be given to the nearest available size or similar variety, with a corresponding adjustment of the contract price.
E. The plant schedule provided at the end of this section, or on the drawing, is for the contractor's information only, and no guarantee is expressed or implied that quantities therein are correct or that the list is complete. The contractor shall ensure that all plant materials shown on the drawings are included in his or her bid.
F. All plants shall be labeled by plant name. Labels shall be attached securely to all plants, bundles, and containers of plant materials when delivered. Plant labels shall be durable and legible, with information given in weather-resistant ink or embossed process lettering.
G. Selection and Tagging
1. Plants shall be subject to inspection for conformity to specification requirements and approval by the landscape architect at their place of growth and upon delivery. Such approval shall not impair the right of inspection and rejection during progress of the work.
2. A written request for the inspection of plant material at their place of growth shall be submitted to the landscape architect at least ten calendar days prior to digging. This request shall state the place of growth and the quantity of plants to be inspected. The landscape architect may refuse inspection at this time if, in his or her judgment, sufficient quantities of plants are not available for inspection or landscape architect deems inspection is not required.
3. All field grown deciduous trees shall be marked to indicate the trees north orientation in the nursery. Place a 1-in. diameter spot of white paint onto the north side of the tree trunk within the bottom 12 inches of the trunk.
H. Anti-Desiccants
1. Anti-desiccants, if specified, are to be applied to plants in full leaf immediately before digging or as required by the landscape architect. Anti-desiccants are to be sprayed so that all leaves and branches are covered with a continuous protective film.
I. Balled and Burlapped (B&B) Plant Materials
1. Trees designated B&B shall be properly dug with firm, natural balls of soil retaining as many fibrous roots as possible, in sizes and shapes as specified in the Florida Department of Agriculture Grades and Standards for Nursery Plants. Balls shall be firmly wrapped with synthetic, natural, or treated burlap, and/or wire. All synthetic fabric should be removed from the rootball prior to planting. True biodegradable burlap can be left around the root ball. The root collar shall be apparent at surface of ball. Trees with loose, broken, processed, or manufactured root balls will not be accepted, except with special written approval before planting.
J. Container Plants
1. Plants grown in containers shall be of appropriate size for the container as specified in the most recent edition of the Florida Department of Agriculture Grades and Standards for Nursery Plants and be free of circling roots on the exterior and interior of the root ball.
2. Container plants shall have been grown in the container long enough to have established roots throughout the growing medium.
K. Bareroot and Collected Plants
1. Plants designated as bareroot or collected plants shall conform to the American Standard for Nursery Stock.
2. Bareroot material shall not be dug or installed after bud break or before dormancy.
3. Collected plant material that has not been taken from active nursery operations shall be dug with a root ball spread at least 1/3 greater than nursery grown plants. When specified or approved, shall be in good health, free from disease, insect or weed infestation and shall not be planted before inspection and acceptance at the site. Testing may be required at the discretion of the Landscape Architect and/or the Owner and shall be provided at no additional cost.
L. Specimen Material: Plant material specified as specimens are to be approved by the Landscape Architect before being brought to the site. Unless otherwise noted on the drawings, these plants shall be Florida Fancy.
M. Palms
1. Coconut Palms shall be grown from a certified seed.
2. All palm species except Sabal palmetto shall have roots adequately wrapped before transporting.
3. Sabal palms shall have a hurricane cut. Sabal palms shall be installed on site at the earliest opportunity in the construction process. All Sabal palms shall be from Palm Beach County or other sandy soils. All Sabal palms shall be Florida Fancy.
4. For booted trunk palms, trunks shall have clean intact boots firmly attached to the palm trunk. For slick trunk palms, trunk shall be clear and free from defect and scars.
5. The Contractor shall treat all palms as required to prevent infestation by the palmetto weevil.
N. Sod
1. Sod shall be graded #1 or better. Sod shall be loam or muck grown with a firm, full texture and good root development. Sod shall be thick, healthy and free from defects and debris including but not limited to dead thatch, insects, fungus, diseases and contamination by weeds, other grass varieties or objectionable plant material.
2. Sod shall be sufficiently thick to insure a dense stand of live grass. Sod shall be live, fresh, and uninjured at the time of planting. Plant sod within 48 hours after harvesting.
3. Sod area shall be all areas not otherwise identified and shall include the area beyond the property line to the edge of pavement and/or edge of water.
O. Immediately after harvesting plants, protect from drying and damage until shipped and delivered to the planting site. Rootballs shall be checked regularly and watered sufficiently to maintain root viability.
P. Transportation and Storage of Plant Material
1. Branches shall be tied with rope or twine only, and in such a manner that no damage will occur to the bark or branches.
2. During transportation of plant material, the contractor shall exercise care to prevent injury and drying out of the trees. Should the roots be dried out, large branches broken, balls of earth broken or loosened, or areas of bark torn, the landscape architect may reject the injured tree(s) and order them replaced at no additional cost to the owner. All loads of plants shall be covered at all times with tarpaulin or canvas. Loads that are not protected will be rejected.
3. All bareroot stock sent from the storage facility shall be adequately covered with wet soil, sawdust, woodchips, moss, peat, straw, hay, or other acceptable moisture-holding medium, and shall be covered with a tarpaulin or canvas. Loads that are not protected in the above manner may be rejected.
4. Plants must be protected at all times from sun or drying winds. Those that cannot be planted immediately on delivery shall be kept in the shade, well protected with soil, wet mulch, or other acceptable material, and kept well watered. Plants shall not remain unplanted any longer than three days after delivery. Plants shall not be bound with wire or rope at any time so as to damage the bark or break branches. Plants shall be lifted and handled with suitable support of the soil ball to avoid damaging it.
Q. Mechanized Tree Spade Requirements
Trees may be moved and planted with an approved mechanical tree spade. The tree spade shall move trees limited to the maximum size allowed for a similar B&B root-ball diameter according to the American Standard for Nursery Stock or the manufacturer's maximum size recommendation for the tree spade being used, whichever is smaller. The machine shall be approved by the landscape architect prior to use. Trees shall be planted at the designated locations in the manner shown in the plans and in accordance with applicable sections of the specifications.

II Materials for Planting
A. Mulch: Except as otherwise specified, mulch shall be shredded Melaleuca mulch - grade "A". All Melaleuca mulch shall be made entirely from the wood and bark of the Melaleuca quinquinerva tree. It shall not contain more than 10% bark (by volume). Shreds and chips shall not be larger the ¾" diameter and 1½" in length. Mulch shall be free of weeds, seeds, and any other organic or inorganic material other than Melaleuca wood and bark. It shall not contain stones or other foreign material that will prevent its eventual decay. This shall be applied to all planted areas where indicated so that, after installation, the mulch thickness will not be less than 3". Submit sample for approval.
B. Peat: Shall be horticultural peat composed of not less than 60% decomposed organic matter by weight, on an oven dried basis. Peat shall be delivered to the site in a workable condition free from lumps.
C. Gravel Mulch: Use only where specifically indicated on the plans of the size and type shown. Unless otherwise specified it shall be water-worn, hard durable gravel, washed free of loam, sand, clay and other foreign substances. It shall be a minimum of 3" deep and shall be contained with edging or other approved gravel stop as indicated on the plans. It shall be a maximum of 1 1/2", a minimum of 3/4" and of a readily-available natural gravel color range. Provide geotextile filter fabric below aggregate rock.
Submit sample for approval.
D. Root Barrier: Where specified, root barriers shall be installed on all tree and palm material in accordance with the root barrier detail provided within the plan drawings. Root barriers shall comply with all requirements of the municipality within which they are located as well as with any utility holder requirements of any affected utilities. In the event that conflicting requirements exist between the root barrier detail provided within the plan documents and the municipality/utility holder requirements, the more stringent of the requirements shall be applicable.
E. Planter Edging: Use only where specifically indicated on plans. Edging shall be the color black.
F. Anti-desiccant: shall be an emulsion specifically manufactured for agricultural use, which provides a protective film over plant surfaces. Anti-desiccants shall be delivered in containers of the manufacturer and shall be mixed according to the manufacturer's directions. Submit manufacturer literature for approval.

III. Materials for Soil Amendment
A. Pine Bark: Horticultural-grade milled pine bark, with 80 percent of the material by volume sized between 0.1 and 15.0 mm.
1. Pine bark shall be aged sufficiently to break down all woody material. Pine bark shall be screened.
2. pH shall range between 4 and 7.0.
3. Submit manufacturer literature for approval.
B. Organic Matter: Leaf matter and yard waste composted sufficiently to break down all woody fibers, seeds, and leaf structures, and free of toxic and nonorganic matter. Organic matter shall be commercially prepared compost. Submit 0.5 kg (1 lb) sample and suppliers literature for approval.
C. Course Sand: Course concrete sand, ASTM C-33 Fine Aggregate, with a Fines Modulus Index of 2.75 or greater.
1. Sands shall be clean, sharp, natural sands free of limestone, shale and slate particles.
2. Provide the following particle size distribution:

Sieve	Percentage Passing
3/8 in (9.5 mm)	100
No. 4 (4.75 mm)	95-100
No. 8 (2.36 mm)	80-100
No. 16 (1.18 mm)	50-85
No. 30 (0.60 mm)	25-60
No. 50 (0.30 mm)	10-30
No. 100 (0.15 mm)	2-10

D. Lime: shall be ground, palletized, or pulverized lime manufactured to meet agricultural standards and contain a maximum of 60 percent oxide (i.e. calcium oxide plus magnesium oxide). Submit manufacturer literature for approval.
E. Sulfur: shall be flowers of sulfur, pelletized or granular sulfur, or iron sulfate. Submit manufacturer literature for approval.
F. Fertilizer: Agricultural fertilizer of a formula indicated by the soil test. Fertilizers shall be organic, slow-release compositions whenever applicable. Submit manufacturer literature for approval.

IV. Planting Mix
A. Planting Mix
1. Planting Mix for Trees, Shrubs, Groundcovers and vines: Check with landscape architect for appropriate mixture.
2. Planting Mix for Palms: Mixture of course sand and peat mixed to the following proportion:

Component	Percent by Volume
Coarse Sand	75%
Peat	25%

B. Planting mix shall be thoroughly mixed, screened, and shredded.
C. Prior to beginning the mixing process, submit a 1-kg (2-lb) sample of the proposed mix with soil test results that indicate the mix ratio and the results achieved.
D. During the mixing process but prior to installing the mix, submit a 1-kg (2-lb) sample for each 200 cubic meters (250 cubic yards) of planting mix, taken randomly from the finished soil mix, with soil test results for approval. In the event that the test results do not meet the required particle size distribution, remix and resubmit a revised planting mix.
E. Make all amendments of lime/sulfur and fertilizer indicated by the soil test results at the time of mixing.
F. All mixing shall take place in the contractors yard, using commercial mixing equipment sufficient to thoroughly mix all components uniformly
G. Protect the planting mix from erosion prior to installation.

Part 3. Execution

I. Excavation of Planted Areas
A. Locations for plants and/or outlines of areas to be planted are to be staked out at the site. Locate and mark all subsurface utility lines. Approval of the stakeout by the landscape architect is required before excavation begins.
B. Tree, shrub, and groundcover beds are to be excavated to the depth and widths indicated on the landscape plan detail drawings. If the planting area under any tree is initially dug too deep, the soil added to bring it up to the correct level should be thoroughly tamped.
1. The sides of the excavation of all planting areas shall be sloped at a 45 degrees. The bottom of all beds shall slope parallel to the proposed grades or toward any subsurface drain lines within the planting bed. The bottom of the planting bed directly under any tree shall be horizontal such that the tree sits plumb.
2. Maintain all required angles of repose of the adjacent materials as shown on the drawings. Do not excavate compacted subgrades of adjacent pavement or structures.
3. Subgrade soils shall be separated from the topsoil, removed from the area, and not used as backfill in any planted or lawn area. Excavations shall not be left uncovered or unprotected overnight.
C. For trees and shrubs planted in individual holes in areas of good soil that is to remain in place and/or to receive amendment in the top 150-mm (6 in.) layer, excavate the hole to the depth of the root ball and to widths shown on the drawing. Slope the sides of the excavation at a 45 degree angle up and away from the bottom of the excavation.
1. In areas of slowly draining soils, the root ball may be set up to 75 mm (3 in.) or 1/8 of the depth of the root ball above the adjacent soil level.
2. Save the existing soil to be used as backfill around the tree.
3. On steep slopes, the depth of the excavation shall be measured at the center of the hole and the excavation dug as shown on the drawings.
D. Detrimental soil conditions: The landscape architect is to be notified, in writing, of soil conditions encountered, including poor drainage, that the contractor considers detrimental to the growth of plant material. When detrimental conditions are uncovered, planting shall be discontinued until instructions to resolve the conditions are received from the landscape architect.
E. Obstructions: If rock, underground construction work, utilities, tree roots, or other obstructions are encountered in the excavation of planting areas, alternate locations for any planting shall be determined by the landscape architect.

II. Installation of Planting Mix
A. Prior to the installation of the planting mix, install subsurface drains, irrigation main lines, lateral lines, and irrigation risers shown on the drawings.
B. The landscape architect shall review the preparation of subgrades prior to the installation of planting mix.
C. Do not proceed with the installation of planting mix until all utility work in the area has been installed.
D. Protect adjacent walls, walks, and utilities from damage or staining by the soil. Use 12-mm (1/2 in.) plywood and/or plastic sheeting as directed to cover existing concrete, metal, masonry work, and other items as directed during the progress of the work.
1. Clean up any soil or dirt spilled on any paved surface at the end of each working day.
2. Any damage to the paving or architectural work caused by the soils installation contractor shall be repaired by the general contractor at the soils installation contractors expense.
E. Till the subsoil into the bottom layer of topsoil or planting mix.
1. Loosen the soil of the subgrade to a depth of 50 to 75 mm (2 to 3 in.) with a rototiller or other suitable device.
2. Spread a layer of the specified topsoil or planting mix 50 mm (2 in.) deep over the subgrade. Thoroughly till the planting mix and the subgrade together.
3. Immediately install the remaining topsoil or planting mix in accordance with the following specifications. Protect the tilled area from traffic. DO NOT allow the tilled subgrade to become compacted.
4. In the event that the tilled area becomes compacted, till the area again prior to installing the planting mix.
F. Install the remaining topsoil or planting mix in 200- to 250-mm (8- to 10-in.) lifts to the depths and shown on the drawing details. The depths and grades shown on the drawings are the final grades after soil settlement and shrinkage of the organic material. The contractor shall install the soil at a higher level to anticipate this reduction of soil volume, depending on predicted settling properties for each type of soil.
1. Phase the installation of the soil such that equipment does not have to travel over already-installed topsoil or planting mixes.
2. Compact each lift sufficiently to reduce settling but not enough to prevent the movement of water and feeder roots through the soil. The soil in each lift should feel firm to the foot in all areas and make only slight heel prints. Overcompaction shall be determined by the following field percolation test.
a. Dig a hole 250 mm (10 in.) in diameter and 250 mm (10 in.) deep.
b. Fill the hole with water and let it drain completely. Immediately refill the hole with water, and measure the rate of fall in the water level.
c. In the event that the water drains at a rate less than 25 mm (1 in.) per hour, till the soil to a depth required to break the overcompaction.
d. The landscape architect shall determine the need for, and the number and location of percolation tests based on observed field conditions of the soil.
3. Maintain moisture conditions within the soils during installation to allow for satisfactory compaction. Suspend installation operations if the soil becomes wet. Do not place soils on wet subgrade.
4. Provide adequate equipment to achieve consistent and uniform compaction of the soils. Use the smallest equipment that can reasonably perform the task of spreading and compaction.
5. Add lime, sulfur, fertilizer, and other amendments during soil installation. Spread the amendments over the top layer of soil and till into the top 100 mm (4 in.) of soil. Soil amendments may be added at the same time that organic matter, when required, is added to the top layer of soil.
6. Protect soil from overcompaction after placement. An area that becomes overcompacted shall be tilled to a depth of 125 mm (6 in.). Uneven or settled areas shall be filled and regraded.

III. Fine Grading
A. It shall be the responsibility of the Contractor to finish grade (min. 6" below adjacent F.F.E.). Finish grades in planting areas shall be one inch lower than adjacent paving and are to include 3" of mulching. New earthwork shall blend smoothly into the existing earthwork, and grades shall pitch evenly between spot grades. All planted areas must pitch to drain at a minimum of 1/4" per foot. Any discrepancies not allowing this to occur shall be reported to the Landscape Architect prior to continuing work.
B. Fill all dips and remove any bumps in the overall plane of the slope.
1. The tolerance for dips and bumps in lawn areas shall be a 12-mm (1/2 in.) deviation from the plane in 3,000 mm (10 ft).
2. The tolerance for dips and bumps in shrub planting areas shall be a 25-mm (1 in.) deviation from the plane in 3,000 mm (10 ft).
3. All fine grading shall be inspected and approved by the landscape architect prior to planting, mulching, sodding, or seeding.
C. Berming shall not be placed within 10' of any existing tree nor will it be allowed to encroach upon any utility, drainage, or maintenance easement. Berming shall not impede or obstruct any necessary swales needed to drain other areas for the property.

IV. Planting Operations
A. Plants shall be set on flat-tamped or unexcavated pads at the same relationship to finished grade as they were to the ground from which they were dug, unless otherwise noted on the drawings. Plants must be set plumb and braced in position until topsoil or planting mix has been placed and tamped around the base of the root ball. Improper compacting of the soil around the root ball may result in the tree settling or leaning. Plants shall be set so that they will be at the same depth and so that the root ball does not shift or move laterally one year later.
1. Determine the elevation of the root flare and ensure that it is planted at grade. This may require that the tree be set higher than the grade in the nursery.
2. If the root flare is less than 50 mm (2 in.) below the soil level of the root ball, plant the tree the appropriate level above the grade to set the flare even with the grade. If the flare is more than 50 mm (2 in) at the center of the root ball the tree shall be rejected.
B. Lift plants only from the bottom of the root balls or with belts or lifting harnesses of sufficient width not to damage the root balls. Do not lift trees by their trunk or use the trunk as a lever in positioning or moving the tree in the planting area.
C. Remove plastic, paper, or fiber pots from containerized plant material. Pull roots out of the root mat. Loosen the potting medium and shake away from the root mat. Immediately after removing the container, install the plant such that the roots do not dry out. Pack planting mix around the exposed roots while planting.
D. The roots of bare-root trees shall be pruned at the time of planting to remove damaged or undesirable roots (those likely to become a detriment to future growth of the root system). Bare-root trees shall have the roots spread to approximate the natural position of the roots and shall be centered in the planting pit. The planting-soil backfill shall be worked firmly into and around the roots, with care taken to fill in completely with no air pockets.
E. Cut ropes or strings from the top of shrub root balls and trees smaller than 3 in. caliper after plant has been set. Remove burlap or cloth wrapping and any wire baskets from around top half of balls. Do not turn under and bury portions of burlap at top of ball.
1. Do not immediately remove the ropes and burlap from trees larger than 3 in. caliper. Return to each tree three months after planting and cut all ropes around the trunks and tops of the root balls of these trees.
2. Completely remove any waterproof or water-repellant strings or wrappings from the root ball and trunk before backfilling.
F. Set balled and burlapped trees in the hole with the north marker facing north unless otherwise approved by the landscape architect.
G. Place native soil, topsoil, or planting mix into the area around the tree, tamping lightly to reduce settlement.
1. For plants planted in individual holes in existing soil, add any required soil amendments to the soils, as the material is being backfilled around the plant. Ensure that the amendments are thoroughly mixed into the backfill.
2. For plants planted in large beds of prepared soil, add soil amendments during the soil installation process.
3. Ensure that the backfill immediately around the base of the root ball is tamped with foot pressure sufficient to prevent the root ball from shifting or leaning.
H. Solid sod shall be laid with closely abutting joints with a tamped or rolled, even surface. Stagger strips to offset joints in adjacent courses. Bring the sod edge in a neat, clean manner to the edge of all paving and shrub areas. Sod along slopes shall be pegged to hold sod in place along slopes or banks a wood peg acceptable to the Landscape Architect shall be used at no additional cost to the Owner. If, in the opinion of the Landscape Architect, top-dressing is necessary after rolling, clean sand will be evenly applied over the entire surface and thoroughly washed in without additional charge.
I. Thoroughly water all plants immediately after planting. Apply water by hose directly to the root ball and the adjacent soil.
J. Remove all tags, labels, strings, etc. from all plants.
K. Remove any excess soil, debris, and planting material from the job site at the end of each workday.
L. Form watering saucers 100 mm (4 in.) high immediately outside the area of the root ball of each tree as indicated on the drawings.

V. Relocation of Existing Material:
A. Landscape Contractor shall root prune trees which are to be relocated in accordance with approved horticultural practices and the following procedures.
1. Select a healthy tree
2. Selectively trim the canopy removing dead limbs, cross branching over crowned areas, and lower undesirable limbs. Fertilize and water trees before pruning.
3. Root prune 50% of the root system approximately 18"-2' deep (depending upon species and size). This is done by hand with sharp hand tools or a root pruning saw. The diameter of the root ball to be pruned is 8-12 inches per every one inch of diameter at breast height of the tree.
4. Back fill the existing soil with peat moss to stimulate new root growth of the pruned roots.
5. Water in thoroughly and treat with a mycorrhizae and a low nitrogen fertilizer (so not to burn the pruned roots). Brace trees if deemed necessary.
6. The root pruned tree should be watered every day (especially during warm months of the season), the equivalent of 5 gallons for every DBH of tree per day.
7. Root pruned trees should be let to stand for a minimum of 6 weeks for trees less than 8" DBH and as long as 3 months for larger specimens prior to transplanting.
8. For best results and survivorship, new root growth should be evident on root pruned trees prior to transplanting.
9. Upon transplanting, water should be applied every day as outlined in step 6 for at least one year.

VI. Staking and Guying
A. The Contractor shall stake all trees and palms in accordance with the tree and palm staking details provided within the plan drawings. Alternate methods of guying or staking may be employed with the prior approval of the Landscape Architect.
B. The Contractor shall be responsible for the replacement or adjustment of all trees, palms or shrubs that fall or lean during the guarantee period. The Contractor shall be responsible for any damage caused by the falling or leaning of trees.
C. Stakes and guys shall be installed immediately upon approval or planting, and shall be removed in accordance with the staking details provide within the plan drawings. Any tree that is not stable at the end of the warranty period shall be rejected.

VII. Pruning
A. Plants shall not be heavily pruned at the time of planting. Pruning is required at planting time to correct defects in the tree structure, including removal of injured branches, waterspouts, suckers, and interfering branches. Healthy lower branches and interior small twigs should not be removed except as necessary to clear walks and roads. In no case should more than one-quarter of the branching structure be removed. Retain the normal or natural shape of the plant.
B. All pruning shall be completed using clean, sharp tools. All cuts shall be clean and smooth, with the bark intact with no rough edges or tears.
C. Pruning of large trees shall be done from a hydraulic man-lift such that it is not necessary to climb the tree.

VIII. Mulching
A. All trees, palms, shrubs, and other plantings will be mulched with mulch previously approved by the landscape architect. The mulch shall be a minimum 3" thick layer over all tree, shrub and ground cover planting areas, unless otherwise specified. All mulch layers shall be of the specified thickness at the time of the final acceptance of the work. Mulch must not be placed within 3 inches of the trunks of trees, palms or shrubs.
B. Place mulch at least 3" in depth in a circle around all trees located in lawn areas. The diameter of the circle shall be 18" in diameter larger than the ball of the plant provided. Mulch must not be placed within 3 inches of the trunks of trees, palms or shrubs.

IX. Maintenance of Trees, Shrubs, and Vines
A. Maintenance shall begin immediately after each plant is planted and continue until its acceptance has been confirmed by the landscape architect.
B. Maintenance shall consist of pruning, watering, cultivating, weeding, mulching, fertilizing, tightening and repairing guys and stakes, resetting plants to proper grades or upright position, restoring of the planting saucer, and furnishing and applying such sprays or other materials as necessary to keep plantings free of insects and diseases and in vigorous condition.
C. Planting areas and plants shall be protected at all times against trespassing and damage of all kinds for the duration of the maintenance period. If a plant becomes damaged or injured, it shall be treated or replaced as directed by the landscape architect at no additional cost.
D. Watering: Contractor shall irrigate as required to maintain vigorous and healthy tree growth. Overwatering or flooding shall not be allowed. The contractor shall monitor, adjust, and use existing irrigation facilities, if available, and furnish any additional material, equipment, or water to ensure adequate irrigation. Root balls of all trees and large shrubs shall be spot watered using handheld hoses during the first four months after planting, as required to ensure adequate water within the root ball.
E. During periods of restricted water usage, all governmental regulations (permanent and temporary) shall be followed. The contractor may have to transport water from ponds or other sources, at no additional expense to the owner when irrigation systems are unavailable.
F. Remove soil ridges from around watering basins prior to end of maintenance period, as directed by Landscape Architect

X. Acceptance
A. The landscape architect shall inspect all work for acceptance upon written request of the contractor. The request shall be received at least ten calendar days before the anticipated date of inspection.
B. Acceptance of plant material shall be for general conformance to specified size, character, and quality and shall not relieve the contractor of responsibility for full conformance to the contract documents, including correct species.
C. Upon completion and re-inspection of all repairs or renewals necessary in the judgment of the landscape architect, the landscape architect shall certify in writing that the work has been accepted.

XI. Acceptance in Part
A. Work may be accepted in parts when the landscape architect and contractor deem that practice to be in their mutual interest. Approval must be given in writing by the landscape architect to the contractor verifying that the work is to be completed in parts. Acceptance of work in parts shall not waive any other provision of this contract.

XII. Guarantee Period and Replacements
A. The guarantee period for trees and shrubs shall begin at the date of acceptance.
B. The contractor shall guarantee all plant material to be in healthy and flourishing condition for a period of one year from the date of acceptance.
C. When work is accepted in parts, the guarantee periods extend from each of the partial acceptances to the terminal date of the guarantee of the last acceptance. Thus, all guarantee periods terminate at one time.
D. The contractor shall replace, without cost, as soon as weather conditions permit, and within a specified planting period, all plants determined by the landscape architect to be dead or in an unacceptable condition during and at the end of the guarantee period. To be considered acceptable, plants shall be free of dead or dying branches and branch tips and shall bear foliage of normal density, size, and color. Replacements shall closely match adjacent specimens of the same species. Replacements shall be subject to all requirements stated in this specification.
E. The guarantee of all replacement plants shall extend for an additional period of one year from the date of their acceptance after replacement. In the event that a replacement plant is not acceptable during or at the end of said extended guarantee period, the landscape architect may elect subsequent replacement or credit for that item.
F. At the end of the guarantee, the contractor shall reset grades that have settled below the proposed grades on the drawings.
G. The contractor shall make periodic inspections, at no extra cost, during the guarantee period to determine what changes, if any, should be made in the maintenance program. If changes are recommended, they shall be submitted in writing to the landscape architect. Claims by the contractor that the owners maintenance practices or lack of maintenance resulted in dead or dying plants will not be considered if such claims have not been documented by the contractor during the guarantee period.

XIII. Final Inspection and Final Acceptance
At the end of the guarantee period and upon written request of the contractor, the landscape architect will inspect all guaranteed work for final acceptance. The request shall be received at least ten calendar days before the anticipated date for final inspection. Upon completion and re-inspection of all repairs or renewals necessary in the judgment of the landscape architect at that time, the landscape architect shall certify, in writing, that the project has received final acceptance.

No.	DATE	REVISION	BY
1	2023-08-15	1ST RESUBMITTAL	ED
2	2023-10-23	2ND RESUBMITTAL	ED
3	2023-12-05	2ND RESUBMITTAL	ED


WGI.
WGInc.com
2035 VISTA PARKWAY, WEST PALM BEACH, FLORIDA 33411
561.687.2220
CERT NO: 6091

REGISTERED LANDSCAPE ARCHITECT
COREY A. KISSELL WONG
LA 6667017
STATE OF FLORIDA

PRELIMINARY
NOT FOR CONSTRUCTION, BIDDING, OR PERMIT PURPOSES.
INITIAL SUBMITTAL
JUNE 7, 2023

COTTAGE DISTRICT
NE 4TH AND 5TH AVENUE AT N. SEACREST BLVD.
BOYNTON BEACH, FLORIDA
LANDSCAPE SPECIFICATIONS

SHEET
LP-6
7 OF 7
PROJECT# 8521.00

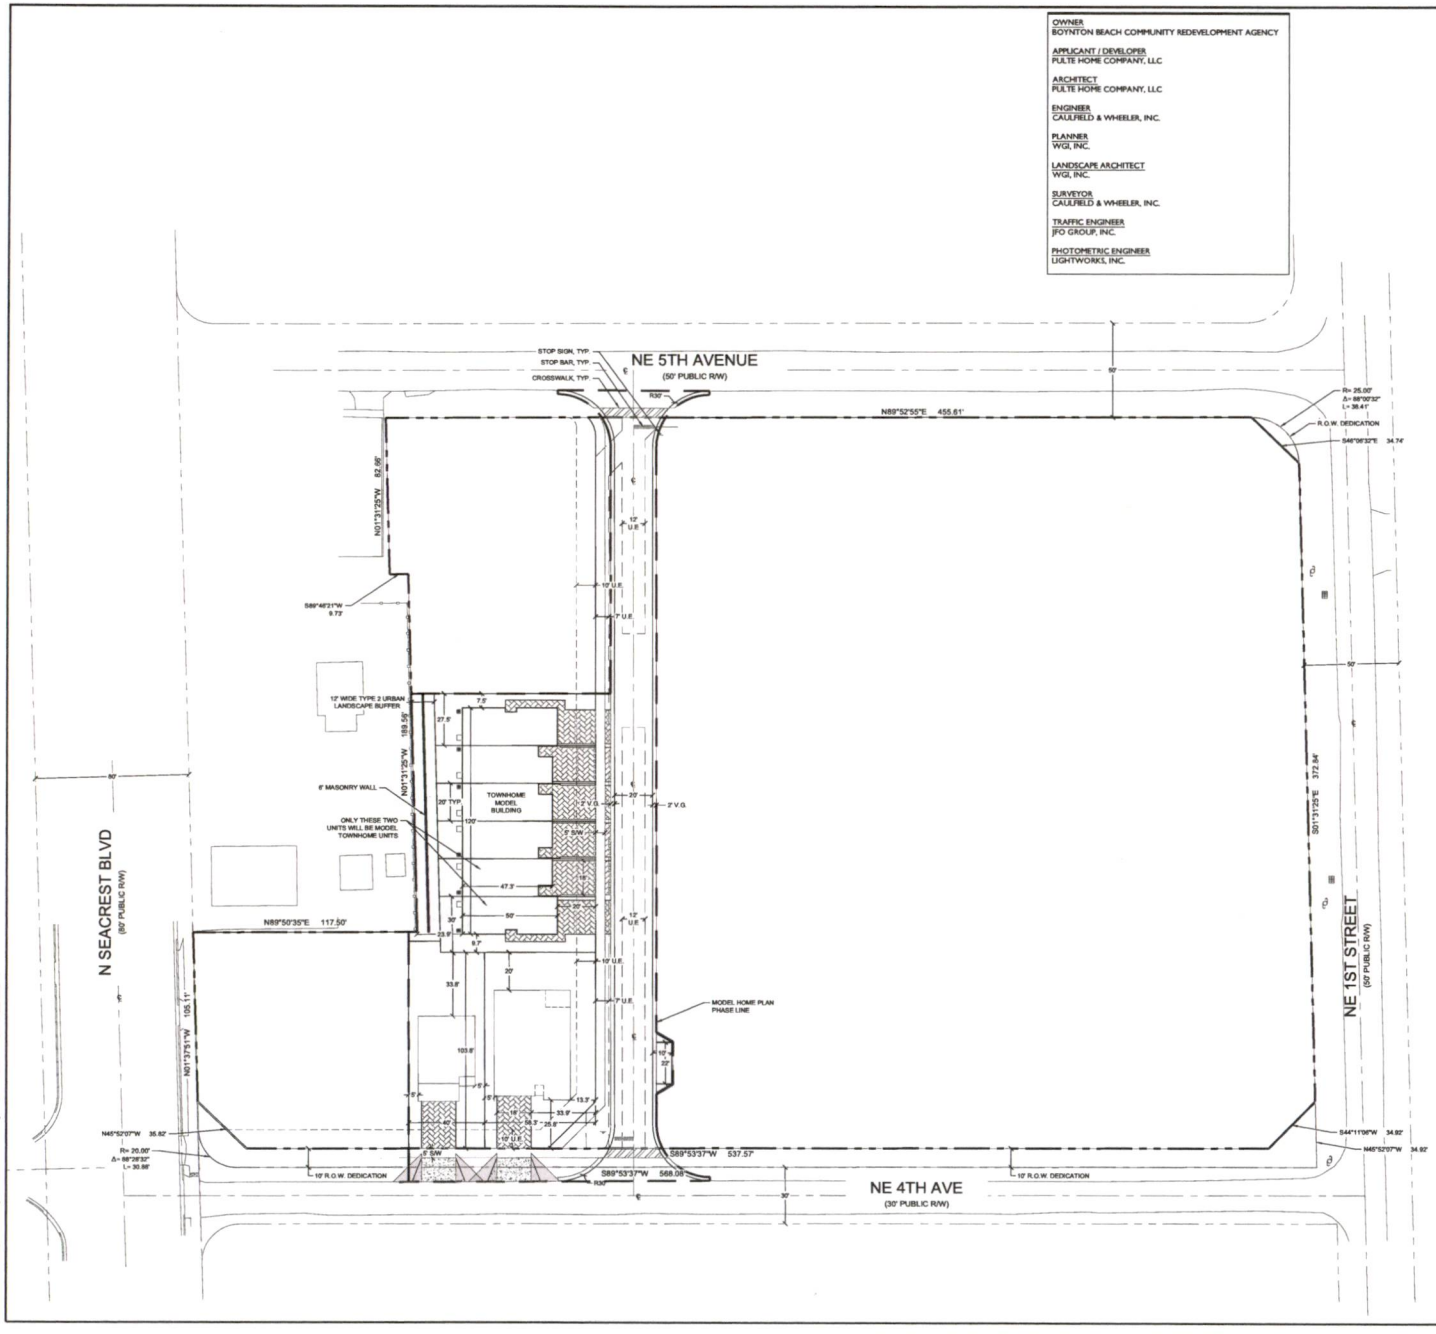

OWNER
BOYNTON BEACH COMMUNITY REDEVELOPMENT AGENCY

APPLICANT / DEVELOPER
PULTE HOME COMPANY, LLC

ARCHITECT
PULTE HOME COMPANY, LLC

ENGINEER
CAULFIELD & WHEELER, INC.

PLANNER
WGI, INC.

LANDSCAPE ARCHITECT
WGI, INC.

SURVEYOR
CAULFIELD & WHEELER, INC.

TRAFFIC ENGINEER
JFO GROUP, INC.

PHOTOMETRIC ENGINEER
LIGHTWORKS, INC.

LOCATION MAP



SITE DATA

GROSS ACREAGE	4.63 AC.
GROSS SQUARE FOOTAGE	201,836 SF
PROPOSED R.O.W. DEDICATION	6,582 SF
NET ACREAGE	4.48 AC.
NET SQUARE FOOTAGE	195,254 SF
EXISTING FUTURE LAND USE DESIGNATION	MEDR
EXISTING ZONING	R2
PROPOSED FUTURE LAND USE	MEDR
PROPOSED ZONING	IPUD
PROPOSED DENSITY (TOTAL PROJECT)	8.86 D.U./ AC.
MAX. ALLOWED DENSITY IN EXIST. ZONING DISTRICT	10 D.U./AC.
MAX. ALLOWED DENSITY IN PROPOSED ZONING DISTRICT	11 D.U./AC.
NUMBER OF DWELLING UNITS (MODELS)	8 D.U.
SINGLE FAMILY, DETACHED	2 D.U.
MULTIFAMILY TOWNHOME	6 D.U.

PARKING (MODELS)	
SINGLE FAMILY, DETACHED	
REQUIRED	
2 SPACES PER UNIT FOR AFFORDABLE HOUSING	4 SP
	4 SP
PROVIDED	
3 SPACES PER UNIT (1 DRIVEWAY + 2 GARAGE)	6 SP
	6 SP
TOWNHOMES	
REQUIRED	
2 SPACES PER UNIT	13 SP
0.15 GUEST SPACES PER UNIT	12 SP
	1 SP
PROVIDED	
INTERIOR UNITS - 2 SPACES PER UNIT (1 DRIVEWAY + 1 GARAGE) X 14 UNITS	15 SP
END UNITS - 3 SPACES PER UNIT (1 DRIVEWAY + 2 GARAGE) X 8 UNITS	8 SP
	6 SP
ON STREET GUEST PARKING SPACES	1 SP

PROPERTY DEVELOPMENT REGULATIONS

MIN. LOT FRONTAGE	FLEXIBLE
PROVIDED LOT FRONTAGE	40'- 60' SINGLE FAMILY 20'-TOWNHOME
MIN. PERIMETER YARD SETBACKS:	
REQUIRED FRONT	FLEXIBLE
PROVIDED FRONT	25'-SINGLE FAMILY 20'-TOWNHOME
REQUIRED REAR	FLEXIBLE
PROVIDED REAR	14.8' - 38.9'
REQUIRED INTERIOR SIDE	FLEXIBLE
PROVIDED INTERIOR SIDE	5' - 10'
REQUIRED CORNER SIDE	FLEXIBLE
PROVIDED CORNER SIDE	11.9' - 22.3'
REQUIRED DRIVEWAY SETBACK FROM CORNER	30'
PROVIDED DRIVEWAY SETBACK FROM CORNER	17.9' - 37.5'
MAXIMUM BUILDING STRUCTURE HEIGHT	45'
PROVIDED BUILDING STRUCTURE HEIGHT	TOWNHOME - 22'-5 3/4" BROWNING - 13'-7 1/2" CHAPMAN - 13'-7 1/2" HAMDEN - 22'

LEGEND

AC. =	ACRES	PG. =	PAGE
℄ =	CENTERLINE	R =	RADIUS
D.U. =	DWELLING UNITS	R.O.W. =	RIGHT-OF-WAY
EX. =	EXISTING	S.F. =	SQUARE FEET
F.L.U. =	FUTURE LAND USE	S.P. =	SPACE
L.B. =	LANDSCAPE BUFFER	S/W =	SIDEWALK
O.R.B. =	OFFICIAL RECORD BOOK	T.O.B.=	TOP OF BANK
O.S. =	OPEN SPACE	TYP =	TYPICAL
P.B. =	PLAT BOOK	U.E. =	UTILITY EASEMENT
		Z =	ZONING

WGL
2035 Vista Parkway, West Palm Beach, FL 33411
Phone No. 866.909.2220 www.wglinc.com
Cert No. 6091 - LB No. 7656

REVISIONS

NO.	DATE	DESCRIPTION	BY
1	2023-09-27	RESUBMITTAL	
2	2023-10-25	RESUBMITTAL	
3	2023-11-29	RESUBMITTAL	

CAD ID: 8521-00-PL - MOD.DWG
JOB NO. 8521.00
DRAWN BY R.C.
CHECK BY M.B.
DATE 2023-9-7

Stephen D Pickett

PULTE COTTAGE DISTRICT
BOYNTON BEACH, FLORIDA
SITE PLAN FOR MODEL HOMES

SHEET:
MOD
1 OF 1

Browning

CONTROL DATE
01/26/2018

DRAWING INDEX

Sheet List Table

Sheet Number	Sheet Title
G1.1	COVER SHEET
A1.1	FIRST FLOOR PLAN
A2.1C01	ELEVATIONS C01
CS1	COLOR SCHEMES

GENERAL NOTES

- THESE PLANS HAVE BEEN DESIGNED TO MEET THE REQUIREMENTS OF:
  - -FLORIDA BUILDING CODE 7TH EDITION (2020) RESIDENTIAL
  - -2017 NATIONAL ELECTRIC CODE
  - -BUILDING TYPE: VB

SQUARE FOOTAGES

BASE PLAN AND MASTER SET AREA TABLE

Description	Area
: CONDITIONED SPACE	
CMU-BASE PLAN	1447 SF
: NON-CONDITIONED SPACE	
CMU-COVERED LANAI	120 SF
CMU-FRONT PORCH (FM1 OR C1 OR C01)	32 SF
CMU-GARAGE	429 SF

WIDTH & DEPTH

	WIDTH	DEPTH
BASE HOUSE - FM1	40'-0"	50'-8"
ELEVATION FM1	0	0
ELEVATION C1	0	0
ELEVATION C01	0	0
COVERED LANAI	0	+10'-0"

©COPYRIGHT 2022 PG

Florida Zone
24311 Walden Center Dr., Suite 300
Bonita Spring, Florida 34134 (239)495-4800 (770)381-3450

PulteGroup

COTTAGE DISTRICT
COVER SHEET


PRODUCT MANAGER
INITIAL RELEASE DATE: 00/00/0000

REV#	DATE/DESCRIPTION
1	------
2	------
3	------
4	------
5	------
6	------
7	------
8	------

PROJECT TYPE: Single Family
SPECIFICATION LEVEL: Pulte
PLAN NAME: Browning
MPC NUMBER: 1472.501
SHEET: G1.1

BRENNAN ENGINEERING INC.
VICTOR HERNANDEZ
P.E. # 70185 P.E. NO. 72387

PLOTTED: July 26, 2022 / ltaylor / G1.1 COVER SHEET.dwg

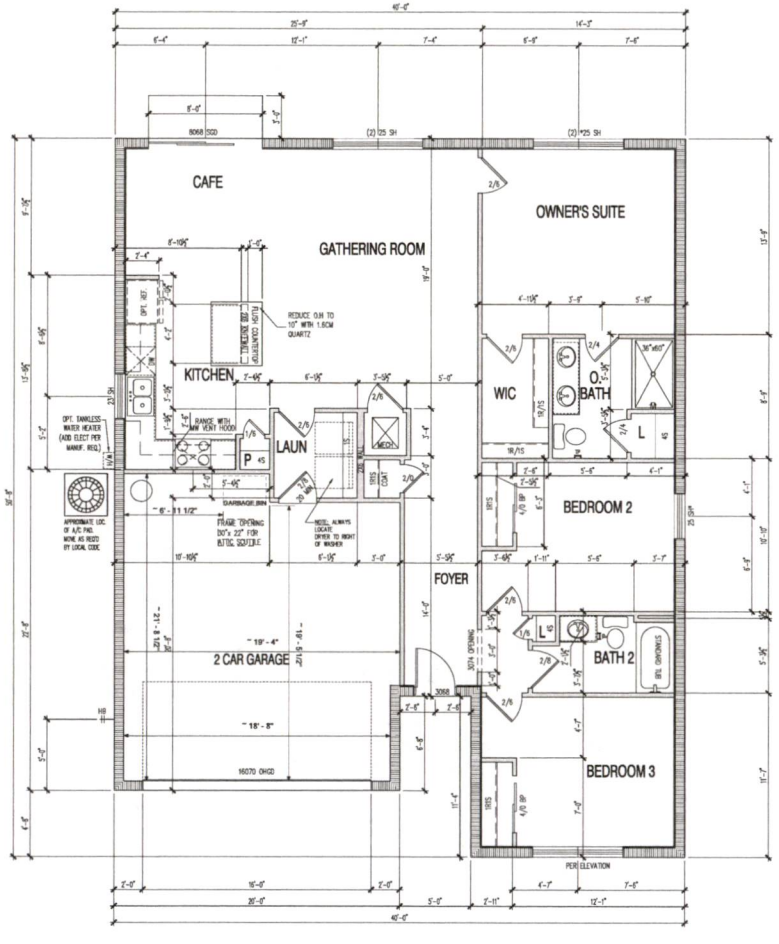

FIRST FLOOR PLAN
SCALE: 1/4"=1'-0"

LEGEND

	MASONRY – CONC. BLOCK OR BRICK WALL
	2X FRAME WALL PER PLAN
ELEV.	ELEVATION INDICATOR – ELEVATION NOTED IS RELATIVE TO FINISH FLOOR DATUM = 0'-0"
*	DENOTES EMERGENCY ESCAPE & RESCUE OPENING
7-1/15" FRAME DOWN	DROPPED CEILINGS ARE TO BE FIELD FRAMED DOWN FROM THE BOTTOM OF THE TRUSSES 7-1/2" U.N.O.
12" TRAY UP	CEILING TRAYS ARE TO BE RECESSED INTO THE TRUSSES 12" U.N.O.

ALL DIMENSIONS ARE TO THE ROUGH UNLESS NOTED OTHERWISE.
–2x4 WALLS ARE DRAWN 3 1/2" THICK
–2x6 WALLS ARE DRAWN 5 1/2" THICK
–8" BLOCK WALLS WITH FURRING ARE DRAWN 9" THICK INCLUDING FURRING


NOTE TO FRAME:
–ALL UNRESTRICTED DOOR OPENINGS TO BE FRAMED 5 1/2" FROM INSIDE CORNER.
–U.N.O. RESTRICTED DOOR OPENINGS SHALL BE CENTERED IN THE SPACE.

– STUDS IN ALL WALLS AND KNEE WALLS ADJACENT TO BATHTUBS OR SHOWERS TO BE 16" O.C.
– STUDS IN ALL WALLS AND KNEE WALLS ADJACENT TO STAIRWELLS TO BE 16" O.C.

©COPYRIGHT 2022 PGI

NOTE: MAX VENT LENGTH 50'-0"

3 1" X 10" (8.3 cm x 25.4 cm) 90° elbow	5ft (1.5 m)
3 1" X 10" (8.3 cm x 25.4 cm) to 8" (15.2 cm) or larger For exhaust through roof	4.5ft (1.4 m)
3 1" X 10" (8.3 cm x 25.4 cm) to 8" (15.2 cm) or larger 90° elbow For exhaust through rim joist	5ft (1.5 m)

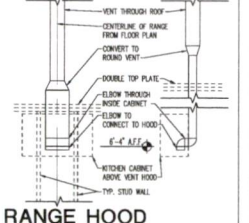

RANGE HOOD VENT DETAIL
SCALE: 3/4"=1'-0"

Florida Zone
24311 Walden Center Dr., Suite 300
Bonita Spring, Florida 34134 (239)495-4800 (770)381-3450

PulteGroup

FIRST FLOOR PLAN

PRODUCT MANAGER
INITIAL RELEASE DATE: 00/00/0000

REVIS	DATE/DESCRIPTION
1	
2	
3	
4	
5	
6	
7	
8	
9	
10	

PROJECT TYPE: Single Family
SPECIFICATION LEVEL: Pulte
PLAN NAME: Browning
NPC NUMBER: 1472.501
SHEET: A1.1


BRENNAN ENGINEERING INC
1606 S. DIXIE HWY. STE. 400, BOCA RATON, FLORIDA 33432 (561) 392-3740 E.B. # 7686 P.E. # 72367

VICTOR HERNANDEZ
STATE OF FLORIDA, PROFESSIONAL ENGINEER
E.B. # 7686 P.E. NO. 72367

PLOTTED: July 29, 2022 / mark.dale / A1.1 FIRST FLOOR PLAN.dwg



LEFT ELEVATION
SCALE: 1/8"=1'-0"

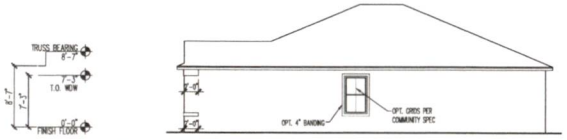

RIGHT ELEVATION
SCALE: 1/8"=1'-0"




REAR ELEVATION
SCALE: 1/8"=1'-0"


-ATTIC VENTILATION-					
ACTUAL ATTIC AREA TOTAL			TOTAL FREE VENT REQUIRED (AREA/ 300)		
SQ. FT.	SQ. IN.		SQ. FT.	SQ. IN.	
1909	274896		6.363	916.320	
ROOF VENTS REQUIRED			SOFFIT VENTS REQUIRED (50/6.17)		
SQ. FT.	SQ. IN.	# OF VENTS	SQ. FT.	SQ. IN.	LIN. FT.
2.545	366.528	4	3.818	549.792	89
ROOF TOP ATTIC VENT: SERIES 121 = 1 SQ. FT./ VENT (121 SQ. IN. VENT)			SOFFIT VENT TYPE: CONTINUOUS SOFFIT VENT = 6.17 SQ. IN. AREA PER LINEAR FT.		
NOTE: RIDGE VENTS MAY BE SUBSTITUTED PER MUNICIPALITY					




FRONT ELEVATION "CO1"
SCALE: 1/4"=1'-0"
FRONT ELEVATION WINDOW GRIDS PER COMMUNITY SPEC

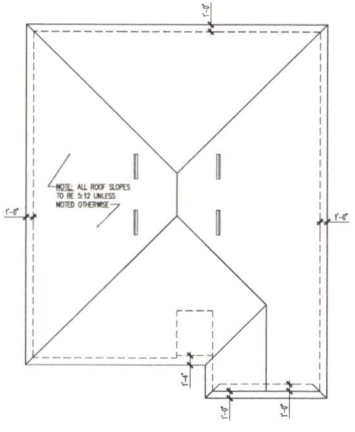


ROOF PLAN
SCALE: 1/8"=1'-0"

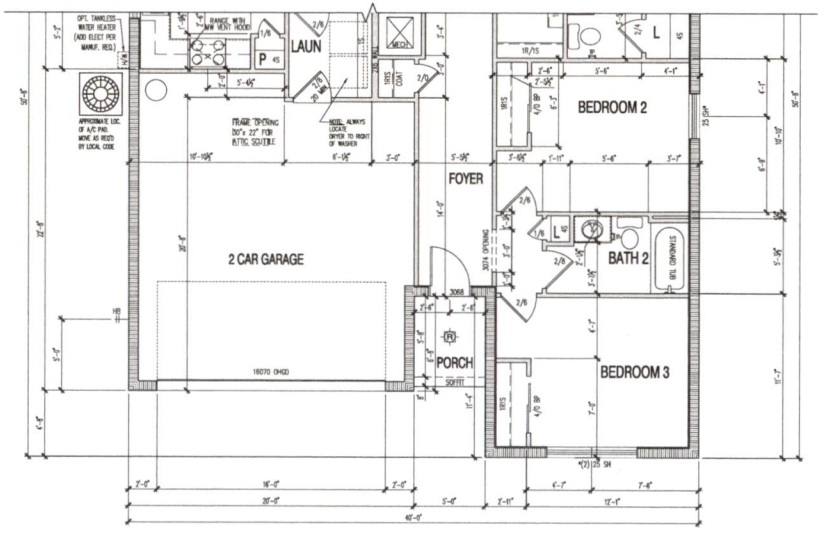


PARTIAL FIRST FLOOR PLAN "CO1"
SCALE: 1/4"=1'-0"

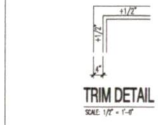


A

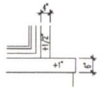

B

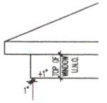

C

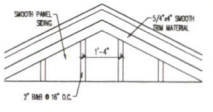

D

©COPYRIGHT 2022 PG

Florida Zone
24311 Walden Center Dr., Suite 300
Bonita Spring, Florida 34134 (239)495-4800 (770)381-3450

PulteGroup

ELEVATION CO1
ELEVATIONS

PRODUCT MANAGER	
INITIAL RELEASE DATE:	00/00/0000
REVIS	DATE/DESCRIPTION

PROJECT TYPE: Single Family
SPECIFICATION LEVEL: Pulte
PLAN NAME: Browning
MPC NUMBER: 1472-501
SHEET: A2.1CO1

BRENNAN ENGINEERING INC.
VICTOR HERNANDEZ
P.E. # 70886 P.E. NO. 72367

PLOTTED: September 14, 2022 / 710564 / A2.1CO1 ELEVATION CO1.dwg

Coastal Color Schemes

	CO1		CO2		CO3		CO4		CO5		CO6	
1st Floor (Stucco or Siding)	SW 7006 Extra White (238 239 234)		SW 6203 Spare White (228 228 221)		SW 7003 Toque White (231 226 218)		SW 9136 Lullaby (203 212 212)		SW 7672 Knitting Needles (195 193 188)		SW 0052 Pearl Gray (203 206 197)	
Loft Siding	SW 7006 Extra White (238 239 234)		SW 6203 Spare White (228 228 221)		SW 7003 Toque White (231 226 218)		SW 9136 Lullaby (203 212 212)		SW 7672 Knitting Needles (195 193 188)		SW 0052 Pearl Gray (203 206 197)	
2nd Floor Siding	SW 7006 Extra White (238 239 234)		SW 6203 Spare White (228 228 221)		SW 7003 Toque White (231 226 218)		SW 9137 Niebla Azul (182 195 196)		SW 7066 Gray Matters (167 168 162)		SW 0052 Pearl Gray (203 206 197)	
Trim	SW 7006 Extra White (238 239 234)		SW 0052 Pearl Gray (203 206 197)		SW 7658 Gray Clouds (183 183 178)		SW 7070 Site White (220 222 220)		SW 7067 Cityscape (127 129 126)		SW 6203 Spare White (228 228 221)	
Accent	SW 7006 Extra White (238 239 234)		SW 0052 Pearl Gray (203 206 197)		SW 7671 On The Rocks (208 206 200)		SW 9138 Stardew (166 178 181)		SW 7570 Egret White (223 217 207)		SW 6203 Spare White (228 228 221)	
Front Door	SW 6989 Domino (53 51 55)		SW 6214 Underseas (124 142 135)		SW 7603 Poolhouse (128 149 160)		SW 7076 Cyberspace (68 72 77)		SW 7624 Slate Tile (96 110 116)		SW 6223 Stillwater (74 93 95)	
Garage Door	SW 7006 Extra White (238 239 234)		SW 0052 Pearl Gray (203 206 197)		SW 7658 Gray Clouds (183 183 178)		SW 7070 Site White (220 222 220)		SW 7570 Egret White (223 217 207)		SW 6203 Spare White (228 228 221)	
Shutters	SW 6989 Domino (53 51 55)		SW 6214 Underseas (124 142 135)		SW 7603 Poolhouse (128 149 160)		SW 7076 Cyberspace (68 72 77)		SW 7570 Egret White (223 217 207)		SW 6223 Stillwater (74 93 95)	
Tamko Heritage Asphalt Shingle	Thunderstrom Grey		Thunderstrom Grey		Thunderstrom Grey		Thunderstrom Grey		Thunderstrom Grey		Thunderstrom Grey	
Paver - Tremrom 4x8 Brick	Granite		Granite		Granite		Granite		Granite		Granite	
Gutters, Windows & Fence	Low Gloss White		Low Gloss White		Low Gloss White		Low Gloss White		Low Gloss White		Low Gloss White	

©COPYRIGHT 2020 PG

Florida Zone
24311 Walden Center Dr., Suite 300
Bonita Spring, Florida 34134 (239)495-4800 (770)381-3450

PulteGroup

COTTAGE DISTRICT

COLOR SCHEME

PRODUCT MANAGER

RELEASE
DATE: 01/24/2018

PROJECT TYPE
Single Family

SPECIFICATION LEVEL
Pulte

PLAN NAME

SHEET
CS1

BRENNAN ENGINEERING INC.
1800 S. DIXIE HWY. STE. 400
BOCA RATON, FLORIDA 33432
(561) 392-3748
E.B. # 7686 P.E. # 72387

VICTOR HERNANDEZ
E.B. # 7686 P.E. NO. 72387

Chapman

CONTROL DATE
01/26/2018

©COPYRIGHT 2019 PVI

DRAWING INDEX

Sheet List Table

Sheet Number	Sheet Title
G1.1	COVER SHEET
A1.1	FIRST FLOOR PLAN
A2.1C01	ELEVATIONS C01
CS1	COLOR SCHEMES

GENERAL NOTES

- THESE PLANS HAVE BEEN DESIGNED TO MEET THE REQUIREMENTS OF:
  - -FLORIDA BUILDING CODE 7TH EDITION (2020) RESIDENTIAL
  - -2017 NATIONAL ELECTRIC CODE
  - -BUILDING TYPE: VB

SQUARE FOOTAGES

BASE PLAN AND MASTER SET AREA TABLE

Description	Area
: CONDITIONED SPACE	
CMU-BASE PLAN	1662 SF
: NON-CONDITIONED SPACE	
CMU-COVERED LANAI	117 SF
CMU-FRONT PORCH (FM1 OR C1 OR C01)	25 SF
CMU-GARAGE	463 SF

WIDTH & DEPTH

	WIDTH	DEPTH
CMU-BASE HOUSE - FM1	40'-0"	58'-0"
CMU-ELEVATION FM1	0	0
CMU-ELEVATION C1	0	0
CMU-ELEVATION C01	0	0

Florida Zone
24311 Walden Center Dr., Suite 300
Bonita Spring, Florida 34134 (239)495-4800 (770)381-3450

PulteGroup

COTTAGE DISTRICT
COVER SHEET

PRODUCT MANAGER
INITIAL RELEASE
DATE: 00/00/0000

REV#	DATE/DESCRIPTION
1	-----
2	-----
3	-----
4	-----
5	-----
6	-----
7	-----
8	-----

PROJECT TYPE
Single Family

SPECIFICATION LEVEL
Pulte

PLAN NAME
Chapman

NPC NUMBER
2810.500


SHEET
G1.1

BRENNAN ENGINEERING INC.
1000 S. EAST HWY STE 402
BOCA RATON, FLORIDA 33432
(561) 302-3748
C.O.A. # 7686 P.E. # 72387

VICTOR HERNANDEZ
STATE OF FLORIDA, PROFESSIONAL ENGINEER

E.B. # 7686 P.E. NO. 72387

PLOTTED: July 26, 2022 / dakel / G1.1 COVER SHEET.dwg

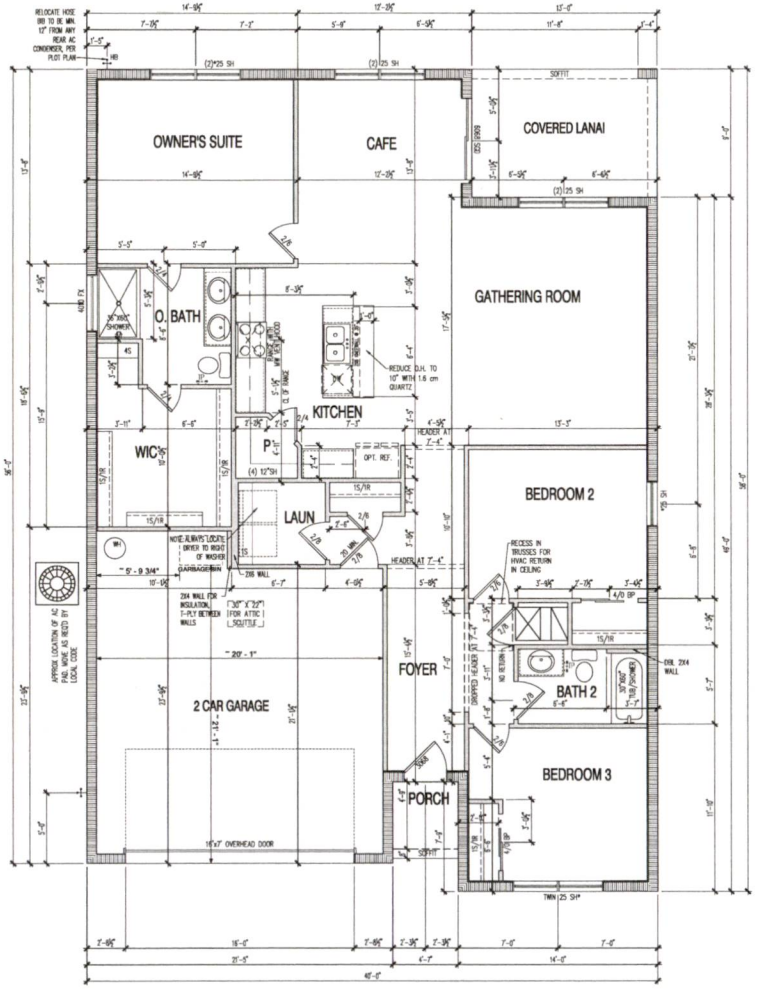

FIRST FLOOR PLAN

SCALE: 1/4"=1'-0"

LEGEND

- MASONRY – CONC. BLOCK OR BRICK WALL
- 2X FRAME WALL PER PLAN
- ELEV. — ELEVATION INDICATOR – ELEVATION NOTED IS RELATIVE TO FINISH FLOOR DATUM = 0'-0"
- * — DENOTES EMERGENCY ESCAPE & RESCUE OPENING
- 7-1/2" FRAME DOWN — DROPPED CEILINGS ARE TO BE FIELD FRAMED DOWN FROM THE BOTTOM OF THE TRUSSES 7-1/2" U.N.O.
- 12" TRAY UP — CEILING TRAYS ARE TO BE RECESSED INTO THE TRUSSES 12" U.N.O.

ALL DIMENSIONS ARE TO THE ROUGH UNLESS NOTED OTHERWISE.
-2x4 WALLS ARE DRAWN 3 1/2" THICK
-2x6 WALLS ARE DRAWN 5 1/2" THICK
-8" BLOCK WALLS WITH FURRING ARE DRAWN 9" THICK INCLUDING FURRING


NOTE TO FRAME:
-ALL UNRESTRICTED DOOR OPENINGS TO BE FRAMED 5 1/2" FROM INSIDE CORNER.
-U.N.O. RESTRICTED DOOR OPENINGS SHALL BE CENTERED IN THE SPACE.

-STUDS IN ALL WALLS AND KNEE WALLS ADJACENT TO BATHTUBS OR SHOWERS TO BE 16" O.C.
-STUDS IN ALL WALLS AND KNEE WALLS ADJACENT TO STAIRWELLS TO BE 16" O.C.

©COPYRIGHT 2022 PG

NOTE: MAX VENT LENGTH 50'-0"

3 1/2" X 10" (8.3 cm x 25.4 cm) 90° elbow	5ft (1.5 m)
3 1/2" X 10" (8.3 cm x 25.4 cm) to 8" (15.2 cm) or larger For exhaust through roof	4.5ft (1.4 m)
3 1/2" X 10" (8.3 cm x 25.4 cm) to 8" (15.2 cm) or larger 90° elbow For exhaust through rim joist	5ft (1.5 m)

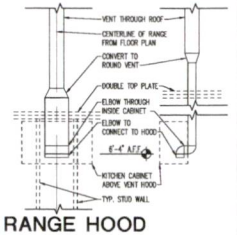

RANGE HOOD VENT DETAIL

SCALE: 3/4"=1'-0"

Florida Zone
24311 Walden Center Dr., Suite 300
Bonita Spring, Florida 34134 (239)495-4800 (770)381-3450

PulteGroup

FIRST FLOOR PLAN

PRODUCT MANAGER

INITIAL RELEASE DATE: 00/00/0000

REV#	DATE/DESCRIPTION
1	
2	
3	
4	
5	
6	
7	
8	

PROJECT TYPE: Single Family

SPECIFICATION LEVEL: Pulte


PLAN NAME: Chapman

NPC NUMBER: 2810.500


SHEET: A1.1

BRENNAN ENGINEERING INC.
VICTOR HERNANDEZ
FOR STRUCTURAL SHEETS ONLY
Digitally signed by Victor
E.B. # 7686 P.E. NO. 72387

PLOTTED: December 5, 2022 / anng.nguyenlds / A1.1 FIRST FLOOR PLAN.dwg

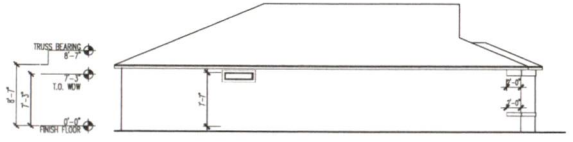


LEFT ELEVATION
SCALE: 1/8"=1'-0"

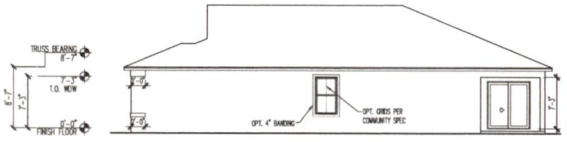

RIGHT ELEVATION
SCALE: 1/8"=1'-0"




REAR ELEVATION
SCALE: 1/8"=1'-0"

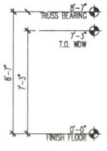




FRONT ELEVATION "CO1"
SCALE: 1/4"=1'-0"
FRONT ELEVATION WINDOW GRIDS PER COMMUNITY SPEC

-ATTIC VENTILATION-					
ACTUAL ATTIC AREA TOTAL			TOTAL FREE VENT REQUIRED (AREA/ 300)		
SQ. FT.	SQ. IN.		SQ. FT.	SQ. IN.	
2267	326448		7.557	1088.160	
ROOF VENTS REQUIRED			SOFFIT VENTS REQUIRED (50/50-17)		
SQ. FT.	SQ. IN.	# OF VENTS	SQ. FT.	SQ. IN.	LIN. FT.
3.023	435.264	4	4.534	652.896	106
ROOF TOP ATTIC VENT: SERIES 121 = 1 SQ. FT./ VENT (121 SQ. IN. VENT)			SOFFIT VENT TYPE: CONTINUOUS SOFFIT VENT = 6.17 SQ. IN. AREA PER LINEAR FT.		
NOTE: RIDGE VENTS MAY BE SUBSTITUTED PER MUNICIPALITY					

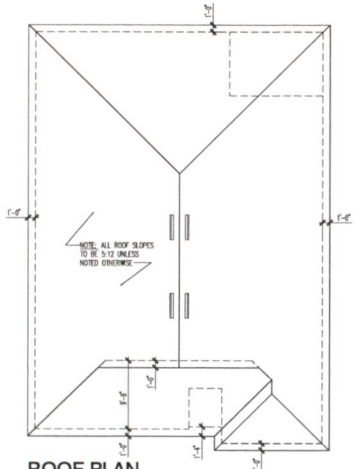

ROOF PLAN
SCALE: 1/8"=1'-0"

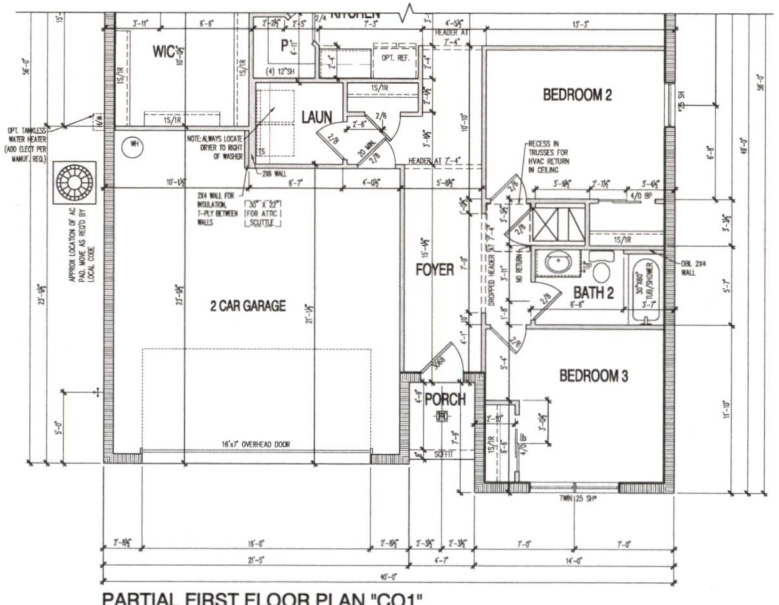


PARTIAL FIRST FLOOR PLAN "CO1"
SCALE: 1/4"=1'-0"




TRIM DETAIL
SCALE: 1/2" = 1'-0"

A

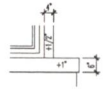


CMU SILL DETAIL
SCALE: 1/2" = 1'-0"

B

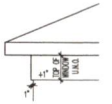

FRIEZE BANDING DTL
SCALE: 1/2" = 1'-0"

C

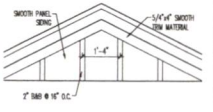

GABLE DETAIL
SCALE: 1/2" = 1'-0"

D

©COPYRIGHT: 2022 PG

Florida Zone
24311 Walden Center Dr., Suite 300
Bonita Spring, Florida 34134 (239)495-4800 (770)381-3450

PulteGroup

ELEVATION CO1
ELEVATIONS

PRODUCT MANAGER
INITIAL RELEASE DATE: 00/00/0000

REV#	DATE/DESCRIPTION

PROJECT TYPE: Single Family
SPECIFICATION LEVEL: Pulte
PLAN NAME: Chapman
NPC NUMBER: 2810.500
SHEET: A2.1C01

BRENNAN ENGINEERING INC.
VICTOR HERNANDEZ

PLOTTED: December 8, 2022 / tu.nguyen2 / A2.1C01 ELEVATION CO1.dwg

Coastal Color Schemes

	CO1		CO2		CO3		CO4		CO5		CO6	
1st Floor (Stucco or Siding)	SW 7006 Extra White (238 239 234)		SW 6203 Spare White (228 228 221)		SW 7003 Toque White (231 226 218)		SW 9136 Lullaby (203 212 212)		SW 7672 Knitting Needles (195 193 188)		SW 0052 Pearl Gray (203 206 197)	
Loft Siding	SW 7006 Extra White (238 239 234)		SW 6203 Spare White (228 228 221)		SW 7003 Toque White (231 226 218)		SW 9136 Lullaby (203 212 212)		SW 7672 Knitting Needles (195 193 188)		SW 0052 Pearl Gray (203 206 197)	
2nd Floor Siding	SW 7006 Extra White (238 239 234)		SW 6203 Spare White (228 228 221)		SW 7003 Toque White (231 226 218)		SW 9137 Niebla Azul (182 195 196)		SW 7066 Gray Matters (167 168 162)		SW 0052 Pearl Gray (203 206 197)	
Trim	SW 7006 Extra White (238 239 234)		SW 0052 Pearl Gray (203 206 197)		SW 7658 Gray Clouds (183 183 178)		SW 7070 Site White (220 222 220)		SW 7067 Cityscape (127 129 126)		SW 6203 Spare White (228 228 221)	
Accent	SW 7006 Extra White (238 239 234)		SW 0052 Pearl Gray (203 206 197)		SW 7671 On The Rocks (208 206 200)		SW 9138 Stardew (166 178 181)		SW 7570 Egret White (223 217 207)		SW 6203 Spare White (228 228 221)	
Front Door	SW 6989 Domino (53 51 55)		SW 6214 Underseas (124 142 135)		SW 7603 Poolhouse (128 149 160)		SW 7076 Cyberspace (68 72 77)		SW 7624 Slate Tile (96 110 116)		SW 6223 Stillwater (74 93 95)	
Garage Door	SW 7006 Extra White (238 239 234)		SW 0052 Pearl Gray (203 206 197)		SW 7658 Gray Clouds (183 183 178)		SW 7070 Site White (220 222 220)		SW 7570 Egret White (223 217 207)		SW 6203 Spare White (228 228 221)	
Shutters	SW 6989 Domino (53 51 55)		SW 6214 Underseas (124 142 135)		SW 7603 Poolhouse (128 149 160)		SW 7076 Cyberspace (68 72 77)		SW 7570 Egret White (223 217 207)		SW 6223 Stillwater (74 93 95)	
Tamko Heritage Asphalt Shingle	Thunderstrom Grey		Thunderstrom Grey		Thunderstrom Grey		Thunderstrom Grey		Thunderstrom Grey		Thunderstrom Grey	
Paver - Tremron 4x8 Brick	Granite		Granite		Granite		Granite		Granite		Granite	
Gutters, Windows & Fence	Low Gloss White		Low Gloss White		Low Gloss White		Low Gloss White		Low Gloss White		Low Gloss White	

©COPYRIGHT 2020 PG

Florida Zone
24311 Walden Center Dr., Suite 300
Bonita Spring, Florida 34134 (239)405-4800 (770)381-3450

PulteGroup

COTTAGE DISTRICT

COLOR SCHEME

PRODUCT MANAGER

RELEASE

DATE: 01/24/2018

PROJECT TYPE: Single Family

SPECIFICATION LEVEL: Pulte

PLAN NAME

SHEET: CS1

BRENNAN ENGINEERING INC.
1800 S. DIXIE HWY. STE. 450
BOCA RATON, FLORIDA 33432
(561) 392-3746
E.B. # 7686 P.E. # 72387

VICTOR HERNANDEZ
E.B. # 7686 P.E. NO. 72387

Hamden

CONTROL DATE
07/31/2019

DRAWING INDEX

Sheet List Table

Sheet Number	Sheet Title
G1.1	COVER SHEET
A1.1	FIRST FLOOR PLAN
A1.2.1	SECONDFLOOR PLAN-OPT 2 STORY CMU
A2.1C01	ELEVATIONS C01-2ND CMU
A2.1.1C01	ELEVATIONS C01-2ND CMU
CS1	COLOR SCHEMES

GENERAL NOTES

- THESE PLANS HAVE BEEN DESIGNED TO MEET THE REQUIREMENTS OF:
  - -FLORIDA BUILDING CODE 7TH EDITION (2020) RESIDENTIAL
  - -2017 NATIONAL ELECTRIC CODE
  - -BUILDING TYPE: VB

SQUARE FOOTAGES

BASE PLAN AND MASTER SET AREA TABLE

Description	Area
: CONDITIONED SPACE	
CMU-1ST FLOOR PLAN	802 SF
CMU-2ND FLOOR CMU PLAN	1020 SF
CMU-2ND FLOOR FRAME PLAN	1020 SF
: NON-CONDITIONED SPACE	
CMU-2 CAR GARAGE	443 SF
CMU-COVERED LANAI	120 SF
CMU-FRONT PORCH (FM1 OR C1 OR C01)	42 SF

WIDTH & DEPTH

	WIDTH	DEPTH
BASE HOUSE - FM1	30'-0"	45'-3"
ELEVATION FM1	0	0
ELEVATION C1	0	0
ELEVATION C01	0	0
COVERED LANAI	+0	+10'-0"

©COPYRIGHT 2020 PG

Florida Zone
24311 Walden Center Dr., Suite 300
Bonita Spring, Florida 34134 (239)495-4800 (770)381-3450

PulteGroup


COTTAGE DISTRICT
COVER SHEET

PRODUCT MANAGER
INITIAL RELEASE DATE: 00/00/0000
REV# DATE/DESCRIPTION

PROJECT TYPE: Single Family
SPECIFICATION LEVEL: Pulte
PLAN NAME: Hamden
PLAN NUMBER: 2830.500
SHEET: G1.1

BRENNAN ENGINEERING INC.
VICTOR HERNANDEZ
FOR STRUCTURAL USE ONLY
E.B.# 7686 P.E. NO. 72367

PLOTTED: April 16, 2021 / dan.huynh / G1.1 COVER SHEET.dwg

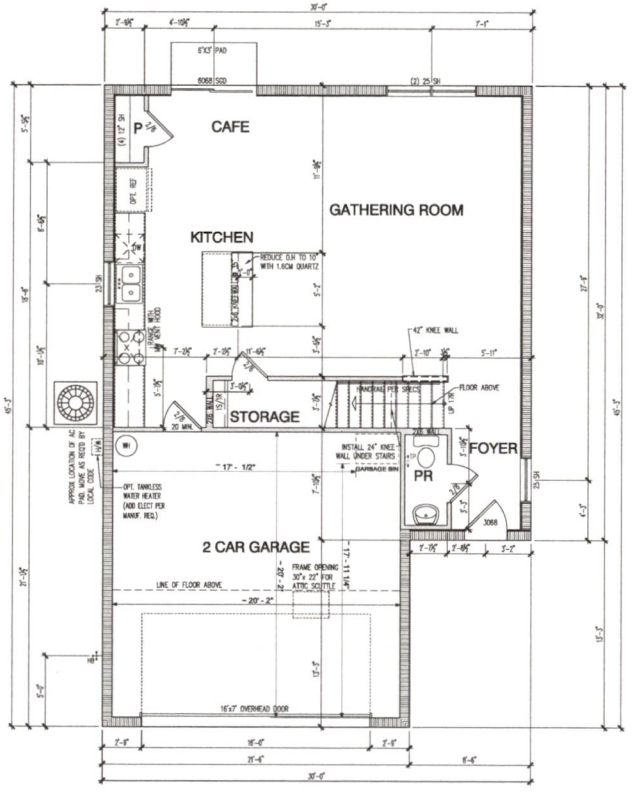

FIRST FLOOR PLAN
SCALE: 1/4"=1'-0"


LEGEND

	2X FRAME WALL PER PLAN
ELEV.	ELEVATION INDICATOR - ELEVATION NOTED IS RELATIVE TO FINISH FLOOR DATUM = 0'-0"
*	DENOTES EMERGENCY ESCAPE & RESCUE OPENING
7-1/4" FRAME DOWN	DROPPED CEILINGS ARE TO BE FIELD FRAMED DOWN FROM THE BOTTOM OF THE TRUSSES 7-1/2" U.N.O.
12" TRAY UP	CEILING TRAYS ARE TO BE RECESSED INTO THE TRUSSES 12" U.N.O.

ALL DIMENSIONS ARE TO THE ROUGH UNLESS NOTED OTHERWISE.
-2x4 WALLS ARE DRAWN 3 1/2" THICK
-2x6 WALLS ARE DRAWN 5 1/2" THICK
-8" BLOCK WALLS WITH FURRING ARE DRAWN 9" THICK INCLUDING FURRING

NOTE TO FRAME:
-ALL UNRESTRICTED DOOR OPENINGS TO BE FRAMED 5 1/2" FROM INSIDE CORNER.
-U.N.O. RESTRICTED DOOR OPENINGS SHALL BE CENTERED IN THE SPACE.


- STUDS IN ALL WALLS AND KNEE WALLS ADJACENT TO BATHTUBS OR SHOWERS TO BE 16" O.C.
- STUDS IN ALL WALLS AND KNEE WALLS ADJACENT TO STAIRWELLS TO BE 16" O.C.

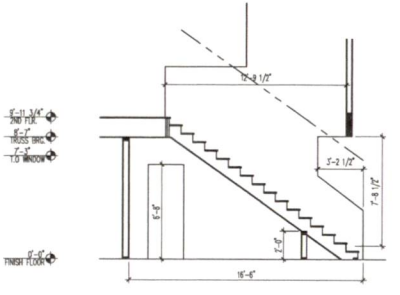


STAIR CALCS.

FLOOR TO FLOOR HT.	9'-11 3/4"
RISERS	17 @ 8 3-1/16"
TREAD	10"
NOSING	1"

HANDRAIL

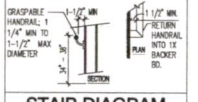

STAIR DIAGRAM

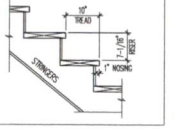

©COPYRIGHT, 2020 PG

Florida Zone
24311 Walden Center Dr., Suite 300
Bonita Spring, Florida 34134 (239)495-4800 (770)381-3450

PulteGroup

FIRST FLOOR PLAN

PRODUCT MANAGER
INITIAL RELEASE DATE: 00/00/0000


REV#	DATE/DESCRIPTION

PROJECT TYPE: Single Family
SPECIFICATION LEVEL: Pulte
PLAN NAME: Hamden
SQ. FOOTAGE: 2830.500
SHEET: A1.1

BRENNAN ENGINEERING INC.
1600 S. DIXIE HWY. STE. 400
BOCA RATON, FLORIDA 33432
CA#31 2002-4,000
E.B. # 7686 P.E. NO. 72307

VICTOR HERNANDEZ
STATE OF FLORIDA
E.B. # 7686 P.E. NO. 72307

PLOTTED: April 16, 2020 / mmh.dwg / A1.1 FIRST FLOOR PLAN.dwg

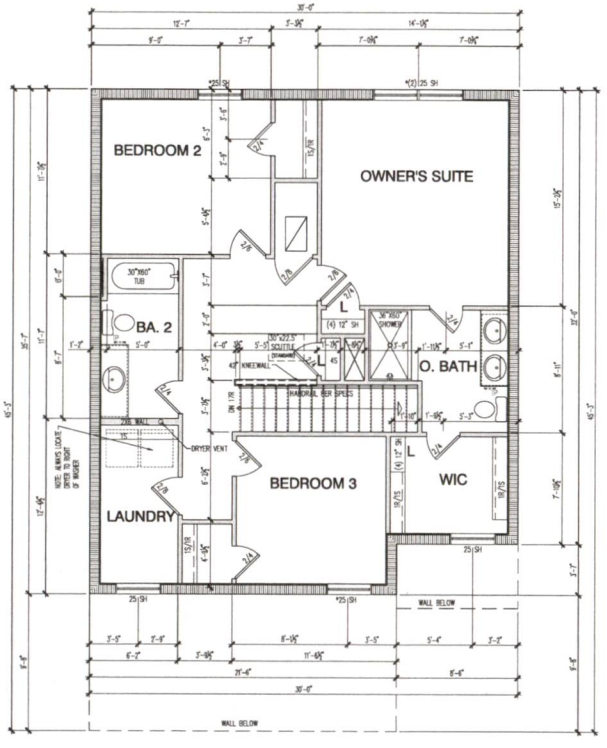

SECOND FLOOR PLAN - OPT. 2 STORY CMU

SCALE: 1/4"=1'-0"

©COPYRIGHT 2020 PG

Florida Zone
24311 Walden Center Dr., Suite 300
Bonita Spring, Florida 34134 (239)495-4800 (770)381-3450

PulteGroup

SECOND FLOOR PLAN-OPT 2 STORY CMU

PRODUCT MANAGER

INITIAL RELEASE DATE: 00/00/0000

REV#	DATE/DESCRIPTION
1	
2	
3	
4	
5	
6	
7	
8	

PROJECT TYPE: Single Family

SPECIFICATION LEVEL: Pulte

PLAN NAME: Hamden

PLAN NUMBER: 2630.300

SHEET: A1.2.1

BRENNAN ENGINEERING INC.

VICTOR HERNANDEZ

FLA # 76186 P.E. NO. 72387


PLOTTED: April 16, 2020 / mmh.dwk / A1.2.1 SECOND FLOOR PLAN-OPT 2 STORY CMU.dwg



FRONT ELEVATION "CO1"-OPT. 2 STORY CMU


SCALE: 1/4"=1'-0"

FRONT ELEVATION WINDOW GRIDS PER COMMUNITY SPEC

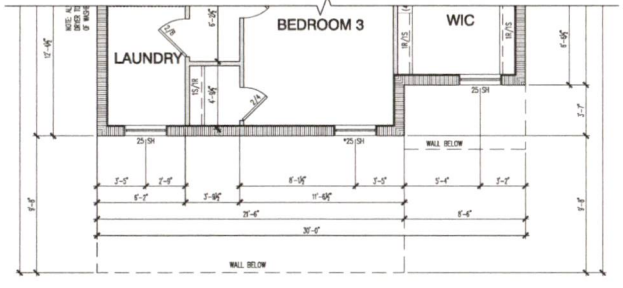


PARTIAL SECOND FLOOR PLAN "CO1"

SCALE: 1/4"=1'-0"

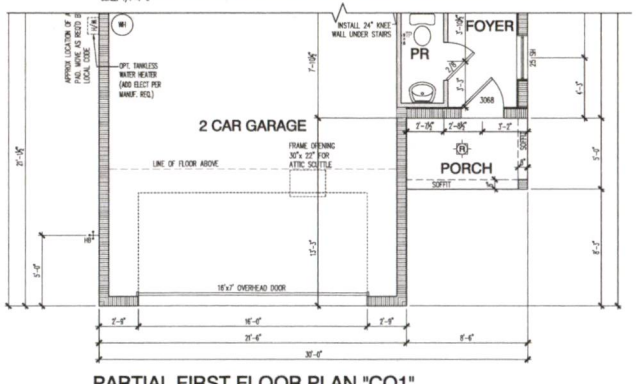

PARTIAL FIRST FLOOR PLAN "CO1"

SCALE: 1/4"=1'-0"

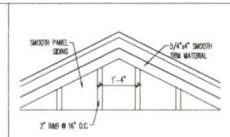

GABLE DETAIL

SCALE: 1/2" = 1'-0"


E



TRIM DETAIL

SCALE: 1/2" = 1'-0"

A

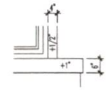

CMU SILL DETAIL

SCALE: 1/2" = 1'-0"


B



CMU FRIEZE BANDING DTL

SCALE: 1/2" = 1'-0"

C

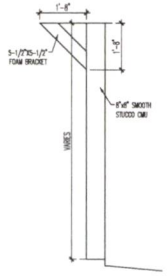

COLUMN DETAIL

SCALE: 1/2" = 1'-0"

D

©COPYRIGHT 2020 PULTE

Florida Zone
24311 Walden Center Dr., Suite 300
Bonita Spring, Florida 34134 (239)495-4800 (770)381-3450

PulteGroup

ELEVATION CO1-2ND CMU

ELEVATIONS

PRODUCT MANAGER

INITIAL RELEASE DATE: 00/00/0000

REV#	DATE/DESCRIPTION
1	
2	
3	
4	
5	
6	
7	
8	
9	
10	

PROJECT TYPE: Single Family

SPECIFICATION LEVEL: Pulte


PLAN NAME: Hamden

MPC NUMBER: 2830.500

SHEET: A2.1CO1


BRENNAN ENGINEERING INC.
VICTOR HERNANDEZ
FOR STRUCTURAL ONLY
E.B. # 7686 P.E. NO. 72367

PLOTTED: April 15, 2020 / dw.w / A2.1CO1 ELEVATION CO1-2ND CMU.dwg

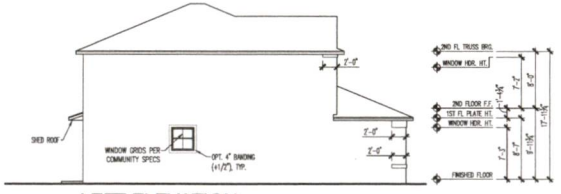

LEFT ELEVATION

SCALE: 1/8"=1'-0"

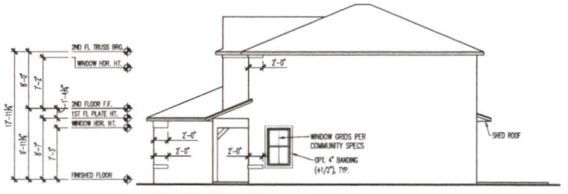


RIGHT ELEVATION

SCALE: 1/8"=1'-0"

-ATTIC VENTILATION ZONE 1-					
ACTUAL ATTIC AREA TOTAL			TOTAL FREE VENT REQUIRED (AREA/ 300)		
SQ. FT.	SQ. IN.		SQ. FT.	SQ. IN.	
1038	149472		3.460	498.240	
ROOF VENTS REQUIRED			SOFFIT VENTS REQUIRED (50/6.17)		
SQ. FT.	SQ. IN.	# OF VENTS	SQ. FT.	SQ. IN.	LIN. FT.
1.384	199.296	2	2.076	298.944	48
ROOF TOP ATTIC VENT: SERIES 121 = 1 SQ. FT./ VENT (121 SQ. IN. VENT)			SOFFIT VENT TYPE: CONTINUOUS SOFFIT VENT = 6.17 SQ. IN. AREA PER LINEAR FT.		
NOTE: RIDGE VENTS MAY BE SUBSTITUTED PER MUNICIPALITY					

-ATTIC VENTILATION ZONE 2-					
ACTUAL ATTIC AREA TOTAL			TOTAL FREE VENT REQUIRED (AREA/150)		
SQ. FT.	SQ. IN.		SQ. FT.	SQ. IN.	
251	36144		1.673	240.960	
ROOF VENTS REQUIRED			SOFFIT VENTS REQUIRED (50/6.17)		
SQ. FT.	SQ. IN.	# OF VENTS	SQ. FT.	SQ. IN.	LIN. FT.
0	0	0	1.67333 333	240.96	39
ROOF TOP ATTIC VENT: SERIES 121 = 1 SQ. FT./ VENT (121 SQ. IN. VENT)			SOFFIT VENT TYPE: CONTINUOUS SOFFIT VENT = 6.17 SQ. IN. AREA PER LINEAR FT.		
NOTE: RIDGE VENTS MAY BE SUBSTITUTED PER MUNICIPALITY					

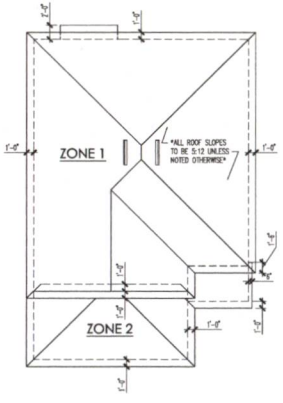

ROOF PLAN

SCALE: 1/8"=1'-0"



REAR ELEVATION

SCALE: 1/8"=1'-0"

COPYRIGHT: 2020 PG

Florida Zone
24311 Walden Center Dr., Suite 300
Bonita Spring, Florida 34134 (239)495-6800 (770)381-3450

PulteGroup

ELEVATION CO1-2ND CMU

ELEVATIONS

PRODUCT MANAGER

INITIAL RELEASE DATE: 00/00/0000

REVIS	DATE/DESCRIPTION
1	
2	
3	
4	
5	
6	
7	
8	
9	
10	

PROJECT TYPE: Single Family

SPECIFICATION LEVEL: Pulte

PLAN NAME: Hamden

JOB NUMBER: 2830.500

SHEET: A2.1.1C01

BRENNAN ENGINEERING INC.
VICTOR HERNANDEZ
E.B. # 7086 P.E. NO. 72367

PLOTTED: April 15, 2020 / /users/cgarrett / A2.1.1C01 ELEVATION CO1-2ND SMU.dwg

Coastal Color Schemes

	CO1	CO2	CO3	CO4	CO5	CO6
1st Floor (Stucco or Siding)	SW 7006 Extra White (238 239 234)	SW 6203 Spare White (228 228 221)	SW 7003 Toque White (231 226 218)	SW 9136 Lullaby (203 212 212)	SW 7672 Knitting Needles (195 193 188)	SW 0052 Pearl Gray (203 206 197)
Loft Siding	SW 7006 Extra White (238 239 234)	SW 6203 Spare White (228 228 221)	SW 7003 Toque White (231 226 218)	SW 9136 Lullaby (203 212 212)	SW 7672 Knitting Needles (195 193 188)	SW 0052 Pearl Gray (203 206 197)
2nd Floor Siding	SW 7006 Extra White (238 239 234)	SW 6203 Spare White (228 228 221)	SW 7003 Toque White (231 226 218)	SW 9137 Niebla Azul (182 195 196)	SW 7066 Gray Matters (167 168 162)	SW 0052 Pearl Gray (203 206 197)
Trim	SW 7006 Extra White (238 239 234)	SW 0052 Pearl Gray (203 206 197)	SW 7658 Gray Clouds (183 183 178)	SW 7070 Site White (220 222 220)	SW 7067 Cityscape (127 129 126)	SW 6203 Spare White (228 228 221)
Accent	SW 7006 Extra White (238 239 234)	SW 0052 Pearl Gray (203 206 197)	SW 7671 On The Rocks (208 206 200)	SW 9138 Stardew (166 178 181)	SW 7570 Egret White (223 217 207)	SW 6203 Spare White (228 228 221)
Front Door	SW 6989 Domino (53 51 55)	SW 6214 Underseas (124 142 135)	SW 7603 Poolhouse (128 149 160)	SW 7076 Cyberspace (68 72 77)	SW 7624 Slate Tile (96 110 116)	SW 6223 Stillwater (74 93 95)
Garage Door	SW 7006 Extra White (238 239 234)	SW 0052 Pearl Gray (203 206 197)	SW 7658 Gray Clouds (183 183 178)	SW 7070 Site White (220 222 220)	SW 7570 Egret White (223 217 207)	SW 6203 Spare White (228 228 221)
Shutters	SW 6989 Domino (53 51 55)	SW 6214 Underseas (124 142 135)	SW 7603 Poolhouse (128 149 160)	SW 7076 Cyberspace (68 72 77)	SW 7570 Egret White (223 217 207)	SW 6223 Stillwater (74 93 95)
Tamko Heritage Asphalt Shingle	Thunderstrom Grey	Thunderstrom Grey	Thunderstrom Grey	Thunderstrom Grey	Thunderstrom Grey	Thunderstrom Grey
Paver - Tremrom 4x8 Brick	Granite	Granite	Granite	Granite	Granite	Granite
Gutters, Windows & Fence	Low Gloss White	Low Gloss White	Low Gloss White	Low Gloss White	Low Gloss White	Low Gloss White

©COPYRIGHT 2020 PG

Florida Zone
24311 Walden Center Dr., Suite 300
Bonita Spring, Florida 34134 (239)405-4800 (770)381-3450

PulteGroup

COTTAGE DISTRICT

COLOR SCHEME

PRODUCT MANAGER

RELEASE
DATE: 01/24/2018

PROJECT TYPE
Single Family

SPECIFICATION LEVEL
Pulte

PLAN NAME

SHEET
CS1

BRENNAN ENGINEERING INC.
1800 S. DIXIE HWY. STE. 400
BOCA RATON, FLORIDA 33432
(561) 265-2748
E.B. # 7686 P.E. # 72587

VICTOR HERNANDEZ
STATE OF FLORIDA
E.B. # 7686 P.E. NO. 72587

20' TOWNHOMES

CONTROL DATE
09/28/2020

PRODUCT ACTION REQUEST / REVISION TRACKING

DRAWING INDEX

G1.1	INDEX, HOUSE DATA, GEN. NOTES
A1.2	BASE FLOOR PLANS-INTERIOR UNIT
A1.3	BASE FLOOR PLANS-EXTERIOR UNIT
B4.1-C01	4-UNIT BUILDING PLAN – 1ST FLOOR
B4.2-C01	4-UNIT BUILDING PLAN – 2ND FLOOR
B4.3-CO1	4-UNIT ELEVATIONS
B6.1-CO1	6-UNIT BUILDING PLAN – 1ST FLOOR
B6.2 -CO1	6-UNIT BUILDING PLAN – 2ND FLOOR
B6.3-C01	6-UNIT ELEVATIONS
CS1	COLOR SCHEMES

GENERAL NOTES

- THESE PLANS HAVE BEEN DESIGNED TO MEET THE REQUIREMENTS OF:
  - –FLORIDA BUILDING CODE 7TH EDITION (2020) RESIDENTIAL
  - –BUILDING TYPE: VB

ALL GENERAL CONSTRUCTION PLAN PAGES, DOCUMENTS, AND DRAWINGS, SIGNED AND SEALED BY THE DESIGN PROFESSIONAL OF RECORD, IS A WRITTEN ACKNOWLEDGMENT FROM THE DESIGN PROFESSIONAL THAT THE PLAN PAGES, DOCUMENTS, AND DRAWINGS CONTAINED WITHIN THE MASTER BUILDING PERMIT APPLICATION WILL BE USED FOR FUTURE SITE–SPECIFIC BUILDING PERMIT APPLICATIONS

SQUARE FOOTAGES

AREA CALCULATION (SQ. FT.)

			LIVING AREA			NON–LIVING AREA			
LATITUDE	WIDTH	DEPTH	1ST FLOOR	2ND FLOOR	TOTAL HVAC SPACE	GARAGE	COVERED ENTRY PORCH	COVERED LANAI	TOTAL AREA U.R.
BASE HOUSE	20'–0"	47'–4"	626	929	1555	279	43	0	1877
TOTALS									

AREA CALCULATION (SQ. FT.)

			LIVING AREA			NON–LIVING AREA			
LATITUDE	WIDTH	DEPTH	1ST FLOOR	2ND FLOOR	TOTAL HVAC SPACE	GARAGE	COVERED ENTRY PORCH	COVERED LANAI	TOTAL AREA U.R.
BASE HOUSE	20'–0"	47'–4"	626	929	1555	279	43	0	1877
TOTALS									

AREA CALCULATION (SQ. FT.)

			LIVING AREA			NON–LIVING AREA			
COBALT	WIDTH	DEPTH	1ST FLOOR	2ND FLOOR	TOTAL HVAC SPACE	GARAGE	COVERED ENTRY PORCH	COVERED LANAI	TOTAL AREA U.R.
BASE HOUSE	20'–0"	50'–0"	560	987	1547	425	14	0	1986
TOTALS									

PLOTTED: August 22, 2022 / Mark Anderson / TOWNS-20_COBALT-LATITUDE-2022-08-11.DWG

(c) Copyright Pulte Home Corporation – 2014

FLORIDA ZONE
24311 Walden Center Dr., Suite 300
Bonita Springs, Florida 34134 (239) 495-4800

PulteGroup

COTTAGE DISTRICT

INDEX, HOUSE DATA, GEN. NOTES

PRODUCTION MANAGER
—
CONTROL DATE: 00/00/00
REV # | DATE / DESCRIPTION

NOTE: SCALES NOTED ON DRAWINGS RELATE TO FULL SIZE PLOTS ON 22x34 SHEETS – 11x17 SHEETS REPRESENT 1/2 SCALE PLOTS

PROJECT TYPE

COMMUNITY NAME

LAWSON COMMUNITY ID

GARAGE HANDING
–

VERSION NUMBER
1.0

PLAN NAME / NPC


LAWSON PLAN ID

LEGACY PLAN NUMBER / NAME


SHEET
G1.1

BRENNAN ENGINEERING INC.
1600 S. DIXIE HWY. STE 400
BOCA RATON, FLORIDA 33432
(561) 392-3748
E.B. # 7686 P.E. # 72387


VICTOR HERNANDEZ
FOR STRUCTURAL USE ONLY
E.B. # 7686 P.E. NO. 72387

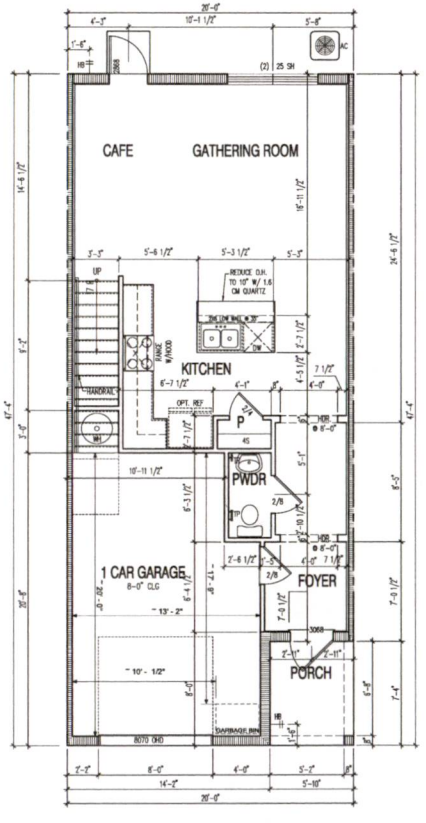


1ST FLOOR (INTERIOR UNIT LATITUDE)
SCALE: 1/4"=1'-0"

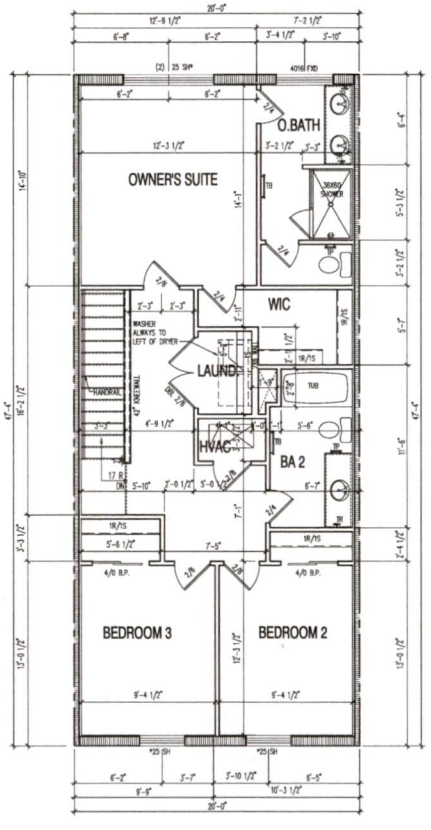


2ND FLOOR (INTERIOR UNIT LATITUDE)
SCALE: 1/4"=1'-0"

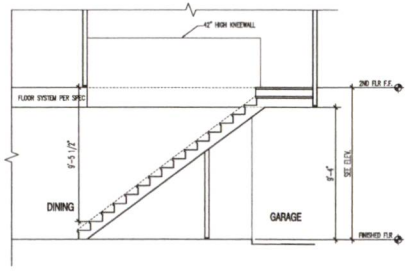


STAIR SECTION
SCALE: 1/4"=1'-0"

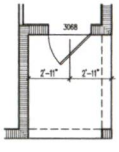

OPT. OUTSWING DOOR
SCALE: 1/4"=1'-0"

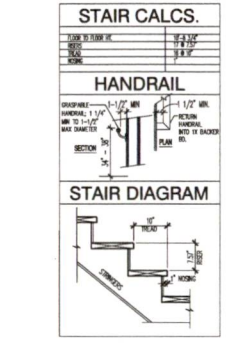

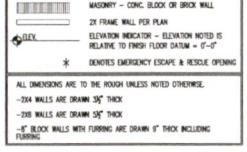

(c) Copyright Pulte Home Corporation – 2014

FLORIDA ZONE
24311 Walden Center Dr., Suite 300
Bonita Springs, Florida 34134 (239) 495-4800

PulteGroup


BASE FLOOR PLANS- INTERIOR UNIT

PRODUCTION MANAGER
CONTROL DATE: 00/00/00
REV # | DATE | DESCRIPTION
PROJECT TYPE
COMMUNITY NAME
LAWSON COMMUNITY ID
GARAGE HANDING
VERSION NUMBER 1.0
PLAN NAME / NPC
LAWSON PLAN ID
LEGACY PLAN NUMBER / NAME
SHEET A1.2


NOTE: SCALES NOTED ON DRAWINGS RELATE TO FULL SIZE PLOTS ON 24X36 SHEETS - 11X17 SHEETS REPRESENT 1/2 SCALE PLOTS

BRENNAN ENGINEERING INC.
VICTOR HERNANDEZ
FL# 70986 P.E. NO. 72367


PLOTTED: August 25, 2022 / Mark Anderson / 70WC-20_LOBAL1-LAYOUC-2022-08-12.DWG

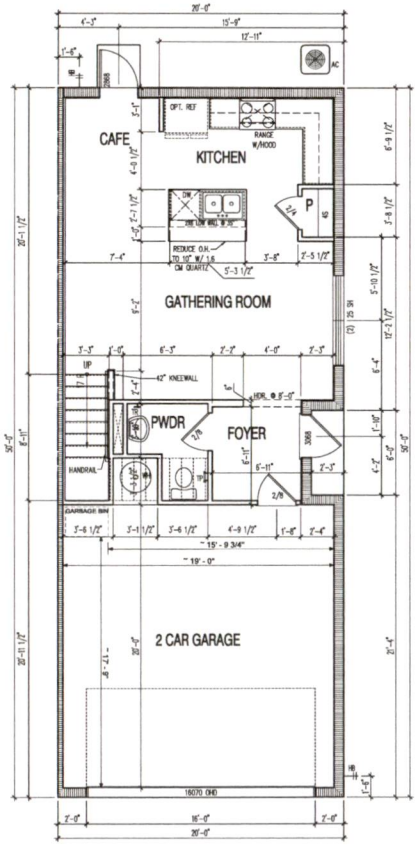


1ST FLOOR (END UNIT COBALT)
SCALE: 1/4"=1'-0"

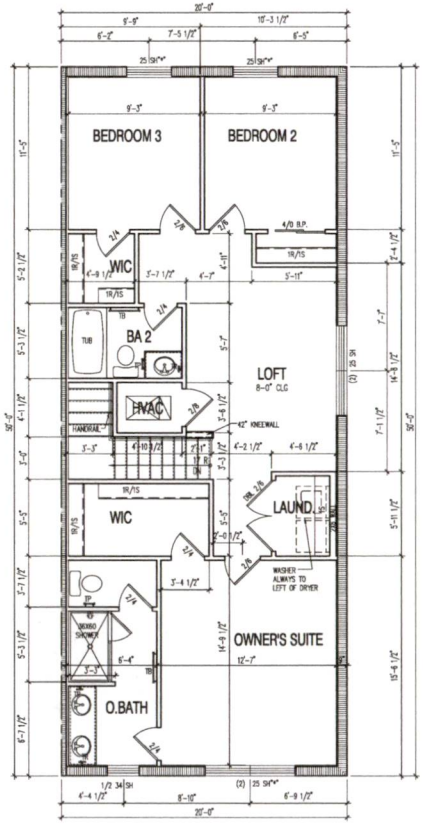


2ND FLOOR (END UNIT COBALT)
SCALE: 1/4"=1'-0"

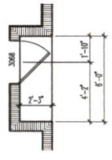

OPT. OUTSWING DOOR
SCALE: 1/4"=1'-0"

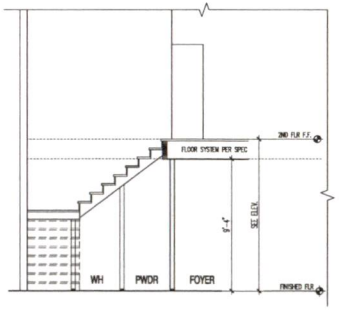

STAIR SECTION-2
SCALE: 1/4"=1'-0"

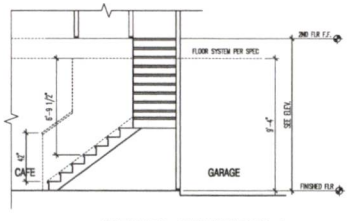

STAIR SECTION-1
SCALE: 1/4"=1'-0"

LEGEND SYMBOLS

- MASONRY – CONC. BLOCK OR BRICK WALL
- 2X FRAME WALL PER PLAN
- ELEV. — ELEVATION INDICATOR – ELEVATION NOTED IS RELATIVE TO FINISH FLOOR DATUM = 0'-0"
- * — DENOTES EMERGENCY ESCAPE & RESCUE OPENING

ALL DIMENSIONS ARE TO THE ROUGH UNLESS NOTED OTHERWISE.
-2X4 WALLS ARE DRAWN 3½" THICK
-2X6 WALLS ARE DRAWN 5½" THICK
-8" BLOCK WALLS WITH FURRING ARE DRAWN 9" THICK INCLUDING FURRING

STAIR CALCS.

HANDRAIL

STAIR DIAGRAM

(c) Copyright Pulte Home Corporation – 2014

FLORIDA ZONE
24311 Walden Center Dr., Suite 300
Bonita Springs, Florida 34134 (239) 495-4800

PulteGroup

BASE FLOOR PLANS- INTERIOR UNIT

PRODUCTION MANAGER
CONTROL DATE: 00/00/00
REV # | DATE | DESCRIPTION
PROJECT TYPE
COMMUNITY NAME
LAWSON COMMUNITY ID
GARAGE HANDING
VERSION NUMBER 1.0
PLAN NAME / NPC
LAWSON PLAN ID
LEGACY PLAN NUMBER / NAME

NOTE: SCALES NOTED ON DRAWINGS RELATE TO FULL SIZE PLOTS ON 24X36 SHEETS - TWO SHEETS REPRESENT 1/2 SCALE PLOTS

SHEET A1.3


BRENNAN ENGINEERING INC

VICTOR HERNANDEZ

PLOTTED: August 25, 2022 / Mark Anderson / TOWNS-3D_COBALT-LAYOUT-2022-08-15.DWG

FIRST FLOOR BUILDING PLAN (4-UNIT)

SCALE: 3/16"=1'-0"

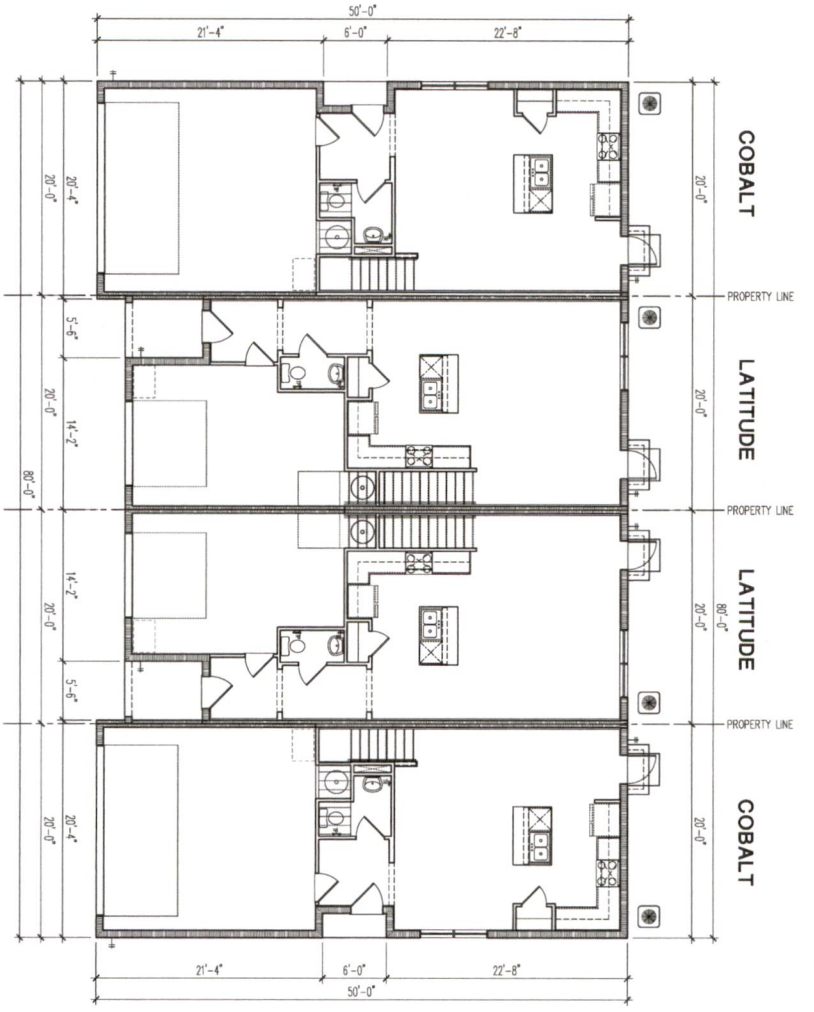

NOTE: SCALES NOTED ON DRAWINGS RELATE TO FULL SIZE PLOTS ON 22x34 SHEETS – 11x17 SHEETS REPRESENT 1/2 SCALE PLOTS

(c) Copyright Pulte Home Corporation – 2014

SHEET B4.1-C01

FLOOR PLAN ID

ELEVATION NUMBER 1.0

BRAND / MARK –

COMMUNITY NAME

PROJECT TYPE

ISSUE DATE / DESCRIPTION 08/09/22

PRODUCTION MANAGER

4-UNIT BUILDING PLAN
ELEVATIONS - C01


PulteGroup

FLORIDA ZONE
24311 Walden Center Dr., Suite 300
Bonita Springs, Florida 34134 (239) 495-4800

BRENNAN ENGINEERING INC.

SECOND FLOOR BUILDING PLAN (4-UNIT)

SCALE: 3/16"=1'-0"

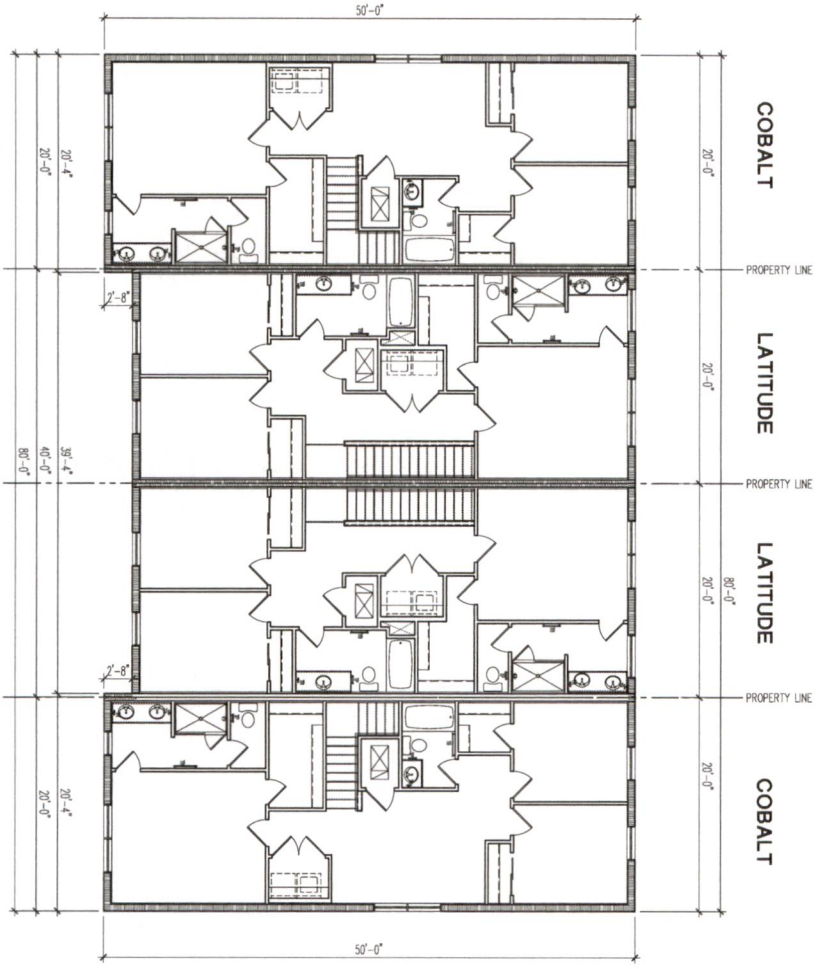

NOTE: SCALES NOTED ON DRAWINGS RELATE TO FULL SIZE PLOTS ON 22x34 SHEETS -- 11x17 SHEETS REPRESENT 1/2 SCALE PLOTS

(c) Copyright Pulte Home Corporation – 2014

SHEET: B42-C01

4-UNIT BUILDING PLAN
ELEVATIONS -C01

FLORIDA ZONE
24311 Walden Center Dr., Suite 300
Bonita Springs, Florida 34134 (239) 495-4800


BRENNAN ENGINEERING INC.




FRONT ELEVATION-4-UNIT BUILDING



REAR ELEVATION-4-UNIT BUILDING

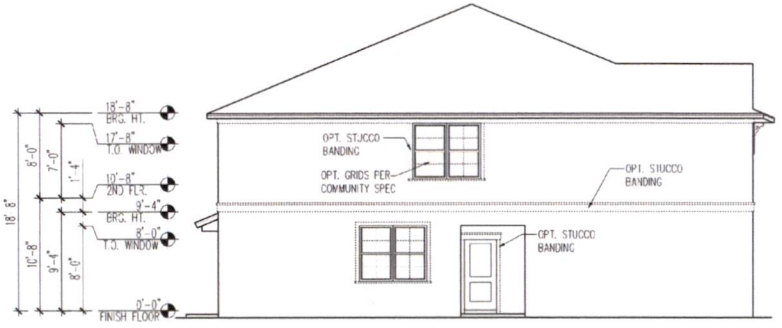

LEFT ELEVATION-4-UNIT BUILDING

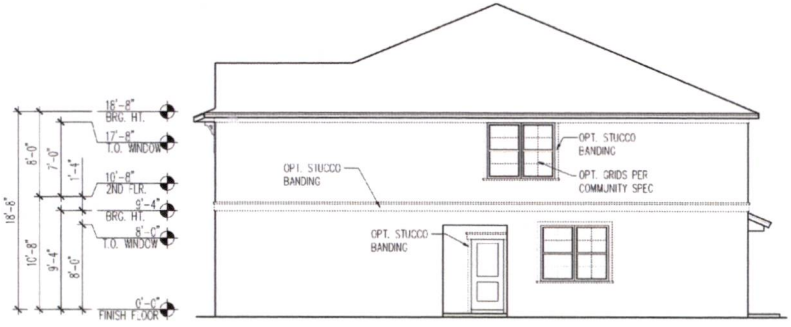

RIGHT ELEVATION-4-UNIT BUILDING

(c) Copyright Pulte Home Corporation 2014

FLORIDA ZONE
24311 Walden Center Dr., Suite 300
Bonita Springs, Florida 34134 (239) 495-6800

PulteGroup

4-UNIT ELEVATIONS
ELEVATIONS - C01

PROJECT MANAGER
CONTROL DATE: 00/00/00
REV # | DATE / DESCRIPTION
PROJECT TYPE
COMMUNITY NAME
LAYDON COMMUNITY ID
GARAGE HANDING
VERSION NUMBER 1.0
PLAN NAME / NPC
LAYDON PLAN ID
LEGACY PLAN NUMBER / NAME
SHEET B4.3-C01

BRENNAN ENGINEERING INC.
VICTOR HERNANDEZ


NOTE: SCALES NOTED ON DRAWINGS RELATE TO FULL SIZE PLOTS ON 24X34 SHEETS - TEXT SHEETS 'AS-NEEDED' TO SCALE PLOTS

PLOTTED: Jul 14, 2023 / Robert Bishop / J:\WORK\20_CONSULT\LAYDON\C-2023-01-LAYM\

PLOTTED: August 22, 2022 / Mark Anderson / TOWNS-20_COBALT-LATITUDE-2022-08-13.DWG

FIRST FLOOR BUILDING PLAN (6-UNIT)

SCALE: 1/8"=1'-0"

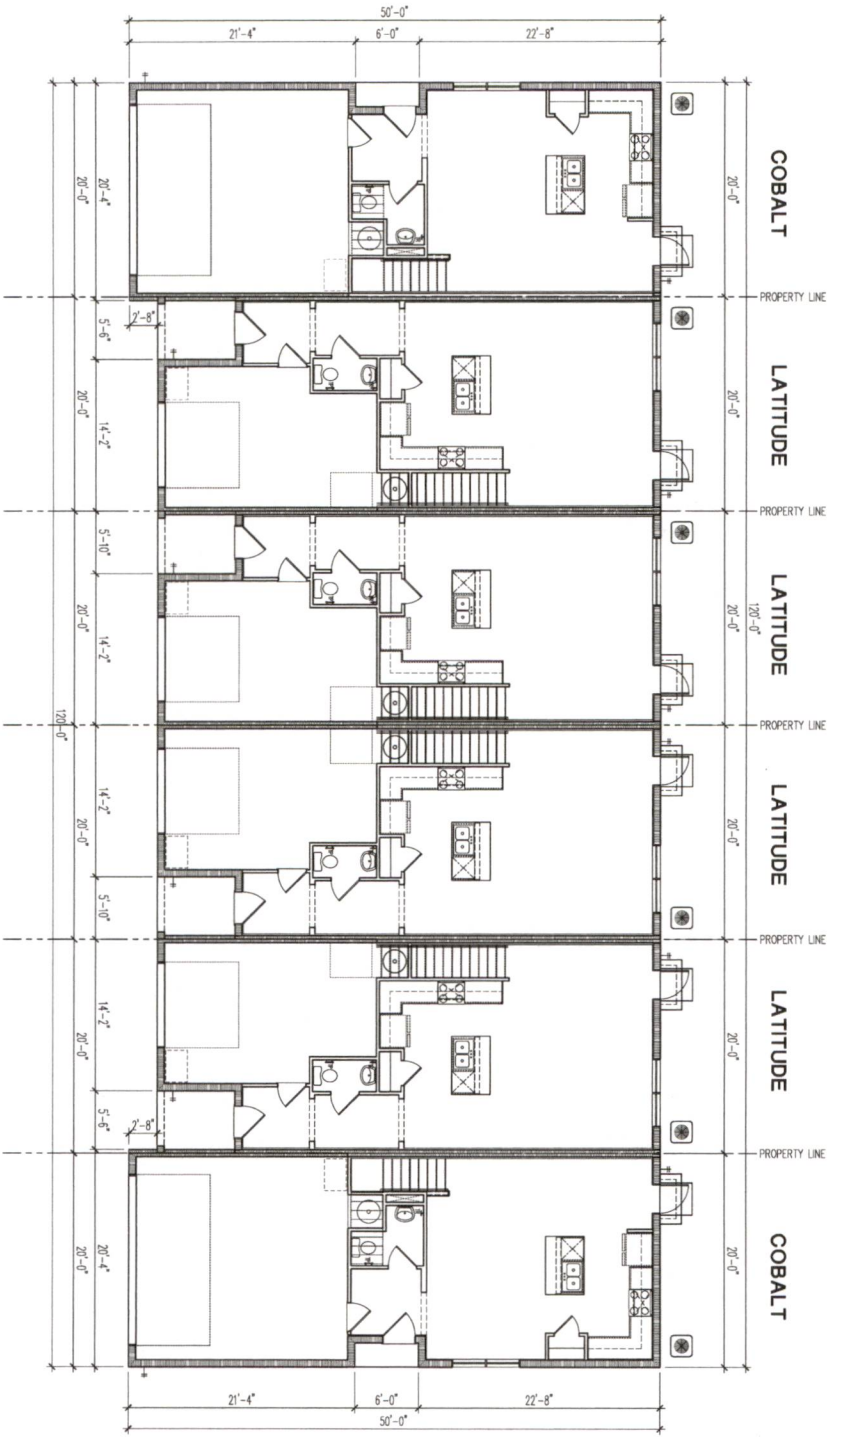

NOTE: SCALES NOTED ON DRAWINGS RELATE TO FULL SIZE PLOTS ON 22x34 SHEETS - 11x17 SHEETS REPRESENT 1/2 SCALE PLOTS

(c) Copyright Pulte Home Corporation - 2014

SHEET B6.1-CO1

ELEVATION NUMBER 1.0

6-UNIT BUILDING PLAN
ELEVATIONS -CO1


PulteGroup

FLORIDA ZONE
24311 Walden Center Dr., Suite 300
Bonita Springs, Florida 34134 (239) 495-4800

PLOTTED: August 23, 2022 / Mark Anderson / TOWNS-20_COBALT-LATITUDE-2022-08-13.DWG

SECOND FLOOR BUILDING PLAN (6-UNIT)

SCALE: 1/8"=1'-0"

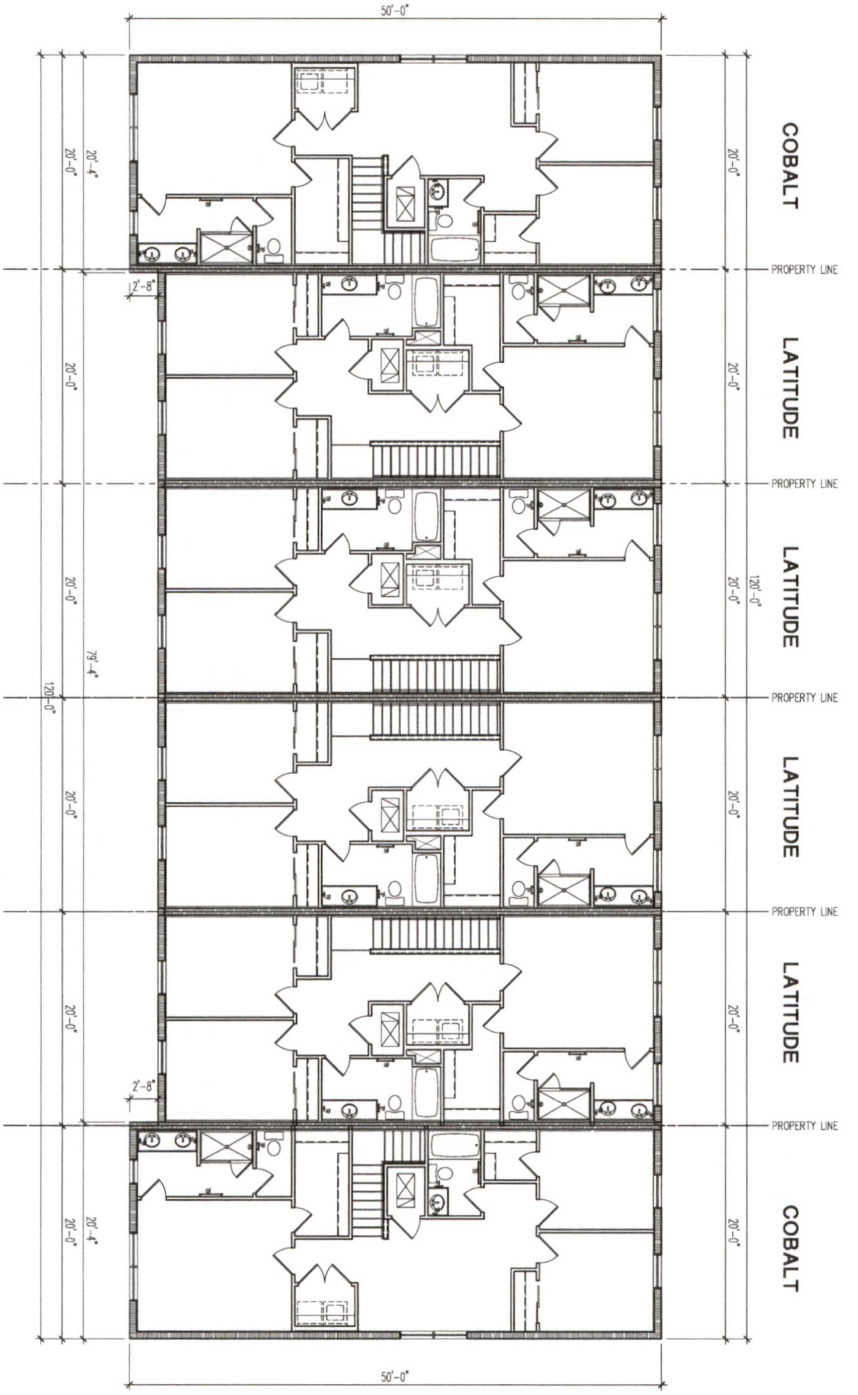

NOTE: SCALES NOTED ON DRAWINGS RELATE TO FULL SIZE PLOTS ON 22x34 SHEETS – 11x17 SHEETS REPRESENT 1/2 SCALE PLOTS

(c) Copyright Pulte Home Corporation – 2014

PREV B6.2-C01

6-UNIT BUILDING PLAN
ELEVATIONS -C01

PulteGroup


FLORIDA ZONE
24311 Walden Center Dr., Suite 300
Bonita Springs, Florida 34134 (239) 495-4800




FRONT ELEVATION-6-UNIT BUILDING



REAR ELEVATION-6-UNIT BUILDING

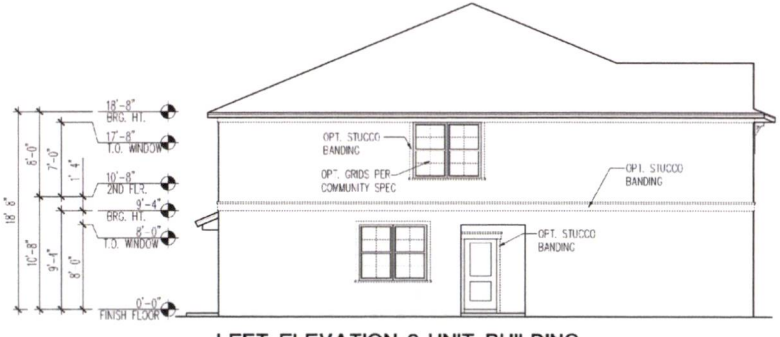

LEFT ELEVATION-6-UNIT BUILDING

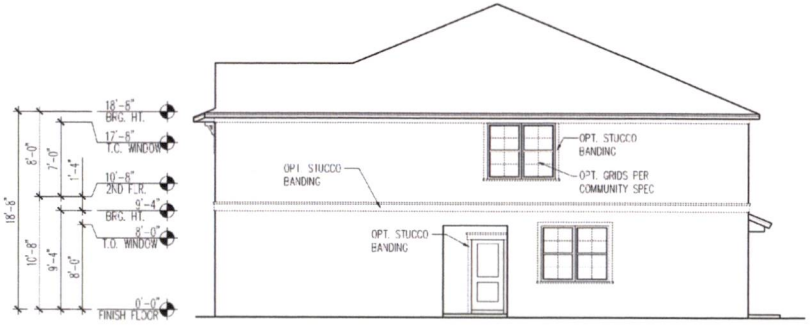

RIGHT ELEVATION-6-UNIT BUILDING

(c) Copyright Pulte Home Corporation 2014

FLORIDA ZONE
24311 Walden Center Dr., Suite 300
Bonita Springs, Florida 34134 (239) 495-4800

PulteGroup

6-UNIT ELEVATIONS
ELEVATIONS-C01

PROJECTION MANAGER
CONTROL DATE: 00/00/00
REV # / DATE / DESCRIPTION
PROJECT TYPE
COMMUNITY NAME
LAWSON COMMUNITY ID
GARAGE HANDING
VERSION NUMBER 1.0
PLAN NAME / MPC
LAWSON PLAN ID
LEGACY PLAN NUMBER / NAME

SHEET B6.3-C01

BRENNAN ENGINEERING INC.
VICTOR HERNANDEZ
PDP STRUCTURAL ENG. ONLY

NOTE: SCALES NOTED ON DRAWINGS RELATE TO FULL SIZE PLOTS ON 24x36 SHEETS - HALF SIZES REPRESENT 1/2 SCALE PLOTS

PLOTTED: JAN 14, 2015 / Andrew Barnes / J:\DWGS-ZB_ZONAL\LAWSON\C-2015-02-14.DWG

	Coastal Knitting Needles		Coastal Toque White		Coastal Toque White		Coastal Knitting Needles	
1st Floor (Stucco or Siding)	SW 7672 Knitting Needles (195 193 188)		SW 7003 Toque White (231 226 218)		SW 7003 Toque White (231 226 218)		SW 7672 Knitting Needles (195 193 188)	
Loft Siding	SW 7672 Knitting Needles (195 193 188)		SW 7003 Toque White (231 226 218)		SW 7003 Toque White (231 226 218)		SW 7672 Knitting Needles (195 193 188)	
2nd Floor Siding	SW 7066 Gray Matters (167 168 162)		SW 7003 Toque White (231 226 218)		SW 7003 Toque White (231 226 218)		SW 7066 Gray Matters (167 168 162)	
Trim	SW 7067 Cityscape (127 129 126)		SW 7658 Gray Clouds (183 183 178)		SW 7658 Gray Clouds (183 183 178)		SW 7067 Cityscape (127 129 126)	
Accent	SW 7570 Egret White (223 217 207)		SW 7671 On The Rocks (208 206 200)		SW 7671 On The Rocks (208 206 200)		SW 7570 Egret White (223 217 207)	
Front Door	SW 7624 Slate Tile (96 110 116)		SW 7603 Poolhouse (128 149 160)		SW 7603 Poolhouse (128 149 160)		SW 7524 Slate Tile (96 110 116)	
Garage Door	SW 7570 Egret White (223 217 207)		SW 7658 Gray Clouds (183 183 178)		SW 7658 Gray Clouds (183 183 178)		SW 7570 Egret White (223 217 207)	
Shutters	SW 7570 Egret White (223 217 207)		SW 7603 Poolhouse (128 149 160)		SW 7603 Poolhouse (128 149 160)		SW 7570 Egret White (223 217 207)	
Shingle Roof Tamko Heritage	Thunderstrom Grey		Thunderstrom Grey		Thunderstrom Grey		Thunderstrom Grey	
Paver - Tremrom 4x8 Brick	Granite		Granite		Granite		Granite	
Gutters, Windows & Fence	Low Gloss White		Low Gloss White		Low Gloss White		Low Gloss White	

4 UNIT COLOR SCHEME

6 unit A

	Bold Dustblu		Coastal Niebla Azul		Coastal Spare White		Coastal Spare White		Coastal Niebla Azul		Bold Dustblu	
1st Floor (Stucco or Siding)	SW 9161 Dustblu (149 155 160)		SW 9137 Niebla Azul (182 195 196)		SW 6203 Spare White (228 228 221)		SW 6203 Spare White (228 228 221)		SW 9137 Niebla Azul (182 195 196)		SW 9161 Dustblu (149 155 160)	
Loft Siding	SW 9161 Dustblu (149 155 160)		SW 9137 Niebla Azul (182 195 196)		SW 6203 Spare White (228 228 221)		SW 6203 Spare White (228 228 221)		SW 9137 Niebla Azul (182 195 196)		SW 9161 Dustblu (149 155 160)	
2nd Floor Siding	SW 6253 Olympus White (212 216 215)		SW 9139 Debonair (144 160 166)		SW 6203 Spare White (228 228 221)		SW 6203 Spare White (228 228 221)		SW 9139 Debonair (144 160 166)		SW 6253 Olympus White (212 216 215)	
Trim	SW 7005 Pure White (237 236 230)		SW 7006 Extra White (238 239 234)		SW 0052 Pearl Gray (203 206 197)		SW 0052 Pearl Gray (203 206 197)		SW 7006 Extra White (238 239 234)		SW 7005 Pure White (237 236 230)	
Accent	SW 7005 Pure White (237 236 230)		SW 7006 Extra White (238 239 234)		SW 0052 Pearl Gray (203 206 197)		SW 0052 Pearl Gray (203 206 197)		SW 7006 Extra White (238 239 234)		SW 7005 Pure White (237 236 230)	
Front Door	SW 0068 Copen Blue (194 204 196)		SW 7076 Cyberspace (68 72 77)		SW 6214 Underseas (124 142 135)		SW 6214 Underseas (124 142 135)		SW 7076 Cyberspace (68 72 77)		SW 0068 Copen Blue (194 204 196)	
Garage Door	SW 6253 Olympus White (212 216 215)		SW 7006 Extra White (238 239 234)		SW 0052 Pearl Gray (203 206 197)		SW 0052 Pearl Gray (203 206 197)		SW 7006 Extra White (238 239 234)		SW 6253 Olympus White (212 216 215)	
Shutters	SW 0068 Copen Blue (194 204 196)		SW 7076 Cyberspace (68 72 77)		SW 6214 Underseas (124 142 135)		SW 6214 Underseas (124 142 135)		SW 7076 Cyberspace (68 72 77)		SW 0068 Copen Blue (194 204 196)	
Shingle Roof Tamko Heritage	Thunderstrom Grey		Thunderstrom Grey		Thunderstrom Grey		Thunderstrom Grey		Thunderstrom Grey		Thunderstrom Grey	
Paver - Tremrom 4x8 Brick	Granite		Granite		Granite		Granite		Granite		Granite	
Gutters, Windows & Fence	Low Gloss White		Low Gloss White		Low Gloss White		Low Gloss White		Low Gloss White		Low Gloss White	

6 UNIT A COLOR SCHEME

6 unit B

	Coastal Knitting Needles		Coastal Toque White		Coastal Lullaby		Coastal Lullaby		Coastal Toque White		Coastal Knitting Needles	
1st Floor (Stucco or Siding)	SW 7672 Knitting Needles (195 193 188)		SW 7003 Toque White (231 226 218)		SW 9136 Lullaby (203 212 212)		SW 9136 Lullaby (203 212 212)		SW 7003 Toque White (231 226 218)		SW 7672 Knitting Needles (195 193 188)	
Loft Siding	SW 7672 Knitting Needles (195 193 188)		SW 7003 Toque White (231 226 218)		SW 9136 Lullaby (203 212 212)		SW 9136 Lullaby (203 212 212)		SW 7003 Toque White (231 226 218)		SW 7672 Knitting Needles (195 193 188)	
2nd Floor Siding	SW 7066 Gray Matters (167 168 162)		SW 7003 Toque White (231 226 218)		SW 9137 Niebla Azul (182 195 196)		SW 9137 Niebla Azul (182 195 196)		SW 7003 Toque White (231 226 218)		SW 7066 Gray Matters (167 168 162)	
Trim	SW 7067 Cityscape (127 129 126)		SW 7658 Gray Clouds (183 183 178)		SW 7070 Site White (220 222 220)		SW 7070 Site White (220 222 220)		SW 7658 Gray Clouds (183 183 178)		SW 7067 Cityscape (127 129 126)	
Accent	SW 7570 Egret White (223 217 207)		SW 7671 On The Rocks (208 206 200)		SW 9138 Stardew (166 178 181)		SW 9138 Stardew (166 178 181)		SW 7671 On The Rocks (208 206 200)		SW 7570 Egret White (223 217 207)	
Front Door	SW 7624 Slate Tile (96 110 116)		SW 7603 Poolhouse (128 149 160)		SW 7076 Cyberspace (68 72 77)		SW 7076 Cyberspace (68 72 77)		SW 7603 Poolhouse (128 149 160)		SW 7624 Slate Tile (96 110 116)	
Garage Door	SW 7570 Egret White (223 217 207)		SW 7658 Gray Clouds (183 183 178)		SW 7070 Site White (220 222 220)		SW 7070 Site White (220 222 220)		SW 7658 Gray Clouds (183 183 178)		SW 7570 Egret White (223 217 207)	
Shutters	SW 7570 Egret White (223 217 207)		SW 7603 Poolhouse (128 149 160)		SW 7076 Cyberspace (68 72 77)		SW 7076 Cyberspace (68 72 77)		SW 7603 Poolhouse (128 149 160)		SW 7570 Egret White (223 217 207)	
Shingle Roof Tamko Heritage	Thunderstrom Grey		Thunderstrom Grey		Thunderstrom Grey		Thunderstrom Grey		Thunderstrom Grey		Thunderstrom Grey	
Paver - Tremrom 4x8 Brick	Granite		Granite		Granite		Granite		Granite		Granite	
Gutters, Windows & Fence	Low Gloss White		Low Gloss White		Low Gloss White		Low Gloss White		Low Gloss White		Low Gloss White	

6 UNIT B COLOR SCHEME

©COPYRIGHT 2020 PG

Florida Zone
24311 Walden Center Dr., Suite 300
Bonita Spring, Florida 34134 (239)405-6800 (770)381-3450

PulteGroup

COTTAGE DISTRICT

COLOR SCHEME

PRODUCT MANAGER

RELEASE

DATE: 01/24/2018

PROJECT TYPE: Single Family

SPECIFICATION LEVEL: Pulte

PLAN NAME: Cobalt/Latitude
NPC CHILD MANGER

SHEET: CS1

BRENNAN ENGINEERING INC.
7805 S. DIXIE HWY. STE. 400
BOCA RATON, FLORIDA 33432
(561) 395-7748
C.O. # 7686 P.E. # 72387

VICTOR HERNANDEZ
E.A. # 7686 P.E. NO. 72387

Colorized Architectural Renderings

Hamden – CO6 Scheme



Colorized Architectural Renderings

Browning – CO1 Scheme



Colorized Architectural Renderings

Chapman – CO6 Scheme



Colorized Architectural Renderings

Cobalt Latitude – 6A Scheme



Colorized Architectural Renderings

Cobalt Latitude – 6B Scheme



Sustainable Development Standards – Pulte Cottage District

Required Sustainable Development Standards, Table 2-1

1. Required Sustainable Development Standards*		Details
Outdoor Lighting	Utilization of warm white LED lighting for parking lots, pathway lighting, accent lighting and exterior building lighting.	LED lighting has been utilized in all applicable areas.
Butterfly Attracting Landscape Material	The landscape plan is designed to utilize a minimum of 5% butterfly attracting shrubs and trees in the planting scheme, with a minimum of three (3) different species of plant material.	The landscape plan has been proposed to include a minimum of 5% butterfly attracting shrubs with 6 diverse species.
White Roof	Required for all products utilizing flat surfaces, roof must be white.	Where applicable, white roofing has been included.

Sustainable Development Options and Points, Table 3-1

Standard Category: **Energy**	Practice	Points Awarded	Details
	Efficient Cooling	2	All air conditioners are Energy Star qualified. Minimum SEER 16.
	Efficient Water Heating	2	At least 75% of hot water on premises is heated via Energy Star Certified water heaters or solar water heaters.
	Building Color	2	Utilization of white or cool light colors for the body of buildings to reflect rather than absorb heat and reduce cooling costs. Accent and trim colors are not limited to these choices.
	Lighting	1	LED lighting for building interiors for 100% of proposed lighting.
	Energy Star Appliances	2	All appliances within a building are 100% Energy Star.
	Insulation	2	Increased insulation to achieve a minimum R-19 in walls and R-38 in the ceiling.
Standard Category: **Urban Nature**	Practice	Points Awarded	Details

	Tree Canopy	3	Provide canopy trees in an amount that exceeds 15% of the minimum required trees.
Standard Category: **Other Sustainable Development Opportunities**	Practice	Points Awarded	
	Sustainability Education Program for HOA and Energy Conserving Site Layout	6	The HOA will be responsible for drafting and providing residents with a toolkit for energy conservation and sustainable best practices. This initiative is directly aligned with the Sustainable Development Standards Code Section, as it promotes the conservation of energy, sustainability, and public health. The Sustainable Education Program will be centered on waste management, water use, energy efficiency, and building management as detailed in the bullets below. Please note that the program is meant to serve both the residents and the HOA board dually. Additionally, 63% of all units on site are positioned so that their long axis (longest side) runs east to west. This reduces overall energy consumption dramatically, as it reduces direct solar exposure. See this page for more information, from the Florida Department of Agriculture. This practice more than aligns with the Sustainable Development Standards Code Section as it is a known best practice in Florida for conserving energy and creating more efficient, sustainable designs. https://www.myfloridahomeenergy.com/help/library/choices/orientation/#sthash.3S5rjAFB.dpbs
Total Points all Categories:		20*	

*Requesting Variance for relief from providing Electric Vehicle Charging Stations as this is 100% workforce housing.

EXHIBIT "F"
Conditions of Approval

Project Name: Pulte Cottage District New Master Plan and New Site Plan
File number: NMP, NWSP-2023.06.4139
Reference: 4th review of plans identified as a New Major Site Plan and New Master Plan with a December 6, 2023 Planning and Zoning Department date stamp marking.

DEPARTMENTS	INCLUDE	REJECT
ENGINEERING / PUBLIC WORKS / FORESTRY / UTILITIES		
Comments:		
1. Prior to permit application, an addressing plan in accordance with the LDR Chapter 4, Article VIII, Section. 3.C. shall be submitted for review and approved by the City's addressing committee.	X	
2. At time the Engineer of Record submits plans for a Land Development Permit to the Engineering Division, an in-depth review will take place. Site plan approval does not constitute a waiver of the engineering requirements. Any deviation from the utility and infrastructure standards contained within the 2010 LDR or the Engineering Design Handbook and Construction Standards requires the approval of a waiver application, which is subject to review and approval by the City Engineer. A request for an Engineering waiver shall be reviewed in accordance with the 2010 LDR Ch. 2. Art. III. Sec. 5. If a waiver is granted in connection with a site plan, then such waiver shall remain valid as long as the corresponding site plan approval remains in effect, or unless there is any amendment to the original waiver. Any subsequent revisions that result in a modification to the approved site plan may be subject to P&Z approval.	X	
3. Utilities, including, but not limited to power and light, telecommunications, water, sewer, wiring to streetlights, and gas located within the property and along the perimeter of the property shall be installed underground in accordance with the current Engineering Design Handbook and Construction Standards. The developer shall make necessary cost and other arrangements for such underground installations with each of the persons, firms, or corporations furnishing utility service involved. Should the undergrounding of Florida Power & Light (FPL) utilities be deemed infeasible by FPL, the developer shall provide a cost estimate from a Professional Engineer for the required undergrounding and submit a payment in-lieu of undergrounding totaling the full expense required to complete the project, at time of permitting.	X	
4. Civil Plans and Landscape Plans shall show all utility easements, underground utility lines and above ground appurtenances, including but not limited to power and light, telecommunication, water, sewer, cable television, wiring to streetlights, and gas in accordance with the current Engineering Design Handbook and Construction Standards and the 2010 LDR Ch. 4. Art. VIII. Sec. 3.B.1.	X	

DEPARTMENTS	INCLUDE	REJECT
5. The owner/developer shall coordinate a Developer's Agreement with the City to mill and overlay the full width of following roadways: 1. NE 1st Street from NE 4th Avenue to NE 5th Avenue, including the full intersections thereof; and 2. NE 4th Avenue from Seacrest Boulevard to NE 1st Street; and 3. NE 5th Avenue from Seacrest Boulevard to NE 1st Street. The City may contribute to the cost of the mill and overlay project for the portions not strictly required by the Land Development Regulations.	X	
6. Prior to the issuance of a building permit, the applicant shall submit and obtain final plat approval from the Engineering Division along with all applicable fees, maintenance and use covenants, condominium documents, deeds, or other legal documents. The final plat shall conform to the corresponding approved master plan.	X	
7. Prior to the issuance of a building permit, the applicant shall submit and obtain the Land Development Permit from the Engineering Division for any drainage, storm water and wastewater systems, and the other required improvements as described in LDR Ch. 4. Art. VIII. (Utilities, and Infrastructure Design Standards). Once the plans are found to be acceptable, the City Engineer or designee shall issue a written statement of technical compliance, and notify the applicant of any fees and surety. The LDP shall be issued by the Engineering Division once the aforementioned items, the final plat, and any other documents required by the City Engineer or designee, are found to be acceptable and meets the provisions of the LDR.	X	
8. Prior to the issuance of a building permit, the applicant shall obtain and submit a copy of all permits from outside agencies such as Florida Department of Transportation (FDOT), South Florida Water Management District (SFWMD), Lake Worth Drainage District (LWDD), Florida Department of Environmental Protection (FDEP), Palm Beach County Health Department (PBCHD), Palm Beach County Engineering Department (PBCED), Palm Beach County Department of Environmental Resource Management (PBCDERM), and any others as required.	X	
UTILITIES		
1. Meters shall be set in grassy area generally a common property line. No meters shall be installed in area with pavers.	X	
2. The City cleanouts shall be installed in grassy area whenever	X	

DEPARTMENTS	INCLUDE	REJECT
possible. City cleanouts located in paved areas shall be installed within a concrete collar, and mini-handholes are also required.		
3. A general hold harmless agreement is required for all the water mains located along the pavers, and the cleanout located in paved areas.	X	
4. Ensure all utility easements are provided to the satisfaction of the Utilities Department.	X	
FIRE		
Comments: None. All previous comments acknowledged.		
POLICE		
1. Landscaping shall not conflict with lighting to include long-term tree canopy growth.	X	
2. Landscaping should not obstruct view from doors, windows or walkways.	X	
3. Security measures at the construction site should include a fenced staging area to store equipment and park machinery.	X	
4. The staging area must be visible from an accessible roadway to allow effective police patrol. Lighting must allow complete visibility to the area. Quality padlocks are recommended for all storage trailers and equipment trailers, and park within staging area.	X	
BUILDING		
1. Prior to issuance of a building permit, provide finished floor elevations to be at least 12" above the crown of the road	X	
PUBLIC ART		
Comments: None. All previous comments acknowledged.		
PLANNING AND ZONING		
Comments:		
1. An application for a variance (ZCVL-2023.06.4139) was submitted to obtain relief from the Electric Charging Stations requirement of the Sustainable Development Standards. Approval of the New Major Site Plan and Master Plan applications are contingent upon the approval of the Variance application. Should the Variance not be approved, the applicant shall provide Electric Charging Stations in accordance with Part III, Chapter 4, Article XIII, Section 2. Required Sustainable Development Standards (Table 2-1).	X	
2. Approval of the Major Master Plan and Site Plan applications are contingent upon approval of the Rezoning application (REZN-2023.06.4139).	X	

	DEPARTMENTS	INCLUDE	REJECT
3.	The project's approval is conditioned upon its participation in the City's Workforce Housing Program (Part III, Chapter 1, Article V, Section 2).	X	
4.	Prior to the issuance of a building permit, recordation of a restrictive covenant for the workforce housing shall be executed and provided to the city.		
5.	Prior to approval of any building permit, landscape buffers and strips shall be platted as a separate tract and maintained by the residents as the project's common area (separate from the townhomes and single-family residential lots) to ensure that the required landscape buffer is not disturbed.	X	
6.	For permit review and approval, provide additional landscaping along Lot 1 to further buffer and beautify the residential building wall visible from Seacrest Blvd.	X	
7.	For permit review and approval, provide a landscape easement on Lot 1 of the 5' landscape buffer.	X	
8.	For permit review and approval, list the numerical building envelope setbacks on the typicals (front, rear setbacks).	X	
9.	For permit review and approval, remove notes of "optional" on all townhome design features and embellishments shown on sheet B4.3-CO1 of the Architectural Plan.	X	
10.	For permit review and approval, identify the proposed signature trees on the Landscape Plan.	X	
11.	For permit review and approval, provide elevations of the covered bicycle rack.	X	
12.	Prior to a building permit, provide a Sustainable Bonus Program acceptable to City Staff. Should the Sustainable Bonus Program require a change to the project site plan, a Minor Site Plan modification may be required.	X	
13.	Should the Sustainable Bonus Program include any educational materials for residents as part of its requirements, the applicant shall provide the entire package/program and be deemed acceptable to City Staff prior to approval of a building permit.	X	
14.	Homeowner's Association (HOA) or Property Owner's Association (POA) documents shall require garages to remain clear and available for vehicle parking or storage only. Residential storage that impedes on the minimum required area required for parking	X	

DEPARTMENTS	INCLUDE	REJECT
within the garage is prohibited.		
COMMUNITY REDEVELOPMENT AGENCY		
Comments: None. All previous comments acknowledged.		
CITY COMMISSION CONDITIONS		
Comments: None.		

March 12, 2025

Amanda Radigan
Director of Planning and Development
City of Boynton Beach
100 E Ocean Avenue
Boynton Beach, FL 33435

Dear Ms. Radigan,

I hope this letter finds you well. I am writing to request a modification to Condition of Approval #3 for the Cottage District project. Specifically, we are seeking to require participation in the County workforce housing program as part of this condition with the proposed language below:

> The project's approval is conditioned upon its participation in the Palm Beach County ~~City's~~ Workforce Housing Program ~~(Part III, Chapter 1, Article V, Section 2)~~.

The primary protections offered by both the County and City programs are largely similar, including 15 year recurring restrictive covenants and rental restrictions. Notably, the Palm Beach County Workforce Housing program also provides down payment assistance, which will now be available to buyers in the project, aiding in making homeownership more accessible and affordable.

Furthermore, it is important to note that the purchase and sale agreement with the Community Redevelopment Agency (CRA) mandates participation in the County workforce housing program. This requirement underscores our commitment to integrating affordable housing solutions within our development projects.

Thank you for your time and consideration.

Sincerely,

Brent Baker
Division President
1475 Centrepark Blvd, Suite 140 WPB, FL 33401



Bencosme, Luis

From: Brent Baker <Brent.Baker@PulteGroup.com>
Sent: Tuesday, March 18, 2025 1:19 PM
To: Radigan, Amanda
Cc: Patrick Gonzalez; Bencosme, Luis; Kim, Jae Eun
Subject: RE: Letter

This Message Is From an External Sender
This message came from outside your organization.

Amanda

Thanks for the follow up and below are some key reasons we need to only use the PBC program for workforce housing at Cottage District.

- Our contract with the Boynton CRA requires us in multiple places to use the County program
- The key provisions of the County and City programs are the same, including a 15 year affordability restriction and rental provisions – so the City gains no additional affordable housing benefit by having the City program – the units are already protected at no cost to the City
- The County program is recorded in the property deed and is legally enforced by the County, a City provision would be in a 2nd position to the County and have little enforcement value (i.e. the County would handle matters of enforcement).
- All of these future buyers will need a mortgage and the lenders review all restrictions in detail. The additional layers of restrictions (most of which are duplicative) will create confusion and lots of questions from the lenders, potentially reducing the amount of lenders available to make the loans (most large lenders/banks will not make affordable loans already due to the restrictions – this would make it worse).
- The County enforces their provisions – including annual inspections to make sure the occupant is living in the home. If the City were to add monitoring on top – this is an unnecessary and confusing step in the process for the residents
- If Boynton recorded a restriction on the lot (in addition to the County restriction we have to record) this could create legal confusion as to the steps to take in the rare event a homeowner needed to sell (life circumstance changed). The County restriction details the process by which an owner can sell if they must (re-starts the 15 year clock, must be sold to an eligible WFH participant) – if a similar but duplicative restriction was in place it would create confusion for the buyer to comply with similar but different provisions (and the County would require their provisions be exercised first given we are building these in their program).
- By participating in the County program, the buyers get a large amount of down payment assistance, which is a huge benefit to the buyer (many of which are hopefully Boynton residents). It is best for the future owners to be in the County program so they can receive approx $40k of down payment assistance, which is greatly needed for closing costs and down payments.

In summary, the City of Boynton gets the benefit of more affordable housing by being in the County program, but they do not have to enforce the provisions or help buyers with down payment assistance funds – it is much better for the City to utilize the County program alone as opposed to duplicate restrictions that provide little additional benefit and create layers of additional complication.

Sincerely

Brent Baker
Division President – PulteGroup Southeast Florida
1475 Centrepark Drive – Suite 140
West Palm Beach, Fl 33401
Office (561) 206-1405 Cell (512) 748-2212

From: Radigan, Amanda <RadiganA@bbfl.us>
Sent: Tuesday, March 18, 2025 10:45 AM
To: Brent Baker <Brent.Baker@PulteGroup.com>
Cc: Patrick Gonzalez <Patrick.Gonzalez@Pulte.com>; Bencosme, Luis <BencosmeL@bbfl.us>; Kim, Jae Eun <KimJ@bbfl.us>
Subject: RE: Letter
Importance: High

Brent,
Thank you for the letter requesting an amendment to the COA for the Cottage District. Is it possible for you to include a couple sentences as to why you cannot (orwhy it is infeasible for you to) participate in both programs?

Amanda Radigan, AICP, LEED AP
Director, Planning & Development
Planning & Development Department
Mailing Address: P.O. Box 310 | Boynton Beach, Florida 33425
Physical Address: 100 E. Ocean Ave. | Boynton Beach, Florida 33435
561-742-6256
RadiganA@bbfl.us | boynton-beach.org/

Please be advised that Florida has a broad public records law, and all correspondence to me via email may be subject to disclosure. Under Florida law, email addresses are public records. Therefore, your email communication and your email address may be subject to public disclosure

From: Brent Baker <Brent.Baker@PulteGroup.com>
Sent: Wednesday, March 12, 2025 4:52 PM
To: Radigan, Amanda <RadiganA@bbfl.us>
Cc: Patrick Gonzalez <Patrick.Gonzalez@Pulte.com>
Subject: Letter

This Message Is From an External Sender

This message came from outside your organization.

Amanda

Thanks again for the time today discussing the open items on Cottage District. Per our discussion on removing the City of Boynton WHF covenant, attached is a letter detailing that request. Please let us know if you have any questions.

Brent Baker
Division President – PulteGroup Southeast Florida
1475 Centrepark Drive – Suite 140
West Palm Beach, Fl 33401
Office (561) 206-1405 Cell (512) 748-2212

CONFIDENTIALITY NOTICE: This email may contain confidential and privileged material for the sole use of the intended recipient(s). Any review, use, distribution or disclosure by others is strictly prohibited. If you have received this communication in error, please notify the sender immediately by email and delete the message and any file attachments from your computer. Thank you.

EXHIBIT "C"

CFN 20250050351
OR BK 35548 PG 1723
RECORDED 2/12/2025 11:10 AM
Palm Beach County, Florida
Joseph Abruzzo, Clerk
Pgs: 1723 - 1731; (9pgs)

Prepared by and return to:

Scott Clements
Pulte Group
2301 Lucien Way, Suite 155
Maitland, FL 32751

MASTER DECLARATION OF RESTRICTIVE COVENANTS FOR WORKFORCE HOUSING IN ACCORDANCE WITH THE PALM BEACH COUNTY WORKFORCE HOUSING PROGRAM

THIS DECLARATION OF RESTRICTIVE COVENANTS IN ACCORDANCE WITH THE PALM BEACH COUNTY WORKFORCE HOUSING PROGRAM (the "Covenant"), is made by and executed this 6th day of February, 2025 by **PULTE HOME COMPANY, LLC**, a Michigan limited liability company (the "Declarant").

Declarant is the Owner of that certain property which is described on Exhibit "A", attached hereto and made a part hereof (the "Property"), also known as "Pulte Cottage District Development." Declarant has agreed to execute and record this Covenant whereby the Required Workforce Housing Units which are described on **Exhibit "B"**, attached hereto and made part hereof (collectively, the "Required Workforce Housing Units") shall be owned, held, transferred, sold, conveyed, leased, used, occupied, mortgaged, or otherwise encumbered, by and subject to the provisions and restrictions of this Covenant.

1. **Definitions:** In this Covenant, the following words and phrases shall have the meanings indicated, unless the context requires otherwise.

   a. "Compliance Period" means a period of fifteen (15) years (recurring) commencing from the date of issuance of the certificate of occupancy of the Required Workforce Housing Unit. Upon the event of the Required Workforce Housing Unit being sold prior to expiration of the fifteen (15) year term, then a new fifteen (15) year period shall take effect on the date of resale for that Required Workforce Housing Unit.

   b. "County" means Palm Beach County, a political subdivision of the State of Florida.

   c. "Declarant" means the Pulte Home Company, LLC, a Michigan limited liability company and its successors or assigns, including any or all successors or assigns holding an interest in a Required Workforce Housing Unit.

d. "Eligible Household" means a household that includes the unit Owner, with a total household income within the designated Income Category of the Required Workforce Housing Unit to be occupied by the Eligible Household.

e. "Eligible Mortgage" means any recorded mortgage encumbering a Required Workforce Housing Unit held by an Institutional Lender.

f. "Income Category" means the income categories applicable to the Required Workforce Housing Units pursuant to the Workforce Housing Program, Article 5.G.1 of the Unified Land Development Code, as described in **Exhibit B**.

g. "Institutional Lender" means any organization (financial institution) that lends money for an interest fee and whose loans are regulated by federal or state laws, such as a bank, an insurance company or a savings and loan organization that is not a captive financing company of the developer/builder.

h. "Lease" means a written lease agreement conveying the right to the regular, exclusive occupancy of a Required Workforce Housing Unit by a person or persons other than the Owner for which the Owner receives any consideration or benefit, including, but not limited to a fee, service, gratuity, or emolument.

i. "Monitoring Entity" means the Palm Beach County Administrator, his/her designee or another department or entity assigned the responsibility by the Palm Beach County Administrator.

j. "Owner" means the record titleholder of a Required Workforce Housing Unit, but specifically not including the holder or beneficiary of a mortgage or other form of security instrument affecting title to the Required Workforce Housing Unit. Declarant shall be deemed to be the Owner of a Required Workforce Housing Unit until such time as Declarant conveys fee title of such Required Workforce Housing Unit to another Owner.

k. "Required Workforce Housing Unit" means those units for which the income and sale or rent restrictions set forth in this Covenant shall be recorded in accordance with the provision of Section 2 of this Covenant. The Required Workforce Housing Units and the respective targeted Income Categories of each unit are identified in Exhibit "B", attached hereto and made a part hereof.

l. "Sales Floor" means the Workforce Housing Program price in effect for the Required Workforce Housing Unit's Income Category at the time of Property approval and established in this covenant.

2. **Recording and Term of Covenant:** This Master Covenant shall be recorded immediately after Declarant has become Owner of the Property or upon recordation of the plat of the Property, whichever occurs later, but in any event the recordation shall occur prior to the first sale to an Eligible Household. This Covenant shall expire on the date the last deed restriction expires which references this Covenant.

3. **Covenant, Disclosure, and Deed Restriction**

a. The Owner of each Required Workforce Housing Unit is bound by this Declaration. Each Required Workforce Housing Unit must be sold to and occupied by an Eligible Household in accordance with this Declaration.

b. The Owner of each Required Workforce Housing Unit shall include in each sales agreement, or in any Lease pursuant to Section 8 of this Covenant, the right of County to verify the sale or lease of the unit to an Eligible Household, and the requirement of the prospective purchaser or lessee to provide income and other necessary information to the County. The Owner of each Required Workforce Housing Unit shall include a reference to the fifteen (15) Year (recurring) Deed Restriction in Section 3 of this Covenant which guarantees the affordability of the Unit, and which requires County certification of initial sales and resales to an Eligible Household before closing, and requires an explanation of the responsibilities resulting from the fifteen (15) Year (recurring) Deed Restriction upon any subsequent Owners, successors and assigns, in any and all sales documents, agreements, etc., and in deeds or other instruments conveying an interest in the Required Workforce Housing Units. It is further agreed that the covenants and restrictions herein are for public purposes.

c. Declarant shall include in every deed of sale for a Required Workforce Housing Unit, a restriction stating as follows:

"This property is subject to the Palm Beach County Workforce Housing Program as described in the Palm Beach County Unified Land Development Code, as it may be amended from time to time, and all provisions, responsibilities, and obligations set forth therein. This property shall only be sold to and occupied by a purchaser certified and verified by the County at the [*insert Income Category*] before such sale in accordance with the Palm Beach County Workforce Housing Program as described in the Palm Beach County Unified Land Development Code, as it may be amended from time to time. This restriction shall be in effect for fifteen (15) years from the date of issuance of the certificate of occupancy of the unit on this property. In the event of resale of the property before the expiration of the fifteen (15) year restriction period, a new fifteen (15) year period shall take effect on the date of resale of this property."

4. **Occupancy:** A Required Workforce Housing Unit subject to this Covenant shall be occupied only by an Eligible Household.

5. **Certification of Eligible Households:** At least sixty (60) days prior to the sale of a Required Workforce Housing Unit, the Owner of such Unit shall contact the Monitoring Entity to obtain the updated price applicable to the planned sale of the unit, and provide the Monitoring Entity with such information as may be required by the Monitoring Entity in order to determine the eligibility of the prospective purchaser to own a Required Workforce Housing Unit, including, but not limited to, information related to credit-worthiness, employer references, income and ownership of assets. Evaluation of prospective purchaser's income shall be performed exclusively by the Monitoring Entity. The Monitoring Entity shall have the unrestricted right to screen all Eligible Household applicants. Subject to the foregoing, the Monitoring Entity shall retain the exclusive and absolute right to disqualify Eligible Household applicants.

The Monitoring Entity shall approve or disapprove of a prospective purchaser in writing within thirty (30) days following written request by Owner. If the Monitoring Entity disapproves of any prospective purchaser or tenant, such disapproval shall specify the reasons for such disapproval.

6. **Sales Prices:** Each Required Workforce Housing Unit sold during the Compliance Period shall be sold at an attainable housing cost based on the Income Category assigned to that Required Workforce Housing

Unit, as described in Exhibit B, or to a lower Income Category. Required Workforce Housing Units that have been assigned to the Low Income Category shall only be sold to an Eligible Household that meets the criteria for the Low Income Category. The sale prices will be updated annually by the Monitoring Entity based on the Median Family Income for Palm Beach County, as published annually by the United States Department of Housing and Urban Development (HUD).

7. **Sales Floor**: The following prices in effect at the time of Property approval shall serve as the sales floor:

WHP Income Category	2022 Sales Prices
Low (>60-80%)	$189,630
Moderate-1 (>80-100%)	$243,810

Should the annual Workforce Housing price during the Compliance Period be less than the Sales Floor price, the Owner is not required to sell the unit at a price below the Sales Floor, though the Owner may opt to do so.

8. **Lease of For-Sale Workforce Housing Units**: Lease of For-Sale Required Workforce Housing Units is permitted only under specific circumstances, with prior approval of the Director of the Department of Housing and Economic Development based on criteria established by the Department. The Required Workforce Housing Unit may only be leased to and occupied by an Eligible Household, at or below the rental prices established annually by Palm Beach County for the unit's designated Income Category.

At least thirty (30) days prior to the Lease of a Required Workforce Housing Unit, the Owner of such Unit shall contact the Department of Housing and Economic Development to request approval for the Lease of the Required Workforce Housing Unit. If the request is approved, the Department shall provide the rental price applicable to the unit, and the Owner shall provide the Department such information as may be required in order to determine the eligibility of the prospective tenant, including, but not limited to, information related to credit-worthiness, employer references, and income. Determination of prospective tenant's eligibility shall be performed exclusively by the Department, which shall retain the exclusive and absolute right to disqualify Eligible Household applicants.

9. **Monitoring and Annual Reporting for Required Workforce Housing Units**: The Owner of each Required Workforce Housing Unit, its successors and assigns, shall furnish to the Monitoring Entity such information about the Required Workforce Housing Units as the County may request at each occasion of transfer of title, including, but not limited to, the identity of the Eligible Household and documentation of the total household income, all for the purposes of assuring compliance with this Covenant.

During the Compliance Period, the Owner of each Required Workforce Housing Unit shall provide to the Monitoring Entity an annual report detailing compliance with the terms of this Covenant. The report shall be on a form provided by the Monitoring Entity and shall contain, at a minimum, sufficient information and documentation to prove the compliance of each Required Workforce Housing Unit with the terms of this Covenant as follows:

a. The identification of the Required Workforce Housing Unit and the Owner of such unit;

b. The total number of persons occupying the Required Workforce Housing Unit;

c. Identification of any changes in ownership and/or occupancy of the required Workforce Housing Unit from the previous year's report; and

d. For Owners taking title to the Required Workforce Housing Unit in the prior year, verification that household occupying the Required Workforce Housing Unit was certified as an Eligible Household prior to taking title to such Unit.

10. **Covenant to Run with the Land**: It is intended and agreed that this Covenant and the restrictions contained in this Covenant shall run with the land constituting the Property and shall be binding upon any Owner(s) of the Property, its successors and assigns for the benefit of and shall be enforceable by the County and its successors and assigns, and shall be binding on all parties and all persons claiming under it for a period of fifteen (15) years from the date of issuance of the certificate of occupancy of the Required Workforce Housing Unit or the date the last deed restriction that references this Covenant expires, whichever is later, provided however, that this Covenant shall be junior, subordinate and inferior to the lien of a holder of any first mortgage on the Property and in the event of a foreclosure sale by such holder or a deed in lieu of foreclosure transfer of ownership (or its successors or assigns) the terms of this Covenant shall be extinguished as follows:

a. Third Party Notice Provision - Right of First Refusal: The Declarant/Owner shall require all loan/financing documentation for this Property to contain a provision that at the initiation of any formal foreclosure proceedings, the lender shall provide the County with a Notice of Pending Foreclosure, in order to provide the County the right to cure, or assume the loan within ninety (90) days of receipt of this Notice, in order to protect the County's investment in this Property. Notwithstanding anything contained herein to the contrary, Lender shall not be obligated to remain at a standstill during the notice period and shall have the right to prosecute its claim against Owner but Lender shall not have the right to finalize its foreclosure proceedings or accept a deed in lieu of foreclosure transfer of ownership until expiration of the ninety (90) day notice period. This notice shall be provided to both the Executive Director, and the Director of Planning, Palm Beach County Planning, Zoning, and Building Department, 2300 N. Jog Road, West Palm Beach, Florida, 33411-2741, with a copy to the Executive Director of the Boynton Beach Community Redevelopment Agency at 100 East Ocean Avenue, 4th Floor, Boynton Beach, FL 33435

b. Should the ninety (90) day Right of First Refusal time frame pass these affordability restrictions will terminate only if the lender (holder of a first mortgage) is an Institutional Lender, and upon occurrence of any of the following termination events: (1) foreclosure of an Eligible Mortgage, (2) transfer by deed in lieu of foreclosure of an Eligible Mortgage, or (3) assignment of an FHA insured mortgage to HUD.

11. **Further Assurances:** The County shall from time to time, within a reasonable response time consistent with the public records statute, after a written request from an Institutional Lender, execute, acknowledge and deliver a statement (i) certifying that this Covenant is unmodified and in full force and effect or, if modified, stating the nature of such modification and certifying that this Covenant as so modified, is in full force and effect, (ii) acknowledging that there are not, to the County's knowledge, any uncured defaults, or specifying such defaults if any are claimed, and (iii) certifying such other matters as such Institutional Lender may reasonably request.

The County shall, upon request of any Institutional Lender, execute and deliver such further documents, agreements, and/or information as necessary to effectuate the subordination of this Covenant to any

Eligible Mortgage provided that the County determines the form and content of such documents is legally sufficient and is consistent with this Covenant.

12. **Modifications**: This Covenant shall not be extinguished, enlarged, modified, or replaced except with written authorization of Palm Beach County Board of County Commissioners. Should the location of the Required Workforce Housing Units be changed, the Declarant shall amend this covenant no later than 60 days following approval of the change. Should amendment(s) be made to the Workforce Housing ordinance during the term of this Covenant the Owner shall have the opportunity but not the obligation to seek to incorporate such changes into this Covenant. If Owner elects to amend this Covenant as provided in the immediately preceding sentence, the Monitoring Entity agrees to work with Owner to process the amendment to this Covenant through all necessary and normal procedures that are subject to the approval of the County, at its sole and absolute discretion.

13. **Fair Housing:** The Declarant, the County and the Owners of the Required Workforce Housing Units, and their successors and assigns, agree that the sale of all Required Workforce Housing Units shall be conducted in conformity with federal, state, and local Fair Housing laws.

14. **Enforcement:** The County, its successors or assigns, in the event of the occupancy or vacancy of any Required Workforce Housing Unit in violation of the provisions hereof, shall be entitled to seek any relief available including, but not limited to, specific performance of the provisions hereof, injunctive relief, rescission of any unauthorized sale or lease, Palm Beach County code enforcement, and tolling of the Compliance Period. The Monitoring Entity shall have the right to inspect and monitor the use of the Required Workforce Housing Units to ensure compliance with this Covenant. In any action required to enforce the provisions of this Covenant, each party shall be responsible for their own attorneys' fees and other costs of bringing the action.

15. **County review:** Compliance with the Covenant is subject to audit by the Palm Beach County Internal Auditor and subject to review by the Palm Beach County Inspector General.

16. **Severability and Conflicts:** In the event of any conflict between this Covenant and the Property's Declaration, this Covenant shall control. Should any provision of this Covenant be found invalid or unenforceable by a court of competent jurisdiction, said invalidity, unenforceability or ineffectiveness shall not affect the validity of the remaining provisions which shall remain in full force and effect.

17. **Reports:** All reports required hereunder shall be sent to the following addresses or a subsequent address as it may from time to time be changed. For sales to: Planning Division, Palm Beach County Planning, Zoning and Building Department, 2300 N. Jog Road, West Palm Beach, FL., 33411-2741. A copy of all reports shall be sent to the Boynton Beach Community Redevelopment Agency at 100 East Ocean Avenue, 4th Floor, Boynton Beach, FL 33435

18. **Recorded in the Public Records:** This Covenant shall be recorded in the Official Public Records of Palm Beach County. A copy of the recorded Covenant shall be provided to the Director of Planning, Palm Beach County Planning, Zoning, and Building Department, 2300 N. Jog Road, West Palm Beach, FL., 33411-2741 and to the Executive Director of the Boynton Beach Community Redevelopment Agency at 100 East Ocean Avenue, 4th Floor, Boynton Beach, FL 33435.

19. **Jurisdiction and Venue:** The jurisdiction of any action regarding this Covenant shall be in the State of Florida. Venue of any court proceeding to enforce this covenant shall be in Palm Beach County, Florida.

20. **Satisfaction of Covenant:** The County, upon written request from the Owner and determination by the County that the terms and requirements of this Covenant have been satisfied, may record a written release of this Covenant in the Public Records of Palm Beach County, Florida.

IN WITNESS WHEREOF, the parties have hereunto set their hands and seals this 6th **day of** February **20**25. Undersigned has executed this instrument on the date first above written.

Signed, Sealed and Delivered in the presence of:

(Witness Signature)

Amy Fleischner
(Print Name)

1475 Centrepark Blvd, Suite 305, West Palm Beach, FL
(Address)

(Witness Signature)

Jamie Weiler
(Print Name)

1475 Centrepark Blvd. Suite 305, west Palm beach, FL 33401
(Address)

Declarant: PULTE HOME COMPANY, LLC, a Michigan limited liability company

Aimee Carlson
By:

Name: Aimee Carlson

Title: Director of Land Development (SE Florida)

Date: 2/6/25

STATE OF FLORIDA
COUNTY OF PALM BEACH

The foregoing instrument was acknowledged before me by means of ☒ physical presence or ☐ online notarization, this 10 day of February, 2025 by Aimee Carlson, as Director of Land for Pulte Home Company, LLC, a Michigan limited liability company, who is personally known to me or has produced a driver's license as identification.

Notary Public State of Florida
Jessica L Delguidice
My Commission HH 386867
Expires 4/16/2027

Notary Signature
Print Name: Jessica Delguidice
Notary Public, State of: FL
Serial Number, if any:
My commission expires: 4/16/2027

EXHIBIT "A"

All of the Plat of Cottage District IPUD, according to the plat thereof as recorded in Plat Book 138, page 135, Public Records of Palm Beach County, Florida.

Said lands situate in the City of Boynton Beach, Palm Beach County, Florida and containing 201,836 square feet (4.6335 acres) more or less.

EXHIBIT "B"

The Pulte Cottage District Development will provide a total of forty-one (41) Workforce Housing Units as indicated below.

The forty-one (41) Workforce Housing Units constructed at the Pulte Cottage District Development are to provide off-site Workforce Housing Units for Declarant to use and receive credit for on other current and future residential developments located in Palm Beach County, Florida. The County has agreed to allow Declarant to apply the Workforce Housing Units constructed at Pulte Cottage District for other current and future residential developments, upon written request to the County in connection with the approval of such other developments.

WORKFORCE HOUSING UNITS

Income Category	Number of Units	Location of Units*
Low	22	Lots 20-41
Moderate 1	19	Lots 1-19
TOTAL UNITS	41	

**Cottage District IPUD according to the plat thereof recorded in Plat Book 138, Page 135, Public Records of Palm Beach County, Florida*

DEVELOPMENT ORDER OF THE CITY COMMISSION OF THE CITY OF BOYNTON BEACH, FLORIDA

PROJECT NAME: Pulte Cottage District (NMP, NWSP-2023.06.4139)

APPLICANT: Brent Baker, Pulte Group

APPLICANT'S ADDRESS: 1475 Centrepark Boulevard, Suite 305, West Palm Beach, FL 33401

DATE OF HEARING RATIFICATION BEFORE CITY COMMISSION: April 15, 2025

APPROVAL SOUGHT: Approve request for New Master Plan and New Site Plan (NMP, NWSP-2023.06.4139) for the Pulte Cottage District for 19 single-family units and 22 townhome units.

LOCATION OF PROPERTY: Generally located between NE 5th Ave and NE 4th Ave, and between Seacrest Blvd and NE 1st St.

DRAWING(S): SEE EXHIBIT "E" ATTACHED HERETO.

_____ THIS MATTER was presented to the City Commission of the City of Boynton Beach, Florida on the date of hearing stated above. The City Commission having considered the approval sought by the applicant and heard testimony from the applicant, members of city administrative staff and the public finds as follows:

1. Application for the approval sought was made by the Applicant in a manner consistent with the requirements of the City's Land Development Regulations.

2. The Applicant

   ___ HAS
   ___ HAS NOT

   established by substantial competent evidence a basis for the approval requested.

3. The amended conditions for development requested by the Applicant, administrative staff, or suggested by the public and supported by substantial competent evidence are as set forth on Exhibit "B" with notation "Included."


4. The Applicant's request is hereby
   ___ GRANTED subject to the conditions referenced in paragraph 3 above.
   ___ DENIED


5. This Order shall take effect immediately upon issuance by the City Clerk.


6. All further development on the property shall be made in accordance with the terms and conditions of this order.

7. Other: _____
   _____
   _____

DATED:_____ _____
City Clerk

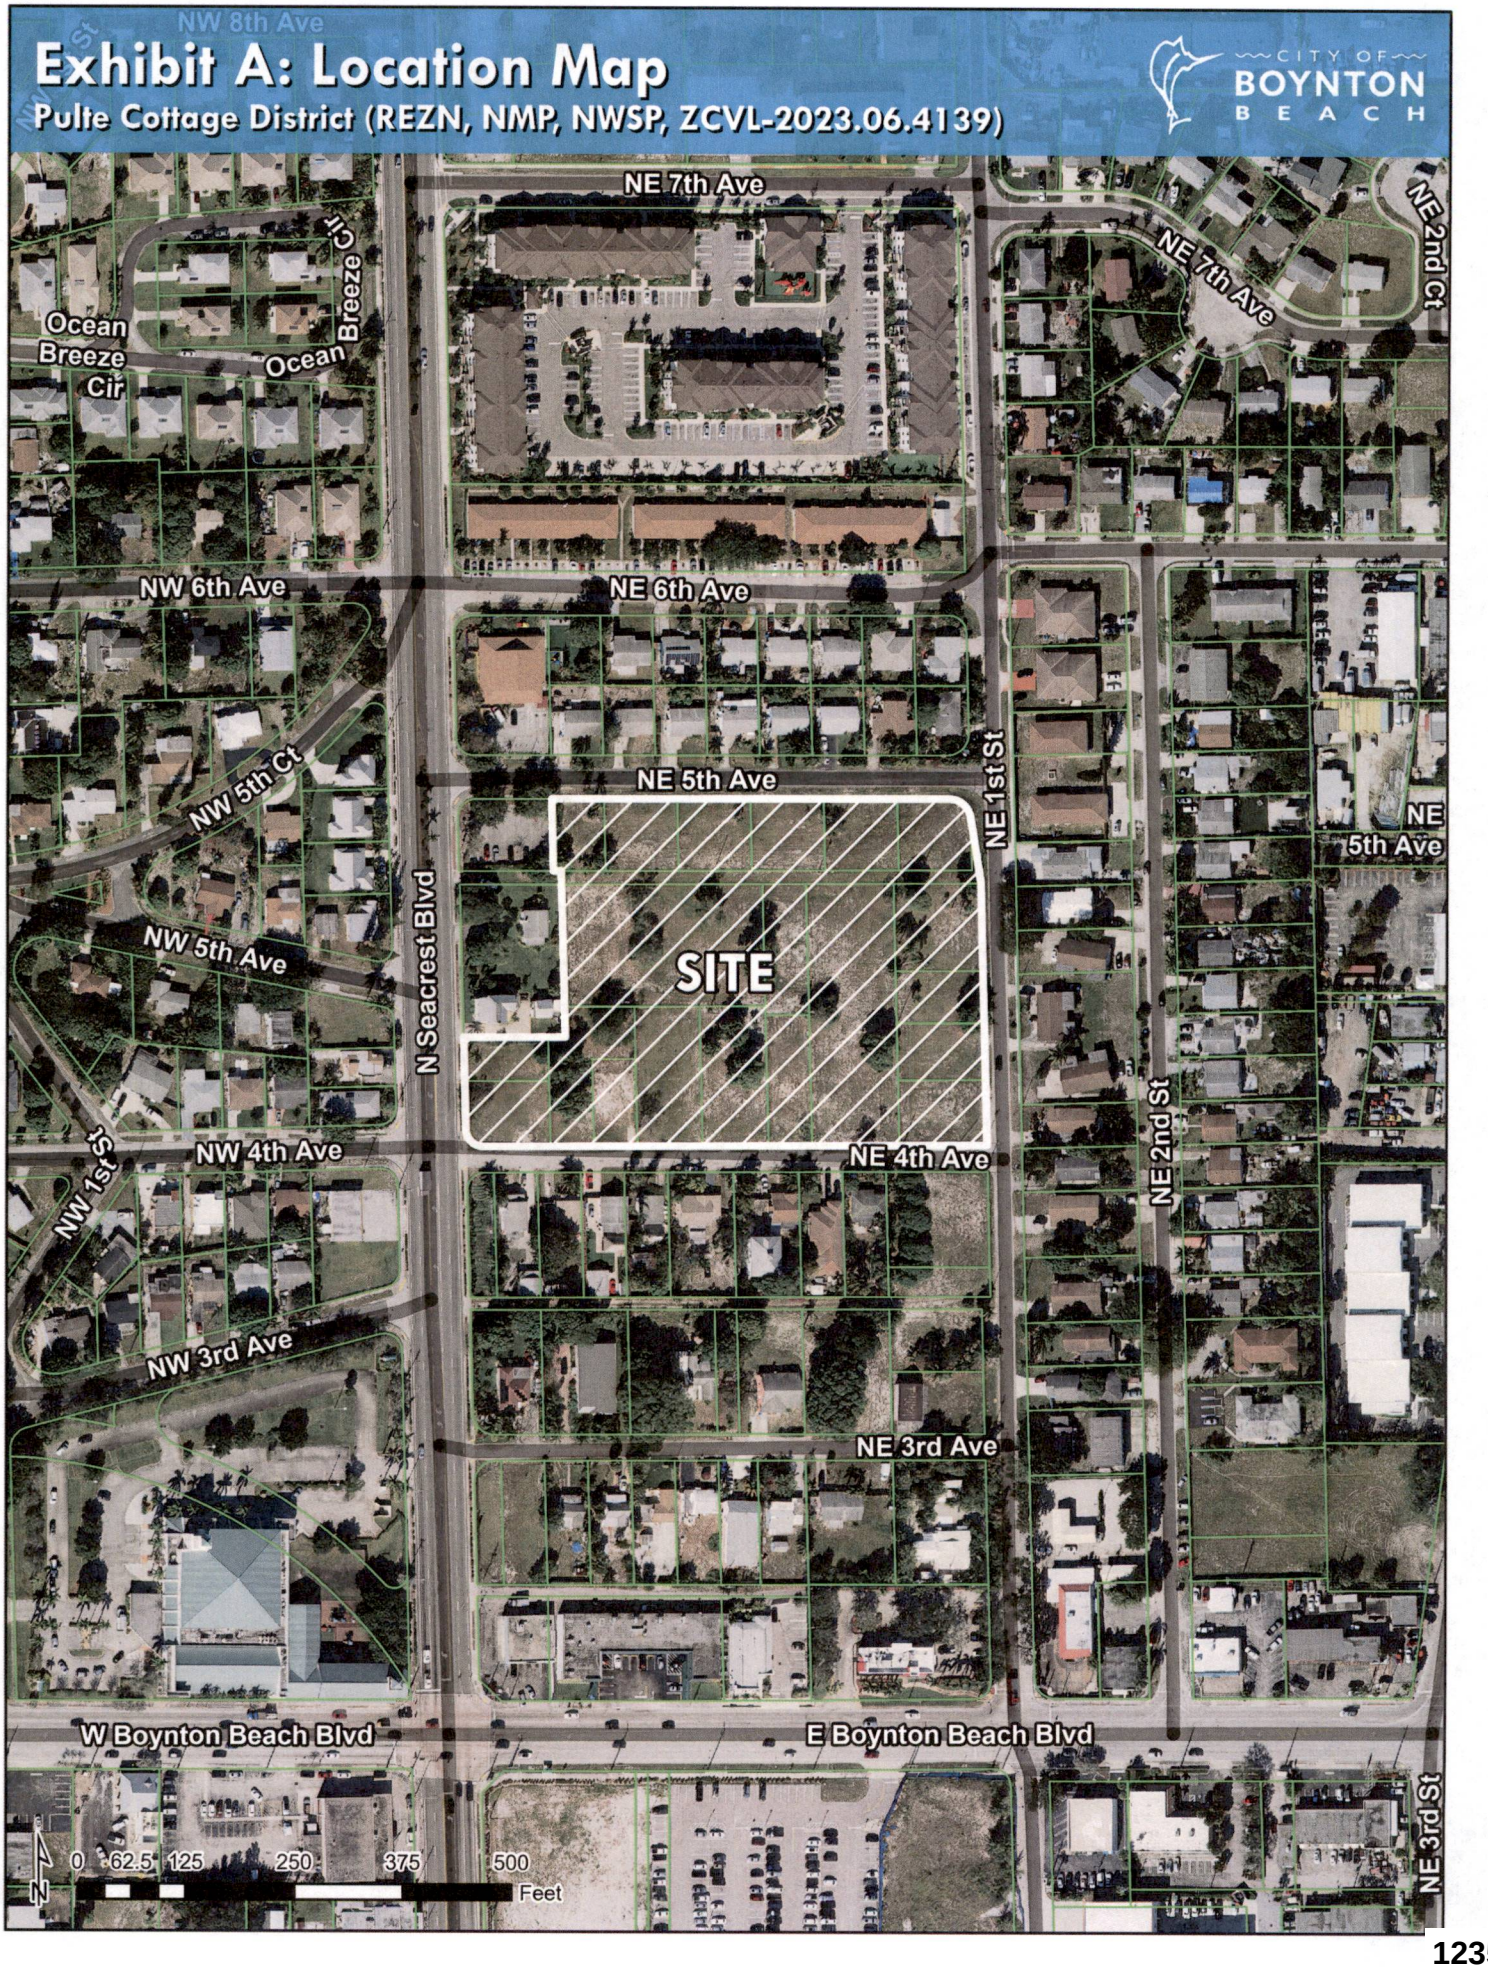
Exhibit A: Location Map
Pulte Cottage District (REZN, NMP, NWSP, ZCVL-2023.06.4139)
CITY OF BOYNTON BEACH
NW 8th Ave
NE 7th Ave
NE 7th Ave
NE 2nd Ct
Ocean Breeze Cir
Ocean Breeze Cir
NW 6th Ave
NE 6th Ave
NE 5th Ave
NW 5th Ct
NE 1st St
NE 5th Ave
SITE
N Seacrest Blvd
NW 5th Ave
NW 4th Ave
NE 4th Ave
NW 1st St
NE 2nd St
NW 3rd Ave
NE 3rd Ave
W Boynton Beach Blvd
E Boynton Beach Blvd
NE 3rd St
N
0 62.5 125 250 375 500
Feet

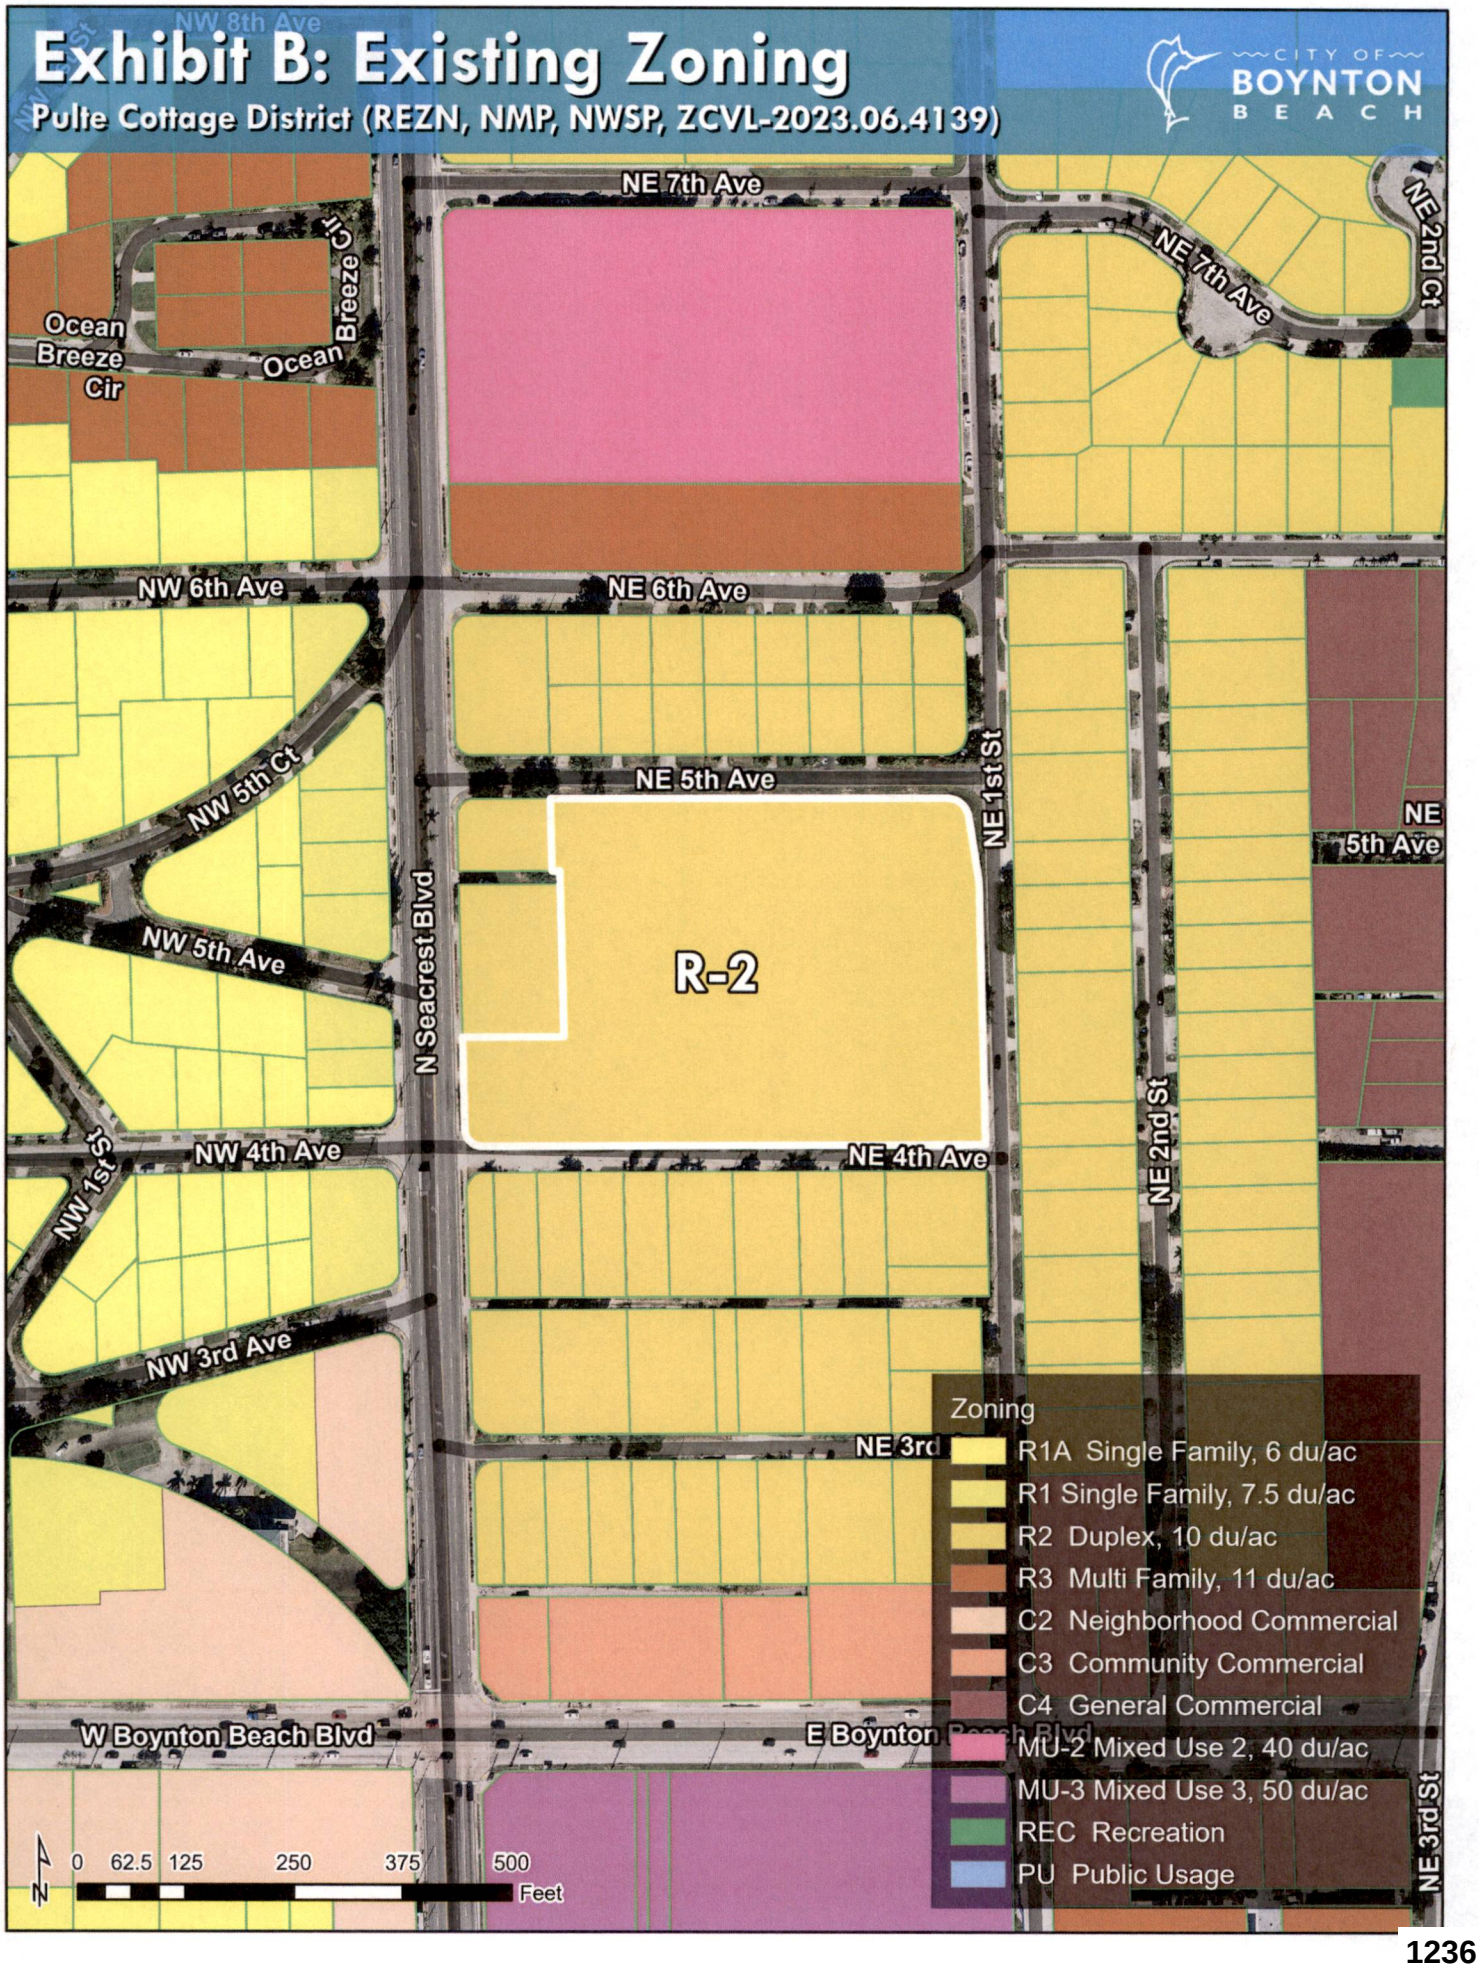
Exhibit B: Existing Zoning
Pulte Cottage District (REZN, NMP, NWSP, ZCVL-2023.06.4139)
CITY OF BOYNTON BEACH
NW 8th Ave
NE 7th Ave
NE 7th Ave
NE 2nd Ct
Ocean Breeze Cir
Ocean Breeze Cir
NW 6th Ave
NE 6th Ave
NW 5th Ct
NE 5th Ave
NE 5th Ave
NW 5th Ave
N Seacrest Blvd
NE 1st St
R-2
NW 1st St
NW 4th Ave
NE 4th Ave
NE 2nd St
NW 3rd Ave
NE 3rd
W Boynton Beach Blvd
E Boynton Beach Blvd
NE 3rd St
Zoning
R1A Single Family, 6 du/ac
R1 Single Family, 7.5 du/ac
R2 Duplex, 10 du/ac
R3 Multi Family, 11 du/ac
C2 Neighborhood Commercial
C3 Community Commercial
C4 General Commercial
MU-2 Mixed Use 2, 40 du/ac
MU-3 Mixed Use 3, 50 du/ac
REC Recreation
PU Public Usage
N
0 62.5 125 250 375 500
Feet

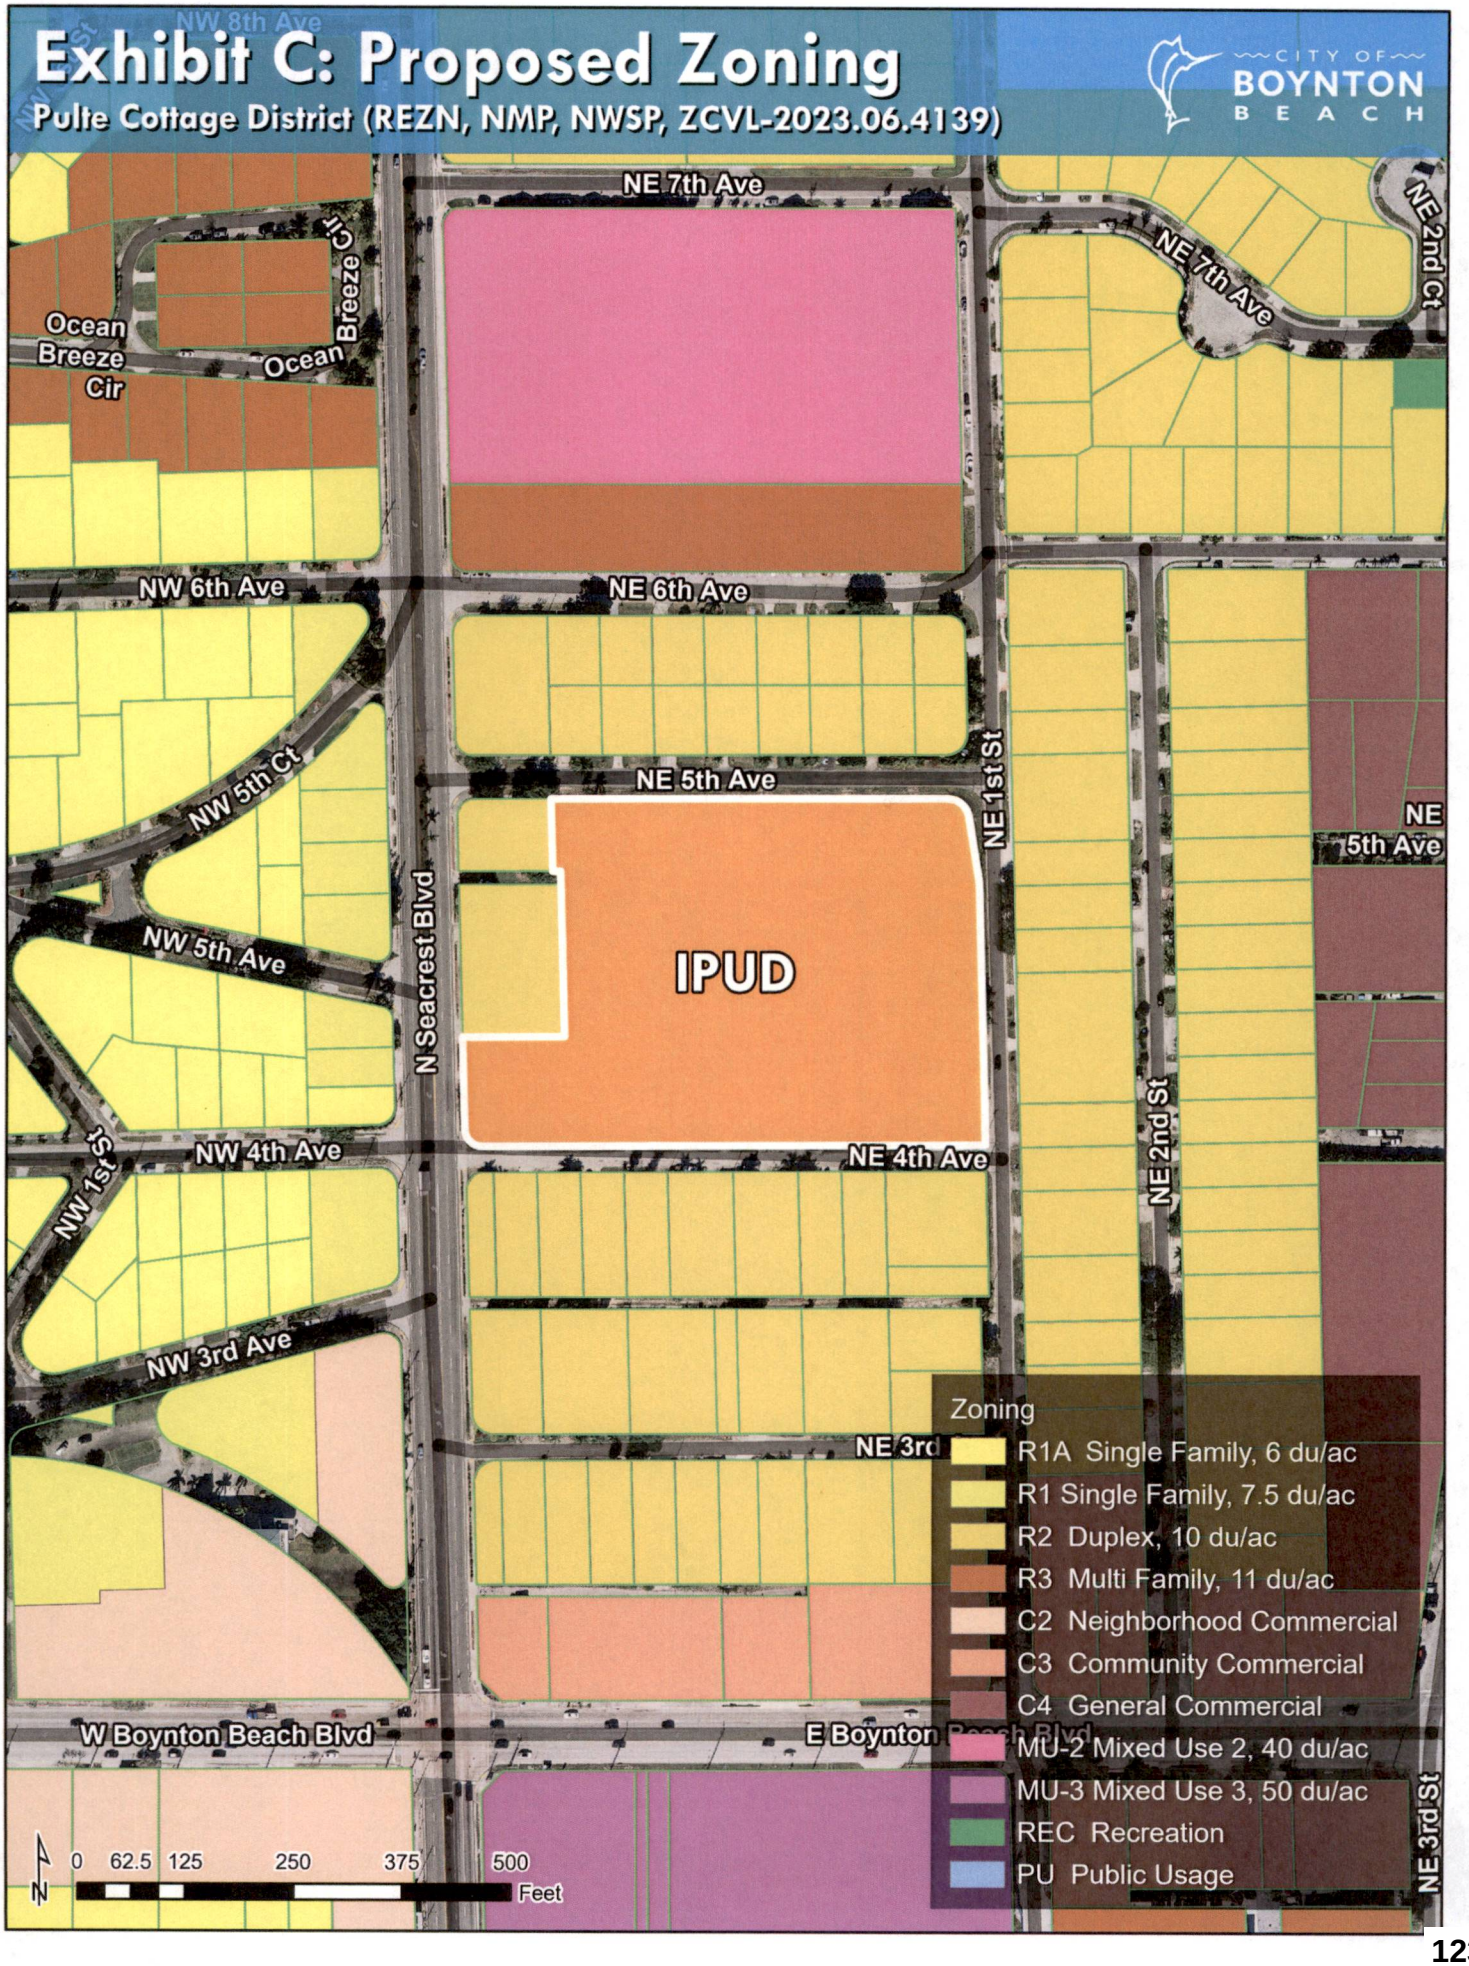
Exhibit C: Proposed Zoning
Pulte Cottage District (REZN, NMP, NWSP, ZCVL-2023.06.4139)
CITY OF BOYNTON BEACH
NW 8th Ave
NE 7th Ave
NE 7th Ave
NE 2nd Ct
Ocean Breeze Cir
Ocean Breeze Cir
NW 6th Ave
NE 6th Ave
NW 5th Ct
NE 5th Ave
NE 5th Ave
NE 1st St
N Seacrest Blvd
IPUD
NW 5th Ave
NW 1st St
NW 4th Ave
NE 4th Ave
NE 2nd St
NW 3rd Ave
NE 3rd
W Boynton Beach Blvd
E Boynton Beach Blvd
NE 3rd St
Zoning
R1A Single Family, 6 du/ac
R1 Single Family, 7.5 du/ac
R2 Duplex, 10 du/ac
R3 Multi Family, 11 du/ac
C2 Neighborhood Commercial
C3 Community Commercial
C4 General Commercial
MU-2 Mixed Use 2, 40 du/ac
MU-3 Mixed Use 3, 50 du/ac
REC Recreation
PU Public Usage
N
0 62.5 125 250 375 500
Feet

JUSTIFICATION STATEMENT
Pulte Cottage District
Master Plan Application
Initial Submittal: June 7th, 2023, First Resubmittal: August 15th, 2023, Second Resubmittal: October 25th, 2023, Third Resubmittal: December 6th, 2023

REQUEST

On behalf of the Applicant, WGI, Inc. is requesting the following:

1) Approval of proposed Master Plan for the Pulte Cottage District development.
2) Workforce Housing Code Waiver for relief from the Sustainable Development Standards in order to facilitate 100% workforce housing.

Please note that this request is being submitted for review concurrently with a Rezoning application and a Major Site Plan application for the proposed Pulte Cottage District.

The requests above are being sought for the subject site in order to allow for the development of 19 fee-simple single-family homes and 22 fee-simple multi-family townhomes (4 buildings). All of the single-family homes are proposed to accommodate workforce housing units at the Palm Beach County Moderate 1 income level and all of the townhomes are proposed to accommodate workforce housing units at the Palm Beach County low-income level. This project represents a 100% workforce housing development. Even though this project is 100% workforce housing, Applicant is not requesting or utilizing any of the density, intensity or height bonuses available to applicants under the City's workforce housing program.

SITE INFORMATION

The subject site is comprised of 20 individual parcels, totaling 4.63 acres (MOL) in area. Collectively, the subject site will be referred to herein as the "Property" and all 20 parcels will be viewed as part of the overall Property. The Property is located within the City of Boynton Beach, approximately 750 feet north of the intersection between East Boynton Beach Boulevard and North Seacrest Avenue.



Figure 1. Property Location Map.

See table below for full parcel list of the whole property.

Parcel Number	Address
08434521280010010	114 NE 5TH AVE
08434521280010020	118 NE 5TH AVE
08434521280010031	122 NE 5TH AVE
08434521280010041	136 NE 5TH AVE
08434521280010061	140 NE 5TH AVE
08434521280010071	144 NE 5TH AVE
08434521290030033	NE 4TH AVE
08434521290030032	NE 4TH AVE
08434521290030020	NE 4TH AVE
08434521290030011	517 NE 1ST ST
08434521290030013	515 NE 1ST ST
08434521290030012	511 NE 1ST ST
08434521290030014	145 NE 4TH AVE
08434521290030031	133 NE 4TH AVE
08434521290030034	127 NE 4TH AVE
08434521290030041	121 NE 4TH AVE
08434521290030052	115 NE 4TH AVE
08434521290030051	105 NE 4TH AVE
08434521290030081	103 NE 4TH AVE
08434521290030071	508 N SEACREST BLVD
Property (all above)	4.63 acres

The property is currently zoned as R-2 Single and Two-family residential district and has a Future Land Use Designation of Medium Density Residential. Additionally, the property is currently vacant.

SURROUNDING USES

The surrounding uses are described below by relative direction to the property.

North: To the north of the Property and across NE 5th Avenue, there are detached single-family residential homes and a child-care center. These properties are all collectively zoned as R-2 Single and Two-family residential (10 du/ac max), with a Future land use of Medium Density Residential (11 du/ac max).

South: To the south of the Property and across NE 5th Avenue, there are single-family residential homes. These properties are collectively zoned as R-2 Single and Two-family residential (10 du/ac max), with a Future land use of Medium Density Residential (11 du/ac max).

East: To the east of the Property and across NE 1st Street, there is a mixture of duplex style two-family residential homes and detached single-family residential homes. These properties are collectively zoned as R-2 Single and Two-family residential (10 du/ac max), with a Future land use of Medium Density Residential (11 du/ac max).

West: To the west of the Property and across N Seacrest Blvd, there are single-family residential homes and a church. The church is located on the southwest corner of NW 4th avenue and N Seacrest Blvd. These properties are zoned R-1 Single Family Residential (7.5 du/ac max) and R-1A Single Family Residential (6 du/ac max) with a Future land use of Low Density Residential (7.5 du/ac max).

PROPOSED DEVELOPMENT PROGRAM

The proposed project consists of a mixture of single-family units and multi-family townhome units. The site plan proposes 19 detached single-family homes and 22 attached multi-family townhomes, all being fee-simple ownership. As proposed, this equates to a density of 8.86 du/ac. The site plan has been designed to facilitate harmony with the adjacent existing land uses. The multifamily townhome buildings are located such that they face inward to the proposed project along a new north-south private street, with two of the four townhome buildings having their sides facing NE 5th Avenue. To further the intended harmony of the proposed project with the adjacent residential homes, the detached single-family homes are proposed along the periphery of the property, with the front yards facing outward onto the surrounding public streets just as the surrounding existing homes do. The proposed project includes 0.19 acres of recreation space in the form of a pocket park. The pocket park has a bike rack, a mail kiosk for the community, a shade structure, walking path, benches and landscaping. There will be interpretive signage near the benches explaining the native landscaping provided in the pocket park and dry detention area.

Please note that the proposed 40' private roadway, pocket park, drainage system and easements are all proposed to be under control and ownership of the HOA.



Figure 2. Surrounding Densities Map

Workforce Housing

One of the core tenets of the proposed project is to provide fee-simple workforce housing in a diverse arrangement of unit types that complements the community. To this point, the Applicant is not requesting any density, intensity or height bonuses available under the workforce housing program. In total, the project is proposing 41 fee-simple workforce housing units. The units are proposed to be sold according to the Palm Beach County Workforce Housing Program's guidelines, using the lower 2 income categories of Low and Moderate 1. The low-income category corresponds to residents earning between 60 to 80% of the median family income for the county, which for 2022 falls between $54,180.00 and $72,240.00. Homes sold within this low-income category are to be limited to $189,630.00 using the county's 2022 rates. The Moderate 1 category corresponds to residents earning between 80 to 100% of the median family income for the county, which for 2022 falls between $72,240.00 and $90,300.00. Homes sold within this Moderate 1 income category are to be limited to $243,810.00. Please note that the income rates and unit prices are updated by the county each year. The most up to date rates will be used for the proposed units at the time of sale.

The unit types are proposed to be distributed so that all of the low-income units will be townhomes and all of the Moderate 1 income units will be single-family homes. This corresponds to 22 fee-simple low-income units and 19 fee-simple Moderate 1 income units. Please note that the provision of the proposed 100% workforce housing units will only be economically feasible for the proposed residents if a waiver is provided for relief from the City's Sustainable Development Standards. Further discussion of the proposed waiver can be found within the Review Criteria section of this report.

IPUD District

Applicant seeks to utilize the IPUD zoning district due to the infill nature of the proposed development and to also provide a high-quality design scheme that could not otherwise be accommodated through traditional or basic zoning districts in the City's code. Moreover, the Property's location with regard to existing infrastructure, public transportation, employment centers, and community areas are all prime factors that make the Property an ideal IPUD district location. Furthermore, the proposed infill and redevelopment of the Property furthers the sustainability and resource management components of the IPUD district, as the proposed development represents a sustainable reuse of the land to a more efficient overall use of the available land (from vacant to residential workforce housing).

Boynton Beach Community Redevelopment Agency

In addition to workforce housing, another major underpinning of the proposed project is the relationship and partnership with the Boynton Beach Community Redevelopment Agency (BBCRA). The Property is owned by the BBCRA and has been included in long term planning documents for the BBCRA, such as the 2016 Boynton Beach Community Redevelopment Plan and the 2014 Heart of Boynton Community Redevelopment Plan.

The 2016 Boynton Beach Community Redevelopment Plan identifies the project at part of the Heart of Boynton CRA district. According to the 2016 Plan, the Heart of Boynton District has "*been the victim of disinvestment over the last 50 years*." Additionally, the 2016 Plan calls out the significant planning challenges that the neighborhood is experiencing. First, the 2016 Plan states that the Heart of Boynton District "*suffers from an aging and poorly maintained housing stock*." The 2016 Plan goes on to state that the housing stock struggles are further exacerbated by crime and visual blight, which have worsened the disinvestment in the area.

In an effort to address the struggles that the Heart of Boynton District has faced over time, the 2016 Plan created the following vision statement for the district:

> "*The Heart of Boynton area will become a model neighborhood, with its unique character and history preserved. The vision includes enriching the original vernacular architecture of the neighborhood, investing in housing and commercial uses, and connecting both through the pedestrian and vehicular networks.*"
>
> *BBCRA Community Redevelopment Plan 2016*

Moreover, the Property itself is referenced within the 2016 Plan as the "Cottage District", where the goal of the BBCRA is to attract private developers to create housing that aligns with the surrounding community, focused on style and compatibility with the adjacent homes. As such, the proposed development program represents a collaborative planning project between Pulte Homes and the BBCRA that incorporates the vision of the 2016 Plan to provide high quality, affordable workforce housing.

On May 17, 2023, the Palm Beach Post featured a news article titled *"Heart of Boynton, Cottage District and The Pierce will bring affordable housing to Boynton Beach"* authored by Gisueppe Sabella, which discussed the current housing trends for Florida as a whole and how the trends are fueling increases in the cost of living. The article, as made evident by the title, reported on how the Pulte Cottage District project will bring affordable housing to Boynton Beach. A copy of the news article has been included within the application materials submitted to the City.

Further discussion of the proposed project and how it meets the standards, requirements, and vision of the City of Boynton Beach is provided in the review criteria section.

DEVELOPMENT HISTORY

Historically, the property was developed with 19 single family and two family homes. Please see the map below showing the overall change on the property for the last 17 years.



Figure 3. Historical Aerials of Property

REVIEW CRITERIA FOR MASTER PLAN

The City of Boynton Beach requires that all Master Plans are reviewed based on two major components: 1) Zoning and Standards Compliance and 2) Diagram of the proposed plan, including location of uses, density, bubble diagrams, height, and massing of the proposed development.

For the purposes of this report, the applicant has provided responses below to establish the proposed development's compliance with Zoning and Standards. Diagrams of the proposed development have been included within the full application package.

Zoning Compliance: Infill Planned Unit Development (IPUD)

General Requirements

The project has been formed to achieve compliance with the purpose and intent of the IPUD zoning district. Moreover, distinct features of the project contribute to the Property's compliance with the IPUD zoning district. These distinct features are the dedication to provide workforce housing, infill of vacant land for residential use, and the Property's location in relation to public infrastructure.

Use Requirements

The project complies with the use requirements for IPUD districts. The two uses proposed by the proposed project are single-family and multi-family residential via townhomes, which are both permitted within the IPUD zoning district.

Building and Site Regulations

The project complies with all of the building and site regulations listed within Chapter 3, Article 3, Section 2. While the minimum lot frontage and perimeter yard setbacks are flexible due to the project being an IPUD district, the project has standard requirements in the form of lot coverage, usable open space, and building height. The project's lot coverage does not exceed 50%, 200 square feet of useable open space is provided per dwelling unit, matching the code required 200 square feet per unit, and the proposed structures are all less than 45 feet tall.

Process

The zoning process that governs IPUD districts states that in order for new IPUD districts to be approved, they must have a master plan and site plan that govern the site. In order to follow this process and achieve compliance with zoning, Applicant is submitting Major Site Plan and Rezoning applications concurrently for review with this Master Plan application.

Site Development Standards Compliance: Infill Planned Unit Development (IPUD)

The proposed Master Plan has been developed by the applicant with every effort to achieve compliance with the Boynton Beach Site Development Standards found within Chapter 4 of the city's Land Development Regulations (Articles 1 through 13 of Chapter 4). The City of Boynton Beach's Development Services Staff will evaluate and review technical requirements of the proposed development's Master Plan and Site Plan to further ensure Site Development Standards compliance.

Engineering Division Waivers

Please see the Engineering Waiver Narrative for supplemental and supporting information on the proposed engineering waivers requested for the project. In summary, the waivers are provided in the table below.

Request	Code Requirement	Code Section/Criteria Standard
The driveway for the northernmost townhome in Building A being 19.5' away from NE 5th Ave	30 feet	Chapter 4., Art. VIII, Sec. 3.C.4.n(1)
The driveway for the northernmost townhome in Building D being 17.9' away from NE 5th Ave	30 feet	Chapter 4., Art. VIII, Sec. 3.C.4.n(1)

Site Development Standards Compliance: Variance from sustainability standards for workforce housing

The City of Boynton requires that all new applicable developments must adhere to the sustainable development standards set forth by Article 13, Chapter 4 of the City of Boynton Beach's Land Development Code. Due to this project being a planned residential community of 41 dwelling units, the project is required by code to achieve at least 20 points. This project represents an affordable housing community for the City of Boynton Beach that has been planned for some time with partnerships formed between Pulte and the CRA. At the foundation level, this project was envisioned to serve the purpose of providing high quality affordable housing to local residents. Unfortunately, this vision is potentially obstructed by the City's sustainability standards, as the requirement to provide level two charging stations is cost-burdensome for a 100% workforce and affordable housing project.

The City Code says, "*If compliance with a land development standard would preclude construction of a residential or mixed use development in which workforce housing units are included, pursuant to this chapter, the applicant may submit a proposal for waiver or reduction of the development standard.*" Concurrent with this application for a Major Site Plan approval, a variance application is being sought because the required standard in the sustainability code would preclude the construction of the proposed workforce housing project. The variance being sought is to not provide electric charging stations as per the requirement of Table 2-1 in Article XIII, Sec. 2.

Aside from Electric Vehicle Charging stations, the applicant is providing all of the other required sustainable development standards. This includes the following features: White roof, Butterfly attracting landscaping, and Outdoor lighting. In addition to the required sustainable development standards, the applicant is providing 20 points tabulated from the optional sections of the City of Boynton Beach's Sustainable Development Standards (Article 13 of Chapter 4). Please refer to the site plan drawing for the details of the points claimed for the proposed project.

Based on the above and attached information, the Applicant respectfully requests the approval of the Master Plan Application.

JUSTIFICATION STATEMENT
Pulte Cottage District
Major Site Plan Application
Initial Submittal: June 7th, 2023
First Resubmittal: August 15th, 2023
Second Resubmittal: October 25th, 2023; Third Resubmittal: December 6, 2023

REQUEST

On behalf of the Applicant, WGI, Inc. is requesting the following:

1) Approval of the proposed Major Site Plan for the Pulte Cottage District.
2) Workforce Housing Code Waiver for relief from the Sustainable Development Standards in order to facilitate 100% workforce housing.

Please note that this request is being submitted for review concurrently with a Rezoning application and a Master Plan application for the proposed Pulte Cottage District.

The requests above are being sought for the subject site in order to allow for the development of 19 fee-simple single-family homes and 22 fee-simple multi-family townhomes (4 buildings). All of the single-family homes are proposed to accommodate workforce housing units at the Palm Beach County Moderate 1 income level and all of the townhomes are proposed to accommodate workforce housing units at the Palm Beach County low-income level. This project represents a 100% workforce housing development. Even though this project is 100% workforce housing, Applicant is not requesting or utilizing any of the density, intensity or height bonuses available to applicants under the City's workforce housing program.

SITE INFORMATION

The subject site is comprised of 20 individual parcels, totaling 4.63 acres (MOL) in area. Collectively, the subject site will be referred to herein as the "Property" and all 20 parcels will be viewed as part of the overall Property. The Property is located within the City of Boynton Beach, approximately 750 feet north of the intersection between East Boynton Beach Boulevard and North Seacrest Avenue. The map below shows the general location of the Property with respect to the overall area.



Figure 1. Property Location Map.

See table below for full parcel list of the whole property.

Parcel Number	Address
08434521280010010	114 NE 5TH AVE
08434521280010020	118 NE 5TH AVE
08434521280010031	122 NE 5TH AVE
08434521280010041	136 NE 5TH AVE
08434521280010061	140 NE 5TH AVE
08434521280010071	144 NE 5TH AVE
08434521290030033	NE 4TH AVE
08434521290030032	NE 4TH AVE
08434521290030020	NE 4TH AVE
08434521290030011	517 NE 1ST ST
08434521290030013	515 NE 1ST ST
08434521290030012	511 NE 1ST ST
08434521290030014	145 NE 4TH AVE
08434521290030031	133 NE 4TH AVE
08434521290030034	127 NE 4TH AVE
08434521290030041	121 NE 4TH AVE
08434521290030052	115 NE 4TH AVE
08434521290030051	105 NE 4TH AVE
08434521290030081	103 NE 4TH AVE
08434521290030071	508 N SEACREST BLVD
Property (all above)	4.63 acres

The property is currently zoned as R-2 Single and Two-family residential district and has a Future Land Use Designation of Medium Density Residential. Additionally, the property is currently vacant.

SURROUNDING USES

The surrounding uses are described below by relative direction to the property.

North: To the north of the Property and across NE 5th Avenue, there are detached single-family residential homes and a child-care center. These properties are all collectively zoned as R-2 Single and Two-family residential (10 du/ac max), with a Future land use of Medium Density Residential (11 du/ac max).

South: To the south of the Property and across NE 5th Avenue, there are single-family residential homes. These properties are collectively zoned as R-2 Single and Two-family residential (10 du/ac max), with a Future land use of Medium Density Residential (11 du/ac max).

East: To the east of the Property and across NE 1st Street, there is a mixture of duplex style two-family residential homes and detached single-family residential homes. These properties are collectively zoned as R-2 Single and Two-family residential (10 du/ac max), with a Future land use of Medium Density Residential (11 du/ac max).

West: To the west of the Property and across N Seacrest Blvd, there are single-family residential homes and a church. The church is located on the southwest corner of NW 4th avenue and N Seacrest Blvd. These properties are zoned R-1 Single Family Residential (7.5 du/ac max) and R-1A Single Family Residential (6 du/ac max) with a Future land use of Low Density Residential (7.5 du/ac max).

PROPOSED DEVELOPMENT PROGRAM

The proposed project consists of a mixture of single-family units and multi-family townhome units. The site plan proposes 19 detached single-family homes and 22 attached multi-family townhomes, all being fee-simple ownership. As proposed, this equates to a density of 8.86 du/ac. The site plan has been designed to facilitate harmony with the adjacent existing land uses. The multifamily townhome buildings are located such that they face inward to the proposed project along a new north-south private street, with two of the four townhome buildings having their sides facing NE 5th Avenue. To further the intended harmony of the proposed project with the adjacent residential homes, the detached single-family homes are proposed along the periphery of the property, with the front yards facing outward onto the surrounding public streets just as the surrounding existing homes do. The proposed project includes 0.19 acres of recreation space in the form of a pocket park. The pocket park has a bike rack, a mail kiosk for the community, a shade structure, walking path, benches and landscaping. There will be interpretive signage near the benches explaining the native landscaping provided in the pocket park and dry detention area.

Please note that the proposed 40' private roadway, pocket park, drainage system and easements are all proposed to be under control and ownership of the HOA.



Figure 2. Surrounding Densities Map

Workforce Housing

One of the core tenets of the proposed project is to provide fee-simple workforce housing in a diverse arrangement of unit types that complements the community. To this point, the Applicant is not requesting any density, intensity or height bonuses available under the workforce housing program. In total, the project is proposing 41 fee-simple workforce housing units. The units are proposed to be sold according to the Palm Beach County Workforce Housing Program's guidelines, using the lower 2 income categories of Low and Moderate 1. The low-income category corresponds to residents earning between 60 to 80% of the median family income for the county, which for 2022 falls between $54,180.00 and $72,240.00. Homes sold within this low-income category are to be limited to $189,630.00 using the county's 2022 rates. The Moderate 1 category corresponds to residents earning between 80 to 100% of the median family income for the county, which for 2022 falls between $72,240.00 and $90,300.00. Homes sold within this Moderate 1 income category are to be limited to $243,810.00. Please note that the income rates and unit prices are updated by the county each year. The most up to date rates will be used for the proposed units at the time of sale.

The unit types are proposed to be distributed so that all of the low-income units will be townhomes and all of the Moderate 1 income units will be single-family homes. This corresponds to 22 fee-simple low-income units and 19 fee-simple Moderate 1 income units. Please note that the provision of the proposed 100% workforce housing units will only be economically feasible for the proposed residents if a waiver is provided for relief from the City's Sustainable Development Standards. Further discussion of the proposed waiver can be found within the Review Criteria section of this report.

IPUD District

Applicant seeks to utilize the IPUD zoning district due to the infill nature of the proposed development and to also provide a high-quality design scheme that could not otherwise be accommodated through traditional or basic zoning districts in the City's code. Moreover, the Property's location with regard to existing infrastructure, public transportation, employment centers, and community areas are all prime factors that make the Property an ideal IPUD district location. Furthermore, the proposed infill and redevelopment of the Property furthers the sustainability and resource management components of the IPUD district, as the proposed development represents a sustainable reuse of the land to a more efficient overall use of the available land (from vacant to residential workforce housing).

Boynton Beach Community Redevelopment Agency

In addition to workforce housing, another major underpinning of the proposed project is the relationship and partnership with the Boynton Beach Community Redevelopment Agency (BBCRA). The Property is owned by the BBCRA and has been included in long term planning documents for the BBCRA, such as the 2016 Boynton Beach Community Redevelopment Plan and the 2014 Heart of Boynton Community Redevelopment Plan.

The 2016 Boynton Beach Community Redevelopment Plan identifies the project at part of the Heart of Boynton CRA district. According to the 2016 Plan, the Heart of Boynton District has "*been the victim of disinvestment over the last 50 years*." Additionally, the 2016 Plan calls out the significant planning challenges that the neighborhood is experiencing. First, the 2016 Plan states that the Heart of Boynton District "*suffers from an aging and poorly maintained housing stock*." The 2016 Plan goes on to state that the housing stock struggles are further exacerbated by crime and visual blight, which have worsened the disinvestment in the area.

In an effort to address the struggles that the Heart of Boynton District has faced over time, the 2016 Plan created the following vision statement for the district:

> "*The Heart of Boynton area will become a model neighborhood, with its unique character and history preserved. The vision includes enriching the original vernacular architecture of the neighborhood, investing in housing and commercial uses, and connecting both through the pedestrian and vehicular networks.*"
>
> *BBCRA Community Redevelopment Plan 2016*

Moreover, the Property itself is referenced within the 2016 Plan as the "Cottage District", where the goal of the BBCRA is to attract private developers to create housing that aligns with the surrounding community, focused on style and compatibility with the adjacent homes. As such, the proposed development program represents a collaborative planning project between Pulte Homes and the BBCRA that incorporates the vision of the 2016 Plan to provide high quality, affordable workforce housing.

On May 17, 2023, the Palm Beach Post featured a news article titled "Heart of Boynton, Cottage District and The Pierce will bring affordable housing to Boynton Beach" authored by Gisueppe Sabella, which discussed the current housing trends for Florida as a whole and how the trends are fueling increases in the cost of living. The article, as made evident by the title, reported on how the Pulte Cottage District project will bring affordable housing to Boynton Beach. A copy of the news article has been included within the application materials submitted to the City.

Further discussion of the proposed project and how it meets the standards, requirements, and vision of the City of Boynton Beach is provided in the review criteria section.

DEVELOPMENT HISTORY

Historically, the property was developed with 19 single-family and two-family homes. Please see the map below showing the overall change to the Property for the last 17 years.

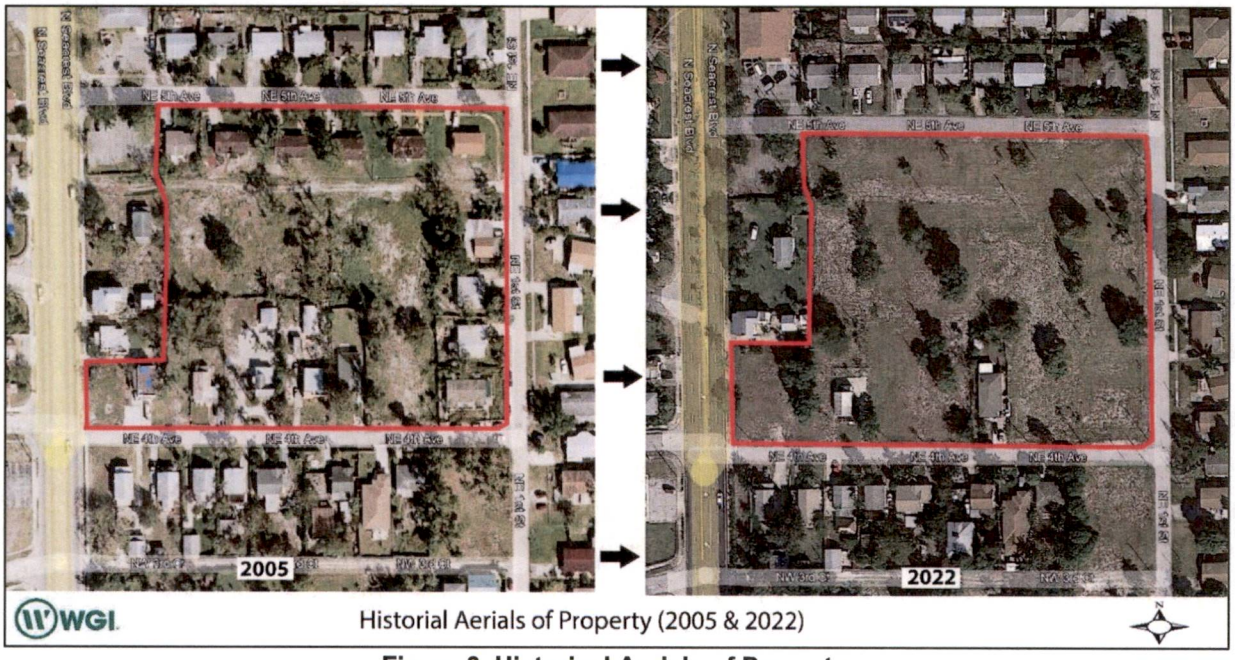


Figure 3. Historical Aerials of Property

REVIEW CRITERIA FOR MAJOR SITE PLAN APPROVAL

The City of Boynton Beach requires that all Major Site Plans are reviewed based on two major components: 1) Zoning and 2) Standards Compliance. Furthermore, since this Major Site Plan is proposed for a project rezoning to a PUD, the Major Site Plan must be consistent with the Master Plan. For the purposes of this report, the applicant has provided statements below to establish the proposed development's compliance with Zoning, Standards, and Consistency with the Master Plan.

Zoning Compliance: Infill Planned Unit Development (IPUD)

General Requirements

The project has been formed to achieve compliance with the purpose and intent of the IPUD zoning district. Moreover, distinct features of the project contribute to the Property's compliance with the IPUD zoning district. These distinct features are the dedication to provide workforce housing, infill of vacant land for residential use, and the Property's location in relation to public infrastructure.

Use Requirements

The project complies with the use requirements for IPUD districts. The two uses proposed by the proposed project are single-family and multi-family residential via townhomes, which are both permitted within the IPUD zoning district.

Building and Site Regulations

The project complies with all of the building and site regulations listed within Chapter 3, Article 3, Section 2. While the minimum lot frontage and perimeter yard setbacks are flexible due to the project being an IPUD district, the project has standard requirements in the form of lot coverage, usable open space, and building height. The project's lot coverage does not exceed 50%, 200 square feet of useable open space is provided per dwelling unit, matching the code required 200 square feet per unit, and the proposed structures are all less than 45 feet tall.

Process

The zoning process that governs IPUD districts states that in order for new IPUD districts to be approved, they must have a master plan and site plan that govern the site. In order to follow this process and achieve compliance with zoning, Applicant is submitting Master Plan and Rezoning applications concurrently for review with this Major Site Plan application. The Major Site Plan has been developed to achieve consistency with the project's associated Master Plan.

Site Development Standards Compliance: Infill Planned Unit Development (IPUD)

The proposed Major Site Plan has been developed by the Applicant in order to achieve compliance with the Boynton Beach Site Development Standards found within Chapter 4 of the city's Land Development Regulations (Articles 1 through 13 of Chapter 4). The City of Boynton Beach's Development Services Staff will evaluate and review technical requirements of the proposed development's Master Plan and Site Plan to further ensure Site Development Standards compliance. Moreover, the Major Site Plan has been developed to achieve consistency with the respective Master Plan, which was submitted concurrently with this application.

Engineering Division Waivers

Please see the Engineering Waiver Narrative for supplemental and supporting information on the proposed engineering waivers requested for the project. In summary, the waivers are provided in the table below.

Request	Code Requirement	Code Section/Criteria Standard
The driveway for the northernmost townhome in Building A being 19.5' away from NE 5th Ave	30 feet	Chapter 4., Art. VIII, Sec. 3.C.4.n(1)
The driveway for the northernmost townhome in Building D being 17.9' away from NE 5th Ave	30 feet	Chapter 4., Art. VIII, Sec. 3.C.4.n(1)

Site Development Standards Compliance: Variance from sustainability standards for workforce housing

The City of Boynton requires that all new applicable developments must adhere to the sustainable development standards set forth by Article 13, Chapter 4 of the City of Boynton Beach's Land Development Code. Due to this project being a planned residential community of 41 dwelling units, the project is required by code to achieve at least 20 points. This project represents an affordable housing community for the City of Boynton Beach that has been planned for some time with partnerships formed between Pulte and the CRA. At the foundation level, this project was envisioned to serve the purpose of providing high quality affordable housing to local residents. Unfortunately, this vision is potentially obstructed by the City's sustainability standards, as the requirement to provide level two charging stations is cost-burdensome for a 100% workforce and affordable housing project.

The City Code says, "*If compliance with a land development standard would preclude construction of a residential or mixed use development in which workforce housing units are included, pursuant to this chapter, the applicant may submit a proposal for waiver or reduction of the development standard.*" Concurrent with this application for a Major Site Plan approval, a variance application is being sought because the required standard in the sustainability code would preclude the construction of the proposed workforce housing project. The variance being sought is to not provide electric charging stations as per the requirement of Table 2-1 in Article XIII, Sec. 2.

Aside from Electric Vehicle Charging stations, the applicant is providing all of the other required sustainable development standards. This includes the following features: White roof, Butterfly attracting landscaping, and Outdoor lighting. In addition to the required sustainable development standards, the applicant is providing 20 points tabulated from the optional sections of the City of Boynton Beach's Sustainable Development Standards (Article 13 of Chapter 4). Please refer to the site plan drawing for the details of the points claimed for the proposed project.

Based on the above and attached information, the Applicant respectfully requests the approval of the Major Site Plan Application.

SUSTAINABLE DEVELOPMENT STANDARDS - PULTE COTTAGE DISTRICT
REQUIRED SUSTAINABLE DEVELOPMENT STANDARDS, TABLE 2-1

1. REQUIRED SUSTAINABLE DEVELOPMENT STANDARDS*		
OUTDOOR LIGHTING	UTILIZATION OF WARM WHITE LED LIGHTING FOR PARKING LOTS, PATHWAY LIGHTING, ACCENT LIGHTING AND EXTERIOR BUILDING LIGHTING.	LED LIGHTING HAS BEEN UTILIZED IN ALL APPLICABLE AREAS
BUTTERFLY ATTRACTING LANDSCAPE MATERIAL	THE LANDSCAPE PLAN IS DESIGNED TO UTILIZE A MINIMUM OF 5% BUTTERFLY ATTRACTING SHRUBS AND TREES IN THE PLANTING SCHEME, WITH A MINIMUM OF THREE (3) DIFFERENT SPECIES OF PLANT MATERIAL.	THE LANDSCAPE PLAN HAS BEEN PROPOSED TO INCLUDE A MINIMUM OF 5% BUTTERFLY ATTRACTING SHRUBS WITH 6 DIVERSE SPECIES.
WHITE ROOF	REQUIRED FOR ALL PRODUCTS UTILIZING FLAT SURFACES, ROOF MUST BE WHITE.	WHERE APPLICABLE, WHITE ROOFING HAS BEEN INCLUDED.

*REQUESTING WAIVER FOR RELIEF FROM PROVIDING ELECTRIC VEHICLE CHARGING STATIONS AS THIS IS 100% WORKFORCE HOUSING.

SUSTAINABLE DEVELOPMENT OPTIONS AND POINTS, TABLE 3-1

STANDARD CATEGORY: ENERGY	PRACTICE	POINTS AWARDED	DETAILS
	EFFICIENT COOLING	2	ALL AIR CONDITIONERS ARE ENERGY STAR QUALIFIED. MINIMUM SEER 16.
	EFFICIENT WATER HEATING	2	AT LEAST 75% OF HOT WATER ON PREMISES IS HEATED VIA ENERGY STAR CERTIFIED WATER HEATERS OR SOLAR WATER HEATERS.
	BUILDING COLOR	2	UTILIZATION OF WHITE OR COOL LIGHT COLORS FOR THE BODY OF BUILDINGS TO REFLECT RATHER THAN ABSORB HEAT AND REDUCE COOLING COSTS. ACCENT AND TRIM COLORS ARE NOT LIMITED TO THESE CHOICES.
	LIGHTING	1	LED LIGHTING FOR BUILDING INTERIORS FOR 100% OF PROPOSED LIGHTING.
	EFFICIENT STAR APPLIANCES	2	ALL APPLIANCES WITHIN A BUILDING ARE 100% ENERGY STAR.
	INSULATION	2	INCREASED INSULATION TO ACHIEVE A MINIMUM R-19 IN WALLS AND R-38 IN THE CEILING.

STANDARD CATEGORY: URBAN NATURE	PRACTICE	POINTS AWARDED	DETAILS
	TREE CANOPY	3	PROVIDE CANOPY TREES IN AN AMOUNT THAT EXCEEDS 15% OF THE MINIMUM REQUIRED TREES.
STANDARD CATEGORY: OTHER SUSTAINABLE DEVELOPMENT OPPORTUNITIES	PRACTICE	POINTS AWARDED	
	SUSTAINABILITY EDUCATION PROGRAM FOR HOA AND ENERGY CONSERVING SITE LAYOUT	6	THE HOA WILL BE RESPONSIBLE FOR DRAFTING AND PROVIDING RESIDENTS WITH A TOOLKIT FOR ENERGY CONSERVATION AND SUSTAINABLE BEST PRACTICES. THIS INITIATIVE IS DIRECTLY ALIGNED WITH THE SUSTAINABLE DEVELOPMENT STANDARDS CODE SECTION, AS IT PROMOTES THE CONSERVATION OF ENERGY, SUSTAINABILITY, AND PUBLIC HEALTH. THE SUSTAINABLE EDUCATION PROGRAM WILL BE CENTERED ON WASTE MANAGEMENT, WATER USE, ENERGY EFFICIENCY, AND BUILDING MANAGEMENT AS DETAILED IN THE BULLETS BELOW. PLEASE NOTE THAT THE PROGRAM IS MEANT TO SERVE BOTH THE RESIDENTS AND THE HOA BOARD DUALLY. ADDITIONALLY, 63% OF ALL UNITS ON SITE ARE POSITIONED SO THAT THEIR LONG AXIS (LONGEST SIDE) RUNS EAST TO WEST. THIS REDUCES OVERALL ENERGY CONSUMPTION DRAMATICALLY, AS IT REDUCES DIRECT SOLAR EXPOSURE. SEE THIS PAGE FOR MORE INFORMATION, FROM THE FLORIDA DEPARTMENT OF AGRICULTURE. THIS PRACTICE MORE THAN ALIGNS WITH THE SUSTAINABLE DEVELOPMENT STANDARDS CODE SECTION AS IT IS A KNOWN BEST PRACTICE IN FLORIDA FOR CONSERVING ENERGY AND CREATING MORE EFFICIENT, SUSTAINABLE DESIGNS. HTTPS://WWW.MYFLORIDAHOMEENERGY.COM/HELP/LIBRARY/CHOICES/ORIENTATION/#STHASH.3SSRJAFR.DPBS
TOTAL POINTS ALL CATEGORIES:		20	

OWNER
BOYNTON BEACH COMMUNITY REDEVELOPMENT AGENCY

APPLICANT / DEVELOPER
PULTE HOME COMPANY, LLC

ARCHITECT
PULTE HOME COMPANY, LLC

ENGINEER
CAULFIELD & WHEELER, INC.

PLANNER
WGI, INC.


LANDSCAPE ARCHITECT
WGI, INC.


SURVEYOR
CAULFIELD & WHEELER, INC.

TRAFFIC ENGINEER
JFO GROUP, INC.

PHOTOMETRIC ENGINEER
LIGHTWORKS, INC.

LOCATION MAP

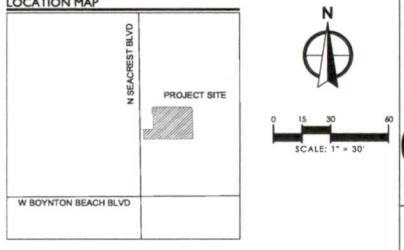

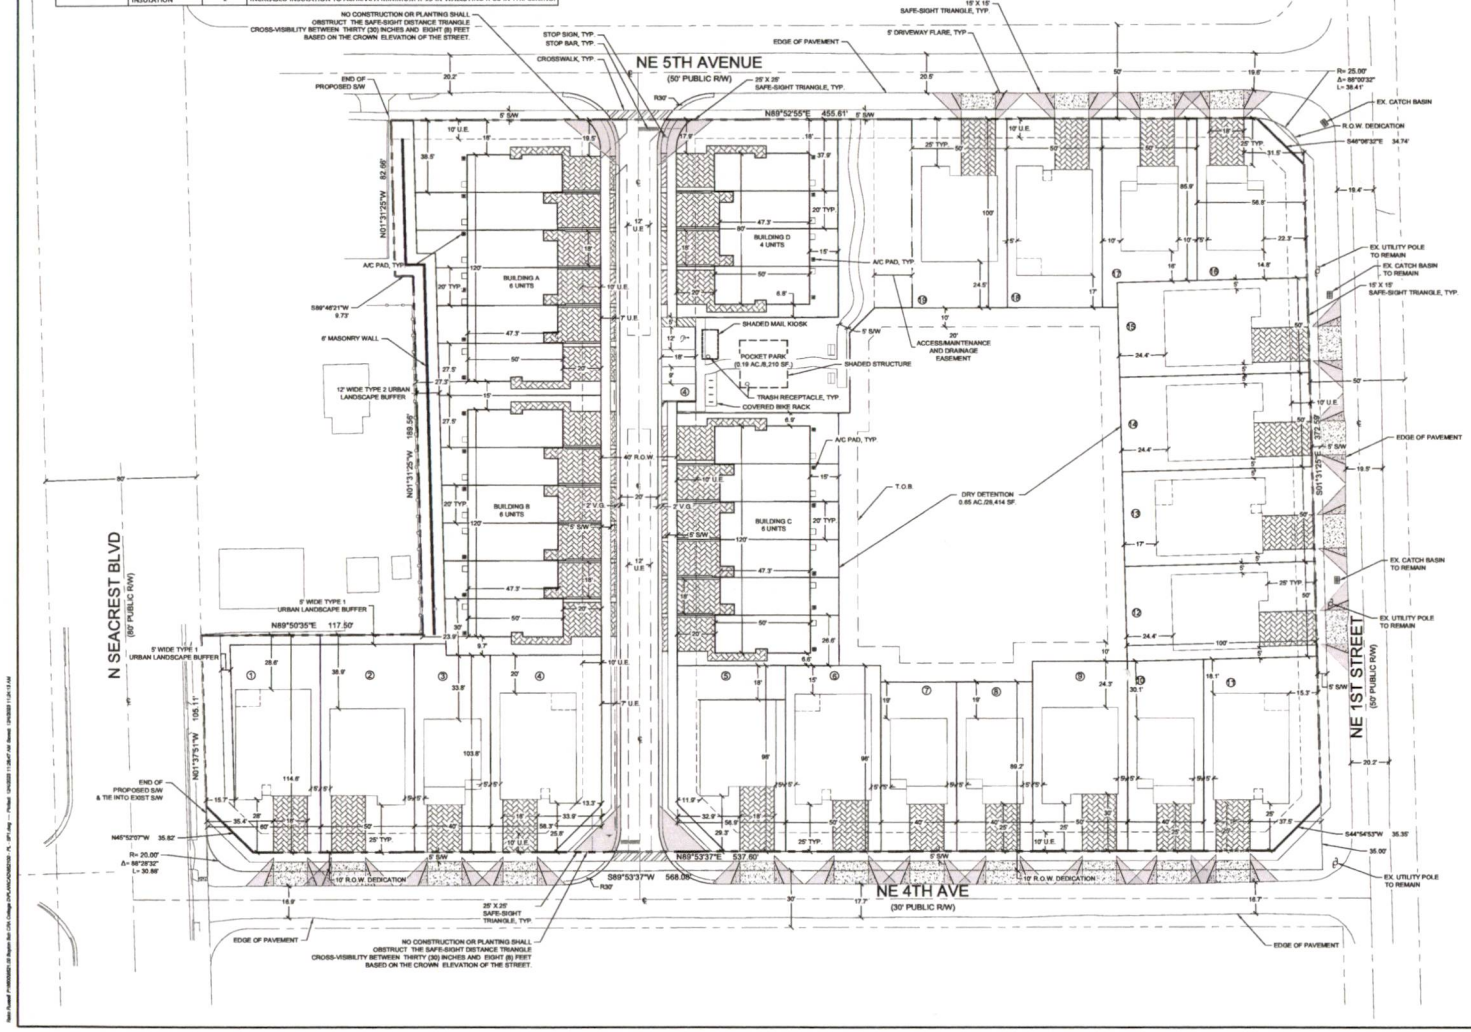

SITE DATA

GROSS ACREAGE	4.63 AC.
GROSS SQUARE FOOTAGE	201,836 SF
PROPOSED R.O.W. DEDICATION	6,582 SF
NET ACREAGE	4.48 AC.
NET SQUARE FOOTAGE	195,254 SF
EXISTING FUTURE LAND USE DESIGNATION	MEDR
EXISTING ZONING	R2
PROPOSED FUTURE LAND USE	MEDR
PROPOSED ZONING	IPUD
PROPOSED DENSITY	8.86 D.U./ AC.
MAX. ALLOWED DENSITY IN EXIST. ZONING DISTRICT	10 D.U./AC.
MAX. ALLOWED DENSITY IN PROPOSED ZONING DISTRICT	11 D.U./AC.
NUMBER OF DWELLING UNITS	41 D.U.
SINGLE FAMILY, DETACHED	19 D.U.
MULTIFAMILY TOWNHOME	22 D.U.
USABLE OPEN SPACE REQUIRED	200 SF PER D.U.
USABLE OPEN SPACE PROVIDED	200 SF PER D.U.
MAXIMUM LOT COVERAGE	50%
LOT COVERAGE PROVIDED	29.5% (1.28 AC)
MAXIMUM PROJECT AREA	5 AC.
TOTAL VEHICLE USE AREA	0.64 AC. (27,889 SF)
TOTAL PERVIOUS	2.38 AC. 53.1%
TOTAL IMPERVIOUS	2.10 AC. 46.9%

PARKING

SINGLE FAMILY, DETACHED	
REQUIRED	38 SP
2 SPACES PER UNIT FOR AFFORDABLE HOUSING	38 SP
PROVIDED	57 SP
3 SPACES PER UNIT (1 DRIVEWAY + 2 GARAGE)	57 SP
TOWNHOMES	
REQUIRED	48 SP
2 SPACES PER UNIT	44 SP
0.15 GUEST SPACES PER UNIT	4 SP
PROVIDED	56 SP
INTERIOR UNITS - 2 SPACES PER UNIT (1 DRIVEWAY + 1 GARAGE) X 14 UNITS	28 SP
END UNITS - 3 SPACES PER UNIT (1 DRIVEWAY + 2 GARAGE) X 8 UNITS	24 SP
ON STREET GUEST PARKING SPACES	4 SP
ADA SPACE (INC. IN TOTAL)	1 SP

PROPERTY DEVELOPMENT REGULATIONS

MIN. LOT FRONTAGE	FLEXIBLE
PROVIDED LOT FRONTAGE	40'- 60 SINGLE FAMILY 20'-TOWNHOME
MIN. PERIMETER YARD SETBACKS:	
REQUIRED FRONT	FLEXIBLE
PROVIDED FRONT	25'-SINGLE FAMILY 20'-TOWNHOME
REQUIRED REAR	FLEXIBLE
PROVIDED REAR	14.8' - 38.9'
REQUIRED INTERIOR SIDE	FLEXIBLE
PROVIDED INTERIOR SIDE	5' - 10'
REQUIRED CORNER SIDE	FLEXIBLE
PROVIDED CORNER SIDE	11.9' - 22.3'
REQUIRED DRIVEWAY SETBACK FROM CORNER	30'
PROVIDED DRIVEWAY SETBACK FROM CORNER	17.9' - 37.5'
MAXIMUM BUILDING STRUCTURE HEIGHT	45'
PROVIDED BUILDING STRUCTURE HEIGHT	TOWNHOME - 22'-5 3/4" BROWNING - 13'-7 3/4" CHAPMAN - 13'-7 3/4" HAMDEN - 22'

NOTE: WALLS, FENCES, COMMON BUILDING APPURTENANCES, FREESTANDING STRUCTURES AND SITE AMENITIES SUCH AS POOLS AND SCREEN ENCLOSURES WILL BE REGULATED BY CITY CODE. WHERE A LOT ABUTS A STORMWATER DETENTION AREA, LANDSCAPE BUFFER OR POCKET PARK THE SETBACK FOR SUCH STRUCTURES MAY BE REDUCED BY UP TO TWO (2) FEET.

LEGEND

AC. = ACRES	PG. = PAGE
℄ = CENTERLINE	R = RADIUS
D.U. = DWELLING UNITS	R.O.W. = RIGHT-OF-WAY
EX. = EXISTING	S.F. = SQUARE FEET
FLU = FUTURE LAND USE	SP. = SPACE
LB = LANDSCAPE BUFFER	SW = SIDEWALK
O.R.B. = OFFICIAL RECORD BOOK	T.O.B.= TOP OF BANK
O.S. = OPEN SPACE	TYP = TYPICAL
P.B. = PLAT BOOK	U.E. = UTILITY EASEMENT
	Z = ZONING

WGI
2035 Vista Parkway, West Palm Beach, FL 33411
Phone No: 561.478.2220 www.wginc.com
Cert No: 6991 - LB No: 7988

NO	DATE	DESCRIPTION
1	2023-05-15	RES SUBMITTAL
2	2023-06-16	RES SUBMITTAL
3	2023-10-06	RES SUBMITTAL
	2023-12-04	RES SUBMITTAL

BY

CAD RE20-R_SP1.DWG	
JOB NO.	8521.00
DRAWN BY	R.C.
CHECK BY	M.B.
DATE	2023-9-7


Stephen D Pickett

PULTE COTTAGE DISTRICT
BOYNTON BEACH, FLORIDA
SITE PLAN


SHEET:
SP
1 OF 1

MAIL KIOSK DETAIL

SCALE: N.T.S.

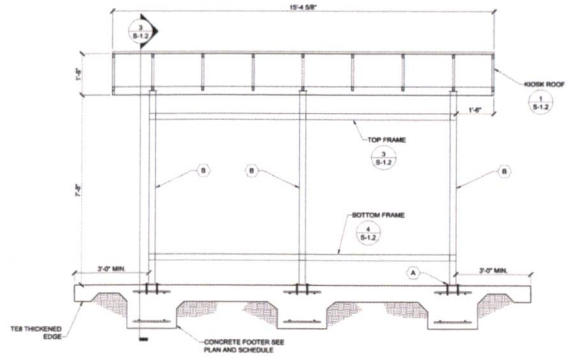


MAIL KIOSK FRONT SECTION

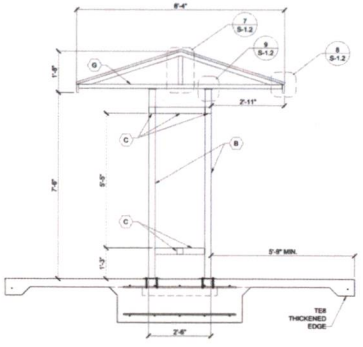


MAIL KIOSK SIDE SECTION

SINGLE FAMILY HOME MODELS


SCALE: N.T.S.

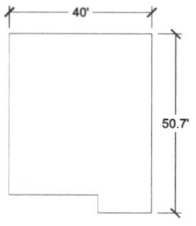


BROWNING MODEL

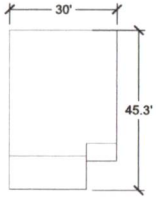


HAMDEN MODEL

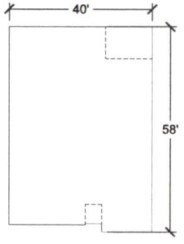

CHAPMAN MODEL

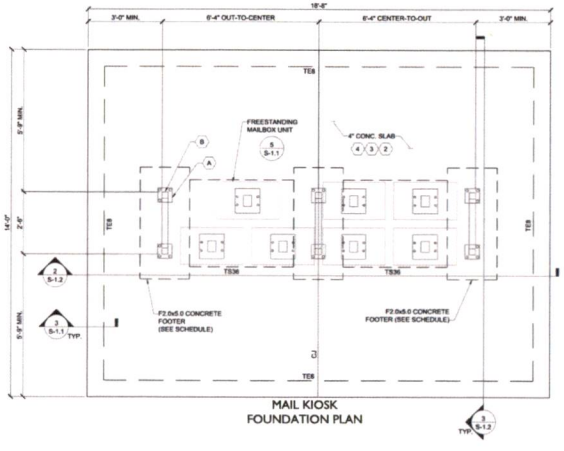


MAIL KIOSK
FOUNDATION PLAN

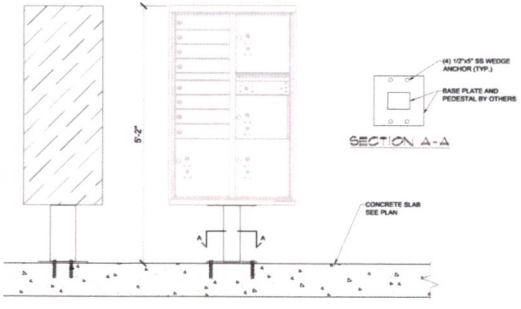


CLUSTER BOX UNIT
FRONT, SIDE, & SECTION VIEWS

POCKET PARK SHADED STRUCTURE DETAIL


SCALE: N.T.S.

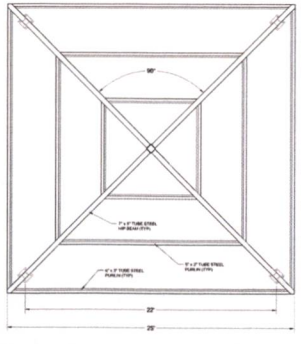


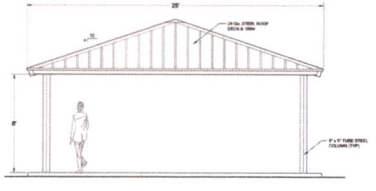

BIKE RACK DETAIL

SCALE: N.T.S.

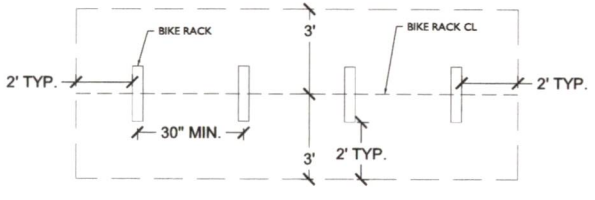

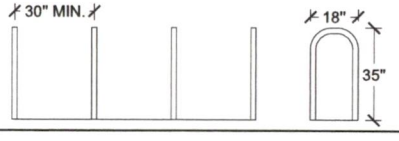

WGL
2035 Vista Parkway, West Palm Beach, FL 33411
Phone No. 866.909.2220 www.wglinc.com
Cert No. 6097 - Lb No. 7058

NO	DATE	DESCRIPTION	BY
1	2023-05-17	INITIAL SUBMITTAL	
2	2023-08-11	RESUBMITTAL	
3	2023-12-15	RESUBMITTAL	
4	2024-03-06	RESUBMITTAL	

CAD ID/CO:\PL-SP1.DWG	
JOB NO.	8521.00
DRAWN BY	R.C.
CHECK BY	M.B.
DATE	2023-9-7

Stephen D Pinkett

PULTE COTTAGE DISTRICT
BOYNTON BEACH, FLORIDA
REGULATING PLAN

SHEET:
RP
1 OF 1

OWNER
BOYNTON BEACH COMMUNITY REDEVELOPMENT AGENCY

APPLICANT / DEVELOPER
PULTE HOME COMPANY, LLC

ARCHITECT
PULTE HOME COMPANY, LLC

ENGINEER
CAULFIELD & WHEELER, INC.

PLANNER
WGI, INC.

LANDSCAPE ARCHITECT
WGI, INC.


SURVEYOR
CAULFIELD & WHEELER, INC.


TRAFFIC ENGINEER
JFO GROUP, INC.

PHOTOMETRIC ENGINEER
LIGHTWORKS, INC.

LOCATION MAP



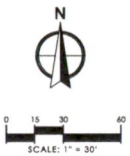

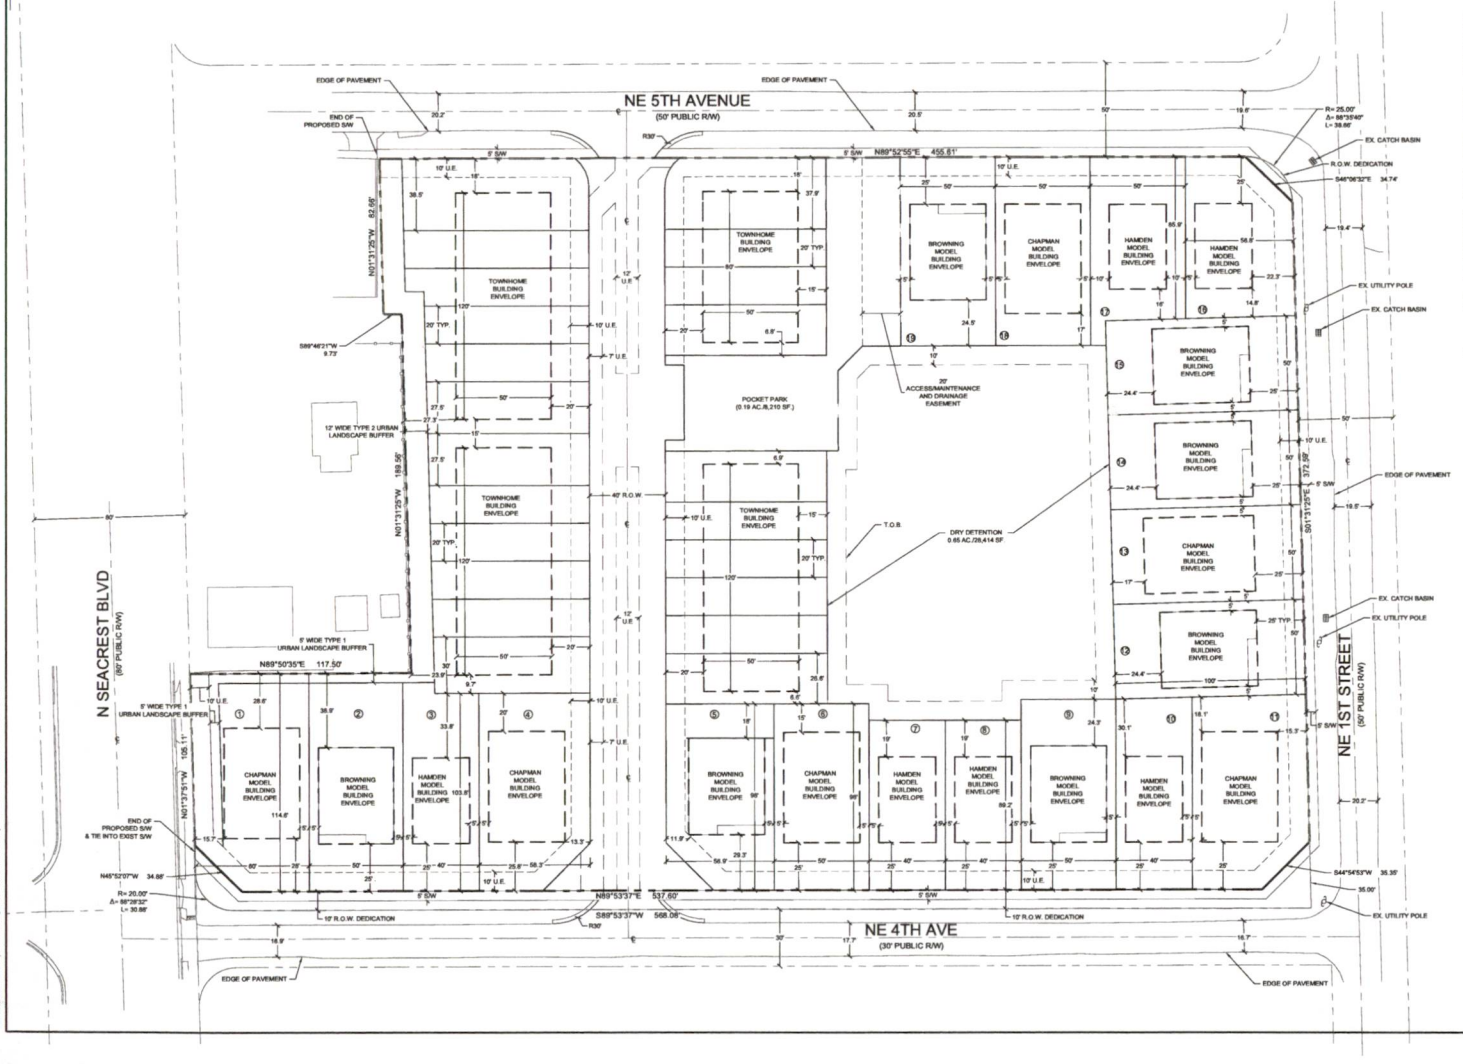

SITE DATA

GROSS ACREAGE	4.63 AC.
GROSS SQUARE FOOTAGE	201,836 SF
PROPOSED R.O.W. DEDICATION	6,582 SF
NET ACREAGE	4.48 AC.
NET SQUARE FOOTAGE	195,254 SF
EXISTING FUTURE LAND USE DESIGNATION	MEDR
EXISTING ZONING	R2
PROPOSED FUTURE LAND USE	MEDR
PROPOSED ZONING	IPUD
PROPOSED DENSITY	8.86 D.U./ AC.
MAX. ALLOWED DENSITY IN EXIST. ZONING DISTRICT	10 D.U./AC.
MAX. ALLOWED DENSITY IN PROPOSED ZONING DISTRICT	11 D.U./AC.
NUMBER OF DWELLING UNITS	41 D.U.
SINGLE FAMILY, DETACHED	19 D.U.
MULTIFAMILY TOWNHOME	22 D.U.
USABLE OPEN SPACE REQUIRED	200 SF PER D.U.
USABLE OPEN SPACE PROVIDED	200 SF PER D.U.
MAXIMUM LOT COVERAGE	50%
LOT COVERAGE PROVIDED	29.5% (1.28 AC)
MAXIMUM PROJECT AREA	5 AC.
TOTAL VEHICLE USE AREA	0.64 AC. (27,889 SF)
TOTAL PERVIOUS	2.38 AC. 53.1%
TOTAL IMPERVIOUS	2.10 AC. 46.9%
PARKING	
SINGLE FAMILY, DETACHED	
REQUIRED	38 SP
2 SPACES PER UNIT FOR AFFORDABLE HOUSING	38 SP
PROVIDED	57 SP
3 SPACES PER UNIT (1 DRIVEWAY + 2 GARAGE)	57 SP
TOWNHOMES	
REQUIRED	48 SP
2 SPACES PER UNIT	44 SP
0.15 GUEST SPACES PER UNIT	4 SP
PROVIDED	56 SP
INTERIOR UNITS - 2 SPACES PER UNIT (1 DRIVEWAY + 1 GARAGE) X 14 UNITS	28 SP
END UNITS - 3 SPACES PER UNIT (1 DRIVEWAY + 2 GARAGE) X 8 UNITS	24 SP
ON STREET GUEST PARKING SPACES	4 SP
ADA SPACE (INC. IN TOTAL)	1 SP

PROPERTY DEVELOPMENT REGULATIONS

MIN. LOT FRONTAGE	FLEXIBLE
PROVIDED LOT FRONTAGE	40'- 60 SINGLE FAMILY 20'-TOWNHOME
MIN. PERIMETER YARD SETBACKS:	
REQUIRED FRONT	FLEXIBLE
PROVIDED FRONT	25'-SINGLE FAMILY 20'-TOWNHOME
REQUIRED REAR	FLEXIBLE
PROVIDED REAR	14.8' - 38.9'
REQUIRED INTERIOR SIDE	FLEXIBLE
PROVIDED INTERIOR SIDE	5' - 10'
REQUIRED CORNER SIDE	FLEXIBLE
PROVIDED CORNER SIDE	11.9' - 22.3'
REQUIRED DRIVEWAY SETBACK FROM CORNER	30'
PROVIDED DRIVEWAY SETBACK FROM CORNER	17.9' - 37.5'
MAXIMUM BUILDING STRUCTURE HEIGHT	45'
PROVIDED BUILDING STRUCTURE HEIGHT	TOWNHOME - 22'-5 ½" BROWNING - 13'-7 ½" CHAPMAN - 13'-7 ½" HAMDEN - 22'

NOTE: WALLS, FENCES, COMMON BUILDING APPURTENANCES, FREESTANDING STRUCTURES AND SITE AMENITIES SUCH AS POOLS AND SCREEN ENCLOSURES WILL BE REGULATED BY CITY CODE. WHEN A LOT HOSTS A STORMWATER DETENTION AREA, LANDSCAPE BUFFER OR POCKET PARK THE SETBACK FOR SUCH STRUCTURES MAY BE REDUCED BY UP TO TWO (2) FEET.

LEGEND

AC. =	ACRES	PG. =	PAGE
C =	CENTERLINE	R =	RADIUS
D.U. =	DWELLING UNITS	R.O.W. =	RIGHT-OF-WAY
EX. =	EXISTING	S.F. =	SQUARE FEET
FLU =	FUTURE LAND USE	SP. =	SPACE
LB =	LANDSCAPE BUFFER	S/W =	SIDEWALK
O.R.B. =	OFFICIAL RECORD BOOK	T.O.B.=	TOP OF BANK
O.S. =	OPEN SPACE	TYP =	TYPICAL
P.B. =	PLAT BOOK	U.E. =	UTILITY EASEMENT
		Z =	ZONING

WGI
2035 Vista Parkway, West Palm Beach, FL 33411
Phone No: 866.909.2220 www.wginc.com
Cert No: 6091 - LB No: 7065

NO	DATE	DESCRIPTION
1	2023-05-01	INITIAL SUBMITTAL
2	2023-08-15	RESUBMITTAL
3	2023-10-20	RESUBMITTAL
4	2023-12-04	RESUBMITTAL

REVISIONS

CAD 85200-PL-SP1.DWG	BY
JOB NO. 8521.00	
DRAWN BY R.C.	
CHECK BY M.B.	
DATE 2023-9-7	

Stephen D Pickett


PULTE COTTAGE DISTRICT
BOYNTON BEACH, FLORIDA
MASTER PLAN

SHEET:
MP
1 OF 1

LEGEND

TREE / PALM TO BE RELOCATED

TREE/ PALM TO BE REMOVED

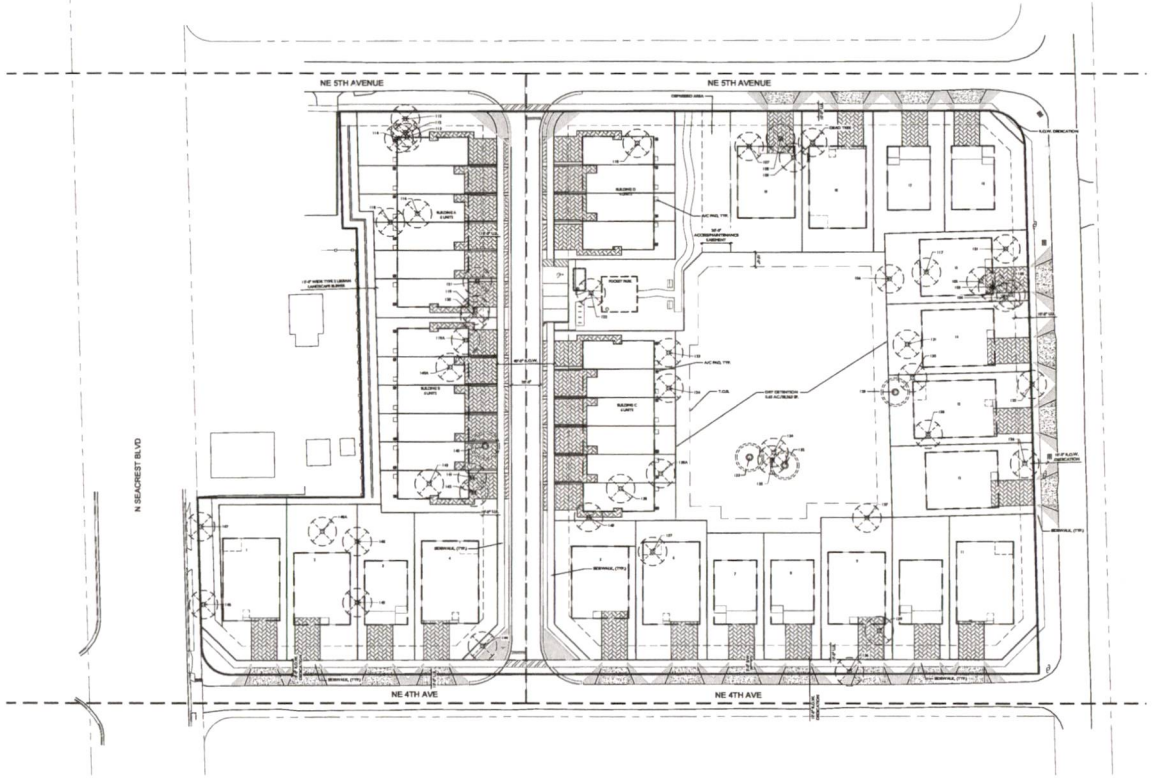

Tag #	Common Name	Scientific Name	DBH (inches)	Condition	Canopy (sq.ft)	Disposition	Notes
101	Red Cedar	*Juniperus virginiana*	14	Poor	640	Remove	Fig encumbered
102	Ponytail Palm	*Beaucarnea recurvata*	10'	Poor	64	Remove	Missing limbs
103	Washington Palm	*Washingtonia robusta*	35'	Poor	144	Remove	
104	Queen Palm	*Syagrus romanzoffianum*	16'	Fair	196	Remove	Poor growth form
105	Queen Palm	*Syagrus romanzoffianum*	10'	Fair	196	Remove	Poor condition, poor growth form
106	Royal Poinciana	*Delonix regia*	14	Fair	1200	Remove	Leaning
107	Queen Palm	*Syagrus romanzoffianum*	12'	Poor	196	Remove	Poor condition, poor growth form
108	Bottlebrush	*Callistemon viminalis*	9,8	Poor	256	Remove	Very poor condition, canopy dieback
109	Bottlebrush	*Callistemon viminalis*	8,6,8,8	Poor	672	Remove	Very poor condition, fig encumbered
110	Queen Palm	*Syagrus romanzoffianum*	14'	Poor	196	Remove	Poor condition, poor growth form
112	Areca Palm	*Chrysalidocarpus lutescens*	15-20'	Fair	64	Remove	x3
113	Travelers Palm	*Ravenala madagascariensis*	15'	Poor	36	Remove	Dying, x2
114	Travelers Palm	*Ravenala madagascariensis*	5'	Poor	36	Remove	Dying, x2
115	Coconut Palm	*Cocos nucifera*	22'	Poor	256	Remove	Nails in bark
116	Mango	*Mangifera indica*	13,9,10	Poor	1152	Remove	Multi-leader, rotted branches
117	Mango	*Mangifera indica*	26	Poor	768	Remove	Bark damage, missing limbs
118	Ackee	*Blighia sapida*	6	Fair	768	Remove	Broken branches
119	Strangler Fig	*Ficus aurea*	7,6	Poor	672	Remove	Canopy dieback
120	White Leadtree	*Leucaena leucocephala*	4,3	Poor	576	Remove	Invasive
121	Strangler Fig	*Ficus aurea*	9,6,7	Fair	1760	Remove	
122	Madras Thorn	*Pithecellobium dulce*	33	Poor	1440	Remove	Very poor condition, bark rot, fig intrusion
123	Mango	*Mangifera indica*	34	Poor	1600	Remove	Poor growth form
124	Mango	*Mangifera indica*	27	Fair	1600	Remove	
125	Queen Palm	*Syagrus romanzoffianum*	15'	Poor	196	Remove	Frond dieback
126	Sapodilla	*Manilkara zapota*	16,26	Fair	1760	Remove	
127	Mango	*Mangifera indica*	25	Fair	1760	Remove	
128	Sabal Palm	*Sabal palmetto*	12'	Poor	144	Remove	Fig encumbered
129	Sabal Palm	*Sabal palmetto*	8'	Good	144	Relocate	
130	Coconut Palm	*Cocos nucifera*	24'	Good	256	Remove	
131	Coconut Palm	*Cocos nucifera*	22'	Good	256	Remove	
132	Sabal Palm	*Sabal palmetto*	18'	Good	144	Relocate	
133	Sabal Palm	*Sabal palmetto*	16'	Good	144	Relocate	
134	Sabal Palm	*Sabal palmetto*	20'	Poor	144	Remove	Wrapped in strangler fig
135	Strangler Fig	*Ficus aurea*	11,13,11,11	Fair	1760	Remove	Strangling sabal Palm
136	Tropical Almond	*Terminalia catlapa*	16	Poor	1024	Remove	Wrapped in ficus
137	Mango	*Mangifera indica*	24	Fair	1600	Remove	
138	Mango	*Mangifera indica*	25	Fair	1440	Remove	
139	Gumbo Limbo	*Bursera simaruba*	8	Poor	64	Remove	Canopy dieback
140	Royal Poinciana	*Delonix regia*	6	Good	576	Relocate	
141	Royal Poinciana	*Delonix regia*	5,6	Good	1440	Remove	
142	Royal Poinciana	*Delonix regia*	6,6	Good	1024	Remove	
143	Madras Thorn	*Pithecellobium dulce*	23	Fair	2500	Remove	Fig encumbered
144	Strangler Fig	*Ficus aurea*	25	Good	2304	Remove	
145	Mango	*Mangifera indica*	31,30	Fair	2304	Remove	
146	Royal Poinciana	*Delonix regia*	15,15,14	Good	1936	Remove	
147	Coconut Palm	*Cocos nucifera*	20'	Good	256	Remove	
148	Mango	*Mangifera indica*	33	Fair	2304	Remove	
149	Spanish Lime	*Melicoccus bijugatus*	9	Fair	784	Remove	
119A	Chinese Banyan	*Ficus microcarpa*	20	Poor	1440	Remove	Very poor condition, canopy dieback, fallen over
138A	Sabal Palm	*Sabal palmetto*	12'	Fair	144	Remove	
140A	White Leadtree	*Leucaena leuccocephala*	3,4	Poor	144	Remove	Invasive, leaning
148A	Weeping Fig	*Ficus benjamina*	5,5,3,3	Poor	400	Remove	
			Tree Canopy Sq-Ft Removed:		39,092	(449 Good/Fair Inches Removed / 14 Poor Trees Removed)	
			Palm Canopy Sq-Ft Removed:		2,780	(17 Palms Removed)	
			Trees Relocated:		1		
			Palms Relocated:		3		

Required Replacement	
Good/Fair Tree Inches Removed	449"
Good/Fair Tree Removed Equivalent (449"/4")	113
Poor Trees Removed	14
Palms Removed	17
Total Tree Replacement Required	127
Total Palm Replacement Required	17
Provided Onsite Replacement	
132 Trees @ 4.5" DBH = 594"/4" per Tree	149
Palms Provided	32

811 Know what's BELOW. CALL before you dig. Call 811 two business days before digging

N

0 20 40 80

SCALE: 1" = 40'

No.	DATE	REVISION	BY
1	2023-09-15	1ST RESUBMITTAL	BG
2	2023-10-23	2ND RESUBMITTAL	BG
3	2023-12-05	2ND RESUBMITTAL	BG

CERT NO. 6975

WGI.
WGInc.com
2035 VISTA PARKWAY, WEST PALM BEACH, FLORIDA 33411
561.687.3305

REGISTERED LANDSCAPE ARCHITECT
COREY A. KISSELL JR.
LA 6667017
STATE OF FLORIDA

PRELIMINARY


NOT FOR CONSTRUCTION, BIDDING, OR PERMIT PURPOSES.

INITIAL SUBMITTAL
JUNE 7, 2023

COTTAGE DISTRICT
NE 4TH AND 5TH AVENUE AT N. SEACREST BLVD.
BOYNTON BEACH, FLORIDA

TREE DISPOSITION PLAN

SHEET
TD-1
1 OF 7
PROJECT# 8521.00

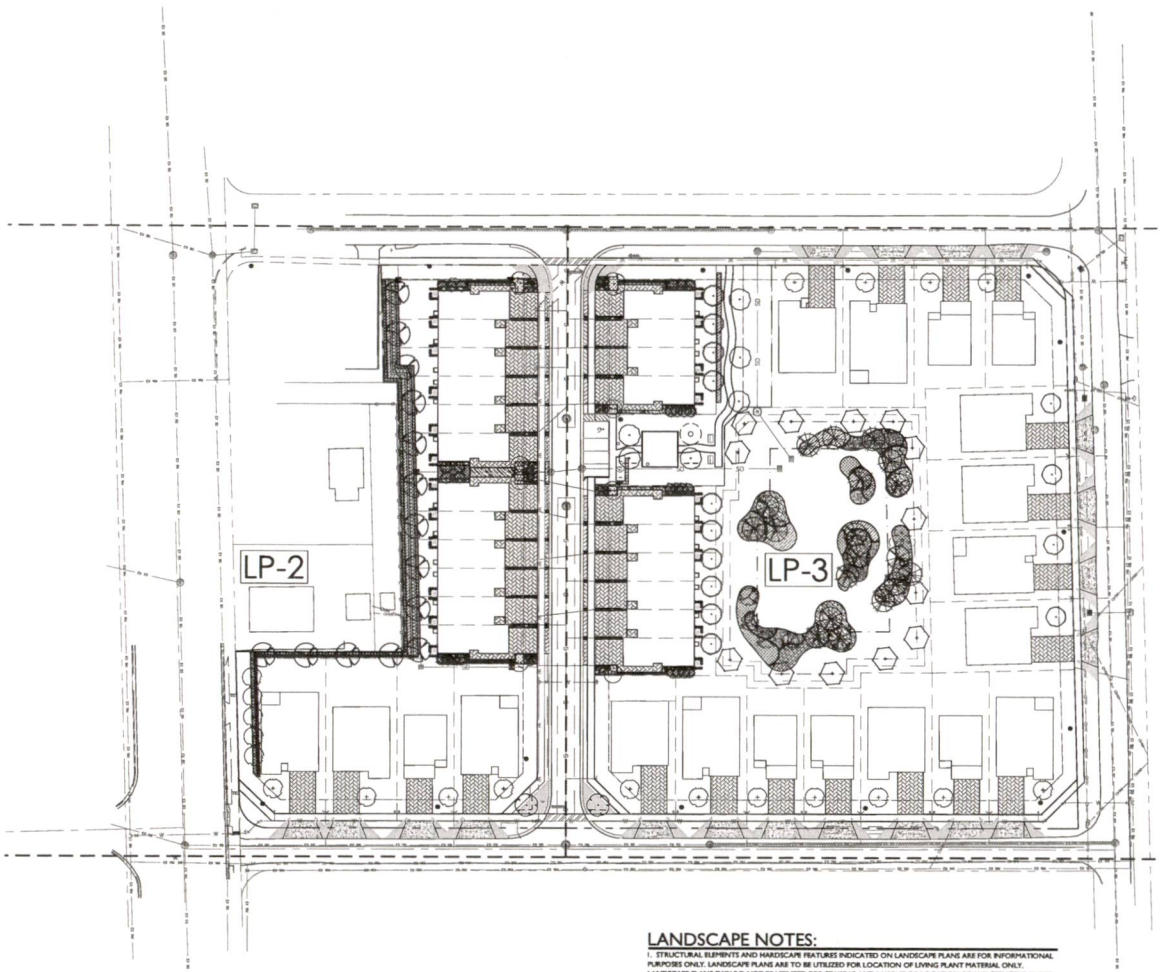

LANDSCAPE REQUIREMENTS

CITY OF BOYNTON BEACH, FLORIDA

	REQUIRED	PROVIDED
SIGNATURE TREE		
1 SIGNATURE TREE REQUIRED AT BOTH SIDES OF DEVELOPMENT ENTRANCE (INGRESS)	NORTH ENTRANCE 2 TREES REQUIRED SOUTH ENTRANCE 2 TREES REQUIRED	NORTH ENTRANCE 2 TREES PROVIDED SOUTH ENTRANCE 2 TREES PROVIDED
TYPE 1 URBAN LANDSCAPE BUFFER	**REQUIRED**	**PROVIDED**
VISUAL SCREEN OF AT LEAST 3 FEET IN HEIGHT OF TREES AND SHRUBS 1. MINIMUM WIDTH OF 5 FEET 2. 1 TREE EVERY 30 LINEAR FEET ON CENTER 3. CONTINUOUS PERIMETER SHRUBS 36" HT MIN.	NORTH BUFFER ADJACENT TO LOTS 1, 2 & 3) 5 FEET WIDE 117 LF / 30 LF = 4 TREES 117 LF/2 - CONTINUOUS 36" HT, SHRUBS = 59 SHRUBS WEST BUFFER ADJACENT TO LOT 1 5 FEET WIDE 90 LF / 30 LF = 3 TREES 90 LF/2 - CONTINUOUS 36" HT, SHRUBS = 45 SHRUBS	NORTH BUFFER ADJACENT TO LOTS 1, 2 & 3) 5 FEET WIDE 4 TREES 59 SHRUBS AND 82 GROUND COVERS WEST BUFFER ADJACENT TO LOT 1 5 FEET WIDE 3 TREES 45 SHRUBS & 55 GROUND COVERS
TYPE 2 URBAN LANDSCAPE BUFFER	**REQUIRED**	**PROVIDED**
1. MINIMUM WIDTH OF 10-15 FEET 2. 1 TREE EVERY 20 - 30 LINEAR FEET ON CENTER + 3. CONTINUOUS PERIMETER HEDGE 36" HT MIN. OUTSIDE OF BUFFER WALL. 4. 6' HT. MASONRY WALL	WEST BUFFER 12 FEET WIDE 383 LF / 30 LF = 10 TREES 383/2.5 - CONTINUOUS 36" HT, SHRUBS = 114 SHRUBS 6' HT. MASONRY WALL	WEST BUFFER 12 FEET WIDE 10 TREES 367 SHRUBS & 189 GROUND COVERS 6' HT. MASONRY WALL
INTERIOR	**REQUIRED**	**PROVIDED**
ONE TREE FOR EVERY 1,400 SF OF DEVELOPED AREAS AS REPRESENTED BY PRINCIPAL AND ACCESSORY BUILDINGS.	55,195 SF = 40 TREES	90 TREES & 1 RELOCATED TREE = 91 TREES 33 PALMS & 3 RELOCATED PALMS = 33 PALMS
MITIGATION	**REQUIRED**	**PROVIDED**
TREES IN GOOD/FAIR CONDITION REPLACED INCH FOR INCH TREES IN POOR CONDITION REPLACED TREE FOR TREE PALMS REPLACED PALM FOR PALM	127 TREES (SEE MITIGATION CALCULATION ON TD-1) 17 PALMS	149 TREES (SEE MITIGATION CALCULATION ON TD-1) 33 PALMS
BUTTERFLY ATTRACTING SPECIES	**REQUIRED**	**PROVIDED**
5% OF TOTAL LANDSCAPE	5% OF TOTAL LANDSCAPE 29 SPECIES X .05= 2 PLANTS	*12 PLANTS *ANDERSON CRAPE HIBISCUS, BROADLEAF TREE, BUTTONBUSH, CABBAGE PALMETTO, COCOPLUM, COONTIE CYCAD, EMERALD BLANKET DWARF NATAL PLUM, FIREBUSH, GUMBO LIMBO, HIBAWOOD, WILD COFFEE & YELLOW CANNA.

1. SEE IRRIGATION NOTES ON SHEET LP-5.
2. PER PURCHASE AGREEMENT, ALL CANOPY TREES MUST BE SIZED GREATER THAT 4" CALIPER CODE MINIMUM REQUIREMENT.


PLANT SCHEDULE OVERALL

CODE	QTY	COMMON NAME	BOTANICAL NAME	WATER USAGE	NATIVE	REMARKS
TREES						
BA	4	Verawood	Bulnesia arborea	LOW	NO	SPECIMEN, 16' HT., 8' CT, 4.5" CAL. MIN.
RB	14	Gumbo Limbo	Bursera simaruba	LOW	YES	14' HT. X 6' SPRD., 4.5" CAL. MIN.
CG	6	Bridelwood Tree	Cassipourea gravedinia	LOW	NO	14' HT. X 6' SPRD., 4.5" CAL. MIN.
CR	10	Pitch Apple	Clusia rosea	LOW	YES	14' HT. X 6' SPRD., 4.5" CAL. MIN.
CE	30	Green Buttonwood	Conocarpus erectus	LOW	YES	14' HT. X 6' SPRD., 4.5" CAL. MIN.
CEV	4	Silver Buttonwood	Conocarpus erectus ver. sericeus	LOW	YES	14' HT. X 6' SPRD., 4.5" CAL. MIN.
PALMS						
RE	6	Alexander Palm	Ptychosperma elegans	MEDIUM	NO	DOUBLE TRUNK, 16' OA. HT. 12' OA HT MIN, 8' CT MIN, FULL HEADS, BOOTED, STRAIGHT TRUNK
SP	36	Cabbage Palmetto	Sabal palmetto	LOW	YES	
RELOCATED PALMS						
SPUR	3	Cabbage Palmetto	Sabal palmetto	LOW	YES	RELOCATED
RELOCATED TREES						
DEX	1	Royal Poinciana	Delonix regia	LOW	NO	RELOCATED
SENSORY GARDEN TREES						
AR	4	Red Maple	Acer rubrum 'Florida Flame'	MEDIUM	YES	14' HT. X 6' SPRD., 4.5" CAL. MIN.
QV*	13	Southern Live Oak	Quercus virginiana	LOW	YES	14' HT. X 6' SPRD., 4.5" CAL. MIN.
TD*	19	Bald Cypress	Taxodium distichum	LOW	YES	14' HT. X 6' SPRD., 4.5" CAL. MIN.
SHRUBS						
CES	380	Silver Buttonwood	Conocarpus erectus ver. sericeus	LOW	YES	36" HT. X 36" SPRD. @ 24" O.C.
HAF	111	Firebush	Hamelia patens	LOW	YES	24" HT. X 24" SPRD. @ 24" O.C.
HAC	6	Anderson Crepe Hibiscus	Hibiscus x 'Anderson Crepe'	HIGH	NO	5-6' OA. HT.
SHRUB AREAS						
CHR2	93	Cocoplum	Chrysobalanus icaco	LOW	YES	48" HT. X 36" SPRD. @ 36" O.C.
CHI	121	Cocoplum	Chrysobalanus icaco	MEDIUM	YES	36" HT. X 36" SPRD. @ 36" O.C.
MUC	77	Pink Muhly Grass	Muhlenbergia capillaris	LOW	YES	24" HT. X 24" SPRD. @ 24" O.C.
PEN	186	Wild Coffee	Psychotria nervosa	MEDIUM	YES	24" HT. X 24" SPRD. @ 24" O.C.
TRF	394	Dwarf Fakahatchee Grass	Tripsacum floridana	LOW	YES	24" HT. X 24" SPRD. @ 24" O.C.
ZAM	28	Coontie Cycad	Zamia pumila	LOW	YES	24" HT. X 24" SPRD. @ 24" O.C.
SENSORY GARDEN						
CAN*	160	Yellow Canna	Canna flaccida	HIGH	YES	24" HT. X 24" SPRD. @ 36" O.C.
CRS*	95	Buttonbush	Cephalanthus occidentalis	HIGH	YES	24" HT. X 24" SPRD. @ 36" O.C.
FOS*	213	Florida Privet	Forestiera segregata	LOW	YES	36" HT. X 36" SPRD. @ 36" O.C.
IVO*	238	Southern Blue Flag Iris	Iris virginica 'Contraband Girl'	HIGH	YES	18" HT. X 18" SPRD. @ 18" O.C.
LOC*	347	Cardinal Flower	Lobelia cardinalis	HIGH	YES	18" HT. X 18" SPRD. @ 24" O.C.
TFV*	314	Dwarf Fakahatchee Grass	Tripsacum floridana	LOW	YES	24" HT. X 24" SPRD. @ 24" O.C.
GROUND COVERS						
ARG	191	Perennial Peanut	Arachis glabrata	LOW	NO	6" HT. X 6" SPRD. @ 6" O.C.
CAR	150	Emerald Blanket Dwarf Natal Plum	Carissa macrocarpa 'Emerald Blanket'	LOW	NO	6" HT. X 12" SPRD. @ 18" O.C.
DIT	148	Variigated Flax Lily	Dianella tasmanica 'Rushy'	LOW	NO	18" HT. X 18" SPRD. @ 24" O.C.
ILV	371	Schillings Dwarf Holly	Ilex vomitoria 'Schillings Dwarf'	LOW	YES	12" HT. X 12" SPRD. @ 18" O.C.
LIM	68	Liriope	Liriope muscari 'Emerald Goddess'	LOW	NO	12" HT. X 12" SPRD. @ 18" O.C.
ROCK	731 sf	Decorative Landscape Stone	Rock	N/A	NO	TO BE SELECTED BY OWNER. INSTALL WEED MAT PRIOR TO SPREADING.

DRAWING AND PLANT SCHEDULE NOTES:
1. THIS PLANT SCHEDULE INCLUDES THE STREET TREE QUANTITIES.
2. SEE TYPICAL LANDSCAPE PLANS ON SHEET LP-4 FOR LANDSCAPE QUANTITIES OF INDIVIDUAL LOTS.
3. PLANTS WITH AN ASTERISK (*) DENOTES A SENSORY GARDEN PLANTING.

LANDSCAPE NOTES:

1. STRUCTURAL ELEMENTS AND HARDSCAPE FEATURES INDICATED ON LANDSCAPE PLANS ARE FOR INFORMATIONAL PURPOSES ONLY. LANDSCAPE PLANS ARE TO BE UTILIZED FOR LOCATION OF LIVING PLANT MATERIAL ONLY. LANDSCAPE PLANS SHOULD NOT BE UTILIZED FOR STAKING AND LAYOUT OR LOCATION OF ANY STRUCTURAL SITE FEATURES INCLUDING BUT NOT LIMITED TO: BUILDINGS, SIGNAGE, PATHWAYS, EASEMENTS, BERMS, WALL, FENCES, UTILITIES OR ROADWAYS.
2. CONTRACTOR SHALL ACQUIRE ALL APPLICABLE FEDERAL, STATE, LOCAL, JURISDICTIONAL OR UTILITY COMPANY PERMITS REQUIRED PRIOR TO REMOVAL, RELOCATION, AND/OR INSTALLATION OF LANDSCAPE MATERIALS INDICATED WITHIN PLAN DOCUMENTS. THE CONTRACTOR SHALL HAVE PERMITS "IN HAND" PRIOR TO STARTING WORK. LANDSCAPE ARCHITECT SHALL BEAR NO RESPONSIBILITY FOR WORK PERFORMED WITHOUT PERMITTED DRAWINGS. THE CONTRACTOR SHALL BE RESPONSIBLE FOR ALL CHANGES TO THE WORK, AT NO ADDITIONAL COST TO THE OWNER, AS A RESULT OF UNAUTHORIZED WORK PRIOR TO RECEIPT OF PERMIT.
3. TREES SHOWN ON THE PLAN ARE FOR GRAPHIC REPRESENTATION ONLY. TREE SPACING IS BASED ON DESIGN REQUIREMENTS AND THE TREES SHOWN ON THESE PLANS ATTEMPT TO ACCOMPLISH THAT SPACING WHILE MAINTAINING THE REQUIRED SETBACKS FROM UTILITIES. IN THE EVENT OF A CONFLICT, AFFECTED PLANT MATERIAL SHALL BE FIELD ADJUSTED WITH THE APPROVAL OF THE LANDSCAPE ARCHITECT TO AVOID CONFLICTS WITH THE WITH EXISTING AND PROPOSED UTILITIES, LIGHT POLES, DRAINAGE STRUCTURES OR LINES, LAKE MAINTENANCE EASEMENTS OR, OTHER AFFECTED SITE FEATURES.
4. ANY PLANTING WITHIN THE SIGHT TRIANGLES SHALL PROVIDE UNOBSTRUCTED VIEWS AT A LEVEL BETWEEN 30" AND 8' ABOVE THE PAVEMENT.
5. ALL UTILITY BOXES/ STRUCTURES TO BE SCREENED ON 3 SIDES W/ APPROVED PLANTING MATERIAL.
6. IRRIGATION IS REQUIRED PROVIDING 100% COVERAGE WITH A MAXIMUM OF 50% OVERLAP, AN AUTOMATIC RAIN SENSOR MUST BE INCLUDED.
7. ALL PLANT MATERIAL TO BE INSTALLED SHALL CONFORM TO FLORIDA POWER AND LIGHT'S (FPL'S) RIGHT TREE RIGHT PLACE GUIDELINES.
8. IN CASE OF DISCREPANCIES PLANS TAKE PRECEDENCE OVER PLANT LIST.
9. LANDSCAPE CONTRACTOR RESPONSIBLE FOR VERIFICATION OF ALL QUANTITIES PRIOR TO BIDDING.
10. REMOVAL OF EXISTING VEGETATION IS RESPONSIBILITY OF LANDSCAPE CONTRACTOR.
11. RELOCATION OF EXISTING VEGETATION IS RESPONSIBILITY OF LANDSCAPE CONTRACTOR. REFER TO SPECIFICATIONS FOR RELOCATION INSTRUCTIONS.
12. ALL PLANT MATERIAL TO BE FLORIDA GRADE #1 AT TIME OF INSTALLATION UNLESS OTHERWISE NOTED.

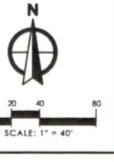

NO.	DATE	REVISION	BY
1	2023-09-15	1ST RESUBMITTAL	BS
2	2023-10-23	2ND RESUBMITTAL	BS
3	2023-12-05	3RD RESUBMITTAL	BS

CERT NO. 6695 | 561.687.2220

WGI
WGInc.com
2035 VISTA PARKWAY, WEST PALM BEACH, FLORIDA 33411

REGISTERED LANDSCAPE ARCHITECT
CORNELIA KISSEL WHITE
LA 0667017
STATE OF FLORIDA

PRELIMINARY

NOT FOR CONSTRUCTION, BIDDING, OR PERMIT PURPOSES.


INITIAL SUBMITTAL
JUNE 7, 2023

COTTAGE DISTRICT
NE 4TH AND 5TH AVENUE AT N. SEACREST BLVD.
BOYNTON BEACH, FLORIDA

OVERALL LANDSCAPE PLAN

SHEET
LP-1
2 OF 7

PROJECT# 8521.00

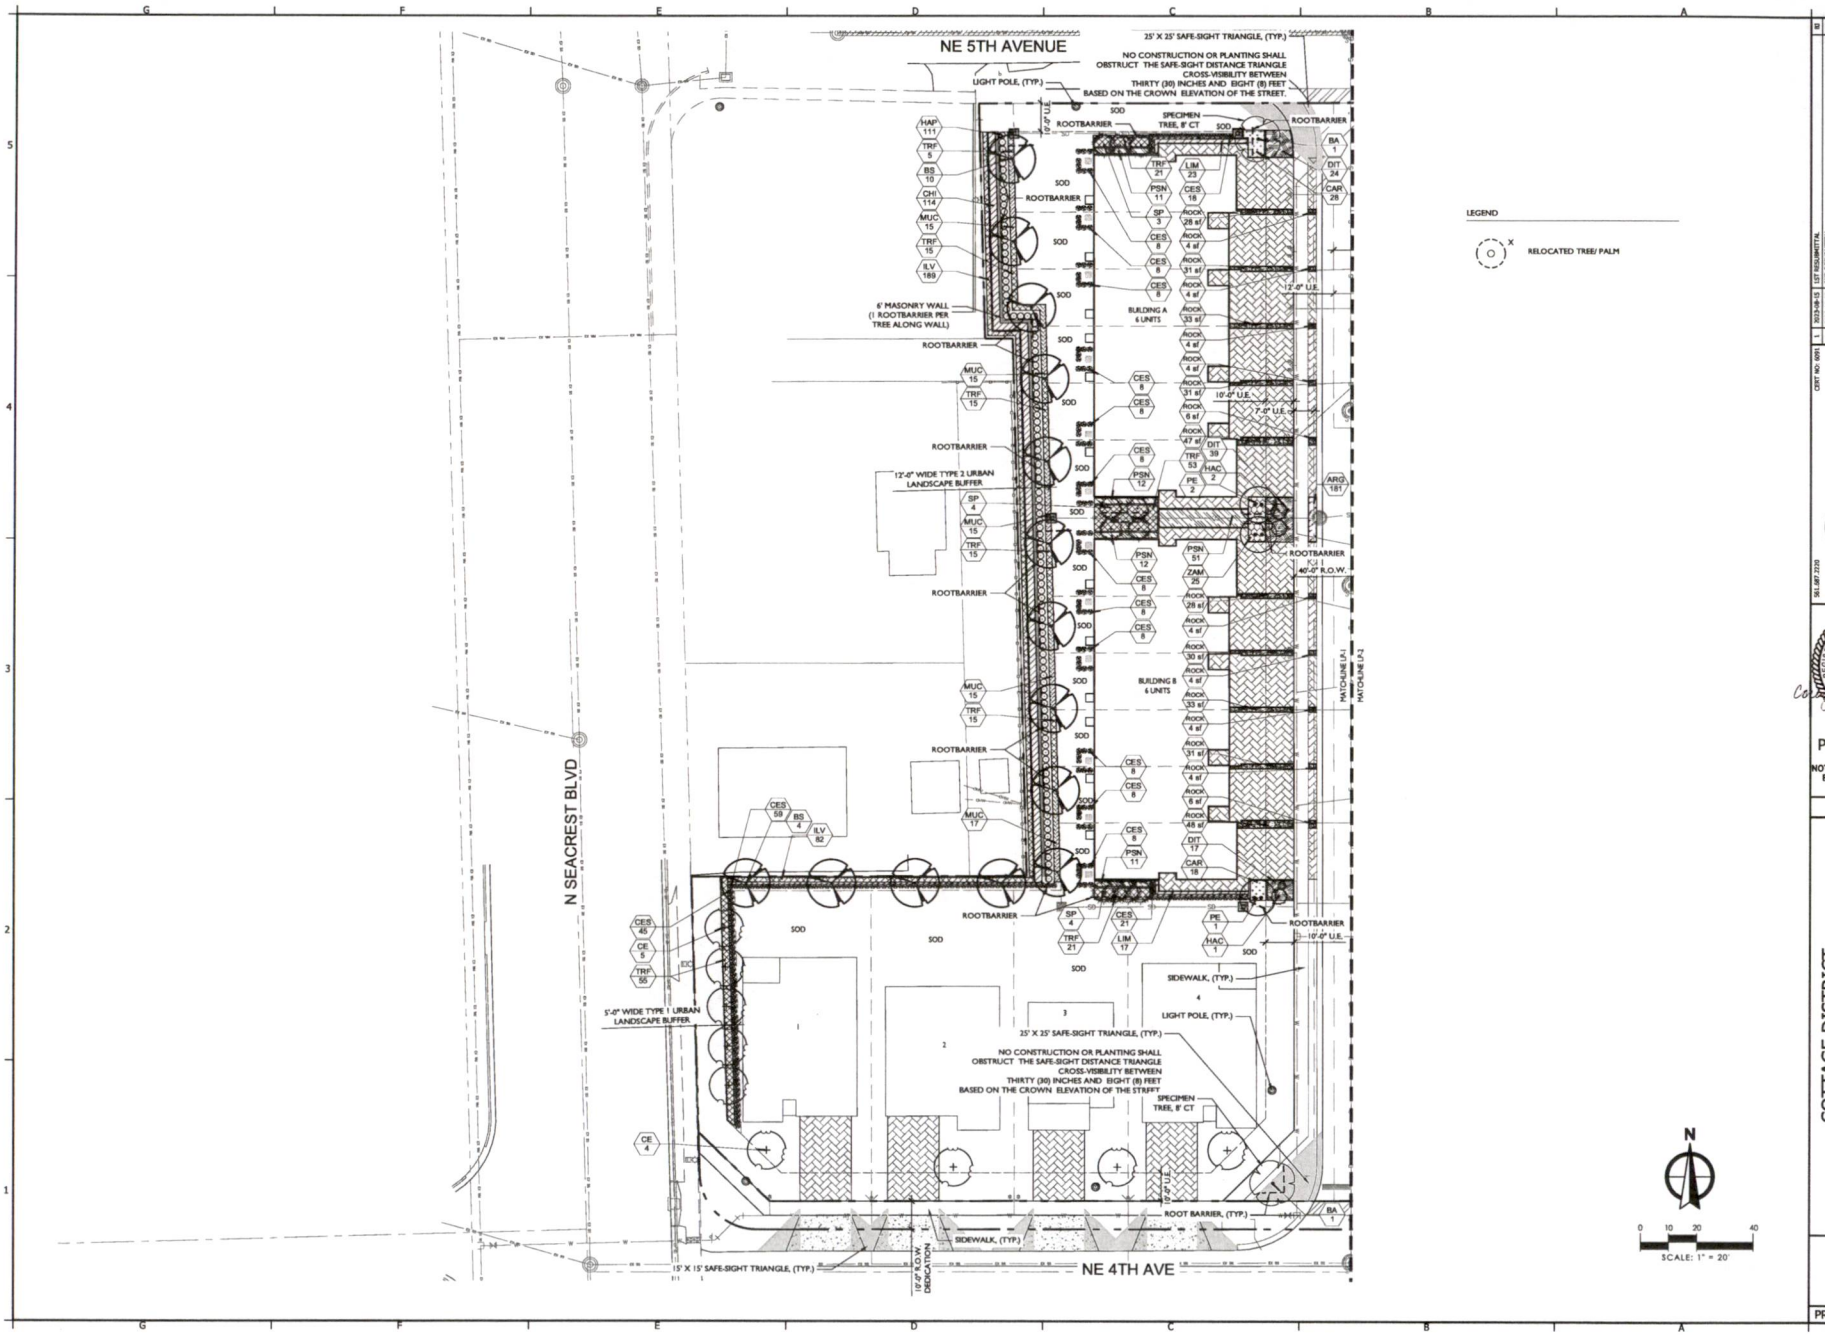

NO.	DATE	REVISION	BY
1	2023-09-01	1ST RESUBMITTAL	BS
2	2023-10-03	2ND RESUBMITTAL	BS
3	2023-11-06	3RD RESUBMITTAL	BS

CERT NO: 6971

WGI
WGInc.com
2035 VISTA PARKWAY, WEST PALM BEACH, FLORIDA 33411
561.687.2220

REGISTERED LANDSCAPE ARCHITECT
CORBET A. KISSELL
LA 0667017
STATE OF FLORIDA

PRELIMINARY

NOT FOR CONSTRUCTION, BIDDING, OR PERMIT PURPOSES.

INITIAL SUBMITTAL
JUNE 7, 2023


COTTAGE DISTRICT

NE 4TH AND 5TH AVENUE AT N. SEACREST BLVD.
BOYNTON BEACH, FLORIDA

LANDSCAPE PLAN

SHEET
LP-2
3 OF 7

PROJECT# 8521.00

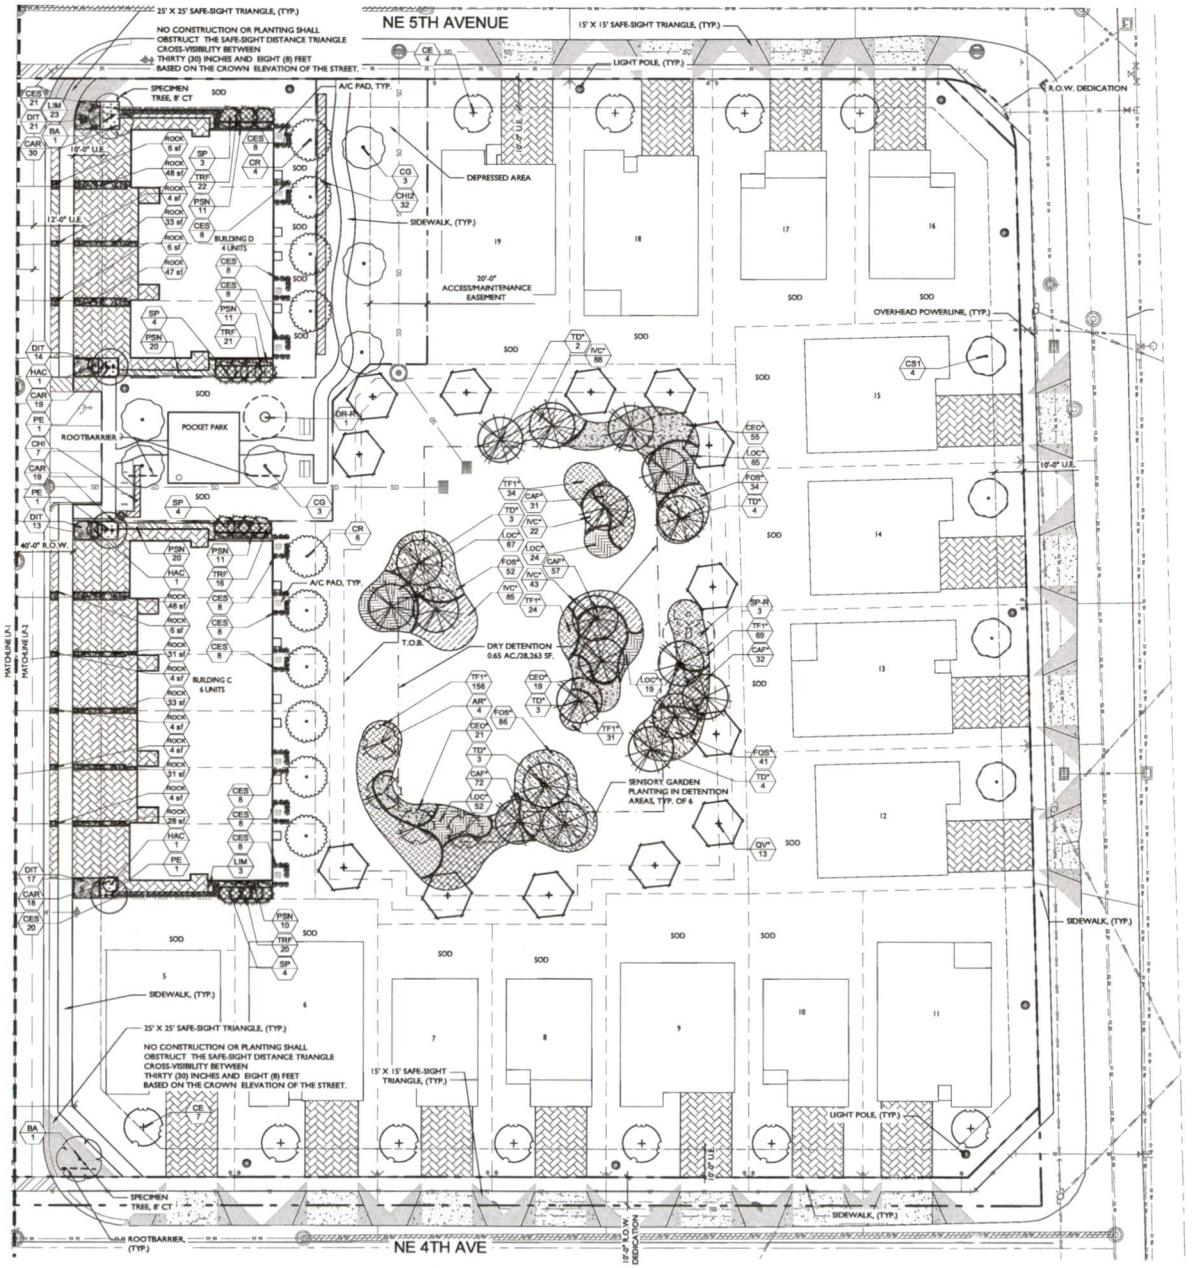

NO.	DATE	REVISION	BY
1	2023-08-15	1ST RESUBMITTAL	EB
2	2023-10-31	2ND RESUBMITTAL	EB
3	2023-12-08	3RD RESUBMITTAL	EB

CERT NO. 6951
561.687.2220
WGL.
WGInc.com
3035 VISTA PARKWAY, WEST PALM BEACH, FLORIDA 33411

REGISTERED LANDSCAPE ARCHITECT CHRISTOPHER K. KISSELL LA 0667017 STATE OF FLORIDA

PRELIMINARY

NOT FOR CONSTRUCTION, BIDDING, OR PERMIT PURPOSES.

INITIAL SUBMITTAL
JUNE 7, 2023

COTTAGE DISTRICT

NE 4TH AND 5TH AVENUE AT N. SEACREST BLVD.
BOYNTON BEACH, FLORIDA


LANDSCAPE PLAN

SHEET
LP-3
4 OF 7


PROJECT# 8521.00

1. WALLS, FENCES, COMMON BUILDING APPURTENANCES, FREESTANDING AND SITE AMENITIES SUCH AS POOL AND SCREEN ENCLOSURES, WILL BE REGULATED BY CITY CODE. WHEN A LOT ABUTS A STORMWATER DETENTION AREA, LANDSCAPE BUFFER OR POCKET PARK THE SETBACK FOR SUCH STRUCTURES MAY BE REDUCED BY UP TO TWO (2) FEET.


2. CURRENT FLORIDA POOL BUILDING CODES TAKE PRECEDENT. ANY REQUIRED MINIMUM CLEARANCE DISTANCES AROUND POOL EDGE MUST BE MET.

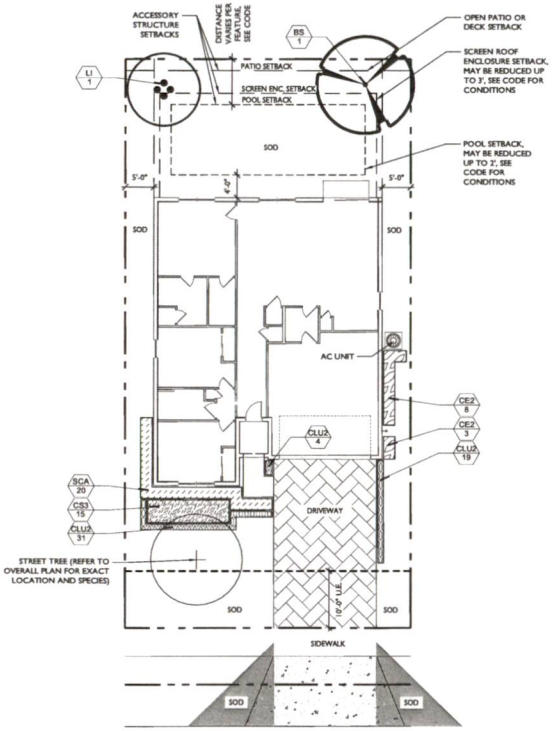

BROWNING (LOTS 2, 5, 9, 12, 14, 15 & 19)

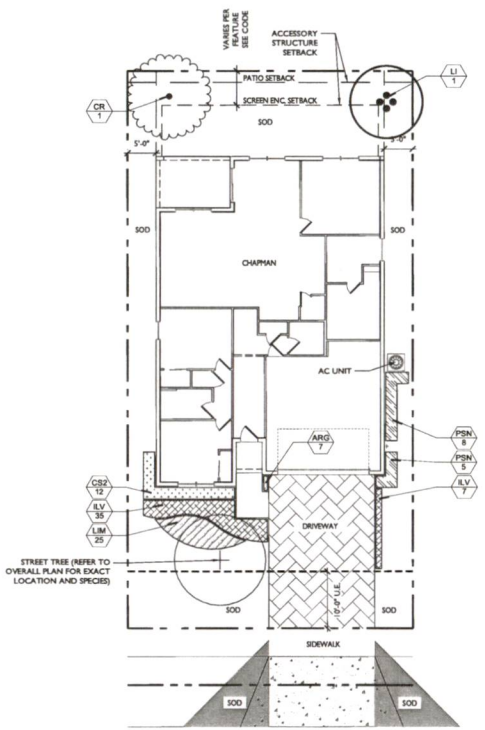

CHAPMAN LOTS (1, 4, 6, 11, 13 & 18)

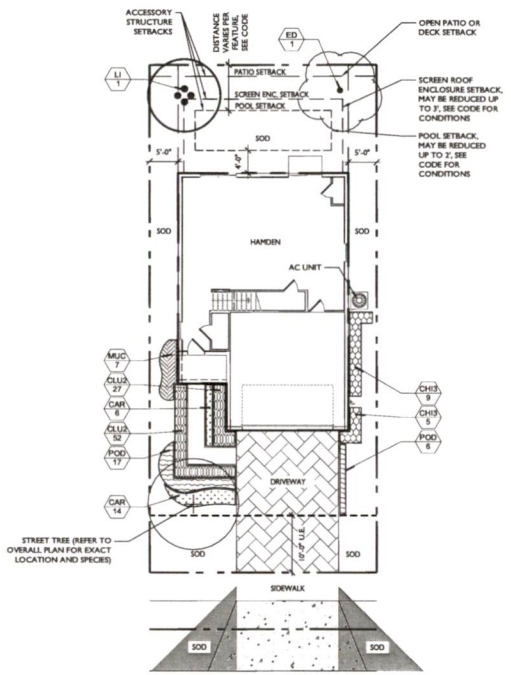

HAMDEN LOTS 3, 7, 8, 10, 16 & 17

PLANT SCHEDULE BROWNING

CODE	QTY	COMMON NAME	BOTANICAL NAME	WATER USAGE	NATIVE	REMARKS
TREES						
BS	1	Gumbo Limbo	Bursera simaruba	LOW	YES	14' HT. X 6' SPRD., 4.5" CAL. MIN.
LI	1	Cherokee Crape Myrtle	Lagerstroemia Indica 'Cherokee'	HIGH	NO	14' HT. X 6' SPRD., 4.5" CAL. MIN., MULTI-TRUNK, 4 TRUNK MIN.
SHRUB AREAS						
CS3	15	Sloppy Painter Croton	Codiaeum variegatum 'Sloppy Painter'	MEDIUM	NO	24" HT. X 24" SPRD. @ 24" O.C.
CE2	11	Green Buttonwood	Conocarpus erectus	LOW	MEDIUM	24" HT. X 24" SPRD. @ 24" O.C.
SCA	20	Dwarf Schefflera	Schefflera arboricola	LOW	NO	24" HT. X 24" SPRD. @ 24" O.C.
GROUND COVERS						
CLU2	54	Dwarf Clusia	Clusia fluminensis	LOW	NO	12" HT. X 12" SPRD. @ 12" O.C.

PLANT SCHEDULE CHAPMAN

CODE	QTY	COMMON NAME	BOTANICAL NAME	WATER USAGE	NATIVE	REMARKS
TREES						
CR	1	Pitch Apple	Clusia rosea	LOW	YES	14' HT. X 6' SPRD., 4.5" CAL. MIN.
LI	1	Cherokee Crape Myrtle	Lagerstroemia indica 'Cherokee'	HIGH	NO	14' HT. X 6' SPRD., 4.5" CAL. MIN., MULTI-TRUNK, 4 TRUNK MIN.
SHRUB AREAS						
CS2	12	Silver Buttonwood	Conocarpus erectus var. sericeus	LOW	YES	24" HT. X 24" SPRD. @ 24" O.C.
PSN	13	Wild Coffee	Psychotria nervosa	MEDIUM	YES	24" HT. X 24" SPRD. @ 24" O.C.
GROUND COVERS						
ARG	7	Perennial Peanut	Arachis glabrata	LOW	NO	6" HT. X 6" SPRD. @ 6" O.C.
ILV	42	Schillings Dwarf Holly	Ilex vomitoria 'Schillings Dwarf'	LOW	YES	12" HT. X 12" SPRD. @ 18" O.C.
LIM	25	Lirope	Liriope muscari 'Emerald Goddess'	LOW	NO	12" HT. X 12" SPRD. @ 18" O.C.

PLANT SCHEDULE HAMDEN

CODE	QTY	COMMON NAME	BOTANICAL NAME	WATER USAGE	NATIVE	REMARKS
TREES						
ED	1	Japanese Blueberry Tree	Elaeocarpus decipiens	NO	NO	14' HT. X 6' SPRD., 4.5" CAL. MIN.
LI	1	Cherokee Crape Myrtle	Lagerstroemia Indica 'Cherokee'	HIGH	NO	14' HT. X 6' SPRD., 4.5" CAL. MIN., MULTI-TRUNK, 4 TRUNK MIN.
SHRUB AREAS						
CHI3	14	Cocoplum	Chrysobalanus icaco	MEDIUM	YES	24" HT. X 24" SPRD. @ 24" O.C.
MUC	7	Pink Muhly Grass	Muhlenbergia capillaris	LOW	YES	24" HT. X 24" SPRD. @ 24" O.C.
GROUND COVERS						
CAR	20	Emerald Blanket Dwarf Natal Plum	Carissa macrocarpa 'Emerald Blanket'	LOW	NO	6" HT. X 12" SPRD. @ 18" O.C.
CLU2	79	Dwarf Clusia	Clusia fluminensis	LOW	NO	12" HT. X 12" SPRD. @ 12" O.C.
POD	23	Dwarf Podocarpus	Podocarpus macrophyllus 'Dwarf Pringles'	MEDIUM	NO	12" HT. X 12" SPRD. @ 18" O.C.

NOTES:
1. THIS IS A TYPICAL UNIT LANDSCAPE PLAN FOR MULTIPLE BUILDINGS. SPECIFIC SITE PARAMETERS MAY CAUSE CONFLICTS. IN EVENT OF A CONFLICT, CONTACT LANDSCAPE ARCHITECT IMMEDIATELY.
2. REFER TO SHEET LP-1 FOR STREET TREE QUANTITIES AND LOCATIONS.

N

0 5 10 20
SCALE: 1" = 10'

NO.	DATE	REVISION	BY
1	2023-09-15	1ST RESUBMITTAL	BS
2	2023-11-03	2ND RESUBMITTAL	BS
3	2023-12-05	3RD RESUBMITTAL	BS

CERT NO: 6991

WGI.
WGInc.com
3035 VISTA PARKWAY, WEST PALM BEACH, FLORIDA 33411
561.687.2220

CORNELIA A. KISSEL — LA 0667017 — STATE OF FLORIDA

PRELIMINARY

NOT FOR CONSTRUCTION, BIDDING, OR PERMIT PURPOSES.

INITIAL SUBMITTAL
JUNE 7, 2023

COTTAGE DISTRICT
NE 4TH AND 5TH AVENUE AT N. SEACREST BLVD.
BOYNTON BEACH, FLORIDA

LANDSCAPE PLAN


SHEET
LP-4
5 OF 7

PROJECT# 8521.00

SMALL PALM STAKING PLAN

NOTE:
1. APPLICABLE TO ALL PALMS WITH CALIPER SIZE OF LESS THAN SIX (6) INCHES.
2. ALL TREE SUPPORTS MATERIALS ARE TO BE REMOVED FROM EACH TREE ONCE IT IS ESTABLISHED. TYPICALLY SIX MONTHS FOR SHADE TREES OR ONE YEAR FOR PALMS.


NTS.

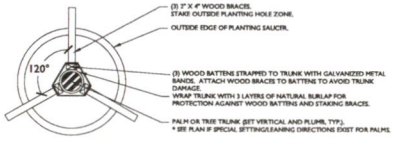

LARGE PALM OR TREE STAKING PLAN


NOTE:
1. APPLICABLE TO ALL MULTI-TRUNK PALMS AND PALMS WITH CALIPER SIZE OF SIX (6) INCHES OR GREATER.
2. ALL TREE SUPPORTS MATERIALS ARE TO BE REMOVED FROM EACH TREE ONCE IT IS ESTABLISHED. TYPICALLY SIX MONTHS FOR SHADE TREES OR ONE YEAR FOR PALMS.

NTS.

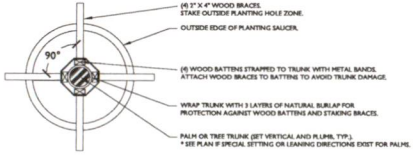

PALM PLANTING DETAIL


NTS.

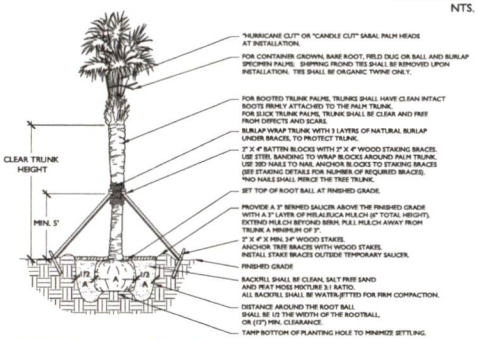

TREE PLANTING DETAIL

NOTE:
1. ALL TREE SUPPORT MATERIALS ARE TO BE REMOVED FROM EACH TREE ONCE IT IS ESTABLISHED. TYPICALLY SIX MONTHS TO ONE YEAR AFTER PLANTING FOR SHADE TREES.


NTS.

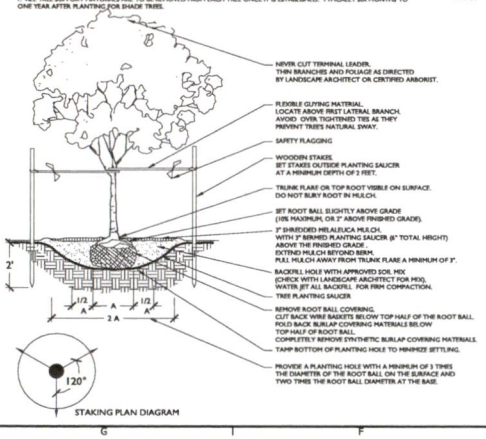

STAKING PLAN DIAGRAM

GROUNDCOVER DETAIL

NTS.

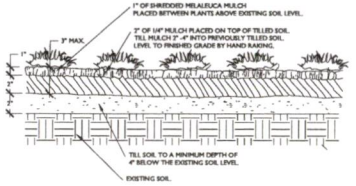

PLANT SPACING DETAIL

NTS.


SPACING "D"	ROW "A"
6" O.C.	5.2"
8" O.C.	6.93"
10" O.C.	8.66"
12" O.C.	10.4"
18" O.C.	15.6"
24" O.C.	20.8"
30" O.C.	26.0"
36" O.C.	31.2"
48" O.C.	41.6"

PLANT SPACING CHART



SHRUB PLANTING DETAIL

NTS.

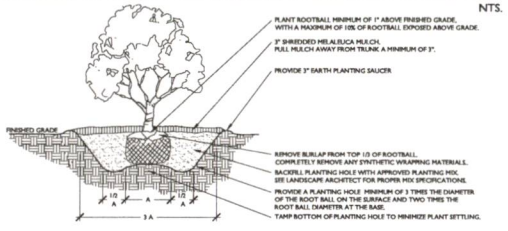


ROOT BARRIER DETAIL

NOTE:
1. TREES ARE TO BE INSTALLED WITH A MINIMUM TEN FOOT (10') SEPARATION FROM ANY PUBLIC WATER OR PUBLIC SEWER MAIN AND/OR SERVICE, HYDRANTS, AND LIFT STATIONS. IF A TEN FOOT (10') SEPARATION CANNOT BE ACHIEVED, THE TREE SHALL BE INSTALLED WITH A ROOT BARRIER SYSTEM.


2. ROOT BARRIERS SHALL COMPLY WITH ALL REQUIREMENTS OF THE MUNICIPALITY WITHIN WHICH THEY ARE LOCATED AS WELL AS WITH ANY REQUIREMENTS OF THE UTILITY HOLDER OF THE AFFECTED UTILITIES. IN THE EVENT THAT CONFLICTING REQUIREMENTS EXIST BETWEEN THIS ROOT BARRIER DETAIL, AND THE MUNICIPALITY/UTILITY HOLDER REQUIREMENTS, THE MORE STRINGENT OF THE REQUIREMENTS SHALL BE APPLICABLE.

NTS.

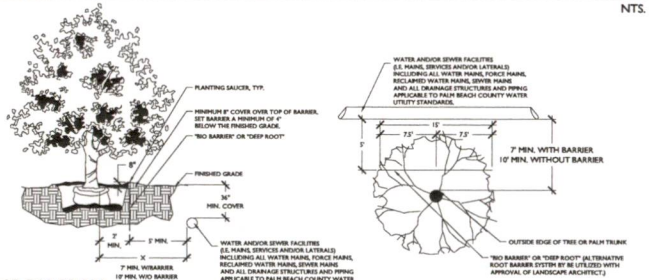

TYPICAL PLANTING DIAGRAM


NTS.

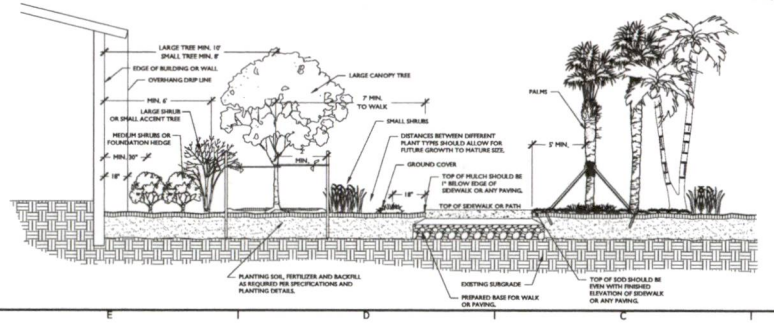

TREE PROTECTION DETAIL


NOTE: 1. THIS DETAIL APPLIES TO ALL TREES THAT WILL BE PRESERVED IN PLACE OR BE RELOCATED.

NTS.

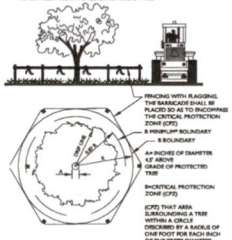

SHRUB AND GROUNDCOVER PLANTING DETAIL

NTS.

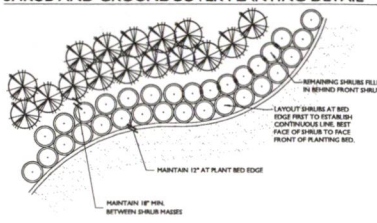

IRRIGATION NOTES:

5. Water Source. To conserve water, potable water is not to be used for irrigation purposes. Instead, alternative sources of water shall be used for irrigating landscaping materials such as well water, lakes, and/or reclaimed water where available and to be used in compliance with city and county regulations. Where ground water is not available of the quality necessary for irrigation purposes, and other preferable sources are not available, potable may be used in accordance with the following requirements:

a. Approval is obtained from the Department of Utilities;
b. The site irrigation system must be designed to only use a restricted number of gallons per month (water bill);
c. The site irrigation system must be designed to automatically remove all established trees off watering at the end of year one (1);
d. The site irrigation system must be designed for simple removal of all established trees on separate zones from watering at the end of the first year;
e. All trees, shrubs, and plants (no sod) used in the site landscape design must be identified as having low watering needs in the South Florida Water Management District's "Waterwise" publication; and
f. Landscape and irrigation improvements must be inspected annually for compliance with these requirements.

6. All landscaped areas shall be provided with an automatic water supply system as approved through a land development permit (see Chapter 2, Article III, Section 3). Irrigation systems shall be designed as follows:

a. To provide the minimal water volume based on the particular watering needs of individual plant species;
b. To consider soil, slope, and other site characteristics in order to minimize water waste, including overspray, the watering of impervious surfaces and other non-vegetative areas, and off-site runoff;
c. To minimize free flow conditions in case of damage or other mechanical failure;
d. To use the lowest quality water feasible. Reused water may be required in accordance with Chapter 26, Article VIII of Part II City Code of Ordinances if a main supply is within five hundred (500) feet of the site and permitted by the Palm Beach County Health Department;
e. To include rain switches and other approved devices, such as soil moisture sensor controllers to prevent unnecessary irrigation;
f. A recommended season operating schedule and average precipitation rates for each irrigation zone for both establishment and maintenance conditions shall be provided by the system controller;
g. Provide the following minimum capabilities:
   (1) Programmable in minutes, by day of week, season, and time of day;
   (2) Ability to accommodate multiple start times and programs;
   (3) Automatic shutoff after adequate rainfall;
   (4) Ability to maintain time during power outages for a minimum of three (3)days; and
   (5) Operational flexibility to meet applicable year-round water conservation requirements and temporary water shortage restrictions.
h. Precipitation rates for sprinklers and all other emitters in the same zone shall be matched, except that micoirrigation emitters may be specified to meet the requirements of the individual plants;
i. To consider factors that maximizes uniformity such as;
   (1) Emitter types;
   (2) Head spacing;
   3) Sprinkler pattern; and
   (4) Water pressure at the emitter.
j. To correlate to the organization of each hydrozone. All plants requiring watering during establishment. Temporary facilities may be installed to facilitate establishment. Irrigation must be conducted in accordance with restrictions imposed by the South Florida Water Management District (SFWMD):
k. To avoid irrigation during periods of sufficient soil moisture, automatic shut-off equipment with sensing devices shall be required and used:
l. If the water supply for the irrigation system is from a well, a constant pressure flow control device or pressure tank with adequate capacity shall be required to minimize pump "cycling," if there is a pressure switch in the design;
m. Check valves must be installed at irrigation heads as needed to prevent low head drainage and puddling;
n. Nozzle precipitation rates for all heads within each valve circuit must be matched to within twenty percent (20%) of one (1) another;
o. No water spray from irrigation systems shall be applied under roof overhangs; and
p. Irrigated areas shall not be less than four (4) feet wide, except when next to contiguous property or using micro, drip, or spray irrigation.
q. A regular irrigation maintenance schedule shall include but not be limited to checking, adjusting, and repairing irrigation equipment; and resetting the automatic controller according to the season and inspected by the city.
r. To maintain the original performance and design integrity of the irrigation system, repair of the equipment shall be done with the originally specified materials or their equivalents.

NO.	DATE	REVISION	BY
1	2023-06-13	1ST RESUBMITTAL	BD
2	2023-09-13	2ND RESUBMITTAL	BD
3	2023-12-05	3RD RESUBMITTAL	BD

CERT NO: 6695

WGI.
WGInc.com
3200 VISTA PARKWAY, WEST PALM BEACH, FLORIDA 33411
561.687.2220

REGISTERED LANDSCAPE ARCHITECT CORBETT L. KISSEE, JR. LA 0667017 STATE OF FLORIDA

PRELIMINARY
NOT FOR CONSTRUCTION, BIDDING, OR PERMIT PURPOSES.
INITIAL SUBMITTAL JUNE 7, 2023

COTTAGE DISTRICT
NE 4TH AND 5TH AVENUE AT N. SEAGREST BLVD.
BOYNTON BEACH, FLORIDA

LANDSCAPE DETAILS

SHEET
LP-5
6 OF 7
PROJECT# 8521.00

Landscape Planting - Part I. General

I. Description of Work
A. Provide all exterior planting as shown on the drawings or inferable therefrom and/or as specified in accordance with the requirements of the Contract Documents. Landscape plans provided indicate the proposed location of living plant material only. Structural elements and hardscape features indicated on the landscape plans are for information purposes only. Landscape plans are not to be utilized for staking and layout or location of any structural site features including but not limited to, buildings, signage, pathways, easements, utilities or roadways.
B. These specifications include standards necessary for and incidental to the execution and completion of planting as indicated on the prepared drawings and specified herein.
C. All applicable federal, state and local permits shall be attained prior to the removal, relocation, or installation of plant materials indicated within the plan documents.
D. Protection of existing features. During construction, protect all existing trees, shrubs, and other specified vegetation, site features and improvements, structures, and utilities specified herein and/or on submitted drawings. Removal or destruction of existing plantings is prohibited unless specifically authorized by the owner, and with permit as required by associated federal, state and local government agencies.
II. Applicable Standards
A. American National Standards for Tree Care Operations, ANSI A300. American National Standards Institute, 11 West 42nd Street, New York, N.Y. 10036.
B. American Standard for Nursery Stock, ANSI Z60.1. American Nursery and Landscape Association, 1250 Eye Street, NW, Suite 500, Washington, D.C. 20005.
C. Hortus Third, The Staff of the L.H. Bailey Hortorium. 1976. MacMillan Publishing Co., New York.
D. Florida Department of Agriculture "Grades and Standards for Nursery Plants", most recent addition.
E. National Arborist Association- Pruning Standards for Shade Trees
F. All standards shall include the latest additions and amendments as of the date of advertisement for bids
III. Qualifications
A. Landscape planting and related work shall be performed by a firm with a minimum of five years experience specializing in this type of work. All contractors and their sub-contractors who will be performing any landscape work included in this section of the specification shall be approved by the landscape architect.
B. Landscape Contractor shall be licensed and shall carry any necessary insurance and shall protect the Landscape Architect and Owner against all liabilities, claims or demands for injuries or damage to any person or property growing out of the performance of the work under this contract. All workers shall be covered by Workman's Compensation Insurance.
IV. Requirements of Regulatory Agencies
A. Certificates of inspection shall accompany the invoice for each shipment of plants as may be required by law for transportation. File certificates with the landscape architect prior to acceptance of the material. Inspection by federal or state authorities at place of growth does not preclude rejection of the plants at the site.
V. Submittals
A. Manufacturer's Data: Submit copies of the manufacturer's and/or source data for all materials specified, including soils, soil amendments and fertilizer materials. Comply with regulations applicable to landscape materials.
B. Samples: Submit samples of all topsoil, soil mixes, mulches, and organic materials. Samples shall weigh 1 kg (2 lb) and be packaged in plastic bags. Samples shall be typical of the lot of material to be delivered to the site and provide an accurate indication of color, texture, and organic makeup of the material.
C. Nursery Sources: Submit a list of all nurseries that will supply plants, along with a list of the plants they will provide and the location of the nursery.
D. Soil Test: Submit soil test analysis report for each sample of topsoil and planting mix from a soil testing laboratory approved by the landscape architect.
1. Provide a particle size analysis, including the following gradient of mineral content:

USDA Designation	Size in mm
Gravel	+2 mm
Very Course Sand	1-2 mm
Coarse Sand	0.5-1 mm
Medium Sand	0.25-0.5 mm
Fine Sand	0.1-0.25 mm
Very fine sand	0.05-0.1 mm
Silt	0.002-0.05 mm
Clay	smaller than 0.002

2. Provide a chemical analysis, including the following:
a. pH and buffer pH
b. Percentage of organic content by oven-dried weight.
c. Nutrient levels by parts per million, including phosphorus, potassium magnesium, manganese, iron, zinc, and calcium. Nutrient test shall include the testing laboratory recommendations for supplemental additions to the soil based on the requirements of horticultural plants.
d. Soluble salt by electrical conductivity of a 1:2, soil: water, sample measured in millimho per cm.
e. Cation exchange capacity (CEC).
E. Material Testing: Submit the manufacturers particle size analysis, and the pH analysis and provide a description and source location for the content material of all organic materials.
F. Maintenance Instructions: Prior to the end of maintenance period, Landscape Contractor shall furnish three copies of written maintenance instructions to the Landscape Architect for transmittal to the Owner for maintenance and care of installed plants through their full growing season.
VI. Utility Verification
A. The contractor shall contact the local utility companies for verification of the location of all underground utility lines in the area of the work. The contractor shall be responsible for all damage resulting from neglect or failure to comply with this requirement.

Part 2. Materials

I. Plants
A. Plants shall be true to species and variety specified and nursery-grown in accordance with good horticultural practices under climatic conditions similar to those in the locality of the project for at least two years. They shall have been freshly dug.
1. All plant names and descriptions shall be as defined in Hortus Third.
2. All plants shall be grown and harvested in accordance with the American Standard for Nursery Stock and Florida Department of Agriculture Grades and Standards for Nursery Plants.
3. Unless approved by the landscape architect, plants shall have been grown at a latitude not more than 325 km (200 miles) north or south of the latitude of the project unless the provenance of the plant can be documented to be compatible with the latitude and cold hardiness zone of the planting location.
B. Unless specifically noted, all plants shall be exceptionally heavy, symmetrical, and so trained or favored in development and appearance as to be unquestionably and outstandingly superior in form, compactness, and symmetry. They shall be sound, healthy, vigorous, well branched, and densely foliated when in leaf; free of disease and insects, eggs, or larvae; and shall have healthy, well-developed root systems. They shall be free from physical damage or other conditions that would prevent vigorous growth.
1. Trees with multiple leaders, unless specified, will be rejected. Trees with a damaged or crooked leader, bark abrasions, sunscald, disfiguring knots, insect damage, or cuts of limbs over 20 mm (3/4 in.) in diameter that are not completely closed will be rejected.
C. Plants shall conform to the measurements specified, except that plants larger than those specified may be used if approved by the landscape architect. Use of larger plants shall not increase the contract price. If larger plants are approved, the root ball shall be increased in proportion to the size of the plant.
1. Caliper measurements shall be taken on the trunk 150 mm (6 in.) above the natural ground line for trees up to and including 100 mm (4 in.) in caliper, and 300 mm (12 in.) above the natural ground line for trees over 100 mm (4 in.) in caliper. Height and spread dimensions specified refer to the main body of the plant and not from branch tip to branch tip. Plants shall be measured when branches are in their normal position. If a range of sizes is given, no plant shall be less than the minimum size, and no less than 50 percent of the plants shall be as large as the maximum size specified. Measurements specified are minimum sizes acceptable after pruning, where pruning is required. Plants that meet measurements but do not possess a standard relationship between height and spread, according to the Florida Department of Agriculture Grades and Standards for Nursery Plants, shall be rejected.
D. Substitutions of plant materials will not be permitted unless authorized in writing by the landscape architect. If proof is submitted in writing that a plant specified is not obtainable, consideration will be given to the nearest available size or similar variety, with a corresponding adjustment of the contract price.
E. The plant schedule provided at the end of this section, or on the drawing, is for the contractor's information only, and no guarantee is expressed or implied that quantities therein are correct or that the list is complete. The contractor shall ensure that all plant materials shown on the drawings are included in his or her bid.
F. All plants shall be labeled by plant name. Labels shall be attached securely to all plants, bundles, and containers of plant materials when delivered. Plant labels shall be durable and legible, with information given in weather-resistant ink or embossed process lettering.
G. Selection and Tagging
1. Plants shall be subject to inspection for conformity to specification requirements and approval by the landscape architect at their place of growth and upon delivery. Such approval shall not impair the right of inspection and rejection during progress of the work.
2. A written request for the inspection of plant material at their place of growth shall be submitted to the landscape architect at least ten calendar days prior to digging. This request shall state the place of growth and the quantity of plants to be inspected. The landscape architect may refuse inspection at this time if, in his or her judgment, sufficient quantities of plants are not available for inspection or landscape architect deems inspection is not required.
3. All field grown deciduous trees shall be marked to indicate the trees north orientation in the nursery. Place a 1-in. diameter spot of white paint onto the north side of the tree trunk within the bottom 12 inches of the trunk.
H. Anti-Desiccants
1. Anti-desiccants, if specified, are to be applied to plants in full leaf immediately before digging or as required by the landscape architect. Anti-desiccants are to be sprayed so that all leaves and branches are covered with a continuous protective film.
I. Balled and Burlapped (B&B) Plant Materials
1. Trees designated B&B shall be properly dug with firm, natural balls of soil retaining as many fibrous roots as possible, in sizes and shapes as specified in the Florida Department of Agriculture Grades and Standards for Nursery Plants. Balls shall be firmly wrapped with synthetic, natural, or treated burlap, and/or wire. All synthetic fabric should be removed from the rootball prior to planting. True biodegradable burlap can be left around the root ball. The root collar shall be apparent at surface of ball. Trees with loose, broken, processed, or manufactured root balls will not be accepted, except with special written approval before planting.
J. Container Plants
1. Plants grown in containers shall be of appropriate size for the container as specified in the most recent edition of the Florida Department of Agriculture Grades and Standards for Nursery Plants and be free of circling roots on the exterior and interior of the root ball.
2. Container plants shall have been grown in the container long enough to have established roots throughout the growing medium.
K. Bareroot and Collected Plants
1. Plants designated as bareroot or collected plants shall conform to the American Standard for Nursery Stock.
2. Bareroot material shall not be dug or installed after bud break or before dormancy.
3. Collected plant material that has not been taken from active nursery operations shall be dug with a root ball spread at least 1/3 greater than nursery grown plants. When specified or approved, shall be in good health, free from disease, insect or weed infestation and shall not be planted before inspection and acceptance at the site. Testing may be required at the discretion of the Landscape Architect and/or the Owner and shall be provided at no additional cost.
L. Specimen Material: Plant material specified as specimens are to be approved by the Landscape Architect before being brought to the site. Unless otherwise noted on the drawings, these plants shall be Florida Fancy.
M. Palms
1. Coconut Palms shall be grown from a certified seed.
2. All palm species except Sabal palmetto shall have roots adequately wrapped before transporting.
3. Sabal palms shall have a hurricane cut. Sabal palms shall be installed on site at the earliest opportunity in the construction process. All Sabal palms shall be from Palm Beach County or other sandy soils. All Sabal palms shall be Florida Fancy.
4. For booted trunk palms, trunks shall have clean intact boots firmly attached to the palm trunk. For slick trunk palms, trunk shall be clear and free from defect and scars.
5. The Contractor shall treat all palms as required to prevent infestation by the palmetto weevil.
N. Sod
1. Sod shall be graded #1 or better. Sod shall be loam or muck grown with a firm, full texture and good root development. Sod shall be thick, healthy and free from defects and debris including but not limited to dead thatch, insects, fungus, diseases and contamination by weeds, other grass varieties or objectionable plant material.
2. Sod shall be sufficiently thick to insure a dense stand of live grass. Sod shall be live, fresh, and uninjured at the time of planting. Plant sod within 48 hours after harvesting.
3. Sod area shall be all areas not otherwise identified and shall include the area beyond the property line to the edge of pavement and/or edge of water.
O. Immediately after harvesting plants, protect from drying and damage until shipped and delivered to the planting site. Rootballs shall be checked regularly and watered sufficiently to maintain root viability.
P. Transportation and Storage of Plant Material
1. Branches shall be tied with rope or twine only, and in such a manner that no damage will occur to the bark or branches.
2. During transportation of plant material, the contractor shall exercise care to prevent injury and drying out of the trees. Should the roots be dried out, large branches broken, balls of earth broken or loosened, or areas of bark torn, the landscape architect may reject the injured tree(s) and order them replaced at no additional cost to the owner. All loads of plants shall be covered at all times with tarpaulin or canvas. Loads that are not protected will be rejected.
3. All bareroot stock sent from the storage facility shall be adequately covered with wet soil, sawdust, woodchips, moss, peat, straw, hay, or other acceptable moisture-holding medium, and shall be covered with a tarpaulin or canvas. Loads that are not protected in the above manner may be rejected.
4. Plants must be protected at all times from sun or drying winds. Those that cannot be planted immediately on delivery shall be kept in the shade, well protected with soil, wet mulch, or other acceptable material, and kept well watered. Plants shall not remain unplanted any longer than three days after delivery. Plants shall not be bound with wire or rope at any time so as to damage the bark or break branches. Plants shall be lifted and handled with suitable support of the soil ball to avoid damaging it.

Q. Mechanized Tree Spade Requirements
Trees may be moved and planted with an approved mechanical tree spade. The tree spade shall move trees limited to the maximum size allowed for a similar B&B root-ball diameter according to the American Standard for Nursery Stock or the manufacturer's maximum size recommendation for the tree spade being used, whichever is smaller. The machine shall be approved by the landscape architect prior to use. Trees shall be planted at the designated locations in the manner shown in the plans and in accordance with applicable sections of the specifications.
II Materials for Planting
A. Mulch: Except as otherwise specified, mulch shall be shredded Melaleuca mulch - grade "A". All Melaleuca mulch shall be made entirely from the wood and bark of the Melaleuca quinquinerva tree. It shall not contain more than 10% bark (by volume). Shreds and chips shall not be larger the ¾" diameter and 1½" in length. Mulch shall be free of weeds, seeds, and any other organic or inorganic material other than Melaleuca wood and bark. It shall not contain stones or other foreign material that will prevent its eventual decay. This shall be applied to all planted areas where indicated so that, after installation, the mulch thickness will not be less than 3". Submit sample for approval.
B. Peat: Shall be horticultural peat composed of not less than 60% decomposed organic matter by weight, on an oven dried basis. Peat shall be delivered to the site in a workable condition free from lumps.
C. Gravel Mulch: Use only where specifically indicated on the plans of the size and type shown. Unless otherwise specified it shall be water-worn, hard durable gravel, washed free of loam, sand, clay and other foreign substances. It shall be a minimum of 3" deep and shall be contained with edging or other approved gravel stop as indicated on the plans. It shall be a maximum of 1 1/2", a minimum of 3/4" and of a readily-available natural gravel color range. Provide geotextile filter fabric below aggregate rock. Submit sample for approval.
D. Root Barrier: Where specified, root barriers shall be installed on all tree and palm material in accordance with the root barrier detail provided within the plan drawings. Root barriers shall comply with all requirements of the municipality within which they are located as well as with any utility holder requirements of any affected utilities. In the event that conflicting requirements exist between the root barrier detail provided within the plan documents and the municipality/utility holder requirements, the more stringent of the requirements shall be applicable.
E. Planter Edging: Use only where specifically indicated on plans. Edging shall be the color black.
F. Anti-desiccant: shall be an emulsion specifically manufactured for agricultural use, which provides a protective film over plant surfaces. Anti-desiccants shall be delivered in containers of the manufacturer and shall be mixed according to the manufacturer's directions. Submit manufacturer literature for approval.
III. Materials for Soil Amendment
A. Pine Bark: Horticultural-grade milled pine bark, with 80 percent of the material by volume sized between 0.1 and 15.0 mm.
1. Pine bark shall be aged sufficiently to break down all woody material. Pine bark shall be screened.
2. pH shall range between 4 and 7.0.
3. Submit manufacturer literature for approval.
B. Organic Matter: Leaf matter and yard waste composted sufficiently to break down all woody fibers, seeds, and leaf structures, and free of toxic and nonorganic matter. Organic matter shall be commercially prepared compost. Submit 0.5 kg (1 lb) sample and suppliers literature for approval.
C. Course Sand: Course concrete sand, ASTM C-33 Fine Aggregate, with a Fines Modulus Index of 2.75 or greater.
1. Sands shall be clean, sharp, natural sands free of limestone, shale and slate particles.
2. Provide the following particle size distribution:

Sieve	Percentage Passing
3/8 in (9.5 mm)	100
No. 4 (4.75 mm)	95-100
No. 8 (2.36 mm)	80-100
No. 16 (1.18 mm)	50-85
No. 30 (0.60 mm)	25-60
No. 50 (0.30 mm)	10-30
No. 100 (0.15 mm)	2-10

D. Lime: shall be ground, palletized, or pulverized lime manufactured to meet agricultural standards and contain a maximum of 60 percent oxide (i.e. calcium oxide plus magnesium oxide). Submit manufacturer literature for approval.
E. Sulfur: shall be flowers of sulfur, pelletized or granular sulfur, or iron sulfate. Submit manufacturer literature for approval.
F. Fertilizer: Agricultural fertilizer of a formula indicated by the soil test. Fertilizers shall be organic, slow-release compositions whenever applicable. Submit manufacturer literature for approval.
IV. Planting Mix
A. Planting Mix
1. Planting Mix for Trees, Shrubs, Groundcovers and vines: Check with landscape architect for appropriate mixture.
2. Planting Mix for Palms: Mixture of course sand and peat mixed to the following proportion:

Component	Percent by Volume
Coarse Sand	75%
Peat	25%

B. Planting mix shall be thoroughly mixed, screened, and shredded.
C. Prior to beginning the mixing process, submit a 1-kg (2-lb) sample of the proposed mix with soil test results that indicate the mix ratio and the results achieved.
D. During the mixing process but prior to installing the mix, submit a 1-kg (2-lb) sample for each 200 cubic meters (250 cubic yards) of planting mix, taken randomly from the finished soil mix, with soil test results for approval. In the event that the test results do not meet the required particle size distribution, remix and resubmit a revised planting mix.
E. Make all amendments of lime/sulfur and fertilizer indicated by the soil test results at the time of mixing.
F. All mixing shall take place in the contractors yard, using commercial mixing equipment sufficient to thoroughly mix all components uniformly
G. Protect the planting mix from erosion prior to installation.

Part 3. Execution

I. Excavation of Planted Areas
A. Locations for plants and/or outlines of areas to be planted are to be staked out at the site. Locate and mark all subsurface utility lines. Approval of the stakeout by the landscape architect is required before excavation begins.
B. Tree, shrub, and groundcover beds are to be excavated to the depth and widths indicated on the landscape plan detail drawings. If the planting area under any tree is initially dug too deep, the soil added to bring it up to the correct level should be thoroughly tamped.
1. The sides of the excavation of all planting areas shall be sloped at a 45 degrees. The bottom of all beds shall slope parallel to the proposed grades or toward any subsurface drain lines within the planting bed. The bottom of the planting bed directly under any tree shall be horizontal such that the tree sits plumb.
2. Maintain all required angles of repose of the adjacent materials as shown on the drawings. Do not excavate compacted subgrades of adjacent pavement or structures.
3. Subgrade soils shall be separated from the topsoil, removed from the area, and not used as backfill in any planted or lawn area. Excavations shall not be left uncovered or unprotected overnight.
C. For trees and shrubs planted in individual holes in areas of good soil that is to remain in place and/or to receive amendment in the top 150-mm (6 in.) layer, excavate the hole to the depth of the root ball and to widths shown on the drawing. Slope the sides of the excavation at a 45 degree angle up and away from the bottom of the excavation.
1. In areas of slowly draining soils, the root ball may be set up to 75 mm (3 in.) or 1/8 of the depth of the root ball above the adjacent soil level.
2. Save the existing soil to be used as backfill around the tree.
3. On steep slopes, the depth of the excavation shall be measured at the center of the hole and the excavation dug as shown on the drawings.
D. Detrimental soil conditions: The landscape architect is to be notified, in writing, of soil conditions encountered, including poor drainage, that the contractor considers detrimental to the growth of plant material. When detrimental conditions are uncovered, planting shall be discontinued until instructions to resolve the conditions are received from the landscape architect.
E. Obstructions: If rock, underground construction work, utilities, tree roots, or other obstructions are encountered in the excavation of planting areas, alternate locations for any planting shall be determined by the landscape architect.
II. Installation of Planting Mix
A. Prior to the installation of the planting mix, install subsurface drains, irrigation main lines, lateral lines, and irrigation risers shown on the drawings.
B. The landscape architect shall review the preparation of subgrades prior to the installation of planting mix.
C. Do not proceed with the installation of planting mix until all utility work in the area has been installed.
D. Protect adjacent walls, walks, and utilities from damage or staining by the soil. Use 12-mm (1/2 in.) plywood and/or plastic sheeting as directed to cover existing concrete, metal, masonry work, and other items as directed during the progress of the work.
1. Clean up any soil or dirt spilled on any paved surface at the end of each working day.
2. Any damage to the paving or architectural work caused by the soils installation contractor shall be repaired by the general contractor at the soils installation contractors expense.
E. Till the subsoil into the bottom layer of topsoil or planting mix.
1. Loosen the soil of the subgrade to a depth of 50 to 75 mm (2 to 3 in.) with a rototiller or other suitable device.
2. Spread a layer of the specified topsoil or planting mix 50 mm (2 in.) deep over the subgrade. Thoroughly till the planting mix and the subgrade together.
3. Immediately install the remaining topsoil or planting mix in accordance with the following specifications. Protect the tilled area from traffic. DO NOT allow the tilled subgrade to become compacted.
4. In the event that the tilled area becomes compacted, till the area again prior to installing the planting mix.
F. Install the remaining topsoil or planting mix in 200- to 250-mm (8- to 10-in.) lifts to the depths and shown on the drawing details. The depths and grades shown on the drawings are the final grades after soil settlement and shrinkage of the organic material. The contractor shall install the soil at a higher level to anticipate this reduction of soil volume, depending on predicted settling properties for each type of soil.
1. Phase the installation of the soil such that equipment does not have to travel over already-installed topsoil or planting mixes.
2. Compact each lift sufficiently to reduce settling but not enough to prevent the movement of water and feeder roots through the soil. The soil in each lift should feel firm to the foot in all areas and make only slight heel prints. Overcompaction shall be determined by the following field percolation test.
a. Dig a hole 250 mm (10 in.) in diameter and 250 mm (10 in.) deep.
b. Fill the hole with water and let it drain completely. Immediately refill the hole with water, and measure the rate of fall in the water level.
c. In the event that the water drains at a rate less than 25 mm (1 in.) per hour, till the soil to a depth required to break the overcompaction.
d. The landscape architect shall determine the need for, and the number and location of percolation tests based on observed field conditions of the soil.
3. Maintain moisture conditions within the soils during installation to allow for satisfactory compaction. Suspend installation operations if the soil becomes wet. Do not place soils on wet subgrade.
4. Provide adequate equipment to achieve consistent and uniform compaction of the soils. Use the smallest equipment that can reasonably perform the task of spreading and compaction.
5. Add lime, sulfur, fertilizer, and other amendments during soil installation. Spread the amendments over the top layer of soil and till into the top 100 mm (4 in.) of soil. Soil amendments may be added at the same time that organic matter, when required, is added to the top layer of soil.
6. Protect soil from overcompaction after placement. An area that becomes overcompacted shall be tilled to a depth of 125 mm (6 in.). Uneven or settled areas shall be filled and regraded.

III. Fine Grading
A. It shall be the responsibility of the Contractor to finish grade (min. 6" below adjacent F.F.E.). Finish grades in planting areas shall be one inch lower than adjacent paving and are to include 3" of mulching. New earthwork shall blend smoothly into the existing earthwork, and grades shall pitch evenly between spot grades. All planted areas must pitch to drain at a minimum of 1/4" per foot. Any discrepancies not allowing this to occur shall be reported to the Landscape Architect prior to continuing work.
B. Fill all dips and remove any bumps in the overall plane of the slope.
1. The tolerance for dips and bumps in lawn areas shall be a 12-mm (1/2 in.) deviation from the plane in 3,000 mm (10 ft).
2. The tolerance for dips and bumps in shrub planting areas shall be a 25-mm (1 in.) deviation from the plane in 3,000 mm (10 ft).
3. All fine grading shall be inspected and approved by the landscape architect prior to planting, mulching, sodding, or seeding.
C. Berming shall not be placed within 10' of any existing tree nor will it be allowed to encroach upon any utility, drainage, or maintenance easement. Berming shall not impede or obstruct any necessary swales needed to drain other areas for the property.
IV. Planting Operations
A. Plants shall be set on flat-tamped or unexcavated pads at the same relationship to finished grade as they were to the ground from which they were dug, unless otherwise noted on the drawings. Plants must be set plumb and braced in position until topsoil or planting mix has been placed and tamped around the base of the root ball. Improper compacting of the soil around the root ball may result in the tree settling or leaning. Plants shall be set so that they will be at the same depth and so that the root ball does not shift or move laterally one year later.
1. Determine the elevation of the root flare and ensure that it is planted at grade. This may require that the tree be set higher than the grade in the nursery.
2. If the root flare is less than 50 mm (2 in.) below the soil level of the root ball, plant the tree the appropriate level above the grade to set the flare even with the grade. If the flare is more than 50 mm (2 in) at the center of the root ball the tree shall be rejected.
B. Lift plants only from the bottom of the root balls or with belts or lifting harnesses of sufficient width not to damage the root balls. Do not lift trees by their trunk or use the trunk as a lever in positioning or moving the tree in the planting area.
C. Remove plastic, paper, or fiber pots from containerized plant material. Pull roots out of the root mat. Loosen the potting medium and shake away from the root mat. Immediately after removing the container, install the plant such that the roots do not dry out. Pack planting mix around the exposed roots while planting.
D. The roots of bare-root trees shall be pruned at the time of planting to remove damaged or undesirable roots (those likely to become a detriment to future growth of the root system). Bare-root trees shall have the roots spread to approximate the natural position of the roots and shall be centered in the planting pit. The planting-soil backfill shall be worked firmly into and around the roots, with care taken to fill in completely with no air pockets.
E. Cut ropes or strings from the top of shrub root balls and trees smaller than 3 in. caliper after plant has been set. Remove burlap or cloth wrapping and any wire baskets from around top half of balls. Do not turn under and bury portions of burlap at top of ball.
1. Do not immediately remove the ropes and burlap from trees larger than 3 in. caliper. Return to each tree three months after planting and cut all ropes around the trunks and tops of the root balls of these trees.
2. Completely remove any waterproof or water-repellant strings or wrappings from the root ball and trunk before backfilling.
F. Set balled and burlapped trees in the hole with the north marker facing north unless otherwise approved by the landscape architect.
G. Place native soil, topsoil, or planting mix into the area around the tree, tamping lightly to reduce settlement.
1. For plants planted in individual holes in existing soil, add any required soil amendments to the soils, as the material is being backfilled around the plant. Ensure that the amendments are thoroughly mixed into the backfill.
2. For plants planted in large beds of prepared soil, add soil amendments during the soil installation process.
3. Ensure that the backfill immediately around the base of the root ball is tamped with foot pressure sufficient to prevent the root ball from shifting or leaning.
H. Solid sod shall be laid with closely abutting joints with a tamped or rolled, even surface. Stagger strips to offset joints in adjacent courses. Bring the sod edge in a neat, clean manner to the edge of all paving and shrub areas. Sod along slopes shall be pegged to hold sod in place along slopes or banks a wood peg acceptable to the Landscape Architect shall be used at no additional cost to the Owner. If, in the opinion of the Landscape Architect, top-dressing is necessary after rolling, clean sand will be evenly applied over the entire surface and thoroughly washed in without additional charge.
I. Thoroughly water all plants immediately after planting. Apply water by hose directly to the root ball and the adjacent soil.
J. Remove all tags, labels, strings, etc. from all plants.
K. Remove any excess soil, debris, and planting material from the job site at the end of each workday.
L. Form watering saucers 100 mm (4 in.) high immediately outside the area of the root ball of each tree as indicated on the drawings.
V. Relocation of Existing Material:
A. Landscape Contractor shall root prune trees which are to be relocated in accordance with approved horticultural practices and the following procedures.
1. Select a healthy tree
2. Selectively trim the canopy removing dead limbs, cross branching over crowned areas, and lower undesirable limbs. Fertilize and water trees before pruning.
3. Root prune 50% of the root system approximately 18"-2' deep (depending upon species and size). This is done by hand with sharp hand tools or a root pruning saw. The diameter of the root ball to be pruned is 8-12 inches per every one inch of diameter at breast height of the tree.
4. Back fill the existing soil with peat moss to stimulate new root growth of the pruned roots.
5. Water in thoroughly and treat with a mycorrhizae and a low nitrogen fertilizer (so not to burn the pruned roots). Brace trees if deemed necessary.
6. The root pruned tree should be watered every day (especially during warm months of the season), the equivalent of 5 gallons for every DBH of tree per day.
7. Root pruned trees should be let to stand for a minimum of 6 weeks for trees less than 8" DBH and as long as 3 months for larger specimens prior to transplanting.
8. For best results and survivorship, new root growth should be evident on root pruned trees prior to transplanting.
9. Upon transplanting, water should be applied every day as outlined in step 6 for at least one year.
VI. Staking and Guying
A. The Contractor shall stake all trees and palms in accordance with the tree and palm staking details provided within the plan drawings. Alternate methods of guying or staking may be employed with the prior approval of the Landscape Architect.
B. The Contractor shall be responsible for the replacement or adjustment of all trees, palms or shrubs that fall or lean during the guarantee period. The Contractor shall be responsible for any damage caused by the falling or leaning of trees.
C. Stakes and guys shall be installed immediately upon approval or planting, and shall be removed in accordance with the staking details provide within the plan drawings. Any tree that is not stable at the end of the warranty period shall be rejected.
VII. Pruning
A. Plants shall not be heavily pruned at the time of planting. Pruning is required at planting time to correct defects in the tree structure, including removal of injured branches, waterspouts, suckers, and interfering branches. Healthy lower branches and interior small twigs should not be removed except as necessary to clear walks and roads. In no case should more than one-quarter of the branching structure be removed. Retain the normal or natural shape of the plant.
B. All pruning shall be completed using clean, sharp tools. All cuts shall be clean and smooth, with the bark intact with no rough edges or tears.
C. Pruning of large trees shall be done from a hydraulic man-lift such that it is not necessary to climb the tree.
VIII. Mulching
A. All trees, palms, shrubs, and other plantings will be mulched with mulch previously approved by the landscape architect. The mulch shall be a minimum 3" thick layer over all tree, shrub and ground cover planting areas, unless otherwise specified. All mulch layers shall be of the specified thickness at the time of the final acceptance of the work. Mulch must not be placed within 3 inches of the trunks of trees, palms or shrubs.
B. Place mulch at least 3" in depth in a circle around all trees located in lawn areas. The diameter of the circle shall be 18" in diameter larger than the ball of the plant provided. Mulch must not be placed within 3 inches of the trunks of trees, palms or shrubs.
IX. Maintenance of Trees, Shrubs, and Vines
A. Maintenance shall begin immediately after each plant is planted and continue until its acceptance has been confirmed by the landscape architect.
B. Maintenance shall consist of pruning, watering, cultivating, weeding, mulching, fertilizing, tightening and repairing guys and stakes, resetting plants to proper grades or upright position, restoring of the planting saucer, and furnishing and applying such sprays or other materials as necessary to keep plantings free of insects and diseases and in vigorous condition.
C. Planting areas and plants shall be protected at all times against trespassing and damage of all kinds for the duration of the maintenance period. If a plant becomes damaged or injured, it shall be treated or replaced as directed by the landscape architect at no additional cost.
D. Watering: Contractor shall irrigate as required to maintain vigorous and healthy tree growth. Overwatering or flooding shall not be allowed. The contractor shall monitor, adjust, and use existing irrigation facilities, if available, and furnish any additional material, equipment, or water to ensure adequate irrigation. Root balls of all trees and large shrubs shall be spot watered using handheld hoses during the first four months after planting, as required to ensure adequate water within the root ball.
E. During periods of restricted water usage, all governmental regulations (permanent and temporary) shall be followed. The contractor may have to transport water from ponds or other sources, at no additional expense to the owner when irrigation systems are unavailable.
F. Remove soil ridges from around watering basins prior to end of maintenance period, as directed by Landscape Architect
X. Acceptance
A. The landscape architect shall inspect all work for acceptance upon written request of the contractor. The request shall be received at least ten calendar days before the anticipated date of inspection.
B. Acceptance of plant material shall be for general conformance to specified size, character, and quality and shall not relieve the contractor of responsibility for full conformance to the contract documents, including correct species.
C. Upon completion and re-inspection of all repairs or renewals necessary in the judgment of the landscape architect, the landscape architect shall certify in writing that the work has been accepted.
XI. Acceptance in Part
A. Work may be accepted in parts when the landscape architect and contractor deem that practice to be in their mutual interest. Approval must be given in writing by the landscape architect to the contractor verifying that the work is to be completed in parts. Acceptance of work in parts shall not waive any other provision of this contract.
XII. Guarantee Period and Replacements
A. The guarantee period for trees and shrubs shall begin at the date of acceptance.
B. The contractor shall guarantee all plant material to be in healthy and flourishing condition for a period of one year from the date of acceptance.
C. When work is accepted in parts, the guarantee periods extend from each of the partial acceptances to the terminal date of the guarantee of the last acceptance. Thus, all guarantee periods terminate at one time.
D. The contractor shall replace, without cost, as soon as weather conditions permit, and within a specified planting period, all plants determined by the landscape architect to be dead or in an unacceptable condition during and at the end of the guarantee period. To be considered acceptable, plants shall be free of dead or dying branches and branch tips and shall bear foliage of normal density, size, and color. Replacements shall closely match adjacent specimens of the same species. Replacements shall be subject to all requirements stated in this specification.
E. The guarantee of all replacement plants shall extend for an additional period of one year from the date of their acceptance after replacement. In the event that a replacement plant is not acceptable during or at the end of said extended guarantee period, the landscape architect may elect subsequent replacement or credit for that item.
F. At the end of the guarantee, the contractor shall reset grades that have settled below the proposed grades on the drawings.
G. The contractor shall make periodic inspections, at no extra cost, during the guarantee period to determine what changes, if any, should be made in the maintenance program. If changes are recommended, they shall be submitted in writing to the landscape architect. Claims by the contractor that the owners maintenance practices or lack of maintenance resulted in dead or dying plants will not be considered if such claims have not been documented by the contractor during the guarantee period.
XIII. Final Inspection and Final Acceptance
At the end of the guarantee period and upon written request of the contractor, the landscape architect will inspect all guaranteed work for final acceptance. The request shall be received at least ten calendar days before the anticipated date for final inspection. Upon completion and re-inspection of all repairs or renewals necessary in the judgment of the landscape architect at that time, the landscape architect shall certify, in writing, that the project has received final acceptance.

No.	DATE	REVISION	BY
1	2023-08-15	1ST RESUBMITTAL	RD
2	2023-10-23	2ND RESUBMITTAL	RD
3	2023-12-05	2ND RESUBMITTAL	RD


WGI. WGInc.com
2035 VISTA PARKWAY, WEST PALM BEACH, FLORIDA 33411
561.687.2220
CERT NO: 6091

REGISTERED LANDSCAPE ARCHITECT COREY A. KISSELL WONG LA 6667017 STATE OF FLORIDA

PRELIMINARY
NOT FOR CONSTRUCTION, BIDDING, OR PERMIT PURPOSES.
INITIAL SUBMITTAL JUNE 7, 2023

COTTAGE DISTRICT
NE 4TH AND 5TH AVENUE AT N. SEACREST BLVD.
BOYNTON BEACH, FLORIDA
LANDSCAPE SPECIFICATIONS

SHEET LP-6
7 OF 7
PROJECT# 8521.00

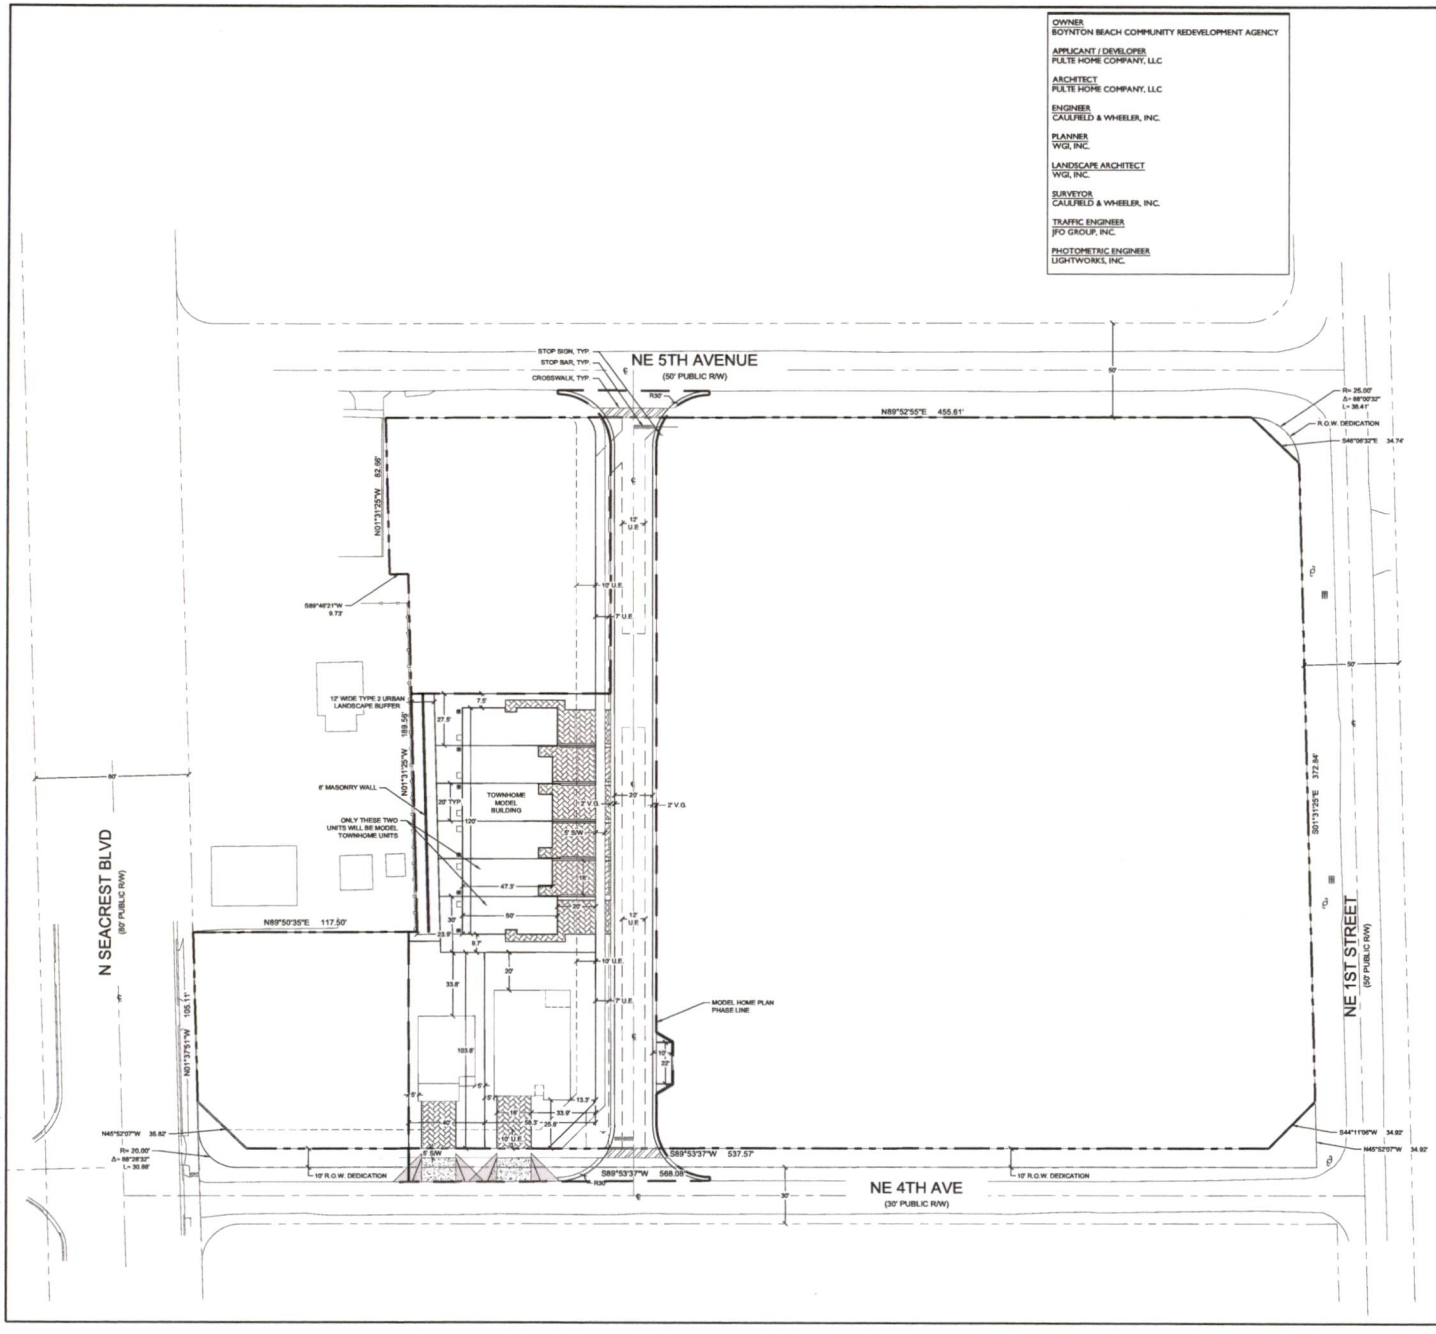

OWNER
BOYNTON BEACH COMMUNITY REDEVELOPMENT AGENCY

APPLICANT / DEVELOPER
PULTE HOME COMPANY, LLC

ARCHITECT
PULTE HOME COMPANY, LLC

ENGINEER
CAULFIELD & WHEELER, INC.

PLANNER
WGI, INC.

LANDSCAPE ARCHITECT
WGI, INC.

SURVEYOR
CAULFIELD & WHEELER, INC.

TRAFFIC ENGINEER
JFO GROUP, INC.

PHOTOMETRIC ENGINEER
LIGHTWORKS, INC.

LOCATION MAP



N

0 15 30 60
SCALE: 1" = 30'

SITE DATA

GROSS ACREAGE	4.63 AC.
GROSS SQUARE FOOTAGE	201,836 SF
PROPOSED R.O.W. DEDICATION	6,582 SF
NET ACREAGE	4.48 AC.
NET SQUARE FOOTAGE	195,254 SF
EXISTING FUTURE LAND USE DESIGNATION	MEDR
EXISTING ZONING	R2
PROPOSED FUTURE LAND USE	MEDR
PROPOSED ZONING	IPUD
PROPOSED DENSITY (TOTAL PROJECT)	8.86 D.U./ AC.
MAX. ALLOWED DENSITY IN EXIST. ZONING DISTRICT	10 D.U./AC.
MAX. ALLOWED DENSITY IN PROPOSED ZONING DISTRICT	11 D.U./AC.
NUMBER OF DWELLING UNITS (MODELS)	8 D.U.
SINGLE FAMILY, DETACHED	2 D.U.
MULTIFAMILY TOWNHOME	6 D.U.

PARKING (MODELS)	
SINGLE FAMILY, DETACHED	
REQUIRED	
2 SPACES PER UNIT FOR AFFORDABLE HOUSING	4 SP
PROVIDED	4 SP
3 SPACES PER UNIT (1 DRIVEWAY + 2 GARAGE)	6 SP
TOWNHOMES	6 SP
REQUIRED	
2 SPACES PER UNIT	13 SP
0.15 GUEST SPACES PER UNIT	12 SP
PROVIDED	1 SP
INTERIOR UNITS - 2 SPACES PER UNIT (1 DRIVEWAY + 1 GARAGE) X 14 UNITS	15 SP
END UNITS - 3 SPACES PER UNIT (1 DRIVEWAY + 2 GARAGE) X 8 UNITS	8 SP
ON STREET GUEST PARKING SPACES	6 SP
	1 SP

PROPERTY DEVELOPMENT REGULATIONS

MIN. LOT FRONTAGE	FLEXIBLE
PROVIDED LOT FRONTAGE	40'- 60' SINGLE FAMILY 20'-TOWNHOME
MIN. PERIMETER YARD SETBACKS:	
REQUIRED FRONT	FLEXIBLE
PROVIDED FRONT	25'-SINGLE FAMILY 20'-TOWNHOME
REQUIRED REAR	FLEXIBLE
PROVIDED REAR	14.8' - 38.9'
REQUIRED INTERIOR SIDE	FLEXIBLE
PROVIDED INTERIOR SIDE	5' - 10'
REQUIRED CORNER SIDE	FLEXIBLE
PROVIDED CORNER SIDE	11.9' - 22.3'
REQUIRED DRIVEWAY SETBACK FROM CORNER	30'
PROVIDED DRIVEWAY SETBACK FROM CORNER	17.9' - 37.5'
MAXIMUM BUILDING STRUCTURE HEIGHT	45'
PROVIDED BUILDING STRUCTURE HEIGHT	TOWNHOME - 22'-5 3/4" BROWNING - 13'-7 1/2" CHAPMAN - 13'-7 1/2" HAMDEN - 22'

LEGEND

AC. =	ACRES	PG. =	PAGE
℄ =	CENTERLINE	R =	RADIUS
D.U. =	DWELLING UNITS	R.O.W. =	RIGHT-OF-WAY
EX. =	EXISTING	S.F. =	SQUARE FEET
F.L.U. =	FUTURE LAND USE	S.P. =	SPACE
L.B. =	LANDSCAPE BUFFER	S/W =	SIDEWALK
O.R.B. =	OFFICIAL RECORD BOOK	T.O.B.=	TOP OF BANK
O.S. =	OPEN SPACE	TYP =	TYPICAL
P.B. =	PLAT BOOK	U.E. =	UTILITY EASEMENT
		Z =	ZONING

WGL
2035 Vista Parkway, West Palm Beach, FL 33411
Phone No. 866.909.2220 www.wglinc.com
Cert No. 6091 - LB No. 7656

REVISIONS

NO.	DATE	DESCRIPTION	BY
1	2023-09-27	RESUBMITTAL	
2	2023-10-25	RESUBMITTAL	
3	2023-11-29	RESUBMITTAL	

CAD ID: 8521-00-PL - MOD.DWG
JOB NO. 8521.00
DRAWN BY R.C.
CHECK BY M.B.
DATE 2023-9-7

Stephen D Pickett

PULTE COTTAGE DISTRICT
BOYNTON BEACH, FLORIDA
SITE PLAN FOR MODEL HOMES

SHEET:
MOD
1 OF 1

Browning

CONTROL DATE
01/26/2018

DRAWING INDEX

Sheet List Table

Sheet Number	Sheet Title
G1.1	COVER SHEET
A1.1	FIRST FLOOR PLAN
A2.1C01	ELEVATIONS C01
CS1	COLOR SCHEMES

GENERAL NOTES

- THESE PLANS HAVE BEEN DESIGNED TO MEET THE REQUIREMENTS OF:
  - -FLORIDA BUILDING CODE 7TH EDITION (2020) RESIDENTIAL
  - -2017 NATIONAL ELECTRIC CODE
  - -BUILDING TYPE: VB

SQUARE FOOTAGES

BASE PLAN AND MASTER SET AREA TABLE

Description	Area
: CONDITIONED SPACE	
CMU-BASE PLAN	1447 SF
: NON-CONDITIONED SPACE	
CMU-COVERED LANAI	120 SF
CMU-FRONT PORCH (FM1 OR C1 OR C01)	32 SF
CMU-GARAGE	429 SF

WIDTH & DEPTH

	WIDTH	DEPTH
BASE HOUSE - FM1	40'-0"	50'-8"
ELEVATION FM1	0	0
ELEVATION C1	0	0
ELEVATION C01	0	0
COVERED LANAI	0	+10'-0"

©COPYRIGHT 2022 PG

Florida Zone
24311 Walden Center Dr., Suite 300
Bonita Spring, Florida 34134 (239)495-4800 (770)381-3450

PulteGroup

COTTAGE DISTRICT
COVER SHEET

PRODUCT MANAGER
INITIAL RELEASE
DATE: 00/00/0000

REV#	DATE/DESCRIPTION
1	------
2	------
3	------
4	------
5	------
6	------
7	------
8	------

PROJECT TYPE
Single Family

SPECIFICATION LEVEL
Pulte


PLAN NAME
Browning

MPC NUMBER
1472.501

SHEET
G1.1

BRENNAN ENGINEERING INC.
VICTOR HERNANDEZ
FLA. LICENSED, ONE ONLY
P.E. # 70185 P.E. NO. 72387

PLOTTED: July 26, 2022 / ltaylor / G1.1 COVER SHEET.dwg

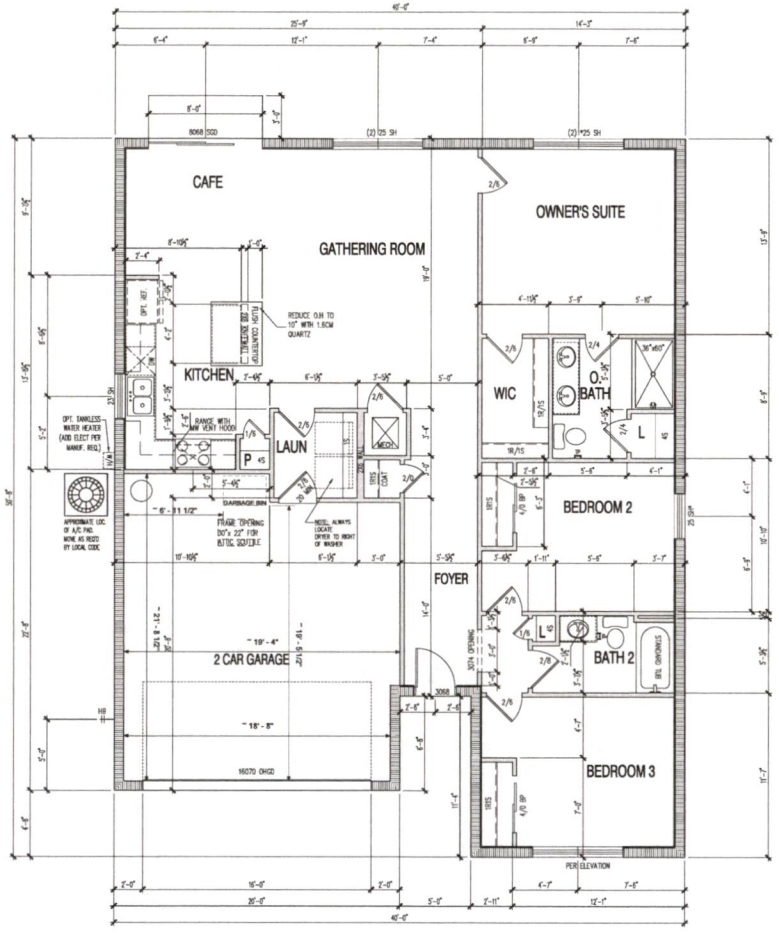

FIRST FLOOR PLAN
SCALE: 1/4"=1'-0"

LEGEND

	MASONRY – CONC. BLOCK OR BRICK WALL
	2X FRAME WALL PER PLAN
ELEV.	ELEVATION INDICATOR – ELEVATION NOTED IS RELATIVE TO FINISH FLOOR DATUM = 0'-0"
*	DENOTES EMERGENCY ESCAPE & RESCUE OPENING
7-1/15" FRAME DOWN	DROPPED CEILINGS ARE TO BE FIELD FRAMED DOWN FROM THE BOTTOM OF THE TRUSSES 7-1/2" U.N.O.
12"[TRAY UP	CEILING TRAYS ARE TO BE RECESSED INTO THE TRUSSES 12" U.N.O.

ALL DIMENSIONS ARE TO THE ROUGH UNLESS NOTED OTHERWISE.
–2x4 WALLS ARE DRAWN 3 1/2" THICK
–2x6 WALLS ARE DRAWN 5 1/2" THICK
–8" BLOCK WALLS WITH FURRING ARE DRAWN 9" THICK INCLUDING FURRING


NOTE TO FRAME:
–ALL UNRESTRICTED DOOR OPENINGS TO BE FRAMED 5 1/2" FROM INSIDE CORNER.
–U.N.O. RESTRICTED DOOR OPENINGS SHALL BE CENTERED IN THE SPACE.

– STUDS IN ALL WALLS AND KNEE WALLS ADJACENT TO BATHTUBS OR SHOWERS TO BE 16" O.C.
– STUDS IN ALL WALLS AND KNEE WALLS ADJACENT TO STAIRWELLS TO BE 16" O.C.

©COPYRIGHT 2022 PGI

NOTE: MAX VENT LENGTH 50'-0"

3 1" X 10" (8.3 cm x 25.4 cm) 90° elbow	5ft (1.5 m)
3 1" X 10" (8.3 cm x 25.4 cm) to 8" (15.2 cm) or larger For exhaust through roof	4.5ft (1.4 m)
3 1" X 10" (8.3 cm x 25.4 cm) to 8" (15.2 cm) or larger 90° elbow For exhaust through rim joist	5ft (1.5 m)

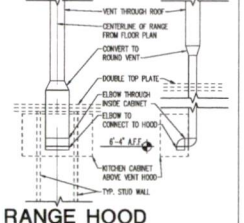

RANGE HOOD VENT DETAIL
SCALE: 3/4"=1'-0"

Florida Zone
24311 Walden Center Dr., Suite 300
Bonita Spring, Florida 34134 (239)495-4800 (770)381-3450

PulteGroup

FIRST FLOOR PLAN

PRODUCT MANAGER
INITIAL RELEASE DATE: 00/00/0000

REVIS	DATE/DESCRIPTION
1	
2	
3	
4	
5	
6	
7	
8	
9	
10	

PROJECT TYPE: Single Family
SPECIFICATION LEVEL: Pulte
PLAN NAME: Browning
NPC NUMBER: 1472.501
SHEET: A1.1


BRENNAN ENGINEERING INC
1606 S. DIXIE HWY. STE. 400, BOCA RATON, FLORIDA 33432 (561) 392-3740 E.B. # 7686 P.E. # 72367

VICTOR HERNANDEZ
STATE OF FLORIDA
LICENSE NO. 72367
E.B. # 7686 P.E. NO. 72367

PLOTTED: July 29, 2022 / mark.dale / A1.1 / FIRST FLOOR PLAN.dwg



LEFT ELEVATION
SCALE: 1/8"=1'-0"

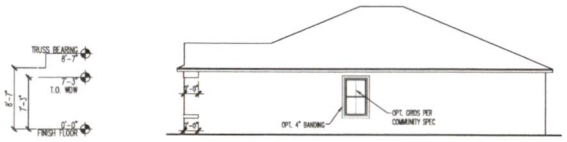

RIGHT ELEVATION
SCALE: 1/8"=1'-0"




REAR ELEVATION
SCALE: 1/8"=1'-0"


-ATTIC VENTILATION-					
ACTUAL ATTIC AREA TOTAL			TOTAL FREE VENT REQUIRED (AREA/ 300)		
SQ. FT.	SQ. IN.		SQ. FT.	SQ. IN.	
1909	274896		6.363	916.320	
ROOF VENTS REQUIRED			SOFFIT VENTS REQUIRED (50/6.17)		
SQ. FT.	SQ. IN.	# OF VENTS	SQ. FT.	SQ. IN.	LIN. FT.
2.545	366.528	4	3.818	549.792	89
ROOF TOP ATTIC VENT: SERIES 121 = 1 SQ. FT./ VENT (121 SQ. IN. VENT)			SOFFIT VENT TYPE: CONTINUOUS SOFFIT VENT = 6.17 SQ. IN. AREA PER LINEAR FT.		
NOTE: RIDGE VENTS MAY BE SUBSTITUTED PER MUNICIPALITY					



FRONT ELEVATION "CO1"
SCALE: 1/4"=1'-0"
FRONT ELEVATION WINDOW GRIDS PER COMMUNITY SPEC

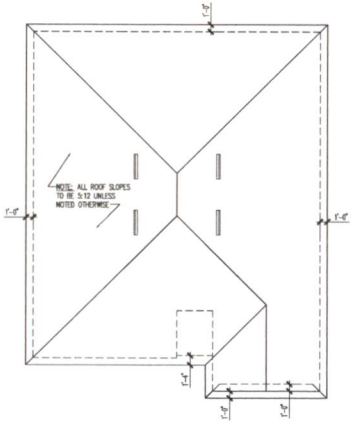


ROOF PLAN
SCALE: 1/8"=1'-0"

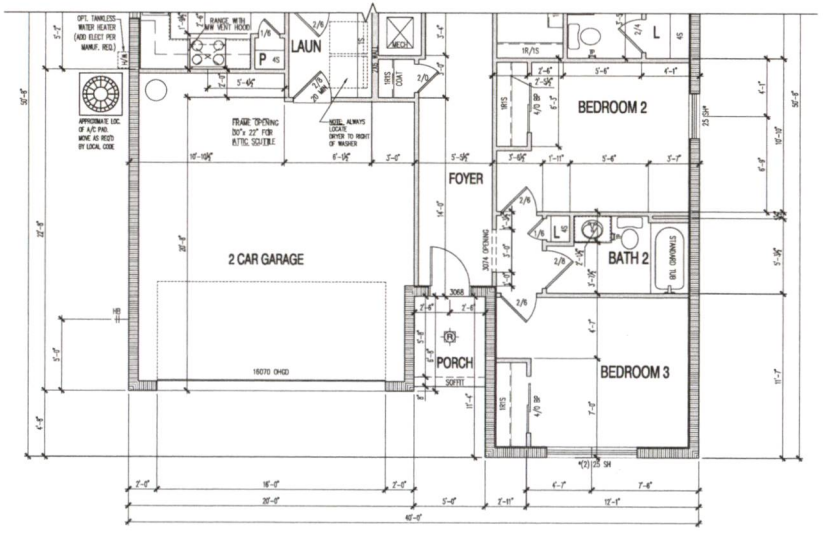


PARTIAL FIRST FLOOR PLAN "CO1"
SCALE: 1/4"=1'-0"




A

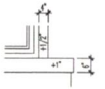

B

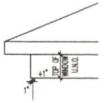

C

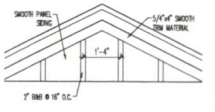

D

©COPYRIGHT 2022 PG

Florida Zone
24311 Walden Center Dr., Suite 300
Bonita Spring, Florida 34134 (239)495-4800 (770)381-3450

PulteGroup

ELEVATION CO1
ELEVATIONS

PRODUCT MANAGER	
INITIAL RELEASE DATE:	00/00/0000
REVIS	DATE/DESCRIPTION
△	
△	
△	
△	
△	
△	

PROJECT TYPE: Single Family
SPECIFICATION LEVEL: Pulte
PLAN NAME: Browning
MPC NUMBER: 1472-501
SHEET: A2.1CO1

BRENNAN ENGINEERING INC.
VICTOR HERNANDEZ
P.E. # 70886 P.E. NO. 72367

PLOTTED: September 14, 2022 / 210564 / A2.1CO1 ELEVATION CO1.dwg

Coastal Color Schemes

	CO1	CO2	CO3	CO4	CO5	CO6
1st Floor (Stucco or Siding)	SW 7006 Extra White (238 239 234)	SW 6203 Spare White (228 228 221)	SW 7003 Toque White (231 226 218)	SW 9136 Lullaby (203 212 212)	SW 7672 Knitting Needles (195 193 188)	SW 0052 Pearl Gray (203 206 197)
Loft Siding	SW 7006 Extra White (238 239 234)	SW 6203 Spare White (228 228 221)	SW 7003 Toque White (231 226 218)	SW 9136 Lullaby (203 212 212)	SW 7672 Knitting Needles (195 193 188)	SW 0052 Pearl Gray (203 206 197)
2nd Floor Siding	SW 7006 Extra White (238 239 234)	SW 6203 Spare White (228 228 221)	SW 7003 Toque White (231 226 218)	SW 9137 Niebla Azul (182 195 196)	SW 7066 Gray Matters (167 168 162)	SW 0052 Pearl Gray (203 206 197)
Trim	SW 7006 Extra White (238 239 234)	SW 0052 Pearl Gray (203 206 197)	SW 7658 Gray Clouds (183 183 178)	SW 7070 Site White (220 222 220)	SW 7067 Cityscape (127 129 126)	SW 6203 Spare White (228 228 221)
Accent	SW 7006 Extra White (238 239 234)	SW 0052 Pearl Gray (203 206 197)	SW 7671 On The Rocks (208 206 200)	SW 9138 Stardew (166 178 181)	SW 7570 Egret White (223 217 207)	SW 6203 Spare White (228 228 221)
Front Door	SW 6989 Domino (53 51 55)	SW 6214 Underseas (124 142 135)	SW 7603 Poolhouse (128 149 160)	SW 7076 Cyberspace (68 72 77)	SW 7624 Slate Tile (96 110 116)	SW 6223 Stillwater (74 93 95)
Garage Door	SW 7006 Extra White (238 239 234)	SW 0052 Pearl Gray (203 206 197)	SW 7658 Gray Clouds (183 183 178)	SW 7070 Site White (220 222 220)	SW 7570 Egret White (223 217 207)	SW 6203 Spare White (228 228 221)
Shutters	SW 6989 Domino (53 51 55)	SW 6214 Underseas (124 142 135)	SW 7603 Poolhouse (128 149 160)	SW 7076 Cyberspace (68 72 77)	SW 7570 Egret White (223 217 207)	SW 6223 Stillwater (74 93 95)
Tamko Heritage Asphalt Shingle	Thunderstrom Grey	Thunderstrom Grey	Thunderstrom Grey	Thunderstrom Grey	Thunderstrom Grey	Thunderstrom Grey
Paver - Tremrom 4x8 Brick	Granite	Granite	Granite	Granite	Granite	Granite
Gutters, Windows & Fence	Low Gloss White	Low Gloss White	Low Gloss White	Low Gloss White	Low Gloss White	Low Gloss White

©COPYRIGHT 2020 PG

Florida Zone
24311 Walden Center Dr., Suite 300
Bonita Spring, Florida 34134 (239)495-4800 (770)381-3450

PulteGroup

COTTAGE DISTRICT

COLOR SCHEME

PRODUCT MANAGER

RELEASE
DATE: 01/24/2018

PROJECT TYPE
Single Family

SPECIFICATION LEVEL
Pulte

PLAN NAME

SHEET
CS1

BRENNAN ENGINEERING INC.
1800 S. DIXIE HWY. STE. 400
BOCA RATON, FLORIDA 33432
(561) 392-3748
E.B. # 7686 P.E. # 72387

VICTOR HERNANDEZ
E.B. # 7686 P.E. NO. 72387

Chapman

CONTROL DATE
01/26/2018

©COPYRIGHT 2019 PVI

DRAWING INDEX

Sheet List Table

Sheet Number	Sheet Title
G1.1	COVER SHEET
A1.1	FIRST FLOOR PLAN
A2.1C01	ELEVATIONS C01
CS1	COLOR SCHEMES

GENERAL NOTES

- THESE PLANS HAVE BEEN DESIGNED TO MEET THE REQUIREMENTS OF:
  - –FLORIDA BUILDING CODE 7TH EDITION (2020) RESIDENTIAL
  - –2017 NATIONAL ELECTRIC CODE
  - –BUILDING TYPE: VB

SQUARE FOOTAGES

BASE PLAN AND MASTER SET AREA TABLE

Description	Area
: CONDITIONED SPACE	
CMU–BASE PLAN	1662 SF
: NON-CONDITIONED SPACE	
CMU–COVERED LANAI	117 SF
CMU–FRONT PORCH (FM1 OR C1 OR C01)	25 SF
CMU–GARAGE	463 SF

WIDTH & DEPTH

	WIDTH	DEPTH
CMU–BASE HOUSE – FM1	40'–0"	58'–0"
CMU–ELEVATION FM1	0	0
CMU–ELEVATION C1	0	0
CMU–ELEVATION C01	0	0

Florida Zone
24311 Walden Center Dr., Suite 300
Bonita Spring, Florida 34134 (239)495-4800 (770)381-3450

PulteGroup

COTTAGE DISTRICT
COVER SHEET

PRODUCT MANAGER
INITIAL RELEASE
DATE: 00/00/0000

REV#	DATE/DESCRIPTION
1	-----
2	-----
3	-----
4	-----
5	-----
6	-----
7	-----
8	-----

PROJECT TYPE
Single Family

SPECIFICATION LEVEL
Pulte

PLAN NAME
Chapman

NPC NUMBER
2810.500


SHEET
G1.1

BRENNAN ENGINEERING INC.
1800 S. EAST HWY STE 402
BOCA RATON, FLORIDA 33432
(561) 392-3748
C.O.A. # 7686 P.E. # 72387

VICTOR HERNANDEZ
STATE OF FLORIDA, PROFESSIONAL ENGINEER

E.B. # 7686 P.E. NO. 72387

PLOTTED: July 26, 2022 / dakel / 01 COVER SHEET.dwg

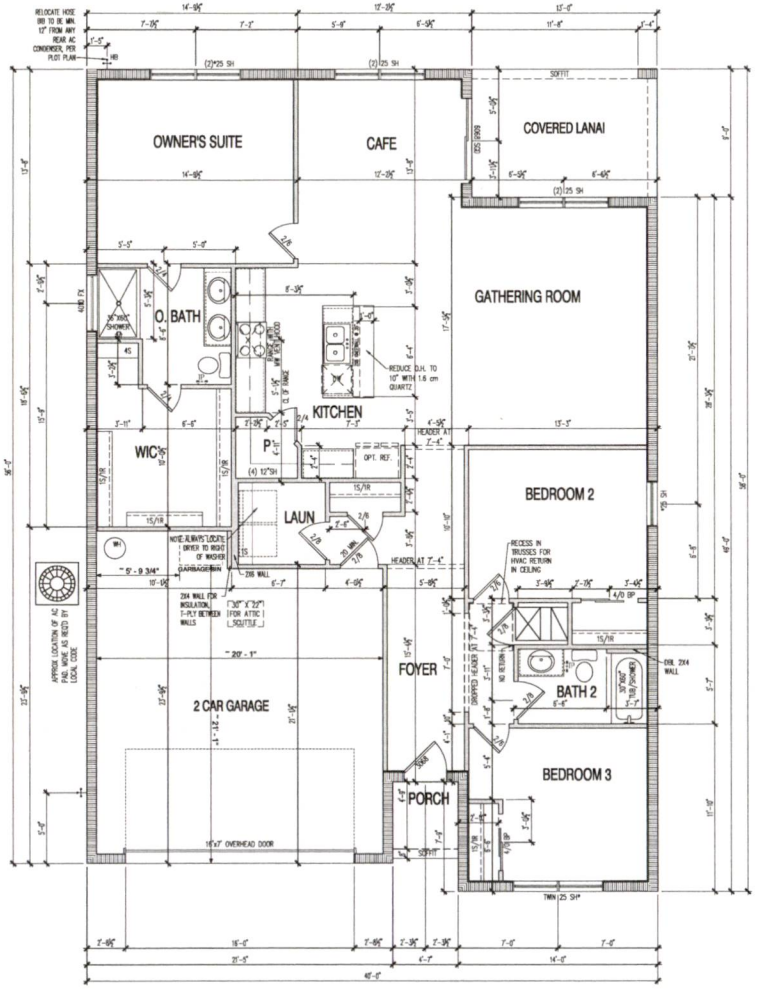

FIRST FLOOR PLAN

SCALE: 1/4"=1'-0"

LEGEND

- MASONRY – CONC. BLOCK OR BRICK WALL
- 2X FRAME WALL PER PLAN
- ELEV. — ELEVATION INDICATOR – ELEVATION NOTED IS RELATIVE TO FINISH FLOOR DATUM = 0'-0"
- * — DENOTES EMERGENCY ESCAPE & RESCUE OPENING
- 7-1/2" FRAME DOWN — DROPPED CEILINGS ARE TO BE FIELD FRAMED DOWN FROM THE BOTTOM OF THE TRUSSES 7-1/2" U.N.O.
- 12" TRAY UP — CEILING TRAYS ARE TO BE RECESSED INTO THE TRUSSES 12" U.N.O.

ALL DIMENSIONS ARE TO THE ROUGH UNLESS NOTED OTHERWISE.
- 2x4 WALLS ARE DRAWN 3 1/2" THICK
- 2x6 WALLS ARE DRAWN 5 1/2" THICK
- 8" BLOCK WALLS WITH FURRING ARE DRAWN 9" THICK INCLUDING FURRING

NOTE TO FRAME:
- ALL UNRESTRICTED DOOR OPENINGS TO BE FRAMED 5 1/2" FROM INSIDE CORNER.
- U.N.O. RESTRICTED DOOR OPENINGS SHALL BE CENTERED IN THE SPACE.

- STUDS IN ALL WALLS AND KNEE WALLS ADJACENT TO BATHTUBS OR SHOWERS TO BE 16" O.C.
- STUDS IN ALL WALLS AND KNEE WALLS ADJACENT TO STAIRWELLS TO BE 16" O.C.

©COPYRIGHT 2022 PG


Florida Zone
24311 Walden Center Dr., Suite 300
Bonita Spring, Florida 34134 (239)495-4800 (770)381-3450

PulteGroup

FIRST FLOOR PLAN

NOTE: MAX VENT LENGTH 50'-0"

- 3 1/2" X 10" (8.3 cm x 25.4 cm) 90° elbow — 5ft (1.5 m)
- 3 1/2" X 10" (8.3 cm x 25.4 cm) to 8" (15.2 cm) or larger For exhaust through roof — 4.5ft (1.4 m)
- 3 1/2" X 10" (8.3 cm x 25.4 cm) to 8" (15.2 cm) or larger 90° elbow For exhaust through rim joist — 5ft (1.5 m)

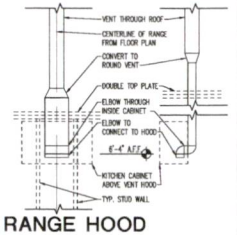

RANGE HOOD VENT DETAIL

SCALE: 3/4"=1'-0"

PRODUCT MANAGER

INITIAL RELEASE DATE: 00/00/0000

REVIS	DATE/DESCRIPTION
1	
2	
3	
4	
5	
6	
7	
8	
9	
10	

PROJECT TYPE: Single Family

SPECIFICATION LEVEL: Pulte


PLAN NAME: Chapman

MPC NUMBER: 2810.500


SHEET: A1.1

BRENNAN ENGINEERING INC.
VICTOR HERNANDEZ
FOR STRUCTURAL SIGN SEAL
E.B. # 7686 P.E. NO. 72387

PLOTTED: December 5, 2022 / anny.nguyen@c / A1.1 FIRST FLOOR PLAN.dwg

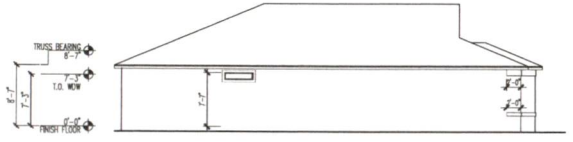


LEFT ELEVATION
SCALE: 1/8"=1'-0"

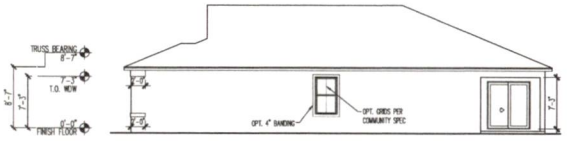

RIGHT ELEVATION
SCALE: 1/8"=1'-0"



REAR ELEVATION
SCALE: 1/8"=1'-0"

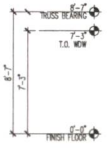





FRONT ELEVATION "CO1"
SCALE: 1/4"=1'-0"
FRONT ELEVATION WINDOW GRIDS PER COMMUNITY SPEC

-ATTIC VENTILATION-

ACTUAL ATTIC AREA TOTAL			TOTAL FREE VENT REQUIRED (AREA/ 300)	
SQ. FT.	SQ. IN.		SQ. FT.	SQ. IN.
2267	326448		7.557	1088.160
ROOF VENTS REQUIRED			SOFFIT VENTS REQUIRED (50/50.17)		
SQ. FT.	SQ. IN.	# OF VENTS	SQ. FT.	SQ. IN.	LIN. FT.
3.023	435.264	4	4.534	652.896	106
ROOF TOP ATTIC VENT: SERIES 121 = 1 SQ. FT./ VENT (121 SQ. IN. VENT)			SOFFIT VENT TYPE: CONTINUOUS SOFFIT VENT = 6.17 SQ. IN. AREA PER LINEAR FT.		
NOTE: RIDGE VENTS MAY BE SUBSTITUTED PER MUNICIPALITY					

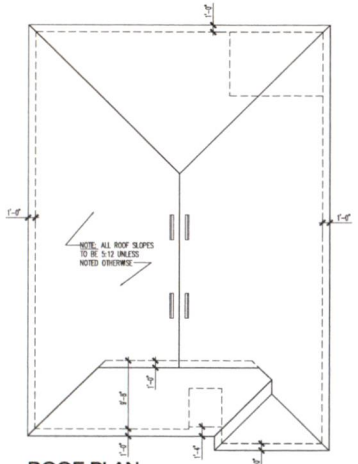

ROOF PLAN
SCALE: 1/8"=1'-0"

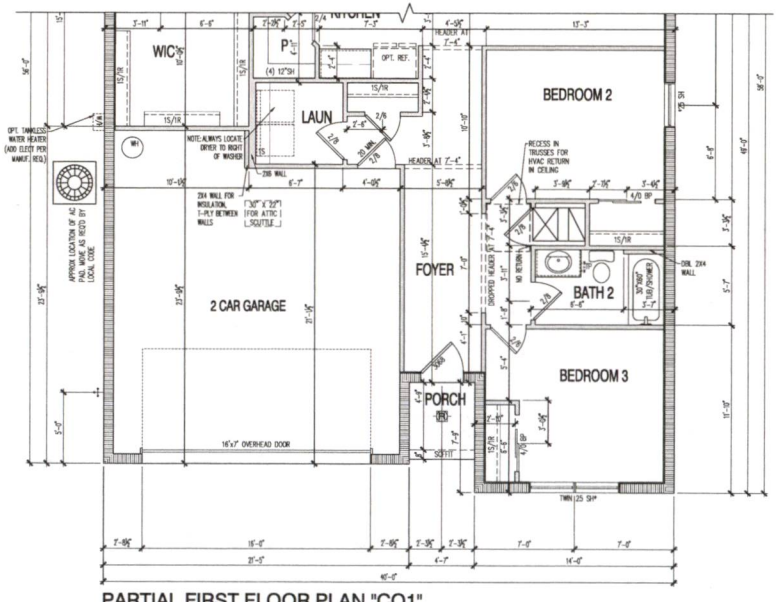


PARTIAL FIRST FLOOR PLAN "CO1"
SCALE: 1/4"=1'-0"

TRIM DETAIL
SCALE: 1/2" = 1'-0"

CMU SILL DETAIL
SCALE: 1/2" = 1'-0"

FRIEZE BANDING DTL
SCALE: 1/2" = 1'-0"

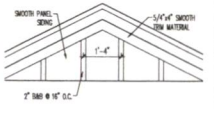

GABLE DETAIL
SCALE: 1/2" = 1'-0"

©COPYRIGHT: 2022 PG

Florida Zone
24311 Walden Center Dr., Suite 300
Bonita Spring, Florida 34134 (239)495-4800 (770)381-3450

PulteGroup

ELEVATION CO1
ELEVATIONS

PRODUCT MANAGER
INITIAL RELEASE DATE: 00/00/0000

REV#	DATE/DESCRIPTION

PROJECT TYPE: Single Family
SPECIFICATION LEVEL: Pulte
PLAN NAME: Chapman
NPC NUMBER: 2810.500
SHEET: A2.1C01

BRENNAN ENGINEERING INC.
VICTOR HERNANDEZ
E.B. # 7686 P.E. NO. 72367

PLOTTED: December 8, 2022 / tu.nguyen2 / A2.1C01 ELEVATION CO1.dwg

Coastal Color Schemes

	CO1		CO2		CO3		CO4		CO5		CO6	
1st Floor (Stucco or Siding)	SW 7006 Extra White (238 239 234)		SW 6203 Spare White (228 228 221)		SW 7003 Toque White (231 226 218)		SW 9136 Lullaby (203 212 212)		SW 7672 Knitting Needles (195 193 188)		SW 0052 Pearl Gray (203 206 197)	
Loft Siding	SW 7006 Extra White (238 239 234)		SW 6203 Spare White (228 228 221)		SW 7003 Toque White (231 226 218)		SW 9136 Lullaby (203 212 212)		SW 7672 Knitting Needles (195 193 188)		SW 0052 Pearl Gray (203 206 197)	
2nd Floor Siding	SW 7006 Extra White (238 239 234)		SW 6203 Spare White (228 228 221)		SW 7003 Toque White (231 226 218)		SW 9137 Niebla Azul (182 195 196)		SW 7066 Gray Matters (167 168 162)		SW 0052 Pearl Gray (203 206 197)	
Trim	SW 7006 Extra White (238 239 234)		SW 0052 Pearl Gray (203 206 197)		SW 7658 Gray Clouds (183 183 178)		SW 7070 Site White (220 222 220)		SW 7067 Cityscape (127 129 126)		SW 6203 Spare White (228 228 221)	
Accent	SW 7006 Extra White (238 239 234)		SW 0052 Pearl Gray (203 206 197)		SW 7671 On The Rocks (208 206 200)		SW 9138 Stardew (166 178 181)		SW 7570 Egret White (223 217 207)		SW 6203 Spare White (228 228 221)	
Front Door	SW 6989 Domino (53 51 55)		SW 6214 Underseas (124 142 135)		SW 7603 Poolhouse (128 149 160)		SW 7076 Cyberspace (68 72 77)		SW 7624 Slate Tile (96 110 116)		SW 6223 Stillwater (74 93 95)	
Garage Door	SW 7006 Extra White (238 239 234)		SW 0052 Pearl Gray (203 206 197)		SW 7658 Gray Clouds (183 183 178)		SW 7070 Site White (220 222 220)		SW 7570 Egret White (223 217 207)		SW 6203 Spare White (228 228 221)	
Shutters	SW 6989 Domino (53 51 55)		SW 6214 Underseas (124 142 135)		SW 7603 Poolhouse (128 149 160)		SW 7076 Cyberspace (68 72 77)		SW 7570 Egret White (223 217 207)		SW 6223 Stillwater (74 93 95)	
Tamko Heritage Asphalt Shingle	Thunderstrom Grey		Thunderstrom Grey		Thunderstrom Grey		Thunderstrom Grey		Thunderstrom Grey		Thunderstrom Grey	
Paver - Tremron 4x8 Brick	Granite		Granite		Granite		Granite		Granite		Granite	
Gutters, Windows & Fence	Low Gloss White		Low Gloss White		Low Gloss White		Low Gloss White		Low Gloss White		Low Gloss White	

©COPYRIGHT 2020 PG

Florida Zone
24311 Walden Center Dr., Suite 300
Bonita Spring, Florida 34134 (239)405-4800 (770)381-3450

PulteGroup

COTTAGE DISTRICT

COLOR SCHEME

PRODUCT MANAGER

RELEASE

DATE: 01/24/2018

PROJECT TYPE: Single Family

SPECIFICATION LEVEL: Pulte

PLAN NAME

SHEET: CS1

BRENNAN ENGINEERING INC.
1800 S. DIXIE HWY. STE. 102
BOCA RATON, FLORIDA 33432
(561) 392-3744
E.B. # 7686 P.E. # 72387

VICTOR HERNANDEZ
STATE OF FLORIDA
E.B. # 7686 P.E. NO. 72387

Hamden

CONTROL DATE
07/31/2019

DRAWING INDEX

Sheet List Table

Sheet Number	Sheet Title
G1.1	COVER SHEET
A1.1	FIRST FLOOR PLAN
A1.2.1	SECONDFLOOR PLAN-OPT 2 STORY CMU
A2.1C01	ELEVATIONS C01-2ND CMU
A2.1.1C01	ELEVATIONS C01-2ND CMU
CS1	COLOR SCHEMES

GENERAL NOTES

- THESE PLANS HAVE BEEN DESIGNED TO MEET THE REQUIREMENTS OF:
  - -FLORIDA BUILDING CODE 7TH EDITION (2020) RESIDENTIAL
  - -2017 NATIONAL ELECTRIC CODE
  - -BUILDING TYPE: VB

SQUARE FOOTAGES

BASE PLAN AND MASTER SET AREA TABLE

Description	Area
: CONDITIONED SPACE	
CMU-1ST FLOOR PLAN	802 SF
CMU-2ND FLOOR CMU PLAN	1020 SF
CMU-2ND FLOOR FRAME PLAN	1020 SF
: NON-CONDITIONED SPACE	
CMU-2 CAR GARAGE	443 SF
CMU-COVERED LANAI	120 SF
CMU-FRONT PORCH (FM1 OR C1 OR C01)	42 SF

WIDTH & DEPTH

	WIDTH	DEPTH
BASE HOUSE - FM1	30'-0"	45'-3"
ELEVATION FM1	0	0
ELEVATION C1	0	0
ELEVATION C01	0	0
COVERED LANAI	+0	+10'-0"

©COPYRIGHT 2020 PG

Florida Zone
24311 Walden Center Dr., Suite 300
Bonita Spring, Florida 34134 (239)495-4800 (770)381-3450

PulteGroup

COTTAGE DISTRICT
COVER SHEET


PRODUCT MANAGER
INITIAL RELEASE DATE: 00/00/0000
REV# DATE/DESCRIPTION

PROJECT TYPE: Single Family
SPECIFICATION LEVEL: Pulte
PLAN NAME: Hamden
SPEC NUMBER: 2830.500
SHEET: G1.1

BRENNAN ENGINEERING INC.
1895 S. STATE HWY. 329, #203
DELRAY BEACH, FLORIDA 33483
(561) 392-3748
C.O.A. # 31886 F.B. # 31981

VICTOR HERNANDEZ
FOR STRUCTURAL USE ONLY
STATE OF FLORIDA
E.B. # 7686 P.E. NO. 72367

PLOTTED: April 16, 2021 / dan.huynh / G1.1 COVER SHEET.dwg

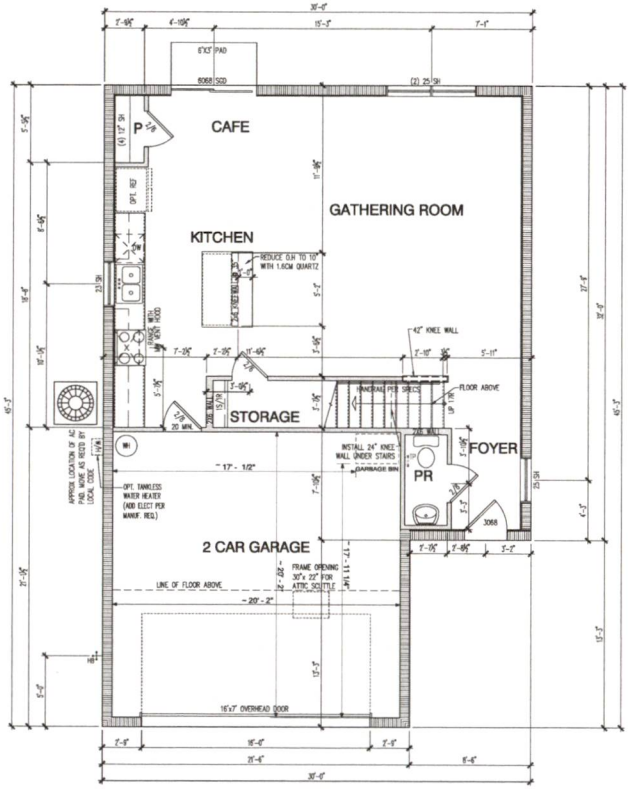

FIRST FLOOR PLAN

SCALE: 1/4"=1'-0"


LEGEND

	2X FRAME WALL PER PLAN
ELEV.	ELEVATION INDICATOR - ELEVATION NOTED IS RELATIVE TO FINISH FLOOR DATUM = 0'-0"
*	DENOTES EMERGENCY ESCAPE & RESCUE OPENING
7-1/4" FRAME DOWN	DROPPED CEILINGS ARE TO BE FIELD FRAMED DOWN FROM THE BOTTOM OF THE TRUSSES 7-1/2" U.N.O.
12" TRAY UP	CEILING TRAYS ARE TO BE RECESSED INTO THE TRUSSES 12" U.N.O.

ALL DIMENSIONS ARE TO THE ROUGH UNLESS NOTED OTHERWISE.
- 2x4 WALLS ARE DRAWN 3 1/2" THICK
- 2x6 WALLS ARE DRAWN 5 1/2" THICK
- 8" BLOCK WALLS WITH FURRING ARE DRAWN 9" THICK INCLUDING FURRING

NOTE TO FRAME:
- ALL UNRESTRICTED DOOR OPENINGS TO BE FRAMED 5 1/2" FROM INSIDE CORNER.
- U.N.O. RESTRICTED DOOR OPENINGS SHALL BE CENTERED IN THE SPACE.


- STUDS IN ALL WALLS AND KNEE WALLS ADJACENT TO BATHTUBS OR SHOWERS TO BE 16" O.C.
- STUDS IN ALL WALLS AND KNEE WALLS ADJACENT TO STAIRWELLS TO BE 16" O.C.

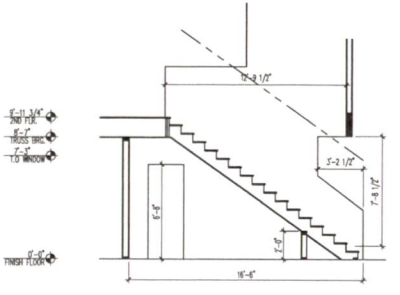


STAIR CALCS.

FLOOR TO FLOOR HT.	8'-11 3/4"
RISERS	17 @ 8 3-1/16"
TREAD	10"
NOSING	1"

HANDRAIL

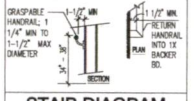

STAIR DIAGRAM

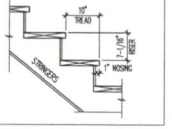

©COPYRIGHT, 2020 PG

Florida Zone
24311 Walden Center Dr., Suite 300
Bonita Spring, Florida 34134 (239)495-4800 (770)381-3450

PulteGroup

FIRST FLOOR PLAN

PRODUCT MANAGER
INITIAL RELEASE DATE: 00/00/0000


REV#	DATE/DESCRIPTION
1	
2	
3	
4	
5	
6	
7	
8	

PROJECT TYPE: Single Family
SPECIFICATION LEVEL: Pulte
PLAN NAME: Hamden
SQ. FOOTAGE: 2830.500
SHEET: A1.1

BRENNAN ENGINEERING INC.
1800 S. BAIC HWY. STE. 400
BOCA RATON, FLORIDA 33432
CA#31 2002-4.000
E.B. # 7686 P.E. NO. 72307

VICTOR HERNANDEZ
STATE OF FLORIDA
E.B. # 7686 P.E. NO. 72307

PLOTTED: April 16, 2020 / mmh.dwg / A1.1 FIRST FLOOR PLAN.dwg

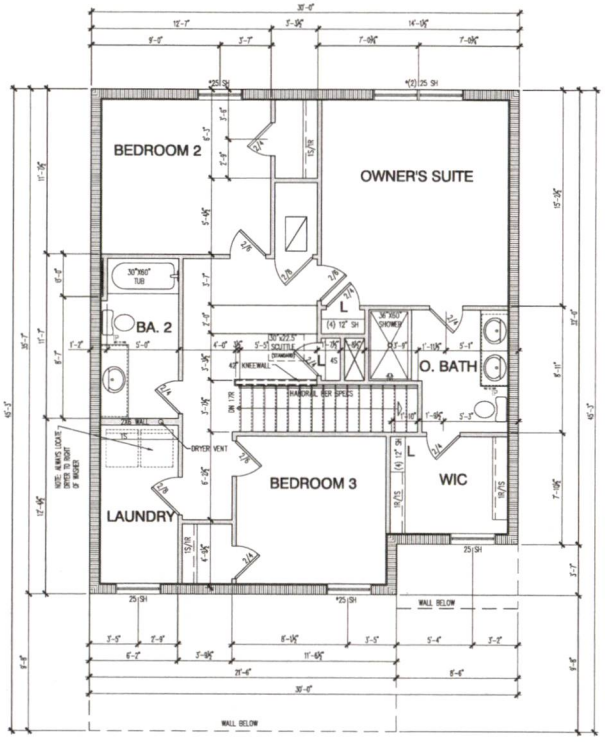

SECOND FLOOR PLAN - OPT. 2 STORY CMU

SCALE: 1/4"=1'-0"

©COPYRIGHT 2020 PG

Florida Zone
24311 Walden Center Dr., Suite 300
Bonita Spring, Florida 34134 (239)495-4800 (770)381-3450

PulteGroup

SECOND FLOOR PLAN-OPT 2 STORY CMU

PRODUCT MANAGER

INITIAL RELEASE DATE: 00/00/0000

REV#	DATE/DESCRIPTION
1	
2	
3	
4	
5	
6	
7	
8	

PROJECT TYPE: Single Family

SPECIFICATION LEVEL: Pulte

PLAN NAME: Hamden

PLAN NUMBER: 2630.300

SHEET: A1.2.1

BRENNAN ENGINEERING INC.

VICTOR HERNANDEZ

FLA # 76195 P.E. NO. 72387


PLOTTED: April 16, 2020 / mmh.dwk / A1.2.1 SECOND FLOOR PLAN-OPT 2 STORY CMU.dwg



FRONT ELEVATION "CO1"-OPT. 2 STORY CMU


SCALE: 1/4"=1'-0"

FRONT ELEVATION WINDOW GRIDS PER COMMUNITY SPEC

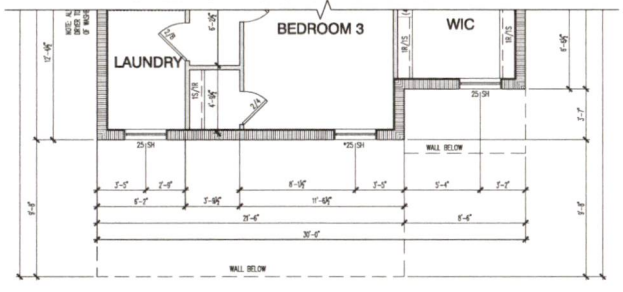


PARTIAL SECOND FLOOR PLAN "CO1"

SCALE: 1/4"=1'-0"

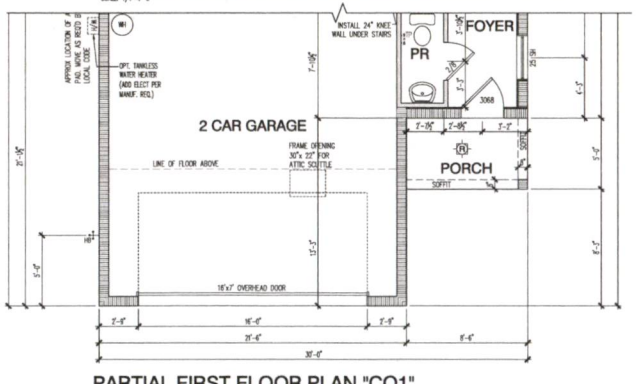

PARTIAL FIRST FLOOR PLAN "CO1"

SCALE: 1/4"=1'-0"

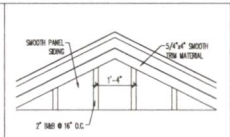

GABLE DETAIL

SCALE: 1/2" = 1'-0"


E



TRIM DETAIL

SCALE: 1/2" = 1'-0"

A

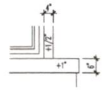

CMU SILL DETAIL

SCALE: 1/2" = 1'-0"


B



CMU FRIEZE BANDING DTL

SCALE: 1/2" = 1'-0"

C

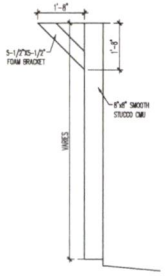

COLUMN DETAIL

SCALE: 1/2" = 1'-0"

D

©COPYRIGHT 2020 PULTE

Florida Zone
24311 Walden Center Dr., Suite 300
Bonita Spring, Florida 34134 (239)495-4800 (770)381-3450

PulteGroup

ELEVATION CO1-2ND CMU

ELEVATIONS

PRODUCT MANAGER

INITIAL RELEASE DATE: 00/00/0000

REV#	DATE/DESCRIPTION
1	----
2	----
3	----
4	----
5	----
6	----
7	----
8	----
9	----
10	----

PROJECT TYPE: Single Family

SPECIFICATION LEVEL: Pulte


PLAN NAME: Hamden

MPC NUMBER: 2830.500

SHEET: A2.1CO1


BRENNAN ENGINEERING INC.
VICTOR HERNANDEZ
FOR STRUCTURAL ONLY
F.B. # 7686 P.E. NO. 72367

PLOTTED: April 15, 2020 / dw.w / A2.1CO1 ELEVATION CO1-2ND CMU.dwg

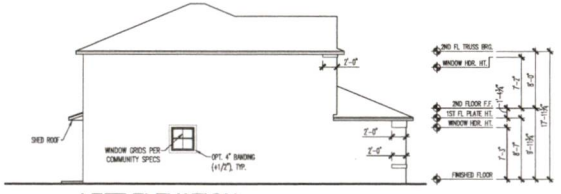

LEFT ELEVATION

SCALE: 1/8"=1'-0"

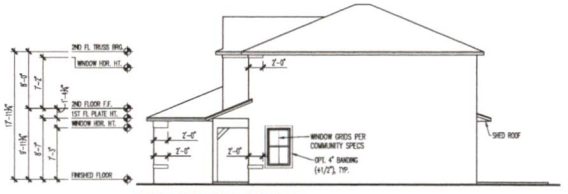


RIGHT ELEVATION

SCALE: 1/8"=1'-0"

-ATTIC VENTILATION ZONE 1-					
ACTUAL ATTIC AREA TOTAL			TOTAL FREE VENT REQUIRED (AREA/ 300)		
SQ. FT.	SQ. IN.		SQ. FT.	SQ. IN.	
1038	149472		3.460	498.240	
ROOF VENTS REQUIRED			SOFFIT VENTS REQUIRED (50/6.17)		
SQ. FT.	SQ. IN.	# OF VENTS	SQ. FT.	SQ. IN.	LIN. FT.
1.384	199.296	2	2.076	298.944	48
ROOF TOP ATTIC VENT: SERIES 121 = 1 SQ. FT./ VENT (121 SQ. IN. VENT)			SOFFIT VENT TYPE: CONTINUOUS SOFFIT VENT = 6.17 SQ. IN. AREA PER LINEAR FT.		
NOTE: RIDGE VENTS MAY BE SUBSTITUTED PER MUNICIPALITY					

-ATTIC VENTILATION ZONE 2-					
ACTUAL ATTIC AREA TOTAL			TOTAL FREE VENT REQUIRED (AREA/150)		
SQ. FT.	SQ. IN.		SQ. FT.	SQ. IN.	
251	36144		1.673	240.960	
ROOF VENTS REQUIRED			SOFFIT VENTS REQUIRED (50/6.17)		
SQ. FT.	SQ. IN.	# OF VENTS	SQ. FT.	SQ. IN.	LIN. FT.
0	0	0	1.67333 333	240.96	39
ROOF TOP ATTIC VENT: SERIES 121 = 1 SQ. FT./ VENT (121 SQ. IN. VENT)			SOFFIT VENT TYPE: CONTINUOUS SOFFIT VENT = 6.17 SQ. IN. AREA PER LINEAR FT.		
NOTE: RIDGE VENTS MAY BE SUBSTITUTED PER MUNICIPALITY					

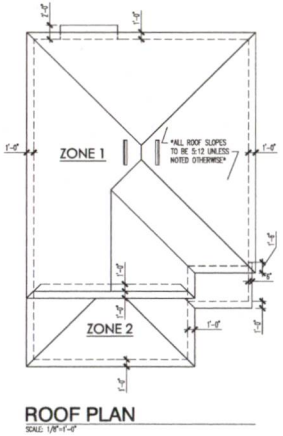

ROOF PLAN

SCALE: 1/8"=1'-0"



REAR ELEVATION

SCALE: 1/8"=1'-0"

COPYRIGHT: 2020 PG

Florida Zone
24311 Walden Center Dr., Suite 300
Bonita Spring, Florida 34134 (239)495-6800 (770)381-3450

PulteGroup

ELEVATION CO1-2ND CMU

ELEVATIONS

PRODUCT MANAGER

INITIAL RELEASE DATE: 00/00/0000

REVIS	DATE/DESCRIPTION
1	
2	
3	
4	
5	
6	
7	
8	
9	
10	

PROJECT TYPE: Single Family

SPECIFICATION LEVEL: Pulte

PLAN NAME: Hamden

REF. NUMBER: 2830.500

SHEET: A2.1.1C01

BRENNAN ENGINEERING INC.
VICTOR HERNANDEZ
E.B. # 7086 P.E. NO. 72367

PLOTTED: April 15, 2020 / /users/cgarrett / A2.1.1C01 ELEVATION CO1-2ND CMU.dwg

Coastal Color Schemes

	CO1	CO2	CO3	CO4	CO5	CO6
1st Floor (Stucco or Siding)	SW 7006 Extra White (238 239 234)	SW 6203 Spare White (228 228 221)	SW 7003 Toque White (231 226 218)	SW 9136 Lullaby (203 212 212)	SW 7672 Knitting Needles (195 193 188)	SW 0052 Pearl Gray (203 206 197)
Loft Siding	SW 7006 Extra White (238 239 234)	SW 6203 Spare White (228 228 221)	SW 7003 Toque White (231 226 218)	SW 9136 Lullaby (203 212 212)	SW 7672 Knitting Needles (195 193 188)	SW 0052 Pearl Gray (203 206 197)
2nd Floor Siding	SW 7006 Extra White (238 239 234)	SW 6203 Spare White (228 228 221)	SW 7003 Toque White (231 226 218)	SW 9137 Niebla Azul (182 195 196)	SW 7066 Gray Matters (167 168 162)	SW 0052 Pearl Gray (203 206 197)
Trim	SW 7006 Extra White (238 239 234)	SW 0052 Pearl Gray (203 206 197)	SW 7658 Gray Clouds (183 183 178)	SW 7070 Site White (220 222 220)	SW 7067 Cityscape (127 129 126)	SW 6203 Spare White (228 228 221)
Accent	SW 7006 Extra White (238 239 234)	SW 0052 Pearl Gray (203 206 197)	SW 7671 On The Rocks (208 206 200)	SW 9138 Stardew (166 178 181)	SW 7570 Egret White (223 217 207)	SW 6203 Spare White (228 228 221)
Front Door	SW 6989 Domino (53 51 55)	SW 6214 Underseas (124 142 135)	SW 7603 Poolhouse (128 149 160)	SW 7076 Cyberspace (68 72 77)	SW 7624 Slate Tile (96 110 116)	SW 6223 Stillwater (74 93 95)
Garage Door	SW 7006 Extra White (238 239 234)	SW 0052 Pearl Gray (203 206 197)	SW 7658 Gray Clouds (183 183 178)	SW 7070 Site White (220 222 220)	SW 7570 Egret White (223 217 207)	SW 6203 Spare White (228 228 221)
Shutters	SW 6989 Domino (53 51 55)	SW 6214 Underseas (124 142 135)	SW 7603 Poolhouse (128 149 160)	SW 7076 Cyberspace (68 72 77)	SW 7570 Egret White (223 217 207)	SW 6223 Stillwater (74 93 95)
Tamko Heritage Asphalt Shingle	Thunderstrom Grey	Thunderstrom Grey	Thunderstrom Grey	Thunderstrom Grey	Thunderstrom Grey	Thunderstrom Grey
Paver - Tremrom 4x8 Brick	Granite	Granite	Granite	Granite	Granite	Granite
Gutters, Windows & Fence	Low Gloss White	Low Gloss White	Low Gloss White	Low Gloss White	Low Gloss White	Low Gloss White

©COPYRIGHT 2020 PG

Florida Zone
24311 Walden Center Dr., Suite 300
Bonita Spring, Florida 34134 (239)405-4800 (770)381-3450

PulteGroup

COTTAGE DISTRICT

COLOR SCHEME

PRODUCT MANAGER

RELEASE
DATE: 01/24/2018

PROJECT TYPE
Single Family

SPECIFICATION LEVEL
Pulte

PLAN NAME

SHEET
CS1

BRENNAN ENGINEERING INC.
1800 S. DIXIE HWY. STE. 400
BOCA RATON, FLORIDA 33432
(561) 265-2748
E.B. # 7686 P.E. # 72587

VICTOR HERNANDEZ
STATE OF FLORIDA
E.B. # 7686 P.E. NO. 72587

20' TOWNHOMES

CONTROL DATE
09/28/2020

PRODUCT ACTION REQUEST / REVISION TRACKING

DRAWING INDEX

G1.1	INDEX, HOUSE DATA, GEN. NOTES
A1.2	BASE FLOOR PLANS-INTERIOR UNIT
A1.3	BASE FLOOR PLANS-EXTERIOR UNIT
B4.1-C01	4-UNIT BUILDING PLAN – 1ST FLOOR
B4.2-C01	4-UNIT BUILDING PLAN – 2ND FLOOR
B4.3-C01	4-UNIT ELEVATIONS
B6.1-C01	6-UNIT BUILDING PLAN – 1ST FLOOR
B6.2 -C01	6-UNIT BUILDING PLAN – 2ND FLOOR
B6.3-C01	6-UNIT ELEVATIONS
CS1	COLOR SCHEMES

GENERAL NOTES

- THESE PLANS HAVE BEEN DESIGNED TO MEET THE REQUIREMENTS OF:
  - -FLORIDA BUILDING CODE 7TH EDITION (2020) RESIDENTIAL
  - -BUILDING TYPE: VB

ALL GENERAL CONSTRUCTION PLAN PAGES, DOCUMENTS, AND DRAWINGS, SIGNED AND SEALED BY THE DESIGN PROFESSIONAL OF RECORD, IS A WRITTEN ACKNOWLEDGMENT FROM THE DESIGN PROFESSIONAL THAT THE PLAN PAGES, DOCUMENTS, AND DRAWINGS CONTAINED WITHIN THE MASTER BUILDING PERMIT APPLICATION WILL BE USED FOR FUTURE SITE-SPECIFIC BUILDING PERMIT APPLICATIONS

SQUARE FOOTAGES

AREA CALCULATION (SQ. FT.)

			LIVING AREA			NON-LIVING AREA			
LATITUDE	WIDTH	DEPTH	1ST FLOOR	2ND FLOOR	TOTAL HVAC SPACE	GARAGE	COVERED ENTRY PORCH	COVERED LANAI	TOTAL AREA U.R.
BASE HOUSE	20'-0"	47'-4"	626	929	1555	279	43	0	1877
TOTALS									

AREA CALCULATION (SQ. FT.)

			LIVING AREA			NON-LIVING AREA			
LATITUDE	WIDTH	DEPTH	1ST FLOOR	2ND FLOOR	TOTAL HVAC SPACE	GARAGE	COVERED ENTRY PORCH	COVERED LANAI	TOTAL AREA U.R.
BASE HOUSE	20'-0"	47'-4"	626	929	1555	279	43	0	1877
TOTALS									

AREA CALCULATION (SQ. FT.)

			LIVING AREA			NON-LIVING AREA			
COBALT	WIDTH	DEPTH	1ST FLOOR	2ND FLOOR	TOTAL HVAC SPACE	GARAGE	COVERED ENTRY PORCH	COVERED LANAI	TOTAL AREA U.R.
BASE HOUSE	20'-0"	50'-0"	560	987	1547	425	14	0	1986
TOTALS									

(c) Copyright Pulte Home Corporation – 2014

FLORIDA ZONE
24311 Walden Center Dr., Suite 300
Bonita Springs, Florida 34134 (239) 495-4800

PulteGroup

COTTAGE DISTRICT

INDEX, HOUSE DATA, GEN. NOTES

PRODUCTION MANAGER
—
CONTROL DATE: 00/00/00
REV # | DATE / DESCRIPTION

PROJECT TYPE

COMMUNITY NAME
—
LAWSON COMMUNITY ID

GARAGE HANDING
—

VERSION NUMBER
1.0

PLAN NAME / APC

LAWSON PLAN ID
—
LEGACY PLAN NUMBER / NAME
—


SHEET
G1.1

NOTE: SCALES NOTED ON DRAWINGS RELATE TO FULL SIZE PLOTS ON 22x34 SHEETS – 11x17 SHEETS REPRESENT 1/2 SCALE PLOTS


BRENNAN ENGINEERING INC.
1601 S. DIXIE HWY. STE. 402
BOCA RATON, FLORIDA 33432
(561) 302-3748
E.B. # 7686 P.E. # 72367

VICTOR HERNANDEZ
STATE OF FLORIDA, P.E. NO. 72367
E.B. # 7686 P.E. NO. 72367


PLOTTED: August 23, 2022 / Mark Anderson / T:\PMC-20_CORAL-LATITUDE-2022-08-15.DWG

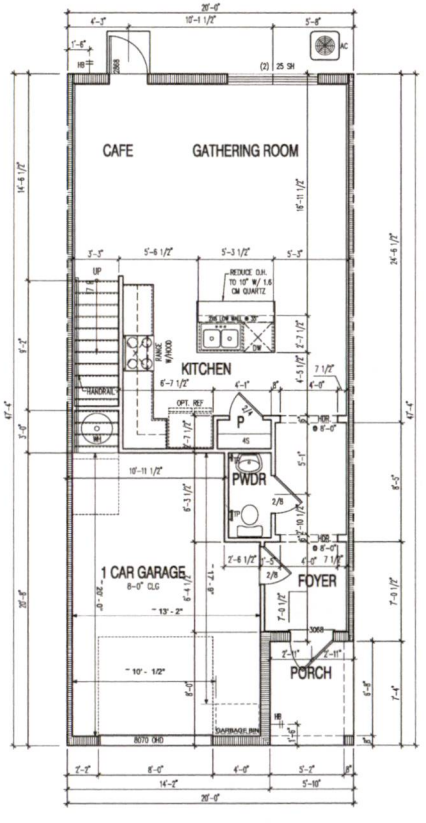


1ST FLOOR (INTERIOR UNIT LATITUDE)
SCALE: 1/4"=1'-0"

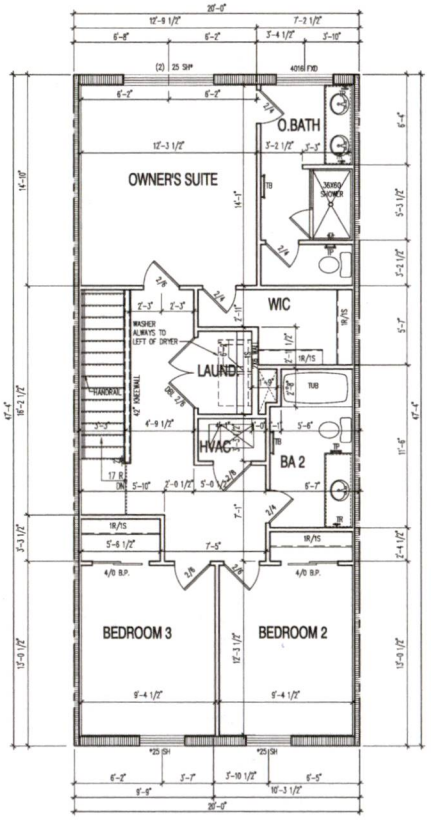


2ND FLOOR (INTERIOR UNIT LATITUDE)
SCALE: 1/4"=1'-0"

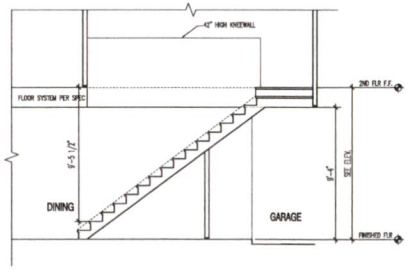

STAIR SECTION
SCALE: 1/4"=1'-0"

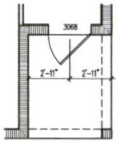

OPT. OUTSWING DOOR
SCALE: 1/4"=1'-0"

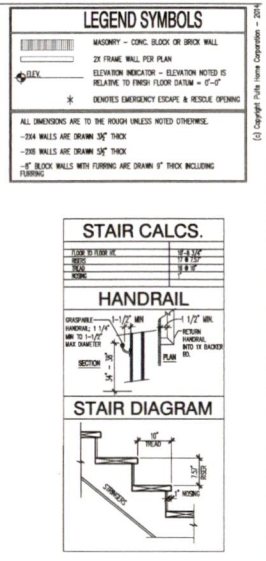

(c) Copyright Pulte Home Corporation - 2014

FLORIDA ZONE
24311 Walden Center Dr., Suite 300
Bonita Springs, Florida 34134 (239) 495-6800

PulteGroup


BASE FLOOR PLANS- INTERIOR UNIT

PRODUCTION MANAGER
CONTROL DATE: 00/00/00
REV # | DATE / DESCRIPTION
PROJECT TYPE
COMMUNITY NAME
LAWSON COMMUNITY ID
GARAGE HANDING
VERSION NUMBER 1.0
PLAN NAME / NPC
LAWSON PLAN ID
LEGACY PLAN NUMBER / NAME
SHEET A1.2


NOTE: SCALES NOTED ON DRAWINGS RELATE TO FULL SIZE PLOTS ON 24X36 SHEETS - TWO SHEETS REPRESENT 1/2 SCALE PLOTS

BRENNAN ENGINEERING INC.
VICTOR HERNANDEZ
P.E. # 70985 P.E. NO. 72367


PLOTTED: August 25, 2022 / Mark Anderson / I:\DWG-20_GLOBAL\1-LATITUDE-2022-06-13.DWG

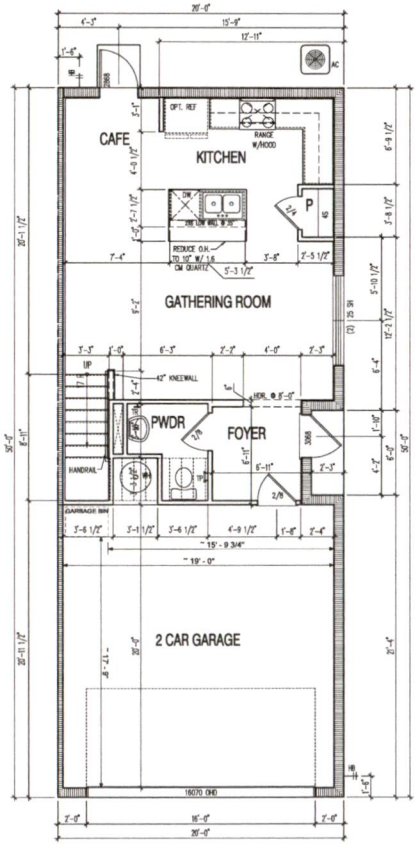


1ST FLOOR (END UNIT COBALT)
SCALE: 1/4"=1'-0"

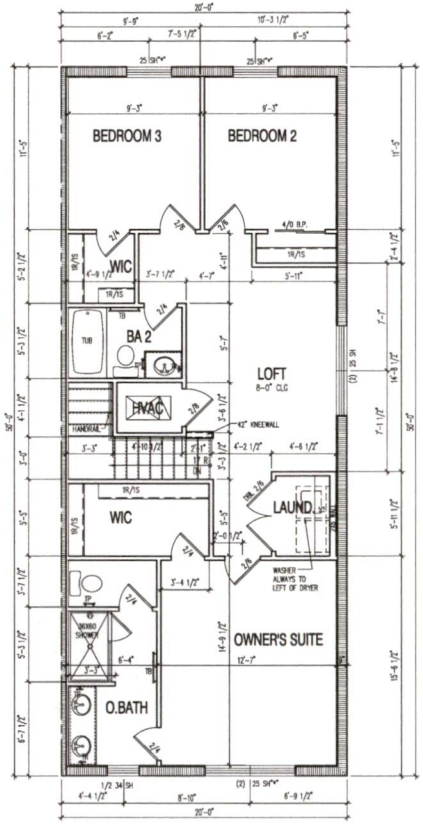


2ND FLOOR (END UNIT COBALT)
SCALE: 1/4"=1'-0"

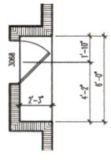

OPT. OUTSWING DOOR
SCALE: 1/4"=1'-0"

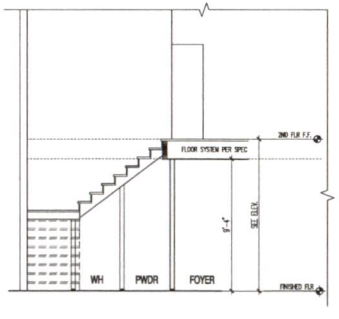

STAIR SECTION-2
SCALE: 1/4"=1'-0"

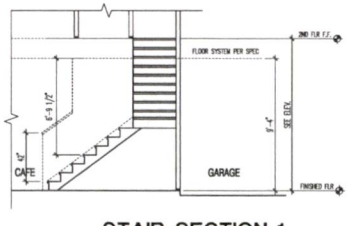

STAIR SECTION-1
SCALE: 1/4"=1'-0"

LEGEND SYMBOLS

- MASONRY – CONC. BLOCK OR BRICK WALL
- 2X FRAME WALL PER PLAN
- ELEVATION INDICATOR – ELEVATION NOTED IS RELATIVE TO FINISH FLOOR DATUM = 0'-0"
- DENOTES EMERGENCY ESCAPE & RESCUE OPENING


ALL DIMENSIONS ARE TO THE ROUGH UNLESS NOTED OTHERWISE.
-2X4 WALLS ARE DRAWN 3½" THICK
-2X6 WALLS ARE DRAWN 5½" THICK
-8" BLOCK WALLS WITH FURRING ARE DRAWN 9" THICK INCLUDING FURRING

(c) Copyright Pulte Home Corporation – 2014


STAIR CALCS.

FLOOR TO FLOOR HT.	8'-4 1/2"
RISERS	13 @ 7 1/2"
TREAD	12 @ 10"
NOSING	1"

HANDRAIL

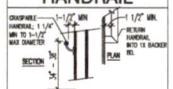

STAIR DIAGRAM

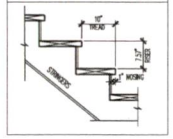

FLORIDA ZONE
24311 Walden Center Dr., Suite 300
Bonita Springs, Florida 34134 (239) 495-4800

PulteGroup

BASE FLOOR PLANS- INTERIOR UNIT

PRODUCTION MANAGER
CONTROL DATE: 00/00/00
REV # | DATE | DESCRIPTION
PROJECT TYPE
COMMUNITY NAME
LAWSON COMMUNITY ID
GARAGE HANDING
VERSION NUMBER 1.0
PLAN NAME / NPC
LAWSON PLAN ID
LEGACY PLAN NUMBER / NAME

SHEET A1.3


NOTE: SCALES NOTED ON DRAWINGS RELATE TO FULL SIZE PLOTS ON 24X36 SHEETS - THEY SHEETS REPRESENT 1/2 SCALE PLOTS

BRENNAN ENGINEERING INC
VICTOR HERNANDEZ

PLOTTED: August 25, 2022 / Mark Anderson / DWG-2D_COBALT-LUXTURE-2022-08-11.DWG

FIRST FLOOR BUILDING PLAN (4-UNIT)

SCALE: 3/16"=1'-0"

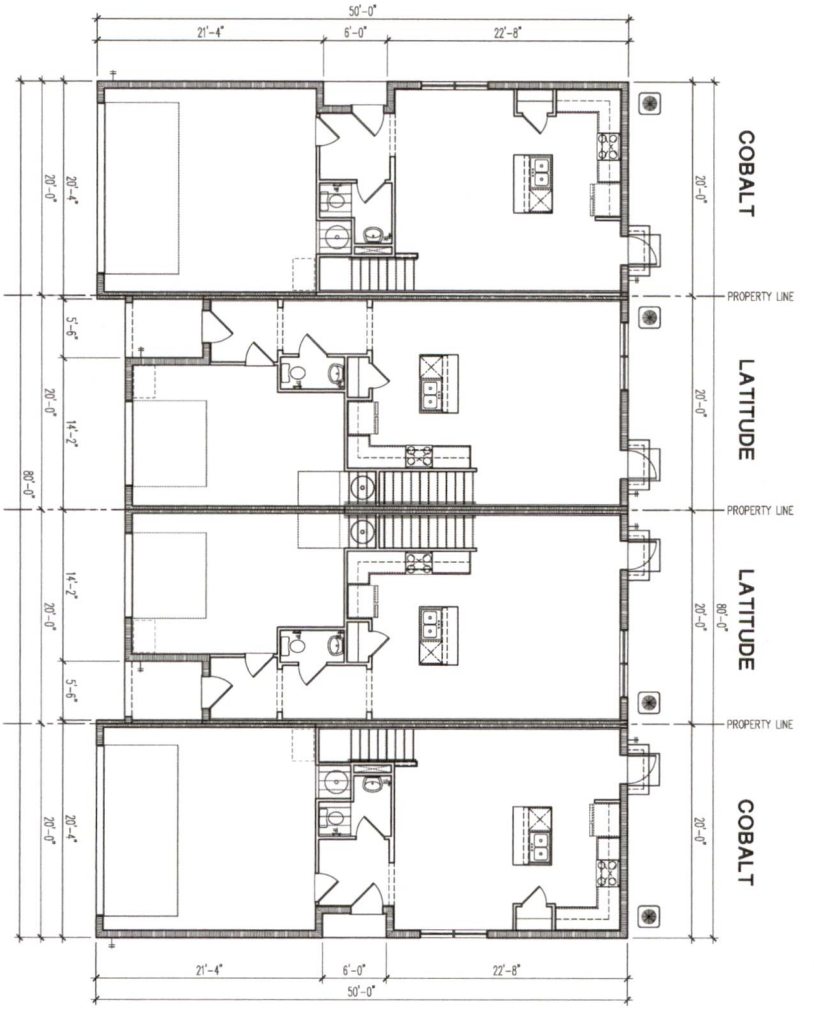

NOTE: SCALES NOTED ON DRAWINGS RELATE TO FULL SIZE PLOTS ON 22x34 SHEETS – 11x17 SHEETS REPRESENT 1/2 SCALE PLOTS

(c) Copyright Pulte Home Corporation – 2014

SHEET B4.1-C01

FLOOR PLAN ID

ELEVATION NUMBER 1.0

SCHEME / MIRROR –

COMMUNITY NAME

PROJECT TYPE

ISSUE DATE / DESCRIPTION 08/09/22

PRODUCTION MANAGER

4-UNIT BUILDING PLAN

ELEVATIONS - C01


PulteGroup

FLORIDA ZONE
24311 Walden Center Dr., Suite 300
Bonita Springs, Florida 34134 (239) 495-4800

BRENNAN ENGINEERING INC.

SECOND FLOOR BUILDING PLAN (4-UNIT)

SCALE: 3/16"=1'-0"

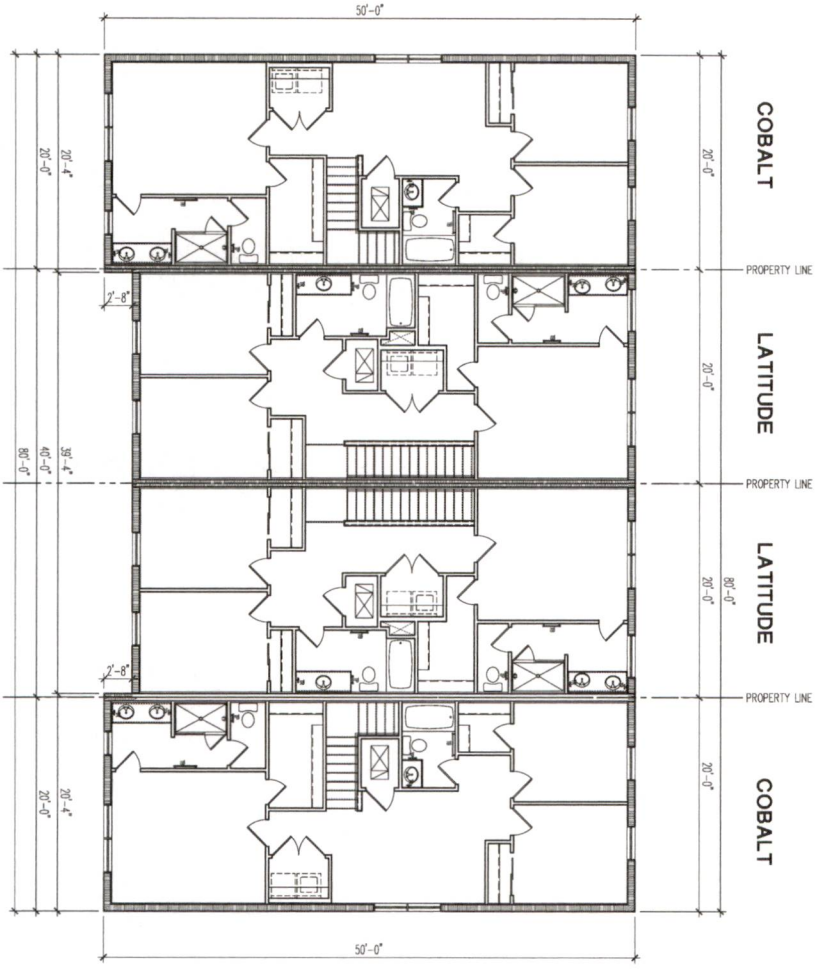

NOTE: SCALES NOTED ON DRAWINGS RELATE TO FULL SIZE PLOTS ON 22x34 SHEETS -- 11x17 SHEETS REPRESENT 1/2 SCALE PLOTS

(c) Copyright Pulte Home Corporation -- 2014

SHEET B42-C01

4-UNIT BUILDING PLAN
ELEVATIONS -C01

FLORIDA ZONE
24311 Walden Center Dr., Suite 300
Bonita Springs, Florida 34134 (239) 495-4800


BRENNAN ENGINEERING INC.




FRONT ELEVATION-4-UNIT BUILDING



REAR ELEVATION-4-UNIT BUILDING

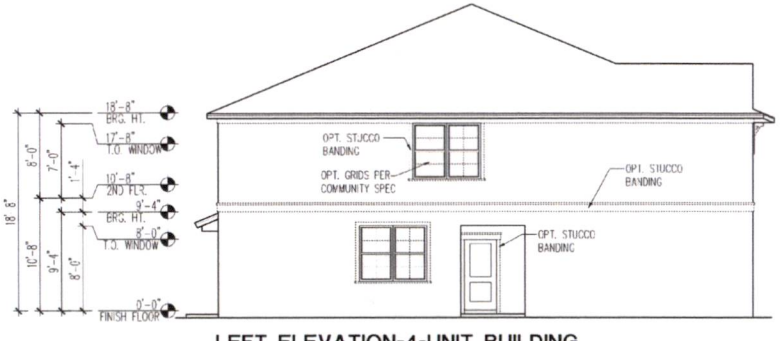

LEFT ELEVATION-4-UNIT BUILDING

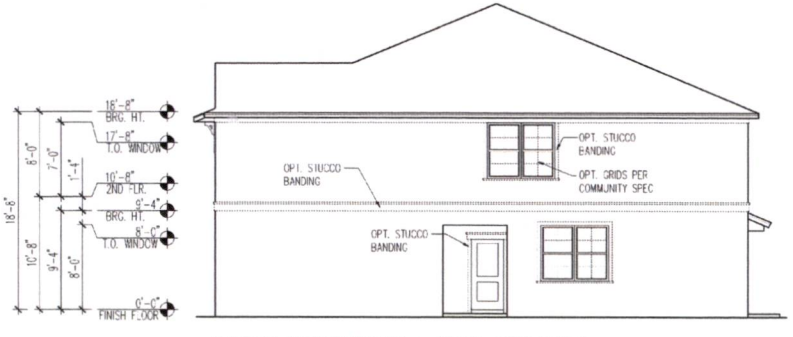

RIGHT ELEVATION-4-UNIT BUILDING

(c) Copyright Pulte Home Corporation 2014

FLORIDA ZONE
24311 Walden Center Dr., Suite 300
Bonita Springs, Florida 34134 (239) 495-6800

PulteGroup

4-UNIT ELEVATIONS
ELEVATIONS - C01

PROJECT MANAGER
CONTROL DATE: 00/00/00
REV # | DATE / DESCRIPTION
PROJECT TYPE
COMMUNITY NAME
LAYDON COMMUNITY ID
GARAGE HANDING
VERSION NUMBER 1.0
PLAN NAME / NPC
LAYDON PLAN ID
LEGACY PLAN NUMBER / NAME

SHEET B4.3-C01

BRENNAN ENGINEERING INC.
VICTOR HERNANDEZ


NOTE: SCALES NOTED ON DRAWINGS RELATE TO FULL SIZE PLOTS ON 24X34 SHEETS - TEXT SHEETS REMAIN 11"X17" SCALE PLOTS

PLOTTED: Jul 14, 2023 / Robert Bishop / J:\PWG-2K_CORE\T-LAYOUT-2022-12-14.PWG

PLOTTED: August 22, 2022 / Mark Anderson / TOWNS-20_COBALT-LATITUDE-2022-08-13.DWG

FIRST FLOOR BUILDING PLAN (6-UNIT)

SCALE: 1/4"=1'-0"

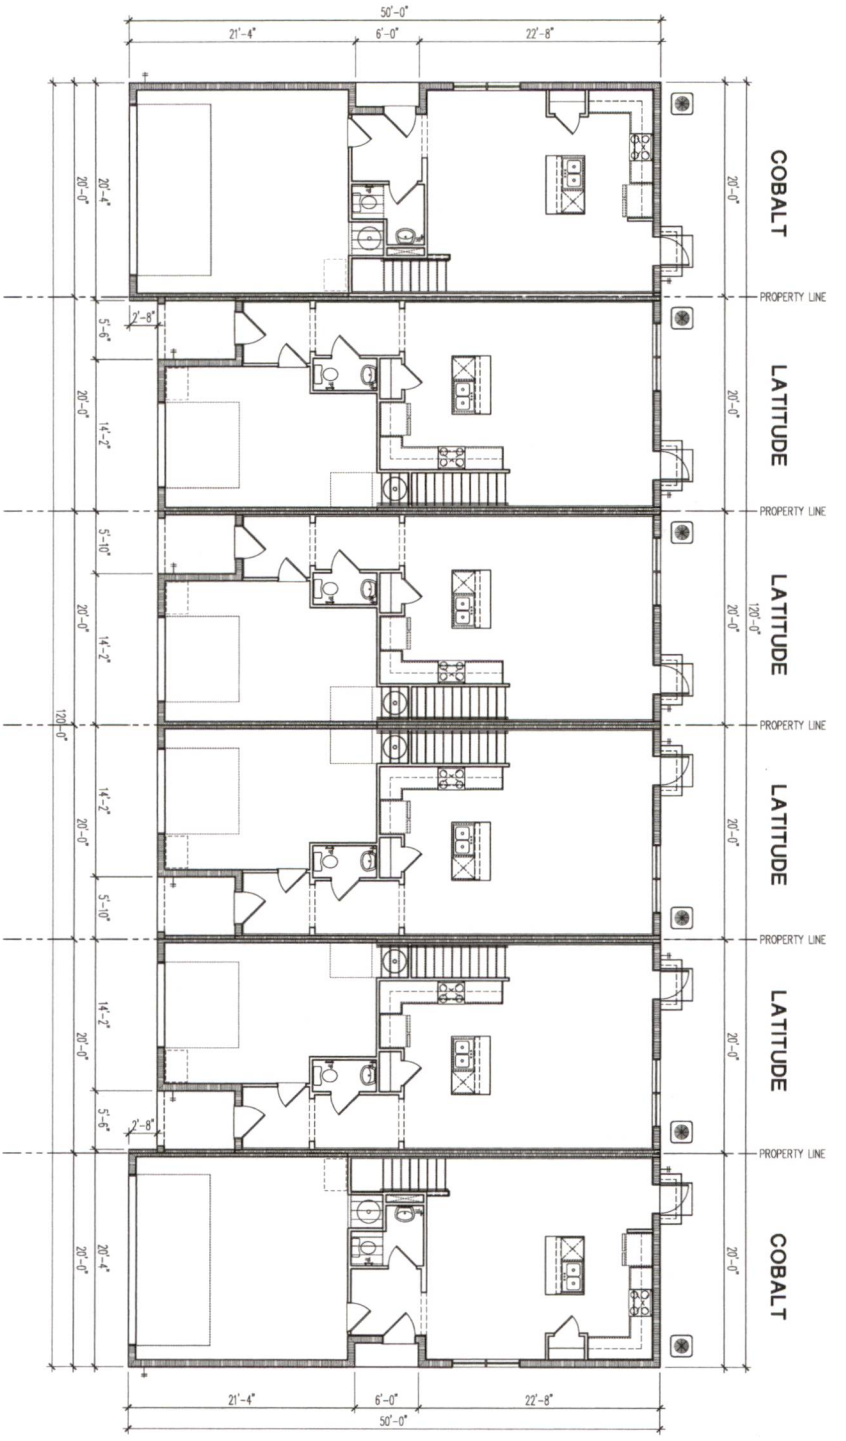

NOTE: SCALES NOTED ON DRAWINGS RELATE TO FULL SIZE PLOTS ON 22x34 SHEETS - 11x17 SHEETS REPRESENT 1/2 SCALE PLOTS

(c) Copyright Pulte Home Corporation - 2014

SHEET B6.1-CO1

ELEVATION NUMBER 1.0


6-UNIT BUILDING PLAN
ELEVATIONS -CO1

PulteGroup

FLORIDA ZONE
24311 Walden Center Dr., Suite 300
Bonita Springs, Florida 34134 (239) 495-4800

SECOND FLOOR BUILDING PLAN (6-UNIT)

SCALE: 1/8"=1'-0"

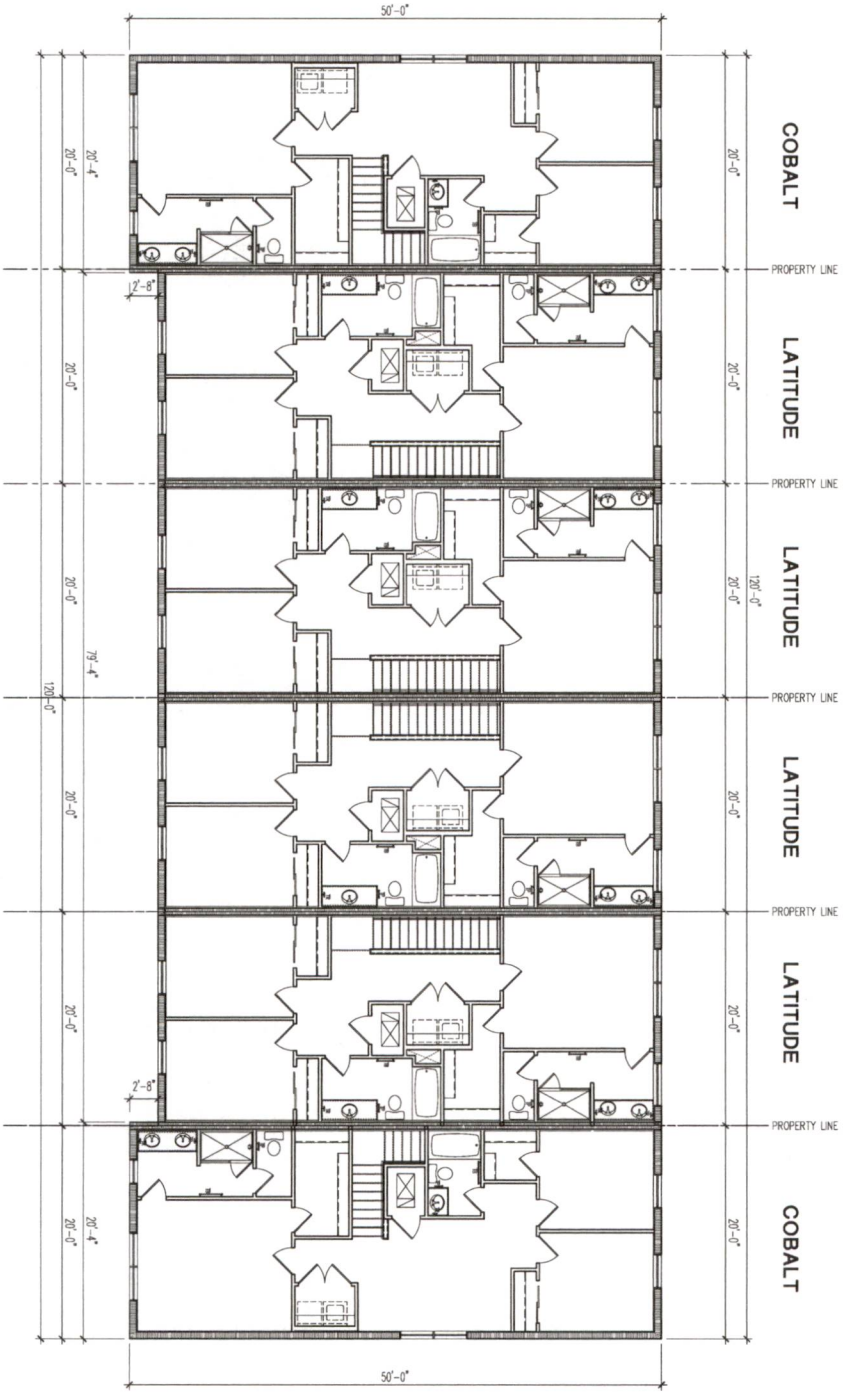

NOTE: SCALES NOTED ON DRAWINGS RELATE TO FULL SIZE PLOTS ON 22x34 SHEETS - 11x17 SHEETS REPRESENT 1/2 SCALE PLOTS

(c) Copyright Pulte Home Corporation - 2014

B6.2-C01

6-UNIT BUILDING PLAN
ELEVATIONS -C01

PulteGroup


FLORIDA ZONE
24311 Walden Center Dr., Suite 300
Bonita Springs, Florida 34134 (239) 495-4800




FRONT ELEVATION-6-UNIT BUILDING



REAR ELEVATION-6-UNIT BUILDING

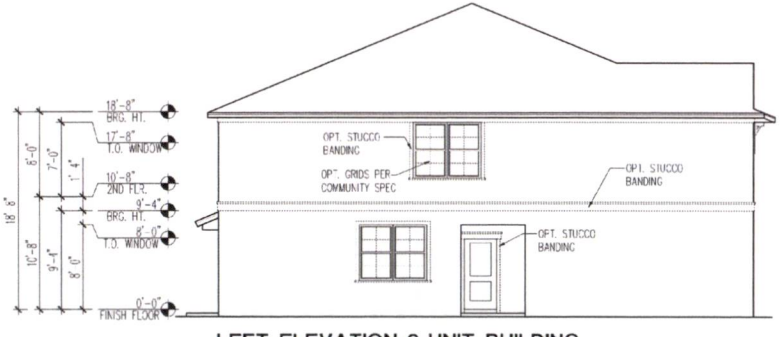

LEFT ELEVATION-6-UNIT BUILDING

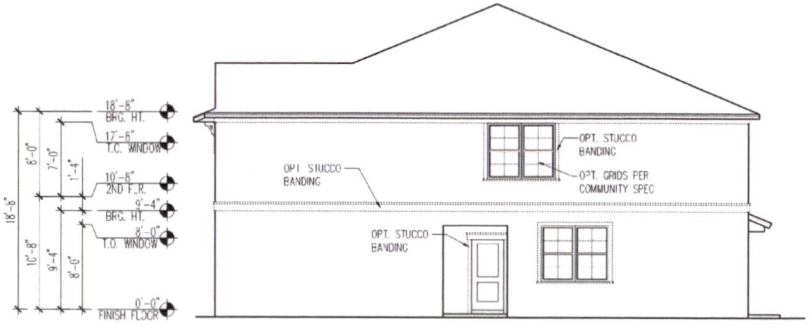

RIGHT ELEVATION-6-UNIT BUILDING

(c) Copyright Pulte Home Corporation 2014

FLORIDA ZONE
24311 Walden Center Dr., Suite 300
Bonita Springs, Florida 34134 (239) 495-4800

PulteGroup

6-UNIT ELEVATIONS
ELEVATIONS-C01

PROJECTION MANAGER
CONTROL DATE: 00/00/00
REV # | DATE / DESCRIPTION
PROJECT TYPE
COMMUNITY NAME
LAWSON COMMUNITY ID
GARAGE HANDING
VERSION NUMBER 1.0
PLAN NAME / MPC
LAWSON PLAN ID
LEGACY PLAN NUMBER / NAME

BRENNAN ENGINEERING INC.

VICTOR HERNANDEZ
FLORIDA PE NO. 72387

SHEET
B6.3-C01

NOTE: SCALES NOTED ON DRAWINGS RELATE TO FULL SIZE PLOTS ON 24x36 SHEETS - IF NOT SHEETS REPRESENT 1/2 SCALE PLOTS

PLOTTED: JAN 14, 2015 / Andrew Barnes / J:\DWGS-26-JOBS\1-CLIENTS\C-2015-01-14.DWG

	Coastal Knitting Needles		Coastal Toque White		Coastal Toque White		Coastal Knitting Needles	
1st Floor (Stucco or Siding)	SW 7672 Knitting Needles (195 193 188)		SW 7003 Toque White (231 226 218)		SW 7003 Toque White (231 226 218)		SW 7672 Knitting Needles (195 193 188)	
Loft Siding	SW 7672 Knitting Needles (195 193 188)		SW 7003 Toque White (231 226 218)		SW 7003 Toque White (231 226 218)		SW 7672 Knitting Needles (195 193 188)	
2nd Floor Siding	SW 7066 Gray Matters (167 168 162)		SW 7003 Toque White (231 226 218)		SW 7003 Toque White (231 226 218)		SW 7066 Gray Matters (167 168 162)	
Trim	SW 7067 Cityscape (127 129 126)		SW 7658 Gray Clouds (183 183 178)		SW 7658 Gray Clouds (183 183 178)		SW 7067 Cityscape (127 129 126)	
Accent	SW 7570 Egret White (223 217 207)		SW 7671 On The Rocks (208 206 200)		SW 7671 On The Rocks (208 206 200)		SW 7570 Egret White (223 217 207)	
Front Door	SW 7624 Slate Tile (96 110 116)		SW 7603 Poolhouse (128 149 160)		SW 7603 Poolhouse (128 149 160)		SW 7524 Slate Tile (96 110 116)	
Garage Door	SW 7570 Egret White (223 217 207)		SW 7658 Gray Clouds (183 183 178)		SW 7658 Gray Clouds (183 183 178)		SW 7570 Egret White (223 217 207)	
Shutters	SW 7570 Egret White (223 217 207)		SW 7603 Poolhouse (128 149 160)		SW 7603 Poolhouse (128 149 160)		SW 7570 Egret White (223 217 207)	
Shingle Roof Tamko Heritage	Thunderstrom Grey		Thunderstrom Grey		Thunderstrom Grey		Thunderstrom Grey	
Paver - Tremrom 4x8 Brick	Granite		Granite		Granite		Granite	
Gutters, Windows & Fence	Low Gloss White		Low Gloss White		Low Gloss White		Low Gloss White	

4 UNIT COLOR SCHEME

6 unit A

	Bold Dustblu		Coastal Niebla Azul		Coastal Spare White		Coastal Spare White		Coastal Niebla Azul		Bold Dustblu	
1st Floor (Stucco or Siding)	SW 9161 Dustblu (149 155 160)		SW 9137 Niebla Azul (182 195 196)		SW 6203 Spare White (228 228 221)		SW 6203 Spare White (228 228 221)		SW 9137 Niebla Azul (182 195 196)		SW 9161 Dustblu (149 155 160)	
Loft Siding	SW 9161 Dustblu (149 155 160)		SW 9137 Niebla Azul (182 195 196)		SW 6203 Spare White (228 228 221)		SW 6203 Spare White (228 228 221)		SW 9137 Niebla Azul (182 195 196)		SW 9161 Dustblu (149 155 160)	
2nd Floor Siding	SW 6253 Olympus White (212 216 215)		SW 9139 Debonair (144 160 166)		SW 6203 Spare White (228 228 221)		SW 6203 Spare White (228 228 221)		SW 9139 Debonair (144 160 166)		SW 6253 Olympus White (212 216 215)	
Trim	SW 7005 Pure White (237 236 230)		SW 7006 Extra White (238 239 234)		SW 0052 Pearl Gray (203 206 197)		SW 0052 Pearl Gray (203 206 197)		SW 7006 Extra White (238 239 234)		SW 7005 Pure White (237 236 230)	
Accent	SW 7005 Pure White (237 236 230)		SW 7006 Extra White (238 239 234)		SW 0052 Pearl Gray (203 206 197)		SW 0052 Pearl Gray (203 206 197)		SW 7006 Extra White (238 239 234)		SW 7005 Pure White (237 236 230)	
Front Door	SW 0068 Copen Blue (194 204 196)		SW 7076 Cyberspace (68 72 77)		SW 6214 Underseas (124 142 135)		SW 6214 Underseas (124 142 135)		SW 7076 Cyberspace (68 72 77)		SW 0068 Copen Blue (194 204 196)	
Garage Door	SW 6253 Olympus White (212 216 215)		SW 7006 Extra White (238 239 234)		SW 0052 Pearl Gray (203 206 197)		SW 0052 Pearl Gray (203 206 197)		SW 7006 Extra White (238 239 234)		SW 6253 Olympus White (212 216 215)	
Shutters	SW 0068 Copen Blue (194 204 196)		SW 7076 Cyberspace (68 72 77)		SW 6214 Underseas (124 142 135)		SW 6214 Underseas (124 142 135)		SW 7076 Cyberspace (68 72 77)		SW 0068 Copen Blue (194 204 196)	
Shingle Roof Tamko Heritage	Thunderstrom Grey		Thunderstrom Grey		Thunderstrom Grey		Thunderstrom Grey		Thunderstrom Grey		Thunderstrom Grey	
Paver - Tremrom 4x8 Brick	Granite		Granite		Granite		Granite		Granite		Granite	
Gutters, Windows & Fence	Low Gloss White		Low Gloss White		Low Gloss White		Low Gloss White		Low Gloss White		Low Gloss White	

6 UNIT A COLOR SCHEME

6 unit B

	Coastal Knitting Needles		Coastal Toque White		Coastal Lullaby		Coastal Lullaby		Coastal Toque White		Coastal Knitting Needles	
1st Floor (Stucco or Siding)	SW 7672 Knitting Needles (195 193 188)		SW 7003 Toque White (231 226 218)		SW 9136 Lullaby (203 212 212)		SW 9136 Lullaby (203 212 212)		SW 7003 Toque White (231 226 218)		SW 7672 Knitting Needles (195 193 188)	
Loft Siding	SW 7672 Knitting Needles (195 193 188)		SW 7003 Toque White (231 226 218)		SW 9136 Lullaby (203 212 212)		SW 9136 Lullaby (203 212 212)		SW 7003 Toque White (231 226 218)		SW 7672 Knitting Needles (195 193 188)	
2nd Floor Siding	SW 7066 Gray Matters (167 168 162)		SW 7003 Toque White (231 226 218)		SW 9137 Niebla Azul (182 195 196)		SW 9137 Niebla Azul (182 195 196)		SW 7003 Toque White (231 226 218)		SW 7066 Gray Matters (167 168 162)	
Trim	SW 7067 Cityscape (127 129 126)		SW 7658 Gray Clouds (183 183 178)		SW 7070 Site White (220 222 220)		SW 7070 Site White (220 222 220)		SW 7658 Gray Clouds (183 183 178)		SW 7067 Cityscape (127 129 126)	
Accent	SW 7570 Egret White (223 217 207)		SW 7671 On The Rocks (208 206 200)		SW 9138 Stardew (166 178 181)		SW 9138 Stardew (166 178 181)		SW 7671 On The Rocks (208 206 200)		SW 7570 Egret White (223 217 207)	
Front Door	SW 7624 Slate Tile (96 110 116)		SW 7603 Poolhouse (128 149 160)		SW 7076 Cyberspace (68 72 77)		SW 7076 Cyberspace (68 72 77)		SW 7603 Poolhouse (128 149 160)		SW 7624 Slate Tile (96 110 116)	
Garage Door	SW 7570 Egret White (223 217 207)		SW 7658 Gray Clouds (183 183 178)		SW 7070 Site White (220 222 220)		SW 7070 Site White (220 222 220)		SW 7658 Gray Clouds (183 183 178)		SW 7570 Egret White (223 217 207)	
Shutters	SW 7570 Egret White (223 217 207)		SW 7603 Poolhouse (128 149 160)		SW 7076 Cyberspace (68 72 77)		SW 7076 Cyberspace (68 72 77)		SW 7603 Poolhouse (128 149 160)		SW 7570 Egret White (223 217 207)	
Shingle Roof Tamko Heritage	Thunderstrom Grey		Thunderstrom Grey		Thunderstrom Grey		Thunderstrom Grey		Thunderstrom Grey		Thunderstrom Grey	
Paver - Tremrom 4x8 Brick	Granite		Granite		Granite		Granite		Granite		Granite	
Gutters, Windows & Fence	Low Gloss White		Low Gloss White		Low Gloss White		Low Gloss White		Low Gloss White		Low Gloss White	

6 UNIT B COLOR SCHEME

©COPYRIGHT 2020 PG

Florida Zone
24311 Walden Center Dr., Suite 300
Bonita Spring, Florida 34134 (239)405-6800 (770)381-3450

PulteGroup

COTTAGE DISTRICT

COLOR SCHEME

PRODUCT MANAGER

RELEASE

DATE: 01/24/2018

PROJECT TYPE: Single Family

SPECIFICATION LEVEL: Pulte

PLAN NAME: Cobalt/Latitude

NPC CHILD MANGER

SHEET: CS1

BRENNAN ENGINEERING INC.
7805 S. DIXIE HWY. STE. 400
BOCA RATON, FLORIDA 33432
(561) 395-7740
E.B. # 7686 P.E. # 72387

VICTOR HERNANDEZ

Colorized Architectural Renderings

Hamden – CO6 Scheme



Colorized Architectural Renderings

Browning – CO1 Scheme



Colorized Architectural Renderings

Chapman – CO6 Scheme



Colorized Architectural Renderings

Cobalt Latitude – 6A Scheme



Colorized Architectural Renderings

Cobalt Latitude – 6B Scheme



Sustainable Development Standards – Pulte Cottage District

Required Sustainable Development Standards, Table 2-1

1. Required Sustainable Development Standards*		Details
Outdoor Lighting	Utilization of warm white LED lighting for parking lots, pathway lighting, accent lighting and exterior building lighting.	LED lighting has been utilized in all applicable areas.
Butterfly Attracting Landscape Material	The landscape plan is designed to utilize a minimum of 5% butterfly attracting shrubs and trees in the planting scheme, with a minimum of three (3) different species of plant material.	The landscape plan has been proposed to include a minimum of 5% butterfly attracting shrubs with 6 diverse species.
White Roof	Required for all products utilizing flat surfaces, roof must be white.	Where applicable, white roofing has been included.

Sustainable Development Options and Points, Table 3-1

Standard Category: **Energy**	Practice	Points Awarded	Details
	Efficient Cooling	2	All air conditioners are Energy Star qualified. Minimum SEER 16.
	Efficient Water Heating	2	At least 75% of hot water on premises is heated via Energy Star Certified water heaters or solar water heaters.
	Building Color	2	Utilization of white or cool light colors for the body of buildings to reflect rather than absorb heat and reduce cooling costs. Accent and trim colors are not limited to these choices.
	Lighting	1	LED lighting for building interiors for 100% of proposed lighting.
	Energy Star Appliances	2	All appliances within a building are 100% Energy Star.
	Insulation	2	Increased insulation to achieve a minimum R-19 in walls and R-38 in the ceiling.
Standard Category: **Urban Nature**	Practice	Points Awarded	Details

	Tree Canopy	3	Provide canopy trees in an amount that exceeds 15% of the minimum required trees.
Standard Category: **Other Sustainable Development Opportunities**	Practice	Points Awarded	
	Sustainability Education Program for HOA and Energy Conserving Site Layout	6	The HOA will be responsible for drafting and providing residents with a toolkit for energy conservation and sustainable best practices. This initiative is directly aligned with the Sustainable Development Standards Code Section, as it promotes the conservation of energy, sustainability, and public health. The Sustainable Education Program will be centered on waste management, water use, energy efficiency, and building management as detailed in the bullets below. Please note that the program is meant to serve both the residents and the HOA board dually. Additionally, 63% of all units on site are positioned so that their long axis (longest side) runs east to west. This reduces overall energy consumption dramatically, as it reduces direct solar exposure. See this page for more information, from the Florida Department of Agriculture. This practice more than aligns with the Sustainable Development Standards Code Section as it is a known best practice in Florida for conserving energy and creating more efficient, sustainable designs. https://www.myfloridahomeenergy.com/help/library/choices/orientation/#sthash.3S5rjAFB.dpbs
Total Points all Categories:		20*	

*Requesting Variance for relief from providing Electric Vehicle Charging Stations as this is 100% workforce housing.

Amended Conditions of Approval

Project Name: Pulte Cottage District New Master Plan and New Site Plan
File number: NMP, NWSP-2023.06.4139
Reference: 4th review of plans identified as a New Major Site Plan and New Master Plan with a December 6, 2023 Planning and Zoning Department date stamp marking.

DEPARTMENTS		INCLUDE	REJECT
ENGINEERING / PUBLIC WORKS / FORESTRY / UTILITIES			
Comments:			
1.	Prior to permit application, an addressing plan in accordance with the LDR Chapter 4, Article VIII, Section. 3.C. shall be submitted for review and approved by the City's addressing committee.	X	
2.	At time the Engineer of Record submits plans for a Land Development Permit to the Engineering Division, an in-depth review will take place. Site plan approval does not constitute a waiver of the engineering requirements. Any deviation from the utility and infrastructure standards contained within the 2010 LDR or the Engineering Design Handbook and Construction Standards requires the approval of a waiver application, which is subject to review and approval by the City Engineer. A request for an Engineering waiver shall be reviewed in accordance with the 2010 LDR Ch. 2. Art. III. Sec. 5. If a waiver is granted in connection with a site plan, then such waiver shall remain valid as long as the corresponding site plan approval remains in effect, or unless there is any amendment to the original waiver. Any subsequent revisions that result in a modification to the approved site plan may be subject to P&Z approval.	X	
3.	Utilities, including, but not limited to power and light, telecommunications, water, sewer, wiring to streetlights, and gas located within the property and along the perimeter of the property shall be installed underground in accordance with the current Engineering Design Handbook and Construction Standards. The developer shall make necessary cost and other arrangements for such underground installations with each of the persons, firms, or corporations furnishing utility service involved. Should the undergrounding of Florida Power & Light (FPL) utilities be deemed infeasible by FPL, the developer shall provide a cost estimate from a Professional Engineer for the required undergrounding and submit a payment in-lieu of undergrounding totaling the full expense required to complete the project, at time of permitting.	X	
4.	Civil Plans and Landscape Plans shall show all utility easements, underground utility lines and above ground appurtenances, including but not limited to power and light, telecommunication, water, sewer, cable television, wiring to streetlights, and gas in	X	

DEPARTMENTS	INCLUDE	REJECT
accordance with the current Engineering Design Handbook and Construction Standards and the 2010 LDR Ch. 4. Art. VIII. Sec. 3.B.1.		
5. The owner/developer shall coordinate a Developer's Agreement with the City to mill and overlay the full width of following roadways: 1. NE 1st Street from NE 4th Avenue to NE 5th Avenue, including the full intersections thereof; and 2. NE 4th Avenue from Seacrest Boulevard to NE 1st Street; and 3. NE 5th Avenue from Seacrest Boulevard to NE 1st Street. The City may contribute to the cost of the mill and overlay project for the portions not strictly required by the Land Development Regulations.	X	
6. Prior to the issuance of a building permit, the applicant shall submit and obtain final plat approval from the Engineering Division along with all applicable fees, maintenance and use covenants, condominium documents, deeds, or other legal documents. The final plat shall conform to the corresponding approved master plan.	X	
7. Prior to the issuance of a building permit, the applicant shall submit and obtain the Land Development Permit from the Engineering Division for any drainage, storm water and wastewater systems, and the other required improvements as described in LDR Ch. 4. Art. VIII. (Utilities, and Infrastructure Design Standards). Once the plans are found to be acceptable, the City Engineer or designee shall issue a written statement of technical compliance, and notify the applicant of any fees and surety. The LDP shall be issued by the Engineering Division once the aforementioned items, the final plat, and any other documents required by the City Engineer or designee, are found to be acceptable and meets the provisions of the LDR.	X	
8. Prior to the issuance of a building permit, the applicant shall obtain and submit a copy of all permits from outside agencies such as Florida Department of Transportation (FDOT), South Florida Water Management District (SFWMD), Lake Worth Drainage District (LWDD), Florida Department of Environmental Protection (FDEP), Palm Beach County Health Department (PBCHD), Palm Beach County Engineering Department (PBCED), Palm Beach County Department of Environmental Resource Management (PBCDERM), and any others as required.	X	

DEPARTMENTS	INCLUDE	REJECT
UTILITIES		
1. Meters shall be set in grassy area generally a common property line. No meters shall be installed in area with pavers.	X	
2. The City cleanouts shall be installed in grassy area whenever possible. City cleanouts located in paved areas shall be installed within a concrete collar, and mini-handholes are also required.	X	
3. A general hold harmless agreement is required for all the water mains located along the pavers, and the cleanout located in paved areas.	X	
4. Ensure all utility easements are provided to the satisfaction of the Utilities Department.	X	
FIRE		
Comments: None. All previous comments acknowledged.		
POLICE		
1. Landscaping shall not conflict with lighting to include long-term tree canopy growth.	X	
2. Landscaping should not obstruct view from doors, windows or walkways.	X	
3. Security measures at the construction site should include a fenced staging area to store equipment and park machinery.	X	
4. The staging area must be visible from an accessible roadway to allow effective police patrol. Lighting must allow complete visibility to the area. Quality padlocks are recommended for all storage trailers and equipment trailers, and park within staging area.	X	
BUILDING		
1. Prior to issuance of a building permit, provide finished floor elevations to be at least 12" above the crown of the road	X	
PUBLIC ART		
Comments: None. All previous comments acknowledged.		
PLANNING AND ZONING		
Comments:		
1. An application for a variance (ZCVL-2023.06.4139) was submitted to obtain relief from the Electric Charging Stations requirement of the Sustainable Development Standards. Approval of the New Major Site Plan and Master Plan applications are contingent upon the approval of the Variance application. Should the Variance not be approved, the applicant shall provide Electric Charging Stations in accordance with Part III, Chapter 4, Article XIII, Section 2. Required Sustainable Development Standards (Table 2-1).	X	

DEPARTMENTS		INCLUDE	REJECT
2.	Approval of the Major Master Plan and Site Plan applications are contingent upon approval of the Rezoning application (REZN-2023.06.4139).	X	
3.	The project's approval is conditioned upon its participation in the Palm Beach County Workforce Housing Program.	X	
4.	Prior to the issuance of a building permit, recordation of a restrictive covenant for the workforce housing shall be executed and provided to the city.	X	
5.	Prior to approval of any building permit, landscape buffers and strips shall be platted as a separate tract and maintained by the residents as the project's common area (separate from the townhomes and single-family residential lots) to ensure that the required landscape buffer is not disturbed.	X	
6.	For permit review and approval, provide additional landscaping along Lot 1 to further buffer and beautify the residential building wall visible from Seacrest Blvd.	X	
7.	For permit review and approval, provide a landscape easement on Lot 1 of the 5' landscape buffer.	X	
8.	For permit review and approval, list the numerical building envelope setbacks on the typicals (front, rear setbacks).	X	
9.	For permit review and approval, remove notes of "optional" on all townhome design features and embellishments shown on sheet B4.3-CO1 of the Architectural Plan.	X	
10.	For permit review and approval, identify the proposed signature trees on the Landscape Plan.	X	
11.	For permit review and approval, provide elevations of the covered bicycle rack.	X	
12.	Prior to a building permit, provide a Sustainable Bonus Program acceptable to City Staff. Should the Sustainable Bonus Program require a change to the project site plan, a Minor Site Plan modification may be required.	X	
13.	Should the Sustainable Bonus Program include any educational materials for residents as part of its requirements, the applicant shall provide the entire package/program and be deemed acceptable to City Staff prior to approval of a building permit.	X	
14.	Homeowner's Association (HOA) or Property Owner's Association (POA) documents shall require garages to remain clear and available for vehicle parking or storage only. Residential storage	X	

DEPARTMENTS	INCLUDE	REJECT
that impedes on the minimum required area required for parking within the garage is prohibited.		
COMMUNITY REDEVELOPMENT AGENCY		
Comments: None. All previous comments acknowledged.		
CITY COMMISSION CONDITIONS		
Comments: None.		

City of Boynton Beach
Agenda Item Request Form

Meeting Date: 04/15/2025

Discuss and provide an update on Fire Station #3, to also include a State of the Fire Department.

Requested Action: Requested by Commissioner Kelley.

Explanation of Request: N/A

How will this affect city programs or services? N/A

Account Line Item and Description: N/A

Fiscal Impact: N/A

City of Boynton Beach
Agenda Item Request Form

Meeting Date: 04/15/2025

Discussion item relating to candidate filing fees and sign bonds.

Requested Action: Direct staff to prepare an Ordinance relating to proof of residency, filing fees, and sign bonds.

Explanation of Request: Discussion item relating to candidate filing fees and sign bonds.

Account Line Item and Description: N/A

Fiscal Impact: N/A

Attachments:
Campaign Filing Fees and Bond Fees.pptx



City Attorney's Office

Campaign Filing Fee and Sign Bond Fee

April 4, 2025

Campaign Filing Fees

Comparisons

- Doral - $100
- Coral Gables - $200
- Hialeah - $100 qualifying fee and an election assessment of $440.00 (1% of the annual salary of the office sought, which is required by 99.093, Fla. Stat.) from the campaign account.

Political Sign Bond Fee

- Section 106.1435, Fla. Stat. expects the removal of all political campaign advertisements within 30 days after withdrawal, elimination, or election to office.

- Also allows the City to charge a candidate for the actual cost of removal and expressly allows the City to impose additional or more stringent requirements.



Political Sign Bond Fee



Comparisons

- Doral - $500. Fee is returned to candidate only if all signs have been removed within 7 calendar days of the election.
- Hallandale Beach - $200. The City returns $100 once signs removed and keeps the other $100 to cover administrative costs. Exception for candidates pursuant to Section 99.093(2), Fla. Stat.
- Miami Springs - $200. Requires removal of all signs within 7 days.
- Hialeah - $150 for anyone installing 50+ signs. Exception for candidates pursuant to Section 99.093(2), Fla. Stat.

End of Presentation

City of Boynton Beach
Agenda Item Request Form

Meeting Date: 04/15/2025

Discussion on creating a charter review committee.

Requested Action: Requested by Commissioner Turkin.

City of Boynton Beach
Agenda Item Request Form

Meeting Date: 04/15/2025

Set a date and time for a proposed workshop to discuss Code Enforcement and Code Enforcement Ordinances.

Requested Action: Requested by Commissioner Turkin.



Animal Control Presentation

Joe DeGiulio

Chief of Police

Historical Information

- The City of Boynton Beach used to maintain their own animal shelter and had two (2) employees, closed in the late 90's.
- The Police Department reclassified the position to an Animal Cruelty Investigator (ACI) in the Police Support Services Division on October 1, 1999.
- The ACI retired on April 30, 2024, after 30 years of employment.
- May 1, 2024, the ACI was brought back as a temporary employee with the Police Department.
- ACI position was not included in 24/25 budget, reclassified to a position responsible for recruiting/hiring/staffing and vacant position is now being reclassified to a Real Time Crime Center Analyst

BBPD's Plan to Cover Animal Cruelty's Responsibilities

- Dedicate a full-time Public Safety Aide (PSA) to handle the manner and keeping issues, minor neglect violations, nuisance calls. PSA will be a certified animal care and control officer through FSS and authorized to issue civil citations.
- Continue road patrols response to Calls for Service (CFS) for animal related calls. Historical data shows road patrol has handled 75% of animal related CFS
- Continue providing training to Road Patrol, Public Safety Aides, Code Officers and training for Park Rangers in the future. (Cross-training)
- Utilize county resources already in place for the 38 municipalities to assist with dog-bites, dangerous dogs, and other nuisance issues.
- Dedicate Detectives to handle any cruelty case involving an investigation.
- Identify officers on each platoon as the dedicated Animal Cruelty/Care and Control points of contact as an ancillary duty. (Force Multiplier)
- Continue to use outside vendor, Extreme Pest Control, for dead animal calls.
- Retired Animal Cruelty Investigator on contract for training and consulting.

BBPD's Plan to Cover Animal Cruelty's Responsibilities

- The responsibilities of the Animal Cruelty Investigator have been dispersed throughout the PD and City to:
  - Police Department
    - Road Patrol-Responding to calls when the PSA is not available
    - Public Safety Aide-will have one PSA that will solely handle animal related tasks and be ACC certified
    - Special Victim's Unit (for Criminal Investigations)
  - Community Standards-will be used as a resource for above officers
  - Palm Beach County Animal Care and Control-will be used as a resource for above officers
- The Boynton Beach Police Department was the only municipal police department in Palm Beach County that had its own Animal Cruelty Investigator (Civilian Officer).
- Other municipal police departments were surveyed and stated they utilize the county resources and have officers/detectives handle the criminal offenses.

Community Standards

14 calls received since October 1, 2024

10 calls received a response from Community Standards.

4 were unfounded or forwarded to Animal Care & Control.

Case Number	Reason for Call
24-2841	Complaint - Dog without a leash.
24-2561	Complaint – Pet without a leash.
25-188	Manner of keeping & county registration.
25-163	Requested information on leash law.
25-15	Dog kept in crate – animal w/o adequate shelter.
24-3204	Manner of keeping.
24-3216	Complaint – Loose dog.
24-3356	Leash Law.
24-3003	Manner of keeping.
24-2729	Manner of keeping.
No case opened	Possible cat hoarder.
No case opened	Dog killed dog.
No case opened	Complaint – Barking dog.
No case opened	Leash law.

Police Department

190 Calls for Service (CFS) w/Response since October 1, 2024 – March 23, 2025.

Total Calls – Officer Response: 190

Animal Call – 171

Animal Bite – 19

Total Reports Created – 45

Animal Call – 28

Animal Bite – 17

Charges Filed: 1

Conservation – Animals – Torment Deprive Mutilate Kill | 828.12(1)

BBPD Calls for Service
January 8 2024 – March 23, 2025

Total Calls for Service: 872
Animal Call – 822
Animal Bite – 50

Total Reports Created: 190
Animal Call – 147
Animal Bite – 43

Total Calls – Officer Response: 872
Animal Call – 822
Animal Bite – 50

BBPD Animal Cruelty Charges
January 8 2024 – March 23, 2025

Charges Filed	Amount
Conservation – Animals – Abandon/Confine WO Food Water Exercise | 828.13	1
Conservation – Animals – Abandonment of Animal | 828.13(3)	3
Conservation – Animals – Torment Deprive Mutilate Kill | 828.12(1)	3
Conservation – Animals – Torture Inflict Pain Serious Physical Inj Death | 828.12(2)	1
Grand Total	**8**

**Since 2020, the BBPD averages 7 filed criminal cases and responds to on average 600 CFS per year*

BBPD ANIMAL SERVICES

BBPD has always, and will continue to, provide animal control services to the Boynton Beach community. Do you have an animal-related concern? Learn about your options below. ⬇

ANIMAL BITE/AGGRESSION



HIGH PRIORITY: CALL 911

This type of incident would require an immediate response.
If you encounter a loose, aggressive animal, one that is threatening, or in imminent danger, or if you or someone you know has been bitten by an animal, call 911 and a BBPD Officer will respond.

INJURED/LOOSE ANIMAL

MODERATE PRIORITY: CALL 561-732-8116

This type of incident would be considered a non-emergency response.
To report a non-aggressive, loose, injured, or found animal, call the Non-Emergency line at 561-732-8116, and a BBPD Officer will respond once available.

COMPLAINTS/CONCERNS



NON-EMERGENCY: EMAIL AnimalServices@bbfl.us

To submit an animal complaint, nuisance, or any concern that is delayed, residents should send a detailed email to BBPD Animal Services.
Unless actively occurring, unleashed animal complaints should be submitted via email. Emails will be reviewed and action will be taken if necessary.

DEAD ANIMALS



Per City of Boynton Beach Ordinance 97-47 Sec. 4-11, it is the responsibility of the owner of the dead animal or the owner of the premises upon which the animal is located to remove the animal. If the animal has no identifiable owner, or if it is found in the right of way or roadway, call the Non-Emergency line at 561-732-8116 and BBPD Dispatch will contact a service provider to remove the animal.


BBPD
ANIMAL SERVICES
PUBLIC SAFETY AIDE
BOYNTON BEACH

Member-Requested Participation Addendum (MPA)

This Addendum ("**MPA**") is entered into by the Florida Department of Management Services, ("**Member**" or "**Florida DMS**") and Henry Schein Medical, a division of Henry Schein Inc., with a principle address of 135 Duryea Road Melville, NY 11747 ("**Vendor**") and the MMCAP Infuse, an agency of the State of Minnesota ("**MMCAP Infuse**"), regarding MMS2200734 ("**Agreement**").

WHEREAS, MMCAP and Vendor executed the Agreement on August 31, 2023.

WHEREAS, Member and Vendor wish to amend the terms and conditions of the Agreement to address the matters of Member.

WHEREAS, MMCAP Infuse has sole approval authority to any changes to the Agreement, thus is a signatory to this MPA.

WHEREAS, Member, MMCAP Infuse, and Vendor do not intend to alter, amend, interfere, modify, or adjust the contractual relationship of MMCAP Infuse and Vendor nor the relationship between any other member of MMCAP and Vendor.

THEREFORE, in consideration of the mutual promises contained below, and other good and valuable consideration, the receipt and sufficiency of which is hereby acknowledged the parties agree as follows:

I. DEFINITIONS

A. **Membership**: Means the joint power cooperative comprised of the MMCAP Infuse authorized states, departments, facilities, and other municipalities.
B. **Customer**: Means the authorized departments, facilities, and other municipalities approved by Member and MMCAP Infuse to access and use this MPA.

II. EFFECTIVE DATE AND TERM

A. **Effective Date**: This MPA is effective on November 1, 2023, or the date all signatures have been obtained, whichever is later
B. **Expiration Date:** Coincides with the Agreement termination date.
C. **Termination**: This MPA terminates upon:
   1. Thirty calendar days' written notice to the other parties; or
   2. The termination of the Agreement; or
   3. Written agreement executed by all parties.

III. SCOPE

A. This MPA is an addendum to the Agreement, and all subsequent amendments, executed by MMCAP Infuse and Vendor. The terms of the Agreement, as amended, and this MPA shall govern the contractual relationship between Member and Vendor. The most current iteration of the Agreement, which shall be incorporated into **Exhibit A**, can be viewed by Member and Customers on MMCAP's website located at https://members.infuse-mn.gov/user/login?destination=/contract-documents. A copy of these documents can also be obtained by contacting the Florida DMS contract manager. MMCAP Infuse agrees to provide written notice updating Florida DMS on any amendments to the Agreement. Vendor agrees to, where applicable, maintain a current and complete punchout catalog for use by Florida DMS and Customers.
B. **Exhibit B**: Which is attached and incorporated herein identifies the language to be incorporated into the contractual relationships between Member and Vendor. In the event of any conflict between the terms of the Agreement, as amended and incorporated into Exhibit A and Exhibit B of this MPA, the terms of Exhibit B will supersede as between Member and Vendor. Neither MMCAP Infuse, the State of Minnesota, nor any other party of the Membership are bound by the terms of Exhibit B.

IV. GENERAL PROVISIONS

A. **Assignment**: Except as required by law, neither the Member nor Vendor will assign, delegate, or transfer any rights or obligations under this MPA without the prior written consent of MMCAP Infuse.

B. **Counterparts and Electronic Signature**: The MPA cannot be executed in counterparts and will not be enforceable until MMCAP Infuse has obtained all required signatures. If requested by MMCAP, Member and Vendor expressly agree to conduct transactions under the MPA by electronic means (including, without limitation, with respect to execution, delivery, storage and transfer of this MPA by electronic means and to the enforceability of this electronic agreement). MMCAP Infuse will be deemed to have control of the authoritative copy for the electronic transferable record, in each case regardless of whether applicable law recognizes electronic transferable records or control of electronic transferable records and regardless of whether this MPA is an electronic record or transferable record. Member and Vendor will cooperate with and take all actions required by MMCAP Infuse in order for this MPA to be a transferable record, to ensure that MMCAP Infuse has control of the authoritative copy of such transferable record.

C. **Amendments**: Any amendment or modification to this MPA must be in writing and will not be effective until executed by Vendor, the Member, and MMCAP Infuse.

IN WITNESS WHEREOF, the undersigned parties have caused this MPA to be signed on their behalf intending to be bound thereby.

BY AND BETWEEN:

FOR THE MEMBER:
STATE OF FLORIDA
Department of Management Services

Signature: DocuSigned by: Tom Berger 4810BB6123514E1...
Printed: Tom Berger
Title: Director
Date: 11/14/2023 | 9:30 AM EST

VENDOR (Henry Schein Medical, a division of Henry Schein Inc.):

Signature:
Printed: Jeff Klingler
Title: VP & GM, U.S. Specialty Distribution Group
Date: 11/13/2023

IN AN APPROVAL CAPACITY ONLY:

State of Minnesota for MMCAP Infuse
In accordance with Minn. Stat. § 16C.03, subd. 3

Signature: DocuSigned by: James Babbitt DDE5B1490A484FC...
Printed: James Babbitt Date: 11/14/2023

Minnesota Commissioner of Administration
In accordance with Minn. Stat. § 16C.05, subd. 2

Signature: DocuSigned by: Christina Fox 126B5884704A473...
Printed: Christina Fox Date: 11/15/2023

EXHIBIT A

Master Contract, Contract Pricing, other applicable legal documents, and all subsequent amendments thereto

MMS2200734 MMCAP. The most current iteration of the Agreement is incorporated herein into Exhibit A. The Agreement, and all subsequent amendments, can be viewed by Member and Customers on MMCAP's website located at https://members.infuse-mn.gov/user/login?destination=/contract-documents. A copy of these documents can also be obtained by contacting the Florida DMS contract manager.

EXHIBIT B

Language Modification of the Agreement

The following terms and conditions are entered into between Vendor and the Member and are incorporated in the documents incorporated in Exhibit A. Neither MMCAP Infuse, the State of Minnesota, nor the Membership (except for the Member and applicable Facilities), are bound by the terms within this Exhibit.

1. All references to "State" will equate to the State of Florida.
2. All references to "supplier" or "Contractor" will equate to Vendor.
3. All references to "Contract" will equate to MPA.

Modification of Terms:

1. **Payment Invoicing**. The Vendor will be paid in accordance with section 215.422, F.S., upon submission of proper invoices to the Customer after delivery and acceptance of commodities or contractual services is confirmed by the Customer. Invoices must contain detail sufficient for an audit.
2. **Orders.** Vendor must be able to accept the State of Florida Purchasing Card and MyFloridaMarketPlace (MFMP) purchase orders.

Additional Terms:

1. **Travel.** Travel expenses are not reimbursable unless specifically authorized by the Customer in writing and may be reimbursed only in accordance with section 112.061, Florida Statutes.
2. **Annual Appropriation.** Pursuant to section 287.0582, Florida Statutes, if the MPA binds the State of Florida or an agency for the purchase of services or tangible personal property for a period in excess of one fiscal year, the State of Florida's performance and obligation to pay under the MPA is contingent upon an annual appropriation by the Florida Legislature.
3. **Florida Transaction Fees.** The State of Florida, through the Department of Management Services, has instituted MyFloridaMarketPlace, a statewide eProcurement system pursuant to section 287.057(24), Florida Statutes. All payments issued by Facilities to registered Vendors for purchases of commodities or contractual services under Chapter 287, F.S. shall be assessed Florida Transaction Fees of one percent (1%) as prescribed by Rule 60A-1.031, Florida Administrative Code, or as may otherwise be established by law. Vendors shall pay the Florida Transaction Fee and are subject to automatic deduction of the Florida Transaction Fee, when automatic deduction becomes available. Member understands that the Vendor will adjust pricing in the Agreement and/or amend the discounts the Vendor provides to Florida Customers to reflect the Florida Transaction Fee. Vendors shall submit any monthly reports required pursuant to Rule 60A-1.031, F.A.C.. All such reports and payments are subject to audit. The Agency will have grounds for declaring the Vendor in default if the Vendor fails to comply with the payment of the Florida Transaction Fee or reporting of payments, which may subject the vendor to being suspended from business with the State of Florida.
4. **Respect.** Subject to the agency determination provided for in Section 413.036, Florida Statutes, the following statement applies:

   IT IS EXPRESSLY UNDERSTOOD AND AGREED THAT ANY ARTICLES THAT ARE THE SUBJECT OF, OR REQUIRED TO CARRY OUT, THIS MPA SHALL BE PURCHASED FROM A NONPROFIT AGENCY FOR THE BLIND OR FOR THE SEVERELY HANDICAPPED THAT IS QUALIFIED PURSUANT TO CHAPTER 413, FLORIDA STATUTES, IN THE SAME MANNER AND UNDER THE SAME PROCEDURES SET FORTH IN SECTION 413.036(1) AND (2), FLORIDA STATUTES; AND FOR PURPOSES OF THIS MPA THE PERSON, FIRM, OR OTHER BUSINESS ENTITY CARRYING OUT THE PROVISIONS OF THIS MPA SHALL BE DEEMED TO BE SUBSTITUTED FOR THE STATE AGENCY INSOFAR AS DEALINGS WITH SUCH QUALIFIED NONPROFIT AGENCY ARE CONCERNED.

   Additional information about the designated nonprofit agency and the commodities or contractual services it offers is available at http://www.respectofflorida.org.
5. **Pride.** Subject to the agency determination provided for in Sections 946.515 and 287.042(1), Florida Statutes, the following statement applies:

   IT IS EXPRESSLY UNDERSTOOD AND AGREED THAT ANY ARTICLES WHICH ARE THE SUBJECT OF, OR REQUIRED TO CARRY OUT, THIS MPA SHALL BE PURCHASED FROM THE CORPORATION IDENTIFIED

UNDER CHAPTER 946, F.S., IN THE SAME MANNER AND UNDER THE SAME PROCEDURES SET FORTH IN SECTION 946.515(2) AND (4), FLORIDA STATUTES; AND FOR PURPOSES OF THIS MPA THE PERSON, FIRM, OR OTHER BUSINESS ENTITY CARRYING OUT THE PROVISIONS OF THIS MPA SHALL BE DEEMED TO BE SUBSTITUTED FOR THIS AGENCY INSOFAR AS DEALINGS WITH SUCH CORPORATION ARE CONCERNED.

Additional information about PRIDE and the commodities or contractual services it offers is available at http://www.pride-enterprises.org.

6. **Vendor Certification.** The Department may, at its option, terminate the MPA if the Vendor is found to have submitted a false certification as provided under section 287.135(5), F.S., or been placed on the Scrutinized Companies with Activities in Sudan List or the Scrutinized Companies with Activities in the Iran Petroleum Energy Sector List, or been engaged in business operations in Cuba or Syria, or to have been placed on the Scrutinized Companies that Boycott Israel List or is engaged in a boycott of Israel.
7. **Cooperation with Inspector General.** Pursuant to section 20.055(5), F.S., the Vendor understands and will comply with its duty to cooperate with the Inspector General in any investigation, audit, inspection, review, or hearing. Upon request of the Inspector General or any other authorized State official, the Vendor must provide any information the Inspector General deems relevant to the Vendor's integrity or responsibility. Such information may include, but will not be limited to, the Vendor's business or financial records, documents, or files of any type or form that refer to or relate to the MPA. The Vendor will retain such records for the longer of five years after the expiration of the MPA, or the period required by the General Records Schedules maintained by the Florida Department of State, at the Department of State's Records Management website. The Vendor' agrees to reimburse the State of Florida for the reasonable costs of investigation incurred by the Inspector General or other authorized State of Florida official for investigations of the Vendor's compliance with the terms of this or any other agreement between the Vendor and the State of Florida which results in the suspension or debarment of the Vendor. Such costs will include but will not be limited to: salaries of investigators, including overtime; travel and lodging expenses; and expert witness and documentary fees. The Vendor agrees to impose the same obligations to cooperate with the Inspector General and retain records on any subcontractors used to provide goods or services under the MPA.
8. **Financial Consequences of Non-Performance.** Pursuant to section 287.058(1)(h), Florida Statutes, financial consequences for non-performance are required. The Vendor will be assessed a non-performance retainage equivalent to 10% of the total invoice amount or as specified in the MPA. The retainage will be applied to the invoice for the then-current billing period. The retainage will be withheld until the Vendor resolves the deficiency. If the deficiency is subsequently resolved, the Vendor may invoice the Member for the retained amount during the next billing period. If the Vendor is unable to resolve the deficiency, the funds retained will be forfeited. For the avoidance of doubt, the Vendor agrees that once a purchase order is accepted, if the Agreement is later amended to increase pricing, the Customer cannot be invoiced for a higher price than that listed on the purchase order. The Vendor must also respond to and resolve identified pricing discrepancies or any other Customer issue as soon as practicable.
9. **Public Records.** The Member may unilaterally cancel this MPA for refusal by the Vendor to comply with this section by not allowing public access to all documents, papers, letters or other material made or received by the Vendor in conjunction with the MPA, unless the records are exempt from section 24(a) of Article I of the Florida Constitution and section 119.07(1), Florida Statutes. Solely for the purposes of this section the contract manager is the agency custodian of public records, unless another is designated per (e), below. If, under a resulting MPA or purchase order, the Vendor is providing services and is acting on behalf of a public agency, as provided by section 119.0701, Florida Statutes. The Vendor shall:
    a. Keep and maintain public records required by the public agency to perform the service;
    b. Upon request from the public agency's custodian of public records, provide the public agency with a copy of the requested records or allow the records to be inspected or copied within reasonable time and at a cost that does not exceed the cost provided in Chapter 119, Florida Statutes, or as otherwise provided by law;
    c. Ensure that public records that are exempt or confidential and exempt from public records disclosure are not disclosed except as authorized by law for the duration of the MPA term and following the completion of the MPA if the vendor does not transfer the records to the public agency;
    d. Upon completion of the MPA, transfer, at no cost, to the public agency all public records in possession of the Vendor or keep and maintain public records required by the public agency to perform the service. If the Vendor transfers all public records to the public agency upon completion of the MPA, the Vendor shall destroy any duplicate public records that are exempt or confidential and exempt from public records disclosure requirements. If the Vendor keeps and maintains public records upon completion of the MPA, the Vendor shall meet all applicable requirements for retaining public records. All records stored electronically must be provided

to the public agency, upon request from the public agency's custodian of public records, in a format that is compatible with the information technology systems of the public agency; and

e. **IF THE VENDOR HAS QUESTIONS REGARDING THE APPLICATION OF CHAPTER 119, FLORIDA STATUTES, TO THE VENDOR'S DUTY TO PROVIDE PUBLIC RECORDS RELATING TO THIS MPA, CONTACT THE CUSTODIAN OF PUBLIC RECORDS OF THE ORDERING ENTITY.**

10. **Dispute Resolution, Governing Law, and Venue**. Any dispute between the Vendor and Member concerning performance of the MPA shall be decided by the Florida DMS designated Contract Manager, who will reduce the decision to writing and serve a copy on the Vendor. The decision of the Contract Manager shall be final and conclusive. Exhaustion of this administrative remedy is an absolute condition precedent to the Vendor's ability to pursue legal action related to the MPA or any other form of dispute resolution. For disputes between the Vendor and Member, the laws of the State of Florida govern the MPA. Vendor and Member submit to the jurisdiction of the courts of the State of Florida exclusively for any legal action related to the MPA. Further, the Vendor hereby waives any and all privileges and rights relating to venue it may have under Chapter 47, F.S., and any and all such venue privileges and rights it may have under any other statute, rule, or case law, including, but not limited to those based on convenience. The Vendor hereby submits to venue in the county chosen by Florida DMS.
11. **Suspended, Convicted, Antitrust Violator, and Discriminatory Vendor Lists**. In accordance with sections 287.133, 287.134, and 287.137, F.S., the Vendor is hereby informed of the provisions of sections 287.133(2)(a), 287.134(2)(a), and 287.137(2)(a), F.S. For purposes of this MPA, a person or affiliate who is on the Convicted Vendor List, the Discriminatory Vendor List, or the Antitrust Violator Vendor List may not perform work as a contractor, supplier, subcontractor, or consultant under the MPA. The Vendor must notify the Department if it or any of its suppliers, subcontractors, or consultants have been placed on the Convicted Vendor List, the Discriminatory Vendor List, or the Antitrust Violator Vendor List during the term of the MPA. In accordance with section 287.1351, F.S., a vendor placed on the Suspended Vendor List may not enter into or renew a contract to provide any goods or services to an agency after its placement on the Suspended Vendor List.
12. **E-Verify.** E-Verify. The Contractor and its subcontractors shall register with and use the U.S. Department of Homeland Security's (DHS) E-Verify system to verify the work authorization status of all new employees of the contractor or subcontractor in accordance with section 448.095, F.S. The Contractor shall obtain an affidavit from its subcontractors in accordance with paragraph (5)(b) of section 448.095, F.S., and maintain a copy of such affidavit for the duration of the Contract.
    Pursuant to sub-paragraph (5)(c)1 of section 448.095, F.S., if the Member has a good faith belief that the Vendor has knowingly violated section 448.09(1), F.S., it will terminate the MPA. If terminated for such reason, the Vendor will not be eligible for award of a public contract for at least one year after the date of such termination. The Member reserves the right to order the immediate termination of any contract between the Vendor and a subcontractor performing work on its behalf should the Member develop a good faith belief that the subcontractor has knowingly violated section 448.095(1), F.S.
13. **Inspection of Records, Papers, and Documents**. In accordance with section 216.1366, F.S., the Department is authorized to inspect the: (a) financial records, papers, and documents of the Vendor that are directly related to the performance of the MPA or the expenditure of state funds; and (b) programmatic records, papers, and documents of the Vendor which the Department determines are necessary to monitor the performance of the MPA or to ensure that the terms of the MPA are being met. The Vendor shall provide such records, papers, and documents requested by the Department within 10 Business Days after the request is made.
14. **Purchases Prerequisites.** Before fulfilling any Customer purchases and receiving payment, the Vendor and applicable subcontractors, affiliates, partners, resellers, distributors, and dealers must have met the following requirements, unless further notated below:
    - Have an active registration with the Florida Department of State, Division of Corporations (www.sunbiz.org), or, if exempt from the registration requirements, provide the Member with the basis for such exemption.
    - Be registered in the MFMP Vendor Information Portal (https://vendor.myfloridamarketplace.com) (only required by applicable subcontractors, affiliates, partners, resellers, distributors, and dealers if receiving payment).
    - Not be on the State's Convicted, Suspended, or Discriminatory Vendor lists (http://www.dms.myflorida.com/business_operations/State_purchasing/vendor_information/convicted_suspended_discriminatory_complaints_vendor_lists)
    - Have a copy of e-Verify Status on file.

- Have a current W-9 filed with the Florida Department of Financial Services (https://flvendor.myfloridacfo.com) (only required by applicable subcontractors, affiliates, partners, resellers, distributors, and dealers if receiving payment).

15. **MFMP Electronic Invoicing.** The Vendor may supply electronic invoices in lieu of paper-based invoices for those transactions processed through MyFloridaMarketPlace (MFMP). Electronic invoices may be submitted to the agency through one of the mechanisms as listed below:
    1) EDI (Electronic Data Interchange)
    This standard establishes the data contents of the Invoice Transaction Set (810) for use within the context of an Electronic Data Interchange (EDI) environment. This transaction set can be used for invoicing via the Ariba Network (AN) for catalog and non-catalog goods and services.

    2) PO Flip via AN
    This online process allows Vendors to submit invoices via the AN for catalog and non-catalog goods and services. Vendors have the ability to create an invoice directly from their inbox in their AN account by simply "flipping" the PO into an invoice. This option does not require any special software or technical capabilities.

    The Vendor warrants and represents that it is authorized and empowered to and hereby grants the State of Florida and the third-party provider of MFMP, a State of Florida contractor, the right and license to use, reproduce, transmit, distribute, and publicly display within MFMP. In addition, the Vendor warrants and represents that it is authorized and empowered to and hereby grants the State and the third-party provider the right and license to reproduce and display within MFMP the Vendor's trademarks, system marks, logos, trade dress, or other branding designation that identifies the products made available by the Vendor under the MPA.

    The Vendor will work with the MFMP management team to obtain specific requirements for the electronic invoicing if needed.

16. **MPA Reporting.** The Vendor shall provide the following reports associated with this MPA.
    1) MPA Quarterly Sales Reports. The Vendor shall submit Quarterly Sales Reports to the Member's Contract Manager within 30 calendar days after the close of each Florida fiscal quarter (Florida's fiscal quarters close on September 30, December 31, March 31, and June 30). The Vendor's first Quarterly Sales Report will be due 30 calendar days after the first full quarter following MPA execution.

    Reports must be submitted in MS Excel format and can be retrieved by accessing the following link at FL DMS Quarterly Sales Report Form. The report shall include all Customer sales received and associated with this MPA during the quarter. Initiation and submission of the Quarterly Sales Report is the responsibility of the Vendor without prompting or notification from the Member's Contract Manager. If no orders are received during the period, the Vendor must submit a report stating that there was no activity. If the Vendor fails to submit two consecutive quarterly sales reports, the MPA may be terminated, or the Member may choose to not renew the MPA.
    2) Certified and Minority Business Enterprises Reports. Upon Customer request, the Vendor shall report to each Customer spend with certified and other minority business enterprises in the provision of commodities or services related to the Customer orders. These reports shall include the period covered; the name, minority code, and Federal Employer Identification Number of each minority business enterprise utilized during the period; commodities and services provided by the minority business enterprise; and the amount paid to each minority business enterprise on behalf of the Customer.
    3) Ad Hoc Sales Reports. The Member may require additional MPA sales information such as copies of purchase orders or ad hoc sales reports. The Vendor shall submit these documents and reports within the timeframe specified by the Member.
    4) MFMP Transaction Fee Reports. The Vendor shall submit monthly Florida Transaction Fee Reports to the Member. Reports are due 15 calendar days after the end of each month. Information on how to submit Florida Transaction Fee Reports online can be located on the Transaction Fee and Reporting website. Assistance with the transaction fee reporting system is also available from the MFMP Customer Service Desk by email at feeprocessing@myfloridamarketplace.com or telephone at 866-FLA-EPRO (866-352-3776) from 8:00 a.m. to 6:00 p.m. Eastern Time.

    Quarterly reporting timeframes coincide with the State Fiscal Year as follows:

    Quarter 1 - (July-September) – due 30 calendar days after close of the period
    Quarter 2 - (October-December) – due 30 calendar days after close of the period
    Quarter 3 - (January-March) – due 30 calendar days after close of the period
    Quarter 4 - (April-June) – due 30 calendar days after close of the period

The Member may not consider renewal of the MPA or price adjustments if the Vendor is late on submitting required reports or for outstanding fees owed.

17. **Business Review Meetings.** Both the Member and Customer reserve the right to schedule business review meetings. The Member or Customer will provide the format for the Vendor's agenda. In the event the Member or Customer schedules a business review meeting, the Vendor shall submit the completed agenda to the Member or Customer for review and acceptance prior to the meeting. The Vendor shall address the agenda items and any of the Member's or Customer's additional concerns at the meeting. At a minimum, the agenda items may include:

    a. MPA compliance
    b. Savings report (in dollar amount and cost avoidance)
    c. Spend reports by Customer
    d. Recommendations for improved compliance and performance

    Failure to comply with this section may result in the Vendor being placed on a Corrective Action Plan and possible termination of the MPA.